

Appendix 8.2: Peat Slide Hazard Risk Assessment

Giant's Burn Wind Farm

Client: Statkraft UK Limited
Reference: C5826 - 1442
Version 1.0

July 2025



Report Prepared for:

Statkraft UK Ltd.

Author:

Aislinn Williams

Checked by	Les Rodger	Date	03/07/2025
Approved by	Gavin Henderson	Date	03/07/2025

Issue History	Date	Details
V1.0	04/07/2025	

Table of Contents

1	Introduction	1
1.1	Overview	1
1.2	Guidance	1
2	Site Context	2
2.1	The Site	2
2.2	The Proposed Development	2
2.3	Site History	2
3	Baseline Conditions	3
3.1	Geology	3
3.2	Soil and Peatland	3
4	Methodology	3
4.1	Peat Survey	3
4.2	Peat Slide Assessment	4
5	Results & Summary	7
6	Risk Mitigation	10
7	Plates	11

1 Introduction

1.1 Overview

Green Cat Renewables (GCR) was commissioned by GB Wind Farm Limited (the Applicant) to assess the peat depth and stability at the proposed Giant's Burn Wind Farm ('the Proposed Development'). The application boundary ('the Site') is situated approximately 1.3km north-west of Dunoon and 1.5km south-west of Sandbank.

The main objective of this Report is to assess the peat stability at the Site and identify areas of existing instability or those which may pose a risk to the Proposed Development. If significant risks are identified, mitigation will be proposed to reduce the potential risk to an acceptable level.

There has been an increased pressure on developers to assess the stability of peat deposits in relation to wind farm development since the peat failures at the Derrybrien Wind Farm in 2003¹. Wind farms are generally found in upland moorland areas that tend to have significant peat deposits and thus, can hold the potential for peat instability at areas of deeper peat. Peat instability is a natural occurrence that is influenced by several factors including, but not limited to, peat depth and composition, slope incline and subsurface hydrology.

This report should be read alongside **Chapter 8: Geology, Hydrology and Peat** and **Appendix 8.1: Peat Management Plan**.

The assessment was led by Gavin Henderson, Head of Geotechnics, with almost forty years of experience in all aspects of the ground investigation industry. The work was supported by a team of hydrologists and hydrogeologists who assisted in compiling the data and the final report.

The comments given in this Report and any opinions expressed are based on the ground conditions encountered during the site work. There may be, however, conditions on site which have not been encountered by the investigation, and which therefore could not be considered.

1.2 Guidance

This Report has been prepared in accordance with appropriate legislation and guidance, Codes of Practice, and best practice, namely, the Scottish Government Peat Landslide Hazard and Risk Assessment Best Practice Guide (2017)².

Such guidance, particularly in environmental matters, is developing rapidly. Although this Report endeavours to anticipate any changes that may arise within the foreseeable future, changes are liable to occur which may cause the Report to inadequately address the guidance at that time. Furthermore, the situation may be subject to varied interpretation by statutory authorities and others, for which GCR cannot be responsible.

¹ <https://repository.uel.ac.uk/item/867x7> (Accessed: 03/07/2025).

² <https://www.gov.scot/publications/peat-landslide-hazard-risk-assessments-best-practice-guide-proposed-electricity/documents/> (Accessed: 04/07/2025).

2 Site Context

2.1 The Site

The Site is situated approximately 1.3km north-west of Dunoon and 1.5km south-west of Sandbank on an area largely comprised of shrub heathland with rough grassland and blanket bog habitat, spread across the upper slopes of a mountainous ridge. Several areas of coniferous forestry are located along the Site Boundary with trees of varied maturity.

Topography within the Site generally rises from east to west with elevations ranging from 160m AOD to 506m AOD. The summits of The Socach (506m), Giants Knowe (446m), Bishop's Seat (504m AOD), Big Knap (452m), Eilligan (469m) form a ridge along the south-east of the Site which descends westward into Glenkin Valley.

The hydrological setting of the Site is outlined in EIA Report Chapter 8: Geology, Hydrology, Hydrogeology and Soils.

The NatureScot Carbon and Peatland Map (2016)³ identifies the majority of the Site to be underlain by Class 2 peatland which encompasses the eastern extent and underlays a large portion of the development footprint. An area of Class 1 peatland was also identified within the northern extent of the Site, underlying Turbine 7. Class 1 and Class 2 peatland are nationally important carbon-rich soils that are likely to be of high conservation value. The remainder of the Site is underlain by mineral soil, which is not classed as a nationally important resource.

The National Soil Map of Scotland⁴ identified the Site to be underlain by peaty gleys with peaty gleyed podzols with dystrophic semi-confined peat and peaty gleyed podzols with peaty gleys.

2.2 The Proposed Development

The Site, as detailed in EIA Report Chapter 3: Description of Proposed Development, comprises:

- Turbine foundations and hardstanding areas for cranes at each turbine location;
- Battery energy storage system (BESS) compound;
- An on-Site electrical sub-station and control network of buried cables;
- Proposed access tracks, passing places and turning heads;
- Watercourse crossings;
- A temporary construction compound, including parking, and welfare facilities; and
- Associated ancillary works.

2.3 Site History

Aerial imagery and Historical mapping from the National Library of Scotland archive for the Site has been reviewed.

Research into the history of the Site indicates there has been no development or change of use other than forestry and hill farming. There are no current or previously recorded mining or quarrying activities within, or in the immediate vicinity of the Site. The area surrounding the Site and where the access track is planned was increasingly

³ [Scotland's Soils - soil maps](#) (Accessed: 03/07/2025)

⁴ [Scotland's Soils - soil maps](#) (Accessed:03/07/2025)

used for woodland from the 1950s onwards. The woodland which now surrounds the Site is managed coniferous woodland with associated access infrastructure.

There is no evidence of ground or peat instability available from nearby wind farms or local news. A copy of a selection of maps from around 1900 to present day are included in **Annex B3, Figures B1 and B2**.

3 Baseline Conditions

3.1 Geology

The British Geological Survey (BGS) 1:50,000 map of Bedrock Geology indicates the Site as largely having thin soils and are formed of Glacial Till of Devensian age, present in the north-west and north-east of the Site. There are three distinct formations below the Site. Two of these are metamorphic lithologies, and one an intrusive igneous lithology. The metamorphic formations include the Beinn Bheula Schist Formation, a psammite, originally deposited in the Neoproterozoic Era. The Loch Katrine Volcaniclastic Formation – Metavolcaniclastic Sediments, psammite and other metasediments associated with volcanism during the Ediacaran Period. The intrusive igneous rocks include metagabbro dykes and sills which were emplaced as part of the Mull Dyke Swarm during the Palaeogene. Three faults are recorded on this site, two north-to-south striking faults, one in the east of the Site and one in the west, and one north-west to south-east striking fault in the south of the site.

3.2 Soil and Peatland

The NatureScot Carbon and Peatland Map (2016) identifies a band of Class 2 peatland which runs through the Study Area, along the mountainous ridge running from south-west to north-east, and underlays a large portion of the Proposed Development footprint. Additionally, there is a small area to the north of the Site which has been identified as Class 1 peatland. Class 1 and Class 2 peats are nationally important carbon-rich soils that are likely to be of high conservation value.

Phase 1 and Phase 2 peat probing was carried out across the Site to determine areas of 'deep peat', held to be depths greater than 0.5 m. The recorded peat depths and the estimated peat excavation volumes are detailed within Appendix 8.1 (OPMP) and Figure 8.1.1.

The remainder of the Site comprises areas of Class 3 peatland (Predominantly peaty soil with some peat soil), Class 4 peatland (Predominantly mineral soil with some peat soil), Class 5 peatland (Peat soil with no peatland vegetation), and Class 0 peatland (mineral soils).

4 Methodology

4.1 Peat Survey

The site work was undertaken over two phases during March and April 2025 to reflect changes to the Proposed Development. Peat depths were recorded by inserting probes into the ground and recording the depth to refusal. The equipment comprised metre length threaded steel bars, with the probe locations set out and recorded using a handheld GPS device. Photographs of the equipment are provided in Plates 1 and 2 of this Report. At each sample point, the slope of the ground surface, the strength of the peat, observed ground instability and the surface water/drainage conditions were also recorded.

The results of the peat probes are given in **Annex A, Figure A1** and summarised (colour coded by depth) on the Site Plan: Peat Depth given in **Annex A, Figure A2**. Detailed maps showing peat depth are given in **Annex C**.

In addition, there were points on this site where data has not been recorded either because peat was not present or access was not possible either due to dense vegetation or concerns for personnel safety.

4.2 Peat Slide Assessment

The Scottish Government (2017) sets out guidelines for the assessment of peat landslide hazard and risk assessment. The guidelines indicate that such an assessment should take into account the depth, strength and composition of the peat, the topography and drainage and any evidence of ground movement. These hazards should then be related to the Proposed Development, depending on the impact of a peat slide on infrastructure or habitat.

The suggested methodology comprises considering the conditions on the site, informed by a field survey, and assigning a scale to each of the hazards on the basis of the likelihood of a peat slide occurring.

The various factors that influence the hazard scale assigned to a probe sample are described below:

Table 4.1: Description of hazard

Depth (m)	Slope (degree from horizontal)	Strength	Evidence of Instability	Water Concentration	Hazard Scale rating
0	0	Strong with many fibres	No evidence	Dry	1
0.1-0.5	<3	Strong with few fibres	Drying/shrinkage evident	Drainage ditches/small burns with little water	2
0.5-1.0	3-10	Strong but spongy	Small fissures	Drainage ditches/small burns with much water	3
1.0-2.0	10-15	Weak and spongy	Large cracks and small movement	Surface Pools	4
>2.0	>15	Fluid (no real strength)	Slips and significant movement	Submerged	5

The hazard scale adopted for each of the criteria assessed is defined as follows:

Table 4.2: Hazard scale

Scale	Likelihood	Probability of Occurrence
5	Almost certain	>1 in 3
4	Probable	1 in 10 – 1 in 3
3	Likely	1 in 10 ² – 1 in 10
2	Unlikely	1 in 10 ⁷ – 1 in 10 ²
1	Negligible	<1 in 10 ⁷

The recorded data was related to this hazard scale to assign a hazard rating. The given hazard rating is presented in **Annex A, Figure A4** and summarised (colour coded by hazard rating) in **Annex B, Figure B1**. Detailed maps showing associated hazard ranking are given in **Annex C**.

A similar scale is also applied to the exposure or the impact of the development on the probability of a peat slide, based on the variables set out in **Table 4.3**.

Table 4.3: Hazard ratings from exposure to infrastructure

Effect Element	Peat Slide Trigger							Average Hazard Rating
	Alteration of drainage patterns	Rapid ground accelerations	Unloading of peat mass	Loading of peat mass	Digging and tipping	Consolidation by loading	Changes to hydrology	
Turbine	3	1	1	4	4	1	1	2.1
Hardstanding	4	2	4	3	3	2	1	2.6
Tracks	5	2	1	4	3	4	4	3.3
Borrow Pits	5	5	5	1	4	1	1	3.1
Infrastructure Drainage	5	1	3	1	3	1	4	2.6
Cables	5	1	3	1	2	1	4	2.5

The peat slide hazard scale adopted for this exposure to the Proposed Development is described as follows:

Table 4.4: Hazard scale from exposure to infrastructure

Scale	Likelihood	Probability of Occurrence
5	Almost certain	>1 in 3
4	Probable	1 in 10 – 1 in 3
3	Likely	1 in 10 ² – 1 in 10
2	Unlikely	1 in 10 ⁷ – 1 in 10 ²
1	Negligible	<1 in 10 ⁷

The hazard rankings determined for each point by the two scales presenting in **Table 4.2** and **Table 4.4** are then combined to give a resultant overall hazard ranking which is given in **Annex A, Figure A7** and summarized (colour coded by hazard rating) on Site Plan: Resultant Peat Slide Hazard given in **Annex A, Figure A8**. Detailed maps showing resultant overall hazard ranking are given in **Annex C**.

A second assessment is then carried out to quantify the consequence or impact of a peat slide on the development and estimate the magnitude of the adverse consequence of such a slide. The infrastructure elements of the development and potential impact together with a scale considered appropriate are given in **Table 4.5** below.

Table 4.5: Potential Impacts to infrastructure

Element	Impact	Adverse Consequence Scale
Turbine	Complete collapse or lifting causing operations failure	5
Hardstanding	Construction delays, crane toppling, preventing maintenance/repair to operational turbine	3
Tracks	Delay to construction, safe access/egress to site and prevention of maintenance/repair to operational wind farm	2
Borrow Pit	Infilling of borrow pit, safety in operational borrow pit	2
Infrastructure Drainage	Blockage or diversion of drains	4
Cables	Damage to cables, stopping wind farm generation	4

The adverse consequences assigned to the infrastructure elements is based on the criteria defines below in **Table 4.6**.

Table 4.6: Adverse consequence scale

Scale	Adverse Consequences	Impact as % damage to (or loss of) receptor
5	Extremely high	>100% of asset (e.g., infrastructure or habitat)
4	Very high	10 - 100
3	High	4-10
2	Low	1-4
1	Very low	<1 of asset (e.g. infrastructure or habitat)

The resultant overall hazard ranking (**Table 4.4**) is then multiplied by the adverse consequence scale (**Table 4.6**) to give the associated risk level for each sample point to assess the risk level. The matrix used for hazard to determine the risk level is given below in **Table 4.7**.

In addition, this summary gives an indication of appropriate actions to be taken for each particular risk level. The risk level determined for each point is given in **Annex A, Figure A11** and summarised (colour coded by risk level) on Site Plan Showing Peat Slide Risk Level given in **Annex A, Figure A12**. Detailed maps showing Peat Slide Risk Level ranking are given in **Annex C**

Table 4.7: Associated Risk Level

Peat landslide probability or likelihood		Adverse consequences				
		Extremely High	High	Moderate	Low	Very Low
	Almost Certain	High	High	Medium	Medium	Low
	Probable	High	Medium	Medium	Low	Negligible
	Likely	Medium	Medium	Low	Low	Negligible
	Unlikely	Low	Low	Low	Negligible	Negligible
	Negligible	Low	Negligible	Negligible	Negligible	Negligible

The general actions suggested for each risk level are as follows:

- High – avoid project development at these locations;
- Medium – project should not proceed unless significant risk can be avoided or mitigated at these locations without significant environmental impact, in order to reduce risk ranking rating to low or negligible;
- Low – project may proceed pending further investigation to refine assessment and mitigate hazard through relocation or re-design at these locations; and
- Negligible – project should proceed with monitoring and mitigation of peat landslide hazards at these locations as appropriate.

The final part of the assessment is to apply appropriate mitigation to control the risk level. This is normally done as a separate exercise within a hydrological assessment and is an iterative process in combination with adjustments to the infrastructure location. The process best achieved by reviewing a general set of data across the full site and then refining the information as the proposed layout is developed. Generic mitigation measures can include the avoidance of high risk areas, avoidance of disturbance by floating the roads/platforms, taking loading below the peat using piles/deep foundations or the construction of catch ditches and catch fences downslope of hazards.

5 Results & Summary

The Scottish Government's guidelines indicate that a peat slide risk assessment should take into account the depth, strength and composition of the peat, the topography and drainage and any evidence of ground movement. These hazards should then be related to the proposed development, considering the impact (risk) of a peat slide on infrastructure or habitat.

A total of 4447 points were probed within the Site. For 1076 of these probe points, no data was recorded either because no peat was present or the point was inaccessible. The majority of depths recorded were between 0.05m and 1.00m.

3298 of the probe points were recorded as "strong" with varying degrees of fibre content. However, there were two locations where the peat was recorded as "weak". 2441 of the recorded slopes were below about 10 degrees. The remaining steeper slopes were generally associated with a thin (less than 0.4m) covering of peat. Indeed, it is thought that in these areas the peat could be considered as topsoil. At 3018 probe points, there was no evidence of instability recorded. However, there were 315 probe points where instability of some degree was observed. Most of the Site was dry and well drained, with only a few surface pools or submerged points. The Site data is summarised in the tables below:

Table 5.1: Peat Depth

Depth	Number of Probe Points
0.05m – 0.50m	1159
0.50m – 1.00m	1191
1.00m – 2.00m	757
2.00m – 5.50m	223

Table 5.2: Peat Strength

Strength	Number of Probe Points
Fluid (no real strength)	0
Weak and spongy	2
Strong but spongy	26
Strong with few fibres	320
Strong with many fibres	2978

Table 5.3: Slope Angle

Slope (degrees from horizontal)	Number of Probe Points
0	519
1 – 3	391
4 - 10	1582
11 - 15	729
16 +	150

Table 5.4: Peat Stability

Evidence of Instability	Number of Probe Points
No Evidence	3018
Drying/shrinkage evident	195
Small fissures	90
Large cracks and small movement	23
Slips and significant movement	7

Table 5.5: Peat Drainage

Drainage	Number of Probe Points
Dry	2852
Drainage ditches with little water	430
Drainage ditches with much water	26
Surface pools	16
Submerged	5

The hazard rating determined from the above recordings for the existing conditions ranged between 1 and 3.4, as shown in the **Table 5.6**. Two thirds of the points have a hazard rating of 2 or below, and the majority of the other third are below 3. The higher values were localised and associated with deep or particularly weak pockets. However, this categorises one third of the Site as likely being a hazard. Consideration will need to be given to designing the infrastructure to avoid the areas which are considered likely to pose a hazard.

Table 5.6: Hazard Rating

Hazard Rating	Number of Probe Points
1.0 – 2.0 (unlikely)	2302
2.1 – 3.0 (likely)	1002
3.1 – 4.0 (probable)	5
4.1 – 5.0 (almost certain)	0

Table 5.7: Resultant Hazard Rating

Resultant Hazard Rating	Number of Probe Points
1.0 – 2.0 (unlikely)	1067
2.1 – 3.0 (likely)	2235
3.1 – 4.0 (probable)	6
4.1 – 5.0 (almost certain)	0

Assessing the impact of a peat slide on the development by relating each element to the associated overall resultant hazard rating shows nearly all points are “negligible” or “low” risk level, apart from a few scattered points (less than one per cent) which marginally fall into the “medium” risk category. However, application of appropriate mitigation measures, as suggested in **Section 6**, will result in the final risk level of all points being “negligible”.

Table 5.8: Risk Level

Risk Level	Number of Probe Points
Negligible	2621
Low	680
Medium	8
High	0

6 Risk Mitigation

Various mitigation measures could be implemented to reduce the risk levels identified within this peat assessment to 'negligible'. These measures can vary from being infrastructure-specific to general good practice that should be applied through the construction phase to all areas of the Proposed Development. Following best practice measures is key to early identification of peat instability or potential displacements.

Peat slide risks can generally be mitigated by the following measures:

- Utilising the the 100m microsites allowance to refine layout and reduce the overlap between the proposed infrastructure and areas of deeper peat;
- Precautionary construction measures, including the use of monitoring, good practice and a geotechnical risk register across the Site;
- Gathering further site information prior to construction work commencing, which in turn may demonstrate that input parameters to the likelihood assessment are conservative;
- During construction, the drainage pathway will be monitored to ensure that no blockages have occurred and to prevent water ponding;
- During construction, any excavated peat will be temporarily stored at appropriate locations on slope gradients of $< 3^\circ$, where possible; and
- During operation, the contractor will continue to carry out site inspections to monitor for any evidence of unexpected ground disturbance.

Implementing these mitigation measures would further reduce the few risks present in relation to the Proposed Development.

7 Plates



Plate 7.1



Plate 7.2



Plate 7.3

Registered Office

Green Cat Renewables
Stobo House
Roslin
Midlothian
EH25 9RE

+44 (0) 131 541 0060

info@greencatrenewables.co.uk
www.greencatrenewables.co.uk



GIANTS BURN PHASE 2

ANNEX A: SITE WORK

Contract No: **7034**

Approved for Issue by:

A handwritten signature in blue ink that reads 'G. Henderson'.

GG Henderson

Head of Geotechnics

gavin@greencatrenewables.co.uk

Client:

Statkraft UK Ltd

19th Floor

22 Bishopsgate

London

EC2N 4BQ

ANNEX A **TABLE OF CONTENTS**

<u>Description</u>	<u>Figure No</u>
Results of Peat Probes	A1
Site Plan showing Peat Depth	A2
Peat Slide Risk Hazard Rating Scale	A3
Results of Peat Probes: Hazard Rating	A4
Site Plan Showing Peat Slide Hazard	A5
Effect of Development on Peat Slide Risk	A6
Results of Peat Probes: Resultant Hazard Rating	A7
Site Plan Showing Resultant Peat Slide Hazard	A8
Consequence of Peat Slide on Development	A9
Peat Slide Risk Assessment Method Summary	A10
Results of Peat Probes: Risk Level	A11
Site Plan showing Peat Slide Risk Level	A12

PROJECT TITLE: GIANTS BURN PHASE 2	Contract No: 7034	Date 04/07/25			CLIENT: Statkraft UK Ltd	Ritchie House Starlaw Business Park Livingston West Lothian EH54 8SF info@greencatrenewables.co.uk 01506 416553 A trading name of Green Cat Renewables Limited	
		DWN	CHK	APP			
DRAWING TITLE: CONTENTS FOR ANNEX A	Fig. No.	Revisions					
		DWN	CHK	APP			
SCALE:							

Exploration Point	Co-ordinates		Hazard					Remarks
	Easting (m)	Northing (m)	Peat Depth	Slope Angle	Peat Strength	Slope Instability	Water Condition	
1	213725.2	677310.1	0.5	4	Strong with few fibres	Large cracks and small movement	Dry	
2	213905.5	677404.6	0.85	6	Strong with few fibres	No evidence	Dry	
3	213824.1	677394.2	0.8	5	Strong but spongy	No evidence	Drainage ditches/burns with little water	
4	213724.1	677395.3	0.55	4	Strong with few fibres	Slips and significant movement	Dry	
5	213825.8	677494.7	1.5	4	Strong with few fibres	No evidence	Drainage ditches/burns with little water	
6	213925.2	677495.3	0.55	7	Strong with many fibres	No evidence	Dry	
7	214024.6	677495.3	0.3	3	Strong with many fibres	No evidence	Dry	
8	213724.7	677495.9	0.35	5	Strong with few fibres	Small fissures	Drainage ditches/burns with little water	
9	214125.1	677593.6	1	2	Strong with few fibres	No evidence	Drainage ditches/burns with little water	
10	213825.8	677594.1	0.9	30	Strong with few fibres	No evidence	Dry	
11	214025.7	677594.1	0	10	-	No evidence	Dry	
12	213725.2	677594.7	1.2	2	Strong with many fibres	No evidence	Dry	
13	213925.7	677594.7	0.6	4	Strong with few fibres	No evidence	Drainage ditches/burns with little water	
14	214125.7	677694.7	1	6	Strong with many fibres	No evidence	Dry	
15	213924.6	677695.2	0.6	5	Strong with few fibres	No evidence	Drainage ditches/burns with little water	
16	214225.7	677695.2	1.4	3	Strong with few fibres	No evidence	Dry	
17	213825.8	677695.8	1.2	4	Strong with many fibres	No evidence	Dry	
18	214025.2	677695.8	2.35	4	Strong with few fibres	No evidence	Dry	
19	213724.7	677696.4	0.2	5	Strong with few fibres	No evidence	Dry	
20	213823.5	677794.7	1.3	6	Strong with few fibres	No evidence	Drainage ditches/burns with little water	
21	213728.1	677795.2	0.25	10	Strong with few fibres	No evidence	Dry	
22	213923.5	677795.2	2.7	2	Strong with many fibres	No evidence	Dry	
23	214023.5	677795.2	0.3	3	Strong with few fibres	No evidence	Dry	
24	214125.7	677795.2	1.2	8	Strong with many fibres	No evidence	Dry	
25	214224.5	677795.8	1	1	Strong with few fibres	No evidence	Surface pools	
26	214322.8	677796.4	1.3	3	Strong with many fibres	No evidence	Dry	
27	213824.2	677894.2	0.5	4	Strong with few fibres	No evidence	Dry	
28	213924.2	677894.2	2.4	3	Strong with few fibres	Small fissures	Dry	
29	214024.2	677894.2	0.5	6	Strong with few fibres	No evidence	Dry	
30	214325.1	677894.9	0	4	-	No evidence	Dry	
31	213725.2	677895.5	0.5	5	Strong with few fibres	No evidence	Drainage ditches/burns with little water	
32	214125.7	677895.5	0	5	-	No evidence	Dry	
33	214390.4	677895.5	0.5	3	Strong with many fibres	No evidence	Drainage ditches/burns with little water	
34	214225.1	677896.0	2.5	3	Strong with many fibres	No evidence	Dry	

PROJECT TITLE: GIANTS BURN PHASE 2		Contract No: 7034	Date 04/07/25 DWN CHK APP GGH GGH		Final	CLIENT: Statkraft UK Ltd	Ritchie House Starlaw Business Park Livingston West Lothian EH54 8SF info@greencatrenewables.co.uk 01506 416553 A trading name of Green Cat Renewables Limited	 Geotechnical
DRAWING TITLE: RESULTS OF PEAT PROBES		Fig. No. A1 Sheet 1 of 112	Revisions DWN CHK APP					
SCALE:								

Exploration Point	Co-ordinates		Hazard					Remarks
	Easting (m)	Northing (m)	Peat Depth	Slope Angle	Peat Strength	Slope Instability	Water Condition	
35	213724.2	677994.2	0.4	4	Strong with few fibres	Small fissures	Submerged	
36	213824.2	677994.2	0.9	4	Strong with few fibres	Small fissures	Surface pools	
37	213924.2	677994.2	0.5	7	Strong with few fibres	No evidence	Dry	
38	214024.2	677994.2	2.4	3	Strong with few fibres	No evidence	Dry	
39	214124.2	677994.2	1.25	5	Strong with few fibres	No evidence	Dry	
40	214421.6	677994.3	0.5	6	Strong but spongy	No evidence	Drainage ditches/burns with little water	
41	214325.1	677996.0	0.2	4	Strong with many fibres	No evidence	Dry	
42	214225.1	677996.6	1.4	4	Strong with few fibres	Drying/shrinkage evident	Dry	
43	214324.5	678092.6	0.25	5	Strong with few fibres	Drying/shrinkage evident	Drainage ditches/burns with little water	
44	214423.9	678093.7	0.95	3	Strong with few fibres	Drying/shrinkage evident	Drainage ditches/burns with much water	
45	213724.2	678094.2	1	2	Strong with few fibres	Small fissures	Dry	
46	213824.2	678094.2	0.9	3	Strong but spongy	No evidence	Drainage ditches/burns with little water	
47	213924.2	678094.2	0.9	2	Strong but spongy	Drying/shrinkage evident	Drainage ditches/burns with little water	
48	214024.2	678094.2	1	4	Strong with few fibres	Large cracks and small movement	Dry	
49	214124.2	678094.2	1.5	3	Strong with many fibres	No evidence	-	
50	214224.2	678094.2	1.1	2	Strong with few fibres	Drying/shrinkage evident	Drainage ditches/burns with little water	
51	214323.9	678193.1	0.45	2	Strong but spongy	Drying/shrinkage evident	Drainage ditches/burns with little water	
52	213724.2	678194.2	0.2	6	Strong with many fibres	No evidence	Drainage ditches/burns with little water	
53	213824.2	678194.2	2.1	4	Strong with few fibres	Small fissures	Drainage ditches/burns with little water	
54	213924.2	678194.2	1	4	Strong with few fibres	Drying/shrinkage evident	Dry	
55	214024.2	678194.2	0.9	5	Strong with few fibres	No evidence	Drainage ditches/burns with little water	
56	214124.2	678194.2	0.65	4	Strong but spongy	Drying/shrinkage evident	Drainage ditches/burns with little water	
57	214224.2	678194.2	0.25	3	Strong with few fibres	Drying/shrinkage evident	Dry	
58	214626.1	678204.8	1	2	Strong with many fibres	No evidence	Dry	
59	214726.7	678194.8	1	2	Strong with few fibres	No evidence	Dry	
60	214425.1	678196.0	1	1	Strong with few fibres	No evidence	Drainage ditches/burns with little water	
61	214525.0	678196.0	0.1	2	Strong with many fibres	No evidence	Dry	
62	213724.2	678294.2	0.75	5	Strong with few fibres	No evidence	Dry	
63	213824.2	678294.2	0.9	4	Strong with many fibres	No evidence	Dry	
64	213924.2	678294.2	1.6	7	Strong with many fibres	No evidence	Dry	
65	214024.2	678294.2	0.1	3	Strong with few fibres	Drying/shrinkage evident	Dry	
66	214124.2	678294.2	0.9	4	Strong with few fibres	No evidence	Drainage ditches/burns with	

PROJECT TITLE:

GIANTS BURN PHASE 2

Contract No:

7034

Date	04/07/25
DWN	CHK APP
GGH	GGH

Final

CLIENT:

Statkraft UK Ltd

DRAWING TITLE:

RESULTS OF PEAT PROBES

Fig. No.
A1
Sheet 2 of 112

Revisions
DWN CHK APP

SCALE:

Ritchie House
Starlaw Business Park
Livingston
West Lothian
EH54 8SF
info@greencatrenewables.co.uk
01506 416553

A trading name of
Green Cat Renewables Limited



Exploration Point	Co-ordinates		Hazard					Remarks
	Easting (m)	Northing (m)	Peat Depth	Slope Angle	Peat Strength	Slope Instability	Water Condition	
67	214224.2	678294.2	1	4	Strong with few fibres	Drying/shrinkage evident	little water Drainage ditches/burns with little water	
68	214324.2	678294.2	0.35	3	Strong with few fibres	Small fissures	Drainage ditches/burns with little water	
69	214424.2	678294.2	0.9	2	Strong but spongy	No evidence	Drainage ditches/burns with little water	
70	214524.2	678294.2	1	4	Strong with few fibres	No evidence	Dry	
71	214624.2	678294.2	0.45	4	Strong with many fibres	No evidence	Dry	
72	214725.5	678305.4	2.2	3	Strong but spongy	No evidence	Drainage ditches/burns with little water	
73	214712.8	678391.1	0.65	3	Strong with few fibres	No evidence	Dry	
74	213724.2	678394.2	0.25	40	Strong with many fibres	Drying/shrinkage evident	Dry	
75	213824.2	678394.2	1	8	Strong but spongy	No evidence	Drainage ditches/burns with little water	
76	213924.2	678394.2	0.5	12	Strong with few fibres	No evidence	Dry	
77	214024.2	678394.2	0.5	8	Strong with many fibres	No evidence	Dry	
78	214124.2	678394.2	1.2	5	Strong with few fibres	No evidence	Dry	
79	214224.2	678394.2	0.4	5	Strong with many fibres	No evidence	Dry	
80	214324.2	678394.2	0.4	5	Strong with many fibres	No evidence	Dry	
81	214424.2	678394.2	1	2	Strong with many fibres	No evidence	Dry	
82	214524.2	678394.2	2.2	1	Strong with few fibres	No evidence	Surface pools	
83	214624.2	678394.2	0.1	3	Strong with few fibres	No evidence	Dry	
84	213655.1	678396.5	0.3	9	Strong with few fibres	Drying/shrinkage evident	Dry	
85	213624.2	678494.2	0	60	-	-	Drainage ditches/burns with much water	
86	213724.2	678494.2	0.25	30	Strong with many fibres	No evidence	Dry	
87	213824.2	678494.2	0.3	40	Strong with few fibres	No evidence	Dry	
88	213924.2	678494.2	0.5	4	Strong but spongy	Drying/shrinkage evident	Drainage ditches/burns with little water	
89	214024.2	678494.2	0.95	5	Strong with few fibres	No evidence	Drainage ditches/burns with little water	
90	214124.2	678494.2	0.3	6	Strong but spongy	No evidence	Drainage ditches/burns with little water	
91	214224.2	678494.2	0.8	10	Strong with few fibres	No evidence	Dry	
92	214324.2	678494.2	0.5	2	Strong with many fibres	Small fissures	Dry	
93	214424.2	678494.2	0.75	4	Strong with few fibres	Drying/shrinkage evident	Dry	
94	214524.2	678494.2	1.9	3	Strong with few fibres	Drying/shrinkage evident	Drainage ditches/burns with little water	
95	214624.2	678494.2	1.6	2	Strong with few fibres	No evidence	Dry	
96	214724.2	678494.2	0.5	4	Strong with few fibres	No evidence	Drainage ditches/burns with little water	
97	213524.2	678594.2	0.2	20	Strong with few fibres	No evidence	Dry	
98	213624.2	678594.2	0.2	30	Strong with few fibres	No evidence	Dry	

PROJECT TITLE: GIANTS BURN PHASE 2		Contract No: 7034	Date 04/07/25	Final	CLIENT: Statkraft UK Ltd	Ritchie House Starlaw Business Park Livingston West Lothian EH54 8SF info@greencatrenewables.co.uk 01506 416553 A trading name of Green Cat Renewables Limited	
DRAWING TITLE: RESULTS OF PEAT PROBES		Fig. No. A1 Sheet 3 of 112	Revisions DWN CHK APP				
SCALE:							

Exploration Point	Co-ordinates		Hazard					Remarks
	Easting (m)	Northing (m)	Peat Depth	Slope Angle	Peat Strength	Slope Instability	Water Condition	
99	213724.2	678594.2	0.4	15	Strong with many fibres	No evidence	Drainage ditches/burns with little water	
100	213824.2	678594.2	0.4	5	Strong with many fibres	No evidence	Drainage ditches/burns with little water	
101	213924.2	678594.2	0.3	10	Strong with few fibres	No evidence	Dry	
102	214024.2	678594.2	0.5	6	Strong with many fibres	Drying/shrinkage evident	Drainage ditches/burns with little water	
103	214124.2	678594.2	0.6	20	Strong with many fibres	Drying/shrinkage evident	Dry	
104	214224.2	678594.2	0.5	5	Strong with few fibres	No evidence	Dry	
105	214324.2	678594.2	1	7	Strong with many fibres	No evidence	Dry	
106	214424.2	678594.2	2.65	4	Strong with many fibres	Large cracks and small movement	Dry	
107	214524.2	678594.2	0.6	3	Strong with few fibres	Drying/shrinkage evident	Dry	
108	214624.2	678594.2	1.2	5	Strong with many fibres	Drying/shrinkage evident	Dry	
109	214724.2	678594.2	1.6	3	Strong with many fibres	No evidence	Dry	
110	213424.2	678694.2	0.1	45	Strong with few fibres	No evidence	Dry	
111	213524.2	678694.2	0.1	45	Weak and spongy	No evidence	Drainage ditches/burns with much water	
112	213624.2	678694.2	0.15	20	Strong with few fibres	Drying/shrinkage evident	Dry	
113	213724.2	678694.2	0.15	30	Strong with few fibres	No evidence	Dry	
114	213824.2	678694.2	0.1	10	Strong with few fibres	Drying/shrinkage evident	Drainage ditches/burns with much water	
115	213924.2	678694.2	0.2	10	Strong with few fibres	Drying/shrinkage evident	Drainage ditches/burns with little water	
116	214024.2	678694.2	0.55	4	Strong with few fibres	No evidence	Dry	
117	214124.2	678694.2	0.4	5	Strong with few fibres	No evidence	Dry	
118	214224.2	678694.2	0.25	6	Strong with few fibres	No evidence	Dry	
119	214324.2	678694.2	0.35	5	Strong with few fibres	Drying/shrinkage evident	Dry	
120	214424.2	678694.2	1.25	3	Strong with many fibres	No evidence	Dry	
121	214524.2	678694.2	2.4	2	Strong with few fibres	No evidence	Drainage ditches/burns with little water	
122	214624.2	678694.2	0.8	4	Strong with many fibres	No evidence	Dry	
123	214724.2	678694.2	1.1	5	Strong with many fibres	Drying/shrinkage evident	Drainage ditches/burns with little water	
124	213424.2	678794.2	0.1	15	Strong with many fibres	No evidence	Dry	
125	213524.2	678794.2	0.35	25	Strong with many fibres	No evidence	Dry	
126	213624.2	678794.2	0.15	20	Strong with few fibres	No evidence	Dry	
127	213724.2	678794.2	0	70	-	-	Drainage ditches/burns with much water	
128	213824.2	678809.2	0.5	5	Strong with many fibres	No evidence	Dry	
129	213924.2	678794.2	1.1	3	Strong with few fibres	No evidence	Dry	
130	214024.2	678794.2	0.35	5	Strong with few fibres	No evidence	Dry	
131	214124.2	678794.2	0.5	7	Strong with few fibres	No evidence	Dry	
132	214224.2	678794.2	1	5	Strong with few fibres	No evidence	Drainage ditches/burns with little water	

PROJECT TITLE:

GIANTS BURN PHASE 2

Contract No:

7034

Date 04/07/25

DWN CHK APP

GGH GGH

Final

CLIENT:

Statkraft UK Ltd

DRAWING TITLE:

RESULTS OF PEAT PROBES

Fig. No.
A1

Sheet 4 of 112

Revisions

DWN CHK APP

SCALE:

Ritchie House
Starlaw Business Park
Livingston
West Lothian
EH54 8SF
info@greencatrenewables.co.uk
01506 416553

A trading name of
Green Cat Renewables Limited



Exploration Point	Co-ordinates		Hazard					Remarks
	Easting (m)	Northing (m)	Peat Depth	Slope Angle	Peat Strength	Slope Instability	Water Condition	
133	214324.2	678794.2	0.55	5	Strong with few fibres	No evidence	Dry	
134	214424.2	678794.2	0.8	3	Strong with few fibres	No evidence	Drainage ditches/burns with little water	
135	214524.2	678794.2	0.75	1	Strong with many fibres	Drying/shrinkage evident	Drainage ditches/burns with little water	
136	214624.2	678794.2	0	15	-	-	Dry	
137	214724.2	678794.2	1.15	10	Strong with many fibres	No evidence	Dry	
138	214824.2	678794.2	1.75	7	Strong with many fibres	Small fissures	Drainage ditches/burns with little water	
139	213524.2	678894.2	0.15	10	Strong with few fibres	No evidence	Dry	
142	213824.2	678894.2	0.9	10	Strong with few fibres	No evidence	Dry	
143	213924.2	678894.2	0.95	4	Strong with few fibres	No evidence	Drainage ditches/burns with little water	
144	214024.2	678894.2	0.2	20	Strong with few fibres	No evidence	Dry	
145	214124.2	678894.2	0.4	6	Strong with few fibres	No evidence	Drainage ditches/burns with little water	
146	214224.2	678894.2	0.8	5	Strong with many fibres	No evidence	Dry	
147	214324.2	678894.2	1.05	4	Strong with many fibres	No evidence	Dry	
148	214424.2	678894.2	3.1	0	Strong with many fibres	No evidence	Drainage ditches/burns with little water	
149	214524.2	678894.2	2	2	Strong with few fibres	No evidence	Dry	
150	214624.2	678894.2	1	5	Strong with few fibres	No evidence	Drainage ditches/burns with little water	
151	214724.2	678894.2	0.35	10	Strong with few fibres	No evidence	Dry	
152	214824.2	678894.2	0.4	7	Strong with few fibres	No evidence	Drainage ditches/burns with little water	
153	213645.2	678003.2	0.25	50	Strong with many fibres	No evidence	Dry	
154	213724.2	678994.2	0.2	25	Strong with few fibres	No evidence	Dry	
155	213824.2	678994.2	0.3	6	Strong with few fibres	No evidence	Drainage ditches/burns with much water	
156	213924.2	678994.2	1.3	3	Strong but spongy	Drying/shrinkage evident	Submerged	
157	214024.2	678994.2	0.9	3	Strong with few fibres	No evidence	Drainage ditches/burns with little water	
158	214124.2	678994.2	0.6	4	Strong with few fibres	No evidence	Drainage ditches/burns with much water	
159	214224.2	678994.2	1	10	Strong with few fibres	No evidence	Dry	
160	214324.2	678994.2	1.4	3	Strong with few fibres	Drying/shrinkage evident	Dry	
161	214424.2	678994.2	0.5	3	Strong with few fibres	No evidence	Dry	
162	214524.2	678994.2	0.85	4	Strong with few fibres	No evidence	Drainage ditches/burns with little water	
163	214624.2	678994.2	0.3	6	Strong with few fibres	No evidence	Dry	
164	214724.2	678994.2	0.8	6	Strong with many fibres	No evidence	Drainage ditches/burns with little water	
165	214824.2	678994.2	0.75	7	Strong with few fibres	No evidence	Dry	

PROJECT TITLE: GIANTS BURN PHASE 2		Contract No: 7034	Date 04/07/25	Final	CLIENT: Statkraft UK Ltd	Ritchie House Starlaw Business Park Livingston West Lothian EH54 8SF info@greencatrenewables.co.uk 01506 416553 A trading name of Green Cat Renewables Limited	
DRAWING TITLE: RESULTS OF PEAT PROBES		Fig. No. A1 Sheet 5 of 112	Revisions DWN CHK APP				
SCALE:							

Exploration Point	Co-ordinates		Hazard					Remarks
	Easting (m)	Northing (m)	Peat Depth	Slope Angle	Peat Strength	Slope Instability	Water Condition	
166	213624.2	679094.2	0.25	35	Strong with few fibres	No evidence	Dry	
167	213724.2	679094.2	0.25	20	Strong with few fibres	No evidence	Drainage ditches/burns with little water	
168	213824.2	679094.2	0.5	4	Strong with many fibres	No evidence	Drainage ditches/burns with little water	
169	213924.2	679094.2	1.1	4	Strong with many fibres	No evidence	Dry	
170	214024.2	679094.2	1.65	2	Strong with few fibres	No evidence	Dry	
171	214124.2	679094.2	2.4	2	Strong with few fibres	No evidence	Dry	
172	214224.2	679094.2	1.9	2	Strong with few fibres	No evidence	Dry	
173	214324.2	679094.2	2.1	3	Strong with many fibres	No evidence	Dry	
174	214424.2	679094.2	0.45	3	Strong with few fibres	No evidence	Dry	
175	214524.2	679094.2	1.2	4	Strong with few fibres	No evidence	Dry	
176	214624.2	679094.2	1.15	3	Strong with few fibres	No evidence	Drainage ditches/burns with little water	
177	214724.2	679094.2	0.45	5	Strong but spongy	No evidence	Drainage ditches/burns with much water	
178	214824.2	679094.2	0.4	5	Strong with few fibres	No evidence	Drainage ditches/burns with little water	
179	213624.2	679194.2	0.2	45	Strong with many fibres	Drying/shrinkage evident	Dry	
180	213724.2	679194.2	0.2	20	Strong with many fibres	No evidence	Dry	
181	213824.2	679194.2	1.3	6	Strong with few fibres	No evidence	Dry	
182	213924.2	679194.2	1.45	2	Strong with few fibres	No evidence	Dry	
183	214024.2	679194.2	2	1	Strong with few fibres	Small fissures	Surface pools	
184	214124.2	679194.2	3	2	Strong with few fibres	Drying/shrinkage evident	Drainage ditches/burns with little water	
185	214224.2	679194.2	2	1	Strong with few fibres	Small fissures	Submerged	
186	214324.2	679194.2	3.05	2	Strong with many fibres	No evidence	Drainage ditches/burns with much water	
187	214424.2	679194.2	0.75	4	Strong with few fibres	No evidence	Drainage ditches/burns with little water	
188	214524.2	679194.2	1.6	3	Strong with many fibres	No evidence	Drainage ditches/burns with much water	
189	214624.2	679194.2	0.7	5	Strong with few fibres	No evidence	Drainage ditches/burns with much water	
190	214724.2	679194.2	0.5	6	Strong with few fibres	No evidence	Drainage ditches/burns with little water	
191	214824.2	679194.2	0	5	-	-	Drainage ditches/burns with little water	
192	213724.2	679294.2	0.2	30	Strong with many fibres	No evidence	Dry	
193	213824.2	679294.2	0.4	30	Strong with many fibres	No evidence	Dry	
194	213924.2	679274.2	1.9	5	Strong with few fibres	No evidence	Drainage ditches/burns with little water	
195	214024.2	679294.2	2.95	1	Strong with many fibres	No evidence	Surface pools	
196	214124.2	679294.2	2.3	0	Strong with few fibres	Large cracks and small movement	Surface pools	

PROJECT TITLE: GIANTS BURN PHASE 2		Contract No: 7034	Date 04/07/25	Final	CLIENT: Statkraft UK Ltd	Ritchie House Starlaw Business Park Livingston West Lothian EH54 8SF info@greencatrenewables.co.uk 01506 416553 A trading name of Green Cat Renewables Limited	
DRAWING TITLE: RESULTS OF PEAT PROBES		Fig. No. A1 Sheet 6 of 112	Revisions DWN CHK APP				
SCALE:							

Exploration Point	Co-ordinates		Hazard					Remarks
	Easting (m)	Northing (m)	Peat Depth	Slope Angle	Peat Strength	Slope Instability	Water Condition	
197	214224.2	679294.2	2.9	0	Strong with few fibres	No evidence	Surface pools	
198	214324.2	679294.2	5.5	0	Strong with few fibres	No evidence	Surface pools	
199	214424.2	679294.2	0.3	0	Strong with few fibres	No evidence	Surface pools	
200	214524.2	679294.2	1	1	Strong but spongy	No evidence	Surface pools	
201	214624.2	679294.2	0.7	7	Strong with few fibres	No evidence	Drainage ditches/burns with much water	
202	214724.2	679294.2	0.4	7	Strong with few fibres	No evidence	Drainage ditches/burns with much water	
203	214824.2	679294.2	0.3	10	Strong with few fibres	No evidence	Drainage ditches/burns with much water	
204	213724.2	679394.2	0.75	45	Strong with many fibres	No evidence	Dry	
205	213824.2	679394.2	1	20	Strong with many fibres	No evidence	Dry	
206	213924.2	679394.2	0.5	3	Strong with few fibres	No evidence	Dry	
207	214024.2	679394.2	1.85	2	Strong but spongy	No evidence	Dry	
208	214124.2	679394.2	3	2	Strong but spongy	No evidence	Dry	
209	214224.2	679394.2	2.7	4	Strong but spongy	No evidence	Drainage ditches/burns with much water	
210	214324.2	679394.2	2.95	1	Strong but spongy	No evidence	Drainage ditches/burns with little water	
211	214424.2	679394.2	1.1	0	Strong but spongy	No evidence	Submerged	
212	214524.2	679394.2	1.3	3	Strong with few fibres	No evidence	Drainage ditches/burns with much water	
213	214624.2	679394.2	0.55	10	Strong with few fibres	No evidence	Drainage ditches/burns with little water	
214	214724.2	679394.2	1	5	Strong with many fibres	No evidence	Drainage ditches/burns with little water	
215	213724.2	679494.2	0.1	15	Strong with few fibres	No evidence	Dry	
216	213824.2	679494.2	0.1	10	Strong with many fibres	No evidence	Dry	
217	213924.2	679494.2	0.8	2	Strong with few fibres	No evidence	Surface pools	
218	214024.2	679494.2	2.2	2	Strong but spongy	No evidence	Drainage ditches/burns with little water	
219	214124.2	679494.2	0.3	10	Strong with few fibres	No evidence	Dry	
220	214224.2	679494.2	0.9	1	Strong but spongy	No evidence	Drainage ditches/burns with little water	
221	214324.2	679494.2	2.85	1	Strong but spongy	No evidence	Drainage ditches/burns with much water	
222	214424.2	679494.2	2	0	Strong with few fibres	No evidence	Drainage ditches/burns with little water	
223	214524.2	679494.2	1.85	3	Strong with few fibres	No evidence	Dry	
224	214624.2	679494.2	0.3	2	Strong with few fibres	No evidence	Dry	
225	214724.2	679494.2	1	5	Strong with few fibres	No evidence	Dry	
226	213724.2	679594.2	0.45	3	Strong with many fibres	No evidence	Dry	
227	213824.2	679594.2	0.25	15	Strong with few fibres	No evidence	Dry	
228	213924.2	679594.2	0.45	5	Strong with few fibres	No evidence	Dry	

PROJECT TITLE: GIANTS BURN PHASE 2		Contract No: 7034	Date 04/07/25	Final	CLIENT: Statkraft UK Ltd	Ritchie House Starlaw Business Park Livingston West Lothian EH54 8SF info@greencatrenewables.co.uk 01506 416553 A trading name of Green Cat Renewables Limited	
DRAWING TITLE: RESULTS OF PEAT PROBES		Fig. No. A1 Sheet 7 of 112	Revisions DWN CHK APP				
SCALE:							

Exploration Point	Co-ordinates		Hazard					Remarks
	Easting (m)	Northing (m)	Peat Depth	Slope Angle	Peat Strength	Slope Instability	Water Condition	
229	214024.2	679594.2	1	1	Strong with few fibres	No evidence	Dry	
230	214124.2	679594.2	1.6	1	Strong with few fibres	No evidence	Drainage ditches/burns with little water	
231	214224.2	679594.2	1.5	2	Strong with few fibres	No evidence	Dry	
232	214324.2	679594.2	0.7	2	Strong with many fibres	No evidence	Dry	
233	214424.2	679594.2	0.7	4	Strong with few fibres	No evidence	Drainage ditches/burns with little water	
234	214524.2	679594.2	0.35	6	Strong with few fibres	No evidence	Drainage ditches/burns with little water	
235	214624.2	679594.2	0.4	2	Strong with many fibres	No evidence	Dry	
236	213724.2	679694.2	1.45	1	Strong with few fibres	No evidence	Dry	
237	213824.2	679694.2	0.6	3	Strong with few fibres	No evidence	Drainage ditches/burns with little water	
238	213924.2	679694.2	0.7	4	Strong with few fibres	No evidence	Dry	
239	214024.2	679694.2	1	5	Strong with few fibres	No evidence	Drainage ditches/burns with little water	
240	214124.2	679694.2	0	20	-	-	Drainage ditches/burns with much water	
241	214224.2	679694.2	0.95	3	Strong with few fibres	No evidence	Dry	
242	214324.2	679694.2	0.5	3	Strong with few fibres	No evidence	Dry	
243	214424.2	679694.2	0.4	1	Strong with few fibres	No evidence	Drainage ditches/burns with little water	
244	214524.2	679694.2	1.05	2	Strong with few fibres	No evidence	Dry	
245	213724.2	679794.2	1.3	1	Strong with many fibres	No evidence	Drainage ditches/burns with little water	
246	213824.2	679794.2	1	2	Strong with few fibres	No evidence	Dry	
247	213924.2	679774.0	1.95	1	Strong with many fibres	No evidence	Dry	
248	214024.2	679794.2	2.5	1	Strong with few fibres	No evidence	Drainage ditches/burns with little water	
249	214124.2	679794.2	0.5	2	Strong with many fibres	No evidence	Drainage ditches/burns with much water	
250	214224.2	679794.2	1	2	Strong with few fibres	No evidence	Dry	
251	214324.2	679794.2	0.7	3	Strong with few fibres	No evidence	Dry	
252	213724.2	679894.2	2.15	2	Strong with many fibres	No evidence	Dry	
253	213824.2	679894.2	0.3	5	Strong with many fibres	No evidence	Dry	
254	213924.2	679894.2	0.3	10	Strong with few fibres	No evidence	Dry	
255	214024.2	679894.2	1.5	0	Strong but spongy	No evidence	Drainage ditches/burns with little water	
256	214124.2	679894.2	0.9	3	Weak and spongy	No evidence	Drainage ditches/burns with much water	
257	214224.2	679894.2	1.5	2	Strong with few fibres	No evidence	Dry	
258	213724.2	679994.2	1.65	2	Strong with many fibres	No evidence	Dry	
259	213824.2	679994.2	0.2	2	Strong but spongy	No evidence	Drainage ditches/burns with little water	

PROJECT TITLE: GIANTS BURN PHASE 2		Contract No: 7034	Date 04/07/25	Final	CLIENT: Statkraft UK Ltd	Ritchie House Starlaw Business Park Livingston West Lothian EH54 8SF info@greencatrenewables.co.uk 01506 416553 A trading name of Green Cat Renewables Limited	
DRAWING TITLE: RESULTS OF PEAT PROBES		Fig. No. A1 Sheet 8 of 112	Revisions DWN CHK APP				
SCALE:							

Style: GOR PEAT HAZARD VALUES File: C:\GINTYPROJECTS\Y034.GPJ Printed: 04/07/2025 13:15:10 Green Cat Renewables Ltd, Bethany Hall, Biggar ML12 6DA trading as Green Cat Geotechnical E-mail: info@greencatrenewables.co.uk Tel: 01895-309100

Exploration Point	Co-ordinates		Hazard					Remarks
	Easting (m)	Northing (m)	Peat Depth	Slope Angle	Peat Strength	Slope Instability	Water Condition	
260	213924.2	679994.2	2.7	1	Strong with few fibres	No evidence	Dry	
261	214024.2	679994.2	0.35	7	Strong with few fibres	No evidence	Dry	
262	213824.2	680094.2	0.7	1	Strong with few fibres	No evidence	Dry	
263	213924.2	680094.2	1.05	5	Strong with few fibres	No evidence	Dry	
1000	213916.8	679184.2	2	5	Strong with many fibres	Drying/shrinkage evident	Drainage ditches/burns with little water	
1001	213926.8	679214.2	0.5	5	Strong with many fibres	Drying/shrinkage evident	Drainage ditches/burns with little water	
1002	213926.8	679204.2	1.2	10	Strong with many fibres	No evidence	Dry	
1003	213926.8	679194.2	1.4	10	Strong with many fibres	No evidence	Dry	
1004	213926.8	679184.2	0.5	10	Strong with many fibres	No evidence	Dry	
1005	213926.8	679174.2	2	10	Strong with many fibres	No evidence	Dry	
1006	213926.8	679164.2	2.2	10	Strong with many fibres	No evidence	Dry	
1007	213926.8	679154.2	1	10	Strong with many fibres	No evidence	Dry	
1008	213936.8	679224.2	0.4	10	Strong with many fibres	No evidence	Dry	
1009	213936.8	679214.2	0.7	10	Strong with many fibres	No evidence	Dry	
1010	213936.8	679204.2	1	10	Strong with many fibres	No evidence	Dry	
1011	213936.8	679194.2	1.3	10	Strong with many fibres	No evidence	Dry	
1012	213936.8	679184.2	1.5	10	Strong with many fibres	No evidence	Dry	
1013	213936.8	679174.2	1.7	10	Strong with many fibres	No evidence	Dry	
1014	213936.8	679164.2	2	10	Strong with many fibres	No evidence	Dry	
1015	213936.8	679154.2	1.7	10	Strong with many fibres	No evidence	Dry	
1016	213936.8	679144.2	1.3	15	Strong with many fibres	No evidence	Dry	
1017	213946.8	679224.2	2	14	Strong with many fibres	No evidence	Dry	
1018	213946.8	679214.2	1.6	14	Strong with many fibres	No evidence	Dry	
1019	213946.8	679204.2	1.1	14	Strong with many fibres	No evidence	Dry	
1020	213946.8	679194.2	1	14	Strong with many fibres	No evidence	Dry	
1021	213946.8	679184.2	0.8	14	Strong with many fibres	No evidence	Dry	
1022	213946.8	679174.2	1.4	10	Strong with many fibres	No evidence	Dry	
1023	213946.8	679164.2	1.9	10	Strong with many fibres	No evidence	Dry	
1024	213946.8	679154.2	1.5	10	Strong with many fibres	No evidence	Dry	
1025	213946.8	679144.2	1.3	10	Strong with many fibres	No evidence	Dry	
1026	213956.8	679234.2	1.3	10	Strong with many fibres	No evidence	Dry	
1027	213956.8	679224.2	1	10	Strong with many fibres	Drying/shrinkage evident	Dry	
1028	213956.8	679214.2	1.2	10	Strong with many fibres	Drying/shrinkage evident	Dry	
1029	213956.8	679204.2	1.2	10	Strong with many fibres	No evidence	Dry	
1030	213956.8	679194.2	0.9	10	Strong with many fibres	No evidence	Dry	
1031	213956.8	679184.2	0.4	10	Strong with many fibres	No evidence	Dry	
1032	213956.8	679174.2	1.5	10	Strong with many fibres	Small fissures	Dry	
1033	213956.8	679164.2	2.1	10	Strong with many fibres	Small fissures	Dry	
1034	213956.8	679154.2	2.1	10	Strong with many fibres	Large cracks and small movement	Dry	
1035	213956.8	679144.2	2	10	Strong with many fibres	Large cracks and small movement	Dry	
1036	213957.6	678042.3	1	7	Strong with many fibres	No evidence	Drainage ditches/burns with little water	

PROJECT TITLE:

GIANTS BURN PHASE 2

Contract No:

7034

Date 04/07/25

DWN	CHK	APP
	GGH	GGH

Final

CLIENT:

Statkraft UK Ltd

DRAWING TITLE:

RESULTS OF PEAT PROBES

Fig. No.

A1

Sheet 9 of 112

Revisions

DWN	CHK	APP

SCALE:

Ritchie House
Starlaw Business Park
Livingston
West Lothian
EH54 8SF
info@greencatrenewables.co.uk
01506 416553

A trading name of
Green Cat Renewables Limited



Exploration Point	Co-ordinates		Hazard					Remarks
	Easting (m)	Northing (m)	Peat Depth	Slope Angle	Peat Strength	Slope Instability	Water Condition	
1038	213966.8	679234.2	1	20	Strong with many fibres	No evidence	Dry	
1039	213966.8	679224.2	1.1	20	Strong with many fibres	No evidence	Dry	
1040	213966.8	679214.2	0.9	20	Strong with many fibres	No evidence	Dry	
1041	213966.8	679204.2	0.8	20	Strong with many fibres	No evidence	Dry	
1042	213966.8	679194.2	0.7	20	Strong with many fibres	No evidence	Dry	
1043	213966.8	679184.2	0.6	15	Strong with many fibres	No evidence	Dry	
1044	213966.8	679174.2	0.6	15	Strong with many fibres	No evidence	Dry	
1045	213966.8	679164.2	1.1	15	Strong with many fibres	No evidence	Dry	
1046	213966.8	679154.2	1.5	15	Strong with many fibres	Small fissures	Dry	
1047	213966.8	679144.2	1.3	15	Strong with many fibres	Small fissures	Dry	
1048	213966.8	679134.2	1	15	Strong with many fibres	Small fissures	Dry	
1049	213967.6	678042.5	0.3	6	Strong with few fibres	No evidence	Drainage ditches/burns with little water	
1051	213976.8	679234.2	0.8	5	Strong with many fibres	No evidence	Dry	
1052	213976.8	679224.2	0.6	5	Strong with many fibres	No evidence	Dry	
1053	213976.8	679214.2	0.4	5	Strong with many fibres	No evidence	Dry	
1054	213976.8	679204.2	0.6	5	Strong with many fibres	No evidence	Dry	
1055	213976.8	679194.2	0.8	7	Strong with many fibres	No evidence	Dry	
1056	213976.8	679184.2	1	7	Strong with many fibres	No evidence	Dry	
1057	213976.8	679174.2	1	7	Strong with many fibres	No evidence	Dry	
1058	213976.8	679164.2	1.6	7	Strong with many fibres	No evidence	Dry	
1059	213976.8	679154.2	2.5	7	Strong with many fibres	No evidence	Dry	
1060	213976.8	679144.2	2.3	7	Strong with many fibres	No evidence	Dry	
1061	213976.8	679134.2	2.1	7	Strong with many fibres	No evidence	Dry	
1062	213977.6	678042.7	0.4	6	Strong with many fibres	No evidence	Dry	
1064	213986.8	679224.2	1	5	Strong with many fibres	Drying/shrinkage evident	Dry	
1065	213986.8	679214.2	1.1	5	Strong with many fibres	No evidence	Dry	
1066	213986.8	679204.2	1	6	Strong with many fibres	No evidence	Dry	
1067	213986.8	679194.2	0.9	9	Strong with many fibres	No evidence	Dry	
1068	213986.8	679184.2	0.8	9	Strong with many fibres	No evidence	Dry	
1069	213986.8	679174.2	1.4	9	Strong with many fibres	No evidence	Dry	
1070	213986.8	679164.2	2	9	Strong with many fibres	Drying/shrinkage evident	Dry	
1071	213986.8	679154.2	1.7	12	Strong with many fibres	Drying/shrinkage evident	Dry	
1072	213986.8	679144.2	1.2	12	Strong with many fibres	Drying/shrinkage evident	Dry	
1073	213987.3	678093.4	0.5	4	Strong with many fibres	No evidence	Dry	
1074	213989.5	677944.6	1.5	4	Strong with many fibres	No evidence	Dry	
1075	213991.0	678086.0	0.5	4	Strong with many fibres	Drying/shrinkage evident	Dry	
1076	213995.9	678077.2	1.1	4	Strong with many fibres	Drying/shrinkage evident	Dry	
1077	213996.8	679234.2	0.6	3	Strong with many fibres	No evidence	Dry	
1078	213996.8	679224.2	0.5	3	Strong with many fibres	No evidence	Dry	
1079	213996.8	679214.2	0.4	3	Strong with many fibres	No evidence	Dry	
1080	213996.8	679204.2	0.8	3	Strong with many fibres	No evidence	Dry	
1081	213996.8	679194.2	1.1	3	Strong with many fibres	No evidence	Dry	
1082	213996.8	679184.2	1.3	3	Strong with many fibres	No evidence	Dry	

PROJECT TITLE: GIANTS BURN PHASE 2		Contract No: 7034	Date 04/07/25	Final	CLIENT: Statkraft UK Ltd	Ritchie House Starlaw Business Park Livingston West Lothian EH54 8SF info@greencatrenewables.co.uk 01506 416553 A trading name of Green Cat Renewables Limited	
DRAWING TITLE: RESULTS OF PEAT PROBES		Fig. No. A1 Sheet 10 of 112	Revisions DWN CHK APP				
SCALE:							

Exploration Point	Co-ordinates		Hazard					Remarks
	Easting (m)	Northing (m)	Peat Depth	Slope Angle	Peat Strength	Slope Instability	Water Condition	
1083	213996.8	679174.2	1.4	8	Strong with many fibres	No evidence	Dry	
1084	213996.8	679164.2	1.9	8	Strong with many fibres	No evidence	Dry	
1085	213996.8	679154.2	2.1	8	Strong with many fibres	No evidence	Dry	
1086	213998.1	677949.6	2	6	Strong with many fibres	No evidence	Dry	
1087	214006.8	679244.2	0.5	2	Strong with few fibres	Drying/shrinkage evident	Drainage ditches/burns with little water	
1088	214006.8	679234.2	0.8	2	Strong with few fibres	No evidence	Dry	
1089	214006.8	679224.2	1	2	Strong with few fibres	No evidence	Dry	
1090	214006.8	679214.2	1	2	Strong with few fibres	No evidence	Dry	
1091	214006.8	679204.2	1.1	2	Strong with many fibres	No evidence	Dry	
1092	214006.8	679194.2	1.5	2	Strong with many fibres	No evidence	Dry	
1093	214006.8	679184.2	1.9	6	Strong with many fibres	No evidence	Dry	
1094	214006.8	679174.2	2	6	Strong with many fibres	No evidence	Dry	
1095	214006.8	679164.2	2.1	6	Strong with many fibres	No evidence	Dry	
1096	214006.8	677954.6	3	4	Strong with many fibres	No evidence	Dry	
1097	214014.5	677901.3	0.4	15	Strong with many fibres	No evidence	Dry	
1098	214016.8	679244.2	1.3	5	Strong with many fibres	Small fissures	Dry	
1099	214016.8	679234.2	1.4	5	Strong with many fibres	Drying/shrinkage evident	Dry	
1100	214016.8	679224.2	1	5	Strong with many fibres	No evidence	Dry	
1101	214016.8	679214.2	1.5	5	Strong with many fibres	No evidence	Dry	
1102	214016.8	679204.2	1.4	5	Strong with many fibres	No evidence	Dry	
1103	214016.8	679194.2	1	5	Strong with many fibres	No evidence	Dry	
1104	214016.8	679184.2	1.6	5	Strong with many fibres	No evidence	Dry	
1105	214016.8	679174.2	2	5	Strong with many fibres	Drying/shrinkage evident	Dry	
1106	214023.1	677906.3	0.6	5	Strong with many fibres	No evidence	Dry	
1107	214026.8	679244.2	2.1	1	Strong with few fibres	No evidence	Drainage ditches/burns with little water	
1108	214026.8	679234.2	2.3	1	Strong with few fibres	No evidence	Drainage ditches/burns with little water	
1109	214026.8	679224.2	2.1	1	Strong with few fibres	No evidence	Drainage ditches/burns with little water	
1110	214026.8	679214.2	2.1	1	Strong with few fibres	No evidence	Dry	
1111	214026.8	679204.2	1.9	4	Strong with many fibres	Drying/shrinkage evident	Dry	
1112	214026.8	679194.2	1.8	4	Strong with many fibres	Drying/shrinkage evident	Dry	
1113	214026.8	679184.2	2	4	Strong with many fibres	Drying/shrinkage evident	Dry	
1114	214026.8	677774.2	0.2	4	Strong with many fibres	No evidence	Dry	
1115	214026.8	677764.2	0.1	4	Strong with many fibres	No evidence	Drainage ditches/burns with little water	
1116	214026.8	677754.2	0.2	4	Strong with many fibres	No evidence	Dry	
1117	214026.8	677744.2	0.7	4	Strong with many fibres	No evidence	Dry	
1119	214036.6	678111.8	2	2	Strong with many fibres	No evidence	Dry	
1120	214036.8	679244.2	2	2	Strong with few fibres	No evidence	Drainage ditches/burns with little water	
1121	214036.8	679234.2	2.4	2	Strong with few fibres	No evidence	Drainage ditches/burns with	

PROJECT TITLE: GIANTS BURN PHASE 2		Contract No: 7034	Date 04/07/25	Final	CLIENT: Statkraft UK Ltd	Ritchie House Starlaw Business Park Livingston West Lothian EH54 8SF info@greencatrenewables.co.uk 01506 416553 A trading name of Green Cat Renewables Limited	
DRAWING TITLE: RESULTS OF PEAT PROBES		Fig. No. A1 Sheet 11 of 112	Revisions DWN CHK APP				
SCALE:							

Exploration Point	Co-ordinates		Hazard					Remarks
	Easting (m)	Northing (m)	Peat Depth	Slope Angle	Peat Strength	Slope Instability	Water Condition	
1122	214036.8	679224.2	2.6	2	Strong with few fibres	No evidence	little water Dry	
1123	214036.8	679214.2	2.5	2	Strong with few fibres	No evidence	Dry	
1124	214036.8	679204.2	2	6	Strong with many fibres	Drying/shrinkage evident	Dry	
1125	214036.8	679194.2	2.2	5	Strong with many fibres	Drying/shrinkage evident	Dry	
1126	214036.8	678754.2	0.4	2	Strong with many fibres	No evidence	Dry	
1127	214036.8	678744.2	0.7	2	Strong with many fibres	No evidence	Dry	
1128	214036.8	678734.2	1.1	2	Strong with many fibres	No evidence	Dry	
1129	214036.8	678724.2	1.1	2	Strong with many fibres	No evidence	Dry	
1130	214036.8	678714.2	1.2	2	Strong with many fibres	No evidence	Dry	
1131	214036.8	678704.2	0.9	2	Strong with many fibres	No evidence	Dry	
1132	214036.8	678694.2	0.4	2	Strong with many fibres	No evidence	Dry	
1133	214036.8	678684.2	0.3	2	Strong with many fibres	No evidence	Dry	
1134	214036.8	678674.2	0.2	5	Strong with many fibres	No evidence	Drainage ditches/burns with little water	
1135	214036.8	677814.2	0.2	5	Strong with many fibres	No evidence	Drainage ditches/burns with little water	
1136	214036.8	677804.2	0.4	5	Strong with many fibres	No evidence	Drainage ditches/burns with little water	
1137	214036.8	677784.2	0.3	5	Strong with many fibres	No evidence	Drainage ditches/burns with little water	
1138	214036.8	677774.2	0.1	5	Strong with many fibres	No evidence	Dry	
1139	214036.8	677764.2	0.1	5	Strong with many fibres	No evidence	Dry	
1140	214036.8	677754.2	0.1	5	Strong with many fibres	No evidence	Dry	
1141	214036.8	677744.2	0.3	5	Strong with many fibres	No evidence	Dry	
1142	214036.8	677734.2	0.3	5	Strong with many fibres	No evidence	Dry	
1143	214037.2	678101.7	2.5	5	Strong with many fibres	Drying/shrinkage evident	Dry	
1144	214037.7	678091.8	0.9	6	Strong with few fibres	Drying/shrinkage evident	Drainage ditches/burns with little water	
1145	214039.5	677858.0	1	5	Strong with many fibres	No evidence	Dry	
1146	214046.8	679234.2	3	2	Strong with many fibres	No evidence	Dry	
1147	214046.8	679224.2	2.9	2	Strong with many fibres	No evidence	Dry	
1148	214046.8	679214.2	2	2	Strong with many fibres	Drying/shrinkage evident	Dry	
1149	214046.8	678784.2	0.5	2	Strong with many fibres	No evidence	Dry	
1150	214046.8	678774.2	0.3	2	Strong with many fibres	No evidence	Dry	
1151	214046.8	678764.2	0.2	2	Strong with many fibres	No evidence	Dry	
1152	214046.8	678754.2	0.5	2	Strong with many fibres	No evidence	Dry	
1153	214046.8	678744.2	0.8	2	Strong with many fibres	No evidence	Dry	
1154	214046.8	678734.2	0.1	2	Strong with many fibres	No evidence	Dry	
1155	214046.8	678724.2	1.3	2	Strong with many fibres	No evidence	Dry	
1156	214046.8	678714.2	1.1	2	Strong with many fibres	No evidence	Dry	
1157	214046.8	678704.2	0.8	2	Strong with many fibres	No evidence	Dry	
1158	214046.8	678694.2	0.6	2	Strong with many fibres	No evidence	Dry	
1159	214046.8	678684.2	0.5	2	Strong with many fibres	No evidence	Dry	

PROJECT TITLE: GIANTS BURN PHASE 2		Contract No: 7034	Date 04/07/25	Final		CLIENT: Statkraft UK Ltd	Ritchie House Starlaw Business Park Livingston West Lothian EH54 8SF info@greencatrenewables.co.uk 01506 416553 A trading name of Green Cat Renewables Limited	
DRAWING TITLE: RESULTS OF PEAT PROBES		Fig. No. A1 Sheet 12 of 112	Revisions					
SCALE:			DWN	CHK	APP			

Exploration Point	Co-ordinates		Hazard					Remarks
	Easting (m)	Northing (m)	Peat Depth	Slope Angle	Peat Strength	Slope Instability	Water Condition	
1160	214046.8	678674.2	0.4	2	Strong with many fibres	No evidence	Dry	
1161	214046.8	678664.2	0.3	2	Strong with many fibres	No evidence	Dry	
1162	214046.8	677814.2	2	5	Strong with many fibres	No evidence	Dry	
1163	214046.8	677804.2	0.5	5	Strong with few fibres	No evidence	Drainage ditches/burns with little water	
1164	214046.8	677794.2	0.4	5	Strong with few fibres	No evidence	Dry	
1165	214046.8	677784.2	0.3	5	Strong with few fibres	No evidence	Dry	
1166	214046.8	677774.2	0.2	5	Strong with many fibres	No evidence	Dry	
1167	214046.8	677764.2	0.1	5	Strong with many fibres	No evidence	Drainage ditches/burns with little water	
1168	214046.8	677754.2	0.1	5	Strong with many fibres	No evidence	Drainage ditches/burns with little water	
1169	214046.8	677744.2	0.1	5	Strong with many fibres	No evidence	Dry	
1170	214046.8	677734.2	0.1	5	Strong with many fibres	No evidence	Dry	
1171	214046.8	677724.2	0.2	5	Strong with many fibres	No evidence	Dry	
1172	214048.2	677863.0	0.3	5	Strong with many fibres	No evidence	Dry	
1173	214052.9	679271.0	3	2	Strong with few fibres	No evidence	Drainage ditches/burns with little water	
1174	214056.8	678794.2	1	1	Strong with many fibres	No evidence	Dry	
1175	214056.8	678784.2	0.4	1	Strong with many fibres	No evidence	Dry	
1176	214056.8	678774.2	0.6	1	Strong with many fibres	No evidence	Dry	
1177	214056.8	678764.2	0.7	1	Strong with many fibres	No evidence	Dry	
1178	214056.8	678754.2	1	1	Strong with many fibres	No evidence	Dry	
1179	214056.8	678744.2	1.1	1	Strong with many fibres	No evidence	Dry	
1180	214056.8	678734.2	1.3	1	Strong with many fibres	No evidence	Dry	
1181	214056.8	678724.2	1.3	1	Strong with many fibres	No evidence	Dry	
1182	214056.8	678714.2	0.9	1	Strong with many fibres	No evidence	Dry	
1183	214056.8	678704.2	0.4	1	Strong with many fibres	No evidence	Dry	
1184	214056.8	678694.2	0.5	1	Strong with many fibres	No evidence	Dry	
1185	214056.8	678684.2	0.5	1	Strong with many fibres	No evidence	Dry	
1186	214056.8	678674.2	0.4	1	Strong with many fibres	No evidence	Dry	
1187	214056.8	678664.2	0.2	1	Strong with many fibres	No evidence	Dry	
1188	214056.8	677854.2	1	5	Strong with many fibres	No evidence	Dry	
1189	214056.8	677844.2	1	5	Strong with many fibres	No evidence	Dry	
1190	214056.8	677834.2	1.1	5	Strong with many fibres	No evidence	Dry	
1191	214056.8	677824.2	1.4	5	Strong with many fibres	No evidence	Dry	
1192	214056.8	677814.2	2.5	5	Strong with many fibres	No evidence	Dry	
1193	214056.8	677804.2	1.3	5	Strong with many fibres	No evidence	Dry	
1194	214056.8	677794.2	0.3	5	Strong with many fibres	No evidence	Dry	
1195	214056.8	677784.2	0.2	5	Strong with many fibres	No evidence	Dry	
1196	214056.8	677774.2	0.1	5	Strong with many fibres	No evidence	Dry	
1197	214056.8	677764.2	1.2	5	Strong with many fibres	No evidence	Dry	
1198	214056.8	677754.2	1.6	5	Strong with many fibres	Drying/shrinkage evident	Dry	
1199	214056.8	677744.2	1	5	Strong with many fibres	No evidence	Drainage ditches/burns with	

PROJECT TITLE: GIANTS BURN PHASE 2		Contract No: 7034	Date 04/07/25	Final	CLIENT: Statkraft UK Ltd	Ritchie House Starlaw Business Park Livingston West Lothian EH54 8SF info@greencatrenewables.co.uk 01506 416553 A trading name of Green Cat Renewables Limited	
DRAWING TITLE: RESULTS OF PEAT PROBES		Fig. No. A1 Sheet 13 of 112	Revisions DWN CHK APP				
SCALE:							

Exploration Point	Co-ordinates		Hazard					Remarks
	Easting (m)	Northing (m)	Peat Depth	Slope Angle	Peat Strength	Slope Instability	Water Condition	
1200	214056.8	677734.2	0.2	5	Strong with many fibres	No evidence	little water Dry	
1201	214056.8	677724.2	0.3	5	Strong with many fibres	No evidence	Dry	
1202	214056.8	677714.2	0.2	5	Strong with few fibres	No evidence	Drainage ditches/burns with little water	
1203	214056.8	677868.0	0.2	4	Strong with many fibres	No evidence	Dry	
1204	214061.1	679265.2	3	3	Strong with few fibres	No evidence	Drainage ditches/burns with little water	
1205	214066.8	678804.2	0.6	3	Strong with few fibres	No evidence	Dry	
1206	214066.8	678794.2	0.9	3	Strong with few fibres	No evidence	Dry	
1207	214066.8	678784.2	1.1	3	Strong with few fibres	No evidence	Dry	
1208	214066.8	678774.2	0.8	3	Strong with few fibres	No evidence	Dry	
1209	214066.8	678764.2	0.4	3	Strong with few fibres	No evidence	Dry	
1210	214066.8	678754.2	0.5	3	Strong with few fibres	No evidence	Dry	
1211	214066.8	678744.2	0.6	3	Strong with few fibres	No evidence	Dry	
1212	214066.8	678734.2	0.9	3	Strong with few fibres	No evidence	Dry	
1213	214066.8	678724.2	1.1	3	Strong with few fibres	No evidence	Dry	
1214	214066.8	678714.2	1	3	Strong with few fibres	No evidence	Dry	
1215	214066.8	678704.2	1.1	3	Strong with few fibres	No evidence	Dry	
1216	214066.8	678694.2	0.9	3	Strong with few fibres	No evidence	Dry	
1217	214066.8	678684.2	0.5	3	Strong with few fibres	No evidence	Dry	
1218	214066.8	678674.2	0.4	3	Strong with few fibres	No evidence	Dry	
1219	214066.8	678664.2	0.4	3	Strong with few fibres	No evidence	Dry	
1220	214066.8	677854.2	0.3	5	Strong with many fibres	No evidence	Dry	
1221	214066.8	677844.2	0.2	5	Strong with many fibres	No evidence	Dry	
1222	214066.8	677834.2	0.1	5	Strong with many fibres	No evidence	Dry	
1223	214066.8	677824.2	0.3	5	Strong with many fibres	No evidence	Dry	
1224	214066.8	677814.2	0.4	5	Strong with many fibres	Drying/shrinkage evident	Dry	
1225	214066.8	677804.2	0.3	5	Strong with many fibres	No evidence	Dry	
1226	214066.8	677794.2	0.2	5	Strong with many fibres	No evidence	Drainage ditches/burns with little water	
1227	214066.8	677784.2	0.1	5	Strong with many fibres	No evidence	Drainage ditches/burns with little water	
1228	214066.8	677774.2	0.2	5	Strong with many fibres	No evidence	Drainage ditches/burns with little water	
1229	214066.8	677764.2	0.2	5	Strong with many fibres	No evidence	Drainage ditches/burns with little water	
1230	214066.8	677754.2	0.2	5	Strong with many fibres	No evidence	Drainage ditches/burns with little water	
1231	214066.8	677744.2	0.2	5	Strong with many fibres	No evidence	Dry	
1232	214066.8	677734.2	0.1	5	Strong with many fibres	No evidence	Dry	
1233	214066.8	677724.2	0.4	5	Strong with many fibres	No evidence	Dry	
1234	214066.8	677714.2	0.6	5	Strong with many fibres	No evidence	Dry	
1235	214069.2	679259.5	3.2	2	Strong with few fibres	No evidence	Drainage ditches/burns with	

PROJECT TITLE: GIANTS BURN PHASE 2		Contract No: 7034	Date 04/07/25	Final		CLIENT: Statkraft UK Ltd	Ritchie House Starlaw Business Park Livingston West Lothian EH54 8SF info@greencatrenewables.co.uk 01506 416553 A trading name of Green Cat Renewables Limited	
DRAWING TITLE: RESULTS OF PEAT PROBES		Fig. No. A1 Sheet 14 of 112	Revisions					
SCALE:			DWN	CHK	APP			

Exploration Point	Co-ordinates		Hazard					Remarks
	Easting (m)	Northing (m)	Peat Depth	Slope Angle	Peat Strength	Slope Instability	Water Condition	
1236	214069.5	678833.5	0.5	15	Strong with many fibres	No evidence	little water Dry	
1237	214076.8	678774.2	0.2	1	Strong with many fibres	No evidence	Dry	
1238	214076.8	678764.2	1.1	1	Strong with many fibres	No evidence	Dry	
1239	214076.8	678754.2	1.6	1	Strong with many fibres	No evidence	Dry	
1240	214076.8	678744.2	1.4	1	Strong with many fibres	No evidence	Dry	
1241	214076.8	678734.2	1.2	1	Strong with many fibres	No evidence	Dry	
1242	214076.8	678724.2	0.8	1	Strong with many fibres	No evidence	Dry	
1243	214076.8	678714.2	0.4	1	Strong with many fibres	No evidence	Dry	
1244	214076.8	678704.2	0.4	1	Strong with many fibres	No evidence	Dry	
1245	214076.8	678694.2	0.3	1	Strong with many fibres	No evidence	Dry	
1246	214076.8	678684.2	0.4	1	Strong with many fibres	No evidence	Dry	
1247	214076.8	678674.2	0.5	1	Strong with many fibres	No evidence	Dry	
1248	214076.8	678664.2	0.5	1	Strong with many fibres	No evidence	Dry	
1249	214076.8	678654.2	0.4	1	Strong with many fibres	No evidence	Dry	
1250	214076.8	677844.2	0.4	4	Strong with many fibres	No evidence	Dry	
1251	214076.8	677834.2	0.5	4	Strong with many fibres	No evidence	Dry	
1252	214076.8	677824.2	0.4	4	Strong with many fibres	No evidence	Dry	
1253	214076.8	677814.2	0.4	4	Strong with many fibres	No evidence	Dry	
1254	214076.8	677804.2	0.3	4	Strong with many fibres	No evidence	Dry	
1255	214076.8	677794.2	0.2	4	Strong with many fibres	No evidence	Dry	
1256	214076.8	677784.2	0.3	4	Strong with many fibres	No evidence	Dry	
1257	214076.8	677774.2	0.3	4	Strong with many fibres	No evidence	Dry	
1258	214076.8	677764.2	0.9	10	Strong with many fibres	No evidence	Dry	
1259	214076.8	677754.2	1.2	10	Strong with many fibres	No evidence	Dry	
1260	214076.8	677744.2	0.9	10	Strong with many fibres	No evidence	Dry	
1261	214076.8	677734.2	0.6	10	Strong with many fibres	No evidence	Dry	
1262	214076.8	677724.2	0.5	5	Strong with many fibres	No evidence	Drainage ditches/burns with little water	
1263	214076.8	677714.2	0.3	5	Strong with many fibres	No evidence	Drainage ditches/burns with little water	
1264	214079.1	678830.7	0.4	5	Strong with many fibres	No evidence	Drainage ditches/burns with little water	
1265	214081.7	679311.9	3	5	Strong with many fibres	No evidence	Drainage ditches/burns with little water	
1266	214083.6	678881.5	0.3	5	Strong with many fibres	No evidence	Drainage ditches/burns with little water	
1267	214085.0	678085.8	1.2	5	Strong with many fibres	No evidence	Drainage ditches/burns with little water	
1268	214086.6	678095.7	1.2	5	Strong with many fibres	No evidence	Drainage ditches/burns with little water	
1269	214086.8	678774.2	0.9	5	Strong with many fibres	No evidence	Dry	
1270	214086.8	678764.2	0.8	5	Strong with many fibres	No evidence	Dry	
1271	214086.8	678754.2	0.5	5	Strong with many fibres	No evidence	Dry	

PROJECT TITLE:

GIANTS BURN PHASE 2

Contract No:

7034

Date

04/07/25

Final

CLIENT:

Statkraft UK Ltd

DRAWING TITLE:

RESULTS OF PEAT PROBES

Fig. No.

A1

Sheet 15 of 112

Revisions

DWN CHK APP

SCALE:

Ritchie House
Starlaw Business Park
Livingston
West Lothian
EH54 8SF
info@greencatrenewables.co.uk
01506 416553

A trading name of
Green Cat Renewables Limited



Exploration Point	Co-ordinates		Hazard					Remarks
	Easting (m)	Northing (m)	Peat Depth	Slope Angle	Peat Strength	Slope Instability	Water Condition	
1272	214086.8	678744.2	0.1	5	Strong with many fibres	No evidence	Dry	
1273	214086.8	678734.2	0.2	5	Strong with many fibres	No evidence	Dry	
1274	214086.8	678724.2	0.3	5	Strong with many fibres	No evidence	Dry	
1275	214086.8	678714.2	0.3	5	Strong with many fibres	No evidence	Dry	
1276	214086.8	678704.2	0.2	5	Strong with many fibres	No evidence	Dry	
1277	214086.8	678694.2	0.8	5	Strong with many fibres	No evidence	Dry	
1278	214086.8	678684.2	1.3	5	Strong with many fibres	No evidence	Dry	
1279	214086.8	678674.2	1.6	5	Strong with many fibres	No evidence	Dry	
1280	214086.8	678664.2	2	5	Strong with many fibres	No evidence	Dry	
1281	214086.8	677834.2	0.3	4	Strong with many fibres	No evidence	Dry	
1282	214086.8	677824.2	0.5	4	Strong with many fibres	No evidence	Dry	
1283	214086.8	677814.2	0.3	4	Strong with many fibres	No evidence	Dry	
1284	214086.8	677804.2	0.4	4	Strong with many fibres	No evidence	Dry	
1285	214086.8	677794.2	0.5	4	Strong with many fibres	No evidence	Dry	
1286	214086.8	677784.2	1	4	Strong with many fibres	No evidence	Dry	
1287	214086.8	677774.2	1.5	4	Strong with many fibres	No evidence	Dry	
1288	214086.8	677764.2	1.3	4	Strong with many fibres	No evidence	Dry	
1289	214086.8	677754.2	1.1	4	Strong with many fibres	No evidence	Dry	
1290	214086.8	677744.2	1.1	4	Strong with many fibres	No evidence	Dry	
1291	214086.8	677734.2	0.6	4	Strong with many fibres	No evidence	Dry	
1292	214086.8	677724.2	0.2	4	Strong with many fibres	No evidence	Drainage ditches/burns with little water	
1293	214086.8	677714.2	0.5	4	Strong with many fibres	No evidence	Dry	
1294	214088.3	678105.6	1.9	4	Strong with many fibres	No evidence	Dry	
1295	214088.7	678827.9	0.2	8	Strong with many fibres	No evidence	Dry	
1296	214089.9	679306.1	3	2	Strong with many fibres	Drying/shrinkage evident	Dry	
1297	214093.2	678878.7	0.3	15	Strong with many fibres	No evidence	Dry	
1298	214095.3	678925.4	1	25	Strong with many fibres	No evidence	Dry	
1299	214096.8	678764.2	0.5	5	Strong with many fibres	No evidence	Dry	
1300	214096.8	678754.2	0.4	5	Strong with many fibres	No evidence	Dry	
1301	214096.8	678744.2	0.4	5	Strong with many fibres	No evidence	Dry	
1302	214096.8	678734.2	0.5	5	Strong with many fibres	No evidence	Dry	
1303	214096.8	678724.2	0.5	5	Strong with many fibres	No evidence	Dry	
1304	214096.8	678714.2	0.5	5	Strong with many fibres	No evidence	Dry	
1305	214096.8	678704.2	0.4	5	Strong with many fibres	No evidence	Dry	
1306	214096.8	678694.2	0.6	5	Strong with many fibres	No evidence	Dry	
1307	214096.8	678684.2	0.8	5	Strong with many fibres	No evidence	Dry	
1308	214096.8	678674.2	1.1	5	Strong with many fibres	No evidence	Dry	
1309	214096.8	678664.2	0.9	5	Strong with many fibres	No evidence	Dry	
1310	214096.8	677824.2	0.4	10	Strong with many fibres	No evidence	Dry	
1311	214096.8	677814.2	0.5	10	Strong with many fibres	No evidence	Dry	
1312	214096.8	677804.2	0.3	10	Strong with many fibres	No evidence	Dry	
1313	214096.8	677794.2	0.2	10	Strong with many fibres	No evidence	Dry	
1314	214096.8	677784.2	0.3	10	Strong with many fibres	No evidence	Dry	

PROJECT TITLE:

GIANTS BURN PHASE 2

Contract No:

7034

Date 04/07/25

DWN CHK APP

GGH GGH

Final

CLIENT:

Statkraft UK Ltd

DRAWING TITLE:

RESULTS OF PEAT PROBES

Fig. No.

A1

Sheet 16 of 112

Revisions

DWN CHK APP

SCALE:

Ritchie House
Starlaw Business Park
Livingston
West Lothian
EH54 8SF
info@greencatrenewables.co.uk
01506 416553

A trading name of
Green Cat Renewables Limited



Exploration Point	Co-ordinates		Hazard					Remarks
	Easting (m)	Northing (m)	Peat Depth	Slope Angle	Peat Strength	Slope Instability	Water Condition	
1315	214096.8	677774.2	0.7	10	Strong with many fibres	No evidence	Dry	
1316	214096.8	677764.2	0.4	10	Strong with many fibres	No evidence	Dry	
1317	214096.8	677754.2	0.1	10	Strong with many fibres	No evidence	Drainage ditches/burns with little water	
1318	214096.8	677744.2	0.4	10	Strong with many fibres	No evidence	Dry	
1319	214096.8	677734.2	0.6	10	Strong with many fibres	No evidence	Dry	
1320	214096.8	677724.2	0.8	10	Strong with many fibres	No evidence	Dry	
1321	214096.8	677714.2	0.2	10	Strong with many fibres	No evidence	Dry	
1322	214096.9	678912.9	0.4	14	Strong with many fibres	Drying/shrinkage evident	Dry	
1323	214097.4	678976.7	1.4	4	Strong with few fibres	No evidence	Drainage ditches/burns with little water	
1324	214098.1	679300.3	3	2	Strong with few fibres	Drying/shrinkage evident	Drainage ditches/burns with little water	
1325	214102.8	678875.9	0.8	10	Strong with many fibres	No evidence	Dry	
1326	214103.2	679026.6	1.5	4	Strong with many fibres	Drying/shrinkage evident	Drainage ditches/burns with little water	
1327	214105.9	678925.9	1.1	15	Strong with many fibres	No evidence	Dry	
1328	214106.3	678863.2	0.2	15	Strong with many fibres	No evidence	Dry	
1329	214106.7	678914.8	0.8	15	Strong with many fibres	No evidence	Dry	
1330	214106.8	678734.2	0.7	1	Strong with many fibres	No evidence	Dry	
1331	214106.8	678724.2	0.5	1	Strong with many fibres	No evidence	Dry	
1332	214106.8	678714.2	0.8	1	Strong with many fibres	No evidence	Dry	
1333	214106.8	678704.2	1.3	5	Strong with many fibres	No evidence	Dry	
1334	214106.8	678694.2	0.7	5	Strong with many fibres	No evidence	Dry	
1335	214106.8	678684.2	1.4	5	Strong with many fibres	No evidence	Dry	
1336	214106.8	678674.2	0.9	1	Strong with many fibres	No evidence	Dry	
1337	214106.8	677804.2	0.8	10	Strong with many fibres	No evidence	Dry	
1338	214106.8	677794.2	0.2	10	Strong with many fibres	No evidence	Dry	
1339	214106.8	677784.2	0.6	10	Strong with many fibres	No evidence	Dry	
1340	214106.8	677774.2	0.9	10	Strong with many fibres	Drying/shrinkage evident	Dry	
1341	214106.8	677764.2	0.2	10	Strong with many fibres	No evidence	Dry	
1342	214106.8	677754.2	0.9	10	Strong with many fibres	No evidence	Dry	
1343	214106.8	677744.2	0.9	10	Strong with many fibres	No evidence	Dry	
1344	214106.8	677734.2	0.9	10	Strong with many fibres	No evidence	Dry	
1345	214106.8	677724.2	0.1	10	Strong with many fibres	No evidence	Dry	
1346	214107.4	678975.8	1.1	5	Strong with few fibres	No evidence	Drainage ditches/burns with little water	
1347	214109.3	679076.4	1.8	4	Strong with many fibres	No evidence	Dry	
1348	214113.1	679025.5	1.3	4	Strong with many fibres	No evidence	Drainage ditches/burns with little water	
1349	214114.0	678814.8	0.3	12	Strong with many fibres	No evidence	Dry	
1350	214115.3	678865.5	0.2	8	Strong with many fibres	No evidence	Dry	
1351	214115.7	679126.0	2.5	3	Strong with few fibres	Drying/shrinkage evident	Drainage ditches/burns with little water	

PROJECT TITLE: GIANTS BURN PHASE 2		Contract No: 7034	Date 04/07/25	Final	CLIENT: Statkraft UK Ltd	Ritchie House Starlaw Business Park Livingston West Lothian EH54 8SF info@greencatrenewables.co.uk 01506 416553 A trading name of Green Cat Renewables Limited	
DRAWING TITLE: RESULTS OF PEAT PROBES		Fig. No. A1 Sheet 17 of 112	Revisions DWN CHK APP				
SCALE:							

Exploration Point	Co-ordinates		Hazard					Remarks
	Easting (m)	Northing (m)	Peat Depth	Slope Angle	Peat Strength	Slope Instability	Water Condition	
1352	214115.9	678926.0	0.4	10	Strong with many fibres	No evidence	Dry	No access- Thick tree coverage
1353	214116.5	678916.7	1.1	8	Strong with many fibres	No evidence	Dry	
1354	214116.8	678724.2	0.5	5	Strong with many fibres	No evidence	Dry	
1355	214116.8	678714.2	0.4	5	Strong with many fibres	No evidence	Dry	
1356	214116.8	678704.2	1	5	Strong with many fibres	No evidence	Dry	
1357	214116.8	678694.2	0.3	5	Strong with many fibres	No evidence	Dry	
1358	214116.8	678684.2	0.8	5	Strong with many fibres	No evidence	Dry	
1359	214116.8	677784.2	1	15	Strong with many fibres	Drying/shrinkage evident	Dry	
1360	214116.8	677774.2	0.4	15	Strong with many fibres	Drying/shrinkage evident	Dry	
1361	214116.8	677764.2	0.5	15	Strong with many fibres	Drying/shrinkage evident	Dry	
1362	214116.8	677754.2	no access	-	-	-	-	
1363	214116.8	677744.2	0.8	10	Strong with many fibres	No evidence	Drainage ditches/burns with little water	
1364	214116.8	677734.2	0.4	10	Strong with many fibres	No evidence	Dry	
1365	214117.4	678974.7	1.4	4	Strong with many fibres	No evidence	Drainage ditches/burns with little water	
1366	214119.2	679075.1	2	3	Strong with many fibres	No evidence	Dry	
1367	214120.6	679348.7	1	1	Strong with few fibres	Small fissures	Drainage ditches/burns with little water	
1368	214122.4	678765.3	0.4	11	Strong with many fibres	No evidence	Dry	
1369	214123.1	679024.3	1.3	5	Strong with many fibres	No evidence	Dry	
1370	214123.8	678816.3	0.3	15	Strong with many fibres	No evidence	Dry	
1371	214125.1	678867.2	0.4	9	Strong with many fibres	No evidence	Dry	
1372	214125.6	679124.7	2.2	4	Strong with many fibres	No evidence	Dry	
1373	214125.8	679340.2	1.9	2	Strong with few fibres	Drying/shrinkage evident	Drainage ditches/burns with little water	
1374	214129.2	679073.8	2	4	Strong with many fibres	No evidence	Dry	
1375	214131.0	679331.7	1.9	2	Strong with few fibres	Drying/shrinkage evident	Drainage ditches/burns with little water	
1376	214131.0	678716.0	0.6	15	Strong with many fibres	No evidence	Dry	
1377	214131.4	679175.2	1.5	1	Strong with many fibres	Drying/shrinkage evident	Drainage ditches/burns with little water	
1378	214132.3	678767.0	0.4	12	Strong with many fibres	No evidence	Dry	
1379	214132.7	678074.2	1.2	6	Strong with many fibres	Small fissures	Drainage ditches/burns with little water	
1380	214133.6	678818.0	0.3	12	Strong with many fibres	No evidence	Dry	
1381	214135.2	678083.9	1.7	4	Strong with many fibres	No evidence	Drainage ditches/burns with little water	
1382	214135.5	679123.4	3	4	Strong with many fibres	No evidence	Dry	
1383	214137.7	678093.6	1.5	5	Strong with many fibres	No evidence	Drainage ditches/burns with little water	
1384	214138.9	678666.8	0.6	10	Strong with many fibres	No evidence	Dry	
1385	214140.3	679172.4	0.9	2	Strong with few fibres	Drying/shrinkage evident	Drainage ditches/burns with little water	

PROJECT TITLE:

GIANTS BURN PHASE 2

Contract No:

7034

Date

04/07/25

Final

DWN

CHK

APP

GGH

GGH

CLIENT:

Statkraft UK Ltd

DRAWING TITLE:

RESULTS OF PEAT PROBES

Fig. No.

A1

Sheet 18 of 112

Revisions

DWN

CHK

APP

SCALE:

Ritchie House
Starlaw Business Park
Livingston
West Lothian
EH54 8SF
info@greencatrenewables.co.uk
01506 416553

A trading name of
Green Cat Renewables Limited



Exploration Point	Co-ordinates		Hazard					Remarks
	Easting (m)	Northing (m)	Peat Depth	Slope Angle	Peat Strength	Slope Instability	Water Condition	
1386	214140.8	678717.7	0.5	15	Strong with many fibres	No evidence	Dry	
1387	214142.1	678768.7	0.8	7	Strong with many fibres	No evidence	Dry	
1388	214147.6	679222.9	1.6	3	Strong with few fibres	Small fissures	Drainage ditches/burns with little water	
1389	214148.8	678668.4	0.3	15	Strong with many fibres	No evidence	Dry	
1390	214149.8	679169.2	1.4	5	Strong with many fibres	Drying/shrinkage evident	Drainage ditches/burns with little water	
1391	214150.6	678616.9	0.6	8	Strong with many fibres	No evidence	Dry	
1392	214150.7	678719.4	0.6	6	Strong with many fibres	No evidence	Dry	
1393	214157.0	679219.5	2	2	Strong with few fibres	Small fissures	Drainage ditches/burns with little water	
1394	214158.7	678669.9	0.4	10	Strong with many fibres	No evidence	Dry	
1395	214160.2	678619.8	0.4	7	Strong with many fibres	No evidence	Dry	
1396	214164.6	679269.9	2.1	3	Strong with many fibres	Small fissures	Drainage ditches/burns with little water	
1398	214169.8	678622.6	0.5	6	Strong with many fibres	Drying/shrinkage evident	Dry	
1399	214170.3	679367.2	0.5	3	Strong with few fibres	Drying/shrinkage evident	Drainage ditches/burns with little water	
1400	214171.5	678569.4	0.7	7	Strong with many fibres	No evidence	Dry	
1401	214172.2	679357.4	0.3	3	Strong with few fibres	Drying/shrinkage evident	Drainage ditches/burns with little water	
1402	214174.0	679266.5	2	2	Strong with few fibres	Drying/shrinkage evident	Drainage ditches/burns with little water	
1403	214174.2	679347.6	1.9	1	Strong with few fibres	Small fissures	Drainage ditches/burns with little water	
1404	214177.4	678095.5	1	4	Strong with many fibres	No evidence	Dry	
1405	214180.2	678574.1	1	2	Strong with few fibres	Drying/shrinkage evident	Dry	
1406	214183.4	679263.1	2	2	Strong with few fibres	Drying/shrinkage evident	Drainage ditches/burns with little water	
1407	214183.7	678087.8	0.8	5	Strong with many fibres	No evidence	Drainage ditches/burns with little water	
1408	214189.0	678579.0	1.2	9	Strong with many fibres	No evidence	Dry	
1409	214190.1	678080.1	0.5	5	Strong with many fibres	No evidence	Drainage ditches/burns with little water	
1410	214192.1	679313.1	1.7	3	Strong with many fibres	Small fissures	Dry	
1411	214195.7	678525.8	0.6	18	Strong with many fibres	No evidence	Dry	
1412	214200.9	679308.4	1	2	Strong with many fibres	No evidence	Drainage ditches/burns with little water	
1413	214204.5	678530.4	0.3	15	Strong with many fibres	No evidence	Dry	
1414	214209.3	679361.6	1	5	Strong with many fibres	Drying/shrinkage evident	Dry	
1415	214210.2	678126.7	1	5	Strong with many fibres	Drying/shrinkage evident	Dry	
1416	214213.3	678535.3	0.4	10	Strong with many fibres	No evidence	Dry	
1417	214216.0	679378.4	2.3	8	Strong with few fibres	No evidence	Drainage ditches/burns with little water	

PROJECT TITLE:

GIANTS BURN PHASE 2

Contract No:

7034

Date 04/07/25

DWN CHK APP

GGH GGH

Final

CLIENT:

Statkraft UK Ltd

DRAWING TITLE:

RESULTS OF PEAT PROBES

Fig. No.

A1

Sheet 19 of 112

Revisions

DWN CHK APP

SCALE:

Ritchie House
Starlaw Business Park
Livingston
West Lothian
EH54 8SF
info@greencatrenewables.co.uk
01506 416553

A trading name of
Green Cat Renewables Limited



Exploration Point	Co-ordinates		Hazard					Remarks
	Easting (m)	Northing (m)	Peat Depth	Slope Angle	Peat Strength	Slope Instability	Water Condition	
1418	214217.5	679356.0	0.3	5	Strong with few fibres	Drying/shrinkage evident	Drainage ditches/burns with little water	
1419	214218.6	678122.6	0.7	8	Strong with many fibres	Drying/shrinkage evident	Dry	
1420	214220.2	678481.7	0.7	12	Strong with many fibres	No evidence	Dry	
1421	214220.7	679369.5	0.9	8	Strong with many fibres	No evidence	Dry	
1422	214225.4	679360.7	1.6	5	Strong with many fibres	No evidence	Dry	
1423	214225.8	679350.4	2	3	Strong with many fibres	Drying/shrinkage evident	Drainage ditches/burns with little water	
1424	214227.5	678117.9	0.4	3	Strong with many fibres	Drying/shrinkage evident	Drainage ditches/burns with little water	
1425	214228.8	678486.7	0.3	14	Strong with many fibres	No evidence	Dry	
1426	214233.7	678171.1	0.4	5	Strong with many fibres	No evidence	Dry	
1427	214237.5	678491.6	0.8	20	Strong with many fibres	No evidence	Dry	
1428	214239.1	679392.1	1	5	Strong with few fibres	No evidence	Drainage ditches/burns with little water	
1429	214241.6	679518.2	1.8	3	Strong with many fibres	No evidence	Drainage ditches/burns with little water	
1430	214242.1	678166.7	0.4	3	Strong with many fibres	No evidence	Dry	
1431	214242.6	679460.2	0.8	3	Strong with few fibres	Small fissures	Dry	
1432	214244.3	679383.6	2	3	Strong with few fibres	No evidence	Dry	
1433	214244.6	678438.2	0.4	5	Strong with many fibres	No evidence	Dry	
1434	214249.6	679375.1	1.9	3	Strong with few fibres	No evidence	Drainage ditches/burns with little water	
1435	214250.0	679514.2	2.7	3	Strong with many fibres	No evidence	Drainage ditches/burns with little water	
1436	214250.9	678162.0	0.4	3	Strong with many fibres	No evidence	Dry	
1437	214251.0	679465.6	1	3	Strong with many fibres	Small fissures	Drainage ditches/burns with little water	
1438	214253.3	678443.1	0.3	10	Strong with many fibres	No evidence	Dry	
1439	214255.8	678215.8	0.7	3	Strong with many fibres	No evidence	Dry	
1440	214259.1	679510.0	2	3	Strong with many fibres	No evidence	Drainage ditches/burns with little water	
1441	214259.4	679471.0	1.1	-	Strong with few fibres	Small fissures	Drainage ditches/burns with little water	
1442	214262.0	678448.0	0.2	20	Strong with many fibres	No evidence	Dry	
1443	214264.7	678211.3	0.4	4	Strong with many fibres	No evidence	Dry	
1444	214268.8	679561.5	1	5	Strong with many fibres	Small fissures	Drainage ditches/burns with little water	
1445	214269.1	678394.7	0.9	5	Strong with many fibres	No evidence	Drainage ditches/burns with little water	
1446	214273.7	678206.8	0.4	5	Strong with many fibres	No evidence	Drainage ditches/burns with little water	
1447	214275.7	678386.4	0.9	5	Strong with many fibres	No evidence	Drainage ditches/burns with little water	

PROJECT TITLE: GIANTS BURN PHASE 2		Contract No: 7034	Date 04/07/25	Final	CLIENT: Statkraft UK Ltd	Ritchie House Starlaw Business Park Livingston West Lothian EH54 8SF info@greencatrenewables.co.uk 01506 416553 A trading name of Green Cat Renewables Limited	
DRAWING TITLE: RESULTS OF PEAT PROBES		Fig. No. A1 Sheet 20 of 112	Revisions DWN CHK APP				
SCALE:							

Exploration Point	Co-ordinates		Hazard					Remarks
	Easting (m)	Northing (m)	Peat Depth	Slope Angle	Peat Strength	Slope Instability	Water Condition	
1448	214276.8	679684.2	0.8	20	Strong with many fibres	No evidence	Dry	
1449	214276.8	679674.2	0.5	20	Strong with many fibres	No evidence	Dry	
1450	214276.8	679664.2	0.5	20	Strong with many fibres	No evidence	Dry	
1451	214276.8	679654.2	0.7	12	Strong with many fibres	No evidence	Dry	
1452	214276.8	679624.2	0.5	12	Strong with many fibres	Small fissures	Dry	
1453	214276.9	679556.1	1.8	5	Strong with many fibres	No evidence	Drainage ditches/burns with little water	
1454	214277.8	678399.6	1.8	5	Strong with many fibres	Small fissures	Dry	
1455	214279.3	678260.2	1.5	6	Strong with many fibres	No evidence	Dry	
1456	214283.3	678393.0	1.8	5	Strong with many fibres	Small fissures	Dry	
1457	214283.9	679425.2	2.6	2	Strong with few fibres	Drying/shrinkage evident	Drainage ditches/burns with little water	
1458	214284.0	679416.4	2.1	3	Strong with few fibres	Drying/shrinkage evident	Drainage ditches/burns with little water	
1459	214285.1	679550.3	2	7	Strong with many fibres	No evidence	Drainage ditches/burns with little water	
1460	214286.6	678404.5	1.8	2	Strong with many fibres	No evidence	Dry	
1461	214286.8	679704.2	0.4	30	Strong with many fibres	No evidence	Dry	
1462	214286.8	679694.2	0.4	25	Strong with many fibres	No evidence	Dry	
1463	214286.8	679684.2	0.3	25	Strong with many fibres	No evidence	Dry	
1464	214286.8	679674.2	0.3	25	Strong with many fibres	No evidence	Dry	
1465	214286.8	679664.2	0.5	15	Strong with many fibres	No evidence	Dry	
1466	214286.8	679654.2	0.6	15	Strong with many fibres	No evidence	Dry	
1467	214286.8	679644.2	0.4	15	Strong with many fibres	No evidence	Dry	
1468	214286.8	679634.2	0.8	10	Strong with many fibres	No evidence	Dry	
1469	214286.8	679624.2	0.5	10	Strong with many fibres	Large cracks and small movement	Dry	
1470	214286.8	679614.2	2	10	Strong with many fibres	Small fissures	Dry	
1471	214288.1	678255.5	0.9	8	Strong with many fibres	No evidence	Dry	
1472	214288.3	679407.3	1.5	2	Strong with few fibres	Drying/shrinkage evident	Drainage ditches/burns with little water	
1473	214288.4	679434.2	2.5	2	Strong with many fibres	Drying/shrinkage evident	Drainage ditches/burns with little water	
1474	214290.8	678399.5	1.8	2	Strong with many fibres	No evidence	Dry	
1475	214292.5	678348.5	2.4	4	Strong with many fibres	No evidence	Dry	
1476	214292.5	679398.3	1.5	2	Strong with few fibres	No evidence	Drainage ditches/burns with little water	
1477	214292.8	679443.1	2.8	3	Strong with many fibres	Drying/shrinkage evident	Drainage ditches/burns with little water	
1478	214296.6	678304.2	0.9	6	Strong with many fibres	Drying/shrinkage evident	Dry	
1479	214296.8	679714.2	0.4	12	Strong with many fibres	No evidence	Dry	
1480	214296.8	679704.2	0.4	12	Strong with many fibres	No evidence	Dry	
1481	214296.8	679694.2	0.5	12	Strong with many fibres	No evidence	Dry	
1482	214296.8	679684.2	0.4	12	Strong with many fibres	No evidence	Dry	
1483	214296.8	679674.2	0.2	12	Strong with many fibres	No evidence	Dry	

PROJECT TITLE:

GIANTS BURN PHASE 2

Contract No:

7034

Date 04/07/25

DWN CHK APP

GGH GGH

Final

CLIENT:

Statkraft UK Ltd

DRAWING TITLE:

RESULTS OF PEAT PROBES

Fig. No.

A1

Sheet 21 of 112

Revisions

DWN CHK APP

SCALE:

Ritchie House
Starlaw Business Park
Livingston
West Lothian
EH54 8SF
info@greencatrenewables.co.uk
01506 416553

A trading name of
Green Cat Renewables Limited



Exploration Point	Co-ordinates		Hazard					Remarks
	Easting (m)	Northing (m)	Peat Depth	Slope Angle	Peat Strength	Slope Instability	Water Condition	
1484	214296.8	679664.2	0.2	12	Strong with many fibres	No evidence	Dry	
1485	214296.8	679654.2	0.5	12	Strong with many fibres	No evidence	Dry	
1486	214296.8	679644.2	1	4	Strong with many fibres	No evidence	Dry	
1487	214296.8	679634.2	1.1	4	Strong with many fibres	No evidence	Dry	
1488	214296.8	679624.2	2.4	4	Strong with many fibres	Large cracks and small movement	Dry	
1489	214296.8	679614.2	1.5	4	Strong with many fibres	No evidence	Dry	
1490	214296.8	679604.2	1.8	4	Strong with many fibres	No evidence	Dry	
1491	214296.8	679594.2	1	4	Strong with many fibres	No evidence	Dry	
1492	214296.8	679584.2	2	4	Strong with many fibres	No evidence	Dry	
1493	214296.8	679574.2	1.7	4	Strong with few fibres	No evidence	Dry	
1494	214296.9	678250.8	1.3	5	Strong with few fibres	No evidence	Drainage ditches/burns with little water	
1495	214302.2	678351.1	0.5	4	Strong with many fibres	No evidence	Dry	
1496	214306.3	678301.7	1	4	Strong with many fibres	Drying/shrinkage evident	Drainage ditches/burns with little water	
1497	214306.8	679714.2	0.3	25	Strong with many fibres	No evidence	Drainage ditches/burns with little water	
1498	214306.8	679704.2	0.4	25	Strong with many fibres	No evidence	Dry	
1499	214306.8	679694.2	0.1	25	Strong with many fibres	No evidence	Dry	
1500	214306.8	679684.2	0.3	15	Strong with many fibres	No evidence	Dry	
1501	214306.8	679674.2	0.2	15	Strong with many fibres	No evidence	Dry	
1502	214306.8	679664.2	0.3	15	Strong with many fibres	No evidence	Dry	
1503	214306.8	679654.2	0.3	15	Strong with many fibres	No evidence	Dry	
1504	214306.8	679644.2	0.4	15	Strong with many fibres	No evidence	Dry	
1505	214306.8	679634.2	0.5	15	Strong with many fibres	No evidence	Dry	
1506	214306.8	679624.2	1	15	Strong with many fibres	No evidence	Dry	
1507	214306.8	679614.2	1.2	15	Strong with many fibres	No evidence	Dry	
1508	214306.8	679604.2	0.5	10	Strong with many fibres	Small fissures	Drainage ditches/burns with little water	
1509	214306.8	679594.2	2.8	10	Strong with many fibres	Small fissures	Drainage ditches/burns with little water	
1510	214306.8	679584.2	1.8	10	Strong with many fibres	No evidence	Dry	
1511	214306.8	679574.2	2	10	Strong with many fibres	No evidence	Dry	
1512	214311.8	678353.6	1	5	Strong with many fibres	No evidence	Dry	
1513	214314.2	678351.5	1	5	Strong with many fibres	No evidence	Dry	
1514	214315.9	678299.2	0.4	4	Strong with many fibres	Drying/shrinkage evident	Drainage ditches/burns with little water	
1515	214316.8	679714.2	0.6	10	Strong with many fibres	No evidence	Dry	
1516	214316.8	679704.2	0.1	10	Strong with many fibres	No evidence	Dry	
1517	214316.8	679694.2	0.2	10	Strong with many fibres	No evidence	Dry	
1518	214316.8	679684.2	0.4	10	Strong with many fibres	No evidence	Dry	
1519	214316.8	679674.2	0.4	10	Strong with many fibres	No evidence	Dry	
1520	214316.8	679664.2	0.4	10	Strong with many fibres	No evidence	Dry	
1521	214316.8	679654.2	0.3	10	Strong with many fibres	No evidence	Dry	

PROJECT TITLE: GIANTS BURN PHASE 2		Contract No: 7034	Date 04/07/25	Final	CLIENT: Statkraft UK Ltd	Ritchie House Starlaw Business Park Livingston West Lothian EH54 8SF info@greencatrenewables.co.uk 01506 416553 A trading name of Green Cat Renewables Limited	
DRAWING TITLE: RESULTS OF PEAT PROBES		Fig. No. A1 Sheet 22 of 112	Revisions DWN CHK APP				
SCALE:							

Exploration Point	Co-ordinates		Hazard					Remarks
	Easting (m)	Northing (m)	Peat Depth	Slope Angle	Peat Strength	Slope Instability	Water Condition	
1522	214316.8	679644.2	0.3	10	Strong with many fibres	No evidence	Dry	
1523	214316.8	679634.2	0.4	10	Strong with many fibres	No evidence	Dry	
1524	214316.8	679624.2	0.5	10	Strong with many fibres	No evidence	Dry	
1525	214316.8	679614.2	0.7	10	Strong with many fibres	No evidence	Dry	
1526	214316.8	679604.2	1.8	10	Strong with few fibres	Drying/shrinkage evident	Drainage ditches/burns with little water	
1527	214316.8	679594.2	1.4	6	Strong with few fibres	Drying/shrinkage evident	Drainage ditches/burns with little water	
1528	214316.8	679584.2	2	5	Strong with few fibres	Drying/shrinkage evident	Drainage ditches/burns with little water	
1529	214320.1	678359.6	0.5	15	Strong with many fibres	Drying/shrinkage evident	Dry	
1530	214325.9	678367.7	0.2	12	Strong with many fibres	No evidence	Dry	
1531	214326.8	679714.2	0.3	12	Strong with many fibres	No evidence	Dry	
1532	214326.8	679704.2	0.3	12	Strong with many fibres	No evidence	Dry	
1533	214326.8	679694.2	0.3	12	Strong with many fibres	No evidence	Dry	
1534	214326.8	679684.2	0.5	12	Strong with many fibres	No evidence	Dry	
1535	214326.8	679674.2	0.5	12	Strong with many fibres	No evidence	Dry	
1536	214326.8	679664.2	0.5	12	Strong with many fibres	No evidence	Dry	
1537	214326.8	679654.2	0.3	12	Strong with many fibres	No evidence	Dry	
1538	214326.8	679644.2	0.4	12	Strong with many fibres	No evidence	Dry	
1539	214326.8	679634.2	0.3	9	Strong with many fibres	No evidence	Dry	
1540	214326.8	679624.2	0.3	9	Strong with many fibres	No evidence	Dry	
1541	214326.8	679614.2	0.4	9	Strong with many fibres	No evidence	Dry	
1542	214326.8	679604.2	0.2	9	Strong with many fibres	No evidence	Dry	
1543	214326.8	679594.2	0.8	9	Strong with many fibres	No evidence	Dry	
1544	214326.8	678154.2	0.4	6	Strong with many fibres	No evidence	Dry	
1545	214326.8	678144.2	0.1	6	Strong with many fibres	No evidence	Dry	
1546	214326.8	678134.2	0.5	6	Strong with many fibres	No evidence	Dry	
1547	214336.8	679714.2	0.6	8	Strong with many fibres	No evidence	Dry	
1548	214336.8	679704.2	1.3	8	Strong with many fibres	Small fissures	Dry	
1549	214336.8	679694.2	1	8	Strong with many fibres	Small fissures	Dry	
1550	214336.8	679684.2	0.6	8	Strong with many fibres	No evidence	Dry	
1551	214336.8	679674.2	0.6	8	Strong with many fibres	No evidence	Dry	
1552	214336.8	679664.2	1	8	Strong with many fibres	No evidence	Dry	
1553	214336.8	679654.2	0.4	8	Strong with many fibres	No evidence	Dry	
1554	214336.8	679644.2	0.8	8	Strong with many fibres	No evidence	Dry	
1555	214336.8	679634.2	0.3	8	Strong with many fibres	No evidence	Dry	
1556	214336.8	679624.2	0.3	8	Strong with many fibres	No evidence	Dry	
1557	214336.8	679614.2	1	8	Strong with many fibres	No evidence	Dry	
1558	214336.8	679604.2	0.8	8	Strong with many fibres	No evidence	Dry	
1559	214336.8	678174.2	0.4	8	Strong with many fibres	No evidence	Dry	
1560	214336.8	678164.2	0.5	8	Strong with many fibres	No evidence	Dry	
1561	214336.8	678154.2	0.4	8	Strong with many fibres	No evidence	Dry	
1562	214336.8	678144.2	0.6	8	Strong with many fibres	No evidence	Dry	

PROJECT TITLE: GIANTS BURN PHASE 2		Contract No: 7034	Date 04/07/25	Final	CLIENT: Statkraft UK Ltd	Ritchie House Starlaw Business Park Livingston West Lothian EH54 8SF info@greencatrenewables.co.uk 01506 416553 A trading name of Green Cat Renewables Limited	
DRAWING TITLE: RESULTS OF PEAT PROBES		Fig. No. A1 Sheet 23 of 112	Revisions				
SCALE:			DWN	CHK	APP		

Exploration Point	Co-ordinates		Hazard					Remarks
	Easting (m)	Northing (m)	Peat Depth	Slope Angle	Peat Strength	Slope Instability	Water Condition	
1563	214336.8	678134.2	0.9	12	Strong with many fibres	No evidence	Drainage ditches/burns with little water	
1564	214336.8	678124.2	0.6	8	Strong with many fibres	No evidence	Drainage ditches/burns with little water	
1565	214336.8	678114.2	0.4	5	Strong with few fibres	No evidence	Drainage ditches/burns with little water	
1566	214337.0	679417.6	3.4	2	Strong with many fibres	No evidence	Drainage ditches/burns with little water	
1567	214337.5	679425.6	3.4	2	Strong with many fibres	No evidence	Drainage ditches/burns with little water	
1568	214338.3	679407.7	3.5	2	Strong with few fibres	No evidence	Drainage ditches/burns with little water	
1569	214339.4	679435.4	3.3	2	Strong with few fibres	No evidence	Drainage ditches/burns with little water	
1570	214344.8	678336.5	0.2	2	Strong with few fibres	Drying/shrinkage evident	Drainage ditches/burns with little water	
1571	214345.8	678321.5	0.9	2	Strong with many fibres	No evidence	Dry	
1572	214346.8	679704.2	1.2	10	Strong with many fibres	No evidence	Dry	
1573	214346.8	679694.2	1.1	10	Strong with many fibres	No evidence	Dry	
1574	214346.8	679684.2	1.3	10	Strong with many fibres	No evidence	Dry	
1575	214346.8	679674.2	0.9	10	Strong with many fibres	No evidence	Dry	
1576	214346.8	679664.2	1.2	10	Strong with many fibres	No evidence	Dry	
1577	214346.8	679654.2	1	10	Strong with many fibres	No evidence	Dry	
1578	214346.8	679644.2	0.9	10	Strong with many fibres	No evidence	Dry	
1579	214346.8	679634.2	0.9	7	Strong with many fibres	No evidence	Dry	
1580	214346.8	679624.2	1	7	Strong with many fibres	No evidence	Dry	
1581	214346.8	678184.2	1	7	Strong with many fibres	No evidence	Drainage ditches/burns with little water	
1582	214346.8	678174.2	1	7	Strong with many fibres	No evidence	Drainage ditches/burns with little water	
1583	214346.8	678164.2	0.5	7	Strong with many fibres	No evidence	Drainage ditches/burns with little water	
1584	214346.8	678154.2	0.3	6	Strong with many fibres	No evidence	Drainage ditches/burns with little water	
1585	214346.8	678144.2	0.4	7	Strong with many fibres	No evidence	Dry	
1586	214346.8	678134.2	0.5	7	Strong with many fibres	No evidence	Dry	
1587	214346.8	678124.2	0.6	10	Strong with many fibres	No evidence	Dry	
1588	214346.8	678114.2	0.5	10	Strong with many fibres	No evidence	Drainage ditches/burns with little water	
1589	214346.9	678346.3	0.5	8	Strong with many fibres	Drying/shrinkage evident	Dry	
1590	214349.1	678356.0	0.5	7	Strong with many fibres	No evidence	Dry	
1591	214355.0	678325.5	0.9	2	Strong with many fibres	No evidence	Dry	
1592	214356.8	679694.2	0.9	5	Strong with many fibres	No evidence	Dry	
1593	214356.8	679684.2	0.3	5	Strong with many fibres	No evidence	Dry	

PROJECT TITLE: GIANTS BURN PHASE 2		Contract No: 7034	Date 04/07/25	Final	CLIENT: Statkraft UK Ltd	Ritchie House Starlaw Business Park Livingston West Lothian EH54 8SF info@greencatrenewables.co.uk 01506 416553 A trading name of Green Cat Renewables Limited	
DRAWING TITLE: RESULTS OF PEAT PROBES		Fig. No. A1 Sheet 24 of 112	Revisions DWN CHK APP				
SCALE:							

Exploration Point	Co-ordinates		Hazard					Remarks
	Easting (m)	Northing (m)	Peat Depth	Slope Angle	Peat Strength	Slope Instability	Water Condition	
1594	214356.8	679674.2	0.2	5	Strong with many fibres	Large cracks and small movement	Dry	No access- Thick tree coverage
1595	214356.8	679664.2	0.6	15	Strong with many fibres	No evidence	Dry	
1596	214356.8	679654.2	0.6	15	Strong with many fibres	No evidence	Dry	
1597	214356.8	679644.2	0.5	15	Strong with many fibres	No evidence	Dry	
1598	214356.8	678214.2	2.3	4	Strong with many fibres	No evidence	Drainage ditches/burns with little water	
1599	214356.8	678204.2	2	4	Strong with many fibres	No evidence	Drainage ditches/burns with little water	
1600	214356.8	678194.2	1.9	4	Strong with many fibres	No evidence	Drainage ditches/burns with little water	
1601	214356.8	678184.2	1	4	Strong with many fibres	No evidence	Dry	
1602	214356.8	678174.2	1.1	3	Strong with many fibres	No evidence	Dry	
1603	214356.8	678164.2	0.6	3	Strong with many fibres	No evidence	Dry	
1604	214356.8	678154.2	0.1	8	Strong with many fibres	No evidence	Dry	
1605	214356.8	678144.2	0.1	8	Strong with many fibres	No evidence	Dry	
1606	214356.8	678134.2	0.2	8	Strong with many fibres	No evidence	Dry	
1607	214356.8	678124.2	0.1	12	Strong with many fibres	No evidence	Dry	
1608	214356.8	678114.2	0.5	12	Strong with many fibres	No evidence	Dry	
1609	214356.8	678104.2	no access	-	-	-	-	
1610	214359.0	678274.7	1.3	5	Strong with many fibres	Small fissures	Drainage ditches/burns with little water	
1611	214364.1	678329.7	0.6	2	Strong with many fibres	No evidence	Drainage ditches/burns with little water	
1612	214366.5	679410.3	4.5	1	Strong with few fibres	No evidence	Drainage ditches/burns with little water	
1613	214366.8	679684.2	0.9	10	Strong with many fibres	Drying/shrinkage evident	Dry	
1614	214366.8	679674.2	0.8	10	Strong with many fibres	No evidence	Drainage ditches/burns with little water	
1615	214366.8	679664.2	1.1	10	Strong with many fibres	No evidence	Dry	
1616	214366.8	678984.2	0.9	4	Strong with many fibres	Drying/shrinkage evident	Dry	
1617	214366.8	678224.2	2.6	3	Strong with many fibres	No evidence	Drainage ditches/burns with little water	
1618	214366.8	678214.2	2.3	3	Strong with many fibres	No evidence	Drainage ditches/burns with little water	
1619	214366.8	678204.2	1.9	3	Strong with many fibres	No evidence	Drainage ditches/burns with little water	
1620	214366.8	678194.2	1.4	3	Strong with many fibres	No evidence	Dry	
1621	214366.8	678184.2	1.1	3	Strong with many fibres	No evidence	Dry	
1622	214366.8	678174.2	0.6	3	Strong with many fibres	No evidence	Dry	
1623	214366.8	678164.2	0.1	8	Strong with many fibres	No evidence	Dry	
1624	214366.8	678154.2	0.1	8	Strong with many fibres	No evidence	Dry	
1625	214366.8	678144.2	0.2	8	Strong with many fibres	No evidence	Dry	
1626	214366.8	678134.2	0.1	12	Strong with many fibres	No evidence	Dry	
1627	214366.8	678124.2	0.5	12	Strong with many fibres	No evidence	Dry	

PROJECT TITLE:

GIANTS BURN PHASE 2

Contract No:

7034

Date 04/07/25

DWN CHK APP

GGH GGH

Final

CLIENT:

Statkraft UK Ltd

DRAWING TITLE:

RESULTS OF PEAT PROBES

Fig. No.

A1

Sheet 25 of 112

Revisions

DWN CHK APP

SCALE:

Ritchie House
Starlaw Business Park
Livingston
West Lothian
EH54 8SF
info@greencatrenewables.co.uk
01506 416553

A trading name of
Green Cat Renewables Limited



Exploration Point	Co-ordinates		Hazard					Remarks
	Easting (m)	Northing (m)	Peat Depth	Slope Angle	Peat Strength	Slope Instability	Water Condition	
1628	214366.8	678114.2	0.4	12	Strong with many fibres	No evidence	Drainage ditches/burns with little water	
1629	214366.8	678104.2	0.3	12	Strong with many fibres	No evidence	Drainage ditches/burns with little water	
1630	214368.4	679420.1	4.5	1	Strong with few fibres	No evidence	Drainage ditches/burns with little water	
1631	214368.5	678277.5	1	7	Strong with many fibres	Drying/shrinkage evident	Dry	
1632	214370.3	679430.0	4	1	Strong with few fibres	No evidence	Drainage ditches/burns with little water	
1633	214376.8	678984.2	0.8	8	Strong with many fibres	No evidence	Dry	
1634	214376.8	678234.2	3.4	8	Strong with many fibres	No evidence	Dry	
1635	214376.8	678224.2	2.5	8	Strong with many fibres	No evidence	Dry	
1636	214376.8	678214.2	2	8	Strong with many fibres	No evidence	Dry	
1637	214376.8	678204.2	1.5	8	Strong with many fibres	No evidence	Dry	
1638	214376.8	678194.2	1.5	8	Strong with many fibres	No evidence	Dry	
1639	214376.8	678184.2	1.2	8	Strong with many fibres	No evidence	Dry	
1640	214376.8	678174.2	0.9	8	Strong with many fibres	No evidence	Dry	
1641	214376.8	678164.2	0.9	8	Strong with many fibres	No evidence	Dry	
1642	214376.8	678154.2	0.8	8	Strong with many fibres	No evidence	Dry	
1643	214376.8	678144.2	1	8	Strong with many fibres	No evidence	Dry	
1644	214376.8	678134.2	1.2	8	Strong with many fibres	No evidence	Dry	
1645	214376.8	678124.2	1	8	Strong with many fibres	No evidence	Dry	
1646	214376.8	678114.2	0.7	8	Strong with many fibres	No evidence	Dry	
1647	214376.8	678104.2	1	8	Strong with many fibres	No evidence	Dry	
1648	214378.1	678280.4	2.7	7	Strong with many fibres	Small fissures	Dry	
1649	214386.8	678974.2	0.7	8	Strong with many fibres	Drying/shrinkage evident	Dry	
1650	214386.8	678234.2	3.2	2	Strong with many fibres	No evidence	Drainage ditches/burns with little water	
1651	214386.8	678224.2	2.8	2	Strong with many fibres	No evidence	Drainage ditches/burns with little water	
1652	214386.8	678214.2	1.2	2	Strong with many fibres	Drying/shrinkage evident	Drainage ditches/burns with little water	
1653	214386.8	678204.2	1.4	4	Strong with many fibres	Drying/shrinkage evident	Drainage ditches/burns with little water	
1654	214386.8	678194.2	1.5	4	Strong with many fibres	No evidence	Drainage ditches/burns with little water	
1655	214386.8	678184.2	1.2	4	Strong with many fibres	No evidence	Drainage ditches/burns with little water	
1656	214386.8	678174.2	0.8	3	Strong with many fibres	No evidence	Drainage ditches/burns with little water	
1657	214386.8	678164.2	0.7	5	Strong with many fibres	No evidence	Drainage ditches/burns with little water	
1658	214386.8	678154.2	0.5	5	Strong with many fibres	No evidence	Dry	
1659	214386.8	678144.2	0.7	5	Strong with many fibres	No evidence	Dry	

PROJECT TITLE:

GIANTS BURN PHASE 2

Contract No:

7034

Date 04/07/25

DWN CHK APP

GGH GGH

Final

CLIENT:

Statkraft UK Ltd

DRAWING TITLE:

RESULTS OF PEAT PROBES

Fig. No.

A1

Sheet 26 of 112

Revisions

DWN CHK APP

SCALE:

Ritchie House
Starlaw Business Park
Livingston
West Lothian
EH54 8SF
info@greencatrenewables.co.uk
01506 416553

A trading name of
Green Cat Renewables Limited



Exploration Point	Co-ordinates		Hazard					Remarks
	Easting (m)	Northing (m)	Peat Depth	Slope Angle	Peat Strength	Slope Instability	Water Condition	
1660	214386.8	678134.2	0.8	5	Strong with many fibres	No evidence	Dry	
1661	214386.8	678124.2	1	12	Strong with many fibres	No evidence	Dry	
1662	214386.8	678114.2	1.2	12	Strong with many fibres	No evidence	Dry	
1663	214386.8	678104.2	1.1	12	Strong with many fibres	No evidence	Dry	
1664	214395.5	678349.0	1	5	Strong with many fibres	No evidence	Dry	
1665	214396.0	678339.3	0.6	5	Strong with many fibres	No evidence	Dry	
1666	214396.7	678329.3	0.2	2	Strong with many fibres	No evidence	Drainage ditches/burns with little water	
1667	214396.8	678974.2	1.1	10	Strong with many fibres	No evidence	Dry	
1668	214396.8	678224.2	3	4	Strong with many fibres	No evidence	Dry	
1669	214396.8	678214.2	2.5	4	Strong with many fibres	No evidence	Dry	
1670	214396.8	678204.2	2	4	Strong with many fibres	Small fissures	Dry	
1671	214396.8	678194.2	1.4	4	Strong with many fibres	No evidence	Dry	
1672	214396.8	678184.2	0.9	4	Strong with many fibres	No evidence	Dry	
1673	214396.8	678174.2	0.8	4	Strong with many fibres	No evidence	Drainage ditches/burns with little water	
1674	214396.8	678164.2	0.8	7	Strong with many fibres	No evidence	Dry	
1675	214396.8	678154.2	0.7	7	Strong with many fibres	No evidence	Dry	
1676	214396.8	678144.2	0.5	7	Strong with many fibres	No evidence	Drainage ditches/burns with little water	
1677	214396.8	678134.2	0.6	7	Strong with many fibres	No evidence	Drainage ditches/burns with little water	
1678	214396.8	678124.2	0.6	10	Strong with many fibres	No evidence	Drainage ditches/burns with little water	
1679	214396.8	678114.2	0.8	10	Strong with many fibres	No evidence	Drainage ditches/burns with little water	
1680	214396.8	678104.2	0.9	10	Strong with many fibres	No evidence	Drainage ditches/burns with little water	
1681	214406.8	678964.2	1	15	Strong with many fibres	Drying/shrinkage evident	Dry	
1682	214406.8	678214.2	1.8	6	Strong with many fibres	No evidence	Dry	
1683	214406.8	678204.2	1.8	6	Strong with many fibres	No evidence	Dry	
1684	214406.8	678194.2	2	6	Strong with many fibres	Drying/shrinkage evident	Dry	
1685	214406.8	678184.2	1.6	6	Strong with many fibres	No evidence	Dry	
1686	214406.8	678174.2	1	6	Strong with few fibres	No evidence	Drainage ditches/burns with little water	
1687	214406.8	678164.2	0.9	6	Strong with many fibres	No evidence	Dry	
1688	214406.8	678154.2	0.7	6	Strong with many fibres	No evidence	Drainage ditches/burns with little water	
1689	214406.8	678144.2	1	6	Strong with many fibres	No evidence	Dry	
1690	214406.8	678134.2	1.3	6	Strong with many fibres	No evidence	Dry	
1691	214406.8	678124.2	0.9	6	Strong with many fibres	No evidence	Dry	
1692	214406.8	678114.2	0.3	6	Strong but spongy	Drying/shrinkage evident	Dry	
1693	214416.8	678964.2	1.9	6	Strong with many fibres	Drying/shrinkage evident	Dry	
1694	214416.8	678954.2	2.1	5	Strong with many fibres	Drying/shrinkage evident	Dry	

PROJECT TITLE:

GIANTS BURN PHASE 2

Contract No:

7034

Date 04/07/25

DWN CHK APP
GGH GGH

Final

CLIENT:

Statkraft UK Ltd

DRAWING TITLE:

RESULTS OF PEAT PROBES

Fig. No.
A1
Sheet 27 of 112

Revisions

DWN CHK APP

SCALE:

Ritchie House
Starlaw Business Park
Livingston
West Lothian
EH54 8SF
info@greencatrenewables.co.uk
01506 416553

A trading name of
Green Cat Renewables Limited



Exploration Point	Co-ordinates		Hazard					Remarks
	Easting (m)	Northing (m)	Peat Depth	Slope Angle	Peat Strength	Slope Instability	Water Condition	
1695	214416.8	678184.2	2.2	5	Strong with many fibres	No evidence	Dry	
1696	214416.8	678174.2	2	3	Strong with few fibres	No evidence	Drainage ditches/burns with little water	
1697	214416.8	678164.2	2.1	4	Strong with many fibres	No evidence	Drainage ditches/burns with little water	
1698	214416.8	678154.2	1.5	4	Strong with many fibres	No evidence	Dry	
1699	214416.8	678144.2	1.4	4	Strong with many fibres	No evidence	Dry	
1700	214416.8	678134.2	1.6	4	Strong with many fibres	No evidence	Dry	
1701	214416.8	678124.2	1.6	4	Strong with many fibres	No evidence	Dry	
1702	214426.8	678954.2	1.1	4	Strong with many fibres	No evidence	Drainage ditches/burns with little water	
1703	214436.8	678944.2	0.7	3	Strong with few fibres	No evidence	Drainage ditches/burns with little water	
1704	214441.7	678357.8	0.8	6	Strong with many fibres	Drying/shrinkage evident	Dry	
1705	214444.8	678348.3	1	6	Strong with many fibres	No evidence	Dry	
1706	214446.8	678944.2	0.2	2	Strong with few fibres	No evidence	Drainage ditches/burns with little water	
1707	214447.9	678338.8	0.3	5	Strong with many fibres	No evidence	Dry	
1708	214456.8	678934.2	0.2	3	Strong with few fibres	No evidence	Dry	
1709	214456.8	678924.2	0.9	7	Strong with few fibres	Drying/shrinkage evident	Dry	
1710	214456.8	678914.2	2.2	5	Strong with few fibres	Drying/shrinkage evident	Dry	
1711	214456.8	678904.2	2.4	3	Strong with many fibres	No evidence	Dry	
1712	214456.8	678894.2	2.8	3	Strong with few fibres	No evidence	Drainage ditches/burns with little water	
1713	214456.8	678884.2	2.9	4	Strong with many fibres	No evidence	Drainage ditches/burns with little water	
1714	214456.8	678874.2	2	3	Strong with many fibres	No evidence	Dry	
1715	214456.8	678864.2	0.4	6	Strong with many fibres	No evidence	Dry	
1716	214456.8	678854.2	0.1	35	Strong with many fibres	No evidence	Dry	
1717	214456.8	678844.2	0.2	35	Strong with many fibres	No evidence	Dry	
1718	214456.8	678834.2	0.2	35	Strong with many fibres	No evidence	Dry	
1719	214466.8	678944.2	0.2	3	Strong with few fibres	No evidence	Drainage ditches/burns with little water	
1720	214476.8	678944.2	0.2	4	Strong with few fibres	No evidence	Drainage ditches/burns with little water	
1721	214479.6	678382.2	1.4	6	Strong with many fibres	No evidence	Dry	
1722	214486.5	678374.9	1.8	6	Strong with many fibres	No evidence	Dry	
1723	214486.8	678954.2	1	6	Strong with few fibres	No evidence	Dry	
1724	214493.4	678367.7	1.1	6	Strong with many fibres	No evidence	Dry	
1725	214496.8	678964.2	0.3	4	Strong with many fibres	No evidence	Dry	
1726	214496.8	678954.2	0.3	4	Strong with many fibres	No evidence	Dry	
1727	214501.6	678419.7	4	4	Strong with many fibres	No evidence	Dry	
1728	214506.8	678964.2	0.8	4	Strong with many fibres	No evidence	Dry	
1729	214510.7	678468.0	1.2	5	Strong with many fibres	No evidence	Dry	

PROJECT TITLE:

GIANTS BURN PHASE 2

Contract No:

7034

Date 04/07/25

DWN CHK APP

GGH GGH

Final

CLIENT:

Statkraft UK Ltd

DRAWING TITLE:

RESULTS OF PEAT PROBES

Fig. No.

A1

Sheet 28 of 112

Revisions

DWN CHK APP

SCALE:

Ritchie House
Starlaw Business Park
Livingston
West Lothian
EH54 8SF
info@greencatrenewables.co.uk
01506 416553

A trading name of
Green Cat Renewables Limited



Exploration Point	Co-ordinates		Hazard					Remarks
	Easting (m)	Northing (m)	Peat Depth	Slope Angle	Peat Strength	Slope Instability	Water Condition	
1730	214511.3	678417.1	3.8	5	Strong with many fibres	No evidence	Dry	
1731	214516.8	678564.2	0.9	5	Strong with many fibres	Large cracks and small movement	Dry	
1732	214516.8	678554.2	1.1	5	Strong with many fibres	Large cracks and small movement	Dry	
1733	214516.8	678544.2	1.6	5	Strong with many fibres	Large cracks and small movement	Dry	
1734	214516.8	678534.2	2.4	5	Strong with many fibres	No evidence	Drainage ditches/burns with little water	
1735	214516.8	678524.2	2	5	Strong with many fibres	No evidence	Drainage ditches/burns with little water	
1736	214516.8	678974.2	0.5	8	Strong with many fibres	No evidence	Dry	
1737	214520.4	678466.2	1.3	4	Strong with many fibres	No evidence	Drainage ditches/burns with little water	
1738	214521.0	678414.5	3.9	4	Strong with many fibres	No evidence	Drainage ditches/burns with little water	
1739	214526.8	678614.2	2	4	Strong with many fibres	Drying/shrinkage evident	Drainage ditches/burns with little water	
1740	214526.8	678604.2	0.3	4	Strong with many fibres	Drying/shrinkage evident	Drainage ditches/burns with little water	
1741	214526.8	678594.2	0.5	4	Strong with many fibres	Drying/shrinkage evident	Dry	
1742	214526.8	678584.2	0.6	4	Strong with many fibres	Drying/shrinkage evident	Dry	
1743	214526.8	678574.2	0.6	4	Strong with many fibres	No evidence	Dry	
1744	214526.8	678564.2	2.1	4	Strong with many fibres	No evidence	Dry	
1745	214526.8	678554.2	1	4	Strong with many fibres	No evidence	Dry	
1746	214526.8	678544.2	1.3	2	Strong with few fibres	Drying/shrinkage evident	Drainage ditches/burns with little water	
1747	214526.8	678534.2	1	2	Strong with few fibres	Drying/shrinkage evident	Drainage ditches/burns with little water	
1748	214526.8	678524.2	1.3	6	Strong with few fibres	Small fissures	Drainage ditches/burns with little water	
1749	214526.8	678974.2	0.5	5	Strong with many fibres	No evidence	Dry	
1750	214530.3	678464.7	1.2	5	Strong with many fibres	No evidence	Dry	
1751	214536.8	678624.2	1.1	5	Strong with many fibres	Small fissures	Dry	
1752	214536.8	678614.2	0.9	5	Strong with many fibres	Small fissures	Dry	
1753	214536.8	678604.2	0.7	5	Strong with many fibres	Small fissures	Dry	
1754	214536.8	678594.2	0.6	5	Strong with many fibres	Small fissures	Dry	
1755	214536.8	678584.2	0.5	3	Strong with many fibres	No evidence	Dry	
1756	214536.8	678574.2	0.4	3	Strong with many fibres	No evidence	Dry	
1757	214536.8	678564.2	0.3	3	Strong with many fibres	No evidence	Dry	
1758	214536.8	678554.2	0.9	3	Strong with few fibres	Drying/shrinkage evident	Drainage ditches/burns with little water	
1759	214536.8	678544.2	1.1	3	Strong with few fibres	Drying/shrinkage evident	Drainage ditches/burns with little water	
1760	214536.8	678534.2	1.6	3	Strong with few fibres	Drying/shrinkage evident	Drainage ditches/burns with little water	
1761	214536.8	678524.2	2.7	4	Strong with many fibres	No evidence	Dry	

PROJECT TITLE: GIANTS BURN PHASE 2		Contract No: 7034	Date 04/07/25	Final	CLIENT: Statkraft UK Ltd	Ritchie House Starlaw Business Park Livingston West Lothian EH54 8SF info@greencatrenewables.co.uk 01506 416553 A trading name of Green Cat Renewables Limited	
DRAWING TITLE: RESULTS OF PEAT PROBES		Fig. No. A1 Sheet 29 of 112	Revisions DWN CHK APP				
SCALE:							

Exploration Point	Co-ordinates		Hazard					Remarks
	Easting (m)	Northing (m)	Peat Depth	Slope Angle	Peat Strength	Slope Instability	Water Condition	
1762	214536.8	678984.2	1.1	7	Strong with many fibres	No evidence	Dry	
1763	214546.8	678634.2	0.9	7	Strong with many fibres	No evidence	Dry	
1764	214546.8	678624.2	0.8	7	Strong with many fibres	No evidence	Dry	
1765	214546.8	678614.2	0.8	7	Strong with many fibres	Drying/shrinkage evident	Dry	
1766	214546.8	678604.2	0.6	7	Strong with many fibres	Drying/shrinkage evident	Dry	
1767	214546.8	678594.2	0.5	7	Strong with many fibres	Drying/shrinkage evident	Dry	
1768	214546.8	678584.2	0.4	7	Strong with many fibres	Small fissures	Dry	
1769	214546.8	678574.2	0.3	7	Strong with many fibres	Small fissures	Dry	
1770	214546.8	678564.2	1	7	Strong with many fibres	Small fissures	Dry	
1771	214546.8	678554.2	1.5	7	Strong with many fibres	Small fissures	Dry	
1772	214546.8	678544.2	1.9	7	Strong with many fibres	Small fissures	Dry	
1773	214546.8	678534.2	1.6	7	Strong with many fibres	Small fissures	Dry	
1774	214546.8	678524.2	2.3	7	Strong with many fibres	No evidence	Dry	
1775	214546.8	678984.2	1.2	7	Strong with many fibres	No evidence	Dry	
1776	214556.8	678644.2	0.7	6	Strong with many fibres	Drying/shrinkage evident	Dry	
1777	214556.8	678634.2	0.9	6	Strong with many fibres	Drying/shrinkage evident	Dry	
1778	214556.8	678624.2	0.5	6	Strong with many fibres	Drying/shrinkage evident	Dry	
1779	214556.8	678614.2	0.6	6	Strong with many fibres	Drying/shrinkage evident	Dry	
1780	214556.8	678604.2	0.4	6	Strong with many fibres	Drying/shrinkage evident	Dry	
1781	214556.8	678594.2	0.9	6	Strong with many fibres	Small fissures	Dry	
1782	214556.8	678584.2	0.7	6	Strong with many fibres	Small fissures	Dry	
1783	214556.8	678574.2	0.5	6	Strong with many fibres	Small fissures	Dry	
1784	214556.8	678564.2	0.2	6	Strong with many fibres	Small fissures	Dry	
1785	214556.8	678554.2	1	6	Strong with many fibres	Drying/shrinkage evident	Dry	
1786	214556.8	678544.2	1.6	6	Strong with many fibres	Drying/shrinkage evident	Dry	
1787	214556.8	678534.2	1.7	6	Strong with many fibres	Drying/shrinkage evident	Dry	
1788	214556.8	678524.2	1.6	6	Strong with many fibres	Drying/shrinkage evident	Dry	
1789	214566.8	678644.2	1	6	Strong with many fibres	Small fissures	Dry	
1790	214566.8	678634.2	0.1	6	Strong with many fibres	Small fissures	Dry	
1791	214566.8	678624.2	0.4	6	Strong with many fibres	Small fissures	Dry	
1792	214566.8	678614.2	0.9	6	Strong with many fibres	Small fissures	Dry	
1793	214566.8	678604.2	0.8	6	Strong with many fibres	No evidence	Dry	
1794	214566.8	678594.2	0.7	6	Strong with many fibres	No evidence	Dry	
1795	214566.8	678584.2	1	6	Strong with many fibres	No evidence	Dry	
1796	214566.8	678574.2	1.1	6	Strong with many fibres	No evidence	Dry	
1797	214566.8	678564.2	1	6	Strong with many fibres	No evidence	Dry	
1798	214566.8	678554.2	0.3	6	Strong with many fibres	No evidence	Dry	
1799	214566.8	678544.2	0.5	6	Strong with many fibres	No evidence	Dry	
1800	214566.8	678534.2	1.7	6	Strong with many fibres	Small fissures	Dry	
1801	214576.8	678644.2	1	6	Strong with few fibres	Large cracks and small movement	Drainage ditches/burns with little water	
1802	214576.8	678634.2	0.9	6	Strong with few fibres	Large cracks and small movement	Drainage ditches/burns with little water	
1803	214576.8	678624.2	0.1	6	Strong with few fibres	Large cracks and small movement	Drainage ditches/burns with	

PROJECT TITLE: GIANTS BURN PHASE 2		Contract No: 7034	Date 04/07/25	Final	CLIENT: Statkraft UK Ltd	Ritchie House Starlaw Business Park Livingston West Lothian EH54 8SF info@greencatrenewables.co.uk 01506 416553 A trading name of Green Cat Renewables Limited	
DRAWING TITLE: RESULTS OF PEAT PROBES		Fig. No. A1 Sheet 30 of 112	Revisions DWN CHK APP				
SCALE:							

Exploration Point	Co-ordinates		Hazard					Remarks
	Easting (m)	Northing (m)	Peat Depth	Slope Angle	Peat Strength	Slope Instability	Water Condition	
1804	214576.8	678614.2	1	6	Strong with many fibres	Small fissures	little water Dry	
1805	214576.8	678604.2	0.9	6	Strong with many fibres	No evidence	Dry	
1806	214576.8	678594.2	1	6	Strong with many fibres	No evidence	Dry	
1807	214576.8	678584.2	1.2	6	Strong with many fibres	No evidence	Dry	
1808	214576.8	678574.2	1	6	Strong with many fibres	No evidence	Dry	
1809	214576.8	678564.2	1	6	Strong with many fibres	No evidence	Dry	
1810	214576.8	678554.2	0.2	6	Strong with many fibres	Drying/shrinkage evident	Drainage ditches/burns with little water	
1811	214576.8	678544.2	0.3	6	Strong with many fibres	Drying/shrinkage evident	Drainage ditches/burns with little water	
1812	214586.8	678644.2	1	8	Strong with many fibres	Small fissures	Dry	
1813	214586.8	678634.2	0.3	8	Strong with many fibres	Small fissures	Dry	
1814	214586.8	678624.2	0.4	8	Strong with many fibres	Small fissures	Dry	
1815	214586.8	678614.2	0.3	8	Strong with few fibres	Small fissures	Drainage ditches/burns with little water	
1816	214586.8	678604.2	1	8	Strong with many fibres	Drying/shrinkage evident	Dry	
1817	214586.8	678594.2	1.3	8	Strong with many fibres	No evidence	Dry	
1818	214586.8	678584.2	1.5	8	Strong with many fibres	No evidence	Dry	
1819	214586.8	678574.2	1.4	8	Strong with many fibres	No evidence	Dry	
1820	214586.8	678564.2	1.4	8	Strong with many fibres	No evidence	Dry	
1821	214596.8	678634.2	1.4	8	Strong with many fibres	Small fissures	Drainage ditches/burns with little water	
1822	214596.8	678624.2	0.4	6	Strong with many fibres	Small fissures	Drainage ditches/burns with little water	
1823	214596.8	678614.2	0.7	10	Strong with few fibres	Small fissures	Dry	
1824	214596.8	678604.2	2.1	10	Strong but spongy	Small fissures	Dry	
1825	214596.8	678594.2	1.4	10	Strong with many fibres	No evidence	Dry	
1826	214596.8	678584.2	1.5	10	Strong with many fibres	No evidence	Dry	
1827	214596.8	678574.2	2.1	10	Strong with many fibres	No evidence	Dry	
1828	214596.8	678564.2	1.1	10	Strong with many fibres	No evidence	Dry	
1829	214606.8	678634.2	1.2	10	Strong with many fibres	Drying/shrinkage evident	Dry	
1830	214606.8	678624.2	0.9	10	Strong with many fibres	Drying/shrinkage evident	Dry	
1831	214606.8	678614.2	1.2	10	Strong with many fibres	Drying/shrinkage evident	Dry	
1832	214606.8	678604.2	1.2	10	Strong with many fibres	Drying/shrinkage evident	Dry	
1833	214606.8	678594.2	2.1	10	Strong with many fibres	No evidence	Dry	
1834	214606.8	678584.2	2.1	7	Strong with many fibres	No evidence	Dry	
1835	214606.8	678574.2	2.2	7	Strong with many fibres	No evidence	Dry	
1836	214606.8	678564.2	2.3	7	Strong with many fibres	No evidence	Dry	
1837	214616.8	678624.2	1.4	4	Strong with many fibres	Small fissures	Dry	
1838	214616.8	678614.2	2	6	Strong with many fibres	Drying/shrinkage evident	Dry	
1839	214616.8	678604.2	1	8	Strong with many fibres	Drying/shrinkage evident	Dry	
1840	214616.8	678594.2	1	8	Strong with many fibres	Drying/shrinkage evident	Dry	
1841	214616.8	678584.2	1.8	8	Strong with many fibres	Drying/shrinkage evident	Dry	

PROJECT TITLE: GIANTS BURN PHASE 2		Contract No: 7034	Date 04/07/25	Final	CLIENT: Statkraft UK Ltd	Ritchie House Starlaw Business Park Livingston West Lothian EH54 8SF info@greencatrenewables.co.uk 01506 416553 A trading name of Green Cat Renewables Limited	
DRAWING TITLE: RESULTS OF PEAT PROBES		Fig. No. A1 Sheet 31 of 112	Revisions DWN CHK APP				
SCALE:							

Exploration Point	Co-ordinates		Hazard					Remarks
	Easting (m)	Northing (m)	Peat Depth	Slope Angle	Peat Strength	Slope Instability	Water Condition	
1842	214616.8	678574.2	1.9	8	Strong with many fibres	Drying/shrinkage evident	Dry	
2000	214403.4	679657.9	0.2	5	Strong with many fibres	No evidence	Dry	
2001	214403.4	679647.9	0.7	5	Strong with many fibres	No evidence	Dry	
2002	214403.4	679637.9	1	5	Strong with many fibres	No evidence	Dry	
2003	214403.4	679627.9	1.1	5	Strong with many fibres	No evidence	Dry	
2004	214403.4	679617.9	1	5	Strong with many fibres	No evidence	Dry	
2005	214403.4	679607.9	0.7	5	Strong with many fibres	No evidence	Dry	
2006	214403.4	679597.9	0.2	5	Strong with many fibres	No evidence	Dry	
2007	214403.4	679587.9	0.3	5	Strong with many fibres	No evidence	Dry	
2008	214403.4	679577.9	0.3	5	Strong with many fibres	Drying/shrinkage evident	Dry	
2009	214403.4	679567.9	0.7	2	Strong with many fibres	Drying/shrinkage evident	Dry	
2010	214403.4	679557.9	0.8	2	Strong with many fibres	Drying/shrinkage evident	Dry	
2011	214403.4	679547.9	1	2	Strong with many fibres	No evidence	Dry	
2012	214403.4	679537.9	1.5	2	Strong with many fibres	No evidence	Dry	
2013	214403.4	679527.9	1.5	2	Strong with many fibres	No evidence	Dry	
2014	214403.4	679517.9	1.7	2	Strong with many fibres	No evidence	Dry	
2015	214403.4	679507.9	1.8	2	Strong with many fibres	No evidence	Dry	
2016	214403.4	679497.9	1.8	2	Strong with many fibres	No evidence	Dry	
2017	214403.4	679487.9	2	2	Strong with many fibres	No evidence	Dry	
2018	214403.4	679477.9	2.2	2	Strong with many fibres	No evidence	Dry	
2019	214403.4	679467.9	2.6	2	Strong with many fibres	No evidence	Dry	
2020	214403.4	679457.9	2.7	2	Strong with many fibres	No evidence	Dry	
2021	214403.4	679447.9	2.5	2	Strong with many fibres	No evidence	Dry	
2022	214403.4	679437.9	2.9	2	Strong with many fibres	No evidence	Dry	
2023	214403.4	679427.9	2	2	Strong with many fibres	No evidence	Dry	
2024	214403.4	679417.9	1.2	2	Strong with many fibres	No evidence	Dry	
2025	214403.4	679407.9	2	2	Strong with many fibres	No evidence	Dry	
2026	214403.4	679397.9	2.8	2	Strong with many fibres	No evidence	Drainage ditches/burns with little water	
2027	214403.4	679387.9	2.7	2	Strong with few fibres	No evidence	Drainage ditches/burns with little water	
2028	214403.4	679377.9	2.5	2	Strong with few fibres	No evidence	Drainage ditches/burns with little water	
2029	214403.4	679367.9	2.3	2	Strong with few fibres	No evidence	Drainage ditches/burns with little water	
2030	214403.4	679357.9	2.1	2	Strong with few fibres	No evidence	Drainage ditches/burns with little water	
2031	214403.4	679347.9	2	2	Strong with few fibres	No evidence	Drainage ditches/burns with little water	
2032	214403.4	679337.9	1.8	2	Strong with many fibres	No evidence	Drainage ditches/burns with little water	
2033	214403.4	679327.9	1.8	10	Strong with many fibres	No evidence	Drainage ditches/burns with little water	
2034	214403.4	679317.9	1.8	10	Strong with many fibres	Drying/shrinkage evident	Dry	

PROJECT TITLE: GIANTS BURN PHASE 2		Contract No: 7034	Date 04/07/25	Final	CLIENT: Statkraft UK Ltd	Ritchie House Starlaw Business Park Livingston West Lothian EH54 8SF info@greencatrenewables.co.uk 01506 416553 A trading name of Green Cat Renewables Limited	
DRAWING TITLE: RESULTS OF PEAT PROBES		Fig. No. A1 Sheet 32 of 112	Revisions DWN CHK APP				
SCALE:							

Exploration Point	Co-ordinates		Hazard					Remarks
	Easting (m)	Northing (m)	Peat Depth	Slope Angle	Peat Strength	Slope Instability	Water Condition	
2035	214403.4	679307.9	1	10	Strong with many fibres	No evidence	Dry	
2036	214403.4	679297.9	0.2	10	Strong with many fibres	No evidence	Dry	
2037	214403.4	679287.9	0.1	6	Strong with many fibres	Drying/shrinkage evident	Dry	
2038	214403.4	679277.9	0.1	6	Strong with many fibres	Drying/shrinkage evident	Dry	
2039	214403.4	679267.9	0.3	6	Strong with many fibres	No evidence	Dry	
2040	214403.4	679257.9	0.4	6	Strong with many fibres	No evidence	Dry	
2041	214413.4	679647.9	1.2	9	Strong with many fibres	No evidence	Dry	
2042	214413.4	679637.9	1.4	9	Strong with many fibres	No evidence	Dry	
2043	214413.4	679627.9	1.7	5	Strong with many fibres	No evidence	Dry	
2044	214413.4	679617.9	1.4	5	Strong with many fibres	No evidence	Dry	
2045	214413.4	679607.9	1.2	5	Strong with many fibres	No evidence	Dry	
2046	214413.4	679597.9	1.3	5	Strong with many fibres	No evidence	Dry	
2047	214413.4	679587.9	1	5	Strong with many fibres	No evidence	Dry	
2048	214413.4	679577.9	0.5	5	Strong with many fibres	No evidence	Dry	
2049	214413.4	679567.9	0.4	5	Strong with many fibres	No evidence	Dry	
2050	214413.4	679557.9	0.6	5	Strong with many fibres	No evidence	Dry	
2051	214413.4	679547.9	0.7	5	Strong with many fibres	No evidence	Dry	
2052	214413.4	679537.9	0.8	5	Strong with many fibres	No evidence	Drainage ditches/burns with little water	
2053	214413.4	679527.9	1.5	3	Strong with many fibres	No evidence	Drainage ditches/burns with little water	
2054	214413.4	679517.9	1.7	3	Strong with many fibres	No evidence	Drainage ditches/burns with little water	
2055	214413.4	679507.9	1.5	3	Strong with few fibres	No evidence	Drainage ditches/burns with little water	
2056	214413.4	679497.9	2	1	Strong with few fibres	No evidence	Drainage ditches/burns with little water	
2057	214413.4	679487.9	2.3	1	Strong with few fibres	No evidence	Drainage ditches/burns with little water	
2058	214413.4	679477.9	3	1	Strong with few fibres	No evidence	Drainage ditches/burns with little water	
2059	214413.4	679467.9	3.5	1	Strong with few fibres	No evidence	Drainage ditches/burns with little water	
2060	214413.4	679457.9	3	1	Strong with few fibres	No evidence	Drainage ditches/burns with little water	
2061	214413.4	679447.9	2.6	1	Strong with few fibres	No evidence	Drainage ditches/burns with little water	
2062	214413.4	679437.9	2.4	1	Strong with few fibres	No evidence	Drainage ditches/burns with little water	
2063	214413.4	679427.9	2.2	1	Strong with few fibres	Drying/shrinkage evident	Drainage ditches/burns with little water	
2064	214413.4	679417.9	2	1	Strong with few fibres	Drying/shrinkage evident	Drainage ditches/burns with little water	
2065	214413.4	679407.9	2	1	Strong with few fibres	Drying/shrinkage evident	Drainage ditches/burns with	

PROJECT TITLE: GIANTS BURN PHASE 2		Contract No: 7034	Date 04/07/25	Final	CLIENT: Statkraft UK Ltd	Ritchie House Starlaw Business Park Livingston West Lothian EH54 8SF info@greencatrenewables.co.uk 01506 416553 A trading name of Green Cat Renewables Limited	
DRAWING TITLE: RESULTS OF PEAT PROBES		Fig. No. A1 Sheet 33 of 112	Revisions DWN CHK APP				
SCALE:							

Exploration Point	Co-ordinates		Hazard					Remarks
	Easting (m)	Northing (m)	Peat Depth	Slope Angle	Peat Strength	Slope Instability	Water Condition	
2066	214413.4	679397.9	0.7	1	Strong with few fibres	No evidence	little water Drainage ditches/burns with little water	
2067	214413.4	679387.9	0.8	1	Strong with few fibres	No evidence	Drainage ditches/burns with little water	
2068	214413.4	679377.9	1	1	Strong with many fibres	No evidence	Dry	
2069	214413.4	679367.9	1	1	Strong with many fibres	No evidence	Dry	
2070	214413.4	679357.9	1.2	1	Strong with many fibres	Drying/shrinkage evident	Dry	
2071	214413.4	679347.9	1	1	Strong with many fibres	Drying/shrinkage evident	Dry	
2072	214413.4	679337.9	1.3	1	Strong with many fibres	Drying/shrinkage evident	Dry	
2073	214413.4	679327.9	1.8	1	Strong with many fibres	No evidence	Dry	
2074	214413.4	679317.9	0.6	1	Strong with many fibres	No evidence	Dry	
2075	214413.4	679307.9	0.1	5	Strong with many fibres	No evidence	Dry	
2076	214413.4	679297.9	0.1	5	Strong with many fibres	No evidence	Dry	
2077	214413.4	679287.9	0.1	5	Strong with many fibres	No evidence	Dry	
2078	214413.4	679277.9	0.1	5	Strong with many fibres	No evidence	Dry	
2079	214413.4	679267.9	0.3	5	Strong with many fibres	No evidence	Dry	
2080	214413.4	679257.9	0.1	5	Strong with many fibres	No evidence	Dry	
2081	214413.4	679247.9	0.1	5	Strong with many fibres	No evidence	Dry	
2082	214423.4	679637.9	1	10	Strong with many fibres	No evidence	Dry	
2083	214423.4	679627.9	1	10	Strong with many fibres	No evidence	Dry	
2084	214423.4	679617.9	1.2	10	Strong with many fibres	No evidence	Dry	
2085	214423.4	679607.9	1	10	Strong with many fibres	No evidence	Dry	
2086	214423.4	679597.9	0.8	10	Strong with many fibres	No evidence	Dry	
2087	214423.4	679587.9	0.3	5	Strong with many fibres	No evidence	Dry	
2088	214423.4	679577.9	0.7	5	Strong with many fibres	No evidence	Dry	
2089	214423.4	679567.9	1	5	Strong with many fibres	No evidence	Dry	
2090	214423.4	679557.9	1	5	Strong with many fibres	No evidence	Dry	
2091	214423.4	679547.9	1	5	Strong with many fibres	No evidence	Dry	
2092	214423.4	679537.9	1.3	5	Strong with many fibres	No evidence	Dry	
2093	214423.4	679527.9	2	5	Strong with many fibres	No evidence	Dry	
2094	214423.4	679517.9	1.5	5	Strong with many fibres	No evidence	Dry	
2095	214423.4	679507.9	1.1	5	Strong with many fibres	No evidence	Dry	
2096	214423.4	679497.9	1	5	Strong with many fibres	No evidence	Dry	
2097	214423.4	679487.9	1.8	5	Strong with many fibres	No evidence	Dry	
2098	214423.4	679477.9	2	5	Strong with many fibres	No evidence	Dry	
2099	214423.4	679467.9	2	5	Strong with many fibres	No evidence	Dry	
2100	214423.4	679457.9	1.6	5	Strong with many fibres	No evidence	Dry	
2101	214423.4	679447.9	1	5	Strong with many fibres	No evidence	Dry	
2102	214423.4	679437.9	2.1	5	Strong with many fibres	No evidence	Dry	
2103	214423.4	679427.9	2.4	5	Strong with many fibres	No evidence	Drainage ditches/burns with little water	
2104	214423.4	679417.9	2	5	Strong with many fibres	No evidence	Drainage ditches/burns with little water	

PROJECT TITLE: GIANTS BURN PHASE 2		Contract No: 7034	Date 04/07/25	Final		CLIENT: Statkraft UK Ltd	Ritchie House Starlaw Business Park Livingston West Lothian EH54 8SF info@greencatrenewables.co.uk 01506 416553 A trading name of Green Cat Renewables Limited	
DRAWING TITLE: RESULTS OF PEAT PROBES		Fig. No. A1 Sheet 34 of 112	Revisions					
SCALE:			DWN	CHK	APP			

Exploration Point	Co-ordinates		Hazard					Remarks
	Easting (m)	Northing (m)	Peat Depth	Slope Angle	Peat Strength	Slope Instability	Water Condition	
2105	214423.4	679407.9	1.5	5	Strong with many fibres	No evidence	Drainage ditches/burns with little water	
2106	214423.4	679397.9	1.1	2	Strong with many fibres	No evidence	Drainage ditches/burns with little water	
2107	214423.4	679387.9	0.5	2	Strong with few fibres	No evidence	Drainage ditches/burns with little water	
2108	214423.4	679377.9	0.9	2	Strong with many fibres	No evidence	Drainage ditches/burns with little water	
2109	214423.4	679367.9	1	2	Strong with many fibres	Drying/shrinkage evident	Drainage ditches/burns with little water	
2110	214423.4	679357.9	1.3	2	Strong with many fibres	Drying/shrinkage evident	Drainage ditches/burns with little water	
2111	214423.4	679347.9	1.7	2	Strong with many fibres	Drying/shrinkage evident	Dry	
2112	214423.4	679337.9	1.8	2	Strong with many fibres	Drying/shrinkage evident	Dry	
2113	214423.4	679327.9	1.7	5	Strong with many fibres	No evidence	Dry	
2114	214423.4	679317.9	1.2	5	Strong with many fibres	No evidence	Dry	
2115	214423.4	679307.9	0.4	5	Strong with many fibres	No evidence	Dry	
2116	214423.4	679297.9	0.3	5	Strong with many fibres	No evidence	Dry	
2117	214423.4	679287.9	0.1	5	Strong with many fibres	No evidence	Dry	
2118	214423.4	679277.9	0.2	5	Strong with many fibres	No evidence	Dry	
2119	214423.4	679267.9	0.2	5	Strong with many fibres	No evidence	Dry	
2120	214423.4	679257.9	0.7	5	Strong with many fibres	No evidence	Dry	
2121	214423.4	679247.9	0.4	5	Strong with few fibres	No evidence	Drainage ditches/burns with little water	
2122	214423.4	679237.9	0.8	5	Strong with many fibres	Drying/shrinkage evident	Dry	
2123	214423.4	679227.9	1	5	Strong with many fibres	Drying/shrinkage evident	Dry	
2124	214433.4	679627.9	0.6	4	Strong with many fibres	No evidence	Dry	
2125	214433.4	679617.9	0.4	4	Strong with many fibres	No evidence	Dry	
2126	214433.4	679607.9	0.1	4	Strong with many fibres	No evidence	Dry	
2127	214433.4	679597.9	0.1	4	Strong with many fibres	No evidence	Dry	
2128	214433.4	679587.9	0.3	4	Strong with many fibres	No evidence	Dry	
2129	214433.4	679577.9	0.9	4	Strong with many fibres	No evidence	Dry	
2130	214433.4	679567.9	1.4	4	Strong with many fibres	No evidence	Dry	
2131	214433.4	679557.9	1	4	Strong with many fibres	No evidence	Dry	
2132	214433.4	679547.9	0.4	4	Strong with many fibres	No evidence	Dry	
2133	214433.4	679537.9	1.1	4	Strong with many fibres	No evidence	Dry	
2134	214433.4	679527.9	1.9	4	Strong with many fibres	No evidence	Dry	
2135	214433.4	679517.9	1.7	4	Strong with many fibres	No evidence	Dry	
2136	214433.4	679507.9	1.4	4	Strong with many fibres	No evidence	Dry	
2137	214433.4	679497.9	1.9	4	Strong with many fibres	No evidence	Dry	
2138	214433.4	679487.9	2.2	4	Strong with many fibres	No evidence	Dry	
2139	214433.4	679477.9	2.1	2	Strong with many fibres	No evidence	Dry	
2140	214433.4	679467.9	2	2	Strong with many fibres	No evidence	Dry	
2141	214433.4	679457.9	1.7	2	Strong with many fibres	No evidence	Dry	

PROJECT TITLE: GIANTS BURN PHASE 2		Contract No: 7034	Date 04/07/25	Final	CLIENT: Statkraft UK Ltd	Ritchie House Starlaw Business Park Livingston West Lothian EH54 8SF info@greencatrenewables.co.uk 01506 416553 A trading name of Green Cat Renewables Limited	
DRAWING TITLE: RESULTS OF PEAT PROBES		Fig. No. A1 Sheet 35 of 112	Revisions DWN CHK APP				
SCALE:							

Exploration Point	Co-ordinates		Hazard					Remarks
	Easting (m)	Northing (m)	Peat Depth	Slope Angle	Peat Strength	Slope Instability	Water Condition	
2142	214433.4	679447.9	1.5	2	Strong with many fibres	No evidence	Dry	
2143	214433.4	679437.9	1.8	2	Strong with many fibres	No evidence	Dry	
2144	214433.4	679427.9	2.2	2	Strong with many fibres	No evidence	Dry	
2145	214433.4	679417.9	1.5	2	Strong with many fibres	No evidence	Dry	
2146	214433.4	679407.9	0.5	2	Strong with few fibres	No evidence	Drainage ditches/burns with little water	
2147	214433.4	679397.9	0.4	2	Strong with few fibres	No evidence	Drainage ditches/burns with little water	
2148	214433.4	679387.9	0.4	2	Strong with few fibres	Small fissures	Drainage ditches/burns with little water	
2149	214433.4	679377.9	0.7	2	Strong with few fibres	Drying/shrinkage evident	Dry	
2150	214433.4	679367.9	0.9	2	Strong with many fibres	No evidence	Dry	
2151	214433.4	679357.9	1.7	2	Strong with many fibres	No evidence	Dry	
2152	214433.4	679347.9	2.1	2	Strong with many fibres	No evidence	Dry	
2153	214433.4	679337.9	1.7	2	Strong with many fibres	No evidence	Dry	
2154	214433.4	679327.9	0.7	2	Strong with many fibres	No evidence	Dry	
2155	214433.4	679317.9	0.3	2	Strong with many fibres	No evidence	Dry	
2156	214433.4	679307.9	0.1	8	Strong with many fibres	No evidence	Dry	
2157	214433.4	679297.9	0.1	8	Strong with many fibres	No evidence	Dry	
2158	214433.4	679287.9	0.1	8	Strong with many fibres	No evidence	Dry	
2159	214433.4	679277.9	0.2	8	Strong with many fibres	No evidence	Dry	
2160	214433.4	679267.9	0.1	8	Strong with many fibres	No evidence	Dry	
2161	214433.4	679257.9	0.1	8	Strong with many fibres	No evidence	Dry	
2162	214433.4	679247.9	0.2	8	Strong with many fibres	No evidence	Dry	
2163	214433.4	679237.9	1	8	Strong with many fibres	No evidence	Dry	
2164	214433.4	679227.9	2	8	Strong with many fibres	No evidence	Dry	
2165	214433.4	679217.9	1.6	8	Strong with many fibres	No evidence	Dry	
2166	214443.4	679617.9	0.3	8	Strong with many fibres	No evidence	Dry	
2167	214443.4	679607.9	0.4	8	Strong with many fibres	No evidence	Dry	
2168	214443.4	679597.9	0.2	8	Strong with many fibres	No evidence	Dry	
2169	214443.4	679587.9	0.2	8	Strong with many fibres	No evidence	Dry	
2170	214443.4	679577.9	0.2	8	Strong with many fibres	No evidence	Dry	
2171	214443.4	679567.9	0.2	4	Strong with many fibres	No evidence	Dry	
2172	214443.4	679557.9	0.1	4	Strong with many fibres	No evidence	Dry	
2173	214443.4	679547.9	0.4	4	Strong with many fibres	No evidence	Drainage ditches/burns with little water	
2174	214443.4	679537.9	0.5	4	Strong with many fibres	No evidence	Drainage ditches/burns with little water	
2175	214443.4	679497.9	0.5	4	Strong with many fibres	No evidence	Dry	
2176	214443.4	679487.9	1	4	Strong with many fibres	No evidence	Dry	
2177	214443.4	679477.9	1.6	4	Strong with many fibres	No evidence	Dry	
2178	214443.4	679467.9	2.1	4	Strong with many fibres	No evidence	Dry	
2179	214443.4	679457.9	1.8	4	Strong with many fibres	No evidence	Dry	
2180	214443.4	679447.9	1.5	4	Strong with many fibres	No evidence	Drainage ditches/burns with	

PROJECT TITLE: GIANTS BURN PHASE 2		Contract No: 7034	Date 04/07/25	Final	CLIENT: Statkraft UK Ltd	Ritchie House Starlaw Business Park Livingston West Lothian EH54 8SF info@greencatrenewables.co.uk 01506 416553 A trading name of Green Cat Renewables Limited	
DRAWING TITLE: RESULTS OF PEAT PROBES		Fig. No. A1 Sheet 36 of 112	Revisions DWN CHK APP				
SCALE:							

Exploration Point	Co-ordinates		Hazard					Remarks
	Easting (m)	Northing (m)	Peat Depth	Slope Angle	Peat Strength	Slope Instability	Water Condition	
2181	214443.4	679437.9	1.3	4	Strong with many fibres	No evidence	little water Drainage ditches/burns with little water	
2182	214443.4	679427.9	1.2	10	Strong with many fibres	No evidence	Drainage ditches/burns with little water	
2183	214443.4	679417.9	0.8	4	Strong with many fibres	No evidence	Drainage ditches/burns with little water	
2184	214443.4	679407.9	0.4	4	Strong with many fibres	No evidence	Drainage ditches/burns with little water	
2185	214443.4	679397.9	0.6	4	Strong with many fibres	Drying/shrinkage evident	Drainage ditches/burns with little water	
2186	214443.4	679387.9	0.8	4	Strong with many fibres	Drying/shrinkage evident	Drainage ditches/burns with little water	
2187	214443.4	679377.9	0.6	4	Strong with many fibres	Drying/shrinkage evident	Dry	
2188	214443.4	679367.9	0.5	4	Strong with many fibres	Drying/shrinkage evident	Dry	
2189	214443.4	679357.9	1.3	4	Strong with many fibres	Drying/shrinkage evident	Dry	
2190	214443.4	679347.9	2	4	Strong with many fibres	Drying/shrinkage evident	Dry	
2191	214443.4	679337.9	1.2	4	Strong with many fibres	Small fissures	Dry	
2192	214443.4	679327.9	0.2	4	Strong with many fibres	Drying/shrinkage evident	Dry	
2193	214443.4	679317.9	0.2	4	Strong with many fibres	No evidence	Dry	
2194	214443.4	679307.9	0.1	4	Strong with many fibres	No evidence	Dry	
2195	214443.4	679297.9	0.5	4	Strong with many fibres	No evidence	Dry	
2196	214443.4	679287.9	0.9	4	Strong with many fibres	No evidence	Dry	
2197	214443.4	679277.9	0.7	4	Strong with many fibres	No evidence	Dry	
2198	214443.4	679267.9	0.4	4	Strong with few fibres	Drying/shrinkage evident	Drainage ditches/burns with little water	
2199	214443.4	679257.9	0.9	4	Strong with few fibres	Small fissures	Drainage ditches/burns with little water	
2200	214443.4	679247.9	1.2	2	Strong with many fibres	No evidence	Drainage ditches/burns with little water	
2201	214443.4	679237.9	1.9	2	Strong with many fibres	No evidence	Drainage ditches/burns with little water	
2202	214443.4	679227.9	2.4	2	Strong with many fibres	No evidence	Drainage ditches/burns with little water	
2203	214443.4	679217.9	1.7	2	Strong with many fibres	No evidence	Drainage ditches/burns with little water	
2204	214443.4	679207.9	1.1	2	Strong with many fibres	No evidence	Drainage ditches/burns with little water	
2205	214453.4	679607.9	0.3	7	Strong with few fibres	No evidence	Drainage ditches/burns with little water	
2206	214453.4	679597.9	0.2	7	Strong with few fibres	No evidence	Drainage ditches/burns with little water	
2207	214453.4	679587.9	0.2	7	Strong with few fibres	No evidence	Drainage ditches/burns with little water	

PROJECT TITLE: GIANTS BURN PHASE 2		Contract No: 7034	Date 04/07/25	Final	CLIENT: Statkraft UK Ltd	Ritchie House Starlaw Business Park Livingston West Lothian EH54 8SF info@greencatrenewables.co.uk 01506 416553 A trading name of Green Cat Renewables Limited	
DRAWING TITLE: RESULTS OF PEAT PROBES		Fig. No. A1 Sheet 37 of 112	Revisions DWN CHK APP				
SCALE:							

Exploration Point	Co-ordinates		Hazard					Remarks
	Easting (m)	Northing (m)	Peat Depth	Slope Angle	Peat Strength	Slope Instability	Water Condition	
2208	214453.4	679577.9	0.4	4	Strong with few fibres	No evidence	Drainage ditches/burns with little water	
2209	214453.4	679567.9	0.1	4	Strong with few fibres	No evidence	Drainage ditches/burns with little water	
2210	214453.4	679557.9	0.3	4	Strong with few fibres	No evidence	Drainage ditches/burns with little water	
2211	214453.4	679487.9	1.1	4	Strong with many fibres	No evidence	Dry	
2212	214453.4	679477.9	1.3	4	Strong with many fibres	No evidence	Dry	
2213	214453.4	679467.9	2	4	Strong with many fibres	No evidence	Dry	
2214	214453.4	679457.9	1.2	4	Strong with many fibres	No evidence	Dry	
2215	214453.4	679447.9	0.5	4	Strong with many fibres	No evidence	Dry	
2216	214453.4	679437.9	1	4	Strong with many fibres	No evidence	Dry	
2217	214453.4	679427.9	1.4	4	Strong with many fibres	No evidence	Dry	
2218	214453.4	679417.9	1	4	Strong with many fibres	No evidence	Dry	
2219	214453.4	679407.9	0.4	2	Strong with few fibres	No evidence	Drainage ditches/burns with little water	
2220	214453.4	679397.9	0.4	2	Strong with few fibres	No evidence	Drainage ditches/burns with little water	
2221	214453.4	679387.9	0.4	2	Strong with few fibres	No evidence	Drainage ditches/burns with little water	
2222	214453.4	679377.9	0.3	2	Strong with few fibres	No evidence	Drainage ditches/burns with little water	
2223	214453.4	679367.9	0.3	2	Strong with few fibres	Drying/shrinkage evident	Drainage ditches/burns with little water	
2224	214453.4	679357.9	0.5	2	Strong with few fibres	No evidence	Drainage ditches/burns with little water	
2225	214453.4	679347.9	0.8	2	Strong with few fibres	Drying/shrinkage evident	Drainage ditches/burns with little water	
2226	214453.4	679337.9	0.7	1	Strong with many fibres	Small fissures	Dry	
2227	214453.4	679327.9	0.6	1	Strong with many fibres	Drying/shrinkage evident	Dry	
2228	214453.4	679317.9	0.2	1	Strong with many fibres	Drying/shrinkage evident	Dry	
2229	214453.4	679307.9	0.1	1	Strong with many fibres	Drying/shrinkage evident	Dry	
2230	214453.4	679297.9	0.2	5	Strong with many fibres	No evidence	Dry	
2231	214453.4	679287.9	0.4	5	Strong with many fibres	No evidence	Dry	
2232	214453.4	679277.9	0.3	5	Strong with many fibres	No evidence	Dry	
2233	214453.4	679267.9	0.3	5	Strong with many fibres	No evidence	Dry	
2234	214453.4	679257.9	0.7	5	Strong with many fibres	No evidence	Dry	
2235	214453.4	679247.9	1	5	Strong with many fibres	No evidence	Dry	
2236	214453.4	679237.9	1.3	5	Strong with many fibres	No evidence	Dry	
2237	214453.4	679227.9	2	5	Strong with many fibres	No evidence	Dry	
2238	214453.4	679217.9	1.6	5	Strong with many fibres	No evidence	Dry	
2239	214453.4	679207.9	0.5	5	Strong with many fibres	No evidence	Dry	
2240	214453.4	679197.9	0.6	5	Strong with many fibres	No evidence	Dry	
2241	214463.4	679597.9	1	15	Strong with many fibres	No evidence	Dry	

PROJECT TITLE: GIANTS BURN PHASE 2		Contract No: 7034	Date 04/07/25	Final	CLIENT: Statkraft UK Ltd	Ritchie House Starlaw Business Park Livingston West Lothian EH54 8SF info@greencatrenewables.co.uk 01506 416553 A trading name of Green Cat Renewables Limited	
DRAWING TITLE: RESULTS OF PEAT PROBES		Fig. No. A1 Sheet 38 of 112	Revisions DWN CHK APP				
SCALE:							

Exploration Point	Co-ordinates		Hazard					Remarks
	Easting (m)	Northing (m)	Peat Depth	Slope Angle	Peat Strength	Slope Instability	Water Condition	
2242	214463.4	679587.9	1	15	Strong with many fibres	No evidence	Dry	
2243	214463.4	679577.9	1.1	15	Strong with many fibres	No evidence	Dry	
2244	214463.4	679487.9	0.5	8	Strong with many fibres	No evidence	Dry	
2245	214463.4	679477.9	0.8	8	Strong with many fibres	No evidence	Dry	
2246	214463.4	679467.9	1	8	Strong with many fibres	No evidence	Dry	
2247	214463.4	679457.9	1.5	8	Strong with many fibres	No evidence	Dry	
2248	214463.4	679447.9	1.2	8	Strong with many fibres	No evidence	Dry	
2249	214463.4	679437.9	0.8	8	Strong with many fibres	No evidence	Dry	
2250	214463.4	679427.9	0.5	8	Strong with many fibres	No evidence	Dry	
2251	214463.4	679417.9	0.6	8	Strong with many fibres	No evidence	Dry	
2252	214463.4	679407.9	0.7	8	Strong with many fibres	No evidence	Drainage ditches/burns with little water	
2253	214463.4	679397.9	0.5	4	Strong with many fibres	No evidence	Drainage ditches/burns with little water	
2254	214463.4	679387.9	0.3	4	Strong with many fibres	No evidence	Drainage ditches/burns with little water	
2255	214463.4	679377.9	0.7	4	Strong with many fibres	No evidence	Drainage ditches/burns with little water	
2256	214463.4	679367.9	1	4	Strong with many fibres	No evidence	Drainage ditches/burns with little water	
2257	214463.4	679357.9	1	4	Strong with few fibres	Drying/shrinkage evident	Drainage ditches/burns with little water	
2258	214463.4	679347.9	0.9	2	Strong with few fibres	Small fissures	Drainage ditches/burns with little water	
2259	214463.4	679337.9	0.7	2	Strong with many fibres	No evidence	Drainage ditches/burns with little water	
2260	214463.4	679327.9	0.5	2	Strong with many fibres	No evidence	Dry	
2261	214463.4	679317.9	0.6	2	Strong with many fibres	No evidence	Dry	
2262	214463.4	679307.9	0.4	7	Strong with many fibres	No evidence	Dry	
2263	214463.4	679297.9	0.7	7	Strong with many fibres	No evidence	Dry	
2264	214463.4	679287.9	1	7	Strong with many fibres	No evidence	Dry	
2265	214463.4	679277.9	1	7	Strong with many fibres	No evidence	Dry	
2266	214463.4	679267.9	0.9	7	Strong with many fibres	No evidence	Dry	
2267	214463.4	679257.9	0.7	7	Strong with many fibres	No evidence	Dry	
2268	214463.4	679247.9	0.5	7	Strong with many fibres	No evidence	Dry	
2269	214463.4	679237.9	1	7	Strong with many fibres	No evidence	Dry	
2270	214463.4	679227.9	1.5	7	Strong with many fibres	No evidence	Dry	
2271	214463.4	679217.9	1	7	Strong with many fibres	No evidence	Dry	
2272	214463.4	679207.9	0.2	7	Strong with many fibres	No evidence	Dry	
2273	214463.4	679197.9	0.3	9	Strong with many fibres	No evidence	Dry	
2274	214463.4	679187.9	0.4	9	Strong with many fibres	No evidence	Dry	
2275	214473.4	679587.9	0.2	30	Strong with many fibres	No evidence	Dry	
2276	214473.4	679477.9	1.3	15	Strong with many fibres	No evidence	Dry	
2277	214473.4	679467.9	1	8	Strong with many fibres	No evidence	Dry	

PROJECT TITLE:

GIANTS BURN PHASE 2

Contract No:

7034

Date 04/07/25

DWN CHK APP

GGH GGH

Final

CLIENT:

Statkraft UK Ltd

DRAWING TITLE:

RESULTS OF PEAT PROBES

Fig. No.

A1

Sheet 39 of 112

Revisions

DWN CHK APP

SCALE:

Ritchie House
Starlaw Business Park
Livingston
West Lothian
EH54 8SF
info@greencatrenewables.co.uk
01506 416553

A trading name of
Green Cat Renewables Limited



Exploration Point	Co-ordinates		Hazard					Remarks
	Easting (m)	Northing (m)	Peat Depth	Slope Angle	Peat Strength	Slope Instability	Water Condition	
2278	214473.4	679457.9	0.3	8	Strong with many fibres	No evidence	Dry	
2279	214473.4	679447.9	0.4	8	Strong with many fibres	No evidence	Dry	
2280	214473.4	679437.9	0.5	8	Strong with many fibres	No evidence	Dry	
2281	214473.4	679427.9	0.6	8	Strong with many fibres	No evidence	Dry	
2282	214473.4	679417.9	0.7	8	Strong with many fibres	Drying/shrinkage evident	Dry	
2283	214473.4	679407.9	0.5	8	Strong with many fibres	Drying/shrinkage evident	Dry	
2284	214473.4	679397.9	0.2	5	Strong with few fibres	Small fissures	Drainage ditches/burns with little water	
2285	214473.4	679387.9	0.7	5	Strong with few fibres	Small fissures	Drainage ditches/burns with little water	
2286	214473.4	679377.9	1	5	Strong with few fibres	Small fissures	Drainage ditches/burns with little water	
2287	214473.4	679367.9	1.3	5	Strong with many fibres	Drying/shrinkage evident	Dry	
2288	214473.4	679357.9	1.7	5	Strong with many fibres	No evidence	Dry	
2289	214473.4	679347.9	1.3	5	Strong with many fibres	No evidence	Dry	
2290	214473.4	679337.9	0.9	5	Strong with many fibres	No evidence	Dry	
2291	214473.4	679327.9	0.4	5	Strong with many fibres	Drying/shrinkage evident	Dry	
2292	214473.4	679317.9	0.1	5	Strong with many fibres	Drying/shrinkage evident	Dry	
2293	214473.4	679307.9	0.8	5	Strong with many fibres	No evidence	Dry	
2294	214473.4	679297.9	1.3	5	Strong with many fibres	No evidence	Dry	
2295	214473.4	679287.9	1.2	5	Strong with many fibres	No evidence	Dry	
2296	214473.4	679277.9	1.1	5	Strong with many fibres	No evidence	Dry	
2297	214473.4	679267.9	1.4	5	Strong with many fibres	No evidence	Dry	
2298	214473.4	679257.9	1.6	5	Strong with many fibres	No evidence	Dry	
2299	214473.4	679247.9	1.3	5	Strong with many fibres	No evidence	Dry	
2300	214473.4	679237.9	1	5	Strong with many fibres	No evidence	Dry	
2301	214473.4	679227.9	1.3	5	Strong with many fibres	No evidence	Dry	
2302	214473.4	679217.9	1.5	5	Strong with many fibres	No evidence	Dry	
2303	214473.4	679207.9	1.3	5	Strong with many fibres	No evidence	Dry	
2304	214473.4	679197.9	1.1	5	Strong with many fibres	No evidence	Dry	
2305	214473.4	679187.9	1.2	5	Strong with many fibres	No evidence	Dry	
2306	214473.4	679177.9	1.3	5	Strong with many fibres	No evidence	Dry	
2307	214473.4	679167.9	1.4	5	Strong with many fibres	No evidence	Dry	
2308	214483.4	679467.9	1	20	Strong with many fibres	No evidence	Dry	
2309	214483.4	679457.9	0.4	20	Strong with many fibres	No evidence	Dry	
2310	214483.4	679447.9	0.4	20	Strong with many fibres	No evidence	Dry	
2311	214483.4	679437.9	0.5	20	Strong with many fibres	No evidence	Dry	
2312	214483.4	679427.9	0.7	20	Strong with many fibres	No evidence	Dry	
2313	214483.4	679417.9	1	20	Strong with many fibres	No evidence	Dry	
2314	214483.4	679407.9	1.1	20	Strong with many fibres	No evidence	Dry	
2315	214483.4	679397.9	1.2	20	Strong with many fibres	No evidence	Dry	
2316	214483.4	679387.9	1.1	20	Strong with many fibres	No evidence	Dry	
2317	214483.4	679377.9	1	20	Strong with many fibres	No evidence	Dry	
2318	214483.4	679367.9	1.5	20	Strong with many fibres	No evidence	Dry	

PROJECT TITLE: GIANTS BURN PHASE 2		Contract No: 7034	Date 04/07/25	Final		CLIENT: Statkraft UK Ltd	Ritchie House Starlaw Business Park Livingston West Lothian EH54 8SF info@greencatrenewables.co.uk 01506 416553 A trading name of Green Cat Renewables Limited	
DRAWING TITLE: RESULTS OF PEAT PROBES		Fig. No. A1 Sheet 40 of 112	Revisions					
SCALE:			DWN	CHK	APP			

Exploration Point	Co-ordinates		Hazard					Remarks
	Easting (m)	Northing (m)	Peat Depth	Slope Angle	Peat Strength	Slope Instability	Water Condition	
2319	214483.4	679357.9	2	10	Strong with many fibres	No evidence	Dry	
2320	214483.4	679347.9	2.2	10	Strong with many fibres	No evidence	Dry	
2321	214483.4	679337.9	2.5	10	Strong with many fibres	No evidence	Dry	
2322	214483.4	679327.9	2.4	10	Strong with many fibres	No evidence	Dry	
2323	214483.4	679317.9	2.4	10	Strong with many fibres	No evidence	Dry	
2324	214483.4	679307.9	2.2	10	Strong with many fibres	No evidence	Dry	
2325	214483.4	679297.9	1.9	10	Strong with many fibres	No evidence	Dry	
2326	214483.4	679287.9	1.5	10	Strong with many fibres	No evidence	Dry	
2327	214483.4	679277.9	1	10	Strong with many fibres	No evidence	Dry	
2328	214483.4	679267.9	1.3	10	Strong with many fibres	No evidence	Dry	
2329	214483.4	679257.9	1.5	5	Strong with many fibres	No evidence	Dry	
2330	214483.4	679247.9	1.9	5	Strong with many fibres	No evidence	Dry	
2331	214483.4	679237.9	3.2	5	Strong with many fibres	No evidence	Dry	
2332	214483.4	679227.9	3.1	5	Strong with many fibres	No evidence	Dry	
2333	214483.4	679217.9	3	5	Strong with many fibres	Slips and significant movement	Dry	
2334	214483.4	679207.9	2.3	5	Strong with many fibres	No evidence	Dry	
2335	214483.4	679197.9	0.9	5	Strong with many fibres	No evidence	Drainage ditches/burns with little water	
2336	214483.4	679187.9	0.8	5	Strong with many fibres	No evidence	Dry	
2337	214483.4	679177.9	0.7	5	Strong with many fibres	No evidence	Dry	
2338	214483.4	679167.9	0.4	5	Strong with many fibres	No evidence	Dry	
2339	214483.4	679157.9	0.2	5	Strong with many fibres	No evidence	Dry	
2340	214493.4	679457.9	0.2	5	Strong with many fibres	No evidence	Dry	
2341	214493.4	679447.9	0.4	5	Strong with many fibres	No evidence	Dry	
2342	214493.4	679437.9	0.8	5	Strong with many fibres	No evidence	Dry	
2343	214493.4	679427.9	1	5	Strong with many fibres	No evidence	Dry	
2344	214493.4	679417.9	1.6	5	Strong with many fibres	No evidence	Dry	
2345	214493.4	679407.9	1.9	5	Strong with many fibres	No evidence	Dry	
2346	214493.4	679397.9	2.3	1	Strong with many fibres	No evidence	Dry	
2347	214493.4	679387.9	2.5	1	Strong with many fibres	Slips and significant movement	Dry	
2348	214493.4	679377.9	2.8	1	Strong with many fibres	No evidence	Dry	
2349	214493.4	679367.9	3.1	1	Strong with many fibres	No evidence	Dry	
2350	214493.4	679357.9	2.1	1	Strong with many fibres	No evidence	Dry	
2351	214493.4	679347.9	1.3	1	Strong with many fibres	No evidence	Drainage ditches/burns with little water	
2352	214493.4	679337.9	1.3	1	Strong with many fibres	No evidence	Dry	
2353	214493.4	679327.9	1.3	1	Strong with many fibres	No evidence	Drainage ditches/burns with little water	
2354	214493.4	679317.9	1.7	1	Strong with many fibres	No evidence	Dry	
2355	214493.4	679307.9	2.6	1	Strong with many fibres	No evidence	Drainage ditches/burns with little water	
2356	214493.4	679297.9	2.4	5	Strong with many fibres	No evidence	Dry	

PROJECT TITLE: GIANTS BURN PHASE 2		Contract No: 7034	Date 04/07/25	Final	CLIENT: Statkraft UK Ltd	Ritchie House Starlaw Business Park Livingston West Lothian EH54 8SF info@greencatrenewables.co.uk 01506 416553 A trading name of Green Cat Renewables Limited	
DRAWING TITLE: RESULTS OF PEAT PROBES		Fig. No. A1 Sheet 41 of 112	Revisions DWN CHK APP				
SCALE:							

Exploration Point	Co-ordinates		Hazard					Remarks
	Easting (m)	Northing (m)	Peat Depth	Slope Angle	Peat Strength	Slope Instability	Water Condition	
2357	214493.4	679287.9	2.2	5	Strong with many fibres	No evidence	Dry	
2358	214493.4	679277.9	2.3	5	Strong with many fibres	No evidence	Dry	
2359	214493.4	679267.9	2.4	5	Strong with many fibres	No evidence	Dry	
2360	214493.4	679257.9	2.1	5	Strong with many fibres	No evidence	Dry	
2361	214493.4	679247.9	2	5	Strong with many fibres	No evidence	Dry	
2362	214493.4	679237.9	1.7	5	Strong with many fibres	No evidence	Dry	
2363	214493.4	679227.9	1.5	5	Strong with many fibres	No evidence	Dry	
2364	214493.4	679217.9	1.5	10	Strong with many fibres	No evidence	Dry	
2365	214493.4	679207.9	1.6	10	Strong with many fibres	No evidence	Dry	
2366	214493.4	679197.9	1.2	10	Strong with many fibres	No evidence	Dry	
2367	214493.4	679187.9	0.9	10	Strong with many fibres	No evidence	Dry	
2368	214493.4	679177.9	0.7	10	Strong with many fibres	No evidence	Dry	
2369	214493.4	679167.9	0.4	10	Strong with many fibres	No evidence	Dry	
2370	214493.4	679157.9	0.3	10	Strong with many fibres	No evidence	Dry	
2371	214493.4	679147.9	0.2	10	Strong with many fibres	No evidence	Dry	
2372	214503.4	679457.9	1	15	Strong with many fibres	No evidence	Drainage ditches/burns with little water	
2373	214503.4	679447.9	0.8	15	Strong with many fibres	No evidence	Dry	
2374	214503.4	679437.9	0.5	15	Strong with many fibres	No evidence	Dry	
2375	214503.4	679427.9	0.3	15	Strong with many fibres	No evidence	Dry	
2376	214503.4	679417.9	0.2	15	Strong with many fibres	No evidence	Dry	
2377	214503.4	679407.9	0.6	15	Strong with many fibres	No evidence	Dry	
2378	214503.4	679397.9	1	15	Strong with many fibres	No evidence	Dry	
2379	214503.4	679387.9	1.4	15	Strong with many fibres	No evidence	Dry	
2380	214503.4	679377.9	1.7	15	Strong with many fibres	No evidence	Dry	
2381	214503.4	679367.9	1.5	10	Strong with many fibres	No evidence	Dry	
2382	214503.4	679357.9	1.1	10	Strong with many fibres	No evidence	Dry	
2383	214503.4	679347.9	1.6	10	Strong with many fibres	No evidence	Dry	
2384	214503.4	679337.9	2	10	Strong with many fibres	No evidence	Dry	
2385	214503.4	679327.9	2	10	Strong with many fibres	No evidence	Dry	
2386	214503.4	679317.9	2	10	Strong with many fibres	No evidence	Dry	
2387	214503.4	679307.9	2.1	10	Strong with many fibres	No evidence	Dry	
2388	214503.4	679297.9	2.1	10	Strong with many fibres	No evidence	Drainage ditches/burns with little water	
2389	214503.4	679287.9	2	10	Strong with many fibres	No evidence	Dry	
2390	214503.4	679277.9	2	10	Strong with many fibres	No evidence	Drainage ditches/burns with little water	
2391	214503.4	679267.9	1.9	10	Strong with many fibres	No evidence	Dry	
2392	214503.4	679257.9	1.9	10	Strong with many fibres	No evidence	Dry	
2393	214503.4	679247.9	1.4	10	Strong with many fibres	No evidence	Dry	
2394	214503.4	679237.9	0.9	10	Strong with many fibres	No evidence	Drainage ditches/burns with little water	
2395	214503.4	679227.9	2	4	Strong with many fibres	No evidence	Dry	
2396	214503.4	679217.9	3.2	4	Strong with many fibres	No evidence	Dry	

PROJECT TITLE: GIANTS BURN PHASE 2		Contract No: 7034	Date 04/07/25	Final	CLIENT: Statkraft UK Ltd	Ritchie House Starlaw Business Park Livingston West Lothian EH54 8SF info@greencatrenewables.co.uk 01506 416553 A trading name of Green Cat Renewables Limited	
DRAWING TITLE: RESULTS OF PEAT PROBES		Fig. No. A1 Sheet 42 of 112	Revisions DWN CHK APP				
SCALE:							

Exploration Point	Co-ordinates		Hazard					Remarks
	Easting (m)	Northing (m)	Peat Depth	Slope Angle	Peat Strength	Slope Instability	Water Condition	
2398	214503.4	679197.9	2.3	4	Strong with many fibres	Large cracks and small movement	Dry	
2399	214503.4	679187.9	1.8	4	Strong with many fibres	No evidence	Dry	
2400	214503.4	679177.9	0.9	4	Strong with many fibres	Large cracks and small movement	Dry	
2401	214503.4	679167.9	1.2	8	Strong with many fibres	No evidence	Dry	
2402	214503.4	679157.9	1.3	8	Strong with many fibres	Large cracks and small movement	Dry	
2403	214503.4	679147.9	2.8	4	Strong with many fibres	No evidence	Dry	
2404	214503.4	679137.9	1	8	Strong with many fibres	No evidence	Dry	
2405	214513.4	679447.9	1.7	8	Strong with many fibres	No evidence	Dry	
2406	214513.4	679437.9	1.8	8	Strong with many fibres	No evidence	Dry	
2407	214513.4	679427.9	1.2	8	Strong with many fibres	No evidence	Dry	
2408	214513.4	679417.9	0.4	8	Strong with many fibres	Small fissures	Dry	
2409	214513.4	679407.9	0.6	8	Strong with many fibres	No evidence	Dry	
2410	214513.4	679397.9	0.9	8	Strong with many fibres	No evidence	Drainage ditches/burns with little water	
2411	214513.4	679387.9	0.9	8	Strong with many fibres	No evidence	Dry	
2412	214513.4	679377.9	1	8	Strong with many fibres	Small fissures	Drainage ditches/burns with little water	
2413	214513.4	679367.9	0.6	8	Strong with many fibres	No evidence	Dry	
2414	214513.4	679357.9	0.3	8	Strong with many fibres	No evidence	Dry	
2415	214513.4	679347.9	0.4	8	Strong with many fibres	No evidence	Dry	
2416	214513.4	679337.9	0.5	8	Strong with many fibres	No evidence	Dry	
2417	214513.4	679327.9	0.4	8	Strong with many fibres	No evidence	Dry	
2418	214513.4	679317.9	0.5	8	Strong with many fibres	No evidence	Drainage ditches/burns with little water	
2419	214513.4	679307.9	0.5	8	Strong with many fibres	No evidence	Dry	
2420	214513.4	679297.9	0.3	8	Strong with many fibres	No evidence	Dry	
2421	214513.4	679287.9	0.6	8	Strong with many fibres	No evidence	Dry	
2422	214513.4	679277.9	1	8	Strong with many fibres	No evidence	Drainage ditches/burns with little water	
2423	214513.4	679267.9	1	8	Strong with many fibres	No evidence	Dry	
2424	214513.4	679257.9	0.9	8	Strong with many fibres	No evidence	Drainage ditches/burns with little water	
2425	214513.4	679247.9	1.1	8	Strong with many fibres	No evidence	Dry	
2426	214513.4	679237.9	1.2	8	Strong with many fibres	No evidence	Drainage ditches/burns with little water	
2427	214513.4	679227.9	1.3	8	Strong with many fibres	No evidence	Dry	
2428	214513.4	679217.9	1.4	8	Strong with many fibres	No evidence	Drainage ditches/burns with little water	
2429	214513.4	679207.9	1.6	8	Strong with many fibres	No evidence	Dry	
2430	214513.4	679197.9	2	8	Strong with many fibres	No evidence	Dry	
2431	214513.4	679187.9	1.5	8	Strong with many fibres	No evidence	Dry	
2432	214513.4	679177.9	0.9	8	Strong with many fibres	No evidence	Dry	
2433	214513.4	679167.9	0.6	8	Strong with many fibres	No evidence	Dry	
2434	214513.4	679157.9	0.5	8	Strong with many fibres	No evidence	Drainage ditches/burns with	

PROJECT TITLE: GIANTS BURN PHASE 2		Contract No: 7034	Date 04/07/25 DWN CHK APP GGH GGH	Final	CLIENT: Statkraft UK Ltd	Ritchie House Starlaw Business Park Livingston West Lothian EH54 8SF info@greencatrenewables.co.uk 01506 416553 A trading name of Green Cat Renewables Limited	
DRAWING TITLE: RESULTS OF PEAT PROBES		Fig. No. A1 Sheet 43 of 112	Revisions DWN CHK APP				
SCALE:							

Exploration Point	Co-ordinates		Hazard					Remarks
	Easting (m)	Northing (m)	Peat Depth	Slope Angle	Peat Strength	Slope Instability	Water Condition	
2435	214513.4	679147.9	0.4	8	Strong with many fibres	No evidence	little water Dry	
2436	214513.4	679137.9	0.3	8	Strong with many fibres	No evidence	Dry	
2437	214513.4	679127.9	0.3	8	Strong with many fibres	No evidence	Dry	
2438	214513.4	679117.9	0.4	8	Strong with many fibres	No evidence	Dry	
2439	214523.4	679437.9	0.8	7	Strong with many fibres	Small fissures	Dry	
2440	214523.4	679427.9	1	7	Strong with many fibres	No evidence	Dry	
2441	214523.4	679417.9	1.2	-	Strong with many fibres	Small fissures	Dry	
2442	214523.4	679407.9	1.2	7	Strong with many fibres	No evidence	Dry	
2443	214523.4	679397.9	1.2	7	Strong with many fibres	No evidence	Drainage ditches/burns with little water	
2444	214523.4	679387.9	0.8	7	Strong with many fibres	No evidence	Dry	
2445	214523.4	679377.9	0.5	8	Strong with many fibres	No evidence	Dry	
2446	214523.4	679367.9	1.2	7	Strong with many fibres	No evidence	Dry	
2447	214523.4	679357.9	1.9	7	Strong with many fibres	No evidence	Drainage ditches/burns with little water	
2448	214523.4	679347.9	2	7	Strong with many fibres	No evidence	Dry	
2449	214523.4	679337.9	1.9	7	Strong with few fibres	No evidence	Drainage ditches/burns with little water	
2450	214523.4	679327.9	1.3	7	Strong with many fibres	No evidence	Dry	
2451	214523.4	679317.9	0.8	7	Strong with many fibres	Small fissures	Drainage ditches/burns with little water	
2452	214523.4	679307.9	1.5	7	Strong with many fibres	No evidence	Dry	
2453	214523.4	679297.9	2.6	7	Strong with many fibres	No evidence	Drainage ditches/burns with little water	
2454	214523.4	679287.9	2.2	7	Strong with many fibres	No evidence	Dry	
2455	214523.4	679277.9	1.8	7	Strong with many fibres	No evidence	Drainage ditches/burns with little water	
2456	214523.4	679267.9	1.6	7	Strong with many fibres	No evidence	Dry	
2457	214523.4	679257.9	1.4	7	Strong with many fibres	No evidence	Drainage ditches/burns with little water	
2458	214523.4	679247.9	1.2	7	Strong with many fibres	No evidence	Dry	
2459	214523.4	679237.9	1	7	Strong with many fibres	No evidence	Dry	
2460	214523.4	679227.9	1	7	Strong with many fibres	No evidence	Dry	
2461	214523.4	679217.9	0.9	7	Strong with many fibres	No evidence	Dry	
2462	214523.4	679207.9	0.9	7	Strong with many fibres	No evidence	Dry	
2463	214523.4	679197.9	1	7	Strong with many fibres	No evidence	Dry	
2464	214523.4	679187.9	1	7	Strong with many fibres	No evidence	Dry	
2465	214523.4	679177.9	0.6	7	Strong with many fibres	No evidence	Dry	
2466	214523.4	679167.9	0.2	40	Strong with many fibres	No evidence	Dry	
2467	214523.4	679157.9	0.4	7	Strong with many fibres	No evidence	Dry	
2468	214523.4	679147.9	0.6	7	Strong with many fibres	No evidence	Dry	
2469	214523.4	679137.9	0.8	7	Strong with many fibres	No evidence	Dry	
2470	214523.4	679127.9	1	40	Strong with many fibres	No evidence	Dry	

PROJECT TITLE: GIANTS BURN PHASE 2		Contract No: 7034	Date 04/07/25 DWN CHK APP GGH GGH	Final	CLIENT: Statkraft UK Ltd	Ritchie House Starlaw Business Park Livingston West Lothian EH54 8SF info@greencatrenewables.co.uk 01506 416553 A trading name of Green Cat Renewables Limited	
DRAWING TITLE: RESULTS OF PEAT PROBES		Fig. No. A1 Sheet 44 of 112	Revisions DWN CHK APP				
SCALE:							

Exploration Point	Co-ordinates		Hazard					Remarks
	Easting (m)	Northing (m)	Peat Depth	Slope Angle	Peat Strength	Slope Instability	Water Condition	
2471	214523.4	679117.9	1	30	Strong with many fibres	No evidence	Dry	
2472	214523.4	679107.9	1	40	Strong with many fibres	No evidence	Dry	
2473	214533.4	679437.9	0.8	7	Strong with many fibres	Large cracks and small movement Slips and significant movement	Dry	
2474	214533.4	679427.9	0.7	7	Strong with many fibres		Dry	
2475	214533.4	679417.9	2.2	7	Strong with many fibres	Slips and significant movement	Dry	
2476	214533.4	679407.9	2	7	Strong with many fibres	No evidence	Dry	
2477	214533.4	679397.9	1.5	7	Strong with many fibres	No evidence	Dry	
2478	214533.4	679387.9	1	7	Strong with many fibres	No evidence	Dry	
2479	214533.4	679377.9	1	7	Strong with many fibres	No evidence	Dry	
2480	214533.4	679367.9	1.2	7	Strong with many fibres	No evidence	Dry	
2481	214533.4	679357.9	1	7	Strong with many fibres	No evidence	Dry	
2482	214533.4	679347.9	1	7	Strong with many fibres	No evidence	Dry	
2483	214533.4	679337.9	1.5	7	Strong with many fibres	No evidence	Dry	
2484	214533.4	679327.9	1.8	7	Strong with many fibres	No evidence	Dry	
2485	214533.4	679317.9	1.1	7	Strong with many fibres	No evidence	Dry	
2486	214533.4	679307.9	0.4	7	Strong with many fibres	No evidence	Dry	
2487	214533.4	679297.9	0.7	7	Strong with many fibres	No evidence	Dry	
2488	214533.4	679287.9	1	7	Strong with many fibres	No evidence	Dry	
2489	214533.4	679277.9	0.8	7	Strong with many fibres	No evidence	Dry	
2490	214533.4	679267.9	0.5	7	Strong with many fibres	No evidence	Dry	
2491	214533.4	679257.9	0.7	7	Strong with many fibres	No evidence	Dry	
2492	214533.4	679247.9	1	3	Strong with many fibres	No evidence	Dry	
2493	214533.4	679237.9	0.7	3	Strong with many fibres	No evidence	Drainage ditches/burns with little water	
2494	214533.4	679227.9	0.5	3	Strong with few fibres	No evidence	Drainage ditches/burns with little water	
2495	214533.4	679217.9	2.2	3	Strong with many fibres	No evidence	Dry	
2496	214533.4	679207.9	3	3	Strong with many fibres	No evidence	Dry	
2497	214533.4	679197.9	2.2	8	Strong with many fibres	No evidence	Dry	
2498	214533.4	679187.9	1.8	8	Strong with many fibres	No evidence	Dry	
2499	214533.4	679177.9	1.8	8	Strong with many fibres	No evidence	Dry	
2500	214533.4	679167.9	1.7	8	Strong with many fibres	No evidence	Dry	
2501	214533.4	679157.9	1	8	Strong with many fibres	No evidence	Dry	
2502	214533.4	679147.9	0.4	8	Strong with many fibres	No evidence	Dry	
2503	214533.4	679137.9	0.4	8	Strong with many fibres	No evidence	Dry	
2504	214533.4	679127.9	0.5	20	Strong with many fibres	No evidence	Dry	
2505	214533.4	679117.9	0.8	15	Strong with many fibres	No evidence	Dry	
2506	214533.4	679107.9	1	15	Strong with many fibres	No evidence	Dry	
2507	214543.4	679427.9	0.8	15	Strong with many fibres	Slips and significant movement	Drainage ditches/burns with little water	
2508	214543.4	679417.9	0.8	10	Strong with many fibres	Slips and significant movement	Drainage ditches/burns with little water	

PROJECT TITLE: GIANTS BURN PHASE 2		Contract No: 7034	Date 04/07/25	Final	CLIENT: Statkraft UK Ltd	Ritchie House Starlaw Business Park Livingston West Lothian EH54 8SF info@greencatrenewables.co.uk 01506 416553 A trading name of Green Cat Renewables Limited	
DRAWING TITLE: RESULTS OF PEAT PROBES		Fig. No. A1 Sheet 45 of 112	Revisions DWN CHK APP				
SCALE:							

Exploration Point	Co-ordinates		Hazard					Remarks
	Easting (m)	Northing (m)	Peat Depth	Slope Angle	Peat Strength	Slope Instability	Water Condition	
2509	214543.4	679407.9	1	10	Strong with many fibres	No evidence	Dry	
2510	214543.4	679397.9	1	10	Strong with many fibres	No evidence	Dry	
2511	214543.4	679387.9	0.9	10	Strong with many fibres	No evidence	Dry	
2512	214543.4	679377.9	0.6	10	Strong with many fibres	No evidence	Dry	
2513	214543.4	679367.9	0.5	10	Strong with many fibres	No evidence	Dry	
2514	214543.4	679357.9	0.2	10	Strong with many fibres	No evidence	Dry	
2515	214543.4	679347.9	0.2	10	Strong with many fibres	No evidence	Dry	
2516	214543.4	679337.9	0.2	10	Strong with many fibres	No evidence	Dry	
2517	214543.4	679327.9	0.4	10	Strong with many fibres	No evidence	Dry	
2518	214543.4	679317.9	0.5	10	Strong with many fibres	No evidence	Drainage ditches/burns with little water	
2519	214543.4	679307.9	0.4	10	Strong with many fibres	No evidence	Dry	
2520	214543.4	679297.9	0.3	10	Strong with many fibres	No evidence	Dry	
2521	214543.4	679287.9	0.5	10	Strong with few fibres	No evidence	Dry	
2522	214543.4	679277.9	0.7	4	Strong with few fibres	No evidence	Drainage ditches/burns with little water	
2523	214543.4	679267.9	0.5	4	Strong with few fibres	No evidence	Dry	
2524	214543.4	679257.9	0.2	4	Strong with few fibres	No evidence	Dry	
2525	214543.4	679247.9	0.3	4	Strong with few fibres	No evidence	Dry	
2526	214543.4	679237.9	0.4	4	Strong with many fibres	No evidence	Dry	
2527	214543.4	679227.9	0.7	10	Strong with many fibres	No evidence	Dry	
2528	214543.4	679217.9	1	10	Strong with many fibres	Drying/shrinkage evident	Dry	
2529	214543.4	679207.9	1.4	10	Strong with many fibres	No evidence	Dry	
2530	214543.4	679197.9	1.6	10	Strong with many fibres	No evidence	Dry	
2531	214543.4	679187.9	1.8	10	Strong with many fibres	No evidence	Dry	
2532	214543.4	679177.9	1.9	10	Strong with many fibres	No evidence	Dry	
2533	214543.4	679167.9	1.2	10	Strong with many fibres	No evidence	Dry	
2534	214543.4	679157.9	0.7	10	Strong with many fibres	No evidence	Dry	
2535	214543.4	679147.9	1	10	Strong with many fibres	No evidence	Dry	
2536	214543.4	679137.9	1.1	10	Strong with many fibres	No evidence	Dry	
2537	214543.4	679127.9	0.9	15	Strong with many fibres	No evidence	Dry	
2538	214543.4	679117.9	0.4	15	Strong with many fibres	No evidence	Dry	
2539	214543.4	679107.9	0.7	15	Strong with many fibres	No evidence	Dry	
2540	214543.4	679097.9	0.8	15	Strong with many fibres	No evidence	Dry	
2541	214553.4	679417.9	2	15	Strong with many fibres	No evidence	Drainage ditches/burns with little water	
2542	214553.4	679407.9	0.7	15	Strong with many fibres	No evidence	Dry	
2543	214553.4	679397.9	0.2	15	Strong with many fibres	No evidence	Dry	
2544	214553.4	679387.9	0.2	15	Strong with many fibres	No evidence	Dry	
2545	214553.4	679377.9	0.2	15	Strong with many fibres	No evidence	Dry	
2546	214553.4	679367.9	0.2	15	Strong with many fibres	No evidence	Dry	
2547	214553.4	679357.9	0.2	15	Strong with many fibres	No evidence	Dry	
2548	214553.4	679347.9	0.2	15	Strong with many fibres	No evidence	Dry	
2549	214553.4	679337.9	0.2	15	Strong with many fibres	No evidence	Dry	

PROJECT TITLE: GIANTS BURN PHASE 2		Contract No: 7034	Date 04/07/25	Final	CLIENT: Statkraft UK Ltd	Ritchie House Starlaw Business Park Livingston West Lothian EH54 8SF info@greencatrenewables.co.uk 01506 416553 A trading name of Green Cat Renewables Limited	
DRAWING TITLE: RESULTS OF PEAT PROBES		Fig. No. A1 Sheet 46 of 112	Revisions DWN CHK APP				
SCALE:							

Exploration Point	Co-ordinates		Hazard					Remarks
	Easting (m)	Northing (m)	Peat Depth	Slope Angle	Peat Strength	Slope Instability	Water Condition	
2550	214553.4	679327.9	0.2	15	Strong with many fibres	No evidence	Dry	
2551	214553.4	679317.9	0.3	15	Strong with many fibres	No evidence	Dry	
2552	214553.4	679307.9	0.8	15	Strong with many fibres	No evidence	Dry	
2553	214553.4	679297.9	1.3	15	Strong with many fibres	No evidence	Dry	
2554	214553.4	679287.9	1	15	Strong with few fibres	No evidence	Drainage ditches/burns with little water	
2555	214553.4	679277.9	0.7	15	Strong with few fibres	No evidence	Drainage ditches/burns with little water	
2556	214553.4	679267.9	0.5	15	Strong with few fibres	No evidence	Drainage ditches/burns with little water	
2557	214553.4	679257.9	0.3	15	Strong with many fibres	No evidence	Dry	
2558	214553.4	679247.9	0.5	15	Strong with many fibres	No evidence	Dry	
2559	214553.4	679237.9	0.5	15	Strong with many fibres	No evidence	Dry	
2560	214553.4	679227.9	0.5	15	Strong with many fibres	No evidence	Dry	
2561	214553.4	679217.9	0.3	15	Strong with many fibres	No evidence	Dry	
2562	214553.4	679207.9	0.9	15	Strong with many fibres	No evidence	Dry	
2563	214553.4	679197.9	1.3	15	Strong with many fibres	No evidence	Dry	
2564	214553.4	679187.9	1.8	15	Strong with many fibres	No evidence	Dry	
2565	214553.4	679177.9	2.3	15	Strong with many fibres	No evidence	Dry	
2566	214553.4	679167.9	1.3	15	Strong with many fibres	No evidence	Dry	
2567	214553.4	679157.9	0.6	15	Strong with many fibres	No evidence	Dry	
2568	214553.4	679147.9	0.6	15	Strong with many fibres	No evidence	Dry	
2569	214553.4	679137.9	0.6	15	Strong with many fibres	No evidence	Dry	
2570	214553.4	679127.9	0.5	15	Strong with many fibres	No evidence	Dry	
2571	214553.4	679117.9	0.3	15	Strong with many fibres	No evidence	Dry	
2572	214553.4	679107.9	0.4	15	Strong with many fibres	No evidence	Dry	
2573	214553.4	679097.9	0.6	15	Strong with many fibres	No evidence	Dry	
2574	214563.4	679417.9	3.5	10	Strong with many fibres	No evidence	Dry	
2575	214563.4	679407.9	2.1	15	Strong with many fibres	No evidence	Dry	
2576	214563.4	679397.9	0.2	25	Strong with many fibres	No evidence	Dry	
2577	214563.4	679387.9	0.3	15	Strong with many fibres	No evidence	Dry	
2578	214563.4	679377.9	0.3	15	Strong with many fibres	No evidence	Dry	
2579	214563.4	679367.9	0.3	10	Strong with many fibres	No evidence	Dry	
2580	214563.4	679357.9	0.3	10	Strong with many fibres	No evidence	Dry	
2581	214563.4	679347.9	0.6	10	Strong with many fibres	No evidence	Dry	
2582	214563.4	679337.9	0.2	10	Strong with many fibres	No evidence	Dry	
2583	214563.4	679327.9	0.2	10	Strong with many fibres	No evidence	Dry	
2584	214563.4	679317.9	0.2	-	Strong with many fibres	No evidence	Dry	
2585	214563.4	679307.9	1	-	Strong with many fibres	No evidence	Dry	
2586	214563.4	679297.9	1.5	10	Strong with many fibres	No evidence	Dry	
2587	214563.4	679287.9	1.2	10	Strong with many fibres	No evidence	Drainage ditches/burns with little water	
2588	214563.4	679277.9	1	10	Strong with many fibres	No evidence	Drainage ditches/burns with little water	

PROJECT TITLE: GIANTS BURN PHASE 2		Contract No: 7034	Date 04/07/25	Final	CLIENT: Statkraft UK Ltd	Ritchie House Starlaw Business Park Livingston West Lothian EH54 8SF info@greencatrenewables.co.uk 01506 416553 A trading name of Green Cat Renewables Limited	
DRAWING TITLE: RESULTS OF PEAT PROBES		Fig. No. A1 Sheet 47 of 112	Revisions DWN CHK APP				
SCALE:							

Exploration Point	Co-ordinates		Hazard					Remarks
	Easting (m)	Northing (m)	Peat Depth	Slope Angle	Peat Strength	Slope Instability	Water Condition	
2589	214563.4	679267.9	1	10	Strong with many fibres	No evidence	Drainage ditches/burns with little water	
2590	214563.4	679257.9	1.2	10	Strong with many fibres	No evidence	Dry	
2591	214563.4	679247.9	0.8	10	Strong with many fibres	No evidence	Dry	
2592	214563.4	679237.9	0.5	10	Strong with many fibres	No evidence	Dry	
2593	214563.4	679227.9	0.6	10	Strong with many fibres	No evidence	Dry	
2594	214563.4	679217.9	0.2	10	Strong with many fibres	No evidence	Dry	
2595	214563.4	679207.9	0.9	10	Strong with many fibres	No evidence	Dry	
2596	214563.4	679197.9	1.5	10	Strong with many fibres	No evidence	Dry	
2597	214563.4	679187.9	1	10	Strong with many fibres	No evidence	Dry	
2598	214563.4	679177.9	0.5	10	Strong with many fibres	No evidence	Dry	
2599	214563.4	679167.9	1	10	Strong with many fibres	No evidence	Dry	
2600	214563.4	679157.9	1.5	10	Strong with many fibres	No evidence	Dry	
2601	214563.4	679147.9	1.2	10	Strong with many fibres	No evidence	Dry	
2602	214563.4	679137.9	0.8	10	Strong with many fibres	No evidence	Dry	
2603	214563.4	679127.9	0.7	10	Strong with many fibres	No evidence	Dry	
2604	214563.4	679117.9	0.5	10	Strong with many fibres	No evidence	Dry	
2605	214563.4	679107.9	0.5	15	Strong with many fibres	No evidence	Dry	
2606	214563.4	679097.9	0.6	20	Strong with many fibres	No evidence	Dry	
2607	214563.4	679087.9	0.6	20	Strong with many fibres	No evidence	Dry	
2608	214573.4	679407.9	0.8	15	Strong with many fibres	No evidence	Dry	
2609	214573.4	679397.9	0.5	15	Strong with many fibres	No evidence	Dry	
2610	214573.4	679387.9	0.3	15	Strong with many fibres	No evidence	Dry	
2611	214573.4	679377.9	0.4	15	Strong with many fibres	No evidence	Dry	
2612	214573.4	679367.9	0.5	15	Strong with many fibres	No evidence	Dry	
2613	214573.4	679357.9	0.3	10	Strong with many fibres	No evidence	Dry	
2614	214573.4	679347.9	0.2	10	Strong with many fibres	No evidence	Dry	
2615	214573.4	679337.9	0.4	10	Strong with many fibres	No evidence	Dry	
2616	214573.4	679327.9	0.5	10	Strong with many fibres	No evidence	Dry	
2617	214573.4	679317.9	0.5	10	Strong with many fibres	No evidence	Dry	
2618	214573.4	679307.9	0.5	10	Strong with many fibres	No evidence	Dry	
2619	214573.4	679297.9	1.8	10	Strong with many fibres	No evidence	Dry	
2620	214573.4	679287.9	2.1	10	Strong with many fibres	No evidence	Drainage ditches/burns with little water	
2621	214573.4	679277.9	1.6	10	Strong with many fibres	No evidence	Drainage ditches/burns with little water	
2622	214573.4	679267.9	1	10	Strong with many fibres	No evidence	Drainage ditches/burns with little water	
2623	214573.4	679257.9	0.7	10	Strong with many fibres	No evidence	Dry	
2624	214573.4	679247.9	0.5	10	Strong with many fibres	No evidence	Dry	
2625	214573.4	679237.9	0.7	10	Strong with many fibres	No evidence	Dry	
2626	214573.4	679227.9	1	10	Strong with many fibres	No evidence	Dry	
2627	214573.4	679217.9	1	10	Strong with many fibres	No evidence	Dry	
2628	214573.4	679207.9	1	10	Strong with many fibres	No evidence	Dry	

PROJECT TITLE: GIANTS BURN PHASE 2		Contract No: 7034	Date 04/07/25	Final	CLIENT: Statkraft UK Ltd	Ritchie House Starlaw Business Park Livingston West Lothian EH54 8SF info@greencatrenewables.co.uk 01506 416553 A trading name of Green Cat Renewables Limited	
DRAWING TITLE: RESULTS OF PEAT PROBES		Fig. No. A1 Sheet 48 of 112	Revisions DWN CHK APP				
SCALE:							

Exploration Point	Co-ordinates		Hazard					Remarks
	Easting (m)	Northing (m)	Peat Depth	Slope Angle	Peat Strength	Slope Instability	Water Condition	
2629	214573.4	679197.9	1.2	10	Strong with many fibres	No evidence	Dry	
2630	214573.4	679187.9	1	10	Strong with many fibres	No evidence	Dry	
2631	214573.4	679177.9	1.3	15	Strong with many fibres	No evidence	Dry	
2632	214573.4	679167.9	1.5	15	Strong with many fibres	No evidence	Dry	
2633	214573.4	679157.9	1.4	15	Strong with many fibres	No evidence	Dry	
2634	214573.4	679147.9	1.3	15	Strong with many fibres	No evidence	Dry	
2635	214573.4	679137.9	1.4	15	Strong with many fibres	No evidence	Dry	
2636	214573.4	679127.9	1.3	15	Strong with many fibres	No evidence	Dry	
2637	214573.4	679117.9	1	15	Strong with many fibres	No evidence	Dry	
2638	214573.4	679107.9	0.5	15	Strong with many fibres	No evidence	Dry	
2639	214573.4	679097.9	0.7	15	Strong with many fibres	No evidence	Dry	
2640	214573.4	679087.9	1.2	15	Strong with many fibres	No evidence	Dry	
2641	214583.4	679407.9	1	35	Strong with many fibres	No evidence	Dry	
2642	214583.4	679397.9	0.7	35	Strong with many fibres	No evidence	Dry	
2643	214583.4	679387.9	0.2	20	Strong with many fibres	No evidence	Dry	
2644	214583.4	679377.9	0.4	20	Strong with many fibres	No evidence	Dry	
2645	214583.4	679367.9	0.6	10	Strong with many fibres	No evidence	Dry	
2646	214583.4	679357.9	0.8	10	Strong with many fibres	No evidence	Dry	
2647	214583.4	679347.9	1	5	Strong with many fibres	No evidence	Dry	
2648	214583.4	679337.9	0.8	5	Strong with many fibres	No evidence	Dry	
2649	214583.4	679327.9	0.7	5	Strong with many fibres	No evidence	Dry	
2650	214583.4	679317.9	0.6	5	Strong with many fibres	No evidence	Dry	
2651	214583.4	679307.9	0.5	5	Strong with many fibres	No evidence	Dry	
2652	214583.4	679297.9	1.3	5	Strong with many fibres	No evidence	Dry	
2653	214583.4	679287.9	2.1	5	Strong with many fibres	No evidence	Dry	
2654	214583.4	679277.9	1.5	10	Strong with many fibres	No evidence	Dry	
2655	214583.4	679267.9	1	10	Strong with many fibres	No evidence	Dry	
2656	214583.4	679257.9	0.6	10	Strong with many fibres	No evidence	Dry	
2657	214583.4	679247.9	0.3	10	Strong with many fibres	No evidence	Dry	
2658	214583.4	679237.9	0.4	10	Strong with many fibres	No evidence	Dry	
2659	214583.4	679227.9	0.7	10	Strong with many fibres	No evidence	Dry	
2660	214583.4	679217.9	0.7	10	Strong with many fibres	No evidence	Dry	
2661	214583.4	679207.9	0.8	10	Strong with many fibres	No evidence	Drainage ditches/burns with little water	
2662	214583.4	679197.9	0.8	10	Strong with many fibres	No evidence	Dry	
2663	214583.4	679187.9	0.8	10	Strong with many fibres	No evidence	Dry	
2664	214583.4	679177.9	1	10	Strong with many fibres	No evidence	Dry	
2665	214583.4	679167.9	1.1	10	Strong with many fibres	No evidence	Dry	
2666	214583.4	679157.9	1	10	Strong with many fibres	No evidence	Dry	
2667	214583.4	679147.9	1.1	10	Strong with many fibres	No evidence	Dry	
2668	214583.4	679137.9	1.2	10	Strong with many fibres	No evidence	Dry	
2669	214583.4	679127.9	1.3	10	Strong with many fibres	No evidence	Dry	
2670	214583.4	679117.9	1.2	10	Strong with many fibres	No evidence	Dry	
2671	214583.4	679107.9	1	10	Strong with many fibres	No evidence	Dry	

PROJECT TITLE: GIANTS BURN PHASE 2		Contract No: 7034	Date 04/07/25 DWN CHK APP GGH GGH	Final	CLIENT: Statkraft UK Ltd	Ritchie House Starlaw Business Park Livingston West Lothian EH54 8SF info@greencatrenewables.co.uk 01506 416553 A trading name of Green Cat Renewables Limited	
DRAWING TITLE: RESULTS OF PEAT PROBES		Fig. No. A1 Sheet 49 of 112	Revisions DWN CHK APP				
SCALE:							

Exploration Point	Co-ordinates		Hazard					Remarks
	Easting (m)	Northing (m)	Peat Depth	Slope Angle	Peat Strength	Slope Instability	Water Condition	
2672	214583.4	679097.9	1.1	10	Strong with many fibres	No evidence	Dry	
2673	214583.4	679087.9	1	10	Strong with many fibres	No evidence	Dry	
2674	214583.4	679077.9	1	10	Strong with many fibres	No evidence	Dry	
2675	214593.4	679397.9	0.4	10	Strong with many fibres	Drying/shrinkage evident	Dry	
2676	214593.4	679387.9	0.4	10	Strong with many fibres	No evidence	Dry	
2677	214593.4	679377.9	0.5	10	Strong with many fibres	No evidence	Dry	
2678	214593.4	679367.9	0.5	10	Strong with many fibres	No evidence	Dry	
2679	214593.4	679357.9	0.4	10	Strong with many fibres	No evidence	Dry	
2680	214593.4	679347.9	0.6	10	Strong with many fibres	No evidence	Dry	
2681	214593.4	679337.9	0.8	10	Strong with many fibres	No evidence	Dry	
2682	214593.4	679327.9	0.9	10	Strong with many fibres	No evidence	Dry	
2683	214593.4	679317.9	1	10	Strong with many fibres	No evidence	Dry	
2684	214593.4	679307.9	0.5	10	Strong with many fibres	No evidence	Dry	
2685	214593.4	679297.9	1	10	Strong with many fibres	No evidence	Dry	
2686	214593.4	679287.9	0.7	10	Strong with many fibres	No evidence	Dry	
2687	214593.4	679277.9	0.5	10	Strong with many fibres	Large cracks and small movement	Dry	
2688	214593.4	679267.9	0.2	10	Strong with many fibres		Dry	
2689	214593.4	679257.9	0.3	10	Strong with many fibres	No evidence	Dry	
2690	214593.4	679247.9	0.4	10	Strong with many fibres	No evidence	Dry	
2691	214593.4	679237.9	0.6	10	Strong with many fibres	No evidence	Dry	
2692	214593.4	679227.9	0.7	10	Strong with many fibres	No evidence	Dry	
2693	214593.4	679217.9	1	10	Strong with many fibres	No evidence	Dry	
2694	214593.4	679207.9	1.2	10	Strong with many fibres	No evidence	Dry	
2695	214593.4	679197.9	1	10	Strong with many fibres	No evidence	Dry	
2696	214593.4	679187.9	1	10	Strong with many fibres	No evidence	Drainage ditches/burns with little water	
2697	214593.4	679177.9	1	10	Strong with many fibres	No evidence		Dry
2698	214593.4	679167.9	0.9	10	Strong with many fibres	No evidence		Dry
2699	214593.4	679157.9	1	10	Strong with many fibres	No evidence		Dry
2700	214593.4	679147.9	1	10	Strong with many fibres	No evidence	Dry	
2702	214593.4	679127.9	0.9	10	Strong with many fibres	No evidence	Dry	
2703	214593.4	679117.9	0.9	10	Strong with many fibres	No evidence	Dry	
2704	214593.4	679107.9	0.8	10	Strong with many fibres	No evidence	Dry	
2705	214593.4	679097.9	0.9	10	Strong with many fibres	No evidence	Dry	
2706	214593.4	679087.9	1	10	Strong with many fibres	No evidence	Dry	
2707	214593.4	679077.9	0.8	10	Strong with many fibres	No evidence	Dry	
2708	214593.4	679067.9	0.7	10	Strong with many fibres	No evidence	Dry	
2709	214603.4	679387.9	1	15	Strong with many fibres	No evidence	Dry	
2710	214603.4	679377.9	0.7	15	Strong with many fibres	No evidence	Dry	
2711	214603.4	679367.9	0.5	15	Strong with many fibres	No evidence	Dry	
2712	214603.4	679357.9	0.4	10	Strong with many fibres	No evidence	Dry	
2713	214603.4	679347.9	0.3	10	Strong with many fibres	No evidence	Dry	
2714	214603.4	679337.9	0.7	10	Strong with many fibres	No evidence	Dry	
2715	214603.4	679327.9	1	10	Strong with many fibres	No evidence	Dry	

PROJECT TITLE: GIANTS BURN PHASE 2		Contract No: 7034	Date 04/07/25	Final	CLIENT: Statkraft UK Ltd	Ritchie House Starlaw Business Park Livingston West Lothian EH54 8SF info@greencatrenewables.co.uk 01506 416553 A trading name of Green Cat Renewables Limited	
DRAWING TITLE: RESULTS OF PEAT PROBES		Fig. No. A1 Sheet 50 of 112	Revisions DWN CHK APP				
SCALE:							

Exploration Point	Co-ordinates		Hazard					Remarks
	Easting (m)	Northing (m)	Peat Depth	Slope Angle	Peat Strength	Slope Instability	Water Condition	
2716	214603.4	679317.9	1	10	Strong with many fibres	No evidence	Dry	
2717	214603.4	679307.9	1	10	Strong with many fibres	No evidence	Dry	
2718	214603.4	679297.9	0.7	10	Strong with many fibres	Small fissures	Dry	
2719	214603.4	679287.9	0.5	10	Strong with many fibres	Large cracks and small movement	Dry	
2720	214603.4	679277.9	0.4	10	Strong with many fibres	Small fissures	Dry	
2721	214603.4	679267.9	0.3	10	Strong with many fibres	No evidence	Dry	
2722	214603.4	679257.9	0.7	10	Strong with many fibres	No evidence	Dry	
2723	214603.4	679247.9	1	10	Strong with many fibres	No evidence	Dry	
2724	214603.4	679237.9	0.9	10	Strong with many fibres	No evidence	Dry	
2725	214603.4	679227.9	0.8	10	Strong with many fibres	No evidence	Dry	
2726	214603.4	679217.9	0.9	10	Strong with many fibres	No evidence	Dry	
2727	214603.4	679207.9	1	10	Strong with many fibres	No evidence	Dry	
2728	214603.4	679197.9	0.7	10	Strong with many fibres	No evidence	Dry	
2729	214603.4	679187.9	0.4	10	Strong with many fibres	No evidence	Dry	
2730	214603.4	679177.9	0.7	10	Strong with many fibres	No evidence	Dry	
2731	214603.4	679167.9	1	10	Strong with many fibres	No evidence	Dry	
2732	214603.4	679157.9	1.5	10	Strong with many fibres	No evidence	Drainage ditches/burns with little water	
2733	214603.4	679147.9	1.8	10	Strong with many fibres	No evidence	Drainage ditches/burns with little water	
2734	214603.4	679137.9	1.5	10	Strong with many fibres	No evidence	Drainage ditches/burns with little water	
2735	214603.4	679127.9	1.3	10	Strong with many fibres	No evidence	Dry	
2736	214603.4	679117.9	1.5	10	Strong with many fibres	No evidence	Dry	
2737	214603.4	679107.9	1.8	10	Strong with many fibres	No evidence	Dry	
2738	214603.4	679097.9	1.2	10	Strong with many fibres	No evidence	Dry	
2739	214603.4	679087.9	0.5	10	Strong with many fibres	No evidence	Dry	
2740	214603.4	679077.9	0.6	10	Strong with many fibres	No evidence	Dry	
2741	214603.4	679067.9	0.5	10	Strong with many fibres	No evidence	Dry	
2742	214613.4	679387.9	0.8	20	Strong with many fibres	No evidence	Dry	
2743	214613.4	679377.9	0.9	20	Strong with many fibres	No evidence	Dry	
2744	214613.4	679367.9	0.7	10	Strong with many fibres	No evidence	Dry	
2745	214613.4	679357.9	0.5	10	Strong with many fibres	No evidence	Dry	
2746	214613.4	679347.9	0.5	10	Strong with many fibres	No evidence	Dry	
2747	214613.4	679337.9	0.5	10	Strong with many fibres	No evidence	Dry	
2748	214613.4	679327.9	0.6	10	Strong with many fibres	No evidence	Dry	
2749	214613.4	679317.9	0.7	10	Strong with many fibres	No evidence	Dry	
2750	214613.4	679307.9	0.8	10	Strong with many fibres	No evidence	Dry	
2751	214613.4	679297.9	1	10	Strong with many fibres	No evidence	Dry	
2752	214613.4	679287.9	0.7	10	Strong with many fibres	No evidence	Dry	
2753	214613.4	679277.9	0.4	10	Strong with many fibres	No evidence	Dry	
2754	214613.4	679267.9	0.4	10	Strong with many fibres	No evidence	Dry	
2755	214613.4	679257.9	0.4	10	Strong with many fibres	No evidence	Dry	
2756	214613.4	679247.9	0.6	10	Strong with many fibres	No evidence	Dry	

PROJECT TITLE:

GIANTS BURN PHASE 2

Contract No:

7034

Date 04/07/25

DWN CHK APP

GGH GGH

Final

CLIENT:

Statkraft UK Ltd

DRAWING TITLE:

RESULTS OF PEAT PROBES

Fig. No.

A1

Sheet 51 of 112

Revisions

DWN CHK APP

SCALE:

Ritchie House
Starlaw Business Park
Livingston
West Lothian
EH54 8SF
info@greencatrenewables.co.uk
01506 416553

A trading name of
Green Cat Renewables Limited



Exploration Point	Co-ordinates		Hazard					Remarks
	Easting (m)	Northing (m)	Peat Depth	Slope Angle	Peat Strength	Slope Instability	Water Condition	
2757	214613.4	679237.9	0.8	10	Strong with many fibres	No evidence	Dry	
2758	214613.4	679227.9	0.6	10	Strong with many fibres	No evidence	Dry	
2759	214613.4	679217.9	0.3	10	Strong with many fibres	No evidence	Dry	
2760	214613.4	679207.9	0.4	10	Strong with many fibres	No evidence	Dry	
2761	214613.4	679197.9	0.4	10	Strong with many fibres	No evidence	Dry	
2762	214613.4	679187.9	0.9	10	Strong with many fibres	No evidence	Dry	
2763	214613.4	679177.9	1.1	10	Strong with many fibres	No evidence	Dry	
2764	214613.4	679167.9	1.3	10	Strong with many fibres	No evidence	Dry	
2765	214613.4	679157.9	2	10	Strong with many fibres	No evidence	Dry	
2766	214613.4	679147.9	1.5	10	Strong with many fibres	No evidence	Dry	
2767	214613.4	679137.9	1	10	Strong with many fibres	No evidence	Dry	
2768	214613.4	679127.9	1.8	10	Strong with many fibres	No evidence	Dry	
2769	214613.4	679117.9	2.3	10	Strong with many fibres	No evidence	Dry	
2770	214613.4	679107.9	1.5	10	Strong with many fibres	No evidence	Dry	
2771	214613.4	679097.9	0.9	10	Strong with many fibres	No evidence	Dry	
2772	214613.4	679087.9	0.6	10	Strong with many fibres	No evidence	Dry	
2773	214613.4	679077.9	0.3	10	Strong with many fibres	No evidence	Dry	
2774	214613.4	679067.9	0.5	10	Strong with many fibres	No evidence	Dry	
2775	214613.4	679057.9	0.7	10	Strong with many fibres	No evidence	Drainage ditches/burns with little water	
2776	214623.4	679377.9	0.3	10	Strong with many fibres	No evidence	Dry	
2777	214623.4	679367.9	0.5	10	Strong with many fibres	No evidence	Dry	
2778	214623.4	679357.9	0.6	10	Strong with many fibres	No evidence	Dry	
2779	214623.4	679347.9	0.7	10	Strong with many fibres	No evidence	Dry	
2780	214623.4	679337.9	0.8	10	Strong with many fibres	No evidence	Dry	
2781	214623.4	679327.9	0.7	10	Strong with many fibres	No evidence	Drainage ditches/burns with little water	
2782	214623.4	679317.9	0.5	10	Strong with many fibres	No evidence	Dry	
2783	214623.4	679307.9	0.6	10	Strong with many fibres	No evidence	Dry	
2784	214623.4	679297.9	0.6	10	Strong with many fibres	No evidence	Dry	
2785	214623.4	679287.9	0.5	10	Strong with many fibres	No evidence	Drainage ditches/burns with little water	
2786	214623.4	679277.9	0.4	10	Strong with many fibres	No evidence	Dry	
2787	214623.4	679267.9	0.5	8	Strong with many fibres	No evidence	Dry	
2788	214623.4	679257.9	0.5	8	Strong with many fibres	No evidence	Dry	
2789	214623.4	679247.9	0.5	8	Strong with many fibres	No evidence	Dry	
2790	214623.4	679237.9	0.5	8	Strong with many fibres	No evidence	Drainage ditches/burns with little water	
2791	214623.4	679227.9	0.5	8	Strong with many fibres	No evidence	Drainage ditches/burns with little water	
2792	214623.4	679217.9	0.6	8	Strong with many fibres	No evidence	Drainage ditches/burns with little water	
2793	214623.4	679207.9	0.6	8	Strong with many fibres	No evidence	Dry	
2794	214623.4	679197.9	0.6	8	Strong with many fibres	No evidence	Dry	

PROJECT TITLE: GIANTS BURN PHASE 2		Contract No: 7034	Date 04/07/25	Final	CLIENT: Statkraft UK Ltd	Ritchie House Starlaw Business Park Livingston West Lothian EH54 8SF info@greencatrenewables.co.uk 01506 416553 A trading name of Green Cat Renewables Limited	
DRAWING TITLE: RESULTS OF PEAT PROBES		Fig. No. A1 Sheet 52 of 112	Revisions DWN CHK APP				
SCALE:							

Exploration Point	Co-ordinates		Hazard					Remarks
	Easting (m)	Northing (m)	Peat Depth	Slope Angle	Peat Strength	Slope Instability	Water Condition	
2795	214623.4	679187.9	0.8	8	Strong with many fibres	No evidence	Dry	Drainage ditches/burns with little water
2796	214623.4	679177.9	0.9	8	Strong with many fibres	No evidence		
2797	214623.4	679167.9	0.7	8	Strong with many fibres	No evidence	Dry	
2798	214623.4	679157.9	0.6	10	Strong with many fibres	No evidence	Dry	
2799	214623.4	679147.9	0.6	10	Strong with many fibres	No evidence	Dry	
2800	214623.4	679137.9	0.5	10	Strong with many fibres	No evidence	Dry	
2801	214623.4	679127.9	0.8	10	Strong with many fibres	No evidence	Dry	
2802	214623.4	679117.9	1.2	10	Strong with many fibres	No evidence	Dry	
2803	214623.4	679107.9	1	10	Strong with many fibres	No evidence	Dry	
2804	214623.4	679097.9	1.1	10	Strong with many fibres	No evidence	Dry	
2805	214623.4	679087.9	1	10	Strong with many fibres	No evidence	Dry	
2806	214623.4	679077.9	0.8	10	Strong with many fibres	No evidence	Dry	
2807	214623.4	679067.9	0.7	10	Strong with many fibres	No evidence	Dry	
2808	214623.4	679057.9	0.5	10	Strong with many fibres	No evidence	Dry	
2809	214633.4	679377.9	0.3	12	Strong with many fibres	No evidence	Dry	
2810	214633.4	679367.9	0.2	12	Strong with many fibres	No evidence	Dry	
2811	214633.4	679357.9	0.3	12	Strong with many fibres	No evidence	Dry	
2812	214633.4	679347.9	0.3	12	Strong with many fibres	No evidence	Dry	
2813	214633.4	679337.9	0.8	12	Strong with many fibres	No evidence	Dry	
2814	214633.4	679327.9	1	12	Strong with many fibres	No evidence	Dry	
2815	214633.4	679317.9	1	12	Strong with many fibres	No evidence	Dry	
2816	214633.4	679307.9	0.9	12	Strong with many fibres	No evidence	Dry	
2817	214633.4	679297.9	0.7	12	Strong with many fibres	No evidence	Dry	
2818	214633.4	679287.9	0.5	12	Strong with many fibres	No evidence	Dry	
2819	214633.4	679277.9	0.6	12	Strong with many fibres	No evidence	Dry	
2820	214633.4	679267.9	0.7	12	Strong with many fibres	No evidence	Dry	
2821	214633.4	679257.9	0.6	12	Strong with many fibres	No evidence	Dry	
2822	214633.4	679247.9	0.6	12	Strong with many fibres	No evidence	Dry	
2823	214633.4	679237.9	0.7	12	Strong with many fibres	No evidence	Dry	
2824	214633.4	679227.9	0.7	12	Strong with many fibres	No evidence	Dry	
2825	214633.4	679217.9	0.8	12	Strong with many fibres	No evidence	Dry	
2826	214633.4	679207.9	1	12	Strong with many fibres	No evidence	Dry	
2827	214633.4	679197.9	0.8	12	Strong with many fibres	No evidence	Dry	
2828	214633.4	679187.9	0.6	12	Strong with many fibres	No evidence	Dry	
2829	214633.4	679177.9	0.9	12	Strong with many fibres	No evidence	Dry	
2830	214633.4	679167.9	1.1	12	Strong with many fibres	No evidence	Dry	
2831	214633.4	679157.9	0.5	12	Strong with many fibres	No evidence	Dry	
2832	214633.4	679147.9	0.2	12	Strong with many fibres	No evidence	Dry	
2833	214633.4	679137.9	0.4	12	Strong with many fibres	No evidence	Dry	
2834	214633.4	679127.9	0.5	12	Strong with many fibres	No evidence	Dry	
2835	214633.4	679117.9	0.7	12	Strong with many fibres	No evidence	Dry	
2836	214633.4	679107.9	1	12	Strong with many fibres	No evidence	Dry	
2837	214633.4	679097.9	0.7	12	Strong with many fibres	No evidence	Dry	

PROJECT TITLE: GIANTS BURN PHASE 2		Contract No: 7034	Date 04/07/25	Final	CLIENT: Statkraft UK Ltd	Ritchie House Starlaw Business Park Livingston West Lothian EH54 8SF info@greencatrenewables.co.uk 01506 416553 A trading name of Green Cat Renewables Limited	
DRAWING TITLE: RESULTS OF PEAT PROBES		Fig. No. A1 Sheet 53 of 112	Revisions DWN CHK APP				
SCALE:							

Exploration Point	Co-ordinates		Hazard					Remarks
	Easting (m)	Northing (m)	Peat Depth	Slope Angle	Peat Strength	Slope Instability	Water Condition	
2838	214633.4	679087.9	0.4	12	Strong with many fibres	No evidence	Dry	
2839	214633.4	679077.9	0.4	12	Strong with many fibres	No evidence	Dry	
2840	214633.4	679067.9	0.4	12	Strong with many fibres	No evidence	Dry	
2841	214633.4	679057.9	0.5	12	Strong with many fibres	No evidence	Dry	
2842	214633.4	679047.9	0.7	12	Strong with many fibres	No evidence	Dry	
2843	214643.4	679367.9	0.4	12	Strong with many fibres	No evidence	Dry	
2844	214643.4	679357.9	0.4	12	Strong with many fibres	No evidence	Dry	
2845	214643.4	679347.9	0.4	12	Strong with many fibres	No evidence	Dry	
2846	214643.4	679337.9	0.7	12	Strong with many fibres	No evidence	Dry	
2847	214643.4	679327.9	1	12	Strong with many fibres	No evidence	Dry	
2848	214643.4	679317.9	0.9	12	Strong with many fibres	No evidence	Dry	
2849	214643.4	679307.9	0.7	12	Strong with many fibres	No evidence	Dry	
2850	214643.4	679297.9	0.6	12	Strong with many fibres	No evidence	Dry	
2851	214643.4	679287.9	0.1	12	Strong with many fibres	No evidence	Dry	
2852	214643.4	679277.9	0.3	12	Strong with many fibres	No evidence	Dry	
2853	214643.4	679267.9	0.5	12	Strong with many fibres	No evidence	Dry	
2854	214643.4	679257.9	0.7	12	Strong with many fibres	No evidence	Dry	
2855	214643.4	679247.9	1	12	Strong with many fibres	No evidence	Dry	
2856	214643.4	679237.9	1	12	Strong with many fibres	No evidence	Dry	
2857	214643.4	679227.9	1	12	Strong with many fibres	No evidence	Dry	
2858	214643.4	679217.9	1	12	Strong with many fibres	No evidence	Dry	
2859	214643.4	679207.9	1	12	Strong with many fibres	No evidence	Dry	
2860	214643.4	679197.9	0.9	12	Strong with many fibres	No evidence	Dry	
2861	214643.4	679187.9	0.8	12	Strong with many fibres	No evidence	Dry	
2862	214643.4	679177.9	0.6	12	Strong with many fibres	No evidence	Dry	
2863	214643.4	679167.9	0.4	12	Strong with many fibres	No evidence	Dry	
2864	214643.4	679157.9	0.5	12	Strong with many fibres	No evidence	Dry	
2865	214643.4	679147.9	0.7	12	Strong with many fibres	No evidence	Dry	
2866	214643.4	679137.9	0.5	12	Strong with many fibres	No evidence	Dry	
2867	214643.4	679127.9	0.4	12	Strong with many fibres	No evidence	Dry	
2868	214643.4	679117.9	0.3	12	Strong with many fibres	No evidence	Dry	
2869	214643.4	679107.9	0.3	12	Strong with many fibres	No evidence	Dry	
2870	214643.4	679097.9	0.7	12	Strong with many fibres	No evidence	Dry	
2871	214643.4	679087.9	1	12	Strong with many fibres	No evidence	Dry	
2872	214643.4	679077.9	0.4	12	Strong with many fibres	No evidence	Dry	
2873	214643.4	679067.9	0.7	12	Strong with many fibres	No evidence	Dry	
2874	214643.4	679057.9	0.7	12	Strong with many fibres	No evidence	Dry	
2875	214643.4	679047.9	0.7	12	Strong with many fibres	No evidence	Dry	
2876	214653.4	679367.9	0.5	10	Strong with many fibres	No evidence	Dry	
2877	214653.4	679357.9	0.5	10	Strong with many fibres	No evidence	Dry	
2878	214653.4	679347.9	0.4	10	Strong with many fibres	No evidence	Dry	
2879	214653.4	679337.9	0.6	10	Strong with many fibres	No evidence	Dry	
2880	214653.4	679327.9	0.8	10	Strong with many fibres	No evidence	Dry	
2881	214653.4	679317.9	0.7	10	Strong with many fibres	No evidence	Dry	

PROJECT TITLE: GIANTS BURN PHASE 2		Contract No: 7034	Date 04/07/25	Final	CLIENT: Statkraft UK Ltd	Ritchie House Starlaw Business Park Livingston West Lothian EH54 8SF info@greencatrenewables.co.uk 01506 416553 A trading name of Green Cat Renewables Limited	
DRAWING TITLE: RESULTS OF PEAT PROBES		Fig. No. A1 Sheet 54 of 112	Revisions DWN CHK APP				
SCALE:							

Exploration Point	Co-ordinates		Hazard					Remarks
	Easting (m)	Northing (m)	Peat Depth	Slope Angle	Peat Strength	Slope Instability	Water Condition	
2882	214653.4	679307.9	0.6	10	Strong with many fibres	No evidence	Dry	
2883	214653.4	679297.9	0.5	10	Strong with many fibres	No evidence	Dry	
2884	214653.4	679287.9	0.4	10	Strong with many fibres	No evidence	Dry	
2885	214653.4	679277.9	0.4	10	Strong with many fibres	No evidence	Dry	
2886	214653.4	679267.9	0.4	10	Strong with many fibres	No evidence	Dry	
2887	214653.4	679257.9	0.6	10	Strong with many fibres	No evidence	Dry	
2888	214653.4	679247.9	0.7	10	Strong with many fibres	No evidence	Dry	
2889	214653.4	679237.9	0.8	10	Strong with many fibres	No evidence	Dry	
2890	214653.4	679227.9	0.8	10	Strong with many fibres	No evidence	Dry	
2891	214653.4	679217.9	0.9	10	Strong with many fibres	No evidence	Dry	
2892	214653.4	679207.9	1	10	Strong with many fibres	No evidence	Dry	
2893	214653.4	679197.9	1	10	Strong with many fibres	No evidence	Dry	
2894	214653.4	679187.9	1	10	Strong with many fibres	No evidence	Dry	
2895	214653.4	679177.9	1	10	Strong with many fibres	No evidence	Dry	
2896	214653.4	679167.9	1.1	10	Strong with many fibres	No evidence	Dry	
2897	214653.4	679157.9	0.8	10	Strong with many fibres	No evidence	Dry	
2898	214653.4	679147.9	0.5	10	Strong with many fibres	No evidence	Dry	
2899	214653.4	679137.9	0.5	10	Strong with many fibres	No evidence	Dry	
2900	214653.4	679127.9	0.5	10	Strong with many fibres	No evidence	Dry	
2901	214653.4	679117.9	0.5	10	Strong with many fibres	No evidence	Dry	
2902	214653.4	679107.9	0.5	10	Strong with many fibres	No evidence	Dry	
2903	214653.4	679097.9	0.7	10	Strong with many fibres	No evidence	Dry	
2904	214653.4	679087.9	0.9	10	Strong with many fibres	No evidence	Dry	
2905	214653.4	679077.9	0.7	10	Strong with many fibres	No evidence	Dry	
2906	214653.4	679067.9	0.5	10	Strong with many fibres	No evidence	Dry	
2907	214653.4	679057.9	0.6	10	Strong with many fibres	No evidence	Dry	
2908	214653.4	679047.9	0.7	10	Strong with many fibres	No evidence	Dry	
2909	214663.4	679357.9	0.8	12	Strong with many fibres	No evidence	Dry	
2910	214663.4	679347.9	0.6	12	Strong with many fibres	No evidence	Dry	
2911	214663.4	679337.9	0.7	12	Strong with many fibres	No evidence	Dry	
2912	214663.4	679327.9	0.9	15	Strong with many fibres	No evidence	Dry	
2913	214663.4	679317.9	1	15	Strong with many fibres	No evidence	Dry	
2914	214663.4	679307.9	0.8	15	Strong with many fibres	No evidence	Dry	
2915	214663.4	679297.9	0.5	15	Strong with many fibres	No evidence	Dry	
2916	214663.4	679287.9	0.5	15	Strong with many fibres	No evidence	Dry	
2917	214663.4	679277.9	0.6	15	Strong with many fibres	No evidence	Dry	
2918	214663.4	679267.9	0.5	12	Strong with many fibres	No evidence	Dry	
2919	214663.4	679257.9	0.4	12	Strong with many fibres	No evidence	Dry	
2920	214663.4	679247.9	0.5	12	Strong with many fibres	No evidence	Dry	
2921	214663.4	679237.9	0.7	12	Strong with many fibres	No evidence	Dry	
2922	214663.4	679227.9	0.6	12	Strong with many fibres	No evidence	Dry	
2923	214663.4	679217.9	0.8	12	Strong with many fibres	No evidence	Dry	
2924	214663.4	679207.9	0.7	15	Strong with many fibres	No evidence	Dry	
2925	214663.4	679197.9	0.5	15	Strong with many fibres	No evidence	Dry	

PROJECT TITLE: GIANTS BURN PHASE 2		Contract No: 7034	Date 04/07/25	Final	CLIENT: Statkraft UK Ltd	Ritchie House Starlaw Business Park Livingston West Lothian EH54 8SF info@greencatrenewables.co.uk 01506 416553 A trading name of Green Cat Renewables Limited	
DRAWING TITLE: RESULTS OF PEAT PROBES		Fig. No. A1 Sheet 55 of 112	Revisions DWN CHK APP GGH GGH				
SCALE:							

Style: GOR PEAT HAZARD VALUES File: C:\GINTYPROJECTS\Y034.GPJ Printed: 04/07/2025 13:15:17 Green Cat Renewables Ltd, Bethany Hall, Biggar ML12 6DA trading as Green Cat Geotechnical E-mail: info@greencatrenewables.co.uk Tel: 01895-309100

Exploration Point	Co-ordinates		Hazard					Remarks
	Easting (m)	Northing (m)	Peat Depth	Slope Angle	Peat Strength	Slope Instability	Water Condition	
2926	214663.4	679187.9	0.5	15	Strong with many fibres	No evidence	Dry	
2927	214663.4	679177.9	0.6	15	Strong with many fibres	No evidence	Dry	
2928	214663.4	679167.9	0.5	15	Strong with many fibres	No evidence	Dry	
2929	214663.4	679157.9	0.4	15	Strong with many fibres	No evidence	Dry	
2930	214663.4	679147.9	0.4	15	Strong with many fibres	No evidence	Dry	
2931	214663.4	679137.9	0.5	15	Strong with many fibres	No evidence	Dry	
2932	214663.4	679127.9	0.4	12	Strong with many fibres	No evidence	Dry	
2933	214663.4	679117.9	0.5	12	Strong with many fibres	No evidence	Dry	
2934	214663.4	679107.9	0.4	12	Strong with many fibres	No evidence	Dry	
2935	214663.4	679097.9	0.4	12	Strong with many fibres	No evidence	Dry	
2936	214663.4	679087.9	0.5	12	Strong with many fibres	No evidence	Dry	
2937	214663.4	679077.9	0.6	12	Strong with many fibres	No evidence	Dry	
2938	214663.4	679067.9	0.8	12	Strong with many fibres	No evidence	Dry	
2939	214663.4	679057.9	1	12	Strong with many fibres	No evidence	Dry	
2940	214673.4	679357.9	0.8	15	Strong with many fibres	No evidence	Dry	
2941	214673.4	679347.9	0.8	15	Strong with many fibres	No evidence	Dry	
2942	214673.4	679337.9	0.6	15	Strong with many fibres	No evidence	Dry	
2943	214673.4	679327.9	0.3	15	Strong with many fibres	No evidence	Dry	
2944	214673.4	679317.9	0.5	15	Strong with many fibres	No evidence	Dry	
2945	214673.4	679307.9	0.7	15	Strong with many fibres	No evidence	Dry	
2946	214673.4	679297.9	0.5	15	Strong with many fibres	No evidence	Dry	
2947	214673.4	679287.9	0.4	15	Strong with many fibres	No evidence	Dry	
2948	214673.4	679277.9	0.4	15	Strong with many fibres	No evidence	Dry	
2949	214673.4	679267.9	0.4	15	Strong with many fibres	No evidence	Drainage ditches/burns with little water	
2950	214673.4	679257.9	0.4	15	Strong with many fibres	No evidence	Dry	
2951	214673.4	679247.9	0.5	15	Strong with many fibres	No evidence	Dry	
2952	214673.4	679237.9	0.6	15	Strong with many fibres	No evidence	Dry	
2953	214673.4	679227.9	0.6	15	Strong with many fibres	No evidence	Dry	
2954	214673.4	679217.9	0.6	15	Strong with many fibres	No evidence	Dry	
2955	214673.4	679207.9	0.7	15	Strong with many fibres	No evidence	Dry	
2956	214673.4	679197.9	0.7	15	Strong with many fibres	No evidence	Dry	
2957	214673.4	679187.9	0.8	15	Strong with many fibres	No evidence	Dry	
2958	214673.4	679177.9	0.8	15	Strong with many fibres	No evidence	Dry	
2959	214673.4	679167.9	0.7	15	Strong with many fibres	No evidence	Dry	
2960	214673.4	679157.9	0.7	15	Strong with many fibres	No evidence	Dry	
2961	214673.4	679147.9	0.6	15	Strong with many fibres	No evidence	Dry	
2962	214673.4	679137.9	0.8	15	Strong with many fibres	No evidence	Dry	
2963	214673.4	679127.9	1	15	Strong with many fibres	No evidence	Dry	
2964	214673.4	679117.9	0.8	15	Strong with many fibres	No evidence	Dry	
2965	214673.4	679107.9	0.7	15	Strong with many fibres	No evidence	Drainage ditches/burns with little water	
2966	214673.4	679097.9	0.6	15	Strong with many fibres	No evidence	Dry	
2967	214673.4	679087.9	0.3	15	Strong with many fibres	No evidence	Dry	

PROJECT TITLE: GIANTS BURN PHASE 2		Contract No: 7034	Date 04/07/25	Final	CLIENT: Statkraft UK Ltd	Ritchie House Starlaw Business Park Livingston West Lothian EH54 8SF info@greencatrenewables.co.uk 01506 416553 A trading name of Green Cat Renewables Limited	
DRAWING TITLE: RESULTS OF PEAT PROBES		Fig. No. A1 Sheet 56 of 112	Revisions DWN CHK APP				
SCALE:							

Exploration Point	Co-ordinates		Hazard					Remarks
	Easting (m)	Northing (m)	Peat Depth	Slope Angle	Peat Strength	Slope Instability	Water Condition	
2968	214673.4	679077.9	0.5	15	Strong with many fibres	No evidence	Dry	
2969	214673.4	679067.9	0.6	15	Strong with many fibres	No evidence	Dry	
2970	214683.4	679347.9	1.5	15	Strong with many fibres	No evidence	Dry	
2971	214683.4	679337.9	0.3	15	Strong with many fibres	No evidence	Dry	
2972	214683.4	679327.9	0.4	15	Strong with many fibres	No evidence	Dry	
2973	214683.4	679317.9	0.6	15	Strong with many fibres	No evidence	Drainage ditches/burns with little water	
2974	214683.4	679307.9	0.8	15	Strong with many fibres	No evidence	Dry	
2975	214683.4	679297.9	0.9	15	Strong with many fibres	No evidence	Dry	
2976	214683.4	679287.9	1	15	Strong with many fibres	No evidence	Dry	
2977	214683.4	679277.9	1.1	15	Strong with many fibres	No evidence	Dry	
2978	214683.4	679267.9	0.7	15	Strong with many fibres	No evidence	Dry	
2979	214683.4	679257.9	0.3	15	Strong with many fibres	No evidence	Dry	
2980	214683.4	679247.9	0.3	15	Strong with many fibres	No evidence	Dry	
2981	214683.4	679237.9	0.4	15	Strong with many fibres	No evidence	Dry	
2982	214683.4	679227.9	0.4	15	Strong with many fibres	No evidence	Dry	
2983	214683.4	679217.9	0.4	15	Strong with many fibres	No evidence	Dry	
2984	214683.4	679207.9	0.7	15	Strong with many fibres	No evidence	Dry	
2985	214683.4	679197.9	1	15	Strong with many fibres	No evidence	Dry	
2986	214683.4	679187.9	1	15	Strong with many fibres	No evidence	Dry	
2987	214683.4	679177.9	0.9	15	Strong with many fibres	No evidence	Dry	
2988	214683.4	679167.9	0.8	15	Strong with many fibres	No evidence	Dry	
2989	214683.4	679157.9	0.7	15	Strong with many fibres	No evidence	Dry	
2990	214683.4	679147.9	0.6	15	Strong with many fibres	No evidence	Dry	
2991	214683.4	679137.9	0.5	15	Strong with many fibres	No evidence	Dry	
2992	214683.4	679127.9	0.5	15	Strong with many fibres	No evidence	Dry	
2993	214683.4	679117.9	0.4	15	Strong with many fibres	No evidence	Dry	
2994	214683.4	679107.9	0.4	15	Strong with many fibres	No evidence	Dry	
2995	214683.4	679097.9	0.5	15	Strong with many fibres	No evidence	Drainage ditches/burns with little water	
2996	214683.4	679087.9	0.5	15	Strong with many fibres	No evidence	Dry	
2997	214683.4	679077.9	0.5	15	Strong with many fibres	No evidence	Dry	
2998	214693.4	679347.9	1.1	15	Strong with many fibres	No evidence	Dry	
2999	214693.4	679337.9	1	15	Strong with many fibres	No evidence	Dry	
3000	214693.4	679327.9	0.9	15	Strong with many fibres	No evidence	Dry	
3001	214693.4	679317.9	0.7	15	Strong with many fibres	No evidence	Dry	
3002	214693.4	679307.9	0.5	15	Strong with many fibres	No evidence	Drainage ditches/burns with little water	
3003	214693.4	679297.9	0.5	15	Strong with many fibres	No evidence	Dry	
3004	214693.4	679287.9	0.6	15	Strong with many fibres	No evidence	Drainage ditches/burns with little water	
3005	214693.4	679277.9	0.9	15	Strong with many fibres	No evidence	Dry	
3006	214693.4	679267.9	1.2	15	Strong with many fibres	No evidence	Dry	
3007	214693.4	679257.9	1.1	15	Strong with many fibres	No evidence	Dry	

PROJECT TITLE: GIANTS BURN PHASE 2		Contract No: 7034	Date 04/07/25	Final	CLIENT: Statkraft UK Ltd	Ritchie House Starlaw Business Park Livingston West Lothian EH54 8SF info@greencatrenewables.co.uk 01506 416553 A trading name of Green Cat Renewables Limited	
DRAWING TITLE: RESULTS OF PEAT PROBES		Fig. No. A1 Sheet 57 of 112	Revisions DWN CHK APP				
SCALE:							

Exploration Point	Co-ordinates		Hazard					Remarks
	Easting (m)	Northing (m)	Peat Depth	Slope Angle	Peat Strength	Slope Instability	Water Condition	
3008	214693.4	679247.9	1.1	15	Strong with many fibres	No evidence	Dry	
3009	214693.4	679237.9	1	15	Strong with many fibres	No evidence	Dry	
3010	214693.4	679227.9	1.1	15	Strong with many fibres	No evidence	Dry	
3011	214693.4	679217.9	1	15	Strong with many fibres	No evidence	Dry	
3012	214693.4	679207.9	1	15	Strong with many fibres	No evidence	Drainage ditches/burns with little water	
3013	214693.4	679197.9	0.9	15	Strong with many fibres	No evidence	Dry	
3014	214693.4	679187.9	0.9	15	Strong with many fibres	No evidence	Dry	
3015	214693.4	679177.9	0.6	15	Strong with many fibres	No evidence	Dry	
3016	214693.4	679167.9	0.4	15	Strong with many fibres	No evidence	Dry	
3017	214693.4	679157.9	0.5	15	Strong with many fibres	No evidence	Dry	
3018	214693.4	679147.9	0.6	15	Strong with many fibres	No evidence	Dry	
3019	214693.4	679137.9	0.9	15	Strong with many fibres	No evidence	Dry	
3020	214693.4	679127.9	1.1	15	Strong with many fibres	No evidence	Dry	
3021	214693.4	679117.9	0.8	15	Strong with many fibres	No evidence	Dry	
3022	214693.4	679107.9	0.5	15	Strong with many fibres	No evidence	Drainage ditches/burns with little water	
3023	214693.4	679097.9	0.5	15	Strong with many fibres	No evidence	Dry	
3024	214693.4	679087.9	0.6	15	Strong with many fibres	No evidence	Drainage ditches/burns with little water	
3025	214703.4	679337.9	0.3	15	Strong with many fibres	No evidence	Dry	
3026	214703.4	679327.9	0.4	15	Strong with many fibres	No evidence	Dry	
3027	214703.4	679317.9	0.4	15	Strong with many fibres	No evidence	Dry	
3028	214703.4	679307.9	0.5	15	Strong with many fibres	No evidence	Dry	
3029	214703.4	679297.9	0.5	15	Strong with many fibres	No evidence	Dry	
3030	214703.4	679287.9	0.4	15	Strong with many fibres	No evidence	Dry	
3031	214703.4	679277.9	0.4	15	Strong with many fibres	No evidence	Dry	
3032	214703.4	679267.9	0.3	15	Strong with many fibres	No evidence	Dry	
3033	214703.4	679257.9	0.2	15	Strong with many fibres	No evidence	Dry	
3034	214703.4	679247.9	0.2	15	Strong with many fibres	No evidence	Dry	
3035	214703.4	679237.9	0.2	15	Strong with many fibres	No evidence	Dry	
3036	214703.4	679227.9	0.4	15	Strong with many fibres	No evidence	Dry	
3037	214703.4	679217.9	0.6	15	Strong with many fibres	No evidence	Dry	
3038	214703.4	679207.9	0.8	15	Strong with many fibres	No evidence	Dry	
3039	214703.4	679197.9	0.9	15	Strong with many fibres	No evidence	Dry	
3040	214703.4	679187.9	0.9	15	Strong with many fibres	No evidence	Dry	
3041	214703.4	679177.9	0.8	15	Strong with many fibres	No evidence	Dry	
3042	214703.4	679167.9	1	15	Strong with many fibres	No evidence	Dry	
3043	214703.4	679157.9	1.4	15	Strong with many fibres	No evidence	Dry	
3044	214703.4	679147.9	1.2	15	Strong with many fibres	No evidence	Dry	
3045	214703.4	679137.9	1	15	Strong with many fibres	No evidence	Dry	
3046	214703.4	679127.9	0.9	15	Strong with many fibres	No evidence	Dry	
3047	214703.4	679117.9	0.8	15	Strong with many fibres	No evidence	Dry	
3048	214703.4	679107.9	0.7	15	Strong with many fibres	No evidence	Dry	

PROJECT TITLE: GIANTS BURN PHASE 2		Contract No: 7034	Date 04/07/25	Final	CLIENT: Statkraft UK Ltd	Ritchie House Starlaw Business Park Livingston West Lothian EH54 8SF info@greencatrenewables.co.uk 01506 416553 A trading name of Green Cat Renewables Limited	
DRAWING TITLE: RESULTS OF PEAT PROBES		Fig. No. A1 Sheet 58 of 112	Revisions DWN CHK APP				
SCALE:							

Exploration Point	Co-ordinates		Hazard					Remarks
	Easting (m)	Northing (m)	Peat Depth	Slope Angle	Peat Strength	Slope Instability	Water Condition	
3049	214703.4	679097.9	0.6	15	Strong with many fibres	No evidence	Dry	
3050	214713.4	679327.9	0.2	15	Strong with many fibres	No evidence	Dry	
3051	214713.4	679317.9	0.8	15	Strong with many fibres	No evidence	Dry	
3052	214713.4	679307.9	1.1	15	Strong with many fibres	No evidence	Dry	
3053	214713.4	679297.9	0.8	15	Strong with many fibres	No evidence	Dry	
3054	214713.4	679287.9	0.6	15	Strong with many fibres	No evidence	Dry	
3055	214713.4	679277.9	0.5	15	Strong with many fibres	No evidence	Dry	
3056	214713.4	679267.9	0.5	15	Strong with many fibres	No evidence	Dry	
3057	214713.4	679257.9	0.6	15	Strong with many fibres	No evidence	Dry	
3058	214713.4	679247.9	0.8	15	Strong with many fibres	No evidence	Dry	
3059	214713.4	679237.9	0.9	15	Strong with many fibres	No evidence	Dry	
3060	214713.4	679227.9	1	15	Strong with many fibres	No evidence	Dry	
3061	214713.4	679217.9	0.8	15	Strong with many fibres	No evidence	Dry	
3062	214713.4	679207.9	0.5	15	Strong with many fibres	No evidence	Dry	
3063	214713.4	679197.9	0.8	15	Strong with many fibres	No evidence	Dry	
3064	214713.4	679187.9	0.9	15	Strong with many fibres	No evidence	Dry	
3065	214713.4	679177.9	0.7	15	Strong with many fibres	No evidence	Dry	
3066	214713.4	679167.9	0.4	15	Strong with many fibres	No evidence	Dry	
3067	214713.4	679157.9	0.7	15	Strong with many fibres	No evidence	Dry	
3068	214713.4	679147.9	1	15	Strong with many fibres	No evidence	Dry	
3069	214713.4	679137.9	0.8	15	Strong with many fibres	No evidence	Dry	
3070	214713.4	679127.9	0.5	15	Strong with many fibres	No evidence	Dry	
3071	214713.4	679117.9	0.3	15	Strong with many fibres	No evidence	Dry	
3072	214713.4	679107.9	0.5	15	Strong with many fibres	No evidence	Dry	
3073	214723.4	679327.9	0.8	15	Strong with many fibres	No evidence	Dry	
3074	214723.4	679317.9	0.9	15	Strong with many fibres	No evidence	Dry	
3075	214723.4	679307.9	0.9	15	Strong with many fibres	No evidence	Dry	
3076	214723.4	679297.9	0.7	15	Strong with many fibres	No evidence	Dry	
3077	214723.4	679287.9	0.4	15	Strong with many fibres	No evidence	Dry	
3078	214723.4	679277.9	0.7	15	Strong with many fibres	No evidence	Dry	
3079	214723.4	679267.9	1	15	Strong with many fibres	No evidence	Dry	
3080	214723.4	679257.9	1	15	Strong with many fibres	No evidence	Dry	
3081	214723.4	679247.9	0.8	15	Strong with many fibres	No evidence	Dry	
3082	214723.4	679237.9	0.7	15	Strong with many fibres	No evidence	Dry	
3083	214723.4	679227.9	0.6	15	Strong with many fibres	No evidence	Dry	
3084	214723.4	679217.9	0.7	15	Strong with many fibres	No evidence	Dry	
3085	214723.4	679207.9	0.8	15	Strong with many fibres	No evidence	Dry	
3086	214723.4	679197.9	1	15	Strong with many fibres	No evidence	Dry	
3087	214723.4	679187.9	1.3	15	Strong with many fibres	No evidence	Dry	
3088	214723.4	679177.9	0.9	15	Strong with many fibres	No evidence	Dry	
3089	214723.4	679167.9	0.2	15	Strong with many fibres	No evidence	Dry	
3090	214723.4	679157.9	0.3	15	Strong with many fibres	No evidence	Dry	
3091	214723.4	679147.9	0.5	15	Strong with many fibres	No evidence	Dry	
3092	214723.4	679137.9	0.4	15	Strong with many fibres	No evidence	Dry	

PROJECT TITLE: GIANTS BURN PHASE 2		Contract No: 7034	Date 04/07/25 DWN CHK APP GGH GGH	Final	CLIENT: Statkraft UK Ltd	Ritchie House Starlaw Business Park Livingston West Lothian EH54 8SF info@greencatrenewables.co.uk 01506 416553 A trading name of Green Cat Renewables Limited	
DRAWING TITLE: RESULTS OF PEAT PROBES		Fig. No. A1 Sheet 59 of 112	Revisions DWN CHK APP				
SCALE:							

Exploration Point	Co-ordinates		Hazard					Remarks
	Easting (m)	Northing (m)	Peat Depth	Slope Angle	Peat Strength	Slope Instability	Water Condition	
3093	214723.4	679127.9	0.3	15	Strong with many fibres	No evidence	Dry	
3094	214723.4	679117.9	0.4	15	Strong with many fibres	No evidence	Dry	
3095	214723.4	679107.9	0.4	15	Strong with many fibres	No evidence	Dry	
3096	214723.4	679097.9	0.5	15	Strong with many fibres	No evidence	Dry	
3097	214733.4	679317.9	1.1	15	Strong with many fibres	No evidence	Dry	
3098	214733.4	679307.9	0.9	15	Strong with many fibres	No evidence	Dry	
3099	214733.4	679297.9	0.4	15	Strong with many fibres	No evidence	Dry	
3100	214733.4	679287.9	0.4	15	Strong with many fibres	No evidence	Dry	
3101	214733.4	679277.9	0.4	15	Strong with many fibres	No evidence	Dry	
3102	214733.4	679267.9	0.4	15	Strong with many fibres	No evidence	Dry	
3103	214733.4	679257.9	0.3	15	Strong with many fibres	No evidence	Dry	
3104	214733.4	679247.9	0.5	15	Strong with many fibres	No evidence	Dry	
3105	214733.4	679237.9	0.9	15	Strong with many fibres	No evidence	Dry	
3106	214733.4	679227.9	0.7	15	Strong with many fibres	No evidence	Dry	
3107	214733.4	679217.9	0.5	15	Strong with many fibres	No evidence	Dry	
3108	214733.4	679207.9	0.6	15	Strong with many fibres	No evidence	Dry	
3109	214733.4	679197.9	0.7	15	Strong with many fibres	No evidence	Dry	
3110	214733.4	679187.9	0.7	15	Strong with many fibres	No evidence	Dry	
3111	214733.4	679177.9	0.8	15	Strong with many fibres	No evidence	Dry	
3112	214733.4	679167.9	0.8	15	Strong with many fibres	No evidence	Dry	
3113	214733.4	679157.9	0.8	15	Strong with many fibres	No evidence	Dry	
3114	214733.4	679147.9	0.5	15	Strong with many fibres	No evidence	Dry	
3115	214733.4	679137.9	0.2	15	Strong with many fibres	No evidence	Dry	
3116	214733.4	679127.9	0.6	15	Strong with many fibres	No evidence	Dry	
3117	214733.4	679117.9	0.8	15	Strong with many fibres	No evidence	Dry	
3118	214733.4	679107.9	1	15	Strong with many fibres	No evidence	Dry	
3119	214733.4	679097.9	1.1	15	Strong with many fibres	No evidence	Dry	
3120	214743.4	679317.9	0.6	10	Strong with many fibres	No evidence	Dry	
3121	214743.4	679307.9	0.5	10	Strong with many fibres	No evidence	Dry	
3122	214743.4	679297.9	0.5	10	Strong with many fibres	No evidence	Dry	
3123	214743.4	679287.9	0.4	10	Strong with many fibres	No evidence	Dry	
3124	214743.4	679277.9	0.4	10	Strong with many fibres	No evidence	Dry	
3125	214743.4	679267.9	0.5	10	Strong with many fibres	No evidence	Dry	
3126	214743.4	679257.9	0.7	10	Strong with many fibres	No evidence	Dry	
3127	214743.4	679247.9	0.8	10	Strong with many fibres	No evidence	Dry	
3128	214743.4	679237.9	0.8	15	Strong with many fibres	No evidence	Dry	
3129	214743.4	679227.9	0.7	15	Strong with many fibres	No evidence	Dry	
3130	214743.4	679217.9	0.5	15	Strong with many fibres	No evidence	Dry	
3131	214743.4	679207.9	0.6	15	Strong with many fibres	No evidence	Dry	
3132	214743.4	679197.9	0.6	15	Strong with many fibres	No evidence	Dry	
3133	214743.4	679187.9	0.5	15	Strong with many fibres	No evidence	Dry	
3134	214743.4	679177.9	0.5	15	Strong with many fibres	No evidence	Dry	
3135	214743.4	679167.9	0.4	15	Strong with many fibres	No evidence	Dry	
3136	214743.4	679157.9	0.4	15	Strong with many fibres	No evidence	Dry	

PROJECT TITLE:

GIANTS BURN PHASE 2

Contract No:

7034

Date 04/07/25

DWN CHK APP

GGH GGH

Final

CLIENT:

Statkraft UK Ltd

DRAWING TITLE:

RESULTS OF PEAT PROBES

Fig. No.

A1

Sheet 60 of 112

Revisions

DWN CHK APP

SCALE:

Ritchie House
Starlaw Business Park
Livingston
West Lothian
EH54 8SF
info@greencatrenewables.co.uk
01506 416553

A trading name of
Green Cat Renewables Limited



Exploration Point	Co-ordinates		Hazard					Remarks
	Easting (m)	Northing (m)	Peat Depth	Slope Angle	Peat Strength	Slope Instability	Water Condition	
3137	214743.4	679147.9	0.4	15	Strong with many fibres	No evidence	Dry	
3138	214743.4	679137.9	0.2	15	Strong with many fibres	No evidence	Dry	
3139	214743.4	679127.9	0.4	15	Strong with many fibres	No evidence	Dry	
3140	214743.4	679117.9	0.7	15	Strong with many fibres	No evidence	Dry	
3141	214743.4	679107.9	0.6	15	Strong with many fibres	No evidence	Dry	
3142	214743.4	679097.9	0.5	15	Strong with many fibres	No evidence	Dry	
3143	214743.4	679087.9	0.7	15	Strong with many fibres	No evidence	Dry	
3144	214753.4	679307.9	0.8	15	Strong with many fibres	No evidence	Dry	
3145	214753.4	679297.9	0.7	15	Strong with many fibres	No evidence	Dry	
3146	214753.4	679287.9	0.5	15	Strong with many fibres	No evidence	Dry	
3147	214753.4	679277.9	0.3	15	Strong with many fibres	No evidence	Dry	
3148	214753.4	679267.9	0.3	15	Strong with many fibres	No evidence	Dry	
3149	214753.4	679257.9	0.4	15	Strong with many fibres	No evidence	Dry	
3150	214753.4	679247.9	0.5	15	Strong with many fibres	No evidence	Dry	
3151	214753.4	679237.9	0.6	15	Strong with many fibres	No evidence	Dry	
3152	214753.4	679227.9	0.5	15	Strong with many fibres	No evidence	Dry	
3153	214753.4	679217.9	0.4	15	Strong with many fibres	No evidence	Dry	
3154	214753.4	679207.9	0.7	15	Strong with many fibres	No evidence	Dry	
3155	214753.4	679197.9	0.9	15	Strong with many fibres	No evidence	Dry	
3156	214753.4	679187.9	1	15	Strong with many fibres	No evidence	Dry	
3157	214753.4	679177.9	1.1	15	Strong with many fibres	No evidence	Dry	
3158	214753.4	679167.9	0.9	15	Strong with many fibres	No evidence	Dry	
3159	214753.4	679157.9	0.6	15	Strong with many fibres	No evidence	Dry	
3160	214753.4	679147.9	0.5	15	Strong with many fibres	No evidence	Dry	
3161	214753.4	679137.9	0.5	15	Strong with many fibres	No evidence	Dry	
3162	214753.4	679127.9	0.6	15	Strong with many fibres	No evidence	Dry	
3163	214753.4	679117.9	0.7	15	Strong with many fibres	No evidence	Dry	
3164	214753.4	679107.9	0.4	15	Strong with many fibres	No evidence	Dry	
3165	214753.4	679097.9	0.2	15	Strong with many fibres	No evidence	Dry	
3166	214753.4	679087.9	0.3	15	Strong with many fibres	No evidence	Dry	
3167	214753.4	679077.9	0.5	15	Strong with many fibres	No evidence	Dry	
3168	214763.4	679307.9	0.5	15	Strong with many fibres	No evidence	Dry	
3169	214763.4	679297.9	0.4	20	Strong with many fibres	No evidence	Dry	
3170	214763.4	679287.9	0.3	20	Strong with many fibres	No evidence	Dry	
3171	214763.4	679277.9	0.2	20	Strong with many fibres	No evidence	Dry	
3172	214763.4	679267.9	0.1	20	Strong with many fibres	No evidence	Dry	
3173	214763.4	679257.9	0.3	20	Strong with many fibres	No evidence	Dry	
3174	214763.4	679247.9	0.5	15	Strong with many fibres	No evidence	Dry	
3175	214763.4	679237.9	0.6	15	Strong with many fibres	No evidence	Dry	
3176	214763.4	679227.9	0.5	15	Strong with many fibres	No evidence	Dry	
3177	214763.4	679217.9	0.4	15	Strong with many fibres	No evidence	Dry	
3178	214763.4	679207.9	0.1	15	Strong with many fibres	No evidence	Dry	
3179	214763.4	679197.9	0.6	15	Strong with many fibres	No evidence	Dry	
3180	214763.4	679187.9	1	15	Strong with many fibres	No evidence	Dry	

PROJECT TITLE: GIANTS BURN PHASE 2		Contract No: 7034		Date 04/07/25 DWN CHK APP GGH GGH		Final		CLIENT: Statkraft UK Ltd		Ritchie House Starlaw Business Park Livingston West Lothian EH54 8SF info@greencatrenewables.co.uk 01506 416553 A trading name of Green Cat Renewables Limited		
DRAWING TITLE: RESULTS OF PEAT PROBES		Fig. No. A1 Sheet 61 of 112		Revisions DWN CHK APP								
SCALE:												

Exploration Point	Co-ordinates		Hazard					Remarks
	Easting (m)	Northing (m)	Peat Depth	Slope Angle	Peat Strength	Slope Instability	Water Condition	
3181	214763.4	679177.9	1.5	15	Strong with many fibres	No evidence	Dry	
3182	214763.4	679167.9	2	15	Strong with many fibres	No evidence	Dry	
3183	214763.4	679157.9	1.4	15	Strong with many fibres	No evidence	Dry	
3184	214763.4	679147.9	1.2	15	Strong with many fibres	No evidence	Dry	
3185	214763.4	679137.9	0.9	15	Strong with many fibres	No evidence	Dry	
3186	214763.4	679127.9	0.5	15	Strong with many fibres	No evidence	Dry	
3187	214763.4	679117.9	0.4	15	Strong with many fibres	No evidence	Dry	
3188	214763.4	679107.9	0.2	15	Strong with many fibres	No evidence	Dry	
3189	214763.4	679097.9	0.5	15	Strong with many fibres	No evidence	Dry	
3190	214763.4	679087.9	0.7	15	Strong with many fibres	No evidence	Dry	
3191	214763.4	679077.9	0.8	15	Strong with many fibres	No evidence	Dry	
3192	214773.4	679297.9	0.8	20	Strong with many fibres	No evidence	Dry	
3193	214773.4	679287.9	1	20	Strong with many fibres	No evidence	Dry	
3194	214773.4	679277.9	0.7	20	Strong with many fibres	No evidence	Dry	
3195	214773.4	679267.9	0.3	20	Strong with many fibres	No evidence	Dry	
3196	214773.4	679257.9	0.3	20	Strong with many fibres	No evidence	Dry	
3197	214773.4	679247.9	0.3	20	Strong with many fibres	No evidence	Dry	
3198	214773.4	679237.9	0.3	20	Strong with many fibres	No evidence	Dry	
3199	214773.4	679227.9	0.4	20	Strong with many fibres	No evidence	Dry	
3200	214773.4	679217.9	0.4	20	Strong with many fibres	No evidence	Dry	
3201	214773.4	679207.9	0.5	20	Strong with many fibres	No evidence	Dry	
3202	214773.4	679197.9	0.9	20	Strong with many fibres	No evidence	Dry	
3203	214773.4	679187.9	1.2	15	Strong with many fibres	No evidence	Dry	
3204	214773.4	679177.9	1.8	15	Strong with many fibres	No evidence	Dry	
3205	214773.4	679167.9	2.3	15	Strong with many fibres	No evidence	Dry	
3206	214773.4	679157.9	1.8	15	Strong with many fibres	No evidence	Dry	
3207	214773.4	679147.9	1	15	Strong with many fibres	No evidence	Dry	
3208	214773.4	679137.9	0.9	15	Strong with many fibres	No evidence	Dry	
3209	214773.4	679127.9	0.8	15	Strong with many fibres	No evidence	Dry	
3210	214773.4	679117.9	0.5	15	Strong with many fibres	No evidence	Dry	
3211	214773.4	679107.9	0.3	15	Strong with many fibres	No evidence	Dry	
3212	214773.4	679097.9	0.4	20	Strong with many fibres	No evidence	Dry	
3213	214773.4	679087.9	0.5	20	Strong with many fibres	No evidence	Dry	
3214	214773.4	679077.9	0.7	20	Strong with many fibres	No evidence	Dry	
3215	214773.4	679067.9	0.8	20	Strong with many fibres	No evidence	Dry	
3216	214783.4	679297.9	0.8	20	Strong with many fibres	No evidence	Dry	
3217	214783.4	679287.9	0.6	20	Strong with many fibres	No evidence	Dry	
3218	214783.4	679277.9	0.5	20	Strong with many fibres	No evidence	Dry	
3219	214783.4	679267.9	0.5	20	Strong with many fibres	No evidence	Dry	
3220	214783.4	679257.9	0.7	15	Strong with many fibres	No evidence	Dry	
3221	214783.4	679247.9	0.8	15	Strong with many fibres	No evidence	Dry	
3222	214783.4	679237.9	0.7	15	Strong with many fibres	No evidence	Dry	
3223	214783.4	679227.9	0.6	15	Strong with many fibres	No evidence	Dry	
3224	214783.4	679217.9	0.4	15	Strong with many fibres	No evidence	Dry	

PROJECT TITLE: GIANTS BURN PHASE 2		Contract No: 7034	Date 04/07/25	Final	CLIENT: Statkraft UK Ltd	Ritchie House Starlaw Business Park Livingston West Lothian EH54 8SF info@greencatrenewables.co.uk 01506 416553 A trading name of Green Cat Renewables Limited	
DRAWING TITLE: RESULTS OF PEAT PROBES		Fig. No. A1 Sheet 62 of 112	Revisions DWN CHK APP				
SCALE:							

Exploration Point	Co-ordinates		Hazard					Remarks
	Easting (m)	Northing (m)	Peat Depth	Slope Angle	Peat Strength	Slope Instability	Water Condition	
3225	214783.4	679207.9	0.2	15	Strong with many fibres	No evidence	Dry	
3226	214783.4	679197.9	0.6	15	Strong with many fibres	No evidence	Dry	
3227	214783.4	679187.9	1	15	Strong with many fibres	No evidence	Dry	
3228	214783.4	679177.9	1.1	15	Strong with many fibres	No evidence	Dry	
3229	214783.4	679167.9	1	15	Strong with many fibres	No evidence	Dry	
3230	214783.4	679157.9	1	15	Strong with many fibres	No evidence	Dry	
3231	214783.4	679147.9	0.9	15	Strong with many fibres	No evidence	Dry	
3232	214783.4	679137.9	1.4	15	Strong with many fibres	No evidence	Dry	
3233	214783.4	679127.9	2	15	Strong with many fibres	No evidence	Dry	
3234	214783.4	679117.9	1	20	Strong with many fibres	No evidence	Dry	
3235	214783.4	679107.9	0.5	20	Strong with many fibres	No evidence	Dry	
3236	214783.4	679097.9	0.3	20	Strong with many fibres	No evidence	Dry	
3237	214783.4	679087.9	0.2	20	Strong with many fibres	No evidence	Dry	
3238	214783.4	679077.9	0.6	20	Strong with many fibres	No evidence	Dry	
3239	214783.4	679067.9	1	20	Strong with many fibres	No evidence	Dry	
3240	214793.4	679287.9	0.5	20	Strong with many fibres	No evidence	Dry	
3241	214793.4	679277.9	0.4	20	Strong with many fibres	No evidence	Dry	
3242	214793.4	679267.9	0.5	20	Strong with many fibres	No evidence	Dry	
3243	214793.4	679257.9	0.6	20	Strong with many fibres	No evidence	Dry	
3244	214793.4	679247.9	0.7	20	Strong with many fibres	No evidence	Dry	
3245	214793.4	679237.9	0.7	15	Strong with many fibres	No evidence	Dry	
3246	214793.4	679227.9	0.5	15	Strong with many fibres	No evidence	Dry	
3247	214793.4	679217.9	0.6	15	Strong with many fibres	No evidence	Dry	
3248	214793.4	679207.9	0.6	15	Strong with many fibres	No evidence	Dry	
3249	214793.4	679197.9	0.3	15	Strong with many fibres	No evidence	Dry	
3250	214793.4	679187.9	0.5	15	Strong with many fibres	No evidence	Dry	
3251	214793.4	679177.9	0.7	15	Strong with many fibres	No evidence	Dry	
3252	214793.4	679167.9	1	15	Strong with many fibres	No evidence	Dry	
3253	214793.4	679157.9	1.3	15	Strong with many fibres	No evidence	Dry	
3254	214793.4	679147.9	1.1	15	Strong with many fibres	No evidence	Dry	
3255	214793.4	679137.9	0.9	15	Strong with many fibres	No evidence	Dry	
3256	214793.4	679127.9	0.8	15	Strong with many fibres	No evidence	Dry	
3257	214793.4	679117.9	0.7	15	Strong with many fibres	No evidence	Dry	
3258	214793.4	679107.9	0.6	15	Strong with many fibres	No evidence	Dry	
3259	214793.4	679097.9	0.5	15	Strong with many fibres	No evidence	Dry	
3260	214793.4	679087.9	0.4	15	Strong with many fibres	No evidence	Dry	
3261	214793.4	679077.9	0.2	15	Strong with many fibres	No evidence	Dry	
3262	214793.4	679067.9	0.3	15	Strong with many fibres	No evidence	Dry	
3263	214793.4	679057.9	0.3	15	Strong with many fibres	No evidence	Dry	
3264	214803.4	679287.9	0.6	25	Strong with many fibres	No evidence	Dry	
3265	214803.4	679277.9	0.7	25	Strong with many fibres	No evidence	Dry	
3266	214803.4	679267.9	0.7	25	Strong with many fibres	No evidence	Dry	
3267	214803.4	679257.9	0.8	20	Strong with many fibres	No evidence	Dry	
3268	214803.4	679247.9	0.9	20	Strong with many fibres	No evidence	Dry	

PROJECT TITLE:

GIANTS BURN PHASE 2

Contract No:

7034

Date	04/07/25
DWN	CHK APP
GGH	GGH

Final

CLIENT:

Statkraft UK Ltd

DRAWING TITLE:

RESULTS OF PEAT PROBES

Fig. No.
A1
Sheet 63 of 112

Revisions
DWN CHK APP

SCALE:

Ritchie House
Starlaw Business Park
Livingston
West Lothian
EH54 8SF
info@greencatrenewables.co.uk
01506 416553

A trading name of
Green Cat Renewables Limited



Exploration Point	Co-ordinates		Hazard					Remarks
	Easting (m)	Northing (m)	Peat Depth	Slope Angle	Peat Strength	Slope Instability	Water Condition	
3269	214803.4	679237.9	0.6	20	Strong with many fibres	No evidence	Dry	
3270	214803.4	679227.9	0.4	20	Strong with many fibres	No evidence	Dry	
3271	214803.4	679217.9	0.3	15	Strong with many fibres	No evidence	Dry	
3272	214803.4	679207.9	0.2	15	Strong with many fibres	No evidence	Dry	
3273	214803.4	679197.9	0.3	15	Strong with many fibres	No evidence	Dry	
3274	214803.4	679187.9	0.5	15	Strong with many fibres	No evidence	Dry	
3275	214803.4	679177.9	0.5	15	Strong with many fibres	No evidence	Dry	
3276	214803.4	679167.9	0.5	15	Strong with many fibres	No evidence	Dry	
3277	214803.4	679157.9	0.8	15	Strong with many fibres	No evidence	Dry	
3278	214803.4	679147.9	1	15	Strong with many fibres	No evidence	Dry	
3279	214803.4	679137.9	1.1	15	Strong with many fibres	No evidence	Dry	
3280	214803.4	679127.9	1	15	Strong with many fibres	No evidence	Drainage ditches/burns with little water	
3281	214803.4	679117.9	1	15	Strong with many fibres	No evidence	Drainage ditches/burns with little water	
3282	214803.4	679107.9	0.8	20	Strong with many fibres	No evidence	Drainage ditches/burns with little water	
3283	214803.4	679097.9	0.6	20	Strong with many fibres	No evidence	Drainage ditches/burns with little water	
3284	214803.4	679087.9	0.6	20	Strong with many fibres	No evidence	Dry	
3285	214803.4	679077.9	0.5	20	Strong with many fibres	No evidence	Dry	
3286	214803.4	679067.9	0.5	20	Strong with many fibres	No evidence	Dry	
3287	214803.4	679057.9	0.4	20	Strong with many fibres	No evidence	Dry	
3288	214813.4	679277.9	1.2	-	Strong with many fibres	No evidence	Dry	
3289	214813.4	679267.9	1	10	Strong with many fibres	No evidence	Dry	
3290	214813.4	679257.9	0.8	10	Strong with many fibres	No evidence	Dry	
3291	214813.4	679247.9	0.7	10	Strong with many fibres	No evidence	Dry	
3292	214813.4	679237.9	0.8	10	Strong with many fibres	No evidence	Dry	
3293	214813.4	679227.9	1	10	Strong with many fibres	No evidence	Dry	
3294	214813.4	679217.9	0.8	10	Strong with many fibres	No evidence	Dry	
3295	214813.4	679207.9	0.3	10	Strong with many fibres	No evidence	Dry	
3296	214813.4	679197.9	0.3	10	Strong with many fibres	No evidence	Dry	
3297	214813.4	679187.9	0.3	10	Strong with many fibres	No evidence	Dry	
3298	214813.4	679177.9	0.5	10	Strong with many fibres	No evidence	Dry	
3299	214813.4	679167.9	0.8	10	Strong with many fibres	No evidence	Dry	
3300	214813.4	679157.9	0.9	10	Strong with many fibres	No evidence	Dry	
3301	214813.4	679147.9	1	10	Strong with many fibres	No evidence	Dry	
3302	214813.4	679137.9	0.9	15	Strong with many fibres	No evidence	Dry	
3303	214813.4	679127.9	0.8	15	Strong with many fibres	No evidence	Dry	
3304	214813.4	679117.9	0.6	15	Strong with many fibres	No evidence	Dry	
3305	214813.4	679107.9	0.5	15	Strong with many fibres	No evidence	Drainage ditches/burns with little water	
3306	214813.4	679097.9	0.4	15	Strong with many fibres	No evidence	Drainage ditches/burns with little water	

PROJECT TITLE: GIANTS BURN PHASE 2		Contract No: 7034	Date 04/07/25	Final		CLIENT: Statkraft UK Ltd	Ritchie House Starlaw Business Park Livingston West Lothian EH54 8SF info@greencatrenewables.co.uk 01506 416553 A trading name of Green Cat Renewables Limited	
DRAWING TITLE: RESULTS OF PEAT PROBES		Fig. No. A1 Sheet 64 of 112	Revisions					
SCALE:			DWN	CHK	APP			

Exploration Point	Co-ordinates		Hazard					Remarks
	Easting (m)	Northing (m)	Peat Depth	Slope Angle	Peat Strength	Slope Instability	Water Condition	
3307	214813.4	679087.9	0.3	15	Strong with many fibres	No evidence	Drainage ditches/burns with little water	
3308	214813.4	679077.9	0.3	20	Strong with many fibres	No evidence	Dry	
3309	214813.4	679067.9	0.3	20	Strong with many fibres	No evidence	Dry	
3310	214813.4	679057.9	0.4	20	Strong with many fibres	No evidence	Dry	
3311	214813.4	679047.9	0.5	20	Strong with many fibres	No evidence	Dry	
3312	214823.4	679267.9	0.8	10	Strong with many fibres	No evidence	Dry	
3313	214823.4	679257.9	0.7	10	Strong with many fibres	No evidence	Dry	
3314	214823.4	679247.9	0.6	10	Strong with many fibres	No evidence	Dry	
3315	214823.4	679237.9	0.7	10	Strong with many fibres	No evidence	Dry	
3316	214823.4	679227.9	1	10	Strong with many fibres	No evidence	Dry	
3317	214823.4	679217.9	0.6	10	Strong with many fibres	No evidence	Dry	
3318	214823.4	679207.9	0.3	10	Strong with many fibres	No evidence	Dry	
3319	214823.4	679197.9	0.4	10	Strong with many fibres	No evidence	Dry	
3320	214823.4	679187.9	0.3	10	Strong with many fibres	No evidence	Dry	
3321	214823.4	679177.9	0.3	10	Strong with many fibres	No evidence	Dry	
3322	214823.4	679167.9	0.4	10	Strong with many fibres	No evidence	Dry	
3323	214823.4	679157.9	0.3	10	Strong with many fibres	No evidence	Dry	
3324	214823.4	679147.9	0.2	10	Strong with many fibres	No evidence	Dry	
3325	214823.4	679137.9	0.5	10	Strong with many fibres	No evidence	Dry	
3326	214823.4	679127.9	0.6	10	Strong with many fibres	No evidence	Dry	
3327	214823.4	679117.9	0.8	10	Strong with many fibres	No evidence	Dry	
3328	214823.4	679107.9	0.7	15	Strong with many fibres	No evidence	Dry	
3329	214823.4	679097.9	0.8	15	Strong with many fibres	No evidence	Dry	
3330	214823.4	679087.9	0.7	15	Strong with many fibres	No evidence	Dry	
3331	214823.4	679077.9	0.7	15	Strong with many fibres	No evidence	Dry	
3332	214823.4	679067.9	0.7	15	Strong with many fibres	No evidence	Dry	
3333	214823.4	679057.9	0.7	15	Strong with many fibres	No evidence	Dry	
3334	214823.4	679047.9	0.8	15	Strong with many fibres	No evidence	Dry	
3335	214833.4	679267.9	1	15	Strong with many fibres	No evidence	Dry	
3336	214833.4	679257.9	0.8	15	Strong with many fibres	No evidence	Dry	
3337	214833.4	679247.9	0.6	15	Strong with many fibres	No evidence	Dry	
3338	214833.4	679237.9	0.5	15	Strong with many fibres	No evidence	Dry	
3339	214833.4	679227.9	0.4	15	Strong with many fibres	No evidence	Dry	
3340	214833.4	679217.9	0.5	15	Strong with many fibres	No evidence	Dry	
3341	214833.4	679207.9	0.6	15	Strong with many fibres	No evidence	Dry	
3342	214833.4	679197.9	0.4	15	Strong with many fibres	No evidence	Dry	
3343	214833.4	679187.9	0.2	15	Strong with many fibres	No evidence	Dry	
3344	214833.4	679177.9	0.5	15	Strong with many fibres	No evidence	Dry	
3345	214833.4	679167.9	0.8	15	Strong with many fibres	No evidence	Dry	
3346	214833.4	679157.9	1	15	Strong with many fibres	No evidence	Dry	
3347	214833.4	679147.9	1.1	15	Strong with many fibres	No evidence	Dry	
3348	214833.4	679137.9	1	15	Strong with many fibres	No evidence	Dry	
3349	214833.4	679127.9	1.2	15	Strong with many fibres	No evidence	Dry	

PROJECT TITLE: GIANTS BURN PHASE 2		Contract No: 7034	Date 04/07/25	Final	CLIENT: Statkraft UK Ltd	Ritchie House Starlaw Business Park Livingston West Lothian EH54 8SF info@greencatrenewables.co.uk 01506 416553 A trading name of Green Cat Renewables Limited	
DRAWING TITLE: RESULTS OF PEAT PROBES		Fig. No. A1 Sheet 65 of 112	Revisions DWN CHK APP				
SCALE:							

Exploration Point	Co-ordinates		Hazard					Remarks
	Easting (m)	Northing (m)	Peat Depth	Slope Angle	Peat Strength	Slope Instability	Water Condition	
3350	214833.4	679117.9	0.8	15	Strong with many fibres	No evidence	Dry	
3351	214833.4	679107.9	0.6	15	Strong with many fibres	No evidence	Dry	
3352	214833.4	679097.9	0.5	15	Strong with many fibres	No evidence	Dry	
3353	214833.4	679087.9	0.3	15	Strong with many fibres	No evidence	Dry	
3354	214833.4	679077.9	0.7	15	Strong with many fibres	No evidence	Dry	
3355	214833.4	679067.9	0.8	15	Strong with many fibres	No evidence	Dry	
3356	214833.4	679057.9	1	15	Strong with many fibres	No evidence	Dry	
3357	214833.4	679047.9	0.9	15	Strong with many fibres	No evidence	Dry	
3358	214833.4	679037.9	0.8	15	Strong with many fibres	No evidence	Dry	
3359	214843.4	679257.9	0.6	15	Strong with many fibres	No evidence	Dry	
3360	214843.4	679247.9	0.7	15	Strong with many fibres	No evidence	Dry	
3361	214843.4	679237.9	0.8	15	Strong with many fibres	No evidence	Dry	
3362	214843.4	679227.9	0.5	15	Strong with many fibres	No evidence	Drainage ditches/burns with little water	
3363	214843.4	679217.9	0.6	15	Strong with many fibres	No evidence	Dry	
3364	214843.4	679207.9	0.7	15	Strong with many fibres	No evidence	Dry	
3365	214843.4	679197.9	0.7	15	Strong with many fibres	No evidence	Drainage ditches/burns with little water	
3366	214843.4	679187.9	0.5	15	Strong with many fibres	No evidence	Dry	
3367	214843.4	679177.9	0.6	10	Strong with many fibres	No evidence	Dry	
3368	214843.4	679167.9	0.7	10	Strong with many fibres	No evidence	Drainage ditches/burns with little water	
3369	214843.4	679157.9	0.8	10	Strong with many fibres	No evidence	Dry	
3370	214843.4	679147.9	1	10	Strong with many fibres	No evidence	Dry	
3371	214843.4	679137.9	1.2	15	Strong with many fibres	No evidence	Dry	
3372	214843.4	679127.9	1	15	Strong with many fibres	No evidence	Dry	
3373	214843.4	679117.9	1	15	Strong with many fibres	No evidence	Dry	
3374	214843.4	679107.9	0.9	10	Strong with many fibres	No evidence	Dry	
3375	214843.4	679097.9	0.7	15	Strong with many fibres	No evidence	Dry	
3376	214843.4	679087.9	0.4	15	Strong with many fibres	No evidence	Dry	
3377	214843.4	679077.9	0.7	15	Strong with many fibres	No evidence	Dry	
3378	214843.4	679067.9	0.8	15	Strong with many fibres	No evidence	Dry	
3379	214843.4	679057.9	1	15	Strong with many fibres	No evidence	Dry	
3380	214843.4	679047.9	1.1	15	Strong with many fibres	No evidence	Dry	
3381	214843.4	679037.9	0.8	15	Strong with many fibres	No evidence	Dry	
3382	214843.4	679027.9	0.4	15	Strong with many fibres	No evidence	Dry	
3383	214853.4	679257.9	0.3	15	Strong with many fibres	No evidence	Dry	
3384	214853.4	679247.9	0.5	15	Strong with many fibres	No evidence	Dry	
3385	214853.4	679237.9	0.6	15	Strong with many fibres	No evidence	Dry	
3386	214853.4	679227.9	0.5	15	Strong with many fibres	No evidence	Dry	
3387	214853.4	679217.9	0.6	15	Strong with many fibres	No evidence	Dry	
3388	214853.4	679207.9	0.5	15	Strong with many fibres	No evidence	Dry	
3389	214853.4	679197.9	0.5	15	Strong with many fibres	No evidence	Dry	
3390	214853.4	679187.9	0.6	15	Strong with many fibres	No evidence	Dry	

PROJECT TITLE: GIANTS BURN PHASE 2		Contract No: 7034	Date 04/07/25 DWN CHK APP GGH GGH	Final	CLIENT: Statkraft UK Ltd	Ritchie House Starlaw Business Park Livingston West Lothian EH54 8SF info@greencatrenewables.co.uk 01506 416553 A trading name of Green Cat Renewables Limited	
DRAWING TITLE: RESULTS OF PEAT PROBES		Fig. No. A1 Sheet 66 of 112	Revisions DWN CHK APP				
SCALE:							

Exploration Point	Co-ordinates		Hazard					Remarks
	Easting (m)	Northing (m)	Peat Depth	Slope Angle	Peat Strength	Slope Instability	Water Condition	
3391	214853.4	679177.9	0.8	15	Strong with many fibres	No evidence	Dry	
3392	214853.4	679167.9	1	15	Strong with many fibres	No evidence	Dry	
3393	214853.4	679157.9	0.6	15	Strong with many fibres	No evidence	Dry	
3394	214853.4	679147.9	0.4	15	Strong with many fibres	No evidence	Dry	
3395	214853.4	679137.9	1	15	Strong with many fibres	No evidence	Dry	
3396	214853.4	679127.9	1.5	15	Strong with many fibres	No evidence	Dry	
3397	214853.4	679117.9	1.3	15	Strong with many fibres	No evidence	Dry	
3398	214853.4	679107.9	1.5	15	Strong with many fibres	No evidence	Dry	
3399	214853.4	679097.9	1.4	15	Strong with many fibres	No evidence	Dry	
3400	214853.4	679087.9	1.2	15	Strong with many fibres	No evidence	Dry	
3401	214853.4	679077.9	0.8	15	Strong with many fibres	No evidence	Dry	
3402	214853.4	679067.9	0.5	15	Strong with many fibres	No evidence	Dry	
3403	214853.4	679057.9	1	15	Strong with many fibres	No evidence	Dry	
3404	214853.4	679047.9	1.3	15	Strong with many fibres	No evidence	Drainage ditches/burns with little water	
3405	214853.4	679037.9	1	15	Strong with many fibres	No evidence	Drainage ditches/burns with little water	
3406	214853.4	679027.9	1	15	Strong with many fibres	No evidence	Drainage ditches/burns with little water	
3407	214863.4	679247.9	no access	-	-	-	-	No access- Thick tree coverage
3408	214863.4	679237.9	no access	-	-	-	-	No access- Thick tree coverage
3409	214863.4	679227.9	no access	-	-	-	-	No access- Thick tree coverage
3410	214863.4	679217.9	no access	-	-	-	-	No access- Thick tree coverage
3411	214863.4	679207.9	no access	-	-	-	-	No access- Thick tree coverage
3412	214863.4	679197.9	no access	-	-	-	-	No access- Thick tree coverage
3413	214863.4	679187.9	no access	-	-	-	-	No access- Thick tree coverage
3414	214863.4	679177.9	no access	-	-	-	-	No access- Thick tree coverage
3415	214863.4	679167.9	no access	-	-	-	-	No access- Thick tree coverage
3416	214863.4	679157.9	no access	-	-	-	-	No access- Thick tree coverage
3417	214863.4	679147.9	no access	-	-	-	-	No access- Thick tree coverage
3418	214863.4	679137.9	no access	-	-	-	-	No access- Thick tree coverage
3419	214863.4	679127.9	no access	-	-	-	-	No access- Thick tree coverage
3420	214863.4	679117.9	no access	-	-	-	-	No access- Thick tree coverage
3421	214863.4	679107.9	no access	-	-	-	-	No access- Thick tree coverage
3422	214863.4	679097.9	no access	-	-	-	-	No access- Thick tree coverage
3423	214863.4	679087.9	no access	-	-	-	-	No access- Thick tree coverage
3424	214863.4	679077.9	no access	-	-	-	-	No access- Thick tree coverage
3425	214863.4	679067.9	no access	-	-	-	-	No access- Thick tree coverage
3426	214863.4	679057.9	no access	-	-	-	-	No access- Thick tree coverage
3427	214863.4	679047.9	no access	-	-	-	-	No access- Thick tree coverage
3428	214863.4	679037.9	no access	-	-	-	-	No access- Thick tree coverage
3429	214863.4	679027.9	no access	-	-	-	-	No access- Thick tree coverage
3430	214863.4	679017.9	no access	-	-	-	-	No access- Thick tree coverage
3431	214873.4	679237.9	no access	-	-	-	-	No access- Thick tree coverage

PROJECT TITLE: GIANTS BURN PHASE 2		Contract No: 7034	Date 04/07/25	Final	CLIENT: Statkraft UK Ltd	Ritchie House Starlaw Business Park Livingston West Lothian EH54 8SF info@greencatrenewables.co.uk 01506 416553 A trading name of Green Cat Renewables Limited	
DRAWING TITLE: RESULTS OF PEAT PROBES		Fig. No. A1 Sheet 67 of 112	Revisions DWN CHK APP				
SCALE:							

Exploration Point	Co-ordinates		Hazard					Remarks
	Easting (m)	Northing (m)	Peat Depth	Slope Angle	Peat Strength	Slope Instability	Water Condition	
3432	214873.4	679227.9	no access	-	-	-	-	No access- Thick tree coverage
3433	214873.4	679217.9	no access	-	-	-	-	No access- Thick tree coverage
3434	214873.4	679207.9	no access	-	-	-	-	No access- Thick tree coverage
3435	214873.4	679197.9	no access	-	-	-	-	No access- Thick tree coverage
3436	214873.4	679187.9	no access	-	-	-	-	No access- Thick tree coverage
3437	214873.4	679177.9	no access	-	-	-	-	No access- Thick tree coverage
3438	214873.4	679167.9	no access	-	-	-	-	No access- Thick tree coverage
3439	214873.4	679157.9	no access	-	-	-	-	No access- Thick tree coverage
3440	214873.4	679147.9	no access	-	-	-	-	No access- Thick tree coverage
3441	214873.4	679137.9	no access	-	-	-	-	No access- Thick tree coverage
3442	214873.4	679127.9	no access	-	-	-	-	No access- Thick tree coverage
3443	214873.4	679117.9	no access	-	-	-	-	No access- Thick tree coverage
3444	214873.4	679107.9	no access	-	-	-	-	No access- Thick tree coverage
3445	214873.4	679097.9	no access	-	-	-	-	No access- Thick tree coverage
3446	214873.4	679087.9	no access	-	-	-	-	No access- Thick tree coverage
3447	214873.4	679077.9	no access	-	-	-	-	No access- Thick tree coverage
3448	214873.4	679067.9	no access	-	-	-	-	No access- Thick tree coverage
3449	214873.4	679057.9	no access	-	-	-	-	No access- Thick tree coverage
3450	214873.4	679047.9	no access	-	-	-	-	No access- Thick tree coverage
3451	214873.4	679037.9	no access	-	-	-	-	No access- Thick tree coverage
3452	214873.4	679027.9	no access	-	-	-	-	No access- Thick tree coverage
3453	214873.4	679017.9	no access	-	-	-	-	No access- Thick tree coverage
3454	214883.4	679227.9	no access	-	-	-	-	No access- Thick tree coverage
3455	214883.4	679217.9	no access	-	-	-	-	No access- Thick tree coverage
3456	214883.4	679207.9	no access	-	-	-	-	No access- Thick tree coverage
3457	214883.4	679197.9	no access	-	-	-	-	No access- Thick tree coverage
3458	214883.4	679187.9	no access	-	-	-	-	No access- Thick tree coverage
3459	214883.4	679177.9	no access	-	-	-	-	No access- Thick tree coverage
3460	214883.4	679167.9	no access	-	-	-	-	No access- Thick tree coverage
3461	214883.4	679157.9	no access	-	-	-	-	No access- Thick tree coverage
3462	214883.4	679147.9	no access	-	-	-	-	No access- Thick tree coverage
3463	214883.4	679137.9	no access	-	-	-	-	No access- Thick tree coverage
3464	214883.4	679127.9	no access	-	-	-	-	No access- Thick tree coverage
3465	214883.4	679117.9	no access	-	-	-	-	No access- Thick tree coverage
3466	214883.4	679107.9	no access	-	-	-	-	No access- Thick tree coverage
3467	214883.4	679097.9	no access	-	-	-	-	No access- Thick tree coverage
3468	214883.4	679087.9	no access	-	-	-	-	No access- Thick tree coverage
3469	214883.4	679077.9	no access	-	-	-	-	No access- Thick tree coverage
3470	214883.4	679067.9	no access	-	-	-	-	No access- Thick tree coverage
3471	214883.4	679057.9	no access	-	-	-	-	No access- Thick tree coverage
3472	214883.4	679047.9	no access	-	-	-	-	No access- Thick tree coverage
3473	214883.4	679037.9	no access	-	-	-	-	No access- Thick tree coverage
3474	214883.4	679027.9	no access	-	-	-	-	No access- Thick tree coverage
3475	214883.4	679017.9	no access	-	-	-	-	No access- Thick tree coverage

PROJECT TITLE: GIANTS BURN PHASE 2		Contract No: 7034	Date 04/07/25	Final	CLIENT: Statkraft UK Ltd	Ritchie House Starlaw Business Park Livingston West Lothian EH54 8SF info@greencatrenewables.co.uk 01506 416553 A trading name of Green Cat Renewables Limited	
DRAWING TITLE: RESULTS OF PEAT PROBES		Fig. No. A1 Sheet 68 of 112	Revisions DWN CHK APP				
SCALE:							

Exploration Point	Co-ordinates		Hazard					Remarks
	Easting (m)	Northing (m)	Peat Depth	Slope Angle	Peat Strength	Slope Instability	Water Condition	
3476	214883.4	679007.9	no access	-	-	-	-	No access- Thick tree coverage
3477	214893.4	679227.9	no access	-	-	-	-	No access- Thick tree coverage
3478	214893.4	679217.9	no access	-	-	-	-	No access- Thick tree coverage
3479	214893.4	679207.9	no access	-	-	-	-	No access- Thick tree coverage
3480	214893.4	679197.9	no access	-	-	-	-	No access- Thick tree coverage
3481	214893.4	679187.9	no access	-	-	-	-	No access- Thick tree coverage
3482	214893.4	679177.9	no access	-	-	-	-	No access- Thick tree coverage
3483	214893.4	679167.9	no access	-	-	-	-	No access- Thick tree coverage
3484	214893.4	679157.9	no access	-	-	-	-	No access- Thick tree coverage
3485	214893.4	679147.9	no access	-	-	-	-	No access- Thick tree coverage
3486	214893.4	679137.9	no access	-	-	-	-	No access- Thick tree coverage
3487	214893.4	679127.9	no access	-	-	-	-	No access- Thick tree coverage
3488	214893.4	679117.9	no access	-	-	-	-	No access- Thick tree coverage
3489	214893.4	679107.9	no access	-	-	-	-	No access- Thick tree coverage
3490	214893.4	679097.9	no access	-	-	-	-	No access- Thick tree coverage
3491	214893.4	679087.9	no access	-	-	-	-	No access- Thick tree coverage
3492	214893.4	679077.9	no access	-	-	-	-	No access- Thick tree coverage
3493	214893.4	679067.9	no access	-	-	-	-	No access- Thick tree coverage
3494	214893.4	679057.9	no access	-	-	-	-	No access- Thick tree coverage
3495	214893.4	679047.9	no access	-	-	-	-	No access- Thick tree coverage
3496	214893.4	679037.9	no access	-	-	-	-	No access- Thick tree coverage
3497	214893.4	679027.9	no access	-	-	-	-	No access- Thick tree coverage
3498	214893.4	679017.9	no access	-	-	-	-	No access- Thick tree coverage
3499	214893.4	679007.9	no access	-	-	-	-	No access- Thick tree coverage
3500	214903.4	679217.9	no access	-	-	-	-	No access- Thick tree coverage
3501	214903.4	679207.9	no access	-	-	-	-	No access- Thick tree coverage
3502	214903.4	679197.9	no access	-	-	-	-	No access- Thick tree coverage
3503	214903.4	679187.9	no access	-	-	-	-	No access- Thick tree coverage
3504	214903.4	679177.9	no access	-	-	-	-	No access- Thick tree coverage
3505	214903.4	679167.9	no access	-	-	-	-	No access- Thick tree coverage
3506	214903.4	679157.9	no access	-	-	-	-	No access- Thick tree coverage
3507	214903.4	679147.9	no access	-	-	-	-	No access- Thick tree coverage
3508	214903.4	679137.9	no access	-	-	-	-	No access- Thick tree coverage
3509	214903.4	679127.9	no access	-	-	-	-	No access- Thick tree coverage
3510	214903.4	679117.9	no access	-	-	-	-	No access- Thick tree coverage
3511	214903.4	679107.9	no access	-	-	-	-	No access- Thick tree coverage
3512	214903.4	679097.9	no access	-	-	-	-	No access- Thick tree coverage
3513	214903.4	679087.9	no access	-	-	-	-	No access- Thick tree coverage
3514	214903.4	679077.9	no access	-	-	-	-	No access- Thick tree coverage
3515	214903.4	679067.9	no access	-	-	-	-	No access- Thick tree coverage
3516	214903.4	679057.9	no access	-	-	-	-	No access- Thick tree coverage
3517	214903.4	679047.9	no access	-	-	-	-	No access- Thick tree coverage
3518	214903.4	679037.9	no access	-	-	-	-	No access- Thick tree coverage
3519	214903.4	679027.9	no access	-	-	-	-	No access- Thick tree coverage

PROJECT TITLE: GIANTS BURN PHASE 2		Contract No: 7034	Date 04/07/25	Final	CLIENT: Statkraft UK Ltd	Ritchie House Starlaw Business Park Livingston West Lothian EH54 8SF info@greencatrenewables.co.uk 01506 416553 A trading name of Green Cat Renewables Limited	
DRAWING TITLE: RESULTS OF PEAT PROBES		Fig. No. A1 Sheet 69 of 112	Revisions DWN CHK APP				
SCALE:							

Exploration Point	Co-ordinates		Hazard					Remarks
	Easting (m)	Northing (m)	Peat Depth	Slope Angle	Peat Strength	Slope Instability	Water Condition	
3520	214903.4	679017.9	no access	-	-	-	-	No access- Thick tree coverage
3521	214903.4	679007.9	no access	-	-	-	-	No access- Thick tree coverage
3522	214903.4	678997.9	no access	-	-	-	-	No access- Thick tree coverage
3523	214913.4	679207.9	no access	-	-	-	-	No access- Thick tree coverage
3524	214913.4	679197.9	no access	-	-	-	-	No access- Thick tree coverage
3525	214913.4	679187.9	no access	-	-	-	-	No access- Thick tree coverage
3526	214913.4	679177.9	no access	-	-	-	-	No access- Thick tree coverage
3527	214913.4	679167.9	no access	-	-	-	-	No access- Thick tree coverage
3528	214913.4	679157.9	no access	-	-	-	-	No access- Thick tree coverage
3529	214913.4	679147.9	no access	-	-	-	-	No access- Thick tree coverage
3530	214913.4	679137.9	no access	-	-	-	-	No access- Thick tree coverage
3531	214913.4	679127.9	no access	-	-	-	-	No access- Thick tree coverage
3532	214913.4	679117.9	no access	-	-	-	-	No access- Thick tree coverage
3533	214913.4	679107.9	no access	-	-	-	-	No access- Thick tree coverage
3534	214913.4	679097.9	no access	-	-	-	-	No access- Thick tree coverage
3535	214913.4	679087.9	no access	-	-	-	-	No access- Thick tree coverage
3536	214913.4	679077.9	no access	-	-	-	-	No access- Thick tree coverage
3537	214913.4	679067.9	no access	-	-	-	-	No access- Thick tree coverage
3538	214913.4	679057.9	no access	-	-	-	-	No access- Thick tree coverage
3539	214913.4	679047.9	no access	-	-	-	-	No access- Thick tree coverage
3540	214913.4	679037.9	no access	-	-	-	-	No access- Thick tree coverage
3541	214913.4	679027.9	no access	-	-	-	-	No access- Thick tree coverage
3542	214913.4	679017.9	no access	-	-	-	-	No access- Thick tree coverage
3543	214913.4	679007.9	no access	-	-	-	-	No access- Thick tree coverage
3544	214913.4	678997.9	no access	-	-	-	-	No access- Thick tree coverage
3545	214923.4	679197.9	no access	-	-	-	-	No access- Thick tree coverage
3546	214923.4	679187.9	no access	-	-	-	-	No access- Thick tree coverage
3547	214923.4	679177.9	no access	-	-	-	-	No access- Thick tree coverage
3548	214923.4	679167.9	no access	-	-	-	-	No access- Thick tree coverage
3549	214923.4	679157.9	no access	-	-	-	-	No access- Thick tree coverage
3550	214923.4	679147.9	no access	-	-	-	-	No access- Thick tree coverage
3551	214923.4	679137.9	no access	-	-	-	-	No access- Thick tree coverage
3552	214923.4	679127.9	no access	-	-	-	-	No access- Thick tree coverage
3553	214923.4	679117.9	no access	-	-	-	-	No access- Thick tree coverage
3554	214923.4	679107.9	no access	-	-	-	-	No access- Thick tree coverage
3555	214923.4	679097.9	no access	-	-	-	-	No access- Thick tree coverage
3556	214923.4	679087.9	no access	-	-	-	-	No access- Thick tree coverage
3557	214923.4	679077.9	no access	-	-	-	-	No access- Thick tree coverage
3558	214923.4	679067.9	no access	-	-	-	-	No access- Thick tree coverage
3559	214923.4	679057.9	no access	-	-	-	-	No access- Thick tree coverage
3560	214923.4	679047.9	no access	-	-	-	-	No access- Thick tree coverage
3561	214923.4	679037.9	no access	-	-	-	-	No access- Thick tree coverage
3562	214923.4	679027.9	no access	-	-	-	-	No access- Thick tree coverage
3563	214923.4	679017.9	no access	-	-	-	-	No access- Thick tree coverage

PROJECT TITLE: GIANTS BURN PHASE 2		Contract No: 7034	Date 04/07/25	Final	CLIENT: Statkraft UK Ltd	Ritchie House Starlaw Business Park Livingston West Lothian EH54 8SF info@greencatrenewables.co.uk 01506 416553 A trading name of Green Cat Renewables Limited	
DRAWING TITLE: RESULTS OF PEAT PROBES		Fig. No. A1 Sheet 70 of 112	Revisions DWN CHK APP				
SCALE:							

Exploration Point	Co-ordinates		Hazard					Remarks
	Easting (m)	Northing (m)	Peat Depth	Slope Angle	Peat Strength	Slope Instability	Water Condition	
3564	214923.4	679007.9	no access	-	-	-	-	No access- Thick tree coverage
3565	214923.4	678997.9	no access	-	-	-	-	No access- Thick tree coverage
3566	214933.4	679187.9	no access	-	-	-	-	No access- Thick tree coverage
3567	214933.4	679177.9	no access	-	-	-	-	No access- Thick tree coverage
3568	214933.4	679167.9	no access	-	-	-	-	No access- Thick tree coverage
3569	214933.4	679157.9	no access	-	-	-	-	No access- Thick tree coverage
3570	214933.4	679147.9	no access	-	-	-	-	No access- Thick tree coverage
3571	214933.4	679137.9	no access	-	-	-	-	No access- Thick tree coverage
3572	214933.4	679127.9	no access	-	-	-	-	No access- Thick tree coverage
3573	214933.4	679117.9	no access	-	-	-	-	No access- Thick tree coverage
3574	214933.4	679107.9	no access	-	-	-	-	No access- Thick tree coverage
3575	214933.4	679097.9	no access	-	-	-	-	No access- Thick tree coverage
3576	214933.4	679087.9	no access	-	-	-	-	No access- Thick tree coverage
3577	214933.4	679077.9	no access	-	-	-	-	No access- Thick tree coverage
3578	214933.4	679067.9	no access	-	-	-	-	No access- Thick tree coverage
3579	214933.4	679057.9	no access	-	-	-	-	No access- Thick tree coverage
3580	214933.4	679047.9	no access	-	-	-	-	No access- Thick tree coverage
3581	214933.4	679037.9	no access	-	-	-	-	No access- Thick tree coverage
3582	214933.4	679027.9	no access	-	-	-	-	No access- Thick tree coverage
3583	214933.4	679017.9	no access	-	-	-	-	No access- Thick tree coverage
3584	214933.4	679007.9	no access	-	-	-	-	No access- Thick tree coverage
3585	214933.4	678997.9	no access	-	-	-	-	No access- Thick tree coverage
3586	214943.4	679177.9	no access	-	-	-	-	No access- Thick tree coverage
3587	214943.4	679167.9	no access	-	-	-	-	No access- Thick tree coverage
3588	214943.4	679157.9	no access	-	-	-	-	No access- Thick tree coverage
3589	214943.4	679147.9	no access	-	-	-	-	No access- Thick tree coverage
3590	214943.4	679137.9	no access	-	-	-	-	No access- Thick tree coverage
3591	214943.4	679127.9	no access	-	-	-	-	No access- Thick tree coverage
3592	214943.4	679117.9	no access	-	-	-	-	No access- Thick tree coverage
3593	214943.4	679107.9	no access	-	-	-	-	No access- Thick tree coverage
3594	214943.4	679097.9	no access	-	-	-	-	No access- Thick tree coverage
3595	214943.4	679087.9	no access	-	-	-	-	No access- Thick tree coverage
3596	214943.4	679077.9	no access	-	-	-	-	No access- Thick tree coverage
3597	214943.4	679067.9	no access	-	-	-	-	No access- Thick tree coverage
3598	214943.4	679057.9	no access	-	-	-	-	No access- Thick tree coverage
3599	214943.4	679047.9	no access	-	-	-	-	No access- Thick tree coverage
3600	214943.4	679037.9	no access	-	-	-	-	No access- Thick tree coverage
3601	214943.4	679027.9	no access	-	-	-	-	No access- Thick tree coverage
3602	214943.4	679017.9	no access	-	-	-	-	No access- Thick tree coverage
3603	214943.4	679007.9	no access	-	-	-	-	No access- Thick tree coverage
3604	214943.4	678997.9	no access	-	-	-	-	No access- Thick tree coverage
3605	214953.4	679167.9	no access	-	-	-	-	No access- Thick tree coverage
3606	214953.4	679157.9	no access	-	-	-	-	No access- Thick tree coverage
3607	214953.4	679147.9	no access	-	-	-	-	No access- Thick tree coverage

PROJECT TITLE: GIANTS BURN PHASE 2		Contract No: 7034	Date 04/07/25	Final	CLIENT: Statkraft UK Ltd	Ritchie House Starlaw Business Park Livingston West Lothian EH54 8SF info@greencatrenewables.co.uk 01506 416553 A trading name of Green Cat Renewables Limited	
DRAWING TITLE: RESULTS OF PEAT PROBES		Fig. No. A1 Sheet 71 of 112	Revisions DWN CHK APP				
SCALE:							

Exploration Point	Co-ordinates		Hazard					Remarks
	Easting (m)	Northing (m)	Peat Depth	Slope Angle	Peat Strength	Slope Instability	Water Condition	
3608	214953.4	679137.9	no access	-	-	-	-	No access- Thick tree coverage
3609	214953.4	679127.9	no access	-	-	-	-	No access- Thick tree coverage
3610	214953.4	679117.9	no access	-	-	-	-	No access- Thick tree coverage
3611	214953.4	679107.9	no access	-	-	-	-	No access- Thick tree coverage
3612	214953.4	679097.9	no access	-	-	-	-	No access- Thick tree coverage
3613	214953.4	679087.9	no access	-	-	-	-	No access- Thick tree coverage
3614	214953.4	679077.9	no access	-	-	-	-	No access- Thick tree coverage
3615	214953.4	679067.9	no access	-	-	-	-	No access- Thick tree coverage
3616	214953.4	679057.9	no access	-	-	-	-	No access- Thick tree coverage
3617	214953.4	679047.9	no access	-	-	-	-	No access- Thick tree coverage
3618	214953.4	679037.9	no access	-	-	-	-	No access- Thick tree coverage
3619	214953.4	679027.9	no access	-	-	-	-	No access- Thick tree coverage
3620	214953.4	679017.9	no access	-	-	-	-	No access- Thick tree coverage
3621	214953.4	679007.9	no access	-	-	-	-	No access- Thick tree coverage
3622	214953.4	678997.9	no access	-	-	-	-	No access- Thick tree coverage
3623	214963.4	679157.9	no access	-	-	-	-	No access- Thick tree coverage
3624	214963.4	679147.9	no access	-	-	-	-	No access- Thick tree coverage
3625	214963.4	679137.9	no access	-	-	-	-	No access- Thick tree coverage
3626	214963.4	679127.9	no access	-	-	-	-	No access- Thick tree coverage
3627	214963.4	679117.9	no access	-	-	-	-	No access- Thick tree coverage
3628	214963.4	679107.9	no access	-	-	-	-	No access- Thick tree coverage
3629	214963.4	679097.9	no access	-	-	-	-	No access- Thick tree coverage
3630	214963.4	679087.9	no access	-	-	-	-	No access- Thick tree coverage
3631	214963.4	679077.9	no access	-	-	-	-	No access- Thick tree coverage
3632	214963.4	679067.9	no access	-	-	-	-	No access- Thick tree coverage
3633	214963.4	679057.9	no access	-	-	-	-	No access- Thick tree coverage
3634	214963.4	679047.9	no access	-	-	-	-	No access- Thick tree coverage
3635	214963.4	679037.9	no access	-	-	-	-	No access- Thick tree coverage
3636	214963.4	679027.9	no access	-	-	-	-	No access- Thick tree coverage
3637	214963.4	679017.9	no access	-	-	-	-	No access- Thick tree coverage
3638	214963.4	679007.9	no access	-	-	-	-	No access- Thick tree coverage
3639	214963.4	678997.9	no access	-	-	-	-	No access- Thick tree coverage
3640	214973.4	679147.9	no access	-	-	-	-	No access- Thick tree coverage
3641	214973.4	679137.9	no access	-	-	-	-	No access- Thick tree coverage
3642	214973.4	679127.9	no access	-	-	-	-	No access- Thick tree coverage
3643	214973.4	679117.9	no access	-	-	-	-	No access- Thick tree coverage
3644	214973.4	679107.9	no access	-	-	-	-	No access- Thick tree coverage
3645	214973.4	679097.9	no access	-	-	-	-	No access- Thick tree coverage
3646	214973.4	679087.9	no access	-	-	-	-	No access- Thick tree coverage
3647	214973.4	679077.9	no access	-	-	-	-	No access- Thick tree coverage
3648	214973.4	679067.9	no access	-	-	-	-	No access- Thick tree coverage
3649	214973.4	679057.9	no access	-	-	-	-	No access- Thick tree coverage
3650	214973.4	679047.9	no access	-	-	-	-	No access- Thick tree coverage
3651	214973.4	679037.9	no access	-	-	-	-	No access- Thick tree coverage

PROJECT TITLE: GIANTS BURN PHASE 2		Contract No: 7034	Date 04/07/25	Final	CLIENT: Statkraft UK Ltd	Ritchie House Starlaw Business Park Livingston West Lothian EH54 8SF info@greencatrenewables.co.uk 01506 416553 A trading name of Green Cat Renewables Limited	
DRAWING TITLE: RESULTS OF PEAT PROBES		Fig. No. A1 Sheet 72 of 112	Revisions DWN CHK APP				
SCALE:							

Exploration Point	Co-ordinates		Hazard					Remarks
	Easting (m)	Northing (m)	Peat Depth	Slope Angle	Peat Strength	Slope Instability	Water Condition	
3652	214973.4	679027.9	no access	-	-	-	-	No access- Thick tree coverage
3653	214973.4	679017.9	no access	-	-	-	-	No access- Thick tree coverage
3654	214973.4	679007.9	no access	-	-	-	-	No access- Thick tree coverage
3655	214973.4	678997.9	no access	-	-	-	-	No access- Thick tree coverage
3656	214983.4	679137.9	no access	-	-	-	-	No access- Thick tree coverage
3657	214983.4	679127.9	no access	-	-	-	-	No access- Thick tree coverage
3658	214983.4	679117.9	no access	-	-	-	-	No access- Thick tree coverage
3659	214983.4	679107.9	no access	-	-	-	-	No access- Thick tree coverage
3660	214983.4	679097.9	no access	-	-	-	-	No access- Thick tree coverage
3661	214983.4	679087.9	no access	-	-	-	-	No access- Thick tree coverage
3662	214983.4	679077.9	no access	-	-	-	-	No access- Thick tree coverage
3663	214983.4	679067.9	no access	-	-	-	-	No access- Thick tree coverage
3664	214983.4	679057.9	no access	-	-	-	-	No access- Thick tree coverage
3665	214983.4	679047.9	no access	-	-	-	-	No access- Thick tree coverage
3666	214983.4	679037.9	no access	-	-	-	-	No access- Thick tree coverage
3667	214983.4	679027.9	no access	-	-	-	-	No access- Thick tree coverage
3668	214983.4	679017.9	no access	-	-	-	-	No access- Thick tree coverage
3669	214983.4	679007.9	no access	-	-	-	-	No access- Thick tree coverage
3670	214983.4	678997.9	no access	-	-	-	-	No access- Thick tree coverage
3671	214983.4	678987.9	no access	-	-	-	-	No access- Thick tree coverage
3672	214993.4	679127.9	no access	-	-	-	-	No access- Thick tree coverage
3673	214993.4	679117.9	no access	-	-	-	-	No access- Thick tree coverage
3674	214993.4	679107.9	no access	-	-	-	-	No access- Thick tree coverage
3675	214993.4	679097.9	no access	-	-	-	-	No access- Thick tree coverage
3676	214993.4	679087.9	no access	-	-	-	-	No access- Thick tree coverage
3677	214993.4	679077.9	no access	-	-	-	-	No access- Thick tree coverage
3678	214993.4	679067.9	no access	-	-	-	-	No access- Thick tree coverage
3679	214993.4	679057.9	no access	-	-	-	-	No access- Thick tree coverage
3680	214993.4	679047.9	no access	-	-	-	-	No access- Thick tree coverage
3681	214993.4	679037.9	no access	-	-	-	-	No access- Thick tree coverage
3682	214993.4	679027.9	no access	-	-	-	-	No access- Thick tree coverage
3683	214993.4	679017.9	no access	-	-	-	-	No access- Thick tree coverage
3684	214993.4	679007.9	no access	-	-	-	-	No access- Thick tree coverage
3685	214993.4	678997.9	no access	-	-	-	-	No access- Thick tree coverage
3686	214993.4	678987.9	no access	-	-	-	-	No access- Thick tree coverage
3687	215003.4	679117.9	no access	-	-	-	-	No access- Thick tree coverage
3688	215003.4	679107.9	no access	-	-	-	-	No access- Thick tree coverage
3689	215003.4	679097.9	no access	-	-	-	-	No access- Thick tree coverage
3690	215003.4	679087.9	no access	-	-	-	-	No access- Thick tree coverage
3691	215003.4	679077.9	no access	-	-	-	-	No access- Thick tree coverage
3692	215003.4	679067.9	no access	-	-	-	-	No access- Thick tree coverage
3693	215003.4	679057.9	no access	-	-	-	-	No access- Thick tree coverage
3694	215003.4	679047.9	no access	-	-	-	-	No access- Thick tree coverage
3695	215003.4	679037.9	no access	-	-	-	-	No access- Thick tree coverage

PROJECT TITLE: GIANTS BURN PHASE 2		Contract No: 7034	Date 04/07/25	Final	CLIENT: Statkraft UK Ltd	Ritchie House Starlaw Business Park Livingston West Lothian EH54 8SF info@greencatrenewables.co.uk 01506 416553 A trading name of Green Cat Renewables Limited	
DRAWING TITLE: RESULTS OF PEAT PROBES		Fig. No. A1 Sheet 73 of 112	Revisions DWN CHK APP				
SCALE:							

Exploration Point	Co-ordinates		Hazard					Remarks
	Easting (m)	Northing (m)	Peat Depth	Slope Angle	Peat Strength	Slope Instability	Water Condition	
3696	215003.4	679027.9	no access	-	-	-	-	No access- Thick tree coverage
3697	215003.4	679017.9	no access	-	-	-	-	No access- Thick tree coverage
3698	215003.4	679007.9	no access	-	-	-	-	No access- Thick tree coverage
3699	215003.4	678997.9	no access	-	-	-	-	No access- Thick tree coverage
3700	215003.4	678987.9	no access	-	-	-	-	No access- Thick tree coverage
3701	215003.4	678977.9	no access	-	-	-	-	No access- Thick tree coverage
3702	215013.4	679107.9	no access	-	-	-	-	No access- Thick tree coverage
3703	215013.4	679097.9	no access	-	-	-	-	No access- Thick tree coverage
3704	215013.4	679087.9	no access	-	-	-	-	No access- Thick tree coverage
3705	215013.4	679077.9	no access	-	-	-	-	No access- Thick tree coverage
3706	215013.4	679067.9	no access	-	-	-	-	No access- Thick tree coverage
3707	215013.4	679057.9	no access	-	-	-	-	No access- Thick tree coverage
3708	215013.4	679047.9	no access	-	-	-	-	No access- Thick tree coverage
3709	215013.4	679037.9	no access	-	-	-	-	No access- Thick tree coverage
3710	215013.4	679027.9	no access	-	-	-	-	No access- Thick tree coverage
3711	215013.4	679017.9	no access	-	-	-	-	No access- Thick tree coverage
3712	215013.4	679007.9	no access	-	-	-	-	No access- Thick tree coverage
3713	215013.4	678997.9	no access	-	-	-	-	No access- Thick tree coverage
3714	215013.4	678987.9	no access	-	-	-	-	No access- Thick tree coverage
3715	215013.4	678977.9	no access	-	-	-	-	No access- Thick tree coverage
3716	215013.4	678967.9	no access	-	-	-	-	No access- Thick tree coverage
3717	215023.4	679097.9	no access	-	-	-	-	No access- Thick tree coverage
3718	215023.4	679087.9	no access	-	-	-	-	No access- Thick tree coverage
3719	215023.4	679077.9	no access	-	-	-	-	No access- Thick tree coverage
3720	215023.4	679067.9	no access	-	-	-	-	No access- Thick tree coverage
3721	215023.4	679057.9	no access	-	-	-	-	No access- Thick tree coverage
3722	215023.4	679047.9	no access	-	-	-	-	No access- Thick tree coverage
3723	215023.4	679037.9	no access	-	-	-	-	No access- Thick tree coverage
3724	215023.4	679027.9	no access	-	-	-	-	No access- Thick tree coverage
3725	215023.4	679017.9	no access	-	-	-	-	No access- Thick tree coverage
3726	215023.4	679007.9	no access	-	-	-	-	No access- Thick tree coverage
3727	215023.4	678997.9	no access	-	-	-	-	No access- Thick tree coverage
3728	215023.4	678987.9	no access	-	-	-	-	No access- Thick tree coverage
3729	215023.4	678977.9	no access	-	-	-	-	No access- Thick tree coverage
3730	215023.4	678967.9	no access	-	-	-	-	No access- Thick tree coverage
3731	215033.4	679087.9	no access	-	-	-	-	No access- Thick tree coverage
3732	215033.4	679077.9	no access	-	-	-	-	No access- Thick tree coverage
3733	215033.4	679067.9	no access	-	-	-	-	No access- Thick tree coverage
3734	215033.4	679057.9	no access	-	-	-	-	No access- Thick tree coverage
3735	215033.4	679047.9	no access	-	-	-	-	No access- Thick tree coverage
3736	215033.4	679037.9	no access	-	-	-	-	No access- Thick tree coverage
3737	215033.4	679027.9	no access	-	-	-	-	No access- Thick tree coverage
3738	215033.4	679017.9	no access	-	-	-	-	No access- Thick tree coverage
3739	215033.4	679007.9	no access	-	-	-	-	No access- Thick tree coverage

PROJECT TITLE: GIANTS BURN PHASE 2		Contract No: 7034	Date 04/07/25	Final	CLIENT: Statkraft UK Ltd	Ritchie House Starlaw Business Park Livingston West Lothian EH54 8SF info@greencatrenewables.co.uk 01506 416553 A trading name of Green Cat Renewables Limited	
DRAWING TITLE: RESULTS OF PEAT PROBES		Fig. No. A1 Sheet 74 of 112	Revisions DWN CHK APP				
SCALE:							

Exploration Point	Co-ordinates		Hazard					Remarks
	Easting (m)	Northing (m)	Peat Depth	Slope Angle	Peat Strength	Slope Instability	Water Condition	
3740	215033.4	678997.9	no access	-	-	-	-	No access- Thick tree coverage
3741	215033.4	678987.9	no access	-	-	-	-	No access- Thick tree coverage
3742	215033.4	678977.9	no access	-	-	-	-	No access- Thick tree coverage
3743	215033.4	678967.9	no access	-	-	-	-	No access- Thick tree coverage
3744	215033.4	678957.9	no access	-	-	-	-	No access- Thick tree coverage
3745	215043.4	679077.9	no access	-	-	-	-	No access- Thick tree coverage
3746	215043.4	679067.9	no access	-	-	-	-	No access- Thick tree coverage
3747	215043.4	679057.9	no access	-	-	-	-	No access- Thick tree coverage
3748	215043.4	679047.9	no access	-	-	-	-	No access- Thick tree coverage
3749	215043.4	679037.9	no access	-	-	-	-	No access- Thick tree coverage
3750	215043.4	679027.9	no access	-	-	-	-	No access- Thick tree coverage
3751	215043.4	679017.9	no access	-	-	-	-	No access- Thick tree coverage
3752	215043.4	679007.9	no access	-	-	-	-	No access- Thick tree coverage
3753	215043.4	678997.9	no access	-	-	-	-	No access- Thick tree coverage
3754	215043.4	678987.9	no access	-	-	-	-	No access- Thick tree coverage
3755	215043.4	678977.9	no access	-	-	-	-	No access- Thick tree coverage
3756	215043.4	678967.9	no access	-	-	-	-	No access- Thick tree coverage
3757	215043.4	678957.9	no access	-	-	-	-	No access- Thick tree coverage
3758	215043.4	678947.9	no access	-	-	-	-	No access- Thick tree coverage
3759	215053.4	679057.9	no access	-	-	-	-	No access- Thick tree coverage
3760	215053.4	679047.9	no access	-	-	-	-	No access- Thick tree coverage
3761	215053.4	679037.9	no access	-	-	-	-	No access- Thick tree coverage
3762	215053.4	679027.9	no access	-	-	-	-	No access- Thick tree coverage
3763	215053.4	679017.9	no access	-	-	-	-	No access- Thick tree coverage
3764	215053.4	679007.9	no access	-	-	-	-	No access- Thick tree coverage
3765	215053.4	678997.9	no access	-	-	-	-	No access- Thick tree coverage
3766	215053.4	678987.9	no access	-	-	-	-	No access- Thick tree coverage
3767	215053.4	678977.9	no access	-	-	-	-	No access- Thick tree coverage
3768	215053.4	678967.9	no access	-	-	-	-	No access- Thick tree coverage
3769	215053.4	678957.9	no access	-	-	-	-	No access- Thick tree coverage
3770	215053.4	678947.9	no access	-	-	-	-	No access- Thick tree coverage
3771	215063.4	679047.9	no access	-	-	-	-	No access- Thick tree coverage
3772	215063.4	679037.9	no access	-	-	-	-	No access- Thick tree coverage
3773	215063.4	679027.9	no access	-	-	-	-	No access- Thick tree coverage
3774	215063.4	679017.9	no access	-	-	-	-	No access- Thick tree coverage
3775	215063.4	679007.9	no access	-	-	-	-	No access- Thick tree coverage
3776	215063.4	678997.9	no access	-	-	-	-	No access- Thick tree coverage
3777	215063.4	678987.9	no access	-	-	-	-	No access- Thick tree coverage
3778	215063.4	678977.9	no access	-	-	-	-	No access- Thick tree coverage
3779	215063.4	678967.9	no access	-	-	-	-	No access- Thick tree coverage
3780	215063.4	678957.9	no access	-	-	-	-	No access- Thick tree coverage
3781	215063.4	678947.9	no access	-	-	-	-	No access- Thick tree coverage
3782	215063.4	678937.9	no access	-	-	-	-	No access- Thick tree coverage
3783	215073.4	679037.9	no access	-	-	-	-	No access- Thick tree coverage

PROJECT TITLE: GIANTS BURN PHASE 2		Contract No: 7034	Date 04/07/25	Final	CLIENT: Statkraft UK Ltd	Ritchie House Starlaw Business Park Livingston West Lothian EH54 8SF info@greencatrenewables.co.uk 01506 416553 A trading name of Green Cat Renewables Limited	
DRAWING TITLE: RESULTS OF PEAT PROBES		Fig. No. A1 Sheet 75 of 112	Revisions DWN CHK APP				
SCALE:							

Exploration Point	Co-ordinates		Hazard					Remarks
	Easting (m)	Northing (m)	Peat Depth	Slope Angle	Peat Strength	Slope Instability	Water Condition	
3784	215073.4	679027.9	no access	-	-	-	-	No access- Thick tree coverage
3785	215073.4	679017.9	no access	-	-	-	-	No access- Thick tree coverage
3786	215073.4	679007.9	no access	-	-	-	-	No access- Thick tree coverage
3787	215073.4	678997.9	no access	-	-	-	-	No access- Thick tree coverage
3788	215073.4	678987.9	no access	-	-	-	-	No access- Thick tree coverage
3789	215073.4	678977.9	no access	-	-	-	-	No access- Thick tree coverage
3790	215073.4	678967.9	no access	-	-	-	-	No access- Thick tree coverage
3791	215073.4	678957.9	no access	-	-	-	-	No access- Thick tree coverage
3792	215073.4	678947.9	no access	-	-	-	-	No access- Thick tree coverage
3793	215073.4	678937.9	no access	-	-	-	-	No access- Thick tree coverage
3794	215083.4	679027.9	no access	-	-	-	-	No access- Thick tree coverage
3795	215083.4	679017.9	no access	-	-	-	-	No access- Thick tree coverage
3796	215083.4	679007.9	no access	-	-	-	-	No access- Thick tree coverage
3797	215083.4	678997.9	no access	-	-	-	-	No access- Thick tree coverage
3798	215083.4	678987.9	no access	-	-	-	-	No access- Thick tree coverage
3799	215083.4	678977.9	no access	-	-	-	-	No access- Thick tree coverage
3800	215083.4	678967.9	no access	-	-	-	-	No access- Thick tree coverage
3801	215083.4	678957.9	no access	-	-	-	-	No access- Thick tree coverage
3802	215083.4	678947.9	no access	-	-	-	-	No access- Thick tree coverage
3803	215083.4	678937.9	no access	-	-	-	-	No access- Thick tree coverage
3804	215083.4	678927.9	no access	-	-	-	-	No access- Thick tree coverage
3805	215093.4	679017.9	no access	-	-	-	-	No access- Thick tree coverage
3806	215093.4	679007.9	no access	-	-	-	-	No access- Thick tree coverage
3807	215093.4	678997.9	no access	-	-	-	-	No access- Thick tree coverage
3808	215093.4	678987.9	no access	-	-	-	-	No access- Thick tree coverage
3809	215093.4	678977.9	no access	-	-	-	-	No access- Thick tree coverage
3810	215093.4	678967.9	no access	-	-	-	-	No access- Thick tree coverage
3811	215093.4	678957.9	no access	-	-	-	-	No access- Thick tree coverage
3812	215093.4	678947.9	no access	-	-	-	-	No access- Thick tree coverage
3813	215093.4	678937.9	no access	-	-	-	-	No access- Thick tree coverage
3814	215093.4	678927.9	no access	-	-	-	-	No access- Thick tree coverage
3815	215093.4	678917.9	no access	-	-	-	-	No access- Thick tree coverage
3816	215103.4	679007.9	no access	-	-	-	-	No access- Thick tree coverage
3817	215103.4	678997.9	no access	-	-	-	-	No access- Thick tree coverage
3818	215103.4	678987.9	no access	-	-	-	-	No access- Thick tree coverage
3819	215103.4	678977.9	no access	-	-	-	-	No access- Thick tree coverage
3820	215103.4	678967.9	no access	-	-	-	-	No access- Thick tree coverage
3821	215103.4	678957.9	no access	-	-	-	-	No access- Thick tree coverage
3822	215103.4	678947.9	no access	-	-	-	-	No access- Thick tree coverage
3823	215103.4	678937.9	no access	-	-	-	-	No access- Thick tree coverage
3824	215103.4	678927.9	no access	-	-	-	-	No access- Thick tree coverage
3825	215103.4	678917.9	no access	-	-	-	-	No access- Thick tree coverage
3826	215113.4	678997.9	no access	-	-	-	-	No access- Thick tree coverage
3827	215113.4	678987.9	no access	-	-	-	-	No access- Thick tree coverage

PROJECT TITLE: GIANTS BURN PHASE 2		Contract No: 7034	Date 04/07/25	Final	CLIENT: Statkraft UK Ltd	Ritchie House Starlaw Business Park Livingston West Lothian EH54 8SF info@greencatrenewables.co.uk 01506 416553 A trading name of Green Cat Renewables Limited	
DRAWING TITLE: RESULTS OF PEAT PROBES		Fig. No. A1 Sheet 76 of 112	Revisions DWN CHK APP				
SCALE:							

Exploration Point	Co-ordinates		Hazard					Remarks
	Easting (m)	Northing (m)	Peat Depth	Slope Angle	Peat Strength	Slope Instability	Water Condition	
3828	215113.4	678977.9	no access	-	-	-	-	No access- Thick tree coverage
3829	215113.4	678967.9	no access	-	-	-	-	No access- Thick tree coverage
3830	215113.4	678957.9	no access	-	-	-	-	No access- Thick tree coverage
3831	215113.4	678947.9	no access	-	-	-	-	No access- Thick tree coverage
3832	215113.4	678937.9	no access	-	-	-	-	No access- Thick tree coverage
3833	215113.4	678927.9	no access	-	-	-	-	No access- Thick tree coverage
3834	215113.4	678917.9	no access	-	-	-	-	No access- Thick tree coverage
3835	215113.4	678907.9	no access	-	-	-	-	No access- Thick tree coverage
3836	215123.4	678987.9	no access	-	-	-	-	No access- Thick tree coverage
3837	215123.4	678977.9	no access	-	-	-	-	No access- Thick tree coverage
3838	215123.4	678967.9	no access	-	-	-	-	No access- Thick tree coverage
3839	215123.4	678957.9	no access	-	-	-	-	No access- Thick tree coverage
3840	215123.4	678947.9	no access	-	-	-	-	No access- Thick tree coverage
3841	215123.4	678937.9	no access	-	-	-	-	No access- Thick tree coverage
3842	215123.4	678927.9	no access	-	-	-	-	No access- Thick tree coverage
3843	215123.4	678917.9	no access	-	-	-	-	No access- Thick tree coverage
3844	215123.4	678907.9	no access	-	-	-	-	No access- Thick tree coverage
3845	215123.4	678897.9	no access	-	-	-	-	No access- Thick tree coverage
3846	215123.4	678887.9	no access	-	-	-	-	No access- Thick tree coverage
3847	215133.4	678967.9	no access	-	-	-	-	No access- Thick tree coverage
3848	215133.4	678957.9	no access	-	-	-	-	No access- Thick tree coverage
3849	215133.4	678947.9	no access	-	-	-	-	No access- Thick tree coverage
3850	215133.4	678937.9	no access	-	-	-	-	No access- Thick tree coverage
3851	215133.4	678927.9	no access	-	-	-	-	No access- Thick tree coverage
3852	215133.4	678917.9	no access	-	-	-	-	No access- Thick tree coverage
3853	215133.4	678907.9	no access	-	-	-	-	No access- Thick tree coverage
3854	215133.4	678897.9	no access	-	-	-	-	No access- Thick tree coverage
3855	215133.4	678887.9	no access	-	-	-	-	No access- Thick tree coverage
3856	215133.4	678877.9	no access	-	-	-	-	No access- Thick tree coverage
3857	215143.4	678957.9	no access	-	-	-	-	No access- Thick tree coverage
3858	215143.4	678947.9	no access	-	-	-	-	No access- Thick tree coverage
3859	215143.4	678937.9	no access	-	-	-	-	No access- Thick tree coverage
3860	215143.4	678927.9	no access	-	-	-	-	No access- Thick tree coverage
3861	215143.4	678917.9	no access	-	-	-	-	No access- Thick tree coverage
3862	215143.4	678907.9	no access	-	-	-	-	No access- Thick tree coverage
3863	215143.4	678897.9	no access	-	-	-	-	No access- Thick tree coverage
3864	215143.4	678887.9	no access	-	-	-	-	No access- Thick tree coverage
3865	215143.4	678877.9	no access	-	-	-	-	No access- Thick tree coverage
3866	215143.4	678867.9	no access	-	-	-	-	No access- Thick tree coverage
3867	215153.4	678947.9	no access	-	-	-	-	No access- Thick tree coverage
3868	215153.4	678937.9	no access	-	-	-	-	No access- Thick tree coverage
3869	215153.4	678927.9	no access	-	-	-	-	No access- Thick tree coverage
3870	215153.4	678917.9	no access	-	-	-	-	No access- Thick tree coverage
3871	215153.4	678907.9	no access	-	-	-	-	No access- Thick tree coverage

PROJECT TITLE: GIANTS BURN PHASE 2		Contract No: 7034	Date 04/07/25	Final	CLIENT: Statkraft UK Ltd	Ritchie House Starlaw Business Park Livingston West Lothian EH54 8SF info@greencatrenewables.co.uk 01506 416553 A trading name of Green Cat Renewables Limited	
DRAWING TITLE: RESULTS OF PEAT PROBES		Fig. No. A1 Sheet 77 of 112	Revisions DWN CHK APP				
SCALE:							

Exploration Point	Co-ordinates		Hazard					Remarks
	Easting (m)	Northing (m)	Peat Depth	Slope Angle	Peat Strength	Slope Instability	Water Condition	
3872	215153.4	678897.9	no access	-	-	-	-	No access- Thick tree coverage
3873	215153.4	678887.9	no access	-	-	-	-	No access- Thick tree coverage
3874	215153.4	678877.9	no access	-	-	-	-	No access- Thick tree coverage
3875	215153.4	678867.9	no access	-	-	-	-	No access- Thick tree coverage
3876	215153.4	678857.9	no access	-	-	-	-	No access- Thick tree coverage
3877	215163.4	678937.9	no access	-	-	-	-	No access- Thick tree coverage
3878	215163.4	678927.9	no access	-	-	-	-	No access- Thick tree coverage
3879	215163.4	678917.9	no access	-	-	-	-	No access- Thick tree coverage
3880	215163.4	678907.9	no access	-	-	-	-	No access- Thick tree coverage
3881	215163.4	678897.9	no access	-	-	-	-	No access- Thick tree coverage
3882	215163.4	678887.9	no access	-	-	-	-	No access- Thick tree coverage
3883	215163.4	678877.9	no access	-	-	-	-	No access- Thick tree coverage
3884	215163.4	678867.9	no access	-	-	-	-	No access- Thick tree coverage
3885	215163.4	678857.9	no access	-	-	-	-	No access- Thick tree coverage
3886	215163.4	678847.9	no access	-	-	-	-	No access- Thick tree coverage
3887	215173.4	678927.9	no access	-	-	-	-	No access- Thick tree coverage
3888	215173.4	678917.9	no access	-	-	-	-	No access- Thick tree coverage
3889	215173.4	678907.9	no access	-	-	-	-	No access- Thick tree coverage
3890	215173.4	678897.9	no access	-	-	-	-	No access- Thick tree coverage
3891	215173.4	678887.9	no access	-	-	-	-	No access- Thick tree coverage
3892	215173.4	678877.9	no access	-	-	-	-	No access- Thick tree coverage
3893	215173.4	678867.9	no access	-	-	-	-	No access- Thick tree coverage
3894	215173.4	678857.9	no access	-	-	-	-	No access- Thick tree coverage
3895	215173.4	678847.9	no access	-	-	-	-	No access- Thick tree coverage
3896	215173.4	678837.9	no access	-	-	-	-	No access- Thick tree coverage
3897	215183.4	678917.9	no access	-	-	-	-	No access- Thick tree coverage
3898	215183.4	678907.9	no access	-	-	-	-	No access- Thick tree coverage
3899	215183.4	678897.9	no access	-	-	-	-	No access- Thick tree coverage
3900	215183.4	678887.9	no access	-	-	-	-	No access- Thick tree coverage
3901	215183.4	678877.9	no access	-	-	-	-	No access- Thick tree coverage
3902	215183.4	678867.9	no access	-	-	-	-	No access- Thick tree coverage
3903	215183.4	678857.9	no access	-	-	-	-	No access- Thick tree coverage
3904	215183.4	678847.9	no access	-	-	-	-	No access- Thick tree coverage
3905	215183.4	678837.9	no access	-	-	-	-	No access- Thick tree coverage
3906	215183.4	678827.9	no access	-	-	-	-	No access- Thick tree coverage
3907	215193.4	678907.9	no access	-	-	-	-	No access- Thick tree coverage
3908	215193.4	678897.9	no access	-	-	-	-	No access- Thick tree coverage
3909	215193.4	678887.9	no access	-	-	-	-	No access- Thick tree coverage
3910	215193.4	678877.9	no access	-	-	-	-	No access- Thick tree coverage
3911	215193.4	678867.9	no access	-	-	-	-	No access- Thick tree coverage
3912	215193.4	678857.9	no access	-	-	-	-	No access- Thick tree coverage
3913	215193.4	678847.9	no access	-	-	-	-	No access- Thick tree coverage
3914	215193.4	678837.9	no access	-	-	-	-	No access- Thick tree coverage
3915	215193.4	678827.9	no access	-	-	-	-	No access- Thick tree coverage

PROJECT TITLE: GIANTS BURN PHASE 2		Contract No: 7034	Date 04/07/25	Final	CLIENT: Statkraft UK Ltd	Ritchie House Starlaw Business Park Livingston West Lothian EH54 8SF info@greencatrenewables.co.uk 01506 416553 A trading name of Green Cat Renewables Limited	
DRAWING TITLE: RESULTS OF PEAT PROBES		Fig. No. A1 Sheet 78 of 112	Revisions DWN CHK APP				
SCALE:							

Exploration Point	Co-ordinates		Hazard					Remarks
	Easting (m)	Northing (m)	Peat Depth	Slope Angle	Peat Strength	Slope Instability	Water Condition	
3916	215193.4	678817.9	no access	-	-	-	-	No access- Thick tree coverage
3917	215203.4	678897.9	no access	-	-	-	-	No access- Thick tree coverage
3918	215203.4	678887.9	no access	-	-	-	-	No access- Thick tree coverage
3919	215203.4	678877.9	no access	-	-	-	-	No access- Thick tree coverage
3920	215203.4	678867.9	no access	-	-	-	-	No access- Thick tree coverage
3921	215203.4	678857.9	no access	-	-	-	-	No access- Thick tree coverage
3922	215203.4	678847.9	no access	-	-	-	-	No access- Thick tree coverage
3923	215203.4	678837.9	no access	-	-	-	-	No access- Thick tree coverage
3924	215203.4	678827.9	no access	-	-	-	-	No access- Thick tree coverage
3925	215203.4	678817.9	no access	-	-	-	-	No access- Thick tree coverage
3926	215203.4	678807.9	no access	-	-	-	-	No access- Thick tree coverage
3927	215213.4	678877.9	no access	-	-	-	-	No access- Thick tree coverage
3928	215213.4	678867.9	no access	-	-	-	-	No access- Thick tree coverage
3929	215213.4	678857.9	no access	-	-	-	-	No access- Thick tree coverage
3930	215213.4	678847.9	no access	-	-	-	-	No access- Thick tree coverage
3931	215213.4	678837.9	no access	-	-	-	-	No access- Thick tree coverage
3932	215213.4	678827.9	no access	-	-	-	-	No access- Thick tree coverage
3933	215213.4	678817.9	no access	-	-	-	-	No access- Thick tree coverage
3934	215213.4	678807.9	no access	-	-	-	-	No access- Thick tree coverage
3935	215213.4	678797.9	no access	-	-	-	-	No access- Thick tree coverage
3936	215223.4	678867.9	no access	-	-	-	-	No access- Thick tree coverage
3937	215223.4	678857.9	no access	-	-	-	-	No access- Thick tree coverage
3938	215223.4	678847.9	no access	-	-	-	-	No access- Thick tree coverage
3939	215223.4	678837.9	no access	-	-	-	-	No access- Thick tree coverage
3940	215223.4	678827.9	no access	-	-	-	-	No access- Thick tree coverage
3941	215223.4	678817.9	no access	-	-	-	-	No access- Thick tree coverage
3942	215223.4	678807.9	no access	-	-	-	-	No access- Thick tree coverage
3943	215223.4	678797.9	no access	-	-	-	-	No access- Thick tree coverage
3944	215223.4	678787.9	no access	-	-	-	-	No access- Thick tree coverage
3945	215233.4	678857.9	no access	-	-	-	-	No access- Thick tree coverage
3946	215233.4	678847.9	no access	-	-	-	-	No access- Thick tree coverage
3947	215233.4	678837.9	no access	-	-	-	-	No access- Thick tree coverage
3948	215233.4	678827.9	no access	-	-	-	-	No access- Thick tree coverage
3949	215233.4	678817.9	no access	-	-	-	-	No access- Thick tree coverage
3950	215233.4	678807.9	no access	-	-	-	-	No access- Thick tree coverage
3951	215233.4	678797.9	no access	-	-	-	-	No access- Thick tree coverage
3952	215233.4	678787.9	no access	-	-	-	-	No access- Thick tree coverage
3953	215233.4	678777.9	no access	-	-	-	-	No access- Thick tree coverage
3954	215243.4	678847.9	no access	-	-	-	-	No access- Thick tree coverage
3955	215243.4	678837.9	no access	-	-	-	-	No access- Thick tree coverage
3956	215243.4	678827.9	no access	-	-	-	-	No access- Thick tree coverage
3957	215243.4	678817.9	no access	-	-	-	-	No access- Thick tree coverage
3958	215243.4	678807.9	no access	-	-	-	-	No access- Thick tree coverage
3959	215243.4	678797.9	no access	-	-	-	-	No access- Thick tree coverage

PROJECT TITLE: GIANTS BURN PHASE 2		Contract No: 7034	Date 04/07/25	Final	CLIENT: Statkraft UK Ltd	Ritchie House Starlaw Business Park Livingston West Lothian EH54 8SF info@greencatrenewables.co.uk 01506 416553 A trading name of Green Cat Renewables Limited	
DRAWING TITLE: RESULTS OF PEAT PROBES		Fig. No. A1 Sheet 79 of 112	Revisions DWN CHK APP				
SCALE:							

Exploration Point	Co-ordinates		Hazard					Remarks
	Easting (m)	Northing (m)	Peat Depth	Slope Angle	Peat Strength	Slope Instability	Water Condition	
3960	215243.4	678787.9	no access	-	-	-	-	No access- Thick tree coverage
3961	215243.4	678777.9	no access	-	-	-	-	No access- Thick tree coverage
3962	215243.4	678767.9	no access	-	-	-	-	No access- Thick tree coverage
3963	215253.4	678837.9	no access	-	-	-	-	No access- Thick tree coverage
3964	215253.4	678827.9	no access	-	-	-	-	No access- Thick tree coverage
3965	215253.4	678817.9	no access	-	-	-	-	No access- Thick tree coverage
3966	215253.4	678807.9	no access	-	-	-	-	No access- Thick tree coverage
3967	215253.4	678797.9	0.4	7	Strong with many fibres	No evidence	Dry	
3968	215253.4	678787.9	0.5	10	Strong with many fibres	No evidence	Dry	
3969	215253.4	678777.9	0.4	7	Strong with many fibres	No evidence	Dry	
3970	215253.4	678767.9	0.5	8	Strong with many fibres	No evidence	Dry	
3971	215253.4	678757.9	0.5	7	Strong with many fibres	No evidence	Dry	
3972	215263.4	678827.9	no access	-	-	-	-	No access- Thick tree coverage
3973	215263.4	678817.9	no access	-	-	-	-	No access- Thick tree coverage
3974	215263.4	678807.9	no access	-	-	-	-	No access- Thick tree coverage
3975	215263.4	678797.9	no access	-	-	-	-	No access- Thick tree coverage
3976	215263.4	678787.9	no access	-	-	-	-	No access- Thick tree coverage
3977	215263.4	678777.9	no access	-	-	-	-	No access- Thick tree coverage
3978	215263.4	678767.9	no access	-	-	-	-	No access- Thick tree coverage
3979	215263.4	678757.9	no access	-	-	-	-	No access- Thick tree coverage
3980	215263.4	678747.9	1.5	4	Strong with many fibres	No evidence	Dry	
3981	215273.4	678817.9	no access	-	-	-	-	No access- Thick tree coverage
3982	215273.4	678807.9	no access	-	-	-	-	No access- Thick tree coverage
3983	215273.4	678797.9	no access	-	-	-	-	No access- Thick tree coverage
3984	215273.4	678787.9	no access	-	-	-	-	No access- Thick tree coverage
3985	215273.4	678777.9	no access	-	-	-	-	No access- Thick tree coverage
3986	215273.4	678767.9	no access	-	-	-	-	No access- Thick tree coverage
3987	215273.4	678757.9	no access	-	-	-	-	No access- Thick tree coverage
3988	215273.4	678747.9	2	4	Strong with many fibres	No evidence	Dry	
3989	215273.4	678737.9	1.5	4	Strong with many fibres	No evidence	Dry	
3990	215283.4	678807.9	no access	-	-	-	-	No access- Thick tree coverage
3991	215283.4	678797.9	no access	-	-	-	-	No access- Thick tree coverage
3992	215283.4	678787.9	no access	-	-	-	-	No access- Thick tree coverage
3993	215283.4	678777.9	no access	-	-	-	-	No access- Thick tree coverage
3994	215283.4	678767.9	no access	-	-	-	-	No access- Thick tree coverage
3995	215283.4	678757.9	no access	-	-	-	-	No access- Thick tree coverage
3996	215283.4	678747.9	no access	-	-	-	-	No access- Thick tree coverage
3997	215283.4	678737.9	no access	-	-	-	-	No access- Thick tree coverage
3998	215293.4	678797.9	no access	-	-	-	-	No access- Thick tree coverage
3999	215293.4	678787.9	no access	-	-	-	-	No access- Thick tree coverage
4000	215293.4	678777.9	no access	-	-	-	-	No access- Thick tree coverage
4001	215293.4	678767.9	no access	-	-	-	-	No access- Thick tree coverage
4002	215293.4	678757.9	no access	-	-	-	-	No access- Thick tree coverage
4003	215293.4	678747.9	no access	-	-	-	-	No access- Thick tree coverage

PROJECT TITLE: GIANTS BURN PHASE 2		Contract No: 7034	Date 04/07/25	Final	CLIENT: Statkraft UK Ltd	Ritchie House Starlaw Business Park Livingston West Lothian EH54 8SF info@greencatrenewables.co.uk 01506 416553 A trading name of Green Cat Renewables Limited	
DRAWING TITLE: RESULTS OF PEAT PROBES		Fig. No. A1 Sheet 80 of 112	Revisions DWN CHK APP				
SCALE:							

Exploration Point	Co-ordinates		Hazard					Remarks
	Easting (m)	Northing (m)	Peat Depth	Slope Angle	Peat Strength	Slope Instability	Water Condition	
4004	215293.4	678737.9	no access	-	-	-	-	No access- Thick tree coverage
4005	215293.4	678727.9	no access	-	-	-	-	No access- Thick tree coverage
4006	215303.4	678787.9	no access	-	-	-	-	No access- Thick tree coverage
4007	215303.4	678777.9	no access	-	-	-	-	No access- Thick tree coverage
4008	215303.4	678767.9	no access	-	-	-	-	No access- Thick tree coverage
4009	215303.4	678757.9	no access	-	-	-	-	No access- Thick tree coverage
4010	215303.4	678747.9	0.3	8	Strong with many fibres	No evidence	Dry	
4011	215303.4	678737.9	0.3	8	Strong with many fibres	No evidence	Dry	
4012	215303.4	678727.9	0.3	8	Strong with many fibres	No evidence	Dry	
4013	215303.4	678717.9	0.3	8	Strong with many fibres	No evidence	Dry	
4014	215313.4	678777.9	no access	-	-	-	-	No access- Thick tree coverage
4015	215313.4	678767.9	no access	-	-	-	-	No access- Thick tree coverage
4016	215313.4	678757.9	no access	-	-	-	-	No access- Thick tree coverage
4017	215313.4	678747.9	no access	-	-	-	-	No access- Thick tree coverage
4018	215313.4	678737.9	no access	-	-	-	-	No access- Thick tree coverage
4019	215313.4	678727.9	0.3	10	Strong with many fibres	No evidence	Dry	
4020	215313.4	678717.9	0.3	10	Strong with many fibres	No evidence	Dry	
4021	215313.4	678707.9	0.3	10	Strong with many fibres	No evidence	Dry	
4022	215323.4	678767.9	no access	-	-	-	-	No access- Thick tree coverage
4023	215323.4	678757.9	no access	-	-	-	-	No access- Thick tree coverage
4024	215323.4	678747.9	no access	-	-	-	-	No access- Thick tree coverage
4025	215323.4	678737.9	no access	-	-	-	-	No access- Thick tree coverage
4026	215323.4	678727.9	no access	-	-	-	-	No access- Thick tree coverage
4027	215323.4	678717.9	0.3	15	Strong with many fibres	No evidence	Dry	
4028	215323.4	678707.9	0.3	15	Strong with many fibres	No evidence	Dry	
4029	215323.4	678697.9	0.3	15	Strong with many fibres	No evidence	Dry	
4030	215333.4	678757.9	no access	-	-	-	-	No access- Thick tree coverage
4031	215333.4	678747.9	no access	-	-	-	-	No access- Thick tree coverage
4032	215333.4	678737.9	no access	-	-	-	-	No access- Thick tree coverage
4033	215333.4	678727.9	no access	-	-	-	-	No access- Thick tree coverage
4034	215333.4	678717.9	0.3	8	Strong with many fibres	No evidence	Dry	
4035	215333.4	678707.9	0.3	8	Strong with many fibres	No evidence	Dry	
4036	215333.4	678697.9	0.3	8	Strong with many fibres	No evidence	Dry	
4037	215333.4	678687.9	0.3	8	Strong with many fibres	No evidence	Dry	
4038	215343.4	678747.9	0.3	8	Strong with many fibres	No evidence	Dry	
4039	215343.4	678737.9	0.6	8	Strong with many fibres	No evidence	Dry	
4040	215343.4	678727.9	0.3	8	Strong with many fibres	No evidence	Dry	
4041	215343.4	678717.9	0.5	8	Strong with many fibres	No evidence	Dry	
4042	215343.4	678707.9	0.3	8	Strong with many fibres	No evidence	Dry	
4043	215343.4	678697.9	0.3	8	Strong with many fibres	No evidence	Dry	
4044	215343.4	678687.9	0.3	8	Strong with many fibres	No evidence	Dry	
4045	215343.4	678677.9	0.2	8	Strong with many fibres	No evidence	Dry	
4046	215353.4	678737.9	0.4	10	Strong with many fibres	No evidence	Dry	
4047	215353.4	678727.9	0.5	10	Strong with many fibres	No evidence	Dry	

PROJECT TITLE:

GIANTS BURN PHASE 2

Contract No:

7034

Date 04/07/25

DWN CHK APP

GGH GGH

Final

CLIENT:

Statkraft UK Ltd

DRAWING TITLE:

RESULTS OF PEAT PROBES

Fig. No.

A1

Sheet 81 of 112

Revisions

DWN CHK APP

SCALE:

Ritchie House
Starlaw Business Park
Livingston
West Lothian
EH54 8SF
info@greencatrenewables.co.uk
01506 416553

A trading name of
Green Cat Renewables Limited



Exploration Point	Co-ordinates		Hazard					Remarks
	Easting (m)	Northing (m)	Peat Depth	Slope Angle	Peat Strength	Slope Instability	Water Condition	
4048	215353.4	678717.9	0.4	10	Strong with many fibres	No evidence	Dry	
4049	215353.4	678707.9	0.4	10	Strong with many fibres	No evidence	Dry	
4050	215353.4	678697.9	0.6	10	Strong with many fibres	No evidence	Dry	
4051	215353.4	678687.9	0.4	10	Strong with many fibres	No evidence	Dry	
4052	215353.4	678677.9	0.6	10	Strong with many fibres	No evidence	Dry	
4053	215353.4	678667.9	0.4	10	Strong with many fibres	No evidence	Dry	
4054	215363.4	678727.9	0.5	10	Strong with many fibres	No evidence	Dry	
4055	215363.4	678717.9	0.4	10	Strong with many fibres	No evidence	Dry	
4056	215363.4	678707.9	0.5	10	Strong with many fibres	No evidence	Dry	
4057	215363.4	678697.9	0.4	10	Strong with many fibres	No evidence	Dry	
4058	215363.4	678687.9	0.4	10	Strong with many fibres	No evidence	Dry	
4059	215363.4	678677.9	0.5	10	Strong with many fibres	No evidence	Dry	
4060	215363.4	678667.9	0.4	10	Strong with many fibres	No evidence	Dry	
4061	215363.4	678657.9	0.5	10	Strong with many fibres	No evidence	Dry	
4062	215373.4	678717.9	0.5	10	Strong with many fibres	No evidence	Dry	
4063	215373.4	678707.9	0.4	10	Strong with many fibres	No evidence	Dry	
4064	215373.4	678697.9	0.4	10	Strong with many fibres	No evidence	Dry	
4065	215373.4	678687.9	0.4	10	Strong with many fibres	No evidence	Dry	
4066	215373.4	678677.9	0.4	10	Strong with many fibres	No evidence	Dry	
4067	215373.4	678667.9	0.4	10	Strong with many fibres	No evidence	Dry	
4068	215373.4	678657.9	0.4	10	Strong with many fibres	No evidence	Dry	
4069	215373.4	678647.9	0.4	10	Strong with many fibres	No evidence	Dry	
4070	215383.4	678707.9	0.3	10	Strong with many fibres	No evidence	Dry	
4071	215383.4	678697.9	0.3	10	Strong with many fibres	No evidence	Dry	
4072	215383.4	678687.9	0.5	8	Strong with many fibres	No evidence	Dry	
4073	215383.4	678677.9	no access	-	-	-	-	No access- Thick tree coverage
4074	215383.4	678667.9	no access	-	-	-	-	No access- Thick tree coverage
4075	215383.4	678657.9	no access	-	-	-	-	No access- Thick tree coverage
4076	215383.4	678647.9	no access	-	-	-	-	No access- Thick tree coverage
4077	215383.4	678637.9	no access	-	-	-	-	No access- Thick tree coverage
4078	215393.4	678697.9	no access	-	-	-	-	No access- Thick tree coverage
4079	215393.4	678687.9	no access	-	-	-	-	No access- Thick tree coverage
4080	215393.4	678677.9	no access	-	-	-	-	No access- Thick tree coverage
4081	215393.4	678667.9	no access	-	-	-	-	No access- Thick tree coverage
4082	215393.4	678657.9	no access	-	-	-	-	No access- Thick tree coverage
4083	215393.4	678647.9	no access	-	-	-	-	No access- Thick tree coverage
4084	215393.4	678637.9	no access	-	-	-	-	No access- Thick tree coverage
4085	215393.4	678627.9	no access	-	-	-	-	No access- Thick tree coverage
4086	215403.4	678687.9	no access	-	-	-	-	No access- Thick tree coverage
4087	215403.4	678677.9	no access	-	-	-	-	No access- Thick tree coverage
4088	215403.4	678667.9	no access	-	-	-	-	No access- Thick tree coverage
4089	215403.4	678657.9	no access	-	-	-	-	No access- Thick tree coverage
4090	215403.4	678647.9	no access	-	-	-	-	No access- Thick tree coverage
4091	215403.4	678637.9	no access	-	-	-	-	No access- Thick tree coverage

PROJECT TITLE: GIANTS BURN PHASE 2		Contract No: 7034	Date 04/07/25	Final	CLIENT: Statkraft UK Ltd	Ritchie House Starlaw Business Park Livingston West Lothian EH54 8SF info@greencatrenewables.co.uk 01506 416553 A trading name of Green Cat Renewables Limited	
DRAWING TITLE: RESULTS OF PEAT PROBES		Fig. No. A1 Sheet 82 of 112	Revisions DWN CHK APP				
SCALE:							

Exploration Point	Co-ordinates		Hazard					Remarks
	Easting (m)	Northing (m)	Peat Depth	Slope Angle	Peat Strength	Slope Instability	Water Condition	
4092	215403.4	678627.9	no access	-	-	-	-	No access- Thick tree coverage
4093	215413.4	678687.9	no access	-	-	-	-	No access- Thick tree coverage
4094	215413.4	678677.9	no access	-	-	-	-	No access- Thick tree coverage
4095	215413.4	678667.9	no access	-	-	-	-	No access- Thick tree coverage
4096	215413.4	678657.9	no access	-	-	-	-	No access- Thick tree coverage
4097	215413.4	678647.9	no access	-	-	-	-	No access- Thick tree coverage
4098	215413.4	678637.9	no access	-	-	-	-	No access- Thick tree coverage
4099	215413.4	678627.9	no access	-	-	-	-	No access- Thick tree coverage
4100	215413.4	678617.9	no access	-	-	-	-	No access- Thick tree coverage
4101	215423.4	678677.9	no access	-	-	-	-	No access- Thick tree coverage
4102	215423.4	678667.9	no access	-	-	-	-	No access- Thick tree coverage
4103	215423.4	678657.9	no access	-	-	-	-	No access- Thick tree coverage
4104	215423.4	678647.9	no access	-	-	-	-	No access- Thick tree coverage
4105	215423.4	678637.9	no access	-	-	-	-	No access- Thick tree coverage
4106	215423.4	678627.9	no access	-	-	-	-	No access- Thick tree coverage
4107	215423.4	678617.9	no access	-	-	-	-	No access- Thick tree coverage
4108	215423.4	678607.9	no access	-	-	-	-	No access- Thick tree coverage
4109	215433.4	678667.9	no access	-	-	-	-	No access- Thick tree coverage
4110	215433.4	678657.9	no access	-	-	-	-	No access- Thick tree coverage
4111	215433.4	678647.9	no access	-	-	-	-	No access- Thick tree coverage
4112	215433.4	678637.9	no access	-	-	-	-	No access- Thick tree coverage
4113	215433.4	678627.9	no access	-	-	-	-	No access- Thick tree coverage
4114	215433.4	678617.9	no access	-	-	-	-	No access- Thick tree coverage
4115	215433.4	678607.9	no access	-	-	-	-	No access- Thick tree coverage
4116	215433.4	678597.9	no access	-	-	-	-	No access- Thick tree coverage
4117	215443.4	678657.9	no access	-	-	-	-	No access- Thick tree coverage
4118	215443.4	678647.9	no access	-	-	-	-	No access- Thick tree coverage
4119	215443.4	678637.9	no access	-	-	-	-	No access- Thick tree coverage
4120	215443.4	678627.9	no access	-	-	-	-	No access- Thick tree coverage
4121	215443.4	678617.9	no access	-	-	-	-	No access- Thick tree coverage
4122	215443.4	678607.9	no access	-	-	-	-	No access- Thick tree coverage
4123	215443.4	678597.9	no access	-	-	-	-	No access- Thick tree coverage
4124	215443.4	678587.9	no access	-	-	-	-	No access- Thick tree coverage
4125	215453.4	678647.9	no access	-	-	-	-	No access- Thick tree coverage
4126	215453.4	678637.9	no access	-	-	-	-	No access- Thick tree coverage
4127	215453.4	678627.9	no access	-	-	-	-	No access- Thick tree coverage
4128	215453.4	678617.9	no access	-	-	-	-	No access- Thick tree coverage
4129	215453.4	678607.9	no access	-	-	-	-	No access- Thick tree coverage
4130	215453.4	678597.9	no access	-	-	-	-	No access- Thick tree coverage
4131	215453.4	678587.9	no access	-	-	-	-	No access- Thick tree coverage
4132	215463.4	678637.9	no access	-	-	-	-	No access- Thick tree coverage
4133	215463.4	678627.9	no access	-	-	-	-	No access- Thick tree coverage
4134	215463.4	678617.9	no access	-	-	-	-	No access- Thick tree coverage
4135	215463.4	678607.9	no access	-	-	-	-	No access- Thick tree coverage

PROJECT TITLE: GIANTS BURN PHASE 2		Contract No: 7034	Date 04/07/25	Final	CLIENT: Statkraft UK Ltd	Ritchie House Starlaw Business Park Livingston West Lothian EH54 8SF info@greencatrenewables.co.uk 01506 416553 A trading name of Green Cat Renewables Limited	
DRAWING TITLE: RESULTS OF PEAT PROBES		Fig. No. A1 Sheet 83 of 112	Revisions DWN CHK APP				
SCALE:							

Exploration Point	Co-ordinates		Hazard					Remarks
	Easting (m)	Northing (m)	Peat Depth	Slope Angle	Peat Strength	Slope Instability	Water Condition	
4136	215463.4	678597.9	no access	-	-	-	-	No access- Thick tree coverage
4137	215463.4	678587.9	no access	-	-	-	-	No access- Thick tree coverage
4138	215473.4	678627.9	no access	-	-	-	-	No access- Thick tree coverage
4139	215473.4	678617.9	no access	-	-	-	-	No access- Thick tree coverage
4140	215473.4	678607.9	no access	-	-	-	-	No access- Thick tree coverage
4141	215473.4	678597.9	no access	-	-	-	-	No access- Thick tree coverage
4142	215473.4	678587.9	no access	-	-	-	-	No access- Thick tree coverage
4143	215473.4	678577.9	no access	-	-	-	-	No access- Thick tree coverage
4144	215483.4	678627.9	no access	-	-	-	-	No access- Thick tree coverage
4145	215483.4	678617.9	no access	-	-	-	-	No access- Thick tree coverage
4146	215483.4	678607.9	no access	-	-	-	-	No access- Thick tree coverage
4147	215483.4	678597.9	no access	-	-	-	-	No access- Thick tree coverage
4148	215483.4	678587.9	no access	-	-	-	-	No access- Thick tree coverage
4149	215483.4	678577.9	no access	-	-	-	-	No access- Thick tree coverage
4150	215493.4	678617.9	no access	-	-	-	-	No access- Thick tree coverage
4151	215493.4	678607.9	no access	-	-	-	-	No access- Thick tree coverage
4152	215493.4	678597.9	no access	-	-	-	-	No access- Thick tree coverage
4153	215493.4	678587.9	no access	-	-	-	-	No access- Thick tree coverage
4154	215493.4	678577.9	no access	-	-	-	-	No access- Thick tree coverage
4155	215503.4	678617.9	no access	-	-	-	-	No access- Thick tree coverage
4156	215503.4	678607.9	no access	-	-	-	-	No access- Thick tree coverage
4157	215503.4	678597.9	no access	-	-	-	-	No access- Thick tree coverage
4158	215503.4	678587.9	no access	-	-	-	-	No access- Thick tree coverage
4159	215503.4	678577.9	no access	-	-	-	-	No access- Thick tree coverage
4160	215503.4	678567.9	no access	-	-	-	-	No access- Thick tree coverage
4161	215513.4	678617.9	1	6	Strong with many fibres	No evidence	Dry	
4162	215513.4	678607.9	1.2	6	Strong with many fibres	No evidence	Dry	
4163	215513.4	678597.9	0.8	6	Strong with many fibres	No evidence	Dry	
4164	215513.4	678587.9	0.4	6	Strong with many fibres	No evidence	Dry	
4165	215513.4	678577.9	0.7	6	Strong with many fibres	No evidence	Dry	
4166	215513.4	678567.9	0.8	6	Strong with many fibres	No evidence	Dry	
4167	215523.4	678617.9	1.2	6	Strong with many fibres	No evidence	Dry	
4168	215523.4	678607.9	1.2	6	Strong with many fibres	No evidence	Dry	
4169	215523.4	678597.9	1	6	Strong with many fibres	No evidence	Dry	
4170	215523.4	678587.9	0.7	6	Strong with many fibres	No evidence	Dry	
4171	215523.4	678577.9	0.8	6	Strong with many fibres	No evidence	Dry	
4172	215523.4	678567.9	1	6	Strong with many fibres	No evidence	Dry	
4173	215533.4	678617.9	0.8	4	Strong with many fibres	No evidence	Dry	
4174	215533.4	678607.9	0.8	4	Strong with many fibres	No evidence	Dry	
4175	215533.4	678597.9	0.9	4	Strong with many fibres	No evidence	Dry	
4176	215533.4	678587.9	0.8	4	Strong with many fibres	No evidence	Dry	
4177	215533.4	678577.9	0.8	4	Strong with many fibres	No evidence	Dry	
4178	215533.4	678567.9	1	4	Strong with many fibres	No evidence	Dry	
4179	215543.4	678617.9	1.3	4	Strong with many fibres	No evidence	Dry	

PROJECT TITLE: GIANTS BURN PHASE 2		Contract No: 7034	Date 04/07/25	Final	CLIENT: Statkraft UK Ltd	Ritchie House Starlaw Business Park Livingston West Lothian EH54 8SF info@greencatrenewables.co.uk 01506 416553 A trading name of Green Cat Renewables Limited	
DRAWING TITLE: RESULTS OF PEAT PROBES		Fig. No. A1 Sheet 84 of 112	Revisions DWN CHK APP GGH GGH				
SCALE:							

Exploration Point	Co-ordinates		Hazard					Remarks
	Easting (m)	Northing (m)	Peat Depth	Slope Angle	Peat Strength	Slope Instability	Water Condition	
4180	215543.4	678607.9	1.3	4	Strong with many fibres	No evidence	Dry	
4181	215543.4	678597.9	1.1	4	Strong with many fibres	No evidence	Dry	
4182	215543.4	678587.9	1.2	4	Strong with many fibres	No evidence	Dry	
4183	215543.4	678577.9	1.5	4	Strong with many fibres	No evidence	Dry	
4184	215543.4	678567.9	1.2	4	Strong with many fibres	No evidence	Dry	
4185	215553.4	678607.9	1.3	4	Strong with many fibres	No evidence	Dry	
4186	215553.4	678597.9	1.2	4	Strong with many fibres	No evidence	Dry	
4187	215553.4	678587.9	1	4	Strong with many fibres	No evidence	Dry	
4188	215553.4	678577.9	1.3	4	Strong with many fibres	No evidence	Dry	
4189	215553.4	678567.9	1.8	4	Strong with many fibres	No evidence	Dry	
4190	215563.4	678607.9	no access	-	-	-	-	No access- Thick tree coverage
4191	215563.4	678597.9	no access	-	-	-	-	No access- Thick tree coverage
4192	215563.4	678587.9	no access	-	-	-	-	No access- Thick tree coverage
4193	215563.4	678577.9	no access	-	-	-	-	No access- Thick tree coverage
4194	215563.4	678567.9	no access	-	-	-	-	No access- Thick tree coverage
4195	215573.4	678607.9	no access	-	-	-	-	No access- Thick tree coverage
4196	215573.4	678597.9	no access	-	-	-	-	No access- Thick tree coverage
4197	215573.4	678587.9	no access	-	-	-	-	No access- Thick tree coverage
4198	215573.4	678577.9	no access	-	-	-	-	No access- Thick tree coverage
4199	215573.4	678567.9	no access	-	-	-	-	No access- Thick tree coverage
4200	215583.4	678607.9	no access	-	-	-	-	No access- Thick tree coverage
4201	215583.4	678597.9	no access	-	-	-	-	No access- Thick tree coverage
4202	215583.4	678587.9	no access	-	-	-	-	No access- Thick tree coverage
4203	215583.4	678577.9	no access	-	-	-	-	No access- Thick tree coverage
4204	215583.4	678567.9	no access	-	-	-	-	No access- Thick tree coverage
4205	215593.4	678607.9	no access	-	-	-	-	No access- Thick tree coverage
4206	215593.4	678597.9	no access	-	-	-	-	No access- Thick tree coverage
4207	215593.4	678587.9	no access	-	-	-	-	No access- Thick tree coverage
4208	215593.4	678577.9	no access	-	-	-	-	No access- Thick tree coverage
4209	215593.4	678567.9	no access	-	-	-	-	No access- Thick tree coverage
4211	215603.4	678597.9	no access	-	-	-	-	No access- Thick tree coverage
4212	215603.4	678587.9	no access	-	-	-	-	No access- Thick tree coverage
4213	215603.4	678577.9	no access	-	-	-	-	No access- Thick tree coverage
4214	215603.4	678567.9	no access	-	-	-	-	No access- Thick tree coverage
4215	215613.4	678607.9	no access	-	-	-	-	No access- Thick tree coverage
4216	215613.4	678597.9	no access	-	-	-	-	No access- Thick tree coverage
4217	215613.4	678587.9	no access	-	-	-	-	No access- Thick tree coverage
4218	215613.4	678577.9	no access	-	-	-	-	No access- Thick tree coverage
4219	215613.4	678567.9	no access	-	-	-	-	No access- Thick tree coverage
4220	215623.4	678617.9	no access	-	-	-	-	No access- Thick tree coverage
4221	215623.4	678607.9	no access	-	-	-	-	No access- Thick tree coverage
4222	215623.4	678597.9	no access	-	-	-	-	No access- Thick tree coverage
4223	215623.4	678587.9	no access	-	-	-	-	No access- Thick tree coverage
4224	215623.4	678577.9	no access	-	-	-	-	No access- Thick tree coverage

PROJECT TITLE: GIANTS BURN PHASE 2		Contract No: 7034	Date 04/07/25	Final	CLIENT: Statkraft UK Ltd	Ritchie House Starlaw Business Park Livingston West Lothian EH54 8SF info@greencatrenewables.co.uk 01506 416553 A trading name of Green Cat Renewables Limited	
DRAWING TITLE: RESULTS OF PEAT PROBES		Fig. No. A1 Sheet 85 of 112	Revisions DWN CHK APP				
SCALE:							

Exploration Point	Co-ordinates		Hazard					Remarks
	Easting (m)	Northing (m)	Peat Depth	Slope Angle	Peat Strength	Slope Instability	Water Condition	
4225	215623.4	678567.9	no access	-	-	-	-	No access- Thick tree coverage
4226	215633.4	678617.9	no access	-	-	-	-	No access- Thick tree coverage
4227	215633.4	678607.9	no access	-	-	-	-	No access- Thick tree coverage
4228	215633.4	678597.9	no access	-	-	-	-	No access- Thick tree coverage
4229	215633.4	678587.9	no access	-	-	-	-	No access- Thick tree coverage
4230	215633.4	678577.9	no access	-	-	-	-	No access- Thick tree coverage
4231	215633.4	678567.9	no access	-	-	-	-	No access- Thick tree coverage
4232	215643.4	678617.9	no access	-	-	-	-	No access- Thick tree coverage
4233	215643.4	678607.9	no access	-	-	-	-	No access- Thick tree coverage
4234	215643.4	678597.9	no access	-	-	-	-	No access- Thick tree coverage
4235	215643.4	678587.9	no access	-	-	-	-	No access- Thick tree coverage
4236	215643.4	678577.9	no access	-	-	-	-	No access- Thick tree coverage
4237	215653.4	678627.9	no access	-	-	-	-	No access- Thick tree coverage
4238	215653.4	678617.9	no access	-	-	-	-	No access- Thick tree coverage
4239	215653.4	678607.9	no access	-	-	-	-	No access- Thick tree coverage
4240	215653.4	678597.9	no access	-	-	-	-	No access- Thick tree coverage
4241	215653.4	678587.9	no access	-	-	-	-	No access- Thick tree coverage
4242	215653.4	678577.9	no access	-	-	-	-	No access- Thick tree coverage
4243	215663.4	678627.9	no access	-	-	-	-	No access- Thick tree coverage
4244	215663.4	678617.9	no access	-	-	-	-	No access- Thick tree coverage
4245	215663.4	678607.9	no access	-	-	-	-	No access- Thick tree coverage
4246	215663.4	678597.9	no access	-	-	-	-	No access- Thick tree coverage
4247	215663.4	678587.9	no access	-	-	-	-	No access- Thick tree coverage
4248	215673.4	678637.9	no access	-	-	-	-	No access- Thick tree coverage
4249	215673.4	678627.9	no access	-	-	-	-	No access- Thick tree coverage
4250	215673.4	678617.9	no access	-	-	-	-	No access- Thick tree coverage
4251	215673.4	678607.9	no access	-	-	-	-	No access- Thick tree coverage
4252	215673.4	678597.9	no access	-	-	-	-	No access- Thick tree coverage
4253	215683.4	678647.9	no access	-	-	-	-	No access- Thick tree coverage
4254	215683.4	678637.9	no access	-	-	-	-	No access- Thick tree coverage
4255	215683.4	678627.9	no access	-	-	-	-	No access- Thick tree coverage
4256	215683.4	678617.9	no access	-	-	-	-	No access- Thick tree coverage
4257	215683.4	678607.9	no access	-	-	-	-	No access- Thick tree coverage
4258	215693.4	678667.9	no access	-	-	-	-	No access- Thick tree coverage
4259	215693.4	678657.9	no access	-	-	-	-	No access- Thick tree coverage
4260	215693.4	678647.9	no access	-	-	-	-	No access- Thick tree coverage
4261	215693.4	678637.9	no access	-	-	-	-	No access- Thick tree coverage
4262	215693.4	678627.9	no access	-	-	-	-	No access- Thick tree coverage
4263	215693.4	678617.9	no access	-	-	-	-	No access- Thick tree coverage
4264	215693.4	678607.9	no access	-	-	-	-	No access- Thick tree coverage
4265	215703.4	678677.9	0.2	8	Strong with many fibres	No evidence	Dry	
4266	215703.4	678667.9	0.2	9	Strong with many fibres	No evidence	Dry	
4267	215703.4	678657.9	0.1	8	Strong with many fibres	No evidence	Dry	
4268	215703.4	678647.9	0.2	7	Strong with many fibres	No evidence	Dry	

PROJECT TITLE: GIANTS BURN PHASE 2		Contract No: 7034	Date 04/07/25	Final	CLIENT: Statkraft UK Ltd	Ritchie House Starlaw Business Park Livingston West Lothian EH54 8SF info@greencatrenewables.co.uk 01506 416553 A trading name of Green Cat Renewables Limited	
DRAWING TITLE: RESULTS OF PEAT PROBES		Fig. No. A1 Sheet 86 of 112	Revisions DWN CHK APP				
SCALE:							

Exploration Point	Co-ordinates		Hazard					Remarks
	Easting (m)	Northing (m)	Peat Depth	Slope Angle	Peat Strength	Slope Instability	Water Condition	
4269	215703.4	678637.9	0.1	7	Strong with many fibres	No evidence	Dry	
4270	215703.4	678627.9	0.2	8	Strong with many fibres	No evidence	Dry	
4271	215703.4	678617.9	0.2	8	Strong with many fibres	No evidence	Dry	
4272	215713.4	678707.9	0	-	-	-	-	
4273	215713.4	678697.9	0.1	8	Strong with many fibres	No evidence	Dry	
4274	215713.4	678687.9	0.3	10	Strong with many fibres	No evidence	Dry	
4275	215713.4	678677.9	0	-	-	-	-	
4276	215713.4	678667.9	0	-	-	-	-	
4277	215713.4	678657.9	0.2	45	Strong with many fibres	No evidence	Dry	
4278	215713.4	678647.9	0.2	45	Strong with many fibres	No evidence	Dry	
4279	215713.4	678637.9	0.2	35	Strong with many fibres	No evidence	Dry	
4280	215713.4	678627.9	0.2	35	Strong with many fibres	No evidence	Dry	
4281	215723.4	678737.9	0.8	10	Strong with many fibres	No evidence	Dry	
4282	215723.4	678727.9	1	10	Strong with many fibres	No evidence	Dry	
4283	215723.4	678717.9	0.5	10	Strong with many fibres	No evidence	Dry	
4284	215723.4	678707.9	0.3	10	Strong with many fibres	No evidence	Dry	
4285	215723.4	678697.9	0.4	10	Strong with many fibres	No evidence	Dry	
4286	215723.4	678687.9	0.3	10	Strong with many fibres	No evidence	Dry	
4287	215723.4	678677.9	0.5	10	Strong with many fibres	No evidence	Drainage ditches/burns with little water	
4288	215723.4	678667.9	0.3	10	Strong with many fibres	No evidence	Dry	
4289	215723.4	678657.9	0.2	50	Strong with many fibres	No evidence	Dry	
4290	215723.4	678647.9	0.3	40	Strong with many fibres	No evidence	Dry	
4291	215723.4	678637.9	0.3	40	Strong with many fibres	No evidence	Dry	
4292	215733.4	678767.9	0.7	4	Strong with many fibres	No evidence	Dry	
4293	215733.4	678757.9	0.8	5	Strong with many fibres	No evidence	Dry	
4294	215733.4	678747.9	1	5	Strong with many fibres	No evidence	Dry	
4295	215733.4	678737.9	1.2	5	Strong with many fibres	No evidence	Dry	
4296	215733.4	678727.9	1.5	6	Strong with many fibres	No evidence	Dry	
4297	215733.4	678717.9	0.8	5	Strong with many fibres	No evidence	Dry	
4298	215733.4	678707.9	0.5	7	Strong with many fibres	No evidence	Dry	
4299	215733.4	678697.9	0.3	6	Strong with many fibres	No evidence	Dry	
4300	215733.4	678687.9	0.2	4	Strong with many fibres	No evidence	Drainage ditches/burns with little water	
4301	215733.4	678677.9	0.2	5	Strong with many fibres	No evidence	Dry	
4302	215733.4	678667.9	0.1	5	Strong with many fibres	No evidence	Dry	
4303	215733.4	678657.9	0.1	5	Strong with many fibres	No evidence	Dry	
4304	215733.4	678647.9	0	-	-	-	-	
4305	215743.4	678797.9	0.1	5	Strong with many fibres	No evidence	Dry	
4306	215743.4	678787.9	0.3	5	Strong with many fibres	No evidence	Dry	
4307	215743.4	678777.9	0.5	5	Strong with many fibres	No evidence	Dry	
4308	215743.4	678767.9	0.8	5	Strong with many fibres	No evidence	Dry	
4309	215743.4	678757.9	1.8	5	Strong with many fibres	No evidence	Dry	
4310	215743.4	678747.9	1.3	5	Strong with many fibres	No evidence	Dry	

PROJECT TITLE: GIANTS BURN PHASE 2		Contract No: 7034	Date 04/07/25	Final	CLIENT: Statkraft UK Ltd	Ritchie House Starlaw Business Park Livingston West Lothian EH54 8SF info@greencatrenewables.co.uk 01506 416553 A trading name of Green Cat Renewables Limited	
DRAWING TITLE: RESULTS OF PEAT PROBES		Fig. No. A1 Sheet 87 of 112	Revisions DWN CHK APP GGH GGH				
SCALE:							

Exploration Point	Co-ordinates		Hazard					Remarks
	Easting (m)	Northing (m)	Peat Depth	Slope Angle	Peat Strength	Slope Instability	Water Condition	
4311	215743.4	678737.9	1	5	Strong with many fibres	No evidence	Dry	
4312	215743.4	678727.9	0.8	5	Strong with many fibres	No evidence	Dry	
4313	215743.4	678717.9	0.4	5	Strong with many fibres	No evidence	Dry	
4314	215743.4	678707.9	0.4	5	Strong with many fibres	No evidence	Dry	
4315	215743.4	678697.9	0.5	5	Strong with many fibres	No evidence	Dry	
4316	215743.4	678687.9	0.3	5	Strong with many fibres	No evidence	Dry	
4317	215743.4	678677.9	0.1	6	Strong with many fibres	No evidence	Dry	
4318	215743.4	678667.9	0.2	6	Strong with many fibres	No evidence	Dry	
4319	215743.4	678657.9	0.3	7	Strong with many fibres	No evidence	Dry	
4320	215753.4	678827.9	0	-	-	-	-	
4321	215753.4	678817.9	0.3	8	Strong with few fibres	No evidence	Drainage ditches/burns with little water	
4322	215753.4	678807.9	0.2	5	Strong with few fibres	No evidence	Drainage ditches/burns with little water	
4323	215753.4	678797.9	0.5	3	Strong with few fibres	No evidence	Drainage ditches/burns with little water	
4324	215753.4	678787.9	0.5	5	Strong with many fibres	No evidence	Dry	
4325	215753.4	678777.9	0.7	5	Strong with many fibres	No evidence	Dry	
4326	215753.4	678767.9	0.8	5	Strong with many fibres	No evidence	Dry	
4327	215753.4	678757.9	0.9	4	Strong with many fibres	No evidence	Dry	
4328	215753.4	678747.9	1	5	Strong with many fibres	No evidence	Dry	
4329	215753.4	678737.9	1	5	Strong with many fibres	No evidence	Dry	
4330	215753.4	678727.9	1.1	5	Strong with many fibres	No evidence	Dry	
4331	215753.4	678717.9	0.8	4	Strong with many fibres	No evidence	Dry	
4332	215753.4	678707.9	0.4	5	Strong with many fibres	No evidence	Dry	
4333	215753.4	678697.9	0.3	5	Strong with many fibres	No evidence	Dry	
4334	215753.4	678687.9	0.2	5	Strong with many fibres	No evidence	Dry	
4335	215763.4	678857.9	0.4	5	Strong with many fibres	No evidence	Drainage ditches/burns with much water	
4336	215763.4	678847.9	0.3	10	Strong with many fibres	No evidence	Dry	
4337	215763.4	678837.9	0	-	-	-	-	
4338	215763.4	678827.9	0.5	5	Strong with many fibres	No evidence	Dry	
4339	215763.4	678817.9	0.2	6	Strong with many fibres	No evidence	Dry	
4340	215763.4	678807.9	0.4	7	Strong with many fibres	No evidence	Dry	
4341	215763.4	678797.9	0.8	8	Strong with many fibres	No evidence	Dry	
4342	215763.4	678787.9	0.4	7	Strong with many fibres	No evidence	Dry	
4343	215763.4	678777.9	0.7	7	Strong with many fibres	No evidence	Dry	
4344	215763.4	678767.9	1	5	Strong with many fibres	No evidence	Dry	
4345	215763.4	678757.9	0.5	6	Strong with many fibres	No evidence	Dry	
4346	215763.4	678747.9	1	5	Strong with many fibres	No evidence	Dry	
4347	215763.4	678737.9	1	7	Strong with many fibres	No evidence	Dry	
4348	215763.4	678727.9	1	5	Strong with many fibres	No evidence	Dry	
4349	215773.4	678887.9	no access	-	-	-	-	No access- Thick tree coverage
4350	215773.4	678877.9	no access	-	-	-	-	No access- Thick tree coverage

PROJECT TITLE: GIANTS BURN PHASE 2		Contract No: 7034	Date 04/07/25	Final	CLIENT: Statkraft UK Ltd	Ritchie House Starlaw Business Park Livingston West Lothian EH54 8SF info@greencatrenewables.co.uk 01506 416553 A trading name of Green Cat Renewables Limited	
DRAWING TITLE: RESULTS OF PEAT PROBES		Fig. No. A1 Sheet 88 of 112	Revisions DWN CHK APP				
SCALE:							

Exploration Point	Co-ordinates		Hazard					Remarks
	Easting (m)	Northing (m)	Peat Depth	Slope Angle	Peat Strength	Slope Instability	Water Condition	
4351	215773.4	678867.9	0.4	5	Strong with many fibres	No evidence	Dry	
4352	215773.4	678857.9	0.3	6	-	-	-	
4353	215773.4	678847.9	0	-	-	-	-	
4354	215773.4	678837.9	0	-	-	-	-	
4355	215773.4	678827.9	0.4	5	Strong with many fibres	No evidence	Dry	
4356	215773.4	678817.9	0.2	6	Strong with many fibres	No evidence	Dry	
4357	215773.4	678807.9	0.3	6	Strong with many fibres	No evidence	Dry	
4358	215773.4	678797.9	1	6	Strong with many fibres	No evidence	Dry	
4359	215773.4	678787.9	0.7	6	Strong with many fibres	No evidence	Drainage ditches/burns with little water	
4360	215773.4	678777.9	0.6	6	Strong with many fibres	No evidence	Dry	
4361	215773.4	678767.9	0.7	6	Strong with many fibres	No evidence	Drainage ditches/burns with little water	
4362	215783.4	678917.9	no access	-	-	-	-	No access- Thick tree coverage
4363	215783.4	678907.9	no access	-	-	-	-	No access- Thick tree coverage
4364	215783.4	678897.9	no access	-	-	-	-	No access- Thick tree coverage
4365	215783.4	678887.9	0.2	6	Strong with many fibres	No evidence	Drainage ditches/burns with much water	
4366	215783.4	678877.9	0.4	5	Strong with many fibres	No evidence	Dry	
4367	215783.4	678867.9	0.3	5	Strong with many fibres	No evidence	Dry	
4368	215783.4	678857.9	0	-	-	No evidence	Dry	
4369	215783.4	678847.9	0	-	-	No evidence	Dry	
4370	215783.4	678837.9	0.3	-	-	-	-	
4371	215783.4	678827.9	0.1	4	Strong with many fibres	No evidence	Dry	
4372	215783.4	678817.9	0.7	5	Strong with many fibres	No evidence	Dry	
4373	215783.4	678807.9	0.3	4	Strong with many fibres	No evidence	Dry	
4374	215783.4	678797.9	1	6	Strong with many fibres	No evidence	Dry	
4375	215793.4	678927.9	no access	-	-	-	-	No access- Thick tree coverage
4376	215793.4	678917.9	0.3	4	Strong with many fibres	No evidence	Drainage ditches/burns with little water	
4377	215793.4	678907.9	0.05	4	Strong with many fibres	No evidence	Drainage ditches/burns with much water	
4378	215793.4	678897.9	0.05	5	Strong with many fibres	No evidence	Dry	
4379	215793.4	678887.9	0.1	5	Strong with many fibres	No evidence	Dry	
4380	215793.4	678877.9	0	-	-	-	-	
4381	215793.4	678867.9	0.3	7	Strong with many fibres	No evidence	Dry	
4382	215793.4	678857.9	0.4	5	Strong with many fibres	No evidence	Dry	
4383	215793.4	678847.9	0.1	5	Strong with many fibres	No evidence	Dry	
4384	215793.4	678837.9	0.4	5	Strong with many fibres	No evidence	Dry	
4385	215793.4	678827.9	0.4	5	Strong with many fibres	No evidence	Dry	
4386	215803.4	678947.9	no access	-	-	-	-	No access- Thick tree coverage
4387	215803.4	678937.9	no access	-	-	-	-	No access- Thick tree coverage
4388	215803.4	678927.9	no access	-	-	-	-	No access- Thick tree coverage
4389	215803.4	678917.9	0.3	5	Strong with many fibres	No evidence	Dry	

PROJECT TITLE: GIANTS BURN PHASE 2		Contract No: 7034	Date 04/07/25	Final	CLIENT: Statkraft UK Ltd	Ritchie House Starlaw Business Park Livingston West Lothian EH54 8SF info@greencatrenewables.co.uk 01506 416553 A trading name of Green Cat Renewables Limited	
DRAWING TITLE: RESULTS OF PEAT PROBES		Fig. No. A1 Sheet 89 of 112	Revisions DWN CHK APP				
SCALE:							

Exploration Point	Co-ordinates		Hazard					Remarks
	Easting (m)	Northing (m)	Peat Depth	Slope Angle	Peat Strength	Slope Instability	Water Condition	
4390	215803.4	678907.9	0.2	4	Strong with many fibres	No evidence	Dry	
4391	215803.4	678897.9	0	-	-	-	-	
4392	215803.4	678887.9	0	10	-	-	-	
4393	215803.4	678877.9	0.4	-	Strong with many fibres	No evidence	Dry	
4394	215803.4	678867.9	0.7	4	Strong with many fibres	No evidence	Dry	
4395	215803.4	678857.9	0.1	4	Strong with many fibres	No evidence	Dry	
4396	215803.4	678847.9	0.5	7	Strong with many fibres	No evidence	Dry	
4397	215813.4	678957.9	0.3	-	Strong with many fibres	No evidence	Dry	
4398	215813.4	678947.9	0	-	-	-	-	
4399	215813.4	678937.9	0.2	5	Strong with many fibres	No evidence	Dry	
4400	215813.4	678927.9	0.4	8	Strong with many fibres	No evidence	Dry	
4401	215813.4	678917.9	0.1	12	Strong with many fibres	No evidence	Drainage ditches/burns with little water	
4402	215813.4	678907.9	0	-	-	-	-	
4403	215813.4	678897.9	0.6	9	Strong with many fibres	No evidence	Dry	
4404	215813.4	678887.9	0.4	6	Strong with many fibres	No evidence	Dry	
4405	215813.4	678877.9	0.3	8	Strong with many fibres	No evidence	Dry	
4406	215823.4	678967.9	no access	-	-	-	-	No access- Thick tree coverage
4407	215823.4	678957.9	0.1	8	Strong with many fibres	No evidence	Drainage ditches/burns with little water	
4408	215823.4	678947.9	0	-	-	-	-	
4409	215823.4	678937.9	0	-	-	-	-	
4410	215823.4	678927.9	0	-	-	-	-	
4411	215823.4	678917.9	0	-	-	-	-	
4412	215823.4	678907.9	0.05	8	Strong with many fibres	No evidence	Drainage ditches/burns with little water	
4413	215833.4	678967.9	no access	-	-	-	-	No access- Thick tree coverage
4414	215833.4	678957.9	no access	-	-	-	-	No access- Thick tree coverage
4415	215833.4	678947.9	0.1	12	Strong with many fibres	No evidence	Dry	
4416	215833.4	678937.9	0	-	-	-	-	
4417	215833.4	678927.9	0	-	-	-	-	
4418	215833.4	678917.9	0.05	15	Strong with many fibres	No evidence	Drainage ditches/burns with much water	
4419	215843.4	678957.9	no access	-	-	-	-	No access- Thick tree coverage
4420	215843.4	678947.9	no access	-	-	-	-	No access- Thick tree coverage
4421	215843.4	678937.9	0	-	-	-	-	
4422	215843.4	678927.9	0.1	4	Strong with many fibres	No evidence	Dry	
4423	215853.4	678957.9	no access	-	-	-	-	No access- Thick tree coverage
4424	215853.4	678947.9	0	-	-	-	-	
4425	215853.4	678937.9	0.05	8	Strong with many fibres	No evidence	Dry	
4426	215863.4	678947.9	0.05	10	Strong with many fibres	No evidence	Drainage ditches/burns with little water	
5001	215846.8	678939.1	0.4	0	Strong with many fibres	No evidence	Dry	
5002	215841.3	678947.5	0	0	Strong with many fibres	No evidence	Dry	

PROJECT TITLE: GIANTS BURN PHASE 2		Contract No: 7034	Date 04/07/25 DWN CHK APP GGH GGH	Final	CLIENT: Statkraft UK Ltd	Ritchie House Starlaw Business Park Livingston West Lothian EH54 8SF info@greencatrenewables.co.uk 01506 416553 A trading name of Green Cat Renewables Limited	
DRAWING TITLE: RESULTS OF PEAT PROBES		Fig. No. A1 Sheet 90 of 112	Revisions DWN CHK APP				
SCALE:							

Exploration Point	Co-ordinates		Hazard					Remarks
	Easting (m)	Northing (m)	Peat Depth	Slope Angle	Peat Strength	Slope Instability	Water Condition	
5003	215835.8	678955.8	0.1	0	Strong with many fibres	No evidence	Dry	
5004	215816.9	678903.5	0.5	0	Strong with many fibres	No evidence	Dry	
5005	215808.9	678909.6	0.1	0	Strong with many fibres	No evidence	Dry	
5006	215801.0	678915.7	0	0	Strong with many fibres	No evidence	Submerged	
5007	215792.5	678862.9	0.8	0	Strong with many fibres	No evidence	Dry	
5008	215783.3	678866.8	0	0	Strong with many fibres	No evidence	Error 2042	
5009	215778.8	678817.1	0	0	Strong with many fibres	No evidence	Error 2042	
5010	215774.1	678870.8	0	0	Strong with many fibres	No evidence	Surface pools	
5011	215769.0	678819.1	0.1	0	Strong with many fibres	No evidence	Error 2042	
5012	215768.8	678768.1	0.8	0	Strong with many fibres	No evidence	Error 2042	
5013	215759.2	678821.1	0.5	0	Strong with many fibres	No evidence	Error 2042	
5014	215759.0	678770.1	0.9	0	Strong with many fibres	No evidence	Dry	
5015	215758.4	678718.9	1.1	0	Strong with many fibres	No evidence	Dry	
5016	215749.2	678772.1	0.9	0	Strong with many fibres	No evidence	Dry	
5017	215748.6	678721.2	0.5	0	Strong with many fibres	No evidence	Dry	
5018	215738.9	678723.5	0.8	0	Strong with many fibres	No evidence	Dry	
5019	215737.9	678670.0	0.2	0	Strong with many fibres	No evidence	Dry	
5020	215729.4	678675.2	0.3	0	Strong with many fibres	No evidence	Dry	
5021	215720.8	678680.4	0.3	0	Strong with many fibres	No evidence	Dry	
5022	215706.3	678628.3	0.1	0	Strong with many fibres	No evidence	Dry	
5023	215699.4	678635.5	0.1	0	Strong with many fibres	No evidence	Dry	
5024	215692.4	678642.6	0.1	0	Strong with many fibres	No evidence	Dry	
5025	215665.6	678595.6	no access	-	-	-	-	
5026	215660.5	678604.2	no access	-	-	-	-	
5027	215655.5	678612.8	no access	-	-	-	-	
5028	215618.6	678574.0	no access	-	-	-	-	
5029	215615.2	678583.4	no access	-	-	-	-	
5030	215611.8	678592.8	no access	-	-	-	-	
5031	215566.8	678564.7	no access	-	-	-	-	
5032	215566.1	678574.7	no access	-	-	-	-	
5033	215565.4	678584.7	no access	-	-	-	-	
5034	215518.2	678588.3	1.2	0	Strong with many fibres	No evidence	Dry	
5035	215516.4	678578.5	1.2	0	Strong with many fibres	No evidence	Dry	
5036	215514.6	678568.6	0.8	0	Strong with many fibres	No evidence	Dry	
5037	215473.3	678603.3	0.5	0	Strong with many fibres	No evidence	Dry	
5038	215469.1	678594.2	0.4	0	Strong with many fibres	No evidence	Dry	
5039	215464.9	678585.2	no access	-	-	-	-	
5040	215433.7	678628.9	no access	-	-	-	-	
5041	215427.2	678621.3	0.6	0	Strong with many fibres	No evidence	Dry	
5042	215420.8	678613.6	0	0	Strong with many fibres	No evidence	Dry	
5043	215398.6	678663.2	0.4	0	Strong with many fibres	No evidence	Dry	
5044	215391.5	678656.2	0.1	0	Strong with many fibres	No evidence	Dry	
5045	215384.4	678649.2	0.7	0	Strong with many fibres	No evidence	Dry	
5046	215363.5	678698.8	0.9	0	Strong with many fibres	No evidence	Dry	

PROJECT TITLE:

GIANTS BURN PHASE 2

Contract No:

7034

Date 04/07/25

DWN CHK APP

GGH GGH

Final

CLIENT:

Statkraft UK Ltd

DRAWING TITLE:

RESULTS OF PEAT PROBES

Fig. No.

A1

Sheet 91 of 112

Revisions

DWN CHK APP

SCALE:

Ritchie House
Starlaw Business Park
Livingston
West Lothian
EH54 8SF
info@greencatrenewables.co.uk
01506 416553

A trading name of
Green Cat Renewables Limited



Style: GOR PEAT HAZARD VALUES File: C:\GINTY\PROJECTS\Y034.GPJ Printed: 04/07/2025 13:15:22 Green Cat Renewables Ltd, Bethany Hall, Biggar ML12 6DA trading as Green Cat Geotechnical E-mail: info@greencatrenewables.co.uk Tel: 01895-309100

Exploration Point	Co-ordinates		Hazard					Remarks
	Easting (m)	Northing (m)	Peat Depth	Slope Angle	Peat Strength	Slope Instability	Water Condition	
5047	215356.4	678691.8	0	0	Strong with many fibres	No evidence	Dry	
5048	215349.2	678684.8	0.4	0	Strong with many fibres	No evidence	Dry	
5049	215328.4	678734.4	0.5	0	Strong with many fibres	No evidence	Dry	
5050	215321.2	678727.4	0.5	0	Strong with many fibres	No evidence	Error 2042	
5051	215314.1	678720.4	0.5	0	Strong with many fibres	No evidence	Error 2042	
5052	215293.2	678770.0	0.9	0	Strong with many fibres	No evidence	Error 2042	
5053	215286.1	678763.0	0.7	0	Strong with many fibres	No evidence	Dry	
5054	215279.0	678756.0	0.8	0	Strong with many fibres	No evidence	Dry	
5055	215258.1	678805.6	0.3	0	Strong with many fibres	No evidence	Dry	
5056	215251.0	678798.6	0.4	0	Strong with many fibres	No evidence	Dry	
5057	215243.9	678791.5	0	0	Strong with many fibres	No evidence	Surface pools	
5058	215223.0	678841.2	0.9	0	Strong with many fibres	No evidence	Dry	
5059	215215.9	678834.2	0.3	0	Strong with many fibres	No evidence	Dry	
5060	215208.8	678827.1	0.3	0	Strong with many fibres	No evidence	Dry	
5061	215187.9	678876.8	no access	-	-	-	-	
5062	215180.7	678869.7	no access	-	-	-	-	
5063	215173.6	678862.7	no access	-	-	-	-	
5064	215152.7	678912.3	no access	-	-	-	-	
5065	215145.6	678905.3	no access	-	-	-	-	
5066	215138.5	678898.3	no access	-	-	-	-	
5067	215115.7	678948.7	no access	-	-	-	-	
5068	215110.1	678940.5	no access	-	-	-	-	
5069	215104.4	678932.2	no access	-	-	-	-	
5070	215074.5	678977.0	no access	-	-	-	-	
5071	215068.8	678968.7	no access	-	-	-	-	
5072	215063.2	678960.5	no access	-	-	-	-	
5073	215033.2	679005.2	no access	-	-	-	-	
5074	215027.6	678996.9	no access	-	-	-	-	
5075	215021.9	678988.7	no access	-	-	-	-	
5076	214991.9	679033.4	no access	-	-	-	-	
5077	214986.3	679025.2	no access	-	-	-	-	
5078	214980.7	679016.9	no access	-	-	-	-	
5079	214948.8	679061.2	no access	-	-	-	-	
5080	214944.3	679052.2	no access	-	-	-	-	
5081	214939.9	679043.3	no access	-	-	-	-	
5082	214904.0	679083.5	no access	-	-	-	-	
5083	214899.6	679074.5	no access	-	-	-	-	
5084	214895.1	679065.6	no access	-	-	-	-	
5085	214858.0	679105.9	no access	-	-	-	-	
5086	214854.6	679096.5	no access	-	-	-	-	
5087	214851.3	679087.0	no access	-	-	-	-	
5088	214810.9	679122.6	no access	-	-	-	-	
5089	214807.5	679113.2	no access	-	-	-	-	
5090	214804.2	679103.8	no access	-	-	-	-	

PROJECT TITLE: GIANTS BURN PHASE 2		Contract No: 7034	Date 04/07/25	Final	CLIENT: Statkraft UK Ltd	Ritchie House Starlaw Business Park Livingston West Lothian EH54 8SF info@greencatrenewables.co.uk 01506 416553 A trading name of Green Cat Renewables Limited	
DRAWING TITLE: RESULTS OF PEAT PROBES		Fig. No. A1 Sheet 92 of 112	Revisions DWN CHK APP				
SCALE:							

Exploration Point	Co-ordinates		Hazard					Remarks
	Easting (m)	Northing (m)	Peat Depth	Slope Angle	Peat Strength	Slope Instability	Water Condition	
5091	214768.5	678954.1	0.8	0	Strong with many fibres	No evidence	Dry	
5092	214768.5	678944.1	0.7	0	Strong with many fibres	No evidence	Dry	
5093	214768.5	678934.1	0.7	0	Strong with many fibres	No evidence	Dry	
5094	214768.5	678924.1	0.3	0	Strong with many fibres	No evidence	Dry	
5095	214768.5	678914.1	0.9	0	Strong with many fibres	No evidence	Dry	
5096	214768.5	678904.1	0.9	0	Strong with many fibres	No evidence	Dry	
5097	214768.5	678894.1	0.9	0	Strong with many fibres	No evidence	Dry	
5098	214763.9	679139.4	no access	-	-	-	-	
5099	214760.4	679130.0	no access	-	-	-	-	
5100	214758.5	678964.1	0.6	0	Strong with many fibres	No evidence	Dry	
5101	214758.5	678954.1	0.5	0	Strong with many fibres	No evidence	Dry	
5102	214758.5	678944.1	0.9	0	Strong with many fibres	No evidence	Dry	
5103	214758.5	678934.1	1.1	0	Strong with many fibres	No evidence	Dry	
5104	214758.5	678924.1	0.3	0	Strong with many fibres	No evidence	Dry	
5105	214758.5	678914.1	0.9	0	Strong with many fibres	No evidence	Dry	
5106	214758.5	678904.1	0.7	0	Strong with many fibres	No evidence	Dry	
5107	214758.5	678894.1	0.6	0	Strong with many fibres	No evidence	Dry	
5108	214758.5	678884.1	0.7	0	Strong with many fibres	No evidence	Dry	
5109	214757.0	679120.6	no access	-	-	-	-	
5110	214748.5	678974.1	0.8	0	Strong with many fibres	No evidence	Dry	
5111	214748.5	678964.1	0.4	0	Strong with many fibres	No evidence	Dry	
5112	214748.5	678954.1	0.3	0	Strong with many fibres	No evidence	Dry	
5113	214748.5	678944.1	0.7	0	Strong with many fibres	No evidence	Dry	
5114	214748.5	678934.1	1.2	0	Strong with many fibres	No evidence	Dry	
5115	214748.5	678924.1	0.5	0	Strong with many fibres	No evidence	Dry	
5116	214748.5	678914.1	1.1	0	Strong with many fibres	No evidence	Dry	
5117	214748.5	678904.1	0.5	0	Strong with many fibres	No evidence	Dry	
5118	214748.5	678894.1	0.3	0	Strong with many fibres	No evidence	Dry	
5119	214748.5	678884.1	0.4	0	Strong with many fibres	No evidence	Dry	
5120	214748.5	678874.1	0.9	-	-	-	-	
5121	214738.5	678974.1	no access	-	Error 2023	Error 2023	Error 2023	
5122	214738.5	678964.1	no access	-	-	-	-	
5123	214738.5	678954.1	0.5	0	Strong with many fibres	No evidence	Dry	
5124	214738.5	678944.1	0.5	0	Strong with many fibres	No evidence	Dry	
5125	214738.5	678934.1	0.8	0	Strong with many fibres	No evidence	Dry	
5126	214738.5	678924.1	0.5	0	Strong with many fibres	No evidence	Dry	
5127	214738.5	678914.1	0.5	0	Strong with many fibres	No evidence	Dry	
5128	214738.5	678904.1	0.7	0	Strong with many fibres	No evidence	Dry	
5129	214738.5	678894.1	0.7	0	Strong with many fibres	No evidence	Dry	
5130	214738.5	678884.1	0.4	0	Strong with many fibres	No evidence	Dry	
5131	214738.5	678874.1	1	0	Strong with many fibres	No evidence	Dry	
5132	214731.1	679175.0	no access	-	-	-	-	
5133	214728.5	678974.1	no access	-	-	-	-	
5134	214728.5	678964.1	no access	-	-	-	-	

PROJECT TITLE: GIANTS BURN PHASE 2		Contract No: 7034	Date 04/07/25	Final	CLIENT: Statkraft UK Ltd	Ritchie House Starlaw Business Park Livingston West Lothian EH54 8SF info@greencatrenewables.co.uk 01506 416553 A trading name of Green Cat Renewables Limited	
DRAWING TITLE: RESULTS OF PEAT PROBES		Fig. No. A1 Sheet 93 of 112	Revisions DWN CHK APP				
SCALE:							

Exploration Point	Co-ordinates		Hazard					Remarks
	Easting (m)	Northing (m)	Peat Depth	Slope Angle	Peat Strength	Slope Instability	Water Condition	
5135	214728.5	678954.1	no access	-	-	-	-	
5136	214728.5	678944.1	no access	-	-	-	-	
5137	214728.5	678934.1	no access	-	-	-	-	
5138	214728.5	678924.1	no access	-	-	-	-	
5139	214728.5	678914.1	0.6	0	Strong with many fibres	No evidence	Dry	
5140	214728.5	678904.1	0.9	0	Strong with many fibres	No evidence	Dry	
5141	214728.5	678894.1	0.5	0	Strong with many fibres	No evidence	Dry	
5142	214728.5	678884.1	0.5	0	Strong with many fibres	No evidence	Dry	
5143	214728.5	678874.1	0.5	0	Strong with many fibres	No evidence	Dry	
5144	214728.5	678864.1	0.3	0	Strong with many fibres	No evidence	Dry	
5145	214728.5	678984.1	0.2	0	Strong with many fibres	No evidence	Dry	
5146	214721.8	679171.3	0.8	0	Strong with many fibres	No evidence	Dry	
5147	214718.5	678984.1	0.6	0	Strong with many fibres	No evidence	Drainage ditches/burns with little water	
5148	214718.5	678974.1	0.7	0	Strong with many fibres	No evidence	Dry	
5149	214718.5	678964.1	0.6	0	Strong with many fibres	No evidence	Dry	
5150	214718.5	678954.1	0.8	0	Strong with many fibres	No evidence	Dry	
5151	214718.5	678944.1	0.7	0	Strong with many fibres	No evidence	Dry	
5152	214718.5	678934.1	no access	-	-	-	-	
5153	214718.5	678924.1	no access	-	-	-	-	
5154	214718.5	678914.1	no access	-	-	-	-	
5155	214718.5	678904.1	no access	-	-	-	-	
5156	214718.5	678894.1	no access	-	-	-	-	
5157	214718.5	678884.1	1.1	0	Strong with many fibres	No evidence	Dry	
5158	214718.5	678874.1	0.4	0	Strong with many fibres	No evidence	Dry	
5159	214718.5	678864.1	0.9	0	Strong with many fibres	No evidence	Dry	
5160	214718.5	678994.1	0.5	0	Strong with many fibres	No evidence	Dry	
5161	214717.5	679222.0	0.5	0	Strong with many fibres	No evidence	Dry	
5162	214716.7	679156.4	0.7	0	Strong with many fibres	No evidence	Dry	
5163	214713.4	679147.0	1.1	0	Strong with many fibres	No evidence	Dry	
5164	214712.5	679167.6	0.3	0	Strong with many fibres	No evidence	Dry	
5165	214710.1	679137.6	0.9	0	Strong with many fibres	No evidence	Dry	
5166	214708.5	678984.1	0.4	0	Strong with many fibres	No evidence	Dry	
5167	214708.5	678974.1	0.6	0	Strong with many fibres	No evidence	Dry	
5168	214708.5	678964.1	0.9	0	Strong with many fibres	No evidence	Dry	
5169	214708.5	678954.1	0.4	0	Strong with many fibres	No evidence	Dry	
5170	214708.5	678944.1	no access	-	-	-	-	
5171	214708.5	678934.1	no access	-	-	-	-	
5172	214708.5	678924.1	no access	-	-	-	-	
5173	214708.5	678914.1	no access	-	-	-	-	
5174	214708.5	678904.1	1	0	Strong with many fibres	No evidence	Dry	
5175	214708.5	678894.1	no access	-	-	-	-	
5176	214708.5	678884.1	no access	-	-	-	-	
5177	214708.5	678874.1	no access	-	-	-	-	

PROJECT TITLE: GIANTS BURN PHASE 2		Contract No: 7034	Date 04/07/25	Final	CLIENT: Statkraft UK Ltd	Ritchie House Starlaw Business Park Livingston West Lothian EH54 8SF info@greencatrenewables.co.uk 01506 416553 A trading name of Green Cat Renewables Limited	
DRAWING TITLE: RESULTS OF PEAT PROBES		Fig. No. A1 Sheet 94 of 112	Revisions DWN CHK APP				
SCALE:							

Exploration Point	Co-ordinates		Hazard					Remarks
	Easting (m)	Northing (m)	Peat Depth	Slope Angle	Peat Strength	Slope Instability	Water Condition	
5178	214708.5	678864.1	no access	-	-	-	-	
5179	214708.5	679004.1	no access	-	-	-	-	
5180	214708.5	678994.1	1	0	Strong with many fibres	No evidence	Dry	
5181	214707.9	679219.3	0.4	0	Strong with many fibres	No evidence	Dry	
5182	214704.8	678987.2	0.7	0	Strong with many fibres	No evidence	Dry	
5183	214704.1	679270.2	0.4	0	Strong with many fibres	No evidence	Dry	
5184	214698.5	678974.1	0.9	0	Strong with many fibres	No evidence	Dry	
5185	214698.5	678964.1	0.4	0	Strong with many fibres	No evidence	Dry	
5186	214698.5	678954.1	0.5	0	Strong with many fibres	No evidence	Dry	
5187	214698.5	678944.1	1.5	0	Strong with many fibres	No evidence	Dry	
5188	214698.5	678934.1	0.8	0	Strong with many fibres	No evidence	Dry	
5189	214698.5	678924.1	1	0	Strong with many fibres	No evidence	Dry	
5190	214698.5	678914.1	1	0	Strong with many fibres	No evidence	Dry	
5191	214698.5	678904.1	1.2	0	Error 2023	No evidence	Dry	
5192	214698.5	678894.1	0.9	0	Strong with many fibres	No evidence	Dry	
5193	214698.5	678884.1	no access	-	-	-	-	
5194	214698.5	678874.1	no access	-	-	-	-	
5195	214698.5	678864.1	no access	-	-	-	-	
5196	214698.5	678984.1	no access	-	-	-	-	
5197	214698.5	679004.1	no access	-	-	-	-	
5198	214698.5	678994.1	0.7	0	-	No evidence	Dry	
5199	214698.5	679324.1	0.9	0	Strong with many fibres	No evidence	Dry	
5200	214698.5	679314.1	no access	-	Error 2023	-	-	
5201	214698.5	679304.1	no access	-	-	-	-	
5202	214698.3	679216.6	no access	-	-	-	-	
5203	214695.2	678984.3	0.5	0	Strong with many fibres	No evidence	Dry	
5204	214694.4	679267.5	0.4	0	Strong with many fibres	No evidence	Dry	
5205	214688.5	679394.1	0.6	0	Strong with many fibres	No evidence	Dry	
5206	214688.5	679384.1	0.7	0	Strong with many fibres	No evidence	Dry	
5207	214688.5	679374.1	0.8	0	Strong with many fibres	No evidence	Dry	
5208	214688.5	679364.1	0.4	0	Strong with many fibres	No evidence	Dry	
5209	214688.5	679354.1	1.3	0	Strong with many fibres	No evidence	Dry	
5210	214688.5	679344.1	1.2	0	Strong with many fibres	No evidence	Dry	
5211	214688.5	679334.1	1.1	0	Strong with many fibres	No evidence	Dry	
5212	214688.5	678974.1	1	0	Strong with many fibres	No evidence	Dry	
5213	214688.5	678964.1	0.8	0	Strong with many fibres	No evidence	Dry	
5214	214688.5	678954.1	0.4	0	Strong with many fibres	No evidence	Dry	
5215	214688.5	678944.1	0.5	0	Strong with many fibres	No evidence	Dry	
5216	214688.5	678934.1	no access	-	-	-	-	
5217	214688.5	678924.1	no access	-	-	-	-	
5218	214688.5	678914.1	no access	-	-	-	-	
5219	214688.5	678904.1	no access	-	-	-	-	
5220	214688.5	678894.1	no access	-	-	-	-	
5221	214688.5	678884.1	1.2	-	Strong with many fibres	No evidence	Dry	

PROJECT TITLE:

GIANTS BURN PHASE 2

Contract No:

7034

Date

04/07/25

Final

DWN

CHK

APP

GGH

GGH

CLIENT:

Statkraft UK Ltd

DRAWING TITLE:

RESULTS OF PEAT PROBES

Fig. No.

A1

Sheet 95 of 112

Revisions

DWN

CHK

APP

SCALE:

Ritchie House
Starlaw Business Park
Livingston
West Lothian
EH54 8SF
info@greencatrenewables.co.uk
01506 416553

A trading name of
Green Cat Renewables Limited



Exploration Point	Co-ordinates		Hazard					Remarks
	Easting (m)	Northing (m)	Peat Depth	Slope Angle	Peat Strength	Slope Instability	Water Condition	
5222	214688.5	678874.1	0.6	-	Strong with many fibres	No evidence	Dry	
5223	214688.5	679324.1	0.7	15	Strong with many fibres	No evidence	Dry	
5224	214688.5	679314.1	1.2	15	Strong with many fibres	No evidence	Dry	
5225	214688.5	679304.1	0.5	15	Strong with many fibres	No evidence	Drainage ditches/burns with little water	
5226	214684.8	679264.8	no access	-	-	-	-	
5227	214678.5	679319.9	no access	-	-	-	-	
5228	214678.5	679404.1	0.7	15	Strong with many fibres	No evidence	Drainage ditches/burns with little water	
5229	214678.5	679394.1	0.4	0	Error 2023	No evidence	Dry	
5230	214678.5	679384.1	0.3	15	Strong with many fibres	No evidence	Dry	
5231	214678.5	679374.1	0.4	0	Strong with many fibres	No evidence	Dry	
5232	214678.5	679364.1	0.6	0	Strong with many fibres	No evidence	Dry	
5233	214678.5	679354.1	0.7	0	Strong with many fibres	No evidence	Dry	
5234	214678.5	679344.1	1.6	-	Strong with many fibres	No evidence	Dry	
5235	214678.5	679334.1	0.4	-	Strong with many fibres	No evidence	Dry	
5236	214678.5	679324.1	0.3	-	Strong with many fibres	No evidence	Dry	
5237	214678.5	678964.1	0.6	-	Strong with many fibres	No evidence	Dry	
5238	214678.5	678954.1	0.5	-	Strong with many fibres	No evidence	Dry	
5239	214678.5	678944.1	1.1	0	Strong with many fibres	No evidence	Dry	
5240	214678.5	678934.1	0.5	0	Strong with many fibres	No evidence	Dry	
5241	214678.5	678924.1	0.9	0	Strong with many fibres	No evidence	Dry	
5242	214678.5	678914.1	1.2	0	Strong with many fibres	No evidence	Dry	
5243	214678.5	678904.1	0.9	0	Strong with many fibres	No evidence	Dry	
5244	214678.5	678894.1	1.2	0	Strong with many fibres	No evidence	Dry	
5245	214678.5	678884.1	0.5	0	Strong with many fibres	No evidence	Dry	
5246	214678.5	678874.1	0.9	0	Strong with many fibres	No evidence	Dry	
5247	214678.5	678974.1	no access	-	-	-	-	
5248	214678.5	679314.1	no access	-	-	-	-	
5249	214674.7	679031.5	no access	-	-	-	-	
5250	214674.4	679058.3	no access	-	-	-	-	
5251	214674.3	679176.5	no access	-	-	-	-	
5252	214673.9	679311.0	no access	-	-	-	-	
5253	214669.2	679302.1	no access	-	-	-	-	
5254	214668.5	679168.4	1.4	-	-	-	-	
5255	214668.5	679414.1	1	0	Strong with many fibres	No evidence	Dry	
5256	214668.5	679404.1	0.9	0	Strong with many fibres	No evidence	Dry	
5257	214668.5	679394.1	0.8	0	Strong with many fibres	No evidence	Dry	
5258	214668.5	679384.1	no access	-	-	-	-	
5259	214668.5	679374.1	1.7	15	Strong with many fibres	No evidence	Dry	
5260	214668.5	679364.1	1	0	Strong with many fibres	No evidence	Dry	
5261	214668.5	679354.1	0.6	0	Strong with many fibres	No evidence	Dry	
5262	214668.5	679344.1	0.5	0	Strong with many fibres	No evidence	Dry	
5263	214668.5	679334.1	0.4	0	Strong with many fibres	No evidence	Dry	

PROJECT TITLE: GIANTS BURN PHASE 2		Contract No: 7034	Date 04/07/25	Final	CLIENT: Statkraft UK Ltd	Ritchie House Starlaw Business Park Livingston West Lothian EH54 8SF info@greencatrenewables.co.uk 01506 416553 A trading name of Green Cat Renewables Limited	
DRAWING TITLE: RESULTS OF PEAT PROBES		Fig. No. A1 Sheet 96 of 112	Revisions DWN CHK APP				
SCALE:							

Exploration Point	Co-ordinates		Hazard					Remarks
	Easting (m)	Northing (m)	Peat Depth	Slope Angle	Peat Strength	Slope Instability	Water Condition	
5264	214668.5	679324.1	0.5	0	Strong with many fibres	No evidence	Dry	
5265	214668.5	679314.1	0.5	0	Strong with many fibres	No evidence	Dry	
5266	214668.5	678954.1	0.6	0	Strong with many fibres	No evidence	Dry	
5267	214668.5	678944.1	0.6	0	Strong with many fibres	No evidence	Drainage ditches/burns with little water	
5268	214668.5	678934.1	0.6	0	Strong with many fibres	No evidence	Dry	
5269	214668.5	678924.1	0.4	0	Strong with many fibres	No evidence	Dry	
5270	214668.5	678914.1	0.5	0	Strong with many fibres	No evidence	Dry	
5271	214668.5	678904.1	1.4	0	Strong with many fibres	No evidence	Dry	
5272	214668.5	678894.1	0.4	0	Strong with many fibres	No evidence	Dry	
5273	214668.5	678884.1	1.3	0	Strong with many fibres	No evidence	Dry	
5274	214668.5	678974.1	0.9	0	Strong with many fibres	No evidence	Dry	
5275	214668.5	678964.1	1	0	Strong with many fibres	No evidence	Dry	
5276	214667.9	679065.9	1	0	Strong with many fibres	No evidence	Dry	
5277	214667.2	679024.9	0.6	0	Strong with many fibres	No evidence	Dry	
5278	214663.8	679050.7	0.3	0	Strong with many fibres	No evidence	Dry	
5279	214662.7	679160.2	0.5	0	Strong with many fibres	No evidence	Dry	
5280	214661.4	679073.5	no access	-	-	-	-	
5281	214659.7	679018.3	no access	-	-	-	-	
5282	214658.5	679414.1	no access	-	-	-	-	
5283	214658.5	679404.1	no access	-	-	-	-	
5284	214658.5	679394.1	no access	-	-	-	-	
5285	214658.5	679384.1	no access	-	-	-	-	
5286	214658.5	679374.1	1	-	Strong with many fibres	No evidence	Dry	
5287	214658.5	679364.1	0.8	0	Strong with many fibres	No evidence	Drainage ditches/burns with little water	
5288	214658.5	679354.1	no access	-	-	-	-	
5289	214658.5	679344.1	no access	-	-	-	-	
5290	214658.5	679334.1	no access	-	-	-	-	
5291	214658.5	679324.1	no access	-	-	-	-	
5292	214658.5	679314.1	0.8	1	Strong with many fibres	No evidence	Dry	
5293	214658.5	678944.1	1	1	Strong with many fibres	No evidence	Dry	
5294	214658.5	678934.1	1.2	1	Strong with many fibres	No evidence	Drainage ditches/burns with little water	
5295	214658.5	678924.1	0.8	1	Strong with many fibres	No evidence	Dry	
5296	214658.5	678914.1	0.7	1	Strong with many fibres	No evidence	Dry	
5297	214658.5	678904.1	0.5	1	Strong with many fibres	No evidence	Dry	
5298	214658.5	679304.1	0.2	1	Strong with many fibres	No evidence	Dry	
5299	214654.6	679054.5	0.6	1	Strong with many fibres	No evidence	Dry	
5300	214648.5	679414.1	0.9	1	Strong with many fibres	No evidence	Dry	
5301	214648.5	679404.1	0.9	1	Strong with many fibres	No evidence	Dry	
5302	214648.5	679394.1	0.8	1	Strong with many fibres	No evidence	Dry	
5303	214648.5	679384.1	0.7	1	Strong with many fibres	No evidence	Dry	
5304	214648.5	679374.1	0.5	15	Strong with many fibres	No evidence	Dry	

PROJECT TITLE: GIANTS BURN PHASE 2		Contract No: 7034	Date 04/07/25	Final	CLIENT: Statkraft UK Ltd	Ritchie House Starlaw Business Park Livingston West Lothian EH54 8SF info@greencatrenewables.co.uk 01506 416553 A trading name of Green Cat Renewables Limited	
DRAWING TITLE: RESULTS OF PEAT PROBES		Fig. No. A1 Sheet 97 of 112	Revisions DWN CHK APP				
SCALE:							

Exploration Point	Co-ordinates		Hazard					Remarks
	Easting (m)	Northing (m)	Peat Depth	Slope Angle	Peat Strength	Slope Instability	Water Condition	
5305	214648.5	679364.1	0.3	10	Strong with many fibres	Small fissures	Dry	
5306	214648.5	679354.1	1	10	Strong with many fibres	No evidence	Dry	
5307	214648.5	679344.1	1.4	10	Strong with many fibres	No evidence	Dry	
5308	214648.5	679334.1	1	10	Strong with many fibres	No evidence	Dry	
5309	214648.5	679324.1	0.9	10	Strong with many fibres	No evidence	Dry	
5310	214648.5	679314.1	0.5	10	Strong with many fibres	No evidence	Dry	
5311	214648.5	679304.1	0.8	10	Strong with many fibres	No evidence	Dry	
5312	214648.5	679294.1	0.5	10	Strong with many fibres	No evidence	Dry	
5313	214647.4	679211.3	0.5	10	Strong with many fibres	No evidence	Dry	
5314	214645.4	679058.4	0.3	10	Strong with many fibres	No evidence	Dry	
5315	214641.7	679069.1	no access	-	-	-	-	
5316	214638.5	679424.1	no access	-	-	-	-	
5317	214638.5	679414.1	no access	-	-	-	-	
5318	214638.5	679404.1	no access	-	-	-	-	
5319	214638.5	679394.1	no access	-	-	-	-	
5320	214638.5	679384.1	no access	-	-	-	-	
5321	214638.5	679374.1	no access	-	-	-	-	
5322	214638.5	679364.1	no access	-	-	-	-	
5323	214638.5	679354.1	no access	-	-	-	-	
5324	214638.5	679344.1	no access	-	-	-	-	
5325	214638.5	679334.1	no access	-	-	-	-	
5326	214638.5	679324.1	no access	-	-	-	-	
5327	214638.5	679314.1	2	15	Strong with many fibres	No evidence	Dry	
5328	214638.5	679304.1	1.6	15	Strong with many fibres	No evidence	Dry	
5329	214638.2	679207.4	1.2	15	Strong with many fibres	No evidence	Dry	
5330	214634.2	679062.5	0.8	15	Strong with many fibres	No evidence	Dry	
5331	214631.8	679257.9	0.4	30	Strong with many fibres	No evidence	Dry	
5332	214628.9	679203.6	0.4	15	Strong with many fibres	No evidence	Dry	
5333	214628.5	679424.1	0.4	15	Strong with many fibres	No evidence	Dry	
5334	214628.5	679414.1	0.7	15	Strong with many fibres	No evidence	Dry	
5335	214628.5	679404.1	1	15	Strong with many fibres	No evidence	Dry	
5336	214628.5	679394.1	0.9	15	Strong with many fibres	No evidence	Dry	
5337	214628.5	679384.1	0.8	15	Strong with many fibres	No evidence	Dry	
5338	214628.5	679374.1	0.5	10	Strong with many fibres	No evidence	Dry	
5339	214628.5	679364.1	1.1	10	Strong with many fibres	No evidence	Dry	
5340	214628.5	679354.1	0.7	10	Strong with many fibres	No evidence	Dry	
5341	214628.5	679344.1	0.6	10	Strong with many fibres	No evidence	Dry	
5342	214628.5	679334.1	0.7	10	Strong with many fibres	No evidence	Dry	
5343	214628.5	679324.1	no access	-	-	-	-	
5344	214628.5	679314.1	no access	-	-	-	-	
5345	214628.5	679304.1	no access	-	-	-	-	
5346	214626.7	679055.9	no access	-	-	-	-	
5347	214622.3	679254.8	no access	-	-	-	-	
5348	214618.5	679414.1	no access	-	-	-	-	

PROJECT TITLE: GIANTS BURN PHASE 2		Contract No: 7034	Date 04/07/25	Final	CLIENT: Statkraft UK Ltd	Ritchie House Starlaw Business Park Livingston West Lothian EH54 8SF info@greencatrenewables.co.uk 01506 416553 A trading name of Green Cat Renewables Limited	
DRAWING TITLE: RESULTS OF PEAT PROBES		Fig. No. A1 Sheet 98 of 112	Revisions DWN CHK APP GGH GGH				
SCALE:							

Exploration Point	Co-ordinates		Hazard					Remarks
	Easting (m)	Northing (m)	Peat Depth	Slope Angle	Peat Strength	Slope Instability	Water Condition	
5349	214618.5	679404.1	no access	-	-	-	-	
5350	214618.5	679394.1	0.8	15	Strong with many fibres	No evidence	Dry	
5351	214618.5	679384.1	0.8	15	Strong with many fibres	No evidence	Dry	
5352	214618.5	679374.1	0.8	15	Strong with many fibres	No evidence	Dry	
5353	214618.5	679364.1	1.5	15	Strong with many fibres	No evidence	Dry	
5354	214618.5	679354.1	1.3	15	Strong with many fibres	No evidence	Dry	
5355	214618.5	679344.1	0.9	25	Strong with many fibres	No evidence	Dry	
5356	214618.5	679334.1	0.9	15	Strong with many fibres	No evidence	Dry	
5357	214618.5	679324.1	0.8	15	Strong with many fibres	No evidence	Dry	
5358	214618.5	679314.1	0.6	15	Strong with many fibres	No evidence	Dry	
5359	214618.5	679304.1	0.4	15	Strong with many fibres	No evidence	Dry	
5360	214616.4	679305.2	0.5	15	Strong with many fibres	No evidence	Dry	
5361	214612.7	679251.7	0.6	15	-	-	-	
5362	214611.4	678764.9	0.7	15	-	-	-	
5363	214608.7	679106.6	0.8	15	-	-	-	
5364	214608.5	679414.1	no access	-	Error 2023	Error 2023	Error 2023	
5365	214608.5	679404.1	no access	-	Error 2023	Error 2023	Error 2023	
5366	214608.5	679394.1	no access	-	Error 2023	Error 2023	Error 2023	
5367	214608.5	679384.1	no access	-	-	-	-	
5368	214608.5	679374.1	no access	-	-	-	-	
5369	214608.5	679364.1	no access	-	-	-	-	
5370	214608.5	679354.1	no access	-	-	-	-	
5371	214608.5	679344.1	no access	-	-	-	-	
5372	214608.5	679334.1	0.9	15	Strong with many fibres	No evidence	Dry	
5373	214608.5	679324.1	no access	-	-	-	-	
5374	214608.5	679314.1	no access	-	-	-	-	
5375	214606.8	679302.4	no access	-	-	-	-	
5376	214606.1	678815.0	1.3	15	Strong with many fibres	No evidence	Dry	
5377	214601.5	678764.2	1.2	15	Strong with many fibres	No evidence	Drainage ditches/burns with little water	
5378	214601.2	679100.0	1.1	15	Strong with many fibres	No evidence	Dry	
5379	214600.7	678864.7	1	15	Strong with many fibres	No evidence	Dry	
5380	214599.1	678712.8	1	15	Strong with many fibres	No evidence	Dry	
5381	214598.5	679404.1	0.9	20	Strong with many fibres	No evidence	Dry	
5382	214598.5	679394.1	0.8	15	Strong with many fibres	No evidence	Dry	
5383	214598.5	679384.1	0.7	15	Strong with many fibres	No evidence	Dry	
5384	214598.5	679374.1	0.6	15	Strong with many fibres	No evidence	Dry	
5385	214598.5	679364.1	0.4	15	Strong with many fibres	No evidence	Dry	
5386	214598.5	679354.1	0.6	15	Strong with many fibres	No evidence	Dry	
5387	214598.5	679344.1	1	15	Strong with many fibres	No evidence	Dry	
5388	214598.5	679334.1	0.9	15	-	-	Dry	
5389	214598.5	679324.1	no access	-	Error 2023	Error 2023	-	
5390	214598.5	679314.1	no access	-	-	-	-	
5391	214597.2	679299.5	no access	-	-	-	-	

PROJECT TITLE: GIANTS BURN PHASE 2		Contract No: 7034	Date 04/07/25	Final	CLIENT: Statkraft UK Ltd	Ritchie House Starlaw Business Park Livingston West Lothian EH54 8SF info@greencatrenewables.co.uk 01506 416553 A trading name of Green Cat Renewables Limited	
DRAWING TITLE: RESULTS OF PEAT PROBES		Fig. No. A1 Sheet 99 of 112	Revisions DWN CHK APP				
SCALE:							

Exploration Point	Co-ordinates		Hazard					Remarks
	Easting (m)	Northing (m)	Peat Depth	Slope Angle	Peat Strength	Slope Instability	Water Condition	
5392	214596.2	678813.9	no access	-	-	-	-	
5393	214595.3	678914.4	no access	-	-	-	-	
5394	214593.7	679093.4	no access	-	-	-	-	
5395	214592.9	679354.2	no access	-	-	-	-	
5396	214591.5	678763.4	no access	-	-	-	-	
5397	214590.8	678863.6	1.1	15	Strong with many fibres	No evidence	Drainage ditches/burns with little water	
5399	214589.6	678716.0	1.9	15	Strong with many fibres	No evidence	Dry	
5400	214588.5	679394.1	1.1	15	Strong with many fibres	No evidence	Dry	
5401	214588.5	679384.1	0.3	15	Strong with many fibres	No evidence	Dry	
5402	214588.5	679374.1	0.5	15	Strong with many fibres	No evidence	Dry	
5403	214588.5	679364.1	0.6	-	Strong with many fibres	No evidence	Dry	
5404	214588.5	679354.1	1.5	15	Strong with many fibres	No evidence	Dry	
5405	214588.5	679344.1	0.2	15	Strong with many fibres	No evidence	Dry	
5406	214588.5	679334.1	0.6	15	Strong with many fibres	No evidence	Dry	
5407	214588.5	679324.1	0.9	15	Strong with many fibres	No evidence	Dry	
5408	214586.2	678812.8	0.6	15	Strong with many fibres	No evidence	Dry	
5409	214586.2	679213.4	0.3	15	Strong with many fibres	No evidence	Dry	
5410	214586.0	679346.9	no access	-	-	-	-	
5411	214585.8	679204.7	no access	-	-	-	-	
5412	214585.4	678913.3	0.8	-	Strong with many fibres	No evidence	Dry	
5413	214584.6	679013.8	1.3	-	Strong with many fibres	No evidence	Dry	
5414	214583.4	678665.4	1.6	-	Strong with many fibres	No evidence	Dry	
5415	214580.8	678862.5	1.2	-	Strong with many fibres	No evidence	Dry	
5416	214580.1	678719.2	0.7	-	Strong with many fibres	No evidence	Dry	
5417	214580.0	678963.0	0.8	15	Strong with many fibres	No evidence	Dry	
5418	214579.2	679339.6	0.9	15	Strong with many fibres	No evidence	Dry	
5419	214579.2	679063.5	0.9	15	Strong with many fibres	No evidence	Dry	
5420	214578.7	679195.7	0.9	15	Strong with many fibres	No evidence	Dry	
5421	214578.5	679384.1	1	15	Strong with many fibres	No evidence	Dry	
5422	214578.5	679374.1	1	15	Strong with many fibres	No evidence	Dry	
5423	214578.5	679364.1	0.9	15	Strong with many fibres	No evidence	Dry	
5424	214578.5	679354.1	no access	-	-	-	-	
5425	214578.5	679344.1	no access	-	-	-	-	
5426	214578.4	679223.1	no access	-	-	-	-	
5427	214578.1	679213.8	no access	-	-	-	-	
5428	214577.9	679205.0	2	10	Strong with many fibres	No evidence	Drainage ditches/burns with little water	
5429	214575.5	679144.2	0.7	15	Strong with many fibres	No evidence	Dry	
5430	214575.4	678912.2	1.4	30	Strong with many fibres	No evidence	Dry	
5431	214574.6	679012.7	1	15	Strong with many fibres	No evidence	Dry	
5432	214573.9	678668.5	0.6	15	Strong with many fibres	No evidence	Dry	
5433	214573.7	679113.4	0.7	15	Strong with many fibres	No evidence	Dry	
5434	214570.1	678961.9	0.7	15	Strong with many fibres	No evidence	Dry	

PROJECT TITLE: GIANTS BURN PHASE 2		Contract No: 7034	Date 04/07/25	Final	CLIENT: Statkraft UK Ltd	Ritchie House Starlaw Business Park Livingston West Lothian EH54 8SF info@greencatrenewables.co.uk 01506 416553 A trading name of Green Cat Renewables Limited	
DRAWING TITLE: RESULTS OF PEAT PROBES		Fig. No. A1 Sheet 100 of 112	Revisions DWN CHK APP				
SCALE:							

Exploration Point	Co-ordinates		Hazard					Remarks
	Easting (m)	Northing (m)	Peat Depth	Slope Angle	Peat Strength	Slope Instability	Water Condition	
5435	214569.2	679062.4	0.7	15	Strong with many fibres	No evidence	Dry	
5436	214568.5	679214.1	0.6	15	Strong with many fibres	No evidence	Dry	
5437	214568.5	679204.1	0.5	15	Strong with many fibres	No evidence	Dry	
5438	214568.5	679164.1	0.3	15	Strong with many fibres	No evidence	Dry	
5439	214568.5	679154.1	no access	-	-	-	-	
5440	214568.3	679223.9	no access	-	-	-	-	
5441	214568.3	679186.4	no access	-	-	-	-	
5442	214568.1	679194.4	no access	-	-	-	-	
5443	214568.1	679137.5	no access	-	-	-	-	
5444	214567.8	678617.9	no access	-	-	-	-	
5445	214567.6	679234.2	2	15	Strong with many fibres	Drying/shrinkage evident	Dry	
5446	214564.7	679011.7	0.9	15	Strong with many fibres	No evidence	Dry	
5447	214564.4	678671.7	0.8	15	Strong with many fibres	No evidence	Dry	
5448	214563.8	679112.1	0.7	15	Strong with many fibres	No evidence	Dry	
5449	214560.7	679130.8	0.5	15	Strong with many fibres	No evidence	Dry	
5450	214559.5	678691.9	0.6	15	Strong with many fibres	No evidence	Dry	
5451	214559.3	679061.4	0.7	15	Strong with many fibres	No evidence	Dry	
5452	214558.5	679224.1	0.7	15	Strong with many fibres	No evidence	Dry	
5453	214558.5	679214.1	0.6	15	Strong with many fibres	No evidence	Dry	
5454	214558.5	679204.1	1	15	Strong with many fibres	No evidence	Dry	
5455	214558.5	679194.1	no access	-	-	-	-	
5456	214558.5	679174.1	no access	-	-	-	-	
5457	214558.5	679164.1	no access	-	-	-	-	
5458	214558.5	679154.1	no access	-	-	-	-	
5459	214558.5	679185.4	no access	-	-	-	-	
5460	214558.3	678621.0	no access	-	-	-	-	
5461	214558.1	679234.2	no access	-	-	-	-	
5462	214557.8	679243.8	no access	-	-	-	-	
5463	214556.6	679165.3	no access	-	-	-	-	
5464	214556.2	678701.4	1.6	15	Strong with many fibres	No evidence	Dry	
5465	214553.9	679110.9	0.4	25	Strong with many fibres	No evidence	Dry	
5466	214553.0	678710.8	0.7	15	Strong with many fibres	No evidence	Dry	
5467	214550.0	678569.0	0.9	15	Strong with many fibres	No evidence	Dry	
5468	214548.9	679158.9	0.8	15	Strong with many fibres	No evidence	Dry	
5469	214548.8	678624.2	0.6	15	Strong with many fibres	No evidence	Dry	
5470	214548.5	679234.1	0.6	15	Strong with many fibres	No evidence	Dry	
5471	214548.5	679224.1	0.5	15	Strong with many fibres	No evidence	Dry	
5472	214548.5	679214.1	0.6	-	-	-	-	
5473	214548.5	679204.1	0.6	0	Strong with many fibres	No evidence	Drainage ditches/burns with little water	
5474	214548.5	679194.1	1.4	-	-	-	-	
5475	214548.5	679184.1	2	0	Strong with many fibres	No evidence	Dry	
5476	214548.5	679174.1	no access	-	-	-	-	
5477	214547.8	679243.3	no access	-	-	-	-	

PROJECT TITLE: GIANTS BURN PHASE 2		Contract No: 7034	Date 04/07/25	Final	CLIENT: Statkraft UK Ltd	Ritchie House Starlaw Business Park Livingston West Lothian EH54 8SF info@greencatrenewables.co.uk 01506 416553 A trading name of Green Cat Renewables Limited	
DRAWING TITLE: RESULTS OF PEAT PROBES		Fig. No. A1 Sheet 101 of 112	Revisions DWN CHK APP				
SCALE:							

Exploration Point	Co-ordinates		Hazard					Remarks
	Easting (m)	Northing (m)	Peat Depth	Slope Angle	Peat Strength	Slope Instability	Water Condition	
5478	214547.5	679253.8	no access	-	-	-	-	
5479	214543.7	679379.4	no access	-	-	-	-	
5480	214542.3	679369.5	no access	-	-	-	-	
5481	214541.4	678574.0	no access	-	-	-	-	
5482	214541.3	679152.5	no access	-	-	-	-	
5483	214540.9	679359.6	no access	-	-	-	-	
5484	214538.9	679253.8	2.8	0	Strong with many fibres	No evidence	Dry	
5485	214538.5	679244.1	0.3	30	Strong with many fibres	No evidence	Dry	
5486	214538.5	679234.1	0.4	20	Strong with many fibres	No evidence	Dry	
5487	214538.5	679224.1	0.4	20	Strong with many fibres	No evidence	Dry	
5488	214538.5	679214.1	0.5	15	Strong with many fibres	No evidence	Dry	
5489	214538.5	679204.1	0.2	5	Strong with many fibres	No evidence	Dry	
5490	214538.5	679194.1	1.5	0	Strong with many fibres	No evidence	Dry	
5491	214538.5	679184.1	1.9	0	Strong with many fibres	No evidence	Dry	
5492	214538.2	679263.4	2.1	0	Strong with many fibres	No evidence	Drainage ditches/burns with little water	
5493	214532.8	678579.1	no access	-	-	-	-	
5494	214528.6	679272.4	no access	-	-	-	-	
5495	214528.5	679254.1	no access	-	-	-	-	
5496	214528.5	679244.1	no access	-	-	-	-	
5497	214528.5	679234.1	no access	-	-	-	-	
5498	214528.5	679224.1	no access	-	-	-	-	
5499	214528.5	679214.1	no access	-	-	-	-	
5500	214528.5	679204.1	1.5	0	Strong with many fibres	No evidence	Dry	
5501	214528.5	679194.1	1.4	0	Strong with many fibres	No evidence	Dry	
5502	214528.1	679263.8	no access	-	-	-	-	
5503	214524.2	679278.6	no access	-	-	-	-	
5504	214524.0	679203.5	1.5	0	Strong with many fibres	No evidence	Dry	
5505	214519.1	679286.5	1.9	0	Strong with many fibres	No evidence	Dry	
5506	214518.5	679274.1	2.5	0	Strong with many fibres	No evidence	Dry	
5507	214518.5	679264.1	no access	-	-	-	-	
5508	214518.5	679254.1	no access	-	-	-	-	
5509	214518.5	679244.1	1.4	0	Strong with many fibres	No evidence	Dry	
5510	214518.5	679234.1	no access	-	-	-	-	
5511	214518.5	679224.1	no access	-	-	-	-	
5512	214518.5	679214.1	no access	-	-	-	-	
5513	214518.5	679204.1	no access	-	-	-	-	
5514	214517.3	678528.6	no access	-	-	-	-	
5515	214516.4	679196.9	no access	-	-	-	-	
5516	214513.6	679281.8	2.1	0	Strong with many fibres	No evidence	Dry	
5517	214513.4	679291.8	2	0	Strong with many fibres	-	-	
5518	214510.3	678679.3	2.2	0	Strong with many fibres	No evidence	Dry	
5519	214509.9	678535.4	2.4	0	Strong with many fibres	No evidence	Dry	
5520	214508.9	679190.3	no access	-	-	-	-	

PROJECT TITLE: GIANTS BURN PHASE 2		Contract No: 7034	Date 04/07/25	Final	CLIENT: Statkraft UK Ltd	Ritchie House Starlaw Business Park Livingston West Lothian EH54 8SF info@greencatrenewables.co.uk 01506 416553 A trading name of Green Cat Renewables Limited	
DRAWING TITLE: RESULTS OF PEAT PROBES		Fig. No. A1 Sheet 102 of 112	Revisions DWN CHK APP				
SCALE:							

Exploration Point	Co-ordinates		Hazard					Remarks
	Easting (m)	Northing (m)	Peat Depth	Slope Angle	Peat Strength	Slope Instability	Water Condition	
5521	214508.5	679274.1	no access	-	-	-	-	
5522	214508.5	679264.1	no access	-	-	-	-	
5523	214508.5	679254.1	2.3	0	Strong with many fibres	No evidence	Dry	
5524	214508.5	679244.1	no access	-	-	-	-	
5525	214508.5	679234.1	1	0	Strong with many fibres	No evidence	Dry	
5526	214508.5	679224.1	0.9	0	Strong with many fibres	No evidence	Dry	
5527	214508.5	679214.1	no access	-	-	-	-	
5528	214508.3	679285.7	no access	-	-	-	-	
5529	214507.8	678688.9	no access	-	-	-	-	
5530	214505.3	678698.6	no access	-	-	-	-	
5531	214502.6	678542.2	no access	-	-	-	-	
5532	214501.7	679280.1	no access	-	-	-	-	
5533	214499.9	679272.5	no access	-	-	-	-	
5534	214498.5	679264.1	1	0	Strong with many fibres	No evidence	Dry	
5535	214498.5	679254.1	1.6	0	Strong with many fibres	No evidence	Dry	
5536	214498.5	679244.1	2.1	0	Strong with many fibres	No evidence	Dry	
5537	214498.5	679234.1	2	0	Strong with many fibres	No evidence	Dry	
5538	214498.5	679224.1	2	0	Strong with many fibres	No evidence	Dry	
5539	214497.8	679352.8	1.7	0	Strong with many fibres	No evidence	Dry	
5540	214493.7	679362.0	no access	-	-	-	-	
5541	214491.0	679241.1	0.5	0	Strong with many fibres	No evidence	Dry	
5542	214490.8	679263.8	0.4	0	Strong with many fibres	No evidence	Dry	
5543	214490.8	679271.9	1.9	5	Strong with many fibres	No evidence	Dry	
5544	214489.6	679371.1	2	5	Strong with many fibres	No evidence	Dry	
5545	214488.5	679254.1	no access	-	-	-	-	
5546	214488.5	679244.1	no access	-	-	-	-	
5547	214488.5	679234.1	1.4	5	Strong with many fibres	No evidence	Dry	
5548	214488.5	679375.0	0.7	0	Strong with many fibres	No evidence	Dry	
5549	214487.9	679365.1	1.5	0	Strong with many fibres	No evidence	Dry	
5550	214487.2	679355.1	1.8	0	Strong with many fibres	No evidence	Dry	
5551	214483.5	678491.8	2	0	Strong with many fibres	No evidence	Dry	
5552	214483.5	679234.5	1.6	0	Strong with many fibres	No evidence	Dry	
5553	214479.8	679264.3	1.1	0	Strong with many fibres	No evidence	Dry	
5554	214479.3	679254.0	1.7	0	Strong with many fibres	No evidence	Dry	
5555	214478.9	679243.8	1.1	0	Strong with many fibres	No evidence	Dry	
5556	214476.1	678498.6	0.7	0	Strong with many fibres	Large cracks and small movement	Dry	
5557	214476.0	679227.9	no access	-	-	-	-	
5558	214470.3	679321.5	2	0	Strong with many fibres	No evidence	Dry	
5559	214469.8	679257.5	0.5	0	Strong with many fibres	No evidence	Dry	
5560	214468.7	678505.3	0.8	0	Strong with many fibres	No evidence	Dry	
5561	214467.2	679278.3	1	0	Strong with many fibres	No evidence	Dry	
5562	214461.1	679325.4	1.1	0	Strong with many fibres	No evidence	Dry	
5563	214459.0	678670.6	1.3	0	Strong with many fibres	No evidence	Dry	
5564	214458.6	678680.6	1.2	0	Strong with many fibres	No evidence	Dry	

PROJECT TITLE: GIANTS BURN PHASE 2		Contract No: 7034	Date 04/07/25	Final	CLIENT: Statkraft UK Ltd	Ritchie House Starlaw Business Park Livingston West Lothian EH54 8SF info@greencatrenewables.co.uk 01506 416553 A trading name of Green Cat Renewables Limited	
DRAWING TITLE: RESULTS OF PEAT PROBES		Fig. No. A1 Sheet 103 of 112	Revisions DWN CHK APP				
SCALE:							

Exploration Point	Co-ordinates		Hazard					Remarks
	Easting (m)	Northing (m)	Peat Depth	Slope Angle	Peat Strength	Slope Instability	Water Condition	
5565	214458.3	678690.6	1.1	0	Strong with many fibres	No evidence	Dry	
5566	214457.3	679276.4	1.8	0	Strong with many fibres	No evidence	Dry	
5567	214451.9	679329.3	2.5	0	Strong with many fibres	No evidence	Dry	
5568	214449.6	678455.0	no access	-	-	-	-	
5569	214448.8	679391.4	2.3	0	Strong with many fibres	No evidence	Dry	
5570	214447.5	679274.6	1.3	0	Strong with many fibres	No evidence	Dry	
5571	214442.5	679383.7	0.6	0	Strong with many fibres	No evidence	Dry	
5572	214442.3	678461.8	no access	-	-	-	-	
5573	214436.1	679376.0	0.3	0	Strong with many fibres	No evidence	Dry	
5574	214434.9	678468.5	0.5	0	Strong with many fibres	No evidence	Dry	
5575	214418.5	678644.1	0.6	0	Strong with many fibres	No evidence	Dry	
5576	214418.5	678634.1	0.7	0	Strong with many fibres	No evidence	Dry	
5577	214418.5	678624.1	0.8	0	Strong with many fibres	No evidence	Dry	
5578	214418.5	678614.1	no access	-	-	-	-	
5579	214418.5	678604.1	no access	-	-	-	-	
5580	214415.8	678418.2	1.4	0	Strong with many fibres	No evidence	Dry	
5581	214412.0	679424.5	2	0	Strong with many fibres	No evidence	Dry	
5582	214409.0	678669.0	no access	-	-	-	-	
5583	214408.7	678679.0	no access	-	-	-	-	
5584	214408.5	678654.1	no access	-	-	-	-	
5585	214408.5	678644.1	1	-	Strong with many fibres	No evidence	Dry	
5586	214408.5	678634.1	0.7	-	Strong with many fibres	No evidence	Dry	
5587	214408.5	678624.1	0.3	0	Strong with many fibres	No evidence	Dry	
5588	214408.5	678614.1	0.4	0	Strong with many fibres	No evidence	Dry	
5589	214408.5	678604.1	0.3	0	Strong with many fibres	No evidence	Dry	
5590	214408.5	678594.1	0.4	0	Strong with many fibres	No evidence	Dry	
5591	214408.5	678584.1	0.5	0	Strong with many fibres	No evidence	Drainage ditches/burns with little water	
5592	214408.4	678425.0	2	0	Strong with many fibres	No evidence	Dry	
5593	214408.3	678689.0	no access	-	-	-	-	
5594	214405.3	679417.1	no access	-	-	-	-	
5595	214401.1	678431.7	no access	-	-	-	-	
5596	214398.5	679409.7	1.8	0	Strong with many fibres	No evidence	Dry	
5597	214398.5	678664.1	1	0	Strong with many fibres	No evidence	Dry	
5598	214398.5	678654.1	0.4	0	Strong with many fibres	No evidence	Dry	
5599	214398.5	678644.1	no access	-	-	-	-	
5600	214398.5	678634.1	0.3	0	Strong with many fibres	No evidence	Drainage ditches/burns with much water	
5601	214398.5	678624.1	0.4	0	Strong with many fibres	No evidence	Dry	
5602	214398.5	678614.1	0.5	0	Strong with many fibres	No evidence	Dry	
5603	214398.5	678604.1	2.5	0	Strong with many fibres	Drying/shrinkage evident	Dry	
5604	214398.5	678594.1	0.6	0	Strong with many fibres	Small fissures	Drainage ditches/burns with little water	
5605	214398.5	678584.1	no access	-	-	-	-	

PROJECT TITLE: GIANTS BURN PHASE 2		Contract No: 7034	Date 04/07/25	Final	CLIENT: Statkraft UK Ltd	Ritchie House Starlaw Business Park Livingston West Lothian EH54 8SF info@greencatrenewables.co.uk 01506 416553 A trading name of Green Cat Renewables Limited	
DRAWING TITLE: RESULTS OF PEAT PROBES		Fig. No. A1 Sheet 104 of 112	Revisions DWN CHK APP				
SCALE:							

Exploration Point	Co-ordinates		Hazard					Remarks
	Easting (m)	Northing (m)	Peat Depth	Slope Angle	Peat Strength	Slope Instability	Water Condition	
5606	214398.5	678574.1	0.4	0	Strong with many fibres	No evidence	Dry	
5607	214388.5	678674.1	0.2	0	Strong with many fibres	No evidence	Dry	
5608	214388.5	678664.1	0.9	0	Strong with many fibres	Drying/shrinkage evident	Surface pools	
5609	214388.5	678654.1	0.1	0	Strong with many fibres	No evidence	Dry	
5610	214388.5	678644.1	0.2	0	Strong with many fibres	No evidence	Dry	
5611	214388.5	678634.1	0.3	0	Strong with many fibres	No evidence	Dry	
5612	214388.5	678624.1	0.4	0	Strong with few fibres	Drying/shrinkage evident	Surface pools	
5613	214388.5	678614.1	2.3	0	Strong with many fibres	Drying/shrinkage evident	Dry	
5614	214388.5	678604.1	2.7	0	Strong with many fibres	Drying/shrinkage evident	Dry	
5615	214388.5	678594.1	no access	-	-	-	-	
5616	214388.5	678584.1	no access	-	-	-	-	
5617	214388.5	678574.1	0.3	0	Strong with many fibres	No evidence	Dry	
5618	214388.5	678564.1	0.3	1	Strong with many fibres	No evidence	Dry	
5619	214381.9	678381.4	0.1	0	Strong with many fibres	No evidence	Dry	
5620	214378.5	678674.1	no access	-	-	-	-	
5621	214378.5	678664.1	no access	-	-	-	-	
5622	214378.5	678654.1	1.4	0	Strong with few fibres	Small fissures	Drainage ditches/burns with much water	
5623	214378.5	678644.1	0.3	0	Strong with many fibres	No evidence	Dry	
5624	214378.5	678634.1	no access	-	-	-	-	
5625	214378.5	678624.1	2.6	0	Strong with few fibres	Drying/shrinkage evident	Surface pools	
5626	214378.5	678614.1	1.3	0	Strong with few fibres	Small fissures	Drainage ditches/burns with little water	
5627	214378.5	678604.1	no access	-	-	-	-	
5628	214378.5	678594.1	no access	-	-	-	-	
5629	214378.5	678584.1	no access	-	-	-	-	
5630	214378.5	678574.1	3	0	Strong with few fibres	Drying/shrinkage evident	Dry	
5631	214378.5	678564.1	1.6	0	Strong with few fibres	Drying/shrinkage evident	Drainage ditches/burns with little water	
5632	214375.0	679458.1	no access	-	-	-	-	
5633	214374.5	678388.2	2.2	0	Strong with many fibres	No evidence	Dry	
5634	214368.5	678674.1	3.2	0	Strong with few fibres	Drying/shrinkage evident	Dry	
5635	214368.5	678664.1	1.4	0	Strong with few fibres	Drying/shrinkage evident	Dry	
5636	214368.5	678654.1	no access	-	-	-	-	
5637	214368.5	678644.1	1.6	0	Strong with many fibres	Small fissures	Dry	
5638	214368.5	678634.1	no access	-	-	-	-	
5639	214368.5	678624.1	2.7	0	Strong with many fibres	No evidence	Dry	
5640	214368.5	678614.1	2.5	0	Strong with many fibres	No evidence	Dry	
5641	214368.5	678604.1	2	0	Strong with many fibres	No evidence	Drainage ditches/burns with little water	
5642	214368.5	678594.1	0.4	0	Strong with many fibres	No evidence	Dry	
5643	214368.5	678584.1	0.7	0	Strong with many fibres	No evidence	Dry	
5644	214368.5	678574.1	no access	-	-	-	-	
5645	214368.5	678564.1	1	0	Strong with many fibres	No evidence	Dry	

PROJECT TITLE: GIANTS BURN PHASE 2		Contract No: 7034	Date 04/07/25	Final	CLIENT: Statkraft UK Ltd	Ritchie House Starlaw Business Park Livingston West Lothian EH54 8SF info@greencatrenewables.co.uk 01506 416553 A trading name of Green Cat Renewables Limited	
DRAWING TITLE: RESULTS OF PEAT PROBES		Fig. No. A1 Sheet 105 of 112	Revisions DWN CHK APP				
SCALE:							

Exploration Point	Co-ordinates		Hazard					Remarks
	Easting (m)	Northing (m)	Peat Depth	Slope Angle	Peat Strength	Slope Instability	Water Condition	
5646	214368.3	679450.7	no access	-	-	-	-	
5647	214367.2	678395.0	no access	-	-	-	-	
5648	214361.5	679443.3	1.5	0	Strong with many fibres	No evidence	Dry	
5649	214359.0	678667.4	2.1	0	Strong with many fibres	Small fissures	Drainage ditches/burns with little water	
5650	214358.7	678677.4	3.3	0	Strong with many fibres	No evidence	Drainage ditches/burns with little water	
5651	214358.5	678674.1	2.1	0	Strong with many fibres	No evidence	Dry	
5652	214358.5	678664.1	1.8	0	Strong with many fibres	No evidence	Dry	
5653	214358.5	678654.1	0.7	0	Strong with many fibres	No evidence	Dry	
5654	214358.5	678644.1	1.2	0	Strong with many fibres	No evidence	Dry	
5655	214358.5	678634.1	1	0	Strong with many fibres	No evidence	Dry	
5656	214358.5	678624.1	no access	-	-	-	-	
5657	214358.5	678614.1	no access	-	-	-	-	
5658	214358.5	678604.1	0.8	15	Strong with many fibres	No evidence	Dry	
5659	214358.5	678594.1	no access	-	-	-	-	
5660	214358.5	678584.1	1.5	20	Strong with many fibres	No evidence	Dry	
5661	214358.5	678574.1	2	0	Strong with many fibres	No evidence	Dry	
5662	214358.5	678564.1	1.7	0	Strong with many fibres	No evidence	Dry	
5663	214358.4	678687.4	1.8	0	Strong with many fibres	No evidence	Dry	
5664	214354.3	678646.2	2.5	0	Strong with many fibres	No evidence	Dry	
5665	214350.7	678343.5	3	0	Strong with many fibres	No evidence	Dry	
5666	214348.5	678674.1	1.8	0	Strong with many fibres	No evidence	Dry	
5667	214348.5	678664.1	0.5	0	Strong with many fibres	No evidence	Dry	
5668	214348.5	678654.1	0.4	15	Strong with many fibres	No evidence	Dry	
5669	214348.5	678644.1	0.3	15	Strong with many fibres	No evidence	Dry	
5670	214348.5	678634.1	0.5	15	Strong with many fibres	No evidence	Dry	
5671	214348.5	678624.1	0.3	0	Strong with many fibres	No evidence	Dry	
5672	214348.5	678614.1	1.2	0	Strong with many fibres	No evidence	Dry	
5673	214348.5	678604.1	1.1	0	Strong with many fibres	No evidence	Dry	
5674	214348.5	678594.1	1	0	Strong with many fibres	Drying/shrinkage evident	Dry	
5675	214348.5	678584.1	1.3	0	Strong with many fibres	No evidence	Dry	
5676	214348.5	678574.1	1.5	0	Strong with many fibres	No evidence	Dry	
5677	214348.5	678564.1	1.4	0	Strong with many fibres	No evidence	Dry	
5678	214345.9	678651.5	2.4	0	Strong with many fibres	No evidence	Dry	
5679	214342.8	678349.6	1.7	0	Strong with many fibres	No evidence	Dry	
5680	214338.5	678674.1	1.5	0	Strong with many fibres	No evidence	Dry	
5681	214338.5	678664.1	1.2	5	Strong with many fibres	No evidence	Dry	
5682	214338.5	678654.1	1	5	Strong with many fibres	No evidence	Dry	
5683	214338.5	678644.1	no access	-	-	-	-	
5684	214338.5	678634.1	0.8	-	-	-	-	
5685	214338.5	678624.1	0.8	0	Strong with many fibres	Drying/shrinkage evident	Dry	
5686	214338.5	678614.1	0.9	0	Strong with many fibres	No evidence	Dry	
5687	214338.5	678604.1	0.9	0	Strong with many fibres	No evidence	Dry	

PROJECT TITLE: GIANTS BURN PHASE 2		Contract No: 7034	Date 04/07/25	Final	CLIENT: Statkraft UK Ltd	Ritchie House Starlaw Business Park Livingston West Lothian EH54 8SF info@greencatrenewables.co.uk 01506 416553 A trading name of Green Cat Renewables Limited	
DRAWING TITLE: RESULTS OF PEAT PROBES		Fig. No. A1 Sheet 106 of 112	Revisions DWN CHK APP GGH GGH				
SCALE:							

Exploration Point	Co-ordinates		Hazard					Remarks
	Easting (m)	Northing (m)	Peat Depth	Slope Angle	Peat Strength	Slope Instability	Water Condition	
5688	214338.5	678594.1	1	0	Strong with many fibres	No evidence	Drainage ditches/burns with little water	
5689	214338.5	678584.1	1	0	Strong with many fibres	No evidence	Dry	
5690	214338.5	678574.1	1	0	Strong with many fibres	No evidence	Dry	
5691	214338.5	678564.1	2.6	0	Strong with many fibres	No evidence	Dry	
5692	214338.0	679491.8	2.2	0	Strong with many fibres	No evidence	Dry	
5693	214337.5	678656.9	2.5	10	Strong with many fibres	No evidence	Dry	
5694	214334.9	678355.7	2.7	10	Strong with many fibres	No evidence	Dry	
5695	214331.3	679484.4	2	10	Strong with many fibres	No evidence	Dry	
5696	214328.5	678664.1	1.8	5	Strong with many fibres	No evidence	Drainage ditches/burns with little water	
5697	214328.5	678654.1	no access	-	-	-	-	
5698	214328.5	678644.1	0.8	0	Strong with many fibres	No evidence	Dry	
5699	214328.5	678634.1	1.4	0	Strong with many fibres	Drying/shrinkage evident	-	
5700	214328.5	678624.1	1.2	0	Strong with many fibres	No evidence	Dry	
5701	214328.5	678614.1	1	0	Strong with many fibres	No evidence	Dry	
5702	214328.5	678604.1	1.6	0	Strong with many fibres	No evidence	Dry	
5703	214328.5	678594.1	2.4	0	Strong with many fibres	No evidence	Dry	
5704	214328.5	678584.1	2.8	0	Strong with many fibres	No evidence	Dry	
5705	214328.5	678574.1	3	0	Strong with many fibres	No evidence	Dry	
5706	214328.5	678564.1	2.2	0	Strong with many fibres	No evidence	Dry	
5707	214327.6	678604.0	1.8	0	Strong with many fibres	No evidence	Dry	
5708	214324.5	679477.0	1.6	0	Strong with many fibres	No evidence	Dry	
5709	214319.1	678609.3	1.4	0	Strong with many fibres	No evidence	Dry	
5710	214318.5	678654.1	1.4	0	Strong with many fibres	No evidence	Drainage ditches/burns with little water	
5711	214318.5	678644.1	no access	-	-	-	-	
5712	214318.5	678634.1	1.6	0	Strong with many fibres	No evidence	Dry	
5713	214318.5	678624.1	1.7	0	Strong with many fibres	No evidence	Dry	
5714	214318.5	678614.1	0.6	0	Strong with many fibres	No evidence	Dry	
5715	214318.5	678604.1	0.5	0	Strong with many fibres	No evidence	Dry	
5716	214318.5	678594.1	1.7	0	Strong with many fibres	No evidence	Dry	
5717	214318.5	678584.1	1.4	0	Strong with many fibres	No evidence	Dry	
5718	214318.5	678574.1	1.1	0	Strong with many fibres	No evidence	Dry	
5719	214310.7	678614.7	1.2	0	Strong with many fibres	No evidence	Dry	
5720	214309.0	678665.8	1.4	0	Strong with many fibres	No evidence	Dry	
5721	214308.7	678675.8	2	0	Strong with many fibres	No evidence	Dry	
5722	214308.5	678644.1	2.5	0	Strong with many fibres	No evidence	Dry	
5723	214308.5	678634.1	1.9	0	Strong with many fibres	No evidence	Dry	
5724	214308.5	678624.1	1.6	0	Strong with many fibres	No evidence	Dry	
5725	214308.5	678614.1	1.5	0	Strong with many fibres	No evidence	Dry	
5726	214308.5	678604.1	1.5	0	Strong with many fibres	No evidence	Dry	
5727	214308.5	678594.1	0	0	Strong with many fibres	No evidence	Dry	
5728	214308.5	678614.1	0	0	Strong with many fibres	No evidence	Dry	

PROJECT TITLE: GIANTS BURN PHASE 2		Contract No: 7034	Date 04/07/25	Final	CLIENT: Statkraft UK Ltd	Ritchie House Starlaw Business Park Livingston West Lothian EH54 8SF info@greencatrenewables.co.uk 01506 416553 A trading name of Green Cat Renewables Limited	
DRAWING TITLE: RESULTS OF PEAT PROBES		Fig. No. A1 Sheet 107 of 112	Revisions DWN CHK APP				
SCALE:							

Exploration Point	Co-ordinates		Hazard					Remarks
	Easting (m)	Northing (m)	Peat Depth	Slope Angle	Peat Strength	Slope Instability	Water Condition	
5729	214308.5	678584.1	1.1	0	Strong with many fibres	No evidence	Dry	
5730	214308.4	678685.8	no access	-	-	-	-	
5731	214302.8	679524.0	no access	-	-	-	-	
5732	214300.8	678561.7	0.4	0	Strong with many fibres	No evidence	Dry	
5733	214298.5	678614.1	1.1	0	Strong with many fibres	Drying/shrinkage evident	Dry	
5734	214298.5	678604.1	1	0	Strong with many fibres	No evidence	Dry	
5735	214298.5	678594.1	1	0	Strong with many fibres	No evidence	Dry	
5736	214298.5	678584.1	0.8	0	Strong with many fibres	No evidence	Dry	
5737	214294.6	679518.3	0.7	0	Strong with many fibres	No evidence	Drainage ditches/burns with little water	
5738	214292.9	679542.3	2	0	Strong with many fibres	No evidence	Dry	
5739	214292.3	678567.1	3.1	0	Strong with many fibres	No evidence	Dry	
5740	214289.2	679567.8	2.3	0	Strong with many fibres	No evidence	Dry	
5741	214288.5	678594.1	1.6	0	Strong with many fibres	No evidence	Dry	
5742	214288.5	678584.1	1.4	0	Strong with many fibres	No evidence	Dry	
5743	214288.5	678574.1	1.3	0	Strong with many fibres	No evidence	Dry	
5744	214286.4	679512.6	no access	-	-	-	-	
5745	214283.9	678572.4	no access	-	-	-	-	
5746	214283.2	679539.8	no access	-	-	-	-	
5747	214280.8	679573.2	no access	-	-	-	-	
5748	214274.0	678519.5	no access	-	-	-	-	
5749	214273.6	679537.4	no access	-	-	-	-	
5750	214272.4	679578.6	no access	-	-	-	-	
5751	214267.5	679535.1	no access	-	-	-	-	
5752	214265.5	678524.9	0.6	0	Strong with many fibres	No evidence	Dry	
5753	214262.4	679525.6	1.1	0	Strong with many fibres	No evidence	Dry	
5754	214261.8	679543.3	1.6	0	Strong with many fibres	No evidence	Drainage ditches/burns with little water	
5755	214259.1	678664.2	1.4	0	Strong with many fibres	No evidence	Dry	
5756	214258.7	678674.2	1.2	0	Strong with many fibres	No evidence	Dry	
5757	214258.4	678684.2	1.9	0	Strong with many fibres	No evidence	Dry	
5758	214257.1	678530.2	2.5	0	Strong with many fibres	No evidence	Dry	
5759	214256.0	679551.4	2.8	0	Strong with many fibres	No evidence	Dry	
5760	214254.0	679531.0	3.3	0	Strong with many fibres	No evidence	Dry	
5761	214247.2	678477.3	2.2	0	Strong with many fibres	No evidence	Dry	
5762	214245.6	679536.3	1.9	0	Strong with many fibres	No evidence	Dry	
5763	214238.8	678482.7	1.6	0	Strong with many fibres	No evidence	Dry	
5764	214230.3	678488.0	no access	-	-	-	-	
5765	214209.1	678662.6	no access	-	-	-	-	
5766	214208.8	678672.6	no access	-	-	-	-	
5767	214208.5	678682.7	no access	-	-	-	-	
5768	214159.1	678661.1	no access	-	-	-	-	
5769	214158.8	678671.0	no access	-	-	-	-	
5770	214158.5	678681.1	no access	-	-	-	-	

PROJECT TITLE: GIANTS BURN PHASE 2		Contract No: 7034	Date 04/07/25	Final	CLIENT: Statkraft UK Ltd	Ritchie House Starlaw Business Park Livingston West Lothian EH54 8SF info@greencatrenewables.co.uk 01506 416553 A trading name of Green Cat Renewables Limited	
DRAWING TITLE: RESULTS OF PEAT PROBES		Fig. No. A1 Sheet 108 of 112	Revisions DWN CHK APP				
SCALE:							

Exploration Point	Co-ordinates		Hazard					Remarks
	Easting (m)	Northing (m)	Peat Depth	Slope Angle	Peat Strength	Slope Instability	Water Condition	
5771	214118.5	678984.1	no access	-	-	-	-	
5772	214118.5	678974.1	0.4	30	Strong with many fibres	No evidence	Dry	
5773	214118.5	678964.1	no access	-	-	-	-	
5774	214118.5	678954.1	no access	-	-	-	-	
5775	214118.5	678944.1	0.8	30	Strong with many fibres	No evidence	Dry	
5776	214118.5	678934.1	0.6	0	Strong with many fibres	No evidence	Dry	
5777	214118.5	678924.1	1.1	0	Strong with many fibres	No evidence	Dry	
5778	214109.1	678659.5	1.5	0	Strong with many fibres	No evidence	Dry	
5779	214108.8	678669.5	1	0	Strong with many fibres	No evidence	Dry	
5780	214108.5	678679.5	0.8	0	Strong with many fibres	No evidence	Dry	
5781	214108.5	678994.1	1.5	0	Strong with many fibres	No evidence	Dry	
5782	214108.5	678984.1	2.1	0	Strong with many fibres	No evidence	Dry	
5783	214108.5	678974.1	1.9	0	Strong with many fibres	No evidence	Dry	
5784	214108.5	678964.1	1.8	0	Strong with many fibres	No evidence	Dry	
5786	214108.5	678944.1	no access	-	-	-	-	
5787	214108.5	678934.1	no access	-	-	-	-	
5788	214108.5	678924.1	no access	-	-	-	-	
5789	214108.5	678914.1	no access	-	-	-	-	
5790	214098.5	679004.1	no access	-	-	-	-	
5791	214098.5	678994.1	no access	-	-	-	-	
5792	214098.5	678984.1	no access	-	-	-	-	
5793	214098.5	678974.1	0.4	0	Strong with many fibres	No evidence	Dry	
5794	214098.5	678964.1	no access	-	-	-	-	
5795	214098.5	678954.1	0.9	30	Strong with many fibres	No evidence	Dry	
5796	214098.5	678944.1	no access	-	-	-	-	
5797	214098.5	678934.1	1	0	Strong with many fibres	No evidence	Dry	
5798	214098.5	678924.1	0.9	0	Strong with many fibres	No evidence	Dry	
5799	214098.5	678914.1	1	0	Strong with many fibres	No evidence	Dry	
5800	214098.5	678904.1	0.5	0	Strong with many fibres	No evidence	Drainage ditches/burns with little water	
5801	214088.5	679004.1	2.6	0	Strong with many fibres	No evidence	Dry	
5802	214088.5	678994.1	2.9	0	Strong with many fibres	No evidence	Dry	
5803	214088.5	678984.1	1.7	0	Strong with many fibres	No evidence	Dry	
5804	214088.5	678974.1	1.2	0	Strong with many fibres	No evidence	Dry	
5805	214088.5	678964.1	no access	-	-	-	-	
5806	214088.5	678954.1	no access	-	-	-	-	
5807	214088.5	678944.1	no access	-	-	-	-	
5808	214088.5	678934.1	no access	-	-	-	-	
5809	214088.5	678924.1	no access	-	-	-	-	
5810	214088.5	678914.1	no access	-	-	-	-	
5811	214088.5	678904.1	1.1	10	Strong with many fibres	No evidence	Dry	
5812	214078.5	679014.1	no access	-	-	-	-	
5813	214078.5	679004.1	1.1	0	Strong with many fibres	No evidence	Dry	
5814	214078.5	678994.1	0.7	0	Strong with many fibres	No evidence	Dry	

PROJECT TITLE: GIANTS BURN PHASE 2		Contract No: 7034	Date 04/07/25	Final	CLIENT: Statkraft UK Ltd	Ritchie House Starlaw Business Park Livingston West Lothian EH54 8SF info@greencatrenewables.co.uk 01506 416553 A trading name of Green Cat Renewables Limited	
DRAWING TITLE: RESULTS OF PEAT PROBES		Fig. No. A1 Sheet 109 of 112	Revisions DWN CHK APP				
SCALE:							

Exploration Point	Co-ordinates		Hazard					Remarks
	Easting (m)	Northing (m)	Peat Depth	Slope Angle	Peat Strength	Slope Instability	Water Condition	
5815	214078.5	678984.1	1.5	0	Strong with many fibres	No evidence	Dry	
5816	214078.5	678974.1	1.6	0	Strong with many fibres	No evidence	Dry	
5817	214078.5	678964.1	0.7	0	Strong with many fibres	No evidence	Dry	
5818	214078.5	678954.1	2.6	0	Strong with many fibres	No evidence	Dry	
5819	214078.5	678944.1	2.7	0	Strong with many fibres	No evidence	Dry	
5820	214078.5	678934.1	1.5	0	Strong with many fibres	No evidence	Dry	
5821	214078.5	678924.1	no access	-	-	-	-	
5822	214078.5	678914.1	2.5	0	Strong with many fibres	No evidence	Dry	
5823	214078.5	678904.1	no access	-	-	-	-	
5824	214078.5	678894.1	0.4	0	Strong with many fibres	No evidence	Dry	
5825	214068.5	679014.1	1.1	0	Strong with many fibres	No evidence	Dry	
5826	214068.5	679004.1	1	20	Strong with many fibres	No evidence	Dry	
5827	214068.5	678994.1	no access	-	-	-	-	
5828	214068.5	678984.1	2	0	Strong with many fibres	No evidence	Dry	
5829	214068.5	678974.1	3	0	Strong with many fibres	No evidence	Dry	
5830	214068.5	678964.1	2.3	0	Strong with many fibres	No evidence	Dry	
5831	214068.5	678954.1	3	0	Strong with many fibres	No evidence	Dry	
5832	214068.5	678944.1	0.6	15	Strong with many fibres	No evidence	Dry	
5833	214068.5	678934.1	1.7	5	Strong with many fibres	No evidence	Dry	
5834	214068.5	678924.1	no access	-	-	-	-	
5835	214068.5	678914.1	0.5	30	Strong with many fibres	No evidence	Dry	
5836	214068.5	678904.1	3	0	Strong with many fibres	No evidence	Dry	
5837	214068.5	678894.1	1.9	0	Strong with many fibres	No evidence	Dry	
5838	214064.0	678685.6	no access	-	-	-	-	
5839	214059.9	678676.5	0.8	10	Strong with many fibres	No evidence	Dry	
5840	214058.5	679014.1	no access	-	-	-	-	
5841	214058.5	679004.1	2	5	Strong with many fibres	No evidence	Dry	
5842	214058.5	678994.1	0.9	30	Strong with many fibres	No evidence	Dry	
5843	214058.5	678984.1	no access	-	-	-	-	
5844	214058.5	678974.1	2	0	Strong with many fibres	No evidence	Dry	
5845	214058.5	678964.1	0.5	25	Strong with many fibres	No evidence	Dry	
5846	214058.5	678954.1	2	0	Strong with many fibres	No evidence	Dry	
5847	214058.5	678944.1	no access	-	-	-	-	
5848	214058.5	678934.1	0.4	10	Strong with many fibres	No evidence	Dry	
5849	214058.5	678924.1	2.4	0	Strong with many fibres	No evidence	Dry	
5850	214058.5	678914.1	0.8	0	Strong with many fibres	No evidence	Dry	
5851	214058.5	678904.1	0.4	0	Strong with many fibres	No evidence	Dry	
5852	214058.5	678894.1	0.7	0	Strong with many fibres	No evidence	Dry	
5853	214055.8	678667.4	no access	-	-	-	-	
5854	214048.5	679004.1	2.1	0	Strong with many fibres	No evidence	Dry	
5855	214048.5	678994.1	2.2	5	Strong with few fibres	No evidence	Dry	
5856	214048.5	678984.1	no access	-	-	-	-	
5857	214048.5	678974.1	1.8	5	Strong with many fibres	No evidence	Dry	
5858	214048.5	678964.1	no access	-	-	-	-	

PROJECT TITLE: GIANTS BURN PHASE 2		Contract No: 7034	Date 04/07/25	Final	CLIENT: Statkraft UK Ltd	Ritchie House Starlaw Business Park Livingston West Lothian EH54 8SF info@greencatrenewables.co.uk 01506 416553 A trading name of Green Cat Renewables Limited	
DRAWING TITLE: RESULTS OF PEAT PROBES		Fig. No. A1 Sheet 110 of 112	Revisions DWN CHK APP GGH GGH				
SCALE:							

Exploration Point	Co-ordinates		Hazard					Remarks
	Easting (m)	Northing (m)	Peat Depth	Slope Angle	Peat Strength	Slope Instability	Water Condition	
5859	214048.5	678954.1	no access	-	-	-	-	
5860	214048.5	678944.1	no access	-	-	-	-	
5861	214048.5	678934.1	no access	-	-	-	-	
5862	214048.5	678924.1	no access	-	-	-	-	
5863	214048.5	678914.1	no access	-	-	-	-	
5864	214048.5	678904.1	no access	-	-	-	-	
5865	214048.5	678894.1	no access	-	-	-	-	
5866	214038.5	679004.1	1.1	0	Strong with many fibres	No evidence	Dry	
5867	214038.5	678994.1	1.5	0	Strong with many fibres	No evidence	Dry	
5868	214038.5	678984.1	1.5	0	Strong with many fibres	No evidence	Dry	
5869	214038.5	678974.1	1.7	0	Strong with many fibres	No evidence	Dry	
5870	214038.5	678964.1	1.5	0	Strong with many fibres	No evidence	Dry	
5871	214038.5	678954.1	2.2	0	Strong with many fibres	No evidence	Dry	
5872	214038.5	678944.1	1.7	0	Strong with many fibres	No evidence	Dry	
5873	214038.5	678934.1	no access	-	-	-	-	
5874	214038.5	678924.1	no access	-	-	-	-	
5875	214038.5	678914.1	no access	-	-	-	-	
5876	214038.5	678904.1	1.3	0	Strong with many fibres	No evidence	Dry	
5877	214038.5	678894.1	1.6	0	Strong with many fibres	No evidence	Dry	
5878	214030.0	678713.9	1.5	0	Strong with many fibres	No evidence	Dry	
5879	214029.8	678852.2	1.4	0	Strong with many fibres	No evidence	Dry	
5880	214028.5	678994.1	1.6	0	Strong with many fibres	No evidence	Dry	
5881	214028.5	678984.1	1.9	0	Strong with many fibres	No evidence	Dry	
5882	214028.5	678974.1	1.8	0	Strong with many fibres	No evidence	Dry	
5883	214028.5	678964.1	1.6	0	Strong with many fibres	No evidence	Dry	
5884	214028.5	678954.1	2	0	Strong with many fibres	No evidence	Dry	
5885	214028.5	678944.1	1.7	0	Strong with many fibres	No evidence	Dry	
5886	214028.5	678934.1	2	0	Strong with many fibres	No evidence	Dry	
5887	214028.5	678924.1	2.1	0	Strong with many fibres	No evidence	Dry	
5888	214028.5	678914.1	1.9	0	Strong with many fibres	No evidence	Dry	
5889	214028.4	678903.1	1.5	0	Strong with many fibres	No evidence	Dry	
5890	214022.1	678802.9	1.2	0	Strong with many fibres	No evidence	Dry	
5891	214021.9	678708.0	0.9	0	Strong with many fibres	No evidence	Dry	
5892	214019.9	678853.8	1	0	Strong with many fibres	No evidence	Dry	
5893	214018.6	678905.0	1	0	Strong with many fibres	No evidence	Dry	
5894	214018.5	678984.1	0.9	0	Strong with many fibres	No evidence	Dry	
5895	214018.5	678974.1	0.8	0	Strong with many fibres	No evidence	Dry	
5896	214018.5	678964.1	2.2	0	Strong with many fibres	No evidence	Dry	
5897	214018.5	678954.1	2	0	Strong with many fibres	No evidence	Dry	
5898	214018.5	678944.1	1.7	0	Strong with many fibres	No evidence	Dry	
5899	214018.5	678934.1	1.4	0	Strong with many fibres	No evidence	Dry	
5900	214018.5	678924.1	1.2	0	Strong with many fibres	No evidence	Dry	
5901	214018.5	678914.1	1.1	0	Strong with many fibres	No evidence	Dry	
5902	214018.5	678904.1	1.2	0	Strong with many fibres	No evidence	Dry	

PROJECT TITLE:

GIANTS BURN PHASE 2

Contract No:

7034

Date 04/07/25

DWN CHK APP

GGH GGH

Final

CLIENT:

Statkraft UK Ltd

DRAWING TITLE:

RESULTS OF PEAT PROBES

Fig. No.

A1

Sheet 111 of 112

Revisions

DWN CHK APP

SCALE:

Ritchie House
Starlaw Business Park
Livingston
West Lothian
EH54 8SF
info@greencatrenewables.co.uk
01506 416553

A trading name of
Green Cat Renewables Limited



Exploration Point	Co-ordinates		Hazard					Remarks
	Easting (m)	Northing (m)	Peat Depth	Slope Angle	Peat Strength	Slope Instability	Water Condition	
5903	214018.5	678894.1	1	0	Strong with many fibres	No evidence	Dry	
5904	214018.5	678884.1	1	0	Strong with many fibres	No evidence	Dry	
5905	214018.5	678874.1	0.9	0	Strong with many fibres	No evidence	Dry	
5906	214016.2	678755.0	1	0	Strong with many fibres	No evidence	Dry	
5907	214013.8	678702.1	1	0	Strong with many fibres	No evidence	Dry	
5908	214012.2	678804.4	1.5	0	Strong with many fibres	No evidence	Dry	
5909	214010.0	678855.3	1.9	0	Strong with many fibres	No evidence	Dry	
5910	214008.5	678974.1	1.4	0	Strong with many fibres	No evidence	Dry	
5911	214008.5	678964.1	1	0	Strong with many fibres	No evidence	Dry	
5912	214008.5	678954.1	1.2	0	Strong with many fibres	No evidence	Dry	
5913	214008.5	678944.1	1	0	Strong with many fibres	No evidence	Dry	
5914	214008.5	678934.1	0.7	0	Strong with many fibres	No evidence	Dry	
5915	214008.5	678904.1	1	0	Strong with many fibres	No evidence	Dry	
5916	214008.5	678894.1	0.8	0	Strong with many fibres	No evidence	Dry	
5917	214008.5	678884.1	1	0	Strong with many fibres	No evidence	Dry	
5918	214006.2	678754.8	1	0	Strong with many fibres	No evidence	Dry	
5919	214002.3	678805.9	0.9	0	Strong with many fibres	No evidence	Dry	
5920	213999.4	678798.0	2	0	Strong with many fibres	No evidence	Dry	
5921	213996.5	678788.4	2	0	Strong with many fibres	No evidence	Dry	
5922	213996.2	678754.6	2	0	Strong with many fibres	No evidence	Dry	
5923	213993.7	678778.8	1.8	0	Strong with many fibres	No evidence	Dry	
5924	213983.6	678800.5	1.5	0	Strong with many fibres	No evidence	Dry	
5925	213982.1	678790.6	1.4	0	Strong with many fibres	No evidence	Dry	
5926	213980.5	678780.7	1.4	0	Strong with many fibres	No evidence	Dry	

PROJECT TITLE: GIANTS BURN PHASE 2		Contract No: 7034	Date 04/07/25	Final	CLIENT: Statkraft UK Ltd	Ritchie House Starlaw Business Park Livingston West Lothian EH54 8SF info@greencatrenewables.co.uk 01506 416553	
DRAWING TITLE: RESULTS OF PEAT PROBES		Fig. No. A1 Sheet 112 of 112	Revisions DWN CHK APP				
SCALE:							

 Less than 0.50m
 1.00m to 2.00m
 3.00m or deeper
 0.50m to 1.00m
 2.00m to 3.00m
 no access

PROJECT TITLE: GIANTS BURN PHASE 2		Contract No.: 7034		<table><tr><td>Date</td><td colspan="2">04/07/25</td></tr><tr><td>DWN</td><td>CHK</td><td>APP</td></tr><tr><td></td><td>GGH</td><td>GGH</td></tr></table>		Date	04/07/25		DWN	CHK	APP		GGH	GGH	Final		CLIENT: Statkraft UK Ltd		Ritchie House Starlaw Business Park Livingston West Lothian EH54 8SF info@greencatrenewables.co.uk 01506 416553		 A trading name of Green Cat Renewables Limited		 Geotechnical	
Date	04/07/25																							
DWN	CHK	APP																						
	GGH	GGH																						
DRAWING TITLE: SITE PLAN SHOWING PEAT DEPTH		Fig. No. A2		<table><tr><td colspan="3">Revisions</td></tr><tr><td>DWN</td><td>CHK</td><td>APP</td></tr><tr><td></td><td></td><td></td></tr></table>		Revisions			DWN	CHK	APP													
Revisions																								
DWN	CHK	APP																						
SCALE: Scale 1: 20768																								

Description of Hazard					Hazard Rating Scale
Depth (m)	Slope (degrees from horizontal)	Strength	Evidence of Instability	Water Concentration	
0	0	Strong with many fibres	No evidence	Dry	1
0.1 - 0.5	<3	Strong with few fibres	Drying/shrinkage evident	Drainage ditches/burns with little water	2
0.5 - 1.0	3-10	Strong but spongy	Small fissures	Drainage ditches/burns with much water	3
1.0 - 2.0	10-15	Weak and spongy	Large cracks and small movement	Surface pools	4
>2.0	>15	Fluid (no real strength)	Slips and significant movement	Submerged	5

Scale	Likelihood	Probability of occurrence
5	Almost certain	> 1 in 3
4	Probable	1 in 10 – 1 in 3
3	Likely	1 in 10^2 – 1 in 10
2	Unlikely	1 in 10^7 – 1 in 10^2
1	Negligible	< 1 in 10^7

Exploration Point	Co-ordinates		Hazard Rating					Average Hazard Rating
	Easting (m)	Northing (m)	Peat Depth	Slope Angle	Peat Strength	Slope Instability	Water Condition	
1	213725.2	677310.1	2	3	2	4	1	2.4
2	213905.5	677404.6	3	3	2	1	1	2.0
3	213824.1	677394.2	3	3	3	1	2	2.4
4	213724.1	677395.3	3	3	2	5	1	2.8
5	213825.8	677494.7	4	3	2	1	2	2.4
6	213925.2	677495.3	3	3	1	1	1	1.8
7	214024.6	677495.3	2	3	1	1	1	1.6
8	213724.7	677495.9	2	3	2	3	2	2.4
9	214125.1	677593.6	3	2	2	1	2	2.0
10	213825.8	677594.1	3	5	2	1	1	2.4
11	214025.7	677594.1	1	4	-	1	1	1.4
12	213725.2	677594.7	4	2	1	1	1	1.8
13	213925.7	677594.7	3	3	2	1	2	2.2
14	214125.7	677694.7	3	3	1	1	1	1.8
15	213924.6	677695.2	3	3	2	1	2	2.2
16	214225.7	677695.2	4	3	2	1	1	2.2
17	213825.8	677695.8	4	3	1	1	1	2.0
18	214025.2	677695.8	5	3	2	1	1	2.4
19	213724.7	677696.4	2	3	2	1	1	1.8
20	213823.5	677794.7	4	3	2	1	2	2.4
21	213728.1	677795.2	2	4	2	1	1	2.0
22	213923.5	677795.2	5	2	1	1	1	2.0
23	214023.5	677795.2	2	3	2	1	1	1.8
24	214125.7	677795.2	4	3	1	1	1	2.0
25	214224.5	677795.8	3	2	2	1	4	2.4
26	214322.8	677796.4	4	3	1	1	1	2.0
27	213824.2	677894.2	2	3	2	1	1	1.8
28	213924.2	677894.2	5	3	2	3	1	2.8
29	214024.2	677894.2	2	3	2	1	1	1.8
30	214325.1	677894.9	1	3	-	1	1	1.2
31	213725.2	677895.5	2	3	2	1	2	2.0
32	214125.7	677895.5	1	3	-	1	1	1.2
33	214390.4	677895.5	2	3	1	1	2	1.8
34	214225.1	677896.0	5	3	1	1	1	2.2
35	213724.2	677994.2	2	3	2	3	5	3.0
36	213824.2	677994.2	3	3	2	3	4	3.0
37	213924.2	677994.2	2	3	2	1	1	1.8
38	214024.2	677994.2	5	3	2	1	1	2.4
39	214124.2	677994.2	4	3	2	1	1	2.2
40	214421.6	677994.3	2	3	3	1	2	2.2
41	214325.1	677996.0	2	3	1	1	1	1.6
42	214225.1	677996.6	4	3	2	2	1	2.4
43	214324.5	678092.6	2	3	2	2	2	2.2
44	214423.9	678093.7	3	3	2	2	3	2.6

PROJECT TITLE: GIANTS BURN PHASE 2		Contract No: 7034	Date 04/07/25	Final	CLIENT: Statkraft UK Ltd	Ritchie House Starlaw Business Park Livingston West Lothian EH54 8SF info@greencatrenewables.co.uk 01506 416553 A trading name of Green Cat Renewables Limited	
DRAWING TITLE: RESULTS OF PEAT PROBES: HAZARD RATING		Fig. No. A4 Sheet 1 of 102	Revisions DWN CHK APP				
SCALE:							

Exploration Point	Co-ordinates		Hazard Rating					Average Hazard Rating
	Easting (m)	Northing (m)	Peat Depth	Slope Angle	Peat Strength	Slope Instability	Water Condition	
45	213724.2	678094.2	3	2	2	3	1	2.2
46	213824.2	678094.2	3	3	3	1	2	2.4
47	213924.2	678094.2	3	2	3	2	2	2.4
48	214024.2	678094.2	3	3	2	4	1	2.6
49	214124.2	678094.2	4	3	1	1	-	1.8
50	214224.2	678094.2	4	2	2	2	2	2.4
51	214323.9	678193.1	2	2	3	2	2	2.2
52	213724.2	678194.2	2	3	1	1	2	1.8
53	213824.2	678194.2	5	3	2	3	2	3.0
54	213924.2	678194.2	3	3	2	2	1	2.2
55	214024.2	678194.2	3	3	2	1	2	2.2
56	214124.2	678194.2	3	3	3	2	2	2.6
57	214224.2	678194.2	2	3	2	2	1	2.0
58	214626.1	678204.8	3	2	1	1	1	1.6
59	214726.7	678194.8	3	2	2	1	1	1.8
60	214425.1	678196.0	3	2	2	1	2	2.0
61	214525.0	678196.0	1	2	1	1	1	1.2
62	213724.2	678294.2	3	3	2	1	1	2.0
63	213824.2	678294.2	3	3	1	1	1	1.8
64	213924.2	678294.2	4	3	1	1	1	2.0
65	214024.2	678294.2	1	3	2	2	1	1.8
66	214124.2	678294.2	3	3	2	1	2	2.2
67	214224.2	678294.2	3	3	2	2	2	2.4
68	214324.2	678294.2	2	3	2	3	2	2.4
69	214424.2	678294.2	3	2	3	1	2	2.2
70	214524.2	678294.2	3	3	2	1	1	2.0
71	214624.2	678294.2	2	3	1	1	1	1.6
72	214725.5	678305.4	5	3	3	1	2	2.8
73	214712.8	678391.1	3	3	2	1	1	2.0
74	213724.2	678394.2	2	5	1	2	1	2.2
75	213824.2	678394.2	3	3	3	1	2	2.4
76	213924.2	678394.2	2	4	2	1	1	2.0
77	214024.2	678394.2	2	3	1	1	1	1.6
78	214124.2	678394.2	4	3	2	1	1	2.2
79	214224.2	678394.2	2	3	1	1	1	1.6
80	214324.2	678394.2	2	3	1	1	1	1.6
81	214424.2	678394.2	3	2	1	1	1	1.6
82	214524.2	678394.2	5	2	2	1	4	2.8
83	214624.2	678394.2	1	3	2	1	1	1.6
84	213655.1	678396.5	2	3	2	2	1	2.0
85	213624.2	678494.2	1	5	-	-	3	1.8
86	213724.2	678494.2	2	5	1	1	1	2.0
87	213824.2	678494.2	2	5	2	1	1	2.2
88	213924.2	678494.2	2	3	3	2	2	2.4

PROJECT TITLE: GIANTS BURN PHASE 2		Contract No: 7034	Date 04/07/25	Final	CLIENT: Statkraft UK Ltd	Ritchie House Starlaw Business Park Livingston West Lothian EH54 8SF info@greencatrenewables.co.uk 01506 416553 A trading name of Green Cat Renewables Limited	
DRAWING TITLE: RESULTS OF PEAT PROBES: HAZARD RATING		Fig. No. A4 Sheet 2 of 102	Revisions DWN CHK APP				
SCALE:							

Exploration Point	Co-ordinates		Hazard Rating					Average Hazard Rating
	Easting (m)	Northing (m)	Peat Depth	Slope Angle	Peat Strength	Slope Instability	Water Condition	
89	214024.2	678494.2	3	3	2	1	2	2.2
90	214124.2	678494.2	2	3	3	1	2	2.2
91	214224.2	678494.2	3	4	2	1	1	2.2
92	214324.2	678494.2	2	2	1	3	1	1.8
93	214424.2	678494.2	3	3	2	2	1	2.2
94	214524.2	678494.2	4	3	2	2	2	2.6
95	214624.2	678494.2	4	2	2	1	1	2.0
96	214724.2	678494.2	2	3	2	1	2	2.0
97	213524.2	678594.2	2	5	2	1	1	2.2
98	213624.2	678594.2	2	5	2	1	1	2.2
99	213724.2	678594.2	2	5	1	1	2	2.2
100	213824.2	678594.2	2	3	1	1	2	1.8
101	213924.2	678594.2	2	4	2	1	1	2.0
102	214024.2	678594.2	2	3	1	2	2	2.0
103	214124.2	678594.2	3	5	1	2	1	2.4
104	214224.2	678594.2	2	3	2	1	1	1.8
105	214324.2	678594.2	3	3	1	1	1	1.8
106	214424.2	678594.2	5	3	1	4	1	2.8
107	214524.2	678594.2	3	3	2	2	1	2.2
108	214624.2	678594.2	4	3	1	2	1	2.2
109	214724.2	678594.2	4	3	1	1	1	2.0
110	213424.2	678694.2	1	5	2	1	1	2.0
111	213524.2	678694.2	1	5	4	1	3	2.8
112	213624.2	678694.2	2	5	2	2	1	2.4
113	213724.2	678694.2	2	5	2	1	1	2.2
114	213824.2	678694.2	1	4	2	2	3	2.4
115	213924.2	678694.2	2	4	2	2	2	2.4
116	214024.2	678694.2	3	3	2	1	1	2.0
117	214124.2	678694.2	2	3	2	1	1	1.8
118	214224.2	678694.2	2	3	2	1	1	1.8
119	214324.2	678694.2	2	3	2	2	1	2.0
120	214424.2	678694.2	4	3	1	1	1	2.0
121	214524.2	678694.2	5	2	2	1	2	2.4
122	214624.2	678694.2	3	3	1	1	1	1.8
123	214724.2	678694.2	4	3	1	2	2	2.4
124	213424.2	678794.2	1	5	1	1	1	1.8
125	213524.2	678794.2	2	5	1	1	1	2.0
126	213624.2	678794.2	2	5	2	1	1	2.2
127	213724.2	678794.2	1	5	-	-	3	1.8
128	213824.2	678809.2	2	3	1	1	1	1.6
129	213924.2	678794.2	4	3	2	1	1	2.2
130	214024.2	678794.2	2	3	2	1	1	1.8
131	214124.2	678794.2	2	3	2	1	1	1.8
132	214224.2	678794.2	3	3	2	1	2	2.2

PROJECT TITLE: GIANTS BURN PHASE 2		Contract No: 7034	Date 04/07/25	Final	CLIENT: Statkraft UK Ltd	Ritchie House Starlaw Business Park Livingston West Lothian EH54 8SF info@greencatrenewables.co.uk 01506 416553 A trading name of Green Cat Renewables Limited	
DRAWING TITLE: RESULTS OF PEAT PROBES: HAZARD RATING		Fig. No. A4 Sheet 3 of 102	Revisions DWN CHK APP				
SCALE:							

Exploration Point	Co-ordinates		Hazard Rating					Average Hazard Rating
	Easting (m)	Northing (m)	Peat Depth	Slope Angle	Peat Strength	Slope Instability	Water Condition	
133	214324.2	678794.2	3	3	2	1	1	2.0
134	214424.2	678794.2	3	3	2	1	2	2.2
135	214524.2	678794.2	3	2	1	2	2	2.0
136	214624.2	678794.2	1	5	-	-	1	1.4
137	214724.2	678794.2	4	4	1	1	1	2.2
138	214824.2	678794.2	4	3	1	3	2	2.6
139	213524.2	678894.2	2	4	2	1	1	2.0
142	213824.2	678894.2	3	4	2	1	1	2.2
143	213924.2	678894.2	3	3	2	1	2	2.2
144	214024.2	678894.2	2	5	2	1	1	2.2
145	214124.2	678894.2	2	3	2	1	2	2.0
146	214224.2	678894.2	3	3	1	1	1	1.8
147	214324.2	678894.2	4	3	1	1	1	2.0
148	214424.2	678894.2	5	1	1	1	2	2.0
149	214524.2	678894.2	4	2	2	1	1	2.0
150	214624.2	678894.2	3	3	2	1	2	2.2
151	214724.2	678894.2	2	4	2	1	1	2.0
152	214824.2	678894.2	2	3	2	1	2	2.0
153	213645.2	678003.2	2	5	1	1	1	2.0
154	213724.2	678994.2	2	5	2	1	1	2.2
155	213824.2	678994.2	2	3	2	1	3	2.2
156	213924.2	678994.2	4	3	3	2	5	3.4
157	214024.2	678994.2	3	3	2	1	2	2.2
158	214124.2	678994.2	3	3	2	1	3	2.4
159	214224.2	678994.2	3	4	2	1	1	2.2
160	214324.2	678994.2	4	3	2	2	1	2.4
161	214424.2	678994.2	2	3	2	1	1	1.8
162	214524.2	678994.2	3	3	2	1	2	2.2
163	214624.2	678994.2	2	3	2	1	1	1.8
164	214724.2	678994.2	3	3	1	1	2	2.0
165	214824.2	678994.2	3	3	2	1	1	2.0
166	213624.2	679094.2	2	5	2	1	1	2.2
167	213724.2	679094.2	2	5	2	1	2	2.4
168	213824.2	679094.2	2	3	1	1	2	1.8
169	213924.2	679094.2	4	3	1	1	1	2.0
170	214024.2	679094.2	4	2	2	1	1	2.0
171	214124.2	679094.2	5	2	2	1	1	2.2
172	214224.2	679094.2	4	2	2	1	1	2.0
173	214324.2	679094.2	5	3	1	1	1	2.2
174	214424.2	679094.2	2	3	2	1	1	1.8
175	214524.2	679094.2	4	3	2	1	1	2.2
176	214624.2	679094.2	4	3	2	1	2	2.4
177	214724.2	679094.2	2	3	3	1	3	2.4
178	214824.2	679094.2	2	3	2	1	2	2.0

PROJECT TITLE: GIANTS BURN PHASE 2		Contract No: 7034	Date 04/07/25	Final	CLIENT: Statkraft UK Ltd	Ritchie House Starlaw Business Park Livingston West Lothian EH54 8SF info@greencatrenewables.co.uk 01506 416553 A trading name of Green Cat Renewables Limited	
DRAWING TITLE: RESULTS OF PEAT PROBES: HAZARD RATING		Fig. No. A4 Sheet 4 of 102	Revisions DWN CHK APP				
SCALE:							

Exploration Point	Co-ordinates		Hazard Rating					Average Hazard Rating
	Easting (m)	Northing (m)	Peat Depth	Slope Angle	Peat Strength	Slope Instability	Water Condition	
179	213624.2	679194.2	2	5	1	2	1	2.2
180	213724.2	679194.2	2	5	1	1	1	2.0
181	213824.2	679194.2	4	3	2	1	1	2.2
182	213924.2	679194.2	4	2	2	1	1	2.0
183	214024.2	679194.2	4	2	2	3	4	3.0
184	214124.2	679194.2	5	2	2	2	2	2.6
185	214224.2	679194.2	4	2	2	3	5	3.2
186	214324.2	679194.2	5	2	1	1	3	2.4
187	214424.2	679194.2	3	3	2	1	2	2.2
188	214524.2	679194.2	4	3	1	1	3	2.4
189	214624.2	679194.2	3	3	2	1	3	2.4
190	214724.2	679194.2	2	3	2	1	2	2.0
191	214824.2	679194.2	1	3	-	-	2	1.2
192	213724.2	679294.2	2	5	1	1	1	2.0
193	213824.2	679294.2	2	5	1	1	1	2.0
194	213924.2	679274.2	4	3	2	1	2	2.4
195	214024.2	679294.2	5	2	1	1	4	2.6
196	214124.2	679294.2	5	1	2	4	4	3.2
197	214224.2	679294.2	5	1	2	1	4	2.6
198	214324.2	679294.2	5	1	2	1	4	2.6
199	214424.2	679294.2	2	1	2	1	4	2.0
200	214524.2	679294.2	3	2	3	1	4	2.6
201	214624.2	679294.2	3	3	2	1	3	2.4
202	214724.2	679294.2	2	3	2	1	3	2.2
203	214824.2	679294.2	2	4	2	1	3	2.4
204	213724.2	679394.2	3	5	1	1	1	2.2
205	213824.2	679394.2	3	5	1	1	1	2.2
206	213924.2	679394.2	2	3	2	1	1	1.8
207	214024.2	679394.2	4	2	3	1	1	2.2
208	214124.2	679394.2	5	2	3	1	1	2.4
209	214224.2	679394.2	5	3	3	1	3	3.0
210	214324.2	679394.2	5	2	3	1	2	2.6
211	214424.2	679394.2	4	1	3	1	5	2.8
212	214524.2	679394.2	4	3	2	1	3	2.6
213	214624.2	679394.2	3	4	2	1	2	2.4
214	214724.2	679394.2	3	3	1	1	2	2.0
215	213724.2	679494.2	1	5	2	1	1	2.0
216	213824.2	679494.2	1	4	1	1	1	1.6
217	213924.2	679494.2	3	2	2	1	4	2.4
218	214024.2	679494.2	5	2	3	1	2	2.6
219	214124.2	679494.2	2	4	2	1	1	2.0
220	214224.2	679494.2	3	2	3	1	2	2.2
221	214324.2	679494.2	5	2	3	1	3	2.8
222	214424.2	679494.2	4	1	2	1	2	2.0

PROJECT TITLE: GIANTS BURN PHASE 2		Contract No: 7034	Date 04/07/25	Final	CLIENT: Statkraft UK Ltd	Ritchie House Starlaw Business Park Livingston West Lothian EH54 8SF info@greencatrenewables.co.uk 01506 416553 A trading name of Green Cat Renewables Limited	
DRAWING TITLE: RESULTS OF PEAT PROBES: HAZARD RATING		Fig. No. A4 Sheet 5 of 102	Revisions DWN CHK APP				
SCALE:							

Exploration Point	Co-ordinates		Hazard Rating					Average Hazard Rating
	Easting (m)	Northing (m)	Peat Depth	Slope Angle	Peat Strength	Slope Instability	Water Condition	
223	214524.2	679494.2	4	3	2	1	1	2.2
224	214624.2	679494.2	2	2	2	1	1	1.6
225	214724.2	679494.2	3	3	2	1	1	2.0
226	213724.2	679594.2	2	3	1	1	1	1.6
227	213824.2	679594.2	2	5	2	1	1	2.2
228	213924.2	679594.2	2	3	2	1	1	1.8
229	214024.2	679594.2	3	2	2	1	1	1.8
230	214124.2	679594.2	4	2	2	1	2	2.2
231	214224.2	679594.2	4	2	2	1	1	2.0
232	214324.2	679594.2	3	2	1	1	1	1.6
233	214424.2	679594.2	3	3	2	1	2	2.2
234	214524.2	679594.2	2	3	2	1	2	2.0
235	214624.2	679594.2	2	2	1	1	1	1.4
236	213724.2	679694.2	4	2	2	1	1	2.0
237	213824.2	679694.2	3	3	2	1	2	2.2
238	213924.2	679694.2	3	3	2	1	1	2.0
239	214024.2	679694.2	3	3	2	1	2	2.2
240	214124.2	679694.2	1	5	-	-	3	1.8
241	214224.2	679694.2	3	3	2	1	1	2.0
242	214324.2	679694.2	2	3	2	1	1	1.8
243	214424.2	679694.2	2	2	2	1	2	1.8
244	214524.2	679694.2	4	2	2	1	1	2.0
245	213724.2	679794.2	4	2	1	1	2	2.0
246	213824.2	679794.2	3	2	2	1	1	1.8
247	213924.2	679774.0	4	2	1	1	1	1.8
248	214024.2	679794.2	5	2	2	1	2	2.4
249	214124.2	679794.2	2	2	1	1	3	1.8
250	214224.2	679794.2	3	2	2	1	1	1.8
251	214324.2	679794.2	3	3	2	1	1	2.0
252	213724.2	679894.2	5	2	1	1	1	2.0
253	213824.2	679894.2	2	3	1	1	1	1.6
254	213924.2	679894.2	2	4	2	1	1	2.0
255	214024.2	679894.2	4	1	3	1	2	2.2
256	214124.2	679894.2	3	3	4	1	3	2.8
257	214224.2	679894.2	4	2	2	1	1	2.0
258	213724.2	679994.2	4	2	1	1	1	1.8
259	213824.2	679994.2	2	2	3	1	2	2.0
260	213924.2	679994.2	5	2	2	1	1	2.2
261	214024.2	679994.2	2	3	2	1	1	1.8
262	213824.2	680094.2	3	2	2	1	1	1.8
263	213924.2	680094.2	4	3	2	1	1	2.2
1000	213916.8	679184.2	4	3	1	2	2	2.4
1001	213926.8	679214.2	2	3	1	2	2	2.0
1002	213926.8	679204.2	4	4	1	1	1	2.2

PROJECT TITLE: GIANTS BURN PHASE 2		Contract No: 7034	Date 04/07/25	Final	CLIENT: Statkraft UK Ltd	Ritchie House Starlaw Business Park Livingston West Lothian EH54 8SF info@greencatrenewables.co.uk 01506 416553 A trading name of Green Cat Renewables Limited	
DRAWING TITLE: RESULTS OF PEAT PROBES: HAZARD RATING		Fig. No. A4 Sheet 6 of 102	Revisions DWN CHK APP				
SCALE:							

Exploration Point	Co-ordinates		Hazard Rating					Average Hazard Rating
	Easting (m)	Northing (m)	Peat Depth	Slope Angle	Peat Strength	Slope Instability	Water Condition	
1003	213926.8	679194.2	4	4	1	1	1	2.2
1004	213926.8	679184.2	2	4	1	1	1	1.8
1005	213926.8	679174.2	4	4	1	1	1	2.2
1006	213926.8	679164.2	5	4	1	1	1	2.4
1007	213926.8	679154.2	3	4	1	1	1	2.0
1008	213936.8	679224.2	2	4	1	1	1	1.8
1009	213936.8	679214.2	3	4	1	1	1	2.0
1010	213936.8	679204.2	3	4	1	1	1	2.0
1011	213936.8	679194.2	4	4	1	1	1	2.2
1012	213936.8	679184.2	4	4	1	1	1	2.2
1013	213936.8	679174.2	4	4	1	1	1	2.2
1014	213936.8	679164.2	4	4	1	1	1	2.2
1015	213936.8	679154.2	4	4	1	1	1	2.2
1016	213936.8	679144.2	4	5	1	1	1	2.4
1017	213946.8	679224.2	4	4	1	1	1	2.2
1018	213946.8	679214.2	4	4	1	1	1	2.2
1019	213946.8	679204.2	4	4	1	1	1	2.2
1020	213946.8	679194.2	3	4	1	1	1	2.0
1021	213946.8	679184.2	3	4	1	1	1	2.0
1022	213946.8	679174.2	4	4	1	1	1	2.2
1023	213946.8	679164.2	4	4	1	1	1	2.2
1024	213946.8	679154.2	4	4	1	1	1	2.2
1025	213946.8	679144.2	4	4	1	1	1	2.2
1026	213956.8	679234.2	4	4	1	1	1	2.2
1027	213956.8	679224.2	3	4	1	2	1	2.2
1028	213956.8	679214.2	4	4	1	2	1	2.4
1029	213956.8	679204.2	4	4	1	1	1	2.2
1030	213956.8	679194.2	3	4	1	1	1	2.0
1031	213956.8	679184.2	2	4	1	1	1	1.8
1032	213956.8	679174.2	4	4	1	3	1	2.6
1033	213956.8	679164.2	5	4	1	3	1	2.8
1034	213956.8	679154.2	5	4	1	4	1	3.0
1035	213956.8	679144.2	4	4	1	4	1	2.8
1036	213957.6	678042.3	3	3	1	1	2	2.0
1038	213966.8	679234.2	3	5	1	1	1	2.2
1039	213966.8	679224.2	4	5	1	1	1	2.4
1040	213966.8	679214.2	3	5	1	1	1	2.2
1041	213966.8	679204.2	3	5	1	1	1	2.2
1042	213966.8	679194.2	3	5	1	1	1	2.2
1043	213966.8	679184.2	3	5	1	1	1	2.2
1044	213966.8	679174.2	3	5	1	1	1	2.2
1045	213966.8	679164.2	4	5	1	1	1	2.4
1046	213966.8	679154.2	4	5	1	3	1	2.8
1047	213966.8	679144.2	4	5	1	3	1	2.8

PROJECT TITLE: GIANTS BURN PHASE 2		Contract No: 7034	Date 04/07/25	Final	CLIENT: Statkraft UK Ltd	Ritchie House Starlaw Business Park Livingston West Lothian EH54 8SF info@greencatrenewables.co.uk 01506 416553 A trading name of Green Cat Renewables Limited	
DRAWING TITLE: RESULTS OF PEAT PROBES: HAZARD RATING		Fig. No. A4 Sheet 7 of 102	Revisions DWN CHK APP				
SCALE:							

Exploration Point	Co-ordinates		Hazard Rating					Average Hazard Rating
	Easting (m)	Northing (m)	Peat Depth	Slope Angle	Peat Strength	Slope Instability	Water Condition	
1048	213966.8	679134.2	3	5	1	3	1	2.6
1049	213967.6	678042.5	2	3	2	1	2	2.0
1051	213976.8	679234.2	3	3	1	1	1	1.8
1052	213976.8	679224.2	3	3	1	1	1	1.8
1053	213976.8	679214.2	2	3	1	1	1	1.6
1054	213976.8	679204.2	3	3	1	1	1	1.8
1055	213976.8	679194.2	3	3	1	1	1	1.8
1056	213976.8	679184.2	3	3	1	1	1	1.8
1057	213976.8	679174.2	3	3	1	1	1	1.8
1058	213976.8	679164.2	4	3	1	1	1	2.0
1059	213976.8	679154.2	5	3	1	1	1	2.2
1060	213976.8	679144.2	5	3	1	1	1	2.2
1061	213976.8	679134.2	5	3	1	1	1	2.2
1062	213977.6	678042.7	2	3	1	1	1	1.6
1064	213986.8	679224.2	3	3	1	2	1	2.0
1065	213986.8	679214.2	4	3	1	1	1	2.0
1066	213986.8	679204.2	3	3	1	1	1	1.8
1067	213986.8	679194.2	3	3	1	1	1	1.8
1068	213986.8	679184.2	3	3	1	1	1	1.8
1069	213986.8	679174.2	4	3	1	1	1	2.0
1070	213986.8	679164.2	4	3	1	2	1	2.2
1071	213986.8	679154.2	4	4	1	2	1	2.4
1072	213986.8	679144.2	4	4	1	2	1	2.4
1073	213987.3	678093.4	2	3	1	1	1	1.6
1074	213989.5	677944.6	4	3	1	1	1	2.0
1075	213991.0	678086.0	2	3	1	2	1	1.8
1076	213995.9	678077.2	4	3	1	2	1	2.2
1077	213996.8	679234.2	3	3	1	1	1	1.8
1078	213996.8	679224.2	2	3	1	1	1	1.6
1079	213996.8	679214.2	2	3	1	1	1	1.6
1080	213996.8	679204.2	3	3	1	1	1	1.8
1081	213996.8	679194.2	4	3	1	1	1	2.0
1082	213996.8	679184.2	4	3	1	1	1	2.0
1083	213996.8	679174.2	4	3	1	1	1	2.0
1084	213996.8	679164.2	4	3	1	1	1	2.0
1085	213996.8	679154.2	5	3	1	1	1	2.2
1086	213998.1	677949.6	4	3	1	1	1	2.0
1087	214006.8	679244.2	2	2	2	2	2	2.0
1088	214006.8	679234.2	3	2	2	1	1	1.8
1089	214006.8	679224.2	3	2	2	1	1	1.8
1090	214006.8	679214.2	3	2	2	1	1	1.8
1091	214006.8	679204.2	4	2	1	1	1	1.8
1092	214006.8	679194.2	4	2	1	1	1	1.8
1093	214006.8	679184.2	4	3	1	1	1	2.0

PROJECT TITLE: GIANTS BURN PHASE 2		Contract No: 7034	Date 04/07/25 DWN CHK APP GGH GGH	Final	CLIENT: Statkraft UK Ltd	Ritchie House Starlaw Business Park Livingston West Lothian EH54 8SF info@greencatrenewables.co.uk 01506 416553	
DRAWING TITLE: RESULTS OF PEAT PROBES: HAZARD RATING		Fig. No. A4 Sheet 8 of 102	Revisions DWN CHK APP				
SCALE:						A trading name of Green Cat Renewables Limited	

Exploration Point	Co-ordinates		Hazard Rating					Average Hazard Rating
	Easting (m)	Northing (m)	Peat Depth	Slope Angle	Peat Strength	Slope Instability	Water Condition	
1094	214006.8	679174.2	4	3	1	1	1	2.0
1095	214006.8	679164.2	5	3	1	1	1	2.2
1096	214006.8	677954.6	5	3	1	1	1	2.2
1097	214014.5	677901.3	2	5	1	1	1	2.0
1098	214016.8	679244.2	4	3	1	3	1	2.4
1099	214016.8	679234.2	4	3	1	2	1	2.2
1100	214016.8	679224.2	3	3	1	1	1	1.8
1101	214016.8	679214.2	4	3	1	1	1	2.0
1102	214016.8	679204.2	4	3	1	1	1	2.0
1103	214016.8	679194.2	3	3	1	1	1	1.8
1104	214016.8	679184.2	4	3	1	1	1	2.0
1105	214016.8	679174.2	4	3	1	2	1	2.2
1106	214023.1	677906.3	3	3	1	1	1	1.8
1107	214026.8	679244.2	5	2	2	1	2	2.4
1108	214026.8	679234.2	5	2	2	1	2	2.4
1109	214026.8	679224.2	5	2	2	1	2	2.4
1110	214026.8	679214.2	5	2	2	1	1	2.2
1111	214026.8	679204.2	4	3	1	2	1	2.2
1112	214026.8	679194.2	4	3	1	2	1	2.2
1113	214026.8	679184.2	4	3	1	2	1	2.2
1114	214026.8	677774.2	2	3	1	1	1	1.6
1115	214026.8	677764.2	1	3	1	1	2	1.6
1116	214026.8	677754.2	2	3	1	1	1	1.6
1117	214026.8	677744.2	3	3	1	1	1	1.8
1119	214036.6	678111.8	4	2	1	1	1	1.8
1120	214036.8	679244.2	4	2	2	1	2	2.2
1121	214036.8	679234.2	5	2	2	1	2	2.4
1122	214036.8	679224.2	5	2	2	1	1	2.2
1123	214036.8	679214.2	5	2	2	1	1	2.2
1124	214036.8	679204.2	4	3	1	2	1	2.2
1125	214036.8	679194.2	5	3	1	2	1	2.4
1126	214036.8	678754.2	2	2	1	1	1	1.4
1127	214036.8	678744.2	3	2	1	1	1	1.6
1128	214036.8	678734.2	4	2	1	1	1	1.8
1129	214036.8	678724.2	4	2	1	1	1	1.8
1130	214036.8	678714.2	4	2	1	1	1	1.8
1131	214036.8	678704.2	3	2	1	1	1	1.6
1132	214036.8	678694.2	2	2	1	1	1	1.4
1133	214036.8	678684.2	2	2	1	1	1	1.4
1134	214036.8	678674.2	2	3	1	1	2	1.8
1135	214036.8	677814.2	2	3	1	1	2	1.8
1136	214036.8	677804.2	2	3	1	1	2	1.8
1137	214036.8	677784.2	2	3	1	1	2	1.8
1138	214036.8	677774.2	1	3	1	1	1	1.4

PROJECT TITLE: GIANTS BURN PHASE 2		Contract No: 7034	Date 04/07/25	Final	CLIENT: Statkraft UK Ltd	Ritchie House Starlaw Business Park Livingston West Lothian EH54 8SF info@greencatrenewables.co.uk 01506 416553 A trading name of Green Cat Renewables Limited	
DRAWING TITLE: RESULTS OF PEAT PROBES: HAZARD RATING		Fig. No. A4 Sheet 9 of 102	Revisions DWN CHK APP				
SCALE:							

Exploration Point	Co-ordinates		Hazard Rating					Average Hazard Rating
	Easting (m)	Northing (m)	Peat Depth	Slope Angle	Peat Strength	Slope Instability	Water Condition	
1139	214036.8	677764.2	1	3	1	1	1	1.4
1140	214036.8	677754.2	1	3	1	1	1	1.4
1141	214036.8	677744.2	2	3	1	1	1	1.6
1142	214036.8	677734.2	2	3	1	1	1	1.6
1143	214037.2	678101.7	5	3	1	2	1	2.4
1144	214037.7	678091.8	3	3	2	2	2	2.4
1145	214039.5	677858.0	3	3	1	1	1	1.8
1146	214046.8	679234.2	5	2	1	1	1	2.0
1147	214046.8	679224.2	5	2	1	1	1	2.0
1148	214046.8	679214.2	4	2	1	2	1	2.0
1149	214046.8	678784.2	2	2	1	1	1	1.4
1150	214046.8	678774.2	2	2	1	1	1	1.4
1151	214046.8	678764.2	2	2	1	1	1	1.4
1152	214046.8	678754.2	2	2	1	1	1	1.4
1153	214046.8	678744.2	3	2	1	1	1	1.6
1154	214046.8	678734.2	1	2	1	1	1	1.2
1155	214046.8	678724.2	4	2	1	1	1	1.8
1156	214046.8	678714.2	4	2	1	1	1	1.8
1157	214046.8	678704.2	3	2	1	1	1	1.6
1158	214046.8	678694.2	3	2	1	1	1	1.6
1159	214046.8	678684.2	2	2	1	1	1	1.4
1160	214046.8	678674.2	2	2	1	1	1	1.4
1161	214046.8	678664.2	2	2	1	1	1	1.4
1162	214046.8	677814.2	4	3	1	1	1	2.0
1163	214046.8	677804.2	2	3	2	1	2	2.0
1164	214046.8	677794.2	2	3	2	1	1	1.8
1165	214046.8	677784.2	2	3	2	1	1	1.8
1166	214046.8	677774.2	2	3	1	1	1	1.6
1167	214046.8	677764.2	1	3	1	1	2	1.6
1168	214046.8	677754.2	1	3	1	1	2	1.6
1169	214046.8	677744.2	1	3	1	1	1	1.4
1170	214046.8	677734.2	1	3	1	1	1	1.4
1171	214046.8	677724.2	2	3	1	1	1	1.6
1172	214048.2	677863.0	2	3	1	1	1	1.6
1173	214052.9	679271.0	5	2	2	1	2	2.4
1174	214056.8	678794.2	3	2	1	1	1	1.6
1175	214056.8	678784.2	2	2	1	1	1	1.4
1176	214056.8	678774.2	3	2	1	1	1	1.6
1177	214056.8	678764.2	3	2	1	1	1	1.6
1178	214056.8	678754.2	3	2	1	1	1	1.6
1179	214056.8	678744.2	4	2	1	1	1	1.8
1180	214056.8	678734.2	4	2	1	1	1	1.8
1181	214056.8	678724.2	4	2	1	1	1	1.8
1182	214056.8	678714.2	3	2	1	1	1	1.6

PROJECT TITLE: GIANTS BURN PHASE 2		Contract No: 7034	Date 04/07/25	Final	CLIENT: Statkraft UK Ltd	Ritchie House Starlaw Business Park Livingston West Lothian EH54 8SF info@greencatrenewables.co.uk 01506 416553 A trading name of Green Cat Renewables Limited	
DRAWING TITLE: RESULTS OF PEAT PROBES: HAZARD RATING		Fig. No. A4 Sheet 10 of 102	Revisions DWN CHK APP				
SCALE:							

Exploration Point	Co-ordinates		Hazard Rating					Average Hazard Rating
	Easting (m)	Northing (m)	Peat Depth	Slope Angle	Peat Strength	Slope Instability	Water Condition	
1183	214056.8	678704.2	2	2	1	1	1	1.4
1184	214056.8	678694.2	2	2	1	1	1	1.4
1185	214056.8	678684.2	2	2	1	1	1	1.4
1186	214056.8	678674.2	2	2	1	1	1	1.4
1187	214056.8	678664.2	2	2	1	1	1	1.4
1188	214056.8	677854.2	3	3	1	1	1	1.8
1189	214056.8	677844.2	3	3	1	1	1	1.8
1190	214056.8	677834.2	4	3	1	1	1	2.0
1191	214056.8	677824.2	4	3	1	1	1	2.0
1192	214056.8	677814.2	5	3	1	1	1	2.2
1193	214056.8	677804.2	4	3	1	1	1	2.0
1194	214056.8	677794.2	2	3	1	1	1	1.6
1195	214056.8	677784.2	2	3	1	1	1	1.6
1196	214056.8	677774.2	1	3	1	1	1	1.4
1197	214056.8	677764.2	4	3	1	1	1	2.0
1198	214056.8	677754.2	4	3	1	2	1	2.2
1199	214056.8	677744.2	3	3	1	1	2	2.0
1200	214056.8	677734.2	2	3	1	1	1	1.6
1201	214056.8	677724.2	2	3	1	1	1	1.6
1202	214056.8	677714.2	2	3	2	1	2	2.0
1203	214056.8	677868.0	2	3	1	1	1	1.6
1204	214061.1	679265.2	5	3	2	1	2	2.6
1205	214066.8	678804.2	3	3	2	1	1	2.0
1206	214066.8	678794.2	3	3	2	1	1	2.0
1207	214066.8	678784.2	4	3	2	1	1	2.2
1208	214066.8	678774.2	3	3	2	1	1	2.0
1209	214066.8	678764.2	2	3	2	1	1	1.8
1210	214066.8	678754.2	2	3	2	1	1	1.8
1211	214066.8	678744.2	3	3	2	1	1	2.0
1212	214066.8	678734.2	3	3	2	1	1	2.0
1213	214066.8	678724.2	4	3	2	1	1	2.2
1214	214066.8	678714.2	3	3	2	1	1	2.0
1215	214066.8	678704.2	4	3	2	1	1	2.2
1216	214066.8	678694.2	3	3	2	1	1	2.0
1217	214066.8	678684.2	2	3	2	1	1	1.8
1218	214066.8	678674.2	2	3	2	1	1	1.8
1219	214066.8	678664.2	2	3	2	1	1	1.8
1220	214066.8	677854.2	2	3	1	1	1	1.6
1221	214066.8	677844.2	2	3	1	1	1	1.6
1222	214066.8	677834.2	1	3	1	1	1	1.4
1223	214066.8	677824.2	2	3	1	1	1	1.6
1224	214066.8	677814.2	2	3	1	2	1	1.8
1225	214066.8	677804.2	2	3	1	1	1	1.6
1226	214066.8	677794.2	2	3	1	1	2	1.8

PROJECT TITLE: GIANTS BURN PHASE 2		Contract No: 7034	Date 04/07/25	Final	CLIENT: Statkraft UK Ltd	Ritchie House Starlaw Business Park Livingston West Lothian EH54 8SF info@greencatrenewables.co.uk 01506 416553 A trading name of Green Cat Renewables Limited	
DRAWING TITLE: RESULTS OF PEAT PROBES: HAZARD RATING		Fig. No. A4 Sheet 11 of 102	Revisions DWN CHK APP				
SCALE:							

Exploration Point	Co-ordinates		Hazard Rating					Average Hazard Rating
	Easting (m)	Northing (m)	Peat Depth	Slope Angle	Peat Strength	Slope Instability	Water Condition	
1227	214066.8	677784.2	1	3	1	1	2	1.6
1228	214066.8	677774.2	2	3	1	1	2	1.8
1229	214066.8	677764.2	2	3	1	1	2	1.8
1230	214066.8	677754.2	2	3	1	1	2	1.8
1231	214066.8	677744.2	2	3	1	1	1	1.6
1232	214066.8	677734.2	1	3	1	1	1	1.4
1233	214066.8	677724.2	2	3	1	1	1	1.6
1234	214066.8	677714.2	3	3	1	1	1	1.8
1235	214069.2	679259.5	5	2	2	1	2	2.4
1236	214069.5	678833.5	2	5	1	1	1	2.0
1237	214076.8	678774.2	2	2	1	1	1	1.4
1238	214076.8	678764.2	4	2	1	1	1	1.8
1239	214076.8	678754.2	4	2	1	1	1	1.8
1240	214076.8	678744.2	4	2	1	1	1	1.8
1241	214076.8	678734.2	4	2	1	1	1	1.8
1242	214076.8	678724.2	3	2	1	1	1	1.6
1243	214076.8	678714.2	2	2	1	1	1	1.4
1244	214076.8	678704.2	2	2	1	1	1	1.4
1245	214076.8	678694.2	2	2	1	1	1	1.4
1246	214076.8	678684.2	2	2	1	1	1	1.4
1247	214076.8	678674.2	2	2	1	1	1	1.4
1248	214076.8	678664.2	2	2	1	1	1	1.4
1249	214076.8	678654.2	2	2	1	1	1	1.4
1250	214076.8	677844.2	2	3	1	1	1	1.6
1251	214076.8	677834.2	2	3	1	1	1	1.6
1252	214076.8	677824.2	2	3	1	1	1	1.6
1253	214076.8	677814.2	2	3	1	1	1	1.6
1254	214076.8	677804.2	2	3	1	1	1	1.6
1255	214076.8	677794.2	2	3	1	1	1	1.6
1256	214076.8	677784.2	2	3	1	1	1	1.6
1257	214076.8	677774.2	2	3	1	1	1	1.6
1258	214076.8	677764.2	3	4	1	1	1	2.0
1259	214076.8	677754.2	4	4	1	1	1	2.2
1260	214076.8	677744.2	3	4	1	1	1	2.0
1261	214076.8	677734.2	3	4	1	1	1	2.0
1262	214076.8	677724.2	2	3	1	1	2	1.8
1263	214076.8	677714.2	2	3	1	1	2	1.8
1264	214079.1	678830.7	2	3	1	1	2	1.8
1265	214081.7	679311.9	5	3	1	1	2	2.4
1266	214083.6	678881.5	2	3	1	1	2	1.8
1267	214085.0	678085.8	4	3	1	1	2	2.2
1268	214086.6	678095.7	4	3	1	1	2	2.2
1269	214086.8	678774.2	3	3	1	1	1	1.8
1270	214086.8	678764.2	3	3	1	1	1	1.8

PROJECT TITLE: GIANTS BURN PHASE 2		Contract No: 7034	Date 04/07/25	Final	CLIENT: Statkraft UK Ltd	Ritchie House Starlaw Business Park Livingston West Lothian EH54 8SF info@greencatrenewables.co.uk 01506 416553 A trading name of Green Cat Renewables Limited	
DRAWING TITLE: RESULTS OF PEAT PROBES: HAZARD RATING		Fig. No. A4 Sheet 12 of 102	Revisions DWN CHK APP				
SCALE:							

Exploration Point	Co-ordinates		Hazard Rating					Average Hazard Rating
	Easting (m)	Northing (m)	Peat Depth	Slope Angle	Peat Strength	Slope Instability	Water Condition	
1271	214086.8	678754.2	2	3	1	1	1	1.6
1272	214086.8	678744.2	1	3	1	1	1	1.4
1273	214086.8	678734.2	2	3	1	1	1	1.6
1274	214086.8	678724.2	2	3	1	1	1	1.6
1275	214086.8	678714.2	2	3	1	1	1	1.6
1276	214086.8	678704.2	2	3	1	1	1	1.6
1277	214086.8	678694.2	3	3	1	1	1	1.8
1278	214086.8	678684.2	4	3	1	1	1	2.0
1279	214086.8	678674.2	4	3	1	1	1	2.0
1280	214086.8	678664.2	4	3	1	1	1	2.0
1281	214086.8	677834.2	2	3	1	1	1	1.6
1282	214086.8	677824.2	2	3	1	1	1	1.6
1283	214086.8	677814.2	2	3	1	1	1	1.6
1284	214086.8	677804.2	2	3	1	1	1	1.6
1285	214086.8	677794.2	2	3	1	1	1	1.6
1286	214086.8	677784.2	3	3	1	1	1	1.8
1287	214086.8	677774.2	4	3	1	1	1	2.0
1288	214086.8	677764.2	4	3	1	1	1	2.0
1289	214086.8	677754.2	4	3	1	1	1	2.0
1290	214086.8	677744.2	4	3	1	1	1	2.0
1291	214086.8	677734.2	3	3	1	1	1	1.8
1292	214086.8	677724.2	2	3	1	1	2	1.8
1293	214086.8	677714.2	2	3	1	1	1	1.6
1294	214088.3	678105.6	4	3	1	1	1	2.0
1295	214088.7	678827.9	2	3	1	1	1	1.6
1296	214089.9	679306.1	5	2	1	2	1	2.2
1297	214093.2	678878.7	2	5	1	1	1	2.0
1298	214095.3	678925.4	3	5	1	1	1	2.2
1299	214096.8	678764.2	2	3	1	1	1	1.6
1300	214096.8	678754.2	2	3	1	1	1	1.6
1301	214096.8	678744.2	2	3	1	1	1	1.6
1302	214096.8	678734.2	2	3	1	1	1	1.6
1303	214096.8	678724.2	2	3	1	1	1	1.6
1304	214096.8	678714.2	2	3	1	1	1	1.6
1305	214096.8	678704.2	2	3	1	1	1	1.6
1306	214096.8	678694.2	3	3	1	1	1	1.8
1307	214096.8	678684.2	3	3	1	1	1	1.8
1308	214096.8	678674.2	4	3	1	1	1	2.0
1309	214096.8	678664.2	3	3	1	1	1	1.8
1310	214096.8	677824.2	2	4	1	1	1	1.8
1311	214096.8	677814.2	2	4	1	1	1	1.8
1312	214096.8	677804.2	2	4	1	1	1	1.8
1313	214096.8	677794.2	2	4	1	1	1	1.8
1314	214096.8	677784.2	2	4	1	1	1	1.8

PROJECT TITLE: GIANTS BURN PHASE 2		Contract No: 7034	Date 04/07/25	Final	CLIENT: Statkraft UK Ltd	Ritchie House Starlaw Business Park Livingston West Lothian EH54 8SF info@greencatrenewables.co.uk 01506 416553 A trading name of Green Cat Renewables Limited	
DRAWING TITLE: RESULTS OF PEAT PROBES: HAZARD RATING		Fig. No. A4 Sheet 13 of 102	Revisions DWN CHK APP				
SCALE:							

Exploration Point	Co-ordinates		Hazard Rating					Average Hazard Rating
	Easting (m)	Northing (m)	Peat Depth	Slope Angle	Peat Strength	Slope Instability	Water Condition	
1315	214096.8	677774.2	3	4	1	1	1	2.0
1316	214096.8	677764.2	2	4	1	1	1	1.8
1317	214096.8	677754.2	1	4	1	1	2	1.8
1318	214096.8	677744.2	2	4	1	1	1	1.8
1319	214096.8	677734.2	3	4	1	1	1	2.0
1320	214096.8	677724.2	3	4	1	1	1	2.0
1321	214096.8	677714.2	2	4	1	1	1	1.8
1322	214096.9	678912.9	2	4	1	2	1	2.0
1323	214097.4	678976.7	4	3	2	1	2	2.4
1324	214098.1	679300.3	5	2	2	2	2	2.6
1325	214102.8	678875.9	3	4	1	1	1	2.0
1326	214103.2	679026.6	4	3	1	2	2	2.4
1327	214105.9	678925.9	4	5	1	1	1	2.4
1328	214106.3	678863.2	2	5	1	1	1	2.0
1329	214106.7	678914.8	3	5	1	1	1	2.2
1330	214106.8	678734.2	3	2	1	1	1	1.6
1331	214106.8	678724.2	2	2	1	1	1	1.4
1332	214106.8	678714.2	3	2	1	1	1	1.6
1333	214106.8	678704.2	4	3	1	1	1	2.0
1334	214106.8	678694.2	3	3	1	1	1	1.8
1335	214106.8	678684.2	4	3	1	1	1	2.0
1336	214106.8	678674.2	3	2	1	1	1	1.6
1337	214106.8	677804.2	3	4	1	1	1	2.0
1338	214106.8	677794.2	2	4	1	1	1	1.8
1339	214106.8	677784.2	3	4	1	1	1	2.0
1340	214106.8	677774.2	3	4	1	2	1	2.2
1341	214106.8	677764.2	2	4	1	1	1	1.8
1342	214106.8	677754.2	3	4	1	1	1	2.0
1343	214106.8	677744.2	3	4	1	1	1	2.0
1344	214106.8	677734.2	3	4	1	1	1	2.0
1345	214106.8	677724.2	1	4	1	1	1	1.6
1346	214107.4	678975.8	4	3	2	1	2	2.4
1347	214109.3	679076.4	4	3	1	1	1	2.0
1348	214113.1	679025.5	4	3	1	1	2	2.2
1349	214114.0	678814.8	2	4	1	1	1	1.8
1350	214115.3	678865.5	2	3	1	1	1	1.6
1351	214115.7	679126.0	5	3	2	2	2	2.8
1352	214115.9	678926.0	2	4	1	1	1	1.8
1353	214116.5	678916.7	4	3	1	1	1	2.0
1354	214116.8	678724.2	2	3	1	1	1	1.6
1355	214116.8	678714.2	2	3	1	1	1	1.6
1356	214116.8	678704.2	3	3	1	1	1	1.8
1357	214116.8	678694.2	2	3	1	1	1	1.6
1358	214116.8	678684.2	3	3	1	1	1	1.8

PROJECT TITLE: GIANTS BURN PHASE 2		Contract No: 7034	Date 04/07/25	Final	CLIENT: Statkraft UK Ltd	Ritchie House Starlaw Business Park Livingston West Lothian EH54 8SF info@greencatrenewables.co.uk 01506 416553 A trading name of Green Cat Renewables Limited	
DRAWING TITLE: RESULTS OF PEAT PROBES: HAZARD RATING		Fig. No. A4 Sheet 14 of 102	Revisions DWN CHK APP				
SCALE:							

Exploration Point	Co-ordinates		Hazard Rating					Average Hazard Rating
	Easting (m)	Northing (m)	Peat Depth	Slope Angle	Peat Strength	Slope Instability	Water Condition	
1359	214116.8	677784.2	3	5	1	2	1	2.4
1360	214116.8	677774.2	2	5	1	2	1	2.2
1361	214116.8	677764.2	2	5	1	2	1	2.2
1362	214116.8	677754.2	no access	-	-	-	-	N/A
1363	214116.8	677744.2	3	4	1	1	2	2.2
1364	214116.8	677734.2	2	4	1	1	1	1.8
1365	214117.4	678974.7	4	3	1	1	2	2.2
1366	214119.2	679075.1	4	3	1	1	1	2.0
1367	214120.6	679348.7	3	2	2	3	2	2.4
1368	214122.4	678765.3	2	4	1	1	1	1.8
1369	214123.1	679024.3	4	3	1	1	1	2.0
1370	214123.8	678816.3	2	5	1	1	1	2.0
1371	214125.1	678867.2	2	3	1	1	1	1.6
1372	214125.6	679124.7	5	3	1	1	1	2.2
1373	214125.8	679340.2	4	2	2	2	2	2.4
1374	214129.2	679073.8	4	3	1	1	1	2.0
1375	214131.0	679331.7	4	2	2	2	2	2.4
1376	214131.0	678716.0	3	5	1	1	1	2.2
1377	214131.4	679175.2	4	2	1	2	2	2.2
1378	214132.3	678767.0	2	4	1	1	1	1.8
1379	214132.7	678074.2	4	3	1	3	2	2.6
1380	214133.6	678818.0	2	4	1	1	1	1.8
1381	214135.2	678083.9	4	3	1	1	2	2.2
1382	214135.5	679123.4	5	3	1	1	1	2.2
1383	214137.7	678093.6	4	3	1	1	2	2.2
1384	214138.9	678666.8	3	4	1	1	1	2.0
1385	214140.3	679172.4	3	2	2	2	2	2.2
1386	214140.8	678717.7	2	5	1	1	1	2.0
1387	214142.1	678768.7	3	3	1	1	1	1.8
1388	214147.6	679222.9	4	3	2	3	2	2.8
1389	214148.8	678668.4	2	5	1	1	1	2.0
1390	214149.8	679169.2	4	3	1	2	2	2.4
1391	214150.6	678616.9	3	3	1	1	1	1.8
1392	214150.7	678719.4	3	3	1	1	1	1.8
1393	214157.0	679219.5	4	2	2	3	2	2.6
1394	214158.7	678669.9	2	4	1	1	1	1.8
1395	214160.2	678619.8	2	3	1	1	1	1.6
1396	214164.6	679269.9	5	3	1	3	2	2.8
1398	214169.8	678622.6	2	3	1	2	1	1.8
1399	214170.3	679367.2	2	3	2	2	2	2.2
1400	214171.5	678569.4	3	3	1	1	1	1.8
1401	214172.2	679357.4	2	3	2	2	2	2.2
1402	214174.0	679266.5	4	2	2	2	2	2.4
1403	214174.2	679347.6	4	2	2	3	2	2.6

PROJECT TITLE: GIANTS BURN PHASE 2		Contract No: 7034	Date 04/07/25	Final	CLIENT: Statkraft UK Ltd	Ritchie House Starlaw Business Park Livingston West Lothian EH54 8SF info@greencatrenewables.co.uk 01506 416553 A trading name of Green Cat Renewables Limited	
DRAWING TITLE: RESULTS OF PEAT PROBES: HAZARD RATING		Fig. No. A4 Sheet 15 of 102	Revisions DWN CHK APP				
SCALE:							

Exploration Point	Co-ordinates		Hazard Rating					Average Hazard Rating
	Easting (m)	Northing (m)	Peat Depth	Slope Angle	Peat Strength	Slope Instability	Water Condition	
1404	214177.4	678095.5	3	3	1	1	1	1.8
1405	214180.2	678574.1	3	2	2	2	1	2.0
1406	214183.4	679263.1	4	2	2	2	2	2.4
1407	214183.7	678087.8	3	3	1	1	2	2.0
1408	214189.0	678579.0	4	3	1	1	1	2.0
1409	214190.1	678080.1	2	3	1	1	2	1.8
1410	214192.1	679313.1	4	3	1	3	1	2.4
1411	214195.7	678525.8	3	5	1	1	1	2.2
1412	214200.9	679308.4	3	2	1	1	2	1.8
1413	214204.5	678530.4	2	5	1	1	1	2.0
1414	214209.3	679361.6	3	3	1	2	1	2.0
1415	214210.2	678126.7	3	3	1	2	1	2.0
1416	214213.3	678535.3	2	4	1	1	1	1.8
1417	214216.0	679378.4	5	3	2	1	2	2.6
1418	214217.5	679356.0	2	3	2	2	2	2.2
1419	214218.6	678122.6	3	3	1	2	1	2.0
1420	214220.2	678481.7	3	4	1	1	1	2.0
1421	214220.7	679369.5	3	3	1	1	1	1.8
1422	214225.4	679360.7	4	3	1	1	1	2.0
1423	214225.8	679350.4	4	3	1	2	2	2.4
1424	214227.5	678117.9	2	3	1	2	2	2.0
1425	214228.8	678486.7	2	4	1	1	1	1.8
1426	214233.7	678171.1	2	3	1	1	1	1.6
1427	214237.5	678491.6	3	5	1	1	1	2.2
1428	214239.1	679392.1	3	3	2	1	2	2.2
1429	214241.6	679518.2	4	3	1	1	2	2.2
1430	214242.1	678166.7	2	3	1	1	1	1.6
1431	214242.6	679460.2	3	3	2	3	1	2.4
1432	214244.3	679383.6	4	3	2	1	1	2.2
1433	214244.6	678438.2	2	3	1	1	1	1.6
1434	214249.6	679375.1	4	3	2	1	2	2.4
1435	214250.0	679514.2	5	3	1	1	2	2.4
1436	214250.9	678162.0	2	3	1	1	1	1.6
1437	214251.0	679465.6	3	3	1	3	2	2.4
1438	214253.3	678443.1	2	4	1	1	1	1.8
1439	214255.8	678215.8	3	3	1	1	1	1.8
1440	214259.1	679510.0	4	3	1	1	2	2.2
1441	214259.4	679471.0	4	-	2	3	2	N/A
1442	214262.0	678448.0	2	5	1	1	1	2.0
1443	214264.7	678211.3	2	3	1	1	1	1.6
1444	214268.8	679561.5	3	3	1	3	2	2.4
1445	214269.1	678394.7	3	3	1	1	2	2.0
1446	214273.7	678206.8	2	3	1	1	2	1.8
1447	214275.7	678386.4	3	3	1	1	2	2.0

PROJECT TITLE: GIANTS BURN PHASE 2		Contract No: 7034	Date 04/07/25	Final	CLIENT: Statkraft UK Ltd	Ritchie House Starlaw Business Park Livingston West Lothian EH54 8SF info@greencatrenewables.co.uk 01506 416553 A trading name of Green Cat Renewables Limited	
DRAWING TITLE: RESULTS OF PEAT PROBES: HAZARD RATING		Fig. No. A4 Sheet 16 of 102	Revisions DWN CHK APP				
SCALE:							

Exploration Point	Co-ordinates		Hazard Rating					Average Hazard Rating
	Easting (m)	Northing (m)	Peat Depth	Slope Angle	Peat Strength	Slope Instability	Water Condition	
1448	214276.8	679684.2	3	5	1	1	1	2.2
1449	214276.8	679674.2	2	5	1	1	1	2.0
1450	214276.8	679664.2	2	5	1	1	1	2.0
1451	214276.8	679654.2	3	4	1	1	1	2.0
1452	214276.8	679624.2	2	4	1	3	1	2.2
1453	214276.9	679556.1	4	3	1	1	2	2.2
1454	214277.8	678399.6	4	3	1	3	1	2.4
1455	214279.3	678260.2	4	3	1	1	1	2.0
1456	214283.3	678393.0	4	3	1	3	1	2.4
1457	214283.9	679425.2	5	2	2	2	2	2.6
1458	214284.0	679416.4	5	3	2	2	2	2.8
1459	214285.1	679550.3	4	3	1	1	2	2.2
1460	214286.6	678404.5	4	2	1	1	1	1.8
1461	214286.8	679704.2	2	5	1	1	1	2.0
1462	214286.8	679694.2	2	5	1	1	1	2.0
1463	214286.8	679684.2	2	5	1	1	1	2.0
1464	214286.8	679674.2	2	5	1	1	1	2.0
1465	214286.8	679664.2	2	5	1	1	1	2.0
1466	214286.8	679654.2	3	5	1	1	1	2.2
1467	214286.8	679644.2	2	5	1	1	1	2.0
1468	214286.8	679634.2	3	4	1	1	1	2.0
1469	214286.8	679624.2	2	4	1	4	1	2.4
1470	214286.8	679614.2	4	4	1	3	1	2.6
1471	214288.1	678255.5	3	3	1	1	1	1.8
1472	214288.3	679407.3	4	2	2	2	2	2.4
1473	214288.4	679434.2	5	2	1	2	2	2.4
1474	214290.8	678399.5	4	2	1	1	1	1.8
1475	214292.5	678348.5	5	3	1	1	1	2.2
1476	214292.5	679398.3	4	2	2	1	2	2.2
1477	214292.8	679443.1	5	3	1	2	2	2.6
1478	214296.6	678304.2	3	3	1	2	1	2.0
1479	214296.8	679714.2	2	4	1	1	1	1.8
1480	214296.8	679704.2	2	4	1	1	1	1.8
1481	214296.8	679694.2	2	4	1	1	1	1.8
1482	214296.8	679684.2	2	4	1	1	1	1.8
1483	214296.8	679674.2	2	4	1	1	1	1.8
1484	214296.8	679664.2	2	4	1	1	1	1.8
1485	214296.8	679654.2	2	4	1	1	1	1.8
1486	214296.8	679644.2	3	3	1	1	1	1.8
1487	214296.8	679634.2	4	3	1	1	1	2.0
1488	214296.8	679624.2	5	3	1	4	1	2.8
1489	214296.8	679614.2	4	3	1	1	1	2.0
1490	214296.8	679604.2	4	3	1	1	1	2.0
1491	214296.8	679594.2	3	3	1	1	1	1.8

PROJECT TITLE: GIANTS BURN PHASE 2		Contract No: 7034	Date 04/07/25	Final	CLIENT: Statkraft UK Ltd	Ritchie House Starlaw Business Park Livingston West Lothian EH54 8SF info@greencatrenewables.co.uk 01506 416553 A trading name of Green Cat Renewables Limited	
DRAWING TITLE: RESULTS OF PEAT PROBES: HAZARD RATING		Fig. No. A4 Sheet 17 of 102	Revisions DWN CHK APP				
SCALE:							

Exploration Point	Co-ordinates		Hazard Rating					Average Hazard Rating
	Easting (m)	Northing (m)	Peat Depth	Slope Angle	Peat Strength	Slope Instability	Water Condition	
1492	214296.8	679584.2	4	3	1	1	1	2.0
1493	214296.8	679574.2	4	3	2	1	1	2.2
1494	214296.9	678250.8	4	3	2	1	2	2.4
1495	214302.2	678351.1	2	3	1	1	1	1.6
1496	214306.3	678301.7	3	3	1	2	2	2.2
1497	214306.8	679714.2	2	5	1	1	2	2.2
1498	214306.8	679704.2	2	5	1	1	1	2.0
1499	214306.8	679694.2	1	5	1	1	1	1.8
1500	214306.8	679684.2	2	5	1	1	1	2.0
1501	214306.8	679674.2	2	5	1	1	1	2.0
1502	214306.8	679664.2	2	5	1	1	1	2.0
1503	214306.8	679654.2	2	5	1	1	1	2.0
1504	214306.8	679644.2	2	5	1	1	1	2.0
1505	214306.8	679634.2	2	5	1	1	1	2.0
1506	214306.8	679624.2	3	5	1	1	1	2.2
1507	214306.8	679614.2	4	5	1	1	1	2.4
1508	214306.8	679604.2	2	4	1	3	2	2.4
1509	214306.8	679594.2	5	4	1	3	2	3.0
1510	214306.8	679584.2	4	4	1	1	1	2.2
1511	214306.8	679574.2	4	4	1	1	1	2.2
1512	214311.8	678353.6	3	3	1	1	1	1.8
1513	214314.2	678351.5	3	3	1	1	1	1.8
1514	214315.9	678299.2	2	3	1	2	2	2.0
1515	214316.8	679714.2	3	4	1	1	1	2.0
1516	214316.8	679704.2	1	4	1	1	1	1.6
1517	214316.8	679694.2	2	4	1	1	1	1.8
1518	214316.8	679684.2	2	4	1	1	1	1.8
1519	214316.8	679674.2	2	4	1	1	1	1.8
1520	214316.8	679664.2	2	4	1	1	1	1.8
1521	214316.8	679654.2	2	4	1	1	1	1.8
1522	214316.8	679644.2	2	4	1	1	1	1.8
1523	214316.8	679634.2	2	4	1	1	1	1.8
1524	214316.8	679624.2	2	4	1	1	1	1.8
1525	214316.8	679614.2	3	4	1	1	1	2.0
1526	214316.8	679604.2	4	4	2	2	2	2.8
1527	214316.8	679594.2	4	3	2	2	2	2.6
1528	214316.8	679584.2	4	3	2	2	2	2.6
1529	214320.1	678359.6	2	5	1	2	1	2.2
1530	214325.9	678367.7	2	4	1	1	1	1.8
1531	214326.8	679714.2	2	4	1	1	1	1.8
1532	214326.8	679704.2	2	4	1	1	1	1.8
1533	214326.8	679694.2	2	4	1	1	1	1.8
1534	214326.8	679684.2	2	4	1	1	1	1.8
1535	214326.8	679674.2	2	4	1	1	1	1.8

PROJECT TITLE: GIANTS BURN PHASE 2		Contract No: 7034	Date 04/07/25	Final	CLIENT: Statkraft UK Ltd	Ritchie House Starlaw Business Park Livingston West Lothian EH54 8SF info@greencatrenewables.co.uk 01506 416553 A trading name of Green Cat Renewables Limited	
DRAWING TITLE: RESULTS OF PEAT PROBES: HAZARD RATING		Fig. No. A4 Sheet 18 of 102	Revisions DWN CHK APP				
SCALE:							

Exploration Point	Co-ordinates		Hazard Rating					Average Hazard Rating
	Easting (m)	Northing (m)	Peat Depth	Slope Angle	Peat Strength	Slope Instability	Water Condition	
1536	214326.8	679664.2	2	4	1	1	1	1.8
1537	214326.8	679654.2	2	4	1	1	1	1.8
1538	214326.8	679644.2	2	4	1	1	1	1.8
1539	214326.8	679634.2	2	3	1	1	1	1.6
1540	214326.8	679624.2	2	3	1	1	1	1.6
1541	214326.8	679614.2	2	3	1	1	1	1.6
1542	214326.8	679604.2	2	3	1	1	1	1.6
1543	214326.8	679594.2	3	3	1	1	1	1.8
1544	214326.8	678154.2	2	3	1	1	1	1.6
1545	214326.8	678144.2	1	3	1	1	1	1.4
1546	214326.8	678134.2	2	3	1	1	1	1.6
1547	214336.8	679714.2	3	3	1	1	1	1.8
1548	214336.8	679704.2	4	3	1	3	1	2.4
1549	214336.8	679694.2	3	3	1	3	1	2.2
1550	214336.8	679684.2	3	3	1	1	1	1.8
1551	214336.8	679674.2	3	3	1	1	1	1.8
1552	214336.8	679664.2	3	3	1	1	1	1.8
1553	214336.8	679654.2	2	3	1	1	1	1.6
1554	214336.8	679644.2	3	3	1	1	1	1.8
1555	214336.8	679634.2	2	3	1	1	1	1.6
1556	214336.8	679624.2	2	3	1	1	1	1.6
1557	214336.8	679614.2	3	3	1	1	1	1.8
1558	214336.8	679604.2	3	3	1	1	1	1.8
1559	214336.8	678174.2	2	3	1	1	1	1.6
1560	214336.8	678164.2	2	3	1	1	1	1.6
1561	214336.8	678154.2	2	3	1	1	1	1.6
1562	214336.8	678144.2	3	3	1	1	1	1.8
1563	214336.8	678134.2	3	4	1	1	2	2.2
1564	214336.8	678124.2	3	3	1	1	2	2.0
1565	214336.8	678114.2	2	3	2	1	2	2.0
1566	214337.0	679417.6	5	2	1	1	2	2.2
1567	214337.5	679425.6	5	2	1	1	2	2.2
1568	214338.3	679407.7	5	2	2	1	2	2.4
1569	214339.4	679435.4	5	2	2	1	2	2.4
1570	214344.8	678336.5	2	2	2	2	2	2.0
1571	214345.8	678321.5	3	2	1	1	1	1.6
1572	214346.8	679704.2	4	4	1	1	1	2.2
1573	214346.8	679694.2	4	4	1	1	1	2.2
1574	214346.8	679684.2	4	4	1	1	1	2.2
1575	214346.8	679674.2	3	4	1	1	1	2.0
1576	214346.8	679664.2	4	4	1	1	1	2.2
1577	214346.8	679654.2	3	4	1	1	1	2.0
1578	214346.8	679644.2	3	4	1	1	1	2.0
1579	214346.8	679634.2	3	3	1	1	1	1.8

PROJECT TITLE: GIANTS BURN PHASE 2		Contract No: 7034	Date 04/07/25	Final	CLIENT: Statkraft UK Ltd	Ritchie House Starlaw Business Park Livingston West Lothian EH54 8SF info@greencatrenewables.co.uk 01506 416553 A trading name of Green Cat Renewables Limited	
DRAWING TITLE: RESULTS OF PEAT PROBES: HAZARD RATING		Fig. No. A4 Sheet 19 of 102	Revisions DWN CHK APP				
SCALE:							

Exploration Point	Co-ordinates		Hazard Rating					Average Hazard Rating
	Easting (m)	Northing (m)	Peat Depth	Slope Angle	Peat Strength	Slope Instability	Water Condition	
1580	214346.8	679624.2	3	3	1	1	1	1.8
1581	214346.8	678184.2	3	3	1	1	2	2.0
1582	214346.8	678174.2	3	3	1	1	2	2.0
1583	214346.8	678164.2	2	3	1	1	2	1.8
1584	214346.8	678154.2	2	3	1	1	2	1.8
1585	214346.8	678144.2	2	3	1	1	1	1.6
1586	214346.8	678134.2	2	3	1	1	1	1.6
1587	214346.8	678124.2	3	4	1	1	1	2.0
1588	214346.8	678114.2	2	4	1	1	2	2.0
1589	214346.9	678346.3	2	3	1	2	1	1.8
1590	214349.1	678356.0	2	3	1	1	1	1.6
1591	214355.0	678325.5	3	2	1	1	1	1.6
1592	214356.8	679694.2	3	3	1	1	1	1.8
1593	214356.8	679684.2	2	3	1	1	1	1.6
1594	214356.8	679674.2	2	3	1	4	1	2.2
1595	214356.8	679664.2	3	5	1	1	1	2.2
1596	214356.8	679654.2	3	5	1	1	1	2.2
1597	214356.8	679644.2	2	5	1	1	1	2.0
1598	214356.8	678214.2	5	3	1	1	2	2.4
1599	214356.8	678204.2	4	3	1	1	2	2.2
1600	214356.8	678194.2	4	3	1	1	2	2.2
1601	214356.8	678184.2	3	3	1	1	1	1.8
1602	214356.8	678174.2	4	3	1	1	1	2.0
1603	214356.8	678164.2	3	3	1	1	1	1.8
1604	214356.8	678154.2	1	3	1	1	1	1.4
1605	214356.8	678144.2	1	3	1	1	1	1.4
1606	214356.8	678134.2	2	3	1	1	1	1.6
1607	214356.8	678124.2	1	4	1	1	1	1.6
1608	214356.8	678114.2	2	4	1	1	1	1.8
1609	214356.8	678104.2	no access	-	-	-	-	N/A
1610	214359.0	678274.7	4	3	1	3	2	2.6
1611	214364.1	678329.7	3	2	1	1	2	1.8
1612	214366.5	679410.3	5	2	2	1	2	2.4
1613	214366.8	679684.2	3	4	1	2	1	2.2
1614	214366.8	679674.2	3	4	1	1	2	2.2
1615	214366.8	679664.2	4	4	1	1	1	2.2
1616	214366.8	678984.2	3	3	1	2	1	2.0
1617	214366.8	678224.2	5	3	1	1	2	2.4
1618	214366.8	678214.2	5	3	1	1	2	2.4
1619	214366.8	678204.2	4	3	1	1	2	2.2
1620	214366.8	678194.2	4	3	1	1	1	2.0
1621	214366.8	678184.2	4	3	1	1	1	2.0
1622	214366.8	678174.2	3	3	1	1	1	1.8
1623	214366.8	678164.2	1	3	1	1	1	1.4

PROJECT TITLE: GIANTS BURN PHASE 2		Contract No: 7034	Date 04/07/25	Final	CLIENT: Statkraft UK Ltd	Ritchie House Starlaw Business Park Livingston West Lothian EH54 8SF info@greencatrenewables.co.uk 01506 416553 A trading name of Green Cat Renewables Limited	
DRAWING TITLE: RESULTS OF PEAT PROBES: HAZARD RATING		Fig. No. A4 Sheet 20 of 102	Revisions DWN CHK APP				
SCALE:							

Exploration Point	Co-ordinates		Hazard Rating					Average Hazard Rating
	Easting (m)	Northing (m)	Peat Depth	Slope Angle	Peat Strength	Slope Instability	Water Condition	
1624	214366.8	678154.2	1	3	1	1	1	1.4
1625	214366.8	678144.2	2	3	1	1	1	1.6
1626	214366.8	678134.2	1	4	1	1	1	1.6
1627	214366.8	678124.2	2	4	1	1	1	1.8
1628	214366.8	678114.2	2	4	1	1	2	2.0
1629	214366.8	678104.2	2	4	1	1	2	2.0
1630	214368.4	679420.1	5	2	2	1	2	2.4
1631	214368.5	678277.5	3	3	1	2	1	2.0
1632	214370.3	679430.0	5	2	2	1	2	2.4
1633	214376.8	678984.2	3	3	1	1	1	1.8
1634	214376.8	678234.2	5	3	1	1	1	2.2
1635	214376.8	678224.2	5	3	1	1	1	2.2
1636	214376.8	678214.2	4	3	1	1	1	2.0
1637	214376.8	678204.2	4	3	1	1	1	2.0
1638	214376.8	678194.2	4	3	1	1	1	2.0
1639	214376.8	678184.2	4	3	1	1	1	2.0
1640	214376.8	678174.2	3	3	1	1	1	1.8
1641	214376.8	678164.2	3	3	1	1	1	1.8
1642	214376.8	678154.2	3	3	1	1	1	1.8
1643	214376.8	678144.2	3	3	1	1	1	1.8
1644	214376.8	678134.2	4	3	1	1	1	2.0
1645	214376.8	678124.2	3	3	1	1	1	1.8
1646	214376.8	678114.2	3	3	1	1	1	1.8
1647	214376.8	678104.2	3	3	1	1	1	1.8
1648	214378.1	678280.4	5	3	1	3	1	2.6
1649	214386.8	678974.2	3	3	1	2	1	2.0
1650	214386.8	678234.2	5	2	1	1	2	2.2
1651	214386.8	678224.2	5	2	1	1	2	2.2
1652	214386.8	678214.2	4	2	1	2	2	2.2
1653	214386.8	678204.2	4	3	1	2	2	2.4
1654	214386.8	678194.2	4	3	1	1	2	2.2
1655	214386.8	678184.2	4	3	1	1	2	2.2
1656	214386.8	678174.2	3	3	1	1	2	2.0
1657	214386.8	678164.2	3	3	1	1	2	2.0
1658	214386.8	678154.2	2	3	1	1	1	1.6
1659	214386.8	678144.2	3	3	1	1	1	1.8
1660	214386.8	678134.2	3	3	1	1	1	1.8
1661	214386.8	678124.2	3	4	1	1	1	2.0
1662	214386.8	678114.2	4	4	1	1	1	2.2
1663	214386.8	678104.2	4	4	1	1	1	2.2
1664	214395.5	678349.0	3	3	1	1	1	1.8
1665	214396.0	678339.3	3	3	1	1	1	1.8
1666	214396.7	678329.3	2	2	1	1	2	1.6
1667	214396.8	678974.2	4	4	1	1	1	2.2

PROJECT TITLE: GIANTS BURN PHASE 2		Contract No: 7034	Date 04/07/25	Final	CLIENT: Statkraft UK Ltd	Ritchie House Starlaw Business Park Livingston West Lothian EH54 8SF info@greencatrenewables.co.uk 01506 416553 A trading name of Green Cat Renewables Limited	
DRAWING TITLE: RESULTS OF PEAT PROBES: HAZARD RATING		Fig. No. A4 Sheet 21 of 102	Revisions DWN CHK APP				
SCALE:							

Exploration Point	Co-ordinates		Hazard Rating					Average Hazard Rating
	Easting (m)	Northing (m)	Peat Depth	Slope Angle	Peat Strength	Slope Instability	Water Condition	
1668	214396.8	678224.2	5	3	1	1	1	2.2
1669	214396.8	678214.2	5	3	1	1	1	2.2
1670	214396.8	678204.2	4	3	1	3	1	2.4
1671	214396.8	678194.2	4	3	1	1	1	2.0
1672	214396.8	678184.2	3	3	1	1	1	1.8
1673	214396.8	678174.2	3	3	1	1	2	2.0
1674	214396.8	678164.2	3	3	1	1	1	1.8
1675	214396.8	678154.2	3	3	1	1	1	1.8
1676	214396.8	678144.2	2	3	1	1	2	1.8
1677	214396.8	678134.2	3	3	1	1	2	2.0
1678	214396.8	678124.2	3	4	1	1	2	2.2
1679	214396.8	678114.2	3	4	1	1	2	2.2
1680	214396.8	678104.2	3	4	1	1	2	2.2
1681	214406.8	678964.2	3	5	1	2	1	2.4
1682	214406.8	678214.2	4	3	1	1	1	2.0
1683	214406.8	678204.2	4	3	1	1	1	2.0
1684	214406.8	678194.2	4	3	1	2	1	2.2
1685	214406.8	678184.2	4	3	1	1	1	2.0
1686	214406.8	678174.2	3	3	2	1	2	2.2
1687	214406.8	678164.2	3	3	1	1	1	1.8
1688	214406.8	678154.2	3	3	1	1	2	2.0
1689	214406.8	678144.2	3	3	1	1	1	1.8
1690	214406.8	678134.2	4	3	1	1	1	2.0
1691	214406.8	678124.2	3	3	1	1	1	1.8
1692	214406.8	678114.2	2	3	3	2	1	2.2
1693	214416.8	678964.2	4	3	1	2	1	2.2
1694	214416.8	678954.2	5	3	1	2	1	2.4
1695	214416.8	678184.2	5	3	1	1	1	2.2
1696	214416.8	678174.2	4	3	2	1	2	2.4
1697	214416.8	678164.2	5	3	1	1	2	2.4
1698	214416.8	678154.2	4	3	1	1	1	2.0
1699	214416.8	678144.2	4	3	1	1	1	2.0
1700	214416.8	678134.2	4	3	1	1	1	2.0
1701	214416.8	678124.2	4	3	1	1	1	2.0
1702	214426.8	678954.2	4	3	1	1	2	2.2
1703	214436.8	678944.2	3	3	2	1	2	2.2
1704	214441.7	678357.8	3	3	1	2	1	2.0
1705	214444.8	678348.3	3	3	1	1	1	1.8
1706	214446.8	678944.2	2	2	2	1	2	1.8
1707	214447.9	678338.8	2	3	1	1	1	1.6
1708	214456.8	678934.2	2	3	2	1	1	1.8
1709	214456.8	678924.2	3	3	2	2	1	2.2
1710	214456.8	678914.2	5	3	2	2	1	2.6
1711	214456.8	678904.2	5	3	1	1	1	2.2

PROJECT TITLE: GIANTS BURN PHASE 2		Contract No: 7034	Date 04/07/25	Final	CLIENT: Statkraft UK Ltd	Ritchie House Starlaw Business Park Livingston West Lothian EH54 8SF info@greencatrenewables.co.uk 01506 416553 A trading name of Green Cat Renewables Limited	
DRAWING TITLE: RESULTS OF PEAT PROBES: HAZARD RATING		Fig. No. A4 Sheet 22 of 102	Revisions DWN CHK APP				
SCALE:							

Exploration Point	Co-ordinates		Hazard Rating					Average Hazard Rating
	Easting (m)	Northing (m)	Peat Depth	Slope Angle	Peat Strength	Slope Instability	Water Condition	
1712	214456.8	678894.2	5	3	2	1	2	2.6
1713	214456.8	678884.2	5	3	1	1	2	2.4
1714	214456.8	678874.2	4	3	1	1	1	2.0
1715	214456.8	678864.2	2	3	1	1	1	1.6
1716	214456.8	678854.2	1	5	1	1	1	1.8
1717	214456.8	678844.2	2	5	1	1	1	2.0
1718	214456.8	678834.2	2	5	1	1	1	2.0
1719	214466.8	678944.2	2	3	2	1	2	2.0
1720	214476.8	678944.2	2	3	2	1	2	2.0
1721	214479.6	678382.2	4	3	1	1	1	2.0
1722	214486.5	678374.9	4	3	1	1	1	2.0
1723	214486.8	678954.2	3	3	2	1	1	2.0
1724	214493.4	678367.7	4	3	1	1	1	2.0
1725	214496.8	678964.2	2	3	1	1	1	1.6
1726	214496.8	678954.2	2	3	1	1	1	1.6
1727	214501.6	678419.7	5	3	1	1	1	2.2
1728	214506.8	678964.2	3	3	1	1	1	1.8
1729	214510.7	678468.0	4	3	1	1	1	2.0
1730	214511.3	678417.1	5	3	1	1	1	2.2
1731	214516.8	678564.2	3	3	1	4	1	2.4
1732	214516.8	678554.2	4	3	1	4	1	2.6
1733	214516.8	678544.2	4	3	1	4	1	2.6
1734	214516.8	678534.2	5	3	1	1	2	2.4
1735	214516.8	678524.2	4	3	1	1	2	2.2
1736	214516.8	678974.2	2	3	1	1	1	1.6
1737	214520.4	678466.2	4	3	1	1	2	2.2
1738	214521.0	678414.5	5	3	1	1	2	2.4
1739	214526.8	678614.2	4	3	1	2	2	2.4
1740	214526.8	678604.2	2	3	1	2	2	2.0
1741	214526.8	678594.2	2	3	1	2	1	1.8
1742	214526.8	678584.2	3	3	1	2	1	2.0
1743	214526.8	678574.2	3	3	1	1	1	1.8
1744	214526.8	678564.2	5	3	1	1	1	2.2
1745	214526.8	678554.2	3	3	1	1	1	1.8
1746	214526.8	678544.2	4	2	2	2	2	2.4
1747	214526.8	678534.2	3	2	2	2	2	2.2
1748	214526.8	678524.2	4	3	2	3	2	2.8
1749	214526.8	678974.2	2	3	1	1	1	1.6
1750	214530.3	678464.7	4	3	1	1	1	2.0
1751	214536.8	678624.2	4	3	1	3	1	2.4
1752	214536.8	678614.2	3	3	1	3	1	2.2
1753	214536.8	678604.2	3	3	1	3	1	2.2
1754	214536.8	678594.2	3	3	1	3	1	2.2
1755	214536.8	678584.2	2	3	1	1	1	1.6

PROJECT TITLE: GIANTS BURN PHASE 2		Contract No: 7034	Date 04/07/25	Final	CLIENT: Statkraft UK Ltd	Ritchie House Starlaw Business Park Livingston West Lothian EH54 8SF info@greencatrenewables.co.uk 01506 416553 A trading name of Green Cat Renewables Limited	
DRAWING TITLE: RESULTS OF PEAT PROBES: HAZARD RATING		Fig. No. A4 Sheet 23 of 102	Revisions DWN CHK APP				
SCALE:							

Exploration Point	Co-ordinates		Hazard Rating					Average Hazard Rating
	Easting (m)	Northing (m)	Peat Depth	Slope Angle	Peat Strength	Slope Instability	Water Condition	
1756	214536.8	678574.2	2	3	1	1	1	1.6
1757	214536.8	678564.2	2	3	1	1	1	1.6
1758	214536.8	678554.2	3	3	2	2	2	2.4
1759	214536.8	678544.2	4	3	2	2	2	2.6
1760	214536.8	678534.2	4	3	2	2	2	2.6
1761	214536.8	678524.2	5	3	1	1	1	2.2
1762	214536.8	678984.2	4	3	1	1	1	2.0
1763	214546.8	678634.2	3	3	1	1	1	1.8
1764	214546.8	678624.2	3	3	1	1	1	1.8
1765	214546.8	678614.2	3	3	1	2	1	2.0
1766	214546.8	678604.2	3	3	1	2	1	2.0
1767	214546.8	678594.2	2	3	1	2	1	1.8
1768	214546.8	678584.2	2	3	1	3	1	2.0
1769	214546.8	678574.2	2	3	1	3	1	2.0
1770	214546.8	678564.2	3	3	1	3	1	2.2
1771	214546.8	678554.2	4	3	1	3	1	2.4
1772	214546.8	678544.2	4	3	1	3	1	2.4
1773	214546.8	678534.2	4	3	1	3	1	2.4
1774	214546.8	678524.2	5	3	1	1	1	2.2
1775	214546.8	678984.2	4	3	1	1	1	2.0
1776	214556.8	678644.2	3	3	1	2	1	2.0
1777	214556.8	678634.2	3	3	1	2	1	2.0
1778	214556.8	678624.2	2	3	1	2	1	1.8
1779	214556.8	678614.2	3	3	1	2	1	2.0
1780	214556.8	678604.2	2	3	1	2	1	1.8
1781	214556.8	678594.2	3	3	1	3	1	2.2
1782	214556.8	678584.2	3	3	1	3	1	2.2
1783	214556.8	678574.2	2	3	1	3	1	2.0
1784	214556.8	678564.2	2	3	1	3	1	2.0
1785	214556.8	678554.2	3	3	1	2	1	2.0
1786	214556.8	678544.2	4	3	1	2	1	2.2
1787	214556.8	678534.2	4	3	1	2	1	2.2
1788	214556.8	678524.2	4	3	1	2	1	2.2
1789	214566.8	678644.2	3	3	1	3	1	2.2
1790	214566.8	678634.2	1	3	1	3	1	1.8
1791	214566.8	678624.2	2	3	1	3	1	2.0
1792	214566.8	678614.2	3	3	1	3	1	2.2
1793	214566.8	678604.2	3	3	1	1	1	1.8
1794	214566.8	678594.2	3	3	1	1	1	1.8
1795	214566.8	678584.2	3	3	1	1	1	1.8
1796	214566.8	678574.2	4	3	1	1	1	2.0
1797	214566.8	678564.2	3	3	1	1	1	1.8
1798	214566.8	678554.2	2	3	1	1	1	1.6
1799	214566.8	678544.2	2	3	1	1	1	1.6

PROJECT TITLE: GIANTS BURN PHASE 2		Contract No: 7034	Date 04/07/25 DWN CHK APP GGH GGH	Final	CLIENT: Statkraft UK Ltd	Ritchie House Starlaw Business Park Livingston West Lothian EH54 8SF info@greencatrenewables.co.uk 01506 416553 A trading name of Green Cat Renewables Limited	
DRAWING TITLE: RESULTS OF PEAT PROBES: HAZARD RATING		Fig. No. A4 Sheet 24 of 102	Revisions DWN CHK APP				
SCALE:							

Exploration Point	Co-ordinates		Hazard Rating					Average Hazard Rating
	Easting (m)	Northing (m)	Peat Depth	Slope Angle	Peat Strength	Slope Instability	Water Condition	
1800	214566.8	678534.2	4	3	1	3	1	2.4
1801	214576.8	678644.2	3	3	2	4	2	2.8
1802	214576.8	678634.2	3	3	2	4	2	2.8
1803	214576.8	678624.2	1	3	2	4	2	2.4
1804	214576.8	678614.2	3	3	1	3	1	2.2
1805	214576.8	678604.2	3	3	1	1	1	1.8
1806	214576.8	678594.2	3	3	1	1	1	1.8
1807	214576.8	678584.2	4	3	1	1	1	2.0
1808	214576.8	678574.2	3	3	1	1	1	1.8
1809	214576.8	678564.2	3	3	1	1	1	1.8
1810	214576.8	678554.2	2	3	1	2	2	2.0
1811	214576.8	678544.2	2	3	1	2	2	2.0
1812	214586.8	678644.2	3	3	1	3	1	2.2
1813	214586.8	678634.2	2	3	1	3	1	2.0
1814	214586.8	678624.2	2	3	1	3	1	2.0
1815	214586.8	678614.2	2	3	2	3	2	2.4
1816	214586.8	678604.2	3	3	1	2	1	2.0
1817	214586.8	678594.2	4	3	1	1	1	2.0
1818	214586.8	678584.2	4	3	1	1	1	2.0
1819	214586.8	678574.2	4	3	1	1	1	2.0
1820	214586.8	678564.2	4	3	1	1	1	2.0
1821	214596.8	678634.2	4	3	1	3	2	2.6
1822	214596.8	678624.2	2	3	1	3	2	2.2
1823	214596.8	678614.2	3	4	2	3	1	2.6
1824	214596.8	678604.2	5	4	3	3	1	3.2
1825	214596.8	678594.2	4	4	1	1	1	2.2
1826	214596.8	678584.2	4	4	1	1	1	2.2
1827	214596.8	678574.2	5	4	1	1	1	2.4
1828	214596.8	678564.2	4	4	1	1	1	2.2
1829	214606.8	678634.2	4	4	1	2	1	2.4
1830	214606.8	678624.2	3	4	1	2	1	2.2
1831	214606.8	678614.2	4	4	1	2	1	2.4
1832	214606.8	678604.2	4	4	1	2	1	2.4
1833	214606.8	678594.2	5	4	1	1	1	2.4
1834	214606.8	678584.2	5	3	1	1	1	2.2
1835	214606.8	678574.2	5	3	1	1	1	2.2
1836	214606.8	678564.2	5	3	1	1	1	2.2
1837	214616.8	678624.2	4	3	1	3	1	2.4
1838	214616.8	678614.2	4	3	1	2	1	2.2
1839	214616.8	678604.2	3	3	1	2	1	2.0
1840	214616.8	678594.2	3	3	1	2	1	2.0
1841	214616.8	678584.2	4	3	1	2	1	2.2
1842	214616.8	678574.2	4	3	1	2	1	2.2
2000	214403.4	679657.9	2	3	1	1	1	1.6

PROJECT TITLE: GIANTS BURN PHASE 2		Contract No: 7034	Date 04/07/25	Final	CLIENT: Statkraft UK Ltd	Ritchie House Starlaw Business Park Livingston West Lothian EH54 8SF info@greencatrenewables.co.uk 01506 416553 A trading name of Green Cat Renewables Limited	
DRAWING TITLE: RESULTS OF PEAT PROBES: HAZARD RATING		Fig. No. A4 Sheet 25 of 102	Revisions DWN CHK APP				
SCALE:							

Exploration Point	Co-ordinates		Hazard Rating					Average Hazard Rating
	Easting (m)	Northing (m)	Peat Depth	Slope Angle	Peat Strength	Slope Instability	Water Condition	
2001	214403.4	679647.9	3	3	1	1	1	1.8
2002	214403.4	679637.9	3	3	1	1	1	1.8
2003	214403.4	679627.9	4	3	1	1	1	2.0
2004	214403.4	679617.9	3	3	1	1	1	1.8
2005	214403.4	679607.9	3	3	1	1	1	1.8
2006	214403.4	679597.9	2	3	1	1	1	1.6
2007	214403.4	679587.9	2	3	1	1	1	1.6
2008	214403.4	679577.9	2	3	1	2	1	1.8
2009	214403.4	679567.9	3	2	1	2	1	1.8
2010	214403.4	679557.9	3	2	1	2	1	1.8
2011	214403.4	679547.9	3	2	1	1	1	1.6
2012	214403.4	679537.9	4	2	1	1	1	1.8
2013	214403.4	679527.9	4	2	1	1	1	1.8
2014	214403.4	679517.9	4	2	1	1	1	1.8
2015	214403.4	679507.9	4	2	1	1	1	1.8
2016	214403.4	679497.9	4	2	1	1	1	1.8
2017	214403.4	679487.9	4	2	1	1	1	1.8
2018	214403.4	679477.9	5	2	1	1	1	2.0
2019	214403.4	679467.9	5	2	1	1	1	2.0
2020	214403.4	679457.9	5	2	1	1	1	2.0
2021	214403.4	679447.9	5	2	1	1	1	2.0
2022	214403.4	679437.9	5	2	1	1	1	2.0
2023	214403.4	679427.9	4	2	1	1	1	1.8
2024	214403.4	679417.9	4	2	1	1	1	1.8
2025	214403.4	679407.9	4	2	1	1	1	1.8
2026	214403.4	679397.9	5	2	1	1	2	2.2
2027	214403.4	679387.9	5	2	2	1	2	2.4
2028	214403.4	679377.9	5	2	2	1	2	2.4
2029	214403.4	679367.9	5	2	2	1	2	2.4
2030	214403.4	679357.9	5	2	2	1	2	2.4
2031	214403.4	679347.9	4	2	2	1	2	2.2
2032	214403.4	679337.9	4	2	1	1	2	2.0
2033	214403.4	679327.9	4	4	1	1	2	2.4
2034	214403.4	679317.9	4	4	1	2	1	2.4
2035	214403.4	679307.9	3	4	1	1	1	2.0
2036	214403.4	679297.9	2	4	1	1	1	1.8
2037	214403.4	679287.9	1	3	1	2	1	1.6
2038	214403.4	679277.9	1	3	1	2	1	1.6
2039	214403.4	679267.9	2	3	1	1	1	1.6
2040	214403.4	679257.9	2	3	1	1	1	1.6
2041	214413.4	679647.9	4	3	1	1	1	2.0
2042	214413.4	679637.9	4	3	1	1	1	2.0
2043	214413.4	679627.9	4	3	1	1	1	2.0
2044	214413.4	679617.9	4	3	1	1	1	2.0

PROJECT TITLE: GIANTS BURN PHASE 2		Contract No: 7034	Date 04/07/25	Final	CLIENT: Statkraft UK Ltd	Ritchie House Starlaw Business Park Livingston West Lothian EH54 8SF info@greencatrenewables.co.uk 01506 416553 A trading name of Green Cat Renewables Limited	
DRAWING TITLE: RESULTS OF PEAT PROBES: HAZARD RATING		Fig. No. A4 Sheet 26 of 102	Revisions DWN CHK APP				
SCALE:							

Exploration Point	Co-ordinates		Hazard Rating					Average Hazard Rating
	Easting (m)	Northing (m)	Peat Depth	Slope Angle	Peat Strength	Slope Instability	Water Condition	
2045	214413.4	679607.9	4	3	1	1	1	2.0
2046	214413.4	679597.9	4	3	1	1	1	2.0
2047	214413.4	679587.9	3	3	1	1	1	1.8
2048	214413.4	679577.9	2	3	1	1	1	1.6
2049	214413.4	679567.9	2	3	1	1	1	1.6
2050	214413.4	679557.9	3	3	1	1	1	1.8
2051	214413.4	679547.9	3	3	1	1	1	1.8
2052	214413.4	679537.9	3	3	1	1	2	2.0
2053	214413.4	679527.9	4	3	1	1	2	2.2
2054	214413.4	679517.9	4	3	1	1	2	2.2
2055	214413.4	679507.9	4	3	2	1	2	2.4
2056	214413.4	679497.9	4	2	2	1	2	2.2
2057	214413.4	679487.9	5	2	2	1	2	2.4
2058	214413.4	679477.9	5	2	2	1	2	2.4
2059	214413.4	679467.9	5	2	2	1	2	2.4
2060	214413.4	679457.9	5	2	2	1	2	2.4
2061	214413.4	679447.9	5	2	2	1	2	2.4
2062	214413.4	679437.9	5	2	2	1	2	2.4
2063	214413.4	679427.9	5	2	2	2	2	2.6
2064	214413.4	679417.9	4	2	2	2	2	2.4
2065	214413.4	679407.9	4	2	2	2	2	2.4
2066	214413.4	679397.9	3	2	2	1	2	2.0
2067	214413.4	679387.9	3	2	2	1	2	2.0
2068	214413.4	679377.9	3	2	1	1	1	1.6
2069	214413.4	679367.9	3	2	1	1	1	1.6
2070	214413.4	679357.9	4	2	1	2	1	2.0
2071	214413.4	679347.9	3	2	1	2	1	1.8
2072	214413.4	679337.9	4	2	1	2	1	2.0
2073	214413.4	679327.9	4	2	1	1	1	1.8
2074	214413.4	679317.9	3	2	1	1	1	1.6
2075	214413.4	679307.9	1	3	1	1	1	1.4
2076	214413.4	679297.9	1	3	1	1	1	1.4
2077	214413.4	679287.9	1	3	1	1	1	1.4
2078	214413.4	679277.9	1	3	1	1	1	1.4
2079	214413.4	679267.9	2	3	1	1	1	1.6
2080	214413.4	679257.9	1	3	1	1	1	1.4
2081	214413.4	679247.9	1	3	1	1	1	1.4
2082	214423.4	679637.9	3	4	1	1	1	2.0
2083	214423.4	679627.9	3	4	1	1	1	2.0
2084	214423.4	679617.9	4	4	1	1	1	2.2
2085	214423.4	679607.9	3	4	1	1	1	2.0
2086	214423.4	679597.9	3	4	1	1	1	2.0
2087	214423.4	679587.9	2	3	1	1	1	1.6
2088	214423.4	679577.9	3	3	1	1	1	1.8

PROJECT TITLE: GIANTS BURN PHASE 2		Contract No: 7034	Date 04/07/25	Final	CLIENT: Statkraft UK Ltd	Ritchie House Starlaw Business Park Livingston West Lothian EH54 8SF info@greencatrenewables.co.uk 01506 416553 A trading name of Green Cat Renewables Limited	
DRAWING TITLE: RESULTS OF PEAT PROBES: HAZARD RATING		Fig. No. A4 Sheet 27 of 102	Revisions DWN CHK APP				
SCALE:							

Exploration Point	Co-ordinates		Hazard Rating					Average Hazard Rating
	Easting (m)	Northing (m)	Peat Depth	Slope Angle	Peat Strength	Slope Instability	Water Condition	
2089	214423.4	679567.9	3	3	1	1	1	1.8
2090	214423.4	679557.9	3	3	1	1	1	1.8
2091	214423.4	679547.9	3	3	1	1	1	1.8
2092	214423.4	679537.9	4	3	1	1	1	2.0
2093	214423.4	679527.9	4	3	1	1	1	2.0
2094	214423.4	679517.9	4	3	1	1	1	2.0
2095	214423.4	679507.9	4	3	1	1	1	2.0
2096	214423.4	679497.9	3	3	1	1	1	1.8
2097	214423.4	679487.9	4	3	1	1	1	2.0
2098	214423.4	679477.9	4	3	1	1	1	2.0
2099	214423.4	679467.9	4	3	1	1	1	2.0
2100	214423.4	679457.9	4	3	1	1	1	2.0
2101	214423.4	679447.9	3	3	1	1	1	1.8
2102	214423.4	679437.9	5	3	1	1	1	2.2
2103	214423.4	679427.9	5	3	1	1	2	2.4
2104	214423.4	679417.9	4	3	1	1	2	2.2
2105	214423.4	679407.9	4	3	1	1	2	2.2
2106	214423.4	679397.9	4	2	1	1	2	2.0
2107	214423.4	679387.9	2	2	2	1	2	1.8
2108	214423.4	679377.9	3	2	1	1	2	1.8
2109	214423.4	679367.9	3	2	1	2	2	2.0
2110	214423.4	679357.9	4	2	1	2	2	2.2
2111	214423.4	679347.9	4	2	1	2	1	2.0
2112	214423.4	679337.9	4	2	1	2	1	2.0
2113	214423.4	679327.9	4	3	1	1	1	2.0
2114	214423.4	679317.9	4	3	1	1	1	2.0
2115	214423.4	679307.9	2	3	1	1	1	1.6
2116	214423.4	679297.9	2	3	1	1	1	1.6
2117	214423.4	679287.9	1	3	1	1	1	1.4
2118	214423.4	679277.9	2	3	1	1	1	1.6
2119	214423.4	679267.9	2	3	1	1	1	1.6
2120	214423.4	679257.9	3	3	1	1	1	1.8
2121	214423.4	679247.9	2	3	2	1	2	2.0
2122	214423.4	679237.9	3	3	1	2	1	2.0
2123	214423.4	679227.9	3	3	1	2	1	2.0
2124	214433.4	679627.9	3	3	1	1	1	1.8
2125	214433.4	679617.9	2	3	1	1	1	1.6
2126	214433.4	679607.9	1	3	1	1	1	1.4
2127	214433.4	679597.9	1	3	1	1	1	1.4
2128	214433.4	679587.9	2	3	1	1	1	1.6
2129	214433.4	679577.9	3	3	1	1	1	1.8
2130	214433.4	679567.9	4	3	1	1	1	2.0
2131	214433.4	679557.9	3	3	1	1	1	1.8
2132	214433.4	679547.9	2	3	1	1	1	1.6

PROJECT TITLE: GIANTS BURN PHASE 2		Contract No: 7034	Date 04/07/25	Final	CLIENT: Statkraft UK Ltd	Ritchie House Starlaw Business Park Livingston West Lothian EH54 8SF info@greencatrenewables.co.uk 01506 416553 A trading name of Green Cat Renewables Limited	
DRAWING TITLE: RESULTS OF PEAT PROBES: HAZARD RATING		Fig. No. A4 Sheet 28 of 102	Revisions DWN CHK APP				
SCALE:							

Exploration Point	Co-ordinates		Hazard Rating					Average Hazard Rating
	Easting (m)	Northing (m)	Peat Depth	Slope Angle	Peat Strength	Slope Instability	Water Condition	
2133	214433.4	679537.9	4	3	1	1	1	2.0
2134	214433.4	679527.9	4	3	1	1	1	2.0
2135	214433.4	679517.9	4	3	1	1	1	2.0
2136	214433.4	679507.9	4	3	1	1	1	2.0
2137	214433.4	679497.9	4	3	1	1	1	2.0
2138	214433.4	679487.9	5	3	1	1	1	2.2
2139	214433.4	679477.9	5	2	1	1	1	2.0
2140	214433.4	679467.9	4	2	1	1	1	1.8
2141	214433.4	679457.9	4	2	1	1	1	1.8
2142	214433.4	679447.9	4	2	1	1	1	1.8
2143	214433.4	679437.9	4	2	1	1	1	1.8
2144	214433.4	679427.9	5	2	1	1	1	2.0
2145	214433.4	679417.9	4	2	1	1	1	1.8
2146	214433.4	679407.9	2	2	2	1	2	1.8
2147	214433.4	679397.9	2	2	2	1	2	1.8
2148	214433.4	679387.9	2	2	2	3	2	2.2
2149	214433.4	679377.9	3	2	2	2	1	2.0
2150	214433.4	679367.9	3	2	1	1	1	1.6
2151	214433.4	679357.9	4	2	1	1	1	1.8
2152	214433.4	679347.9	5	2	1	1	1	2.0
2153	214433.4	679337.9	4	2	1	1	1	1.8
2154	214433.4	679327.9	3	2	1	1	1	1.6
2155	214433.4	679317.9	2	2	1	1	1	1.4
2156	214433.4	679307.9	1	3	1	1	1	1.4
2157	214433.4	679297.9	1	3	1	1	1	1.4
2158	214433.4	679287.9	1	3	1	1	1	1.4
2159	214433.4	679277.9	2	3	1	1	1	1.6
2160	214433.4	679267.9	1	3	1	1	1	1.4
2161	214433.4	679257.9	1	3	1	1	1	1.4
2162	214433.4	679247.9	2	3	1	1	1	1.6
2163	214433.4	679237.9	3	3	1	1	1	1.8
2164	214433.4	679227.9	4	3	1	1	1	2.0
2165	214433.4	679217.9	4	3	1	1	1	2.0
2166	214443.4	679617.9	2	3	1	1	1	1.6
2167	214443.4	679607.9	2	3	1	1	1	1.6
2168	214443.4	679597.9	2	3	1	1	1	1.6
2169	214443.4	679587.9	2	3	1	1	1	1.6
2170	214443.4	679577.9	2	3	1	1	1	1.6
2171	214443.4	679567.9	2	3	1	1	1	1.6
2172	214443.4	679557.9	1	3	1	1	1	1.4
2173	214443.4	679547.9	2	3	1	1	2	1.8
2174	214443.4	679537.9	2	3	1	1	2	1.8
2175	214443.4	679497.9	2	3	1	1	1	1.6
2176	214443.4	679487.9	3	3	1	1	1	1.8

PROJECT TITLE: GIANTS BURN PHASE 2		Contract No: 7034	Date 04/07/25	Final	CLIENT: Statkraft UK Ltd	Ritchie House Starlaw Business Park Livingston West Lothian EH54 8SF info@greencatrenewables.co.uk 01506 416553 A trading name of Green Cat Renewables Limited	
DRAWING TITLE: RESULTS OF PEAT PROBES: HAZARD RATING		Fig. No. A4 Sheet 29 of 102	Revisions DWN CHK APP				
SCALE:							

Exploration Point	Co-ordinates		Hazard Rating					Average Hazard Rating
	Easting (m)	Northing (m)	Peat Depth	Slope Angle	Peat Strength	Slope Instability	Water Condition	
2177	214443.4	679477.9	4	3	1	1	1	2.0
2178	214443.4	679467.9	5	3	1	1	1	2.2
2179	214443.4	679457.9	4	3	1	1	1	2.0
2180	214443.4	679447.9	4	3	1	1	2	2.2
2181	214443.4	679437.9	4	3	1	1	2	2.2
2182	214443.4	679427.9	4	4	1	1	2	2.4
2183	214443.4	679417.9	3	3	1	1	2	2.0
2184	214443.4	679407.9	2	3	1	1	2	1.8
2185	214443.4	679397.9	3	3	1	2	2	2.2
2186	214443.4	679387.9	3	3	1	2	2	2.2
2187	214443.4	679377.9	3	3	1	2	1	2.0
2188	214443.4	679367.9	2	3	1	2	1	1.8
2189	214443.4	679357.9	4	3	1	2	1	2.2
2190	214443.4	679347.9	4	3	1	2	1	2.2
2191	214443.4	679337.9	4	3	1	3	1	2.4
2192	214443.4	679327.9	2	3	1	2	1	1.8
2193	214443.4	679317.9	2	3	1	1	1	1.6
2194	214443.4	679307.9	1	3	1	1	1	1.4
2195	214443.4	679297.9	2	3	1	1	1	1.6
2196	214443.4	679287.9	3	3	1	1	1	1.8
2197	214443.4	679277.9	3	3	1	1	1	1.8
2198	214443.4	679267.9	2	3	2	2	2	2.2
2199	214443.4	679257.9	3	3	2	3	2	2.6
2200	214443.4	679247.9	4	2	1	1	2	2.0
2201	214443.4	679237.9	4	2	1	1	2	2.0
2202	214443.4	679227.9	5	2	1	1	2	2.2
2203	214443.4	679217.9	4	2	1	1	2	2.0
2204	214443.4	679207.9	4	2	1	1	2	2.0
2205	214453.4	679607.9	2	3	2	1	2	2.0
2206	214453.4	679597.9	2	3	2	1	2	2.0
2207	214453.4	679587.9	2	3	2	1	2	2.0
2208	214453.4	679577.9	2	3	2	1	2	2.0
2209	214453.4	679567.9	1	3	2	1	2	1.8
2210	214453.4	679557.9	2	3	2	1	2	2.0
2211	214453.4	679487.9	4	3	1	1	1	2.0
2212	214453.4	679477.9	4	3	1	1	1	2.0
2213	214453.4	679467.9	4	3	1	1	1	2.0
2214	214453.4	679457.9	4	3	1	1	1	2.0
2215	214453.4	679447.9	2	3	1	1	1	1.6
2216	214453.4	679437.9	3	3	1	1	1	1.8
2217	214453.4	679427.9	4	3	1	1	1	2.0
2218	214453.4	679417.9	3	3	1	1	1	1.8
2219	214453.4	679407.9	2	2	2	1	2	1.8
2220	214453.4	679397.9	2	2	2	1	2	1.8

PROJECT TITLE: GIANTS BURN PHASE 2		Contract No: 7034	Date 04/07/25	Final	CLIENT: Statkraft UK Ltd	Ritchie House Starlaw Business Park Livingston West Lothian EH54 8SF info@greencatrenewables.co.uk 01506 416553 A trading name of Green Cat Renewables Limited	
DRAWING TITLE: RESULTS OF PEAT PROBES: HAZARD RATING		Fig. No. A4 Sheet 30 of 102	Revisions DWN CHK APP				
SCALE:							

Exploration Point	Co-ordinates		Hazard Rating					Average Hazard Rating
	Easting (m)	Northing (m)	Peat Depth	Slope Angle	Peat Strength	Slope Instability	Water Condition	
2221	214453.4	679387.9	2	2	2	1	2	1.8
2222	214453.4	679377.9	2	2	2	1	2	1.8
2223	214453.4	679367.9	2	2	2	2	2	2.0
2224	214453.4	679357.9	2	2	2	1	2	1.8
2225	214453.4	679347.9	3	2	2	2	2	2.2
2226	214453.4	679337.9	3	2	1	3	1	2.0
2227	214453.4	679327.9	3	2	1	2	1	1.8
2228	214453.4	679317.9	2	2	1	2	1	1.6
2229	214453.4	679307.9	1	2	1	2	1	1.4
2230	214453.4	679297.9	2	3	1	1	1	1.6
2231	214453.4	679287.9	2	3	1	1	1	1.6
2232	214453.4	679277.9	2	3	1	1	1	1.6
2233	214453.4	679267.9	2	3	1	1	1	1.6
2234	214453.4	679257.9	3	3	1	1	1	1.8
2235	214453.4	679247.9	3	3	1	1	1	1.8
2236	214453.4	679237.9	4	3	1	1	1	2.0
2237	214453.4	679227.9	4	3	1	1	1	2.0
2238	214453.4	679217.9	4	3	1	1	1	2.0
2239	214453.4	679207.9	2	3	1	1	1	1.6
2240	214453.4	679197.9	3	3	1	1	1	1.8
2241	214463.4	679597.9	3	5	1	1	1	2.2
2242	214463.4	679587.9	3	5	1	1	1	2.2
2243	214463.4	679577.9	4	5	1	1	1	2.4
2244	214463.4	679487.9	2	3	1	1	1	1.6
2245	214463.4	679477.9	3	3	1	1	1	1.8
2246	214463.4	679467.9	3	3	1	1	1	1.8
2247	214463.4	679457.9	4	3	1	1	1	2.0
2248	214463.4	679447.9	4	3	1	1	1	2.0
2249	214463.4	679437.9	3	3	1	1	1	1.8
2250	214463.4	679427.9	2	3	1	1	1	1.6
2251	214463.4	679417.9	3	3	1	1	1	1.8
2252	214463.4	679407.9	3	3	1	1	2	2.0
2253	214463.4	679397.9	2	3	1	1	2	1.8
2254	214463.4	679387.9	2	3	1	1	2	1.8
2255	214463.4	679377.9	3	3	1	1	2	2.0
2256	214463.4	679367.9	3	3	1	1	2	2.0
2257	214463.4	679357.9	3	3	2	2	2	2.4
2258	214463.4	679347.9	3	2	2	3	2	2.4
2259	214463.4	679337.9	3	2	1	1	2	1.8
2260	214463.4	679327.9	2	2	1	1	1	1.4
2261	214463.4	679317.9	3	2	1	1	1	1.6
2262	214463.4	679307.9	2	3	1	1	1	1.6
2263	214463.4	679297.9	3	3	1	1	1	1.8
2264	214463.4	679287.9	3	3	1	1	1	1.8

PROJECT TITLE: GIANTS BURN PHASE 2		Contract No: 7034	Date 04/07/25	Final	CLIENT: Statkraft UK Ltd	Ritchie House Starlaw Business Park Livingston West Lothian EH54 8SF info@greencatrenewables.co.uk 01506 416553 A trading name of Green Cat Renewables Limited	
DRAWING TITLE: RESULTS OF PEAT PROBES: HAZARD RATING		Fig. No. A4 Sheet 31 of 102	Revisions DWN CHK APP				
SCALE:							

Exploration Point	Co-ordinates		Hazard Rating					Average Hazard Rating
	Easting (m)	Northing (m)	Peat Depth	Slope Angle	Peat Strength	Slope Instability	Water Condition	
2265	214463.4	679277.9	3	3	1	1	1	1.8
2266	214463.4	679267.9	3	3	1	1	1	1.8
2267	214463.4	679257.9	3	3	1	1	1	1.8
2268	214463.4	679247.9	2	3	1	1	1	1.6
2269	214463.4	679237.9	3	3	1	1	1	1.8
2270	214463.4	679227.9	4	3	1	1	1	2.0
2271	214463.4	679217.9	3	3	1	1	1	1.8
2272	214463.4	679207.9	2	3	1	1	1	1.6
2273	214463.4	679197.9	2	3	1	1	1	1.6
2274	214463.4	679187.9	2	3	1	1	1	1.6
2275	214473.4	679587.9	2	5	1	1	1	2.0
2276	214473.4	679477.9	4	5	1	1	1	2.4
2277	214473.4	679467.9	3	3	1	1	1	1.8
2278	214473.4	679457.9	2	3	1	1	1	1.6
2279	214473.4	679447.9	2	3	1	1	1	1.6
2280	214473.4	679437.9	2	3	1	1	1	1.6
2281	214473.4	679427.9	3	3	1	1	1	1.8
2282	214473.4	679417.9	3	3	1	2	1	2.0
2283	214473.4	679407.9	2	3	1	2	1	1.8
2284	214473.4	679397.9	2	3	2	3	2	2.4
2285	214473.4	679387.9	3	3	2	3	2	2.6
2286	214473.4	679377.9	3	3	2	3	2	2.6
2287	214473.4	679367.9	4	3	1	2	1	2.2
2288	214473.4	679357.9	4	3	1	1	1	2.0
2289	214473.4	679347.9	4	3	1	1	1	2.0
2290	214473.4	679337.9	3	3	1	1	1	1.8
2291	214473.4	679327.9	2	3	1	2	1	1.8
2292	214473.4	679317.9	1	3	1	2	1	1.6
2293	214473.4	679307.9	3	3	1	1	1	1.8
2294	214473.4	679297.9	4	3	1	1	1	2.0
2295	214473.4	679287.9	4	3	1	1	1	2.0
2296	214473.4	679277.9	4	3	1	1	1	2.0
2297	214473.4	679267.9	4	3	1	1	1	2.0
2298	214473.4	679257.9	4	3	1	1	1	2.0
2299	214473.4	679247.9	4	3	1	1	1	2.0
2300	214473.4	679237.9	3	3	1	1	1	1.8
2301	214473.4	679227.9	4	3	1	1	1	2.0
2302	214473.4	679217.9	4	3	1	1	1	2.0
2303	214473.4	679207.9	4	3	1	1	1	2.0
2304	214473.4	679197.9	4	3	1	1	1	2.0
2305	214473.4	679187.9	4	3	1	1	1	2.0
2306	214473.4	679177.9	4	3	1	1	1	2.0
2307	214473.4	679167.9	4	3	1	1	1	2.0
2308	214483.4	679467.9	3	5	1	1	1	2.2

PROJECT TITLE: GIANTS BURN PHASE 2		Contract No: 7034	Date 04/07/25 DWN CHK APP GGH GGH	Final	CLIENT: Statkraft UK Ltd	Ritchie House Starlaw Business Park Livingston West Lothian EH54 8SF info@greencatrenewables.co.uk 01506 416553	
DRAWING TITLE: RESULTS OF PEAT PROBES: HAZARD RATING		Fig. No. A4 Sheet 32 of 102	Revisions DWN CHK APP				
SCALE:						A trading name of Green Cat Renewables Limited	

Exploration Point	Co-ordinates		Hazard Rating					Average Hazard Rating
	Easting (m)	Northing (m)	Peat Depth	Slope Angle	Peat Strength	Slope Instability	Water Condition	
2309	214483.4	679457.9	2	5	1	1	1	2.0
2310	214483.4	679447.9	2	5	1	1	1	2.0
2311	214483.4	679437.9	2	5	1	1	1	2.0
2312	214483.4	679427.9	3	5	1	1	1	2.2
2313	214483.4	679417.9	3	5	1	1	1	2.2
2314	214483.4	679407.9	4	5	1	1	1	2.4
2315	214483.4	679397.9	4	5	1	1	1	2.4
2316	214483.4	679387.9	4	5	1	1	1	2.4
2317	214483.4	679377.9	3	5	1	1	1	2.2
2318	214483.4	679367.9	4	5	1	1	1	2.4
2319	214483.4	679357.9	4	4	1	1	1	2.2
2320	214483.4	679347.9	5	4	1	1	1	2.4
2321	214483.4	679337.9	5	4	1	1	1	2.4
2322	214483.4	679327.9	5	4	1	1	1	2.4
2323	214483.4	679317.9	5	4	1	1	1	2.4
2324	214483.4	679307.9	5	4	1	1	1	2.4
2325	214483.4	679297.9	4	4	1	1	1	2.2
2326	214483.4	679287.9	4	4	1	1	1	2.2
2327	214483.4	679277.9	3	4	1	1	1	2.0
2328	214483.4	679267.9	4	4	1	1	1	2.2
2329	214483.4	679257.9	4	3	1	1	1	2.0
2330	214483.4	679247.9	4	3	1	1	1	2.0
2331	214483.4	679237.9	5	3	1	1	1	2.2
2332	214483.4	679227.9	5	3	1	1	1	2.2
2333	214483.4	679217.9	5	3	1	5	1	3.0
2334	214483.4	679207.9	5	3	1	1	1	2.2
2335	214483.4	679197.9	3	3	1	1	2	2.0
2336	214483.4	679187.9	3	3	1	1	1	1.8
2337	214483.4	679177.9	3	3	1	1	1	1.8
2338	214483.4	679167.9	2	3	1	1	1	1.6
2339	214483.4	679157.9	2	3	1	1	1	1.6
2340	214493.4	679457.9	2	3	1	1	1	1.6
2341	214493.4	679447.9	2	3	1	1	1	1.6
2342	214493.4	679437.9	3	3	1	1	1	1.8
2343	214493.4	679427.9	3	3	1	1	1	1.8
2344	214493.4	679417.9	4	3	1	1	1	2.0
2345	214493.4	679407.9	4	3	1	1	1	2.0
2346	214493.4	679397.9	5	2	1	1	1	2.0
2347	214493.4	679387.9	5	2	1	5	1	2.8
2348	214493.4	679377.9	5	2	1	1	1	2.0
2349	214493.4	679367.9	5	2	1	1	1	2.0
2350	214493.4	679357.9	5	2	1	1	1	2.0
2351	214493.4	679347.9	4	2	1	1	2	2.0
2352	214493.4	679337.9	4	2	1	1	1	1.8

PROJECT TITLE: GIANTS BURN PHASE 2		Contract No: 7034	Date 04/07/25 DWN CHK APP GGH GGH	Final	CLIENT: Statkraft UK Ltd	Ritchie House Starlaw Business Park Livingston West Lothian EH54 8SF info@greencatrenewables.co.uk 01506 416553	
DRAWING TITLE: RESULTS OF PEAT PROBES: HAZARD RATING		Fig. No. A4 Sheet 33 of 102	Revisions DWN CHK APP				
SCALE:							

Exploration Point	Co-ordinates		Hazard Rating					Average Hazard Rating
	Easting (m)	Northing (m)	Peat Depth	Slope Angle	Peat Strength	Slope Instability	Water Condition	
2353	214493.4	679327.9	4	2	1	1	2	2.0
2354	214493.4	679317.9	4	2	1	1	1	1.8
2355	214493.4	679307.9	5	2	1	1	2	2.2
2356	214493.4	679297.9	5	3	1	1	1	2.2
2357	214493.4	679287.9	5	3	1	1	1	2.2
2358	214493.4	679277.9	5	3	1	1	1	2.2
2359	214493.4	679267.9	5	3	1	1	1	2.2
2360	214493.4	679257.9	5	3	1	1	1	2.2
2361	214493.4	679247.9	4	3	1	1	1	2.0
2362	214493.4	679237.9	4	3	1	1	1	2.0
2363	214493.4	679227.9	4	3	1	1	1	2.0
2364	214493.4	679217.9	4	4	1	1	1	2.2
2365	214493.4	679207.9	4	4	1	1	1	2.2
2366	214493.4	679197.9	4	4	1	1	1	2.2
2367	214493.4	679187.9	3	4	1	1	1	2.0
2368	214493.4	679177.9	3	4	1	1	1	2.0
2369	214493.4	679167.9	2	4	1	1	1	1.8
2370	214493.4	679157.9	2	4	1	1	1	1.8
2371	214493.4	679147.9	2	4	1	1	1	1.8
2372	214503.4	679457.9	3	5	1	1	2	2.4
2373	214503.4	679447.9	3	5	1	1	1	2.2
2374	214503.4	679437.9	2	5	1	1	1	2.0
2375	214503.4	679427.9	2	5	1	1	1	2.0
2376	214503.4	679417.9	2	5	1	1	1	2.0
2377	214503.4	679407.9	3	5	1	1	1	2.2
2378	214503.4	679397.9	3	5	1	1	1	2.2
2379	214503.4	679387.9	4	5	1	1	1	2.4
2380	214503.4	679377.9	4	5	1	1	1	2.4
2381	214503.4	679367.9	4	4	1	1	1	2.2
2382	214503.4	679357.9	4	4	1	1	1	2.2
2383	214503.4	679347.9	4	4	1	1	1	2.2
2384	214503.4	679337.9	4	4	1	1	1	2.2
2385	214503.4	679327.9	4	4	1	1	1	2.2
2386	214503.4	679317.9	4	4	1	1	1	2.2
2387	214503.4	679307.9	5	4	1	1	1	2.4
2388	214503.4	679297.9	5	4	1	1	2	2.6
2389	214503.4	679287.9	4	4	1	1	1	2.2
2390	214503.4	679277.9	4	4	1	1	2	2.4
2391	214503.4	679267.9	4	4	1	1	1	2.2
2392	214503.4	679257.9	4	4	1	1	1	2.2
2393	214503.4	679247.9	4	4	1	1	1	2.2
2394	214503.4	679237.9	3	4	1	1	2	2.2
2395	214503.4	679227.9	4	3	1	1	1	2.0
2396	214503.4	679217.9	5	3	1	1	1	2.2

PROJECT TITLE: GIANTS BURN PHASE 2		Contract No: 7034	Date 04/07/25	Final	CLIENT: Statkraft UK Ltd	Ritchie House Starlaw Business Park Livingston West Lothian EH54 8SF info@greencatrenewables.co.uk 01506 416553 A trading name of Green Cat Renewables Limited	
DRAWING TITLE: RESULTS OF PEAT PROBES: HAZARD RATING		Fig. No. A4 Sheet 34 of 102	Revisions DWN CHK APP				
SCALE:							

Exploration Point	Co-ordinates		Hazard Rating					Average Hazard Rating
	Easting (m)	Northing (m)	Peat Depth	Slope Angle	Peat Strength	Slope Instability	Water Condition	
2398	214503.4	679197.9	5	3	1	4	1	2.8
2399	214503.4	679187.9	4	3	1	1	1	2.0
2400	214503.4	679177.9	3	3	1	4	1	2.4
2401	214503.4	679167.9	4	3	1	1	1	2.0
2402	214503.4	679157.9	4	3	1	4	1	2.6
2403	214503.4	679147.9	5	3	1	1	1	2.2
2404	214503.4	679137.9	3	3	1	1	1	1.8
2405	214513.4	679447.9	4	3	1	1	1	2.0
2406	214513.4	679437.9	4	3	1	1	1	2.0
2407	214513.4	679427.9	4	3	1	1	1	2.0
2408	214513.4	679417.9	2	3	1	3	1	2.0
2409	214513.4	679407.9	3	3	1	1	1	1.8
2410	214513.4	679397.9	3	3	1	1	2	2.0
2411	214513.4	679387.9	3	3	1	1	1	1.8
2412	214513.4	679377.9	3	3	1	3	2	2.4
2413	214513.4	679367.9	3	3	1	1	1	1.8
2414	214513.4	679357.9	2	3	1	1	1	1.6
2415	214513.4	679347.9	2	3	1	1	1	1.6
2416	214513.4	679337.9	2	3	1	1	1	1.6
2417	214513.4	679327.9	2	3	1	1	1	1.6
2418	214513.4	679317.9	2	3	1	1	2	1.8
2419	214513.4	679307.9	2	3	1	1	1	1.6
2420	214513.4	679297.9	2	3	1	1	1	1.6
2421	214513.4	679287.9	3	3	1	1	1	1.8
2422	214513.4	679277.9	3	3	1	1	2	2.0
2423	214513.4	679267.9	3	3	1	1	1	1.8
2424	214513.4	679257.9	3	3	1	1	2	2.0
2425	214513.4	679247.9	4	3	1	1	1	2.0
2426	214513.4	679237.9	4	3	1	1	2	2.2
2427	214513.4	679227.9	4	3	1	1	1	2.0
2428	214513.4	679217.9	4	3	1	1	2	2.2
2429	214513.4	679207.9	4	3	1	1	1	2.0
2430	214513.4	679197.9	4	3	1	1	1	2.0
2431	214513.4	679187.9	4	3	1	1	1	2.0
2432	214513.4	679177.9	3	3	1	1	1	1.8
2433	214513.4	679167.9	3	3	1	1	1	1.8
2434	214513.4	679157.9	2	3	1	1	2	1.8
2435	214513.4	679147.9	2	3	1	1	1	1.6
2436	214513.4	679137.9	2	3	1	1	1	1.6
2437	214513.4	679127.9	2	3	1	1	1	1.6
2438	214513.4	679117.9	2	3	1	1	1	1.6
2439	214523.4	679437.9	3	3	1	3	1	2.2
2440	214523.4	679427.9	3	3	1	1	1	1.8
2441	214523.4	679417.9	4	-	1	3	1	N/A

PROJECT TITLE: GIANTS BURN PHASE 2		Contract No: 7034	Date 04/07/25	Final	CLIENT: Statkraft UK Ltd	Ritchie House Starlaw Business Park Livingston West Lothian EH54 8SF info@greencatrenewables.co.uk 01506 416553 A trading name of Green Cat Renewables Limited	
DRAWING TITLE: RESULTS OF PEAT PROBES: HAZARD RATING		Fig. No. A4 Sheet 35 of 102	Revisions DWN CHK APP				
SCALE:							

Exploration Point	Co-ordinates		Hazard Rating					Average Hazard Rating
	Easting (m)	Northing (m)	Peat Depth	Slope Angle	Peat Strength	Slope Instability	Water Condition	
2442	214523.4	679407.9	4	3	1	1	1	2.0
2443	214523.4	679397.9	4	3	1	1	2	2.2
2444	214523.4	679387.9	3	3	1	1	1	1.8
2445	214523.4	679377.9	2	3	1	1	1	1.6
2446	214523.4	679367.9	4	3	1	1	1	2.0
2447	214523.4	679357.9	4	3	1	1	2	2.2
2448	214523.4	679347.9	4	3	1	1	1	2.0
2449	214523.4	679337.9	4	3	2	1	2	2.4
2450	214523.4	679327.9	4	3	1	1	1	2.0
2451	214523.4	679317.9	3	3	1	3	2	2.4
2452	214523.4	679307.9	4	3	1	1	1	2.0
2453	214523.4	679297.9	5	3	1	1	2	2.4
2454	214523.4	679287.9	5	3	1	1	1	2.2
2455	214523.4	679277.9	4	3	1	1	2	2.2
2456	214523.4	679267.9	4	3	1	1	1	2.0
2457	214523.4	679257.9	4	3	1	1	2	2.2
2458	214523.4	679247.9	4	3	1	1	1	2.0
2459	214523.4	679237.9	3	3	1	1	1	1.8
2460	214523.4	679227.9	3	3	1	1	1	1.8
2461	214523.4	679217.9	3	3	1	1	1	1.8
2462	214523.4	679207.9	3	3	1	1	1	1.8
2463	214523.4	679197.9	3	3	1	1	1	1.8
2464	214523.4	679187.9	3	3	1	1	1	1.8
2465	214523.4	679177.9	3	3	1	1	1	1.8
2466	214523.4	679167.9	2	5	1	1	1	2.0
2467	214523.4	679157.9	2	3	1	1	1	1.6
2468	214523.4	679147.9	3	3	1	1	1	1.8
2469	214523.4	679137.9	3	3	1	1	1	1.8
2470	214523.4	679127.9	3	5	1	1	1	2.2
2471	214523.4	679117.9	3	5	1	1	1	2.2
2472	214523.4	679107.9	3	5	1	1	1	2.2
2473	214533.4	679437.9	3	3	1	4	1	2.4
2474	214533.4	679427.9	3	3	1	5	1	2.6
2475	214533.4	679417.9	5	3	1	5	1	3.0
2476	214533.4	679407.9	4	3	1	1	1	2.0
2477	214533.4	679397.9	4	3	1	1	1	2.0
2478	214533.4	679387.9	3	3	1	1	1	1.8
2479	214533.4	679377.9	3	3	1	1	1	1.8
2480	214533.4	679367.9	4	3	1	1	1	2.0
2481	214533.4	679357.9	3	3	1	1	1	1.8
2482	214533.4	679347.9	3	3	1	1	1	1.8
2483	214533.4	679337.9	4	3	1	1	1	2.0
2484	214533.4	679327.9	4	3	1	1	1	2.0
2485	214533.4	679317.9	4	3	1	1	1	2.0

PROJECT TITLE: GIANTS BURN PHASE 2		Contract No: 7034	Date 04/07/25	Final	CLIENT: Statkraft UK Ltd	Ritchie House Starlaw Business Park Livingston West Lothian EH54 8SF info@greencatrenewables.co.uk 01506 416553 A trading name of Green Cat Renewables Limited	
DRAWING TITLE: RESULTS OF PEAT PROBES: HAZARD RATING		Fig. No. A4 Sheet 36 of 102	Revisions DWN CHK APP				
SCALE:							

Exploration Point	Co-ordinates		Hazard Rating					Average Hazard Rating
	Easting (m)	Northing (m)	Peat Depth	Slope Angle	Peat Strength	Slope Instability	Water Condition	
2486	214533.4	679307.9	2	3	1	1	1	1.6
2487	214533.4	679297.9	3	3	1	1	1	1.8
2488	214533.4	679287.9	3	3	1	1	1	1.8
2489	214533.4	679277.9	3	3	1	1	1	1.8
2490	214533.4	679267.9	2	3	1	1	1	1.6
2491	214533.4	679257.9	3	3	1	1	1	1.8
2492	214533.4	679247.9	3	3	1	1	1	1.8
2493	214533.4	679237.9	3	3	1	1	2	2.0
2494	214533.4	679227.9	2	3	2	1	2	2.0
2495	214533.4	679217.9	5	3	1	1	1	2.2
2496	214533.4	679207.9	5	3	1	1	1	2.2
2497	214533.4	679197.9	5	3	1	1	1	2.2
2498	214533.4	679187.9	4	3	1	1	1	2.0
2499	214533.4	679177.9	4	3	1	1	1	2.0
2500	214533.4	679167.9	4	3	1	1	1	2.0
2501	214533.4	679157.9	3	3	1	1	1	1.8
2502	214533.4	679147.9	2	3	1	1	1	1.6
2503	214533.4	679137.9	2	3	1	1	1	1.6
2504	214533.4	679127.9	2	5	1	1	1	2.0
2505	214533.4	679117.9	3	5	1	1	1	2.2
2506	214533.4	679107.9	3	5	1	1	1	2.2
2507	214543.4	679427.9	3	5	1	5	2	3.2
2508	214543.4	679417.9	3	4	1	5	2	3.0
2509	214543.4	679407.9	3	4	1	1	1	2.0
2510	214543.4	679397.9	3	4	1	1	1	2.0
2511	214543.4	679387.9	3	4	1	1	1	2.0
2512	214543.4	679377.9	3	4	1	1	1	2.0
2513	214543.4	679367.9	2	4	1	1	1	1.8
2514	214543.4	679357.9	2	4	1	1	1	1.8
2515	214543.4	679347.9	2	4	1	1	1	1.8
2516	214543.4	679337.9	2	4	1	1	1	1.8
2517	214543.4	679327.9	2	4	1	1	1	1.8
2518	214543.4	679317.9	2	4	1	1	2	2.0
2519	214543.4	679307.9	2	4	1	1	1	1.8
2520	214543.4	679297.9	2	4	1	1	1	1.8
2521	214543.4	679287.9	2	4	2	1	1	2.0
2522	214543.4	679277.9	3	3	2	1	2	2.2
2523	214543.4	679267.9	2	3	2	1	1	1.8
2524	214543.4	679257.9	2	3	2	1	1	1.8
2525	214543.4	679247.9	2	3	2	1	1	1.8
2526	214543.4	679237.9	2	3	1	1	1	1.6
2527	214543.4	679227.9	3	4	1	1	1	2.0
2528	214543.4	679217.9	3	4	1	2	1	2.2
2529	214543.4	679207.9	4	4	1	1	1	2.2

PROJECT TITLE: GIANTS BURN PHASE 2		Contract No: 7034	Date 04/07/25	Final	CLIENT: Statkraft UK Ltd	Ritchie House Starlaw Business Park Livingston West Lothian EH54 8SF info@greencatrenewables.co.uk 01506 416553 A trading name of Green Cat Renewables Limited	
DRAWING TITLE: RESULTS OF PEAT PROBES: HAZARD RATING		Fig. No. A4 Sheet 37 of 102	Revisions DWN CHK APP				
SCALE:							

Exploration Point	Co-ordinates		Hazard Rating					Average Hazard Rating
	Easting (m)	Northing (m)	Peat Depth	Slope Angle	Peat Strength	Slope Instability	Water Condition	
2530	214543.4	679197.9	4	4	1	1	1	2.2
2531	214543.4	679187.9	4	4	1	1	1	2.2
2532	214543.4	679177.9	4	4	1	1	1	2.2
2533	214543.4	679167.9	4	4	1	1	1	2.2
2534	214543.4	679157.9	3	4	1	1	1	2.0
2535	214543.4	679147.9	3	4	1	1	1	2.0
2536	214543.4	679137.9	4	4	1	1	1	2.2
2537	214543.4	679127.9	3	5	1	1	1	2.2
2538	214543.4	679117.9	2	5	1	1	1	2.0
2539	214543.4	679107.9	3	5	1	1	1	2.2
2540	214543.4	679097.9	3	5	1	1	1	2.2
2541	214553.4	679417.9	4	5	1	1	2	2.6
2542	214553.4	679407.9	3	5	1	1	1	2.2
2543	214553.4	679397.9	2	5	1	1	1	2.0
2544	214553.4	679387.9	2	5	1	1	1	2.0
2545	214553.4	679377.9	2	5	1	1	1	2.0
2546	214553.4	679367.9	2	5	1	1	1	2.0
2547	214553.4	679357.9	2	5	1	1	1	2.0
2548	214553.4	679347.9	2	5	1	1	1	2.0
2549	214553.4	679337.9	2	5	1	1	1	2.0
2550	214553.4	679327.9	2	5	1	1	1	2.0
2551	214553.4	679317.9	2	5	1	1	1	2.0
2552	214553.4	679307.9	3	5	1	1	1	2.2
2553	214553.4	679297.9	4	5	1	1	1	2.4
2554	214553.4	679287.9	3	5	2	1	2	2.6
2555	214553.4	679277.9	3	5	2	1	2	2.6
2556	214553.4	679267.9	2	5	2	1	2	2.4
2557	214553.4	679257.9	2	5	1	1	1	2.0
2558	214553.4	679247.9	2	5	1	1	1	2.0
2559	214553.4	679237.9	2	5	1	1	1	2.0
2560	214553.4	679227.9	2	5	1	1	1	2.0
2561	214553.4	679217.9	2	5	1	1	1	2.0
2562	214553.4	679207.9	3	5	1	1	1	2.2
2563	214553.4	679197.9	4	5	1	1	1	2.4
2564	214553.4	679187.9	4	5	1	1	1	2.4
2565	214553.4	679177.9	5	5	1	1	1	2.6
2566	214553.4	679167.9	4	5	1	1	1	2.4
2567	214553.4	679157.9	3	5	1	1	1	2.2
2568	214553.4	679147.9	3	5	1	1	1	2.2
2569	214553.4	679137.9	3	5	1	1	1	2.2
2570	214553.4	679127.9	2	5	1	1	1	2.0
2571	214553.4	679117.9	2	5	1	1	1	2.0
2572	214553.4	679107.9	2	5	1	1	1	2.0
2573	214553.4	679097.9	3	5	1	1	1	2.2

PROJECT TITLE: GIANTS BURN PHASE 2		Contract No: 7034	Date 04/07/25	Final	CLIENT: Statkraft UK Ltd	Ritchie House Starlaw Business Park Livingston West Lothian EH54 8SF info@greencatrenewables.co.uk 01506 416553 A trading name of Green Cat Renewables Limited	
DRAWING TITLE: RESULTS OF PEAT PROBES: HAZARD RATING		Fig. No. A4 Sheet 38 of 102	Revisions DWN CHK APP GGH GGH				
SCALE:							

Exploration Point	Co-ordinates		Hazard Rating					Average Hazard Rating
	Easting (m)	Northing (m)	Peat Depth	Slope Angle	Peat Strength	Slope Instability	Water Condition	
2574	214563.4	679417.9	5	4	1	1	1	2.4
2575	214563.4	679407.9	5	5	1	1	1	2.6
2576	214563.4	679397.9	2	5	1	1	1	2.0
2577	214563.4	679387.9	2	5	1	1	1	2.0
2578	214563.4	679377.9	2	5	1	1	1	2.0
2579	214563.4	679367.9	2	4	1	1	1	1.8
2580	214563.4	679357.9	2	4	1	1	1	1.8
2581	214563.4	679347.9	3	4	1	1	1	2.0
2582	214563.4	679337.9	2	4	1	1	1	1.8
2583	214563.4	679327.9	2	4	1	1	1	1.8
2584	214563.4	679317.9	2	-	1	1	1	N/A
2585	214563.4	679307.9	3	-	1	1	1	N/A
2586	214563.4	679297.9	4	4	1	1	1	2.2
2587	214563.4	679287.9	4	4	1	1	2	2.4
2588	214563.4	679277.9	3	4	1	1	2	2.2
2589	214563.4	679267.9	3	4	1	1	2	2.2
2590	214563.4	679257.9	4	4	1	1	1	2.2
2591	214563.4	679247.9	3	4	1	1	1	2.0
2592	214563.4	679237.9	2	4	1	1	1	1.8
2593	214563.4	679227.9	3	4	1	1	1	2.0
2594	214563.4	679217.9	2	4	1	1	1	1.8
2595	214563.4	679207.9	3	4	1	1	1	2.0
2596	214563.4	679197.9	4	4	1	1	1	2.2
2597	214563.4	679187.9	3	4	1	1	1	2.0
2598	214563.4	679177.9	2	4	1	1	1	1.8
2599	214563.4	679167.9	3	4	1	1	1	2.0
2600	214563.4	679157.9	4	4	1	1	1	2.2
2601	214563.4	679147.9	4	4	1	1	1	2.2
2602	214563.4	679137.9	3	4	1	1	1	2.0
2603	214563.4	679127.9	3	4	1	1	1	2.0
2604	214563.4	679117.9	2	4	1	1	1	1.8
2605	214563.4	679107.9	2	5	1	1	1	2.0
2606	214563.4	679097.9	3	5	1	1	1	2.2
2607	214563.4	679087.9	3	5	1	1	1	2.2
2608	214573.4	679407.9	3	5	1	1	1	2.2
2609	214573.4	679397.9	2	5	1	1	1	2.0
2610	214573.4	679387.9	2	5	1	1	1	2.0
2611	214573.4	679377.9	2	5	1	1	1	2.0
2612	214573.4	679367.9	2	5	1	1	1	2.0
2613	214573.4	679357.9	2	4	1	1	1	1.8
2614	214573.4	679347.9	2	4	1	1	1	1.8
2615	214573.4	679337.9	2	4	1	1	1	1.8
2616	214573.4	679327.9	2	4	1	1	1	1.8
2617	214573.4	679317.9	2	4	1	1	1	1.8

PROJECT TITLE: GIANTS BURN PHASE 2		Contract No: 7034	Date 04/07/25	Final	CLIENT: Statkraft UK Ltd	Ritchie House Starlaw Business Park Livingston West Lothian EH54 8SF info@greencatrenewables.co.uk 01506 416553	
DRAWING TITLE: RESULTS OF PEAT PROBES: HAZARD RATING		Fig. No. A4 Sheet 39 of 102	Revisions DWN CHK APP				
SCALE:							

Exploration Point	Co-ordinates		Hazard Rating					Average Hazard Rating
	Easting (m)	Northing (m)	Peat Depth	Slope Angle	Peat Strength	Slope Instability	Water Condition	
2618	214573.4	679307.9	2	4	1	1	1	1.8
2619	214573.4	679297.9	4	4	1	1	1	2.2
2620	214573.4	679287.9	5	4	1	1	2	2.6
2621	214573.4	679277.9	4	4	1	1	2	2.4
2622	214573.4	679267.9	3	4	1	1	2	2.2
2623	214573.4	679257.9	3	4	1	1	1	2.0
2624	214573.4	679247.9	2	4	1	1	1	1.8
2625	214573.4	679237.9	3	4	1	1	1	2.0
2626	214573.4	679227.9	3	4	1	1	1	2.0
2627	214573.4	679217.9	3	4	1	1	1	2.0
2628	214573.4	679207.9	3	4	1	1	1	2.0
2629	214573.4	679197.9	4	4	1	1	1	2.2
2630	214573.4	679187.9	3	4	1	1	1	2.0
2631	214573.4	679177.9	4	5	1	1	1	2.4
2632	214573.4	679167.9	4	5	1	1	1	2.4
2633	214573.4	679157.9	4	5	1	1	1	2.4
2634	214573.4	679147.9	4	5	1	1	1	2.4
2635	214573.4	679137.9	4	5	1	1	1	2.4
2636	214573.4	679127.9	4	5	1	1	1	2.4
2637	214573.4	679117.9	3	5	1	1	1	2.2
2638	214573.4	679107.9	2	5	1	1	1	2.0
2639	214573.4	679097.9	3	5	1	1	1	2.2
2640	214573.4	679087.9	4	5	1	1	1	2.4
2641	214583.4	679407.9	3	5	1	1	1	2.2
2642	214583.4	679397.9	3	5	1	1	1	2.2
2643	214583.4	679387.9	2	5	1	1	1	2.0
2644	214583.4	679377.9	2	5	1	1	1	2.0
2645	214583.4	679367.9	3	4	1	1	1	2.0
2646	214583.4	679357.9	3	4	1	1	1	2.0
2647	214583.4	679347.9	3	3	1	1	1	1.8
2648	214583.4	679337.9	3	3	1	1	1	1.8
2649	214583.4	679327.9	3	3	1	1	1	1.8
2650	214583.4	679317.9	3	3	1	1	1	1.8
2651	214583.4	679307.9	2	3	1	1	1	1.6
2652	214583.4	679297.9	4	3	1	1	1	2.0
2653	214583.4	679287.9	5	3	1	1	1	2.2
2654	214583.4	679277.9	4	4	1	1	1	2.2
2655	214583.4	679267.9	3	4	1	1	1	2.0
2656	214583.4	679257.9	3	4	1	1	1	2.0
2657	214583.4	679247.9	2	4	1	1	1	1.8
2658	214583.4	679237.9	2	4	1	1	1	1.8
2659	214583.4	679227.9	3	4	1	1	1	2.0
2660	214583.4	679217.9	3	4	1	1	1	2.0
2661	214583.4	679207.9	3	4	1	1	2	2.2

PROJECT TITLE: GIANTS BURN PHASE 2		Contract No: 7034	Date 04/07/25	Final	CLIENT: Statkraft UK Ltd	Ritchie House Starlaw Business Park Livingston West Lothian EH54 8SF info@greencatrenewables.co.uk 01506 416553 A trading name of Green Cat Renewables Limited	
DRAWING TITLE: RESULTS OF PEAT PROBES: HAZARD RATING		Fig. No. A4 Sheet 40 of 102	Revisions DWN CHK APP				
SCALE:							

Exploration Point	Co-ordinates		Hazard Rating					Average Hazard Rating
	Easting (m)	Northing (m)	Peat Depth	Slope Angle	Peat Strength	Slope Instability	Water Condition	
2662	214583.4	679197.9	3	4	1	1	1	2.0
2663	214583.4	679187.9	3	4	1	1	1	2.0
2664	214583.4	679177.9	3	4	1	1	1	2.0
2665	214583.4	679167.9	4	4	1	1	1	2.2
2666	214583.4	679157.9	3	4	1	1	1	2.0
2667	214583.4	679147.9	4	4	1	1	1	2.2
2668	214583.4	679137.9	4	4	1	1	1	2.2
2669	214583.4	679127.9	4	4	1	1	1	2.2
2670	214583.4	679117.9	4	4	1	1	1	2.2
2671	214583.4	679107.9	3	4	1	1	1	2.0
2672	214583.4	679097.9	4	4	1	1	1	2.2
2673	214583.4	679087.9	3	4	1	1	1	2.0
2674	214583.4	679077.9	3	4	1	1	1	2.0
2675	214593.4	679397.9	2	4	1	2	1	2.0
2676	214593.4	679387.9	2	4	1	1	1	1.8
2677	214593.4	679377.9	2	4	1	1	1	1.8
2678	214593.4	679367.9	2	4	1	1	1	1.8
2679	214593.4	679357.9	2	4	1	1	1	1.8
2680	214593.4	679347.9	3	4	1	1	1	2.0
2681	214593.4	679337.9	3	4	1	1	1	2.0
2682	214593.4	679327.9	3	4	1	1	1	2.0
2683	214593.4	679317.9	3	4	1	1	1	2.0
2684	214593.4	679307.9	2	4	1	1	1	1.8
2685	214593.4	679297.9	3	4	1	1	1	2.0
2686	214593.4	679287.9	3	4	1	1	1	2.0
2687	214593.4	679277.9	2	4	1	4	1	2.4
2688	214593.4	679267.9	2	4	1	4	1	2.4
2689	214593.4	679257.9	2	4	1	1	1	1.8
2690	214593.4	679247.9	2	4	1	1	1	1.8
2691	214593.4	679237.9	3	4	1	1	1	2.0
2692	214593.4	679227.9	3	4	1	1	1	2.0
2693	214593.4	679217.9	3	4	1	1	1	2.0
2694	214593.4	679207.9	4	4	1	1	1	2.2
2695	214593.4	679197.9	3	4	1	1	1	2.0
2696	214593.4	679187.9	3	4	1	1	2	2.2
2697	214593.4	679177.9	3	4	1	1	1	2.0
2698	214593.4	679167.9	3	4	1	1	1	2.0
2699	214593.4	679157.9	3	4	1	1	1	2.0
2700	214593.4	679147.9	3	4	1	1	1	2.0
2702	214593.4	679127.9	3	4	1	1	1	2.0
2703	214593.4	679117.9	3	4	1	1	1	2.0
2704	214593.4	679107.9	3	4	1	1	1	2.0
2705	214593.4	679097.9	3	4	1	1	1	2.0
2706	214593.4	679087.9	3	4	1	1	1	2.0

PROJECT TITLE: GIANTS BURN PHASE 2		Contract No: 7034	Date 04/07/25	Final	CLIENT: Statkraft UK Ltd	Ritchie House Starlaw Business Park Livingston West Lothian EH54 8SF info@greencatrenewables.co.uk 01506 416553 A trading name of Green Cat Renewables Limited	
DRAWING TITLE: RESULTS OF PEAT PROBES: HAZARD RATING		Fig. No. A4 Sheet 41 of 102	Revisions DWN CHK APP				
SCALE:							

Exploration Point	Co-ordinates		Hazard Rating					Average Hazard Rating
	Easting (m)	Northing (m)	Peat Depth	Slope Angle	Peat Strength	Slope Instability	Water Condition	
2707	214593.4	679077.9	3	4	1	1	1	2.0
2708	214593.4	679067.9	3	4	1	1	1	2.0
2709	214603.4	679387.9	3	5	1	1	1	2.2
2710	214603.4	679377.9	3	5	1	1	1	2.2
2711	214603.4	679367.9	2	5	1	1	1	2.0
2712	214603.4	679357.9	2	4	1	1	1	1.8
2713	214603.4	679347.9	2	4	1	1	1	1.8
2714	214603.4	679337.9	3	4	1	1	1	2.0
2715	214603.4	679327.9	3	4	1	1	1	2.0
2716	214603.4	679317.9	3	4	1	1	1	2.0
2717	214603.4	679307.9	3	4	1	1	1	2.0
2718	214603.4	679297.9	3	4	1	3	1	2.4
2719	214603.4	679287.9	2	4	1	4	1	2.4
2720	214603.4	679277.9	2	4	1	3	1	2.2
2721	214603.4	679267.9	2	4	1	1	1	1.8
2722	214603.4	679257.9	3	4	1	1	1	2.0
2723	214603.4	679247.9	3	4	1	1	1	2.0
2724	214603.4	679237.9	3	4	1	1	1	2.0
2725	214603.4	679227.9	3	4	1	1	1	2.0
2726	214603.4	679217.9	3	4	1	1	1	2.0
2727	214603.4	679207.9	3	4	1	1	1	2.0
2728	214603.4	679197.9	3	4	1	1	1	2.0
2729	214603.4	679187.9	2	4	1	1	1	1.8
2730	214603.4	679177.9	3	4	1	1	1	2.0
2731	214603.4	679167.9	3	4	1	1	1	2.0
2732	214603.4	679157.9	4	4	1	1	2	2.4
2733	214603.4	679147.9	4	4	1	1	2	2.4
2734	214603.4	679137.9	4	4	1	1	2	2.4
2735	214603.4	679127.9	4	4	1	1	1	2.2
2736	214603.4	679117.9	4	4	1	1	1	2.2
2737	214603.4	679107.9	4	4	1	1	1	2.2
2738	214603.4	679097.9	4	4	1	1	1	2.2
2739	214603.4	679087.9	2	4	1	1	1	1.8
2740	214603.4	679077.9	3	4	1	1	1	2.0
2741	214603.4	679067.9	2	4	1	1	1	1.8
2742	214613.4	679387.9	3	5	1	1	1	2.2
2743	214613.4	679377.9	3	5	1	1	1	2.2
2744	214613.4	679367.9	3	4	1	1	1	2.0
2745	214613.4	679357.9	2	4	1	1	1	1.8
2746	214613.4	679347.9	2	4	1	1	1	1.8
2747	214613.4	679337.9	2	4	1	1	1	1.8
2748	214613.4	679327.9	3	4	1	1	1	2.0
2749	214613.4	679317.9	3	4	1	1	1	2.0
2750	214613.4	679307.9	3	4	1	1	1	2.0

PROJECT TITLE: GIANTS BURN PHASE 2		Contract No: 7034	Date 04/07/25	Final	CLIENT: Statkraft UK Ltd	Ritchie House Starlaw Business Park Livingston West Lothian EH54 8SF info@greencatrenewables.co.uk 01506 416553 A trading name of Green Cat Renewables Limited	
DRAWING TITLE: RESULTS OF PEAT PROBES: HAZARD RATING		Fig. No. A4 Sheet 42 of 102	Revisions DWN CHK APP				
SCALE:							

Exploration Point	Co-ordinates		Hazard Rating					Average Hazard Rating
	Easting (m)	Northing (m)	Peat Depth	Slope Angle	Peat Strength	Slope Instability	Water Condition	
2751	214613.4	679297.9	3	4	1	1	1	2.0
2752	214613.4	679287.9	3	4	1	1	1	2.0
2753	214613.4	679277.9	2	4	1	1	1	1.8
2754	214613.4	679267.9	2	4	1	1	1	1.8
2755	214613.4	679257.9	2	4	1	1	1	1.8
2756	214613.4	679247.9	3	4	1	1	1	2.0
2757	214613.4	679237.9	3	4	1	1	1	2.0
2758	214613.4	679227.9	3	4	1	1	1	2.0
2759	214613.4	679217.9	2	4	1	1	1	1.8
2760	214613.4	679207.9	2	4	1	1	1	1.8
2761	214613.4	679197.9	2	4	1	1	1	1.8
2762	214613.4	679187.9	3	4	1	1	1	2.0
2763	214613.4	679177.9	4	4	1	1	1	2.2
2764	214613.4	679167.9	4	4	1	1	1	2.2
2765	214613.4	679157.9	4	4	1	1	1	2.2
2766	214613.4	679147.9	4	4	1	1	1	2.2
2767	214613.4	679137.9	3	4	1	1	1	2.0
2768	214613.4	679127.9	4	4	1	1	1	2.2
2769	214613.4	679117.9	5	4	1	1	1	2.4
2770	214613.4	679107.9	4	4	1	1	1	2.2
2771	214613.4	679097.9	3	4	1	1	1	2.0
2772	214613.4	679087.9	3	4	1	1	1	2.0
2773	214613.4	679077.9	2	4	1	1	1	1.8
2774	214613.4	679067.9	2	4	1	1	1	1.8
2775	214613.4	679057.9	3	4	1	1	2	2.2
2776	214623.4	679377.9	2	4	1	1	1	1.8
2777	214623.4	679367.9	2	4	1	1	1	1.8
2778	214623.4	679357.9	3	4	1	1	1	2.0
2779	214623.4	679347.9	3	4	1	1	1	2.0
2780	214623.4	679337.9	3	4	1	1	1	2.0
2781	214623.4	679327.9	3	4	1	1	2	2.2
2782	214623.4	679317.9	2	4	1	1	1	1.8
2783	214623.4	679307.9	3	4	1	1	1	2.0
2784	214623.4	679297.9	3	4	1	1	1	2.0
2785	214623.4	679287.9	2	4	1	1	2	2.0
2786	214623.4	679277.9	2	4	1	1	1	1.8
2787	214623.4	679267.9	2	3	1	1	1	1.6
2788	214623.4	679257.9	2	3	1	1	1	1.6
2789	214623.4	679247.9	2	3	1	1	1	1.6
2790	214623.4	679237.9	2	3	1	1	2	1.8
2791	214623.4	679227.9	2	3	1	1	2	1.8
2792	214623.4	679217.9	3	3	1	1	2	2.0
2793	214623.4	679207.9	3	3	1	1	1	1.8
2794	214623.4	679197.9	3	3	1	1	1	1.8

PROJECT TITLE: GIANTS BURN PHASE 2		Contract No: 7034	Date 04/07/25 DWN CHK APP GGH GGH	Final	CLIENT: Statkraft UK Ltd	Ritchie House Starlaw Business Park Livingston West Lothian EH54 8SF info@greencatrenewables.co.uk 01506 416553	
DRAWING TITLE: RESULTS OF PEAT PROBES: HAZARD RATING		Fig. No. A4 Sheet 43 of 102	Revisions DWN CHK APP				
SCALE:							

Exploration Point	Co-ordinates		Hazard Rating					Average Hazard Rating
	Easting (m)	Northing (m)	Peat Depth	Slope Angle	Peat Strength	Slope Instability	Water Condition	
2795	214623.4	679187.9	3	3	1	1	1	1.8
2796	214623.4	679177.9	3	3	1	1	2	2.0
2797	214623.4	679167.9	3	3	1	1	1	1.8
2798	214623.4	679157.9	3	4	1	1	1	2.0
2799	214623.4	679147.9	3	4	1	1	1	2.0
2800	214623.4	679137.9	2	4	1	1	1	1.8
2801	214623.4	679127.9	3	4	1	1	1	2.0
2802	214623.4	679117.9	4	4	1	1	1	2.2
2803	214623.4	679107.9	3	4	1	1	1	2.0
2804	214623.4	679097.9	4	4	1	1	1	2.2
2805	214623.4	679087.9	3	4	1	1	1	2.0
2806	214623.4	679077.9	3	4	1	1	1	2.0
2807	214623.4	679067.9	3	4	1	1	1	2.0
2808	214623.4	679057.9	2	4	1	1	1	1.8
2809	214633.4	679377.9	2	4	1	1	1	1.8
2810	214633.4	679367.9	2	4	1	1	1	1.8
2811	214633.4	679357.9	2	4	1	1	1	1.8
2812	214633.4	679347.9	2	4	1	1	1	1.8
2813	214633.4	679337.9	3	4	1	1	1	2.0
2814	214633.4	679327.9	3	4	1	1	1	2.0
2815	214633.4	679317.9	3	4	1	1	1	2.0
2816	214633.4	679307.9	3	4	1	1	1	2.0
2817	214633.4	679297.9	3	4	1	1	1	2.0
2818	214633.4	679287.9	2	4	1	1	1	1.8
2819	214633.4	679277.9	3	4	1	1	1	2.0
2820	214633.4	679267.9	3	4	1	1	1	2.0
2821	214633.4	679257.9	3	4	1	1	1	2.0
2822	214633.4	679247.9	3	4	1	1	1	2.0
2823	214633.4	679237.9	3	4	1	1	1	2.0
2824	214633.4	679227.9	3	4	1	1	1	2.0
2825	214633.4	679217.9	3	4	1	1	1	2.0
2826	214633.4	679207.9	3	4	1	1	1	2.0
2827	214633.4	679197.9	3	4	1	1	1	2.0
2828	214633.4	679187.9	3	4	1	1	1	2.0
2829	214633.4	679177.9	3	4	1	1	1	2.0
2830	214633.4	679167.9	4	4	1	1	1	2.2
2831	214633.4	679157.9	2	4	1	1	1	1.8
2832	214633.4	679147.9	2	4	1	1	1	1.8
2833	214633.4	679137.9	2	4	1	1	1	1.8
2834	214633.4	679127.9	2	4	1	1	1	1.8
2835	214633.4	679117.9	3	4	1	1	1	2.0
2836	214633.4	679107.9	3	4	1	1	1	2.0
2837	214633.4	679097.9	3	4	1	1	1	2.0
2838	214633.4	679087.9	2	4	1	1	1	1.8

PROJECT TITLE: GIANTS BURN PHASE 2		Contract No: 7034	Date 04/07/25	Final	CLIENT: Statkraft UK Ltd	Ritchie House Starlaw Business Park Livingston West Lothian EH54 8SF info@greencatrenewables.co.uk 01506 416553 A trading name of Green Cat Renewables Limited	
DRAWING TITLE: RESULTS OF PEAT PROBES: HAZARD RATING		Fig. No. A4 Sheet 44 of 102	Revisions DWN CHK APP GGH GGH				
SCALE:							

Exploration Point	Co-ordinates		Hazard Rating					Average Hazard Rating
	Easting (m)	Northing (m)	Peat Depth	Slope Angle	Peat Strength	Slope Instability	Water Condition	
2839	214633.4	679077.9	2	4	1	1	1	1.8
2840	214633.4	679067.9	2	4	1	1	1	1.8
2841	214633.4	679057.9	2	4	1	1	1	1.8
2842	214633.4	679047.9	3	4	1	1	1	2.0
2843	214643.4	679367.9	2	4	1	1	1	1.8
2844	214643.4	679357.9	2	4	1	1	1	1.8
2845	214643.4	679347.9	2	4	1	1	1	1.8
2846	214643.4	679337.9	3	4	1	1	1	2.0
2847	214643.4	679327.9	3	4	1	1	1	2.0
2848	214643.4	679317.9	3	4	1	1	1	2.0
2849	214643.4	679307.9	3	4	1	1	1	2.0
2850	214643.4	679297.9	3	4	1	1	1	2.0
2851	214643.4	679287.9	1	4	1	1	1	1.6
2852	214643.4	679277.9	2	4	1	1	1	1.8
2853	214643.4	679267.9	2	4	1	1	1	1.8
2854	214643.4	679257.9	3	4	1	1	1	2.0
2855	214643.4	679247.9	3	4	1	1	1	2.0
2856	214643.4	679237.9	3	4	1	1	1	2.0
2857	214643.4	679227.9	3	4	1	1	1	2.0
2858	214643.4	679217.9	3	4	1	1	1	2.0
2859	214643.4	679207.9	3	4	1	1	1	2.0
2860	214643.4	679197.9	3	4	1	1	1	2.0
2861	214643.4	679187.9	3	4	1	1	1	2.0
2862	214643.4	679177.9	3	4	1	1	1	2.0
2863	214643.4	679167.9	2	4	1	1	1	1.8
2864	214643.4	679157.9	2	4	1	1	1	1.8
2865	214643.4	679147.9	3	4	1	1	1	2.0
2866	214643.4	679137.9	2	4	1	1	1	1.8
2867	214643.4	679127.9	2	4	1	1	1	1.8
2868	214643.4	679117.9	2	4	1	1	1	1.8
2869	214643.4	679107.9	2	4	1	1	1	1.8
2870	214643.4	679097.9	3	4	1	1	1	2.0
2871	214643.4	679087.9	3	4	1	1	1	2.0
2872	214643.4	679077.9	2	4	1	1	1	1.8
2873	214643.4	679067.9	3	4	1	1	1	2.0
2874	214643.4	679057.9	3	4	1	1	1	2.0
2875	214643.4	679047.9	3	4	1	1	1	2.0
2876	214653.4	679367.9	2	4	1	1	1	1.8
2877	214653.4	679357.9	2	4	1	1	1	1.8
2878	214653.4	679347.9	2	4	1	1	1	1.8
2879	214653.4	679337.9	3	4	1	1	1	2.0
2880	214653.4	679327.9	3	4	1	1	1	2.0
2881	214653.4	679317.9	3	4	1	1	1	2.0
2882	214653.4	679307.9	3	4	1	1	1	2.0

PROJECT TITLE: GIANTS BURN PHASE 2		Contract No: 7034	Date 04/07/25	Final	CLIENT: Statkraft UK Ltd	Ritchie House Starlaw Business Park Livingston West Lothian EH54 8SF info@greencatrenewables.co.uk 01506 416553 A trading name of Green Cat Renewables Limited	
DRAWING TITLE: RESULTS OF PEAT PROBES: HAZARD RATING		Fig. No. A4 Sheet 45 of 102	Revisions DWN CHK APP				
SCALE:							

Exploration Point	Co-ordinates		Hazard Rating					Average Hazard Rating
	Easting (m)	Northing (m)	Peat Depth	Slope Angle	Peat Strength	Slope Instability	Water Condition	
2883	214653.4	679297.9	2	4	1	1	1	1.8
2884	214653.4	679287.9	2	4	1	1	1	1.8
2885	214653.4	679277.9	2	4	1	1	1	1.8
2886	214653.4	679267.9	2	4	1	1	1	1.8
2887	214653.4	679257.9	3	4	1	1	1	2.0
2888	214653.4	679247.9	3	4	1	1	1	2.0
2889	214653.4	679237.9	3	4	1	1	1	2.0
2890	214653.4	679227.9	3	4	1	1	1	2.0
2891	214653.4	679217.9	3	4	1	1	1	2.0
2892	214653.4	679207.9	3	4	1	1	1	2.0
2893	214653.4	679197.9	3	4	1	1	1	2.0
2894	214653.4	679187.9	3	4	1	1	1	2.0
2895	214653.4	679177.9	3	4	1	1	1	2.0
2896	214653.4	679167.9	4	4	1	1	1	2.2
2897	214653.4	679157.9	3	4	1	1	1	2.0
2898	214653.4	679147.9	2	4	1	1	1	1.8
2899	214653.4	679137.9	2	4	1	1	1	1.8
2900	214653.4	679127.9	2	4	1	1	1	1.8
2901	214653.4	679117.9	2	4	1	1	1	1.8
2902	214653.4	679107.9	2	4	1	1	1	1.8
2903	214653.4	679097.9	3	4	1	1	1	2.0
2904	214653.4	679087.9	3	4	1	1	1	2.0
2905	214653.4	679077.9	3	4	1	1	1	2.0
2906	214653.4	679067.9	2	4	1	1	1	1.8
2907	214653.4	679057.9	3	4	1	1	1	2.0
2908	214653.4	679047.9	3	4	1	1	1	2.0
2909	214663.4	679357.9	3	4	1	1	1	2.0
2910	214663.4	679347.9	3	4	1	1	1	2.0
2911	214663.4	679337.9	3	4	1	1	1	2.0
2912	214663.4	679327.9	3	5	1	1	1	2.2
2913	214663.4	679317.9	3	5	1	1	1	2.2
2914	214663.4	679307.9	3	5	1	1	1	2.2
2915	214663.4	679297.9	2	5	1	1	1	2.0
2916	214663.4	679287.9	2	5	1	1	1	2.0
2917	214663.4	679277.9	3	5	1	1	1	2.2
2918	214663.4	679267.9	2	4	1	1	1	1.8
2919	214663.4	679257.9	2	4	1	1	1	1.8
2920	214663.4	679247.9	2	4	1	1	1	1.8
2921	214663.4	679237.9	3	4	1	1	1	2.0
2922	214663.4	679227.9	3	4	1	1	1	2.0
2923	214663.4	679217.9	3	4	1	1	1	2.0
2924	214663.4	679207.9	3	5	1	1	1	2.2
2925	214663.4	679197.9	2	5	1	1	1	2.0
2926	214663.4	679187.9	2	5	1	1	1	2.0

PROJECT TITLE: GIANTS BURN PHASE 2		Contract No: 7034	Date 04/07/25	Final	CLIENT: Statkraft UK Ltd	Ritchie House Starlaw Business Park Livingston West Lothian EH54 8SF info@greencatrenewables.co.uk 01506 416553 A trading name of Green Cat Renewables Limited	
DRAWING TITLE: RESULTS OF PEAT PROBES: HAZARD RATING		Fig. No. A4 Sheet 46 of 102	Revisions DWN CHK APP				
SCALE:							

Exploration Point	Co-ordinates		Hazard Rating					Average Hazard Rating
	Easting (m)	Northing (m)	Peat Depth	Slope Angle	Peat Strength	Slope Instability	Water Condition	
2927	214663.4	679177.9	3	5	1	1	1	2.2
2928	214663.4	679167.9	2	5	1	1	1	2.0
2929	214663.4	679157.9	2	5	1	1	1	2.0
2930	214663.4	679147.9	2	5	1	1	1	2.0
2931	214663.4	679137.9	2	5	1	1	1	2.0
2932	214663.4	679127.9	2	4	1	1	1	1.8
2933	214663.4	679117.9	2	4	1	1	1	1.8
2934	214663.4	679107.9	2	4	1	1	1	1.8
2935	214663.4	679097.9	2	4	1	1	1	1.8
2936	214663.4	679087.9	2	4	1	1	1	1.8
2937	214663.4	679077.9	3	4	1	1	1	2.0
2938	214663.4	679067.9	3	4	1	1	1	2.0
2939	214663.4	679057.9	3	4	1	1	1	2.0
2940	214673.4	679357.9	3	5	1	1	1	2.2
2941	214673.4	679347.9	3	5	1	1	1	2.2
2942	214673.4	679337.9	3	5	1	1	1	2.2
2943	214673.4	679327.9	2	5	1	1	1	2.0
2944	214673.4	679317.9	2	5	1	1	1	2.0
2945	214673.4	679307.9	3	5	1	1	1	2.2
2946	214673.4	679297.9	2	5	1	1	1	2.0
2947	214673.4	679287.9	2	5	1	1	1	2.0
2948	214673.4	679277.9	2	5	1	1	1	2.0
2949	214673.4	679267.9	2	5	1	1	2	2.2
2950	214673.4	679257.9	2	5	1	1	1	2.0
2951	214673.4	679247.9	2	5	1	1	1	2.0
2952	214673.4	679237.9	3	5	1	1	1	2.2
2953	214673.4	679227.9	3	5	1	1	1	2.2
2954	214673.4	679217.9	3	5	1	1	1	2.2
2955	214673.4	679207.9	3	5	1	1	1	2.2
2956	214673.4	679197.9	3	5	1	1	1	2.2
2957	214673.4	679187.9	3	5	1	1	1	2.2
2958	214673.4	679177.9	3	5	1	1	1	2.2
2959	214673.4	679167.9	3	5	1	1	1	2.2
2960	214673.4	679157.9	3	5	1	1	1	2.2
2961	214673.4	679147.9	3	5	1	1	1	2.2
2962	214673.4	679137.9	3	5	1	1	1	2.2
2963	214673.4	679127.9	3	5	1	1	1	2.2
2964	214673.4	679117.9	3	5	1	1	1	2.2
2965	214673.4	679107.9	3	5	1	1	2	2.4
2966	214673.4	679097.9	3	5	1	1	1	2.2
2967	214673.4	679087.9	2	5	1	1	1	2.0
2968	214673.4	679077.9	2	5	1	1	1	2.0
2969	214673.4	679067.9	3	5	1	1	1	2.2
2970	214683.4	679347.9	4	5	1	1	1	2.4

PROJECT TITLE: GIANTS BURN PHASE 2		Contract No: 7034	Date 04/07/25	Final	CLIENT: Statkraft UK Ltd	Ritchie House Starlaw Business Park Livingston West Lothian EH54 8SF info@greencatrenewables.co.uk 01506 416553 A trading name of Green Cat Renewables Limited	
DRAWING TITLE: RESULTS OF PEAT PROBES: HAZARD RATING		Fig. No. A4 Sheet 47 of 102	Revisions DWN CHK APP				
SCALE:							

Exploration Point	Co-ordinates		Hazard Rating					Average Hazard Rating
	Easting (m)	Northing (m)	Peat Depth	Slope Angle	Peat Strength	Slope Instability	Water Condition	
2971	214683.4	679337.9	2	5	1	1	1	2.0
2972	214683.4	679327.9	2	5	1	1	1	2.0
2973	214683.4	679317.9	3	5	1	1	2	2.4
2974	214683.4	679307.9	3	5	1	1	1	2.2
2975	214683.4	679297.9	3	5	1	1	1	2.2
2976	214683.4	679287.9	3	5	1	1	1	2.2
2977	214683.4	679277.9	4	5	1	1	1	2.4
2978	214683.4	679267.9	3	5	1	1	1	2.2
2979	214683.4	679257.9	2	5	1	1	1	2.0
2980	214683.4	679247.9	2	5	1	1	1	2.0
2981	214683.4	679237.9	2	5	1	1	1	2.0
2982	214683.4	679227.9	2	5	1	1	1	2.0
2983	214683.4	679217.9	2	5	1	1	1	2.0
2984	214683.4	679207.9	3	5	1	1	1	2.2
2985	214683.4	679197.9	3	5	1	1	1	2.2
2986	214683.4	679187.9	3	5	1	1	1	2.2
2987	214683.4	679177.9	3	5	1	1	1	2.2
2988	214683.4	679167.9	3	5	1	1	1	2.2
2989	214683.4	679157.9	3	5	1	1	1	2.2
2990	214683.4	679147.9	3	5	1	1	1	2.2
2991	214683.4	679137.9	2	5	1	1	1	2.0
2992	214683.4	679127.9	2	5	1	1	1	2.0
2993	214683.4	679117.9	2	5	1	1	1	2.0
2994	214683.4	679107.9	2	5	1	1	1	2.0
2995	214683.4	679097.9	2	5	1	1	2	2.2
2996	214683.4	679087.9	2	5	1	1	1	2.0
2997	214683.4	679077.9	2	5	1	1	1	2.0
2998	214693.4	679347.9	4	5	1	1	1	2.4
2999	214693.4	679337.9	3	5	1	1	1	2.2
3000	214693.4	679327.9	3	5	1	1	1	2.2
3001	214693.4	679317.9	3	5	1	1	1	2.2
3002	214693.4	679307.9	2	5	1	1	2	2.2
3003	214693.4	679297.9	2	5	1	1	1	2.0
3004	214693.4	679287.9	3	5	1	1	2	2.4
3005	214693.4	679277.9	3	5	1	1	1	2.2
3006	214693.4	679267.9	4	5	1	1	1	2.4
3007	214693.4	679257.9	4	5	1	1	1	2.4
3008	214693.4	679247.9	4	5	1	1	1	2.4
3009	214693.4	679237.9	3	5	1	1	1	2.2
3010	214693.4	679227.9	4	5	1	1	1	2.4
3011	214693.4	679217.9	3	5	1	1	1	2.2
3012	214693.4	679207.9	3	5	1	1	2	2.4
3013	214693.4	679197.9	3	5	1	1	1	2.2
3014	214693.4	679187.9	3	5	1	1	1	2.2

PROJECT TITLE: GIANTS BURN PHASE 2		Contract No: 7034	Date 04/07/25	Final	CLIENT: Statkraft UK Ltd	Ritchie House Starlaw Business Park Livingston West Lothian EH54 8SF info@greencatrenewables.co.uk 01506 416553 A trading name of Green Cat Renewables Limited	
DRAWING TITLE: RESULTS OF PEAT PROBES: HAZARD RATING		Fig. No. A4 Sheet 48 of 102	Revisions DWN CHK APP				
SCALE:							

Exploration Point	Co-ordinates		Hazard Rating					Average Hazard Rating
	Easting (m)	Northing (m)	Peat Depth	Slope Angle	Peat Strength	Slope Instability	Water Condition	
3015	214693.4	679177.9	3	5	1	1	1	2.2
3016	214693.4	679167.9	2	5	1	1	1	2.0
3017	214693.4	679157.9	2	5	1	1	1	2.0
3018	214693.4	679147.9	3	5	1	1	1	2.2
3019	214693.4	679137.9	3	5	1	1	1	2.2
3020	214693.4	679127.9	4	5	1	1	1	2.4
3021	214693.4	679117.9	3	5	1	1	1	2.2
3022	214693.4	679107.9	2	5	1	1	2	2.2
3023	214693.4	679097.9	2	5	1	1	1	2.0
3024	214693.4	679087.9	3	5	1	1	2	2.4
3025	214703.4	679337.9	2	5	1	1	1	2.0
3026	214703.4	679327.9	2	5	1	1	1	2.0
3027	214703.4	679317.9	2	5	1	1	1	2.0
3028	214703.4	679307.9	2	5	1	1	1	2.0
3029	214703.4	679297.9	2	5	1	1	1	2.0
3030	214703.4	679287.9	2	5	1	1	1	2.0
3031	214703.4	679277.9	2	5	1	1	1	2.0
3032	214703.4	679267.9	2	5	1	1	1	2.0
3033	214703.4	679257.9	2	5	1	1	1	2.0
3034	214703.4	679247.9	2	5	1	1	1	2.0
3035	214703.4	679237.9	2	5	1	1	1	2.0
3036	214703.4	679227.9	2	5	1	1	1	2.0
3037	214703.4	679217.9	3	5	1	1	1	2.2
3038	214703.4	679207.9	3	5	1	1	1	2.2
3039	214703.4	679197.9	3	5	1	1	1	2.2
3040	214703.4	679187.9	3	5	1	1	1	2.2
3041	214703.4	679177.9	3	5	1	1	1	2.2
3042	214703.4	679167.9	3	5	1	1	1	2.2
3043	214703.4	679157.9	4	5	1	1	1	2.4
3044	214703.4	679147.9	4	5	1	1	1	2.4
3045	214703.4	679137.9	3	5	1	1	1	2.2
3046	214703.4	679127.9	3	5	1	1	1	2.2
3047	214703.4	679117.9	3	5	1	1	1	2.2
3048	214703.4	679107.9	3	5	1	1	1	2.2
3049	214703.4	679097.9	3	5	1	1	1	2.2
3050	214713.4	679327.9	2	5	1	1	1	2.0
3051	214713.4	679317.9	3	5	1	1	1	2.2
3052	214713.4	679307.9	4	5	1	1	1	2.4
3053	214713.4	679297.9	3	5	1	1	1	2.2
3054	214713.4	679287.9	3	5	1	1	1	2.2
3055	214713.4	679277.9	2	5	1	1	1	2.0
3056	214713.4	679267.9	2	5	1	1	1	2.0
3057	214713.4	679257.9	3	5	1	1	1	2.2
3058	214713.4	679247.9	3	5	1	1	1	2.2

PROJECT TITLE: GIANTS BURN PHASE 2		Contract No: 7034	Date 04/07/25 DWN CHK APP GGH GGH	Final	CLIENT: Statkraft UK Ltd	Ritchie House Starlaw Business Park Livingston West Lothian EH54 8SF info@greencatrenewables.co.uk 01506 416553	
DRAWING TITLE: RESULTS OF PEAT PROBES: HAZARD RATING		Fig. No. A4 Sheet 49 of 102	Revisions DWN CHK APP				
SCALE:						A trading name of Green Cat Renewables Limited	

Exploration Point	Co-ordinates		Hazard Rating					Average Hazard Rating
	Easting (m)	Northing (m)	Peat Depth	Slope Angle	Peat Strength	Slope Instability	Water Condition	
3059	214713.4	679237.9	3	5	1	1	1	2.2
3060	214713.4	679227.9	3	5	1	1	1	2.2
3061	214713.4	679217.9	3	5	1	1	1	2.2
3062	214713.4	679207.9	2	5	1	1	1	2.0
3063	214713.4	679197.9	3	5	1	1	1	2.2
3064	214713.4	679187.9	3	5	1	1	1	2.2
3065	214713.4	679177.9	3	5	1	1	1	2.2
3066	214713.4	679167.9	2	5	1	1	1	2.0
3067	214713.4	679157.9	3	5	1	1	1	2.2
3068	214713.4	679147.9	3	5	1	1	1	2.2
3069	214713.4	679137.9	3	5	1	1	1	2.2
3070	214713.4	679127.9	2	5	1	1	1	2.0
3071	214713.4	679117.9	2	5	1	1	1	2.0
3072	214713.4	679107.9	2	5	1	1	1	2.0
3073	214723.4	679327.9	3	5	1	1	1	2.2
3074	214723.4	679317.9	3	5	1	1	1	2.2
3075	214723.4	679307.9	3	5	1	1	1	2.2
3076	214723.4	679297.9	3	5	1	1	1	2.2
3077	214723.4	679287.9	2	5	1	1	1	2.0
3078	214723.4	679277.9	3	5	1	1	1	2.2
3079	214723.4	679267.9	3	5	1	1	1	2.2
3080	214723.4	679257.9	3	5	1	1	1	2.2
3081	214723.4	679247.9	3	5	1	1	1	2.2
3082	214723.4	679237.9	3	5	1	1	1	2.2
3083	214723.4	679227.9	3	5	1	1	1	2.2
3084	214723.4	679217.9	3	5	1	1	1	2.2
3085	214723.4	679207.9	3	5	1	1	1	2.2
3086	214723.4	679197.9	3	5	1	1	1	2.2
3087	214723.4	679187.9	4	5	1	1	1	2.4
3088	214723.4	679177.9	3	5	1	1	1	2.2
3089	214723.4	679167.9	2	5	1	1	1	2.0
3090	214723.4	679157.9	2	5	1	1	1	2.0
3091	214723.4	679147.9	2	5	1	1	1	2.0
3092	214723.4	679137.9	2	5	1	1	1	2.0
3093	214723.4	679127.9	2	5	1	1	1	2.0
3094	214723.4	679117.9	2	5	1	1	1	2.0
3095	214723.4	679107.9	2	5	1	1	1	2.0
3096	214723.4	679097.9	2	5	1	1	1	2.0
3097	214733.4	679317.9	4	5	1	1	1	2.4
3098	214733.4	679307.9	3	5	1	1	1	2.2
3099	214733.4	679297.9	2	5	1	1	1	2.0
3100	214733.4	679287.9	2	5	1	1	1	2.0
3101	214733.4	679277.9	2	5	1	1	1	2.0
3102	214733.4	679267.9	2	5	1	1	1	2.0

PROJECT TITLE: GIANTS BURN PHASE 2		Contract No: 7034	Date 04/07/25 DWN CHK APP GGH GGH	Final	CLIENT: Statkraft UK Ltd	Ritchie House Starlaw Business Park Livingston West Lothian EH54 8SF info@greencatrenewables.co.uk 01506 416553	
DRAWING TITLE: RESULTS OF PEAT PROBES: HAZARD RATING		Fig. No. A4 Sheet 50 of 102	Revisions DWN CHK APP				
SCALE:						A trading name of Green Cat Renewables Limited	

Exploration Point	Co-ordinates		Hazard Rating					Average Hazard Rating
	Easting (m)	Northing (m)	Peat Depth	Slope Angle	Peat Strength	Slope Instability	Water Condition	
3103	214733.4	679257.9	2	5	1	1	1	2.0
3104	214733.4	679247.9	2	5	1	1	1	2.0
3105	214733.4	679237.9	3	5	1	1	1	2.2
3106	214733.4	679227.9	3	5	1	1	1	2.2
3107	214733.4	679217.9	2	5	1	1	1	2.0
3108	214733.4	679207.9	3	5	1	1	1	2.2
3109	214733.4	679197.9	3	5	1	1	1	2.2
3110	214733.4	679187.9	3	5	1	1	1	2.2
3111	214733.4	679177.9	3	5	1	1	1	2.2
3112	214733.4	679167.9	3	5	1	1	1	2.2
3113	214733.4	679157.9	3	5	1	1	1	2.2
3114	214733.4	679147.9	2	5	1	1	1	2.0
3115	214733.4	679137.9	2	5	1	1	1	2.0
3116	214733.4	679127.9	3	5	1	1	1	2.2
3117	214733.4	679117.9	3	5	1	1	1	2.2
3118	214733.4	679107.9	3	5	1	1	1	2.2
3119	214733.4	679097.9	4	5	1	1	1	2.4
3120	214743.4	679317.9	3	4	1	1	1	2.0
3121	214743.4	679307.9	2	4	1	1	1	1.8
3122	214743.4	679297.9	2	4	1	1	1	1.8
3123	214743.4	679287.9	2	4	1	1	1	1.8
3124	214743.4	679277.9	2	4	1	1	1	1.8
3125	214743.4	679267.9	2	4	1	1	1	1.8
3126	214743.4	679257.9	3	4	1	1	1	2.0
3127	214743.4	679247.9	3	4	1	1	1	2.0
3128	214743.4	679237.9	3	5	1	1	1	2.2
3129	214743.4	679227.9	3	5	1	1	1	2.2
3130	214743.4	679217.9	2	5	1	1	1	2.0
3131	214743.4	679207.9	3	5	1	1	1	2.2
3132	214743.4	679197.9	3	5	1	1	1	2.2
3133	214743.4	679187.9	2	5	1	1	1	2.0
3134	214743.4	679177.9	2	5	1	1	1	2.0
3135	214743.4	679167.9	2	5	1	1	1	2.0
3136	214743.4	679157.9	2	5	1	1	1	2.0
3137	214743.4	679147.9	2	5	1	1	1	2.0
3138	214743.4	679137.9	2	5	1	1	1	2.0
3139	214743.4	679127.9	2	5	1	1	1	2.0
3140	214743.4	679117.9	3	5	1	1	1	2.2
3141	214743.4	679107.9	3	5	1	1	1	2.2
3142	214743.4	679097.9	2	5	1	1	1	2.0
3143	214743.4	679087.9	3	5	1	1	1	2.2
3144	214753.4	679307.9	3	5	1	1	1	2.2
3145	214753.4	679297.9	3	5	1	1	1	2.2
3146	214753.4	679287.9	2	5	1	1	1	2.0

PROJECT TITLE: GIANTS BURN PHASE 2		Contract No: 7034	Date 04/07/25 DWN CHK APP GGH GGH	Final	CLIENT: Statkraft UK Ltd	Ritchie House Starlaw Business Park Livingston West Lothian EH54 8SF info@greencatrenewables.co.uk 01506 416553	
DRAWING TITLE: RESULTS OF PEAT PROBES: HAZARD RATING		Fig. No. A4 Sheet 51 of 102	Revisions DWN CHK APP				
SCALE:						A trading name of Green Cat Renewables Limited	

Exploration Point	Co-ordinates		Hazard Rating					Average Hazard Rating
	Easting (m)	Northing (m)	Peat Depth	Slope Angle	Peat Strength	Slope Instability	Water Condition	
3147	214753.4	679277.9	2	5	1	1	1	2.0
3148	214753.4	679267.9	2	5	1	1	1	2.0
3149	214753.4	679257.9	2	5	1	1	1	2.0
3150	214753.4	679247.9	2	5	1	1	1	2.0
3151	214753.4	679237.9	3	5	1	1	1	2.2
3152	214753.4	679227.9	2	5	1	1	1	2.0
3153	214753.4	679217.9	2	5	1	1	1	2.0
3154	214753.4	679207.9	3	5	1	1	1	2.2
3155	214753.4	679197.9	3	5	1	1	1	2.2
3156	214753.4	679187.9	3	5	1	1	1	2.2
3157	214753.4	679177.9	4	5	1	1	1	2.4
3158	214753.4	679167.9	3	5	1	1	1	2.2
3159	214753.4	679157.9	3	5	1	1	1	2.2
3160	214753.4	679147.9	2	5	1	1	1	2.0
3161	214753.4	679137.9	2	5	1	1	1	2.0
3162	214753.4	679127.9	3	5	1	1	1	2.2
3163	214753.4	679117.9	3	5	1	1	1	2.2
3164	214753.4	679107.9	2	5	1	1	1	2.0
3165	214753.4	679097.9	2	5	1	1	1	2.0
3166	214753.4	679087.9	2	5	1	1	1	2.0
3167	214753.4	679077.9	2	5	1	1	1	2.0
3168	214763.4	679307.9	2	5	1	1	1	2.0
3169	214763.4	679297.9	2	5	1	1	1	2.0
3170	214763.4	679287.9	2	5	1	1	1	2.0
3171	214763.4	679277.9	2	5	1	1	1	2.0
3172	214763.4	679267.9	1	5	1	1	1	1.8
3173	214763.4	679257.9	2	5	1	1	1	2.0
3174	214763.4	679247.9	2	5	1	1	1	2.0
3175	214763.4	679237.9	3	5	1	1	1	2.2
3176	214763.4	679227.9	2	5	1	1	1	2.0
3177	214763.4	679217.9	2	5	1	1	1	2.0
3178	214763.4	679207.9	1	5	1	1	1	1.8
3179	214763.4	679197.9	3	5	1	1	1	2.2
3180	214763.4	679187.9	3	5	1	1	1	2.2
3181	214763.4	679177.9	4	5	1	1	1	2.4
3182	214763.4	679167.9	4	5	1	1	1	2.4
3183	214763.4	679157.9	4	5	1	1	1	2.4
3184	214763.4	679147.9	4	5	1	1	1	2.4
3185	214763.4	679137.9	3	5	1	1	1	2.2
3186	214763.4	679127.9	2	5	1	1	1	2.0
3187	214763.4	679117.9	2	5	1	1	1	2.0
3188	214763.4	679107.9	2	5	1	1	1	2.0
3189	214763.4	679097.9	2	5	1	1	1	2.0
3190	214763.4	679087.9	3	5	1	1	1	2.2

PROJECT TITLE: GIANTS BURN PHASE 2		Contract No: 7034	Date 04/07/25	Final	CLIENT: Statkraft UK Ltd	Ritchie House Starlaw Business Park Livingston West Lothian EH54 8SF info@greencatrenewables.co.uk 01506 416553 A trading name of Green Cat Renewables Limited	
DRAWING TITLE: RESULTS OF PEAT PROBES: HAZARD RATING		Fig. No. A4 Sheet 52 of 102	Revisions DWN CHK APP				
SCALE:							

Exploration Point	Co-ordinates		Hazard Rating					Average Hazard Rating
	Easting (m)	Northing (m)	Peat Depth	Slope Angle	Peat Strength	Slope Instability	Water Condition	
3191	214763.4	679077.9	3	5	1	1	1	2.2
3192	214773.4	679297.9	3	5	1	1	1	2.2
3193	214773.4	679287.9	3	5	1	1	1	2.2
3194	214773.4	679277.9	3	5	1	1	1	2.2
3195	214773.4	679267.9	2	5	1	1	1	2.0
3196	214773.4	679257.9	2	5	1	1	1	2.0
3197	214773.4	679247.9	2	5	1	1	1	2.0
3198	214773.4	679237.9	2	5	1	1	1	2.0
3199	214773.4	679227.9	2	5	1	1	1	2.0
3200	214773.4	679217.9	2	5	1	1	1	2.0
3201	214773.4	679207.9	2	5	1	1	1	2.0
3202	214773.4	679197.9	3	5	1	1	1	2.2
3203	214773.4	679187.9	4	5	1	1	1	2.4
3204	214773.4	679177.9	4	5	1	1	1	2.4
3205	214773.4	679167.9	5	5	1	1	1	2.6
3206	214773.4	679157.9	4	5	1	1	1	2.4
3207	214773.4	679147.9	3	5	1	1	1	2.2
3208	214773.4	679137.9	3	5	1	1	1	2.2
3209	214773.4	679127.9	3	5	1	1	1	2.2
3210	214773.4	679117.9	2	5	1	1	1	2.0
3211	214773.4	679107.9	2	5	1	1	1	2.0
3212	214773.4	679097.9	2	5	1	1	1	2.0
3213	214773.4	679087.9	2	5	1	1	1	2.0
3214	214773.4	679077.9	3	5	1	1	1	2.2
3215	214773.4	679067.9	3	5	1	1	1	2.2
3216	214783.4	679297.9	3	5	1	1	1	2.2
3217	214783.4	679287.9	3	5	1	1	1	2.2
3218	214783.4	679277.9	2	5	1	1	1	2.0
3219	214783.4	679267.9	2	5	1	1	1	2.0
3220	214783.4	679257.9	3	5	1	1	1	2.2
3221	214783.4	679247.9	3	5	1	1	1	2.2
3222	214783.4	679237.9	3	5	1	1	1	2.2
3223	214783.4	679227.9	3	5	1	1	1	2.2
3224	214783.4	679217.9	2	5	1	1	1	2.0
3225	214783.4	679207.9	2	5	1	1	1	2.0
3226	214783.4	679197.9	3	5	1	1	1	2.2
3227	214783.4	679187.9	3	5	1	1	1	2.2
3228	214783.4	679177.9	4	5	1	1	1	2.4
3229	214783.4	679167.9	3	5	1	1	1	2.2
3230	214783.4	679157.9	3	5	1	1	1	2.2
3231	214783.4	679147.9	3	5	1	1	1	2.2
3232	214783.4	679137.9	4	5	1	1	1	2.4
3233	214783.4	679127.9	4	5	1	1	1	2.4
3234	214783.4	679117.9	3	5	1	1	1	2.2

PROJECT TITLE: GIANTS BURN PHASE 2		Contract No: 7034	Date 04/07/25	Final	CLIENT: Statkraft UK Ltd	Ritchie House Starlaw Business Park Livingston West Lothian EH54 8SF info@greencatrenewables.co.uk 01506 416553 A trading name of Green Cat Renewables Limited	
DRAWING TITLE: RESULTS OF PEAT PROBES: HAZARD RATING		Fig. No. A4 Sheet 53 of 102	Revisions DWN CHK APP				
SCALE:							

Exploration Point	Co-ordinates		Hazard Rating					Average Hazard Rating
	Easting (m)	Northing (m)	Peat Depth	Slope Angle	Peat Strength	Slope Instability	Water Condition	
3235	214783.4	679107.9	2	5	1	1	1	2.0
3236	214783.4	679097.9	2	5	1	1	1	2.0
3237	214783.4	679087.9	2	5	1	1	1	2.0
3238	214783.4	679077.9	3	5	1	1	1	2.2
3239	214783.4	679067.9	3	5	1	1	1	2.2
3240	214793.4	679287.9	2	5	1	1	1	2.0
3241	214793.4	679277.9	2	5	1	1	1	2.0
3242	214793.4	679267.9	2	5	1	1	1	2.0
3243	214793.4	679257.9	3	5	1	1	1	2.2
3244	214793.4	679247.9	3	5	1	1	1	2.2
3245	214793.4	679237.9	3	5	1	1	1	2.2
3246	214793.4	679227.9	2	5	1	1	1	2.0
3247	214793.4	679217.9	3	5	1	1	1	2.2
3248	214793.4	679207.9	3	5	1	1	1	2.2
3249	214793.4	679197.9	2	5	1	1	1	2.0
3250	214793.4	679187.9	2	5	1	1	1	2.0
3251	214793.4	679177.9	3	5	1	1	1	2.2
3252	214793.4	679167.9	3	5	1	1	1	2.2
3253	214793.4	679157.9	4	5	1	1	1	2.4
3254	214793.4	679147.9	4	5	1	1	1	2.4
3255	214793.4	679137.9	3	5	1	1	1	2.2
3256	214793.4	679127.9	3	5	1	1	1	2.2
3257	214793.4	679117.9	3	5	1	1	1	2.2
3258	214793.4	679107.9	3	5	1	1	1	2.2
3259	214793.4	679097.9	2	5	1	1	1	2.0
3260	214793.4	679087.9	2	5	1	1	1	2.0
3261	214793.4	679077.9	2	5	1	1	1	2.0
3262	214793.4	679067.9	2	5	1	1	1	2.0
3263	214793.4	679057.9	2	5	1	1	1	2.0
3264	214803.4	679287.9	3	5	1	1	1	2.2
3265	214803.4	679277.9	3	5	1	1	1	2.2
3266	214803.4	679267.9	3	5	1	1	1	2.2
3267	214803.4	679257.9	3	5	1	1	1	2.2
3268	214803.4	679247.9	3	5	1	1	1	2.2
3269	214803.4	679237.9	3	5	1	1	1	2.2
3270	214803.4	679227.9	2	5	1	1	1	2.0
3271	214803.4	679217.9	2	5	1	1	1	2.0
3272	214803.4	679207.9	2	5	1	1	1	2.0
3273	214803.4	679197.9	2	5	1	1	1	2.0
3274	214803.4	679187.9	2	5	1	1	1	2.0
3275	214803.4	679177.9	2	5	1	1	1	2.0
3276	214803.4	679167.9	2	5	1	1	1	2.0
3277	214803.4	679157.9	3	5	1	1	1	2.2
3278	214803.4	679147.9	3	5	1	1	1	2.2

PROJECT TITLE: GIANTS BURN PHASE 2		Contract No: 7034	Date 04/07/25	Final	CLIENT: Statkraft UK Ltd	Ritchie House Starlaw Business Park Livingston West Lothian EH54 8SF info@greencatrenewables.co.uk 01506 416553 A trading name of Green Cat Renewables Limited	
DRAWING TITLE: RESULTS OF PEAT PROBES: HAZARD RATING		Fig. No. A4 Sheet 54 of 102	Revisions DWN CHK APP				
SCALE:							

Exploration Point	Co-ordinates		Hazard Rating					Average Hazard Rating
	Easting (m)	Northing (m)	Peat Depth	Slope Angle	Peat Strength	Slope Instability	Water Condition	
3279	214803.4	679137.9	4	5	1	1	1	2.4
3280	214803.4	679127.9	3	5	1	1	2	2.4
3281	214803.4	679117.9	3	5	1	1	2	2.4
3282	214803.4	679107.9	3	5	1	1	2	2.4
3283	214803.4	679097.9	3	5	1	1	2	2.4
3284	214803.4	679087.9	3	5	1	1	1	2.2
3285	214803.4	679077.9	2	5	1	1	1	2.0
3286	214803.4	679067.9	2	5	1	1	1	2.0
3287	214803.4	679057.9	2	5	1	1	1	2.0
3288	214813.4	679277.9	4	-	1	1	1	N/A
3289	214813.4	679267.9	3	4	1	1	1	2.0
3290	214813.4	679257.9	3	4	1	1	1	2.0
3291	214813.4	679247.9	3	4	1	1	1	2.0
3292	214813.4	679237.9	3	4	1	1	1	2.0
3293	214813.4	679227.9	3	4	1	1	1	2.0
3294	214813.4	679217.9	3	4	1	1	1	2.0
3295	214813.4	679207.9	2	4	1	1	1	1.8
3296	214813.4	679197.9	2	4	1	1	1	1.8
3297	214813.4	679187.9	2	4	1	1	1	1.8
3298	214813.4	679177.9	2	4	1	1	1	1.8
3299	214813.4	679167.9	3	4	1	1	1	2.0
3300	214813.4	679157.9	3	4	1	1	1	2.0
3301	214813.4	679147.9	3	4	1	1	1	2.0
3302	214813.4	679137.9	3	5	1	1	1	2.2
3303	214813.4	679127.9	3	5	1	1	1	2.2
3304	214813.4	679117.9	3	5	1	1	1	2.2
3305	214813.4	679107.9	2	5	1	1	2	2.2
3306	214813.4	679097.9	2	5	1	1	2	2.2
3307	214813.4	679087.9	2	5	1	1	2	2.2
3308	214813.4	679077.9	2	5	1	1	1	2.0
3309	214813.4	679067.9	2	5	1	1	1	2.0
3310	214813.4	679057.9	2	5	1	1	1	2.0
3311	214813.4	679047.9	2	5	1	1	1	2.0
3312	214823.4	679267.9	3	4	1	1	1	2.0
3313	214823.4	679257.9	3	4	1	1	1	2.0
3314	214823.4	679247.9	3	4	1	1	1	2.0
3315	214823.4	679237.9	3	4	1	1	1	2.0
3316	214823.4	679227.9	3	4	1	1	1	2.0
3317	214823.4	679217.9	3	4	1	1	1	2.0
3318	214823.4	679207.9	2	4	1	1	1	1.8
3319	214823.4	679197.9	2	4	1	1	1	1.8
3320	214823.4	679187.9	2	4	1	1	1	1.8
3321	214823.4	679177.9	2	4	1	1	1	1.8
3322	214823.4	679167.9	2	4	1	1	1	1.8

PROJECT TITLE: GIANTS BURN PHASE 2		Contract No: 7034	Date 04/07/25	Final	CLIENT: Statkraft UK Ltd	Ritchie House Starlaw Business Park Livingston West Lothian EH54 8SF info@greencatrenewables.co.uk 01506 416553 A trading name of Green Cat Renewables Limited	
DRAWING TITLE: RESULTS OF PEAT PROBES: HAZARD RATING		Fig. No. A4 Sheet 55 of 102	Revisions DWN CHK APP				
SCALE:							

Exploration Point	Co-ordinates		Hazard Rating					Average Hazard Rating
	Easting (m)	Northing (m)	Peat Depth	Slope Angle	Peat Strength	Slope Instability	Water Condition	
3323	214823.4	679157.9	2	4	1	1	1	1.8
3324	214823.4	679147.9	2	4	1	1	1	1.8
3325	214823.4	679137.9	2	4	1	1	1	1.8
3326	214823.4	679127.9	3	4	1	1	1	2.0
3327	214823.4	679117.9	3	4	1	1	1	2.0
3328	214823.4	679107.9	3	5	1	1	1	2.2
3329	214823.4	679097.9	3	5	1	1	1	2.2
3330	214823.4	679087.9	3	5	1	1	1	2.2
3331	214823.4	679077.9	3	5	1	1	1	2.2
3332	214823.4	679067.9	3	5	1	1	1	2.2
3333	214823.4	679057.9	3	5	1	1	1	2.2
3334	214823.4	679047.9	3	5	1	1	1	2.2
3335	214833.4	679267.9	3	5	1	1	1	2.2
3336	214833.4	679257.9	3	5	1	1	1	2.2
3337	214833.4	679247.9	3	5	1	1	1	2.2
3338	214833.4	679237.9	2	5	1	1	1	2.0
3339	214833.4	679227.9	2	5	1	1	1	2.0
3340	214833.4	679217.9	2	5	1	1	1	2.0
3341	214833.4	679207.9	3	5	1	1	1	2.2
3342	214833.4	679197.9	2	5	1	1	1	2.0
3343	214833.4	679187.9	2	5	1	1	1	2.0
3344	214833.4	679177.9	2	5	1	1	1	2.0
3345	214833.4	679167.9	3	5	1	1	1	2.2
3346	214833.4	679157.9	3	5	1	1	1	2.2
3347	214833.4	679147.9	4	5	1	1	1	2.4
3348	214833.4	679137.9	3	5	1	1	1	2.2
3349	214833.4	679127.9	4	5	1	1	1	2.4
3350	214833.4	679117.9	3	5	1	1	1	2.2
3351	214833.4	679107.9	3	5	1	1	1	2.2
3352	214833.4	679097.9	2	5	1	1	1	2.0
3353	214833.4	679087.9	2	5	1	1	1	2.0
3354	214833.4	679077.9	3	5	1	1	1	2.2
3355	214833.4	679067.9	3	5	1	1	1	2.2
3356	214833.4	679057.9	3	5	1	1	1	2.2
3357	214833.4	679047.9	3	5	1	1	1	2.2
3358	214833.4	679037.9	3	5	1	1	1	2.2
3359	214843.4	679257.9	3	5	1	1	1	2.2
3360	214843.4	679247.9	3	5	1	1	1	2.2
3361	214843.4	679237.9	3	5	1	1	1	2.2
3362	214843.4	679227.9	2	5	1	1	2	2.2
3363	214843.4	679217.9	3	5	1	1	1	2.2
3364	214843.4	679207.9	3	5	1	1	1	2.2
3365	214843.4	679197.9	3	5	1	1	2	2.4
3366	214843.4	679187.9	2	5	1	1	1	2.0

PROJECT TITLE: GIANTS BURN PHASE 2		Contract No: 7034	Date 04/07/25 DWN CHK APP GGH GGH	Final	CLIENT: Statkraft UK Ltd	Ritchie House Starlaw Business Park Livingston West Lothian EH54 8SF info@greencatrenewables.co.uk 01506 416553	
DRAWING TITLE: RESULTS OF PEAT PROBES: HAZARD RATING		Fig. No. A4 Sheet 56 of 102	Revisions DWN CHK APP				
SCALE:						A trading name of Green Cat Renewables Limited	

Exploration Point	Co-ordinates		Hazard Rating					Average Hazard Rating
	Easting (m)	Northing (m)	Peat Depth	Slope Angle	Peat Strength	Slope Instability	Water Condition	
3367	214843.4	679177.9	3	4	1	1	1	2.0
3368	214843.4	679167.9	3	4	1	1	2	2.2
3369	214843.4	679157.9	3	4	1	1	1	2.0
3370	214843.4	679147.9	3	4	1	1	1	2.0
3371	214843.4	679137.9	4	5	1	1	1	2.4
3372	214843.4	679127.9	3	5	1	1	1	2.2
3373	214843.4	679117.9	3	5	1	1	1	2.2
3374	214843.4	679107.9	3	4	1	1	1	2.0
3375	214843.4	679097.9	3	5	1	1	1	2.2
3376	214843.4	679087.9	2	5	1	1	1	2.0
3377	214843.4	679077.9	3	5	1	1	1	2.2
3378	214843.4	679067.9	3	5	1	1	1	2.2
3379	214843.4	679057.9	3	5	1	1	1	2.2
3380	214843.4	679047.9	4	5	1	1	1	2.4
3381	214843.4	679037.9	3	5	1	1	1	2.2
3382	214843.4	679027.9	2	5	1	1	1	2.0
3383	214853.4	679257.9	2	5	1	1	1	2.0
3384	214853.4	679247.9	2	5	1	1	1	2.0
3385	214853.4	679237.9	3	5	1	1	1	2.2
3386	214853.4	679227.9	2	5	1	1	1	2.0
3387	214853.4	679217.9	3	5	1	1	1	2.2
3388	214853.4	679207.9	2	5	1	1	1	2.0
3389	214853.4	679197.9	2	5	1	1	1	2.0
3390	214853.4	679187.9	3	5	1	1	1	2.2
3391	214853.4	679177.9	3	5	1	1	1	2.2
3392	214853.4	679167.9	3	5	1	1	1	2.2
3393	214853.4	679157.9	3	5	1	1	1	2.2
3394	214853.4	679147.9	2	5	1	1	1	2.0
3395	214853.4	679137.9	3	5	1	1	1	2.2
3396	214853.4	679127.9	4	5	1	1	1	2.4
3397	214853.4	679117.9	4	5	1	1	1	2.4
3398	214853.4	679107.9	4	5	1	1	1	2.4
3399	214853.4	679097.9	4	5	1	1	1	2.4
3400	214853.4	679087.9	4	5	1	1	1	2.4
3401	214853.4	679077.9	3	5	1	1	1	2.2
3402	214853.4	679067.9	2	5	1	1	1	2.0
3403	214853.4	679057.9	3	5	1	1	1	2.2
3404	214853.4	679047.9	4	5	1	1	2	2.6
3405	214853.4	679037.9	3	5	1	1	2	2.4
3406	214853.4	679027.9	3	5	1	1	2	2.4
3407	214863.4	679247.9	no access	-	-	-	-	N/A
3408	214863.4	679237.9	no access	-	-	-	-	N/A
3409	214863.4	679227.9	no access	-	-	-	-	N/A
3410	214863.4	679217.9	no access	-	-	-	-	N/A

PROJECT TITLE: GIANTS BURN PHASE 2		Contract No: 7034	Date 04/07/25	Final	CLIENT: Statkraft UK Ltd	Ritchie House Starlaw Business Park Livingston West Lothian EH54 8SF info@greencatrenewables.co.uk 01506 416553 A trading name of Green Cat Renewables Limited	
DRAWING TITLE: RESULTS OF PEAT PROBES: HAZARD RATING		Fig. No. A4 Sheet 57 of 102	Revisions DWN CHK APP				
SCALE:							

Exploration Point	Co-ordinates		Hazard Rating					Average Hazard Rating
	Easting (m)	Northing (m)	Peat Depth	Slope Angle	Peat Strength	Slope Instability	Water Condition	
3411	214863.4	679207.9	no access	-	-	-	-	N/A
3412	214863.4	679197.9	no access	-	-	-	-	N/A
3413	214863.4	679187.9	no access	-	-	-	-	N/A
3414	214863.4	679177.9	no access	-	-	-	-	N/A
3415	214863.4	679167.9	no access	-	-	-	-	N/A
3416	214863.4	679157.9	no access	-	-	-	-	N/A
3417	214863.4	679147.9	no access	-	-	-	-	N/A
3418	214863.4	679137.9	no access	-	-	-	-	N/A
3419	214863.4	679127.9	no access	-	-	-	-	N/A
3420	214863.4	679117.9	no access	-	-	-	-	N/A
3421	214863.4	679107.9	no access	-	-	-	-	N/A
3422	214863.4	679097.9	no access	-	-	-	-	N/A
3423	214863.4	679087.9	no access	-	-	-	-	N/A
3424	214863.4	679077.9	no access	-	-	-	-	N/A
3425	214863.4	679067.9	no access	-	-	-	-	N/A
3426	214863.4	679057.9	no access	-	-	-	-	N/A
3427	214863.4	679047.9	no access	-	-	-	-	N/A
3428	214863.4	679037.9	no access	-	-	-	-	N/A
3429	214863.4	679027.9	no access	-	-	-	-	N/A
3430	214863.4	679017.9	no access	-	-	-	-	N/A
3431	214873.4	679237.9	no access	-	-	-	-	N/A
3432	214873.4	679227.9	no access	-	-	-	-	N/A
3433	214873.4	679217.9	no access	-	-	-	-	N/A
3434	214873.4	679207.9	no access	-	-	-	-	N/A
3435	214873.4	679197.9	no access	-	-	-	-	N/A
3436	214873.4	679187.9	no access	-	-	-	-	N/A
3437	214873.4	679177.9	no access	-	-	-	-	N/A
3438	214873.4	679167.9	no access	-	-	-	-	N/A
3439	214873.4	679157.9	no access	-	-	-	-	N/A
3440	214873.4	679147.9	no access	-	-	-	-	N/A
3441	214873.4	679137.9	no access	-	-	-	-	N/A
3442	214873.4	679127.9	no access	-	-	-	-	N/A
3443	214873.4	679117.9	no access	-	-	-	-	N/A
3444	214873.4	679107.9	no access	-	-	-	-	N/A
3445	214873.4	679097.9	no access	-	-	-	-	N/A
3446	214873.4	679087.9	no access	-	-	-	-	N/A
3447	214873.4	679077.9	no access	-	-	-	-	N/A
3448	214873.4	679067.9	no access	-	-	-	-	N/A
3449	214873.4	679057.9	no access	-	-	-	-	N/A
3450	214873.4	679047.9	no access	-	-	-	-	N/A
3451	214873.4	679037.9	no access	-	-	-	-	N/A
3452	214873.4	679027.9	no access	-	-	-	-	N/A
3453	214873.4	679017.9	no access	-	-	-	-	N/A
3454	214883.4	679227.9	no access	-	-	-	-	N/A

PROJECT TITLE: GIANTS BURN PHASE 2		Contract No: 7034	Date 04/07/25	Final	CLIENT: Statkraft UK Ltd	Ritchie House Starlaw Business Park Livingston West Lothian EH54 8SF info@greencatrenewables.co.uk 01506 416553 A trading name of Green Cat Renewables Limited	
DRAWING TITLE: RESULTS OF PEAT PROBES: HAZARD RATING		Fig. No. A4 Sheet 58 of 102	Revisions DWN CHK APP				
SCALE:							

Exploration Point	Co-ordinates		Hazard Rating					Average Hazard Rating
	Easting (m)	Northing (m)	Peat Depth	Slope Angle	Peat Strength	Slope Instability	Water Condition	
3455	214883.4	679217.9	no access	-	-	-	-	N/A
3456	214883.4	679207.9	no access	-	-	-	-	N/A
3457	214883.4	679197.9	no access	-	-	-	-	N/A
3458	214883.4	679187.9	no access	-	-	-	-	N/A
3459	214883.4	679177.9	no access	-	-	-	-	N/A
3460	214883.4	679167.9	no access	-	-	-	-	N/A
3461	214883.4	679157.9	no access	-	-	-	-	N/A
3462	214883.4	679147.9	no access	-	-	-	-	N/A
3463	214883.4	679137.9	no access	-	-	-	-	N/A
3464	214883.4	679127.9	no access	-	-	-	-	N/A
3465	214883.4	679117.9	no access	-	-	-	-	N/A
3466	214883.4	679107.9	no access	-	-	-	-	N/A
3467	214883.4	679097.9	no access	-	-	-	-	N/A
3468	214883.4	679087.9	no access	-	-	-	-	N/A
3469	214883.4	679077.9	no access	-	-	-	-	N/A
3470	214883.4	679067.9	no access	-	-	-	-	N/A
3471	214883.4	679057.9	no access	-	-	-	-	N/A
3472	214883.4	679047.9	no access	-	-	-	-	N/A
3473	214883.4	679037.9	no access	-	-	-	-	N/A
3474	214883.4	679027.9	no access	-	-	-	-	N/A
3475	214883.4	679017.9	no access	-	-	-	-	N/A
3476	214883.4	679007.9	no access	-	-	-	-	N/A
3477	214893.4	679227.9	no access	-	-	-	-	N/A
3478	214893.4	679217.9	no access	-	-	-	-	N/A
3479	214893.4	679207.9	no access	-	-	-	-	N/A
3480	214893.4	679197.9	no access	-	-	-	-	N/A
3481	214893.4	679187.9	no access	-	-	-	-	N/A
3482	214893.4	679177.9	no access	-	-	-	-	N/A
3483	214893.4	679167.9	no access	-	-	-	-	N/A
3484	214893.4	679157.9	no access	-	-	-	-	N/A
3485	214893.4	679147.9	no access	-	-	-	-	N/A
3486	214893.4	679137.9	no access	-	-	-	-	N/A
3487	214893.4	679127.9	no access	-	-	-	-	N/A
3488	214893.4	679117.9	no access	-	-	-	-	N/A
3489	214893.4	679107.9	no access	-	-	-	-	N/A
3490	214893.4	679097.9	no access	-	-	-	-	N/A
3491	214893.4	679087.9	no access	-	-	-	-	N/A
3492	214893.4	679077.9	no access	-	-	-	-	N/A
3493	214893.4	679067.9	no access	-	-	-	-	N/A
3494	214893.4	679057.9	no access	-	-	-	-	N/A
3495	214893.4	679047.9	no access	-	-	-	-	N/A
3496	214893.4	679037.9	no access	-	-	-	-	N/A
3497	214893.4	679027.9	no access	-	-	-	-	N/A
3498	214893.4	679017.9	no access	-	-	-	-	N/A

PROJECT TITLE: GIANTS BURN PHASE 2		Contract No: 7034	Date 04/07/25 DWN CHK APP GGH GGH	Final	CLIENT: Statkraft UK Ltd	Ritchie House Starlaw Business Park Livingston West Lothian EH54 8SF info@greencatrenewables.co.uk 01506 416553 A trading name of Green Cat Renewables Limited	
DRAWING TITLE: RESULTS OF PEAT PROBES: HAZARD RATING		Fig. No. A4 Sheet 59 of 102	Revisions DWN CHK APP				
SCALE:							

Exploration Point	Co-ordinates		Hazard Rating					Average Hazard Rating
	Easting (m)	Northing (m)	Peat Depth	Slope Angle	Peat Strength	Slope Instability	Water Condition	
3499	214893.4	679007.9	no access	-	-	-	-	N/A
3500	214903.4	679217.9	no access	-	-	-	-	N/A
3501	214903.4	679207.9	no access	-	-	-	-	N/A
3502	214903.4	679197.9	no access	-	-	-	-	N/A
3503	214903.4	679187.9	no access	-	-	-	-	N/A
3504	214903.4	679177.9	no access	-	-	-	-	N/A
3505	214903.4	679167.9	no access	-	-	-	-	N/A
3506	214903.4	679157.9	no access	-	-	-	-	N/A
3507	214903.4	679147.9	no access	-	-	-	-	N/A
3508	214903.4	679137.9	no access	-	-	-	-	N/A
3509	214903.4	679127.9	no access	-	-	-	-	N/A
3510	214903.4	679117.9	no access	-	-	-	-	N/A
3511	214903.4	679107.9	no access	-	-	-	-	N/A
3512	214903.4	679097.9	no access	-	-	-	-	N/A
3513	214903.4	679087.9	no access	-	-	-	-	N/A
3514	214903.4	679077.9	no access	-	-	-	-	N/A
3515	214903.4	679067.9	no access	-	-	-	-	N/A
3516	214903.4	679057.9	no access	-	-	-	-	N/A
3517	214903.4	679047.9	no access	-	-	-	-	N/A
3518	214903.4	679037.9	no access	-	-	-	-	N/A
3519	214903.4	679027.9	no access	-	-	-	-	N/A
3520	214903.4	679017.9	no access	-	-	-	-	N/A
3521	214903.4	679007.9	no access	-	-	-	-	N/A
3522	214903.4	678997.9	no access	-	-	-	-	N/A
3523	214913.4	679207.9	no access	-	-	-	-	N/A
3524	214913.4	679197.9	no access	-	-	-	-	N/A
3525	214913.4	679187.9	no access	-	-	-	-	N/A
3526	214913.4	679177.9	no access	-	-	-	-	N/A
3527	214913.4	679167.9	no access	-	-	-	-	N/A
3528	214913.4	679157.9	no access	-	-	-	-	N/A
3529	214913.4	679147.9	no access	-	-	-	-	N/A
3530	214913.4	679137.9	no access	-	-	-	-	N/A
3531	214913.4	679127.9	no access	-	-	-	-	N/A
3532	214913.4	679117.9	no access	-	-	-	-	N/A
3533	214913.4	679107.9	no access	-	-	-	-	N/A
3534	214913.4	679097.9	no access	-	-	-	-	N/A
3535	214913.4	679087.9	no access	-	-	-	-	N/A
3536	214913.4	679077.9	no access	-	-	-	-	N/A
3537	214913.4	679067.9	no access	-	-	-	-	N/A
3538	214913.4	679057.9	no access	-	-	-	-	N/A
3539	214913.4	679047.9	no access	-	-	-	-	N/A
3540	214913.4	679037.9	no access	-	-	-	-	N/A
3541	214913.4	679027.9	no access	-	-	-	-	N/A
3542	214913.4	679017.9	no access	-	-	-	-	N/A

PROJECT TITLE: GIANTS BURN PHASE 2		Contract No: 7034	Date 04/07/25	Final	CLIENT: Statkraft UK Ltd	Ritchie House Starlaw Business Park Livingston West Lothian EH54 8SF info@greencatrenewables.co.uk 01506 416553 A trading name of Green Cat Renewables Limited	
DRAWING TITLE: RESULTS OF PEAT PROBES: HAZARD RATING		Fig. No. A4 Sheet 60 of 102	Revisions DWN CHK APP				
SCALE:							

Exploration Point	Co-ordinates		Hazard Rating					Average Hazard Rating
	Easting (m)	Northing (m)	Peat Depth	Slope Angle	Peat Strength	Slope Instability	Water Condition	
3543	214913.4	679007.9	no access	-	-	-	-	N/A
3544	214913.4	678997.9	no access	-	-	-	-	N/A
3545	214923.4	679197.9	no access	-	-	-	-	N/A
3546	214923.4	679187.9	no access	-	-	-	-	N/A
3547	214923.4	679177.9	no access	-	-	-	-	N/A
3548	214923.4	679167.9	no access	-	-	-	-	N/A
3549	214923.4	679157.9	no access	-	-	-	-	N/A
3550	214923.4	679147.9	no access	-	-	-	-	N/A
3551	214923.4	679137.9	no access	-	-	-	-	N/A
3552	214923.4	679127.9	no access	-	-	-	-	N/A
3553	214923.4	679117.9	no access	-	-	-	-	N/A
3554	214923.4	679107.9	no access	-	-	-	-	N/A
3555	214923.4	679097.9	no access	-	-	-	-	N/A
3556	214923.4	679087.9	no access	-	-	-	-	N/A
3557	214923.4	679077.9	no access	-	-	-	-	N/A
3558	214923.4	679067.9	no access	-	-	-	-	N/A
3559	214923.4	679057.9	no access	-	-	-	-	N/A
3560	214923.4	679047.9	no access	-	-	-	-	N/A
3561	214923.4	679037.9	no access	-	-	-	-	N/A
3562	214923.4	679027.9	no access	-	-	-	-	N/A
3563	214923.4	679017.9	no access	-	-	-	-	N/A
3564	214923.4	679007.9	no access	-	-	-	-	N/A
3565	214923.4	678997.9	no access	-	-	-	-	N/A
3566	214933.4	679187.9	no access	-	-	-	-	N/A
3567	214933.4	679177.9	no access	-	-	-	-	N/A
3568	214933.4	679167.9	no access	-	-	-	-	N/A
3569	214933.4	679157.9	no access	-	-	-	-	N/A
3570	214933.4	679147.9	no access	-	-	-	-	N/A
3571	214933.4	679137.9	no access	-	-	-	-	N/A
3572	214933.4	679127.9	no access	-	-	-	-	N/A
3573	214933.4	679117.9	no access	-	-	-	-	N/A
3574	214933.4	679107.9	no access	-	-	-	-	N/A
3575	214933.4	679097.9	no access	-	-	-	-	N/A
3576	214933.4	679087.9	no access	-	-	-	-	N/A
3577	214933.4	679077.9	no access	-	-	-	-	N/A
3578	214933.4	679067.9	no access	-	-	-	-	N/A
3579	214933.4	679057.9	no access	-	-	-	-	N/A
3580	214933.4	679047.9	no access	-	-	-	-	N/A
3581	214933.4	679037.9	no access	-	-	-	-	N/A
3582	214933.4	679027.9	no access	-	-	-	-	N/A
3583	214933.4	679017.9	no access	-	-	-	-	N/A
3584	214933.4	679007.9	no access	-	-	-	-	N/A
3585	214933.4	678997.9	no access	-	-	-	-	N/A
3586	214943.4	679177.9	no access	-	-	-	-	N/A

PROJECT TITLE: GIANTS BURN PHASE 2		Contract No: 7034	Date 04/07/25	Final	CLIENT: Statkraft UK Ltd	Ritchie House Starlaw Business Park Livingston West Lothian EH54 8SF info@greencatrenewables.co.uk 01506 416553 A trading name of Green Cat Renewables Limited	
DRAWING TITLE: RESULTS OF PEAT PROBES: HAZARD RATING		Fig. No. A4 Sheet 61 of 102	Revisions DWN CHK APP				
SCALE:							

Exploration Point	Co-ordinates		Hazard Rating					Average Hazard Rating
	Easting (m)	Northing (m)	Peat Depth	Slope Angle	Peat Strength	Slope Instability	Water Condition	
3587	214943.4	679167.9	no access	-	-	-	-	N/A
3588	214943.4	679157.9	no access	-	-	-	-	N/A
3589	214943.4	679147.9	no access	-	-	-	-	N/A
3590	214943.4	679137.9	no access	-	-	-	-	N/A
3591	214943.4	679127.9	no access	-	-	-	-	N/A
3592	214943.4	679117.9	no access	-	-	-	-	N/A
3593	214943.4	679107.9	no access	-	-	-	-	N/A
3594	214943.4	679097.9	no access	-	-	-	-	N/A
3595	214943.4	679087.9	no access	-	-	-	-	N/A
3596	214943.4	679077.9	no access	-	-	-	-	N/A
3597	214943.4	679067.9	no access	-	-	-	-	N/A
3598	214943.4	679057.9	no access	-	-	-	-	N/A
3599	214943.4	679047.9	no access	-	-	-	-	N/A
3600	214943.4	679037.9	no access	-	-	-	-	N/A
3601	214943.4	679027.9	no access	-	-	-	-	N/A
3602	214943.4	679017.9	no access	-	-	-	-	N/A
3603	214943.4	679007.9	no access	-	-	-	-	N/A
3604	214943.4	678997.9	no access	-	-	-	-	N/A
3605	214953.4	679167.9	no access	-	-	-	-	N/A
3606	214953.4	679157.9	no access	-	-	-	-	N/A
3607	214953.4	679147.9	no access	-	-	-	-	N/A
3608	214953.4	679137.9	no access	-	-	-	-	N/A
3609	214953.4	679127.9	no access	-	-	-	-	N/A
3610	214953.4	679117.9	no access	-	-	-	-	N/A
3611	214953.4	679107.9	no access	-	-	-	-	N/A
3612	214953.4	679097.9	no access	-	-	-	-	N/A
3613	214953.4	679087.9	no access	-	-	-	-	N/A
3614	214953.4	679077.9	no access	-	-	-	-	N/A
3615	214953.4	679067.9	no access	-	-	-	-	N/A
3616	214953.4	679057.9	no access	-	-	-	-	N/A
3617	214953.4	679047.9	no access	-	-	-	-	N/A
3618	214953.4	679037.9	no access	-	-	-	-	N/A
3619	214953.4	679027.9	no access	-	-	-	-	N/A
3620	214953.4	679017.9	no access	-	-	-	-	N/A
3621	214953.4	679007.9	no access	-	-	-	-	N/A
3622	214953.4	678997.9	no access	-	-	-	-	N/A
3623	214963.4	679157.9	no access	-	-	-	-	N/A
3624	214963.4	679147.9	no access	-	-	-	-	N/A
3625	214963.4	679137.9	no access	-	-	-	-	N/A
3626	214963.4	679127.9	no access	-	-	-	-	N/A
3627	214963.4	679117.9	no access	-	-	-	-	N/A
3628	214963.4	679107.9	no access	-	-	-	-	N/A
3629	214963.4	679097.9	no access	-	-	-	-	N/A
3630	214963.4	679087.9	no access	-	-	-	-	N/A

PROJECT TITLE: GIANTS BURN PHASE 2		Contract No: 7034	Date 04/07/25	Final	CLIENT: Statkraft UK Ltd	Ritchie House Starlaw Business Park Livingston West Lothian EH54 8SF info@greencatrenewables.co.uk 01506 416553 A trading name of Green Cat Renewables Limited	
DRAWING TITLE: RESULTS OF PEAT PROBES: HAZARD RATING		Fig. No. A4 Sheet 62 of 102	Revisions DWN CHK APP				
SCALE:							

Exploration Point	Co-ordinates		Hazard Rating					Average Hazard Rating
	Easting (m)	Northing (m)	Peat Depth	Slope Angle	Peat Strength	Slope Instability	Water Condition	
3631	214963.4	679077.9	no access	-	-	-	-	N/A
3632	214963.4	679067.9	no access	-	-	-	-	N/A
3633	214963.4	679057.9	no access	-	-	-	-	N/A
3634	214963.4	679047.9	no access	-	-	-	-	N/A
3635	214963.4	679037.9	no access	-	-	-	-	N/A
3636	214963.4	679027.9	no access	-	-	-	-	N/A
3637	214963.4	679017.9	no access	-	-	-	-	N/A
3638	214963.4	679007.9	no access	-	-	-	-	N/A
3639	214963.4	678997.9	no access	-	-	-	-	N/A
3640	214973.4	679147.9	no access	-	-	-	-	N/A
3641	214973.4	679137.9	no access	-	-	-	-	N/A
3642	214973.4	679127.9	no access	-	-	-	-	N/A
3643	214973.4	679117.9	no access	-	-	-	-	N/A
3644	214973.4	679107.9	no access	-	-	-	-	N/A
3645	214973.4	679097.9	no access	-	-	-	-	N/A
3646	214973.4	679087.9	no access	-	-	-	-	N/A
3647	214973.4	679077.9	no access	-	-	-	-	N/A
3648	214973.4	679067.9	no access	-	-	-	-	N/A
3649	214973.4	679057.9	no access	-	-	-	-	N/A
3650	214973.4	679047.9	no access	-	-	-	-	N/A
3651	214973.4	679037.9	no access	-	-	-	-	N/A
3652	214973.4	679027.9	no access	-	-	-	-	N/A
3653	214973.4	679017.9	no access	-	-	-	-	N/A
3654	214973.4	679007.9	no access	-	-	-	-	N/A
3655	214973.4	678997.9	no access	-	-	-	-	N/A
3656	214983.4	679137.9	no access	-	-	-	-	N/A
3657	214983.4	679127.9	no access	-	-	-	-	N/A
3658	214983.4	679117.9	no access	-	-	-	-	N/A
3659	214983.4	679107.9	no access	-	-	-	-	N/A
3660	214983.4	679097.9	no access	-	-	-	-	N/A
3661	214983.4	679087.9	no access	-	-	-	-	N/A
3662	214983.4	679077.9	no access	-	-	-	-	N/A
3663	214983.4	679067.9	no access	-	-	-	-	N/A
3664	214983.4	679057.9	no access	-	-	-	-	N/A
3665	214983.4	679047.9	no access	-	-	-	-	N/A
3666	214983.4	679037.9	no access	-	-	-	-	N/A
3667	214983.4	679027.9	no access	-	-	-	-	N/A
3668	214983.4	679017.9	no access	-	-	-	-	N/A
3669	214983.4	679007.9	no access	-	-	-	-	N/A
3670	214983.4	678997.9	no access	-	-	-	-	N/A
3671	214983.4	678987.9	no access	-	-	-	-	N/A
3672	214993.4	679127.9	no access	-	-	-	-	N/A
3673	214993.4	679117.9	no access	-	-	-	-	N/A
3674	214993.4	679107.9	no access	-	-	-	-	N/A

PROJECT TITLE: GIANTS BURN PHASE 2		Contract No: 7034	Date 04/07/25 DWN CHK APP GGH GGH	Final	CLIENT: Statkraft UK Ltd	Ritchie House Starlaw Business Park Livingston West Lothian EH54 8SF info@greencatrenewables.co.uk 01506 416553 A trading name of Green Cat Renewables Limited	
DRAWING TITLE: RESULTS OF PEAT PROBES: HAZARD RATING		Fig. No. A4 Sheet 63 of 102	Revisions DWN CHK APP				
SCALE:							

Exploration Point	Co-ordinates		Hazard Rating					Average Hazard Rating
	Easting (m)	Northing (m)	Peat Depth	Slope Angle	Peat Strength	Slope Instability	Water Condition	
3675	214993.4	679097.9	no access	-	-	-	-	N/A
3676	214993.4	679087.9	no access	-	-	-	-	N/A
3677	214993.4	679077.9	no access	-	-	-	-	N/A
3678	214993.4	679067.9	no access	-	-	-	-	N/A
3679	214993.4	679057.9	no access	-	-	-	-	N/A
3680	214993.4	679047.9	no access	-	-	-	-	N/A
3681	214993.4	679037.9	no access	-	-	-	-	N/A
3682	214993.4	679027.9	no access	-	-	-	-	N/A
3683	214993.4	679017.9	no access	-	-	-	-	N/A
3684	214993.4	679007.9	no access	-	-	-	-	N/A
3685	214993.4	678997.9	no access	-	-	-	-	N/A
3686	214993.4	678987.9	no access	-	-	-	-	N/A
3687	215003.4	679117.9	no access	-	-	-	-	N/A
3688	215003.4	679107.9	no access	-	-	-	-	N/A
3689	215003.4	679097.9	no access	-	-	-	-	N/A
3690	215003.4	679087.9	no access	-	-	-	-	N/A
3691	215003.4	679077.9	no access	-	-	-	-	N/A
3692	215003.4	679067.9	no access	-	-	-	-	N/A
3693	215003.4	679057.9	no access	-	-	-	-	N/A
3694	215003.4	679047.9	no access	-	-	-	-	N/A
3695	215003.4	679037.9	no access	-	-	-	-	N/A
3696	215003.4	679027.9	no access	-	-	-	-	N/A
3697	215003.4	679017.9	no access	-	-	-	-	N/A
3698	215003.4	679007.9	no access	-	-	-	-	N/A
3699	215003.4	678997.9	no access	-	-	-	-	N/A
3700	215003.4	678987.9	no access	-	-	-	-	N/A
3701	215003.4	678977.9	no access	-	-	-	-	N/A
3702	215013.4	679107.9	no access	-	-	-	-	N/A
3703	215013.4	679097.9	no access	-	-	-	-	N/A
3704	215013.4	679087.9	no access	-	-	-	-	N/A
3705	215013.4	679077.9	no access	-	-	-	-	N/A
3706	215013.4	679067.9	no access	-	-	-	-	N/A
3707	215013.4	679057.9	no access	-	-	-	-	N/A
3708	215013.4	679047.9	no access	-	-	-	-	N/A
3709	215013.4	679037.9	no access	-	-	-	-	N/A
3710	215013.4	679027.9	no access	-	-	-	-	N/A
3711	215013.4	679017.9	no access	-	-	-	-	N/A
3712	215013.4	679007.9	no access	-	-	-	-	N/A
3713	215013.4	678997.9	no access	-	-	-	-	N/A
3714	215013.4	678987.9	no access	-	-	-	-	N/A
3715	215013.4	678977.9	no access	-	-	-	-	N/A
3716	215013.4	678967.9	no access	-	-	-	-	N/A
3717	215023.4	679097.9	no access	-	-	-	-	N/A
3718	215023.4	679087.9	no access	-	-	-	-	N/A

PROJECT TITLE: GIANTS BURN PHASE 2		Contract No: 7034	Date 04/07/25 DWN CHK APP GGH GGH	Final	CLIENT: Statkraft UK Ltd	Ritchie House Starlaw Business Park Livingston West Lothian EH54 8SF info@greencatrenewables.co.uk 01506 416553 A trading name of Green Cat Renewables Limited	
DRAWING TITLE: RESULTS OF PEAT PROBES: HAZARD RATING		Fig. No. A4 Sheet 64 of 102	Revisions DWN CHK APP				
SCALE:							

Exploration Point	Co-ordinates		Hazard Rating					Average Hazard Rating
	Easting (m)	Northing (m)	Peat Depth	Slope Angle	Peat Strength	Slope Instability	Water Condition	
3719	215023.4	679077.9	no access	-	-	-	-	N/A
3720	215023.4	679067.9	no access	-	-	-	-	N/A
3721	215023.4	679057.9	no access	-	-	-	-	N/A
3722	215023.4	679047.9	no access	-	-	-	-	N/A
3723	215023.4	679037.9	no access	-	-	-	-	N/A
3724	215023.4	679027.9	no access	-	-	-	-	N/A
3725	215023.4	679017.9	no access	-	-	-	-	N/A
3726	215023.4	679007.9	no access	-	-	-	-	N/A
3727	215023.4	678997.9	no access	-	-	-	-	N/A
3728	215023.4	678987.9	no access	-	-	-	-	N/A
3729	215023.4	678977.9	no access	-	-	-	-	N/A
3730	215023.4	678967.9	no access	-	-	-	-	N/A
3731	215033.4	679087.9	no access	-	-	-	-	N/A
3732	215033.4	679077.9	no access	-	-	-	-	N/A
3733	215033.4	679067.9	no access	-	-	-	-	N/A
3734	215033.4	679057.9	no access	-	-	-	-	N/A
3735	215033.4	679047.9	no access	-	-	-	-	N/A
3736	215033.4	679037.9	no access	-	-	-	-	N/A
3737	215033.4	679027.9	no access	-	-	-	-	N/A
3738	215033.4	679017.9	no access	-	-	-	-	N/A
3739	215033.4	679007.9	no access	-	-	-	-	N/A
3740	215033.4	678997.9	no access	-	-	-	-	N/A
3741	215033.4	678987.9	no access	-	-	-	-	N/A
3742	215033.4	678977.9	no access	-	-	-	-	N/A
3743	215033.4	678967.9	no access	-	-	-	-	N/A
3744	215033.4	678957.9	no access	-	-	-	-	N/A
3745	215043.4	679077.9	no access	-	-	-	-	N/A
3746	215043.4	679067.9	no access	-	-	-	-	N/A
3747	215043.4	679057.9	no access	-	-	-	-	N/A
3748	215043.4	679047.9	no access	-	-	-	-	N/A
3749	215043.4	679037.9	no access	-	-	-	-	N/A
3750	215043.4	679027.9	no access	-	-	-	-	N/A
3751	215043.4	679017.9	no access	-	-	-	-	N/A
3752	215043.4	679007.9	no access	-	-	-	-	N/A
3753	215043.4	678997.9	no access	-	-	-	-	N/A
3754	215043.4	678987.9	no access	-	-	-	-	N/A
3755	215043.4	678977.9	no access	-	-	-	-	N/A
3756	215043.4	678967.9	no access	-	-	-	-	N/A
3757	215043.4	678957.9	no access	-	-	-	-	N/A
3758	215043.4	678947.9	no access	-	-	-	-	N/A
3759	215053.4	679057.9	no access	-	-	-	-	N/A
3760	215053.4	679047.9	no access	-	-	-	-	N/A
3761	215053.4	679037.9	no access	-	-	-	-	N/A
3762	215053.4	679027.9	no access	-	-	-	-	N/A

PROJECT TITLE: GIANTS BURN PHASE 2		Contract No: 7034	Date 04/07/25	Final	CLIENT: Statkraft UK Ltd	Ritchie House Starlaw Business Park Livingston West Lothian EH54 8SF info@greencatrenewables.co.uk 01506 416553 A trading name of Green Cat Renewables Limited	
DRAWING TITLE: RESULTS OF PEAT PROBES: HAZARD RATING		Fig. No. A4 Sheet 65 of 102	Revisions DWN CHK APP				
SCALE:							

Exploration Point	Co-ordinates		Hazard Rating					Average Hazard Rating
	Easting (m)	Northing (m)	Peat Depth	Slope Angle	Peat Strength	Slope Instability	Water Condition	
3763	215053.4	679017.9	no access	-	-	-	-	N/A
3764	215053.4	679007.9	no access	-	-	-	-	N/A
3765	215053.4	678997.9	no access	-	-	-	-	N/A
3766	215053.4	678987.9	no access	-	-	-	-	N/A
3767	215053.4	678977.9	no access	-	-	-	-	N/A
3768	215053.4	678967.9	no access	-	-	-	-	N/A
3769	215053.4	678957.9	no access	-	-	-	-	N/A
3770	215053.4	678947.9	no access	-	-	-	-	N/A
3771	215063.4	679047.9	no access	-	-	-	-	N/A
3772	215063.4	679037.9	no access	-	-	-	-	N/A
3773	215063.4	679027.9	no access	-	-	-	-	N/A
3774	215063.4	679017.9	no access	-	-	-	-	N/A
3775	215063.4	679007.9	no access	-	-	-	-	N/A
3776	215063.4	678997.9	no access	-	-	-	-	N/A
3777	215063.4	678987.9	no access	-	-	-	-	N/A
3778	215063.4	678977.9	no access	-	-	-	-	N/A
3779	215063.4	678967.9	no access	-	-	-	-	N/A
3780	215063.4	678957.9	no access	-	-	-	-	N/A
3781	215063.4	678947.9	no access	-	-	-	-	N/A
3782	215063.4	678937.9	no access	-	-	-	-	N/A
3783	215073.4	679037.9	no access	-	-	-	-	N/A
3784	215073.4	679027.9	no access	-	-	-	-	N/A
3785	215073.4	679017.9	no access	-	-	-	-	N/A
3786	215073.4	679007.9	no access	-	-	-	-	N/A
3787	215073.4	678997.9	no access	-	-	-	-	N/A
3788	215073.4	678987.9	no access	-	-	-	-	N/A
3789	215073.4	678977.9	no access	-	-	-	-	N/A
3790	215073.4	678967.9	no access	-	-	-	-	N/A
3791	215073.4	678957.9	no access	-	-	-	-	N/A
3792	215073.4	678947.9	no access	-	-	-	-	N/A
3793	215073.4	678937.9	no access	-	-	-	-	N/A
3794	215083.4	679027.9	no access	-	-	-	-	N/A
3795	215083.4	679017.9	no access	-	-	-	-	N/A
3796	215083.4	679007.9	no access	-	-	-	-	N/A
3797	215083.4	678997.9	no access	-	-	-	-	N/A
3798	215083.4	678987.9	no access	-	-	-	-	N/A
3799	215083.4	678977.9	no access	-	-	-	-	N/A
3800	215083.4	678967.9	no access	-	-	-	-	N/A
3801	215083.4	678957.9	no access	-	-	-	-	N/A
3802	215083.4	678947.9	no access	-	-	-	-	N/A
3803	215083.4	678937.9	no access	-	-	-	-	N/A
3804	215083.4	678927.9	no access	-	-	-	-	N/A
3805	215093.4	679017.9	no access	-	-	-	-	N/A
3806	215093.4	679007.9	no access	-	-	-	-	N/A

PROJECT TITLE: GIANTS BURN PHASE 2		Contract No: 7034	Date 04/07/25 DWN CHK APP GGH GGH	Final	CLIENT: Statkraft UK Ltd	Ritchie House Starlaw Business Park Livingston West Lothian EH54 8SF info@greencatrenewables.co.uk 01506 416553 A trading name of Green Cat Renewables Limited	
DRAWING TITLE: RESULTS OF PEAT PROBES: HAZARD RATING		Fig. No. A4 Sheet 66 of 102	Revisions DWN CHK APP				
SCALE:							

Exploration Point	Co-ordinates		Hazard Rating					Average Hazard Rating
	Easting (m)	Northing (m)	Peat Depth	Slope Angle	Peat Strength	Slope Instability	Water Condition	
3807	215093.4	678997.9	no access	-	-	-	-	N/A
3808	215093.4	678987.9	no access	-	-	-	-	N/A
3809	215093.4	678977.9	no access	-	-	-	-	N/A
3810	215093.4	678967.9	no access	-	-	-	-	N/A
3811	215093.4	678957.9	no access	-	-	-	-	N/A
3812	215093.4	678947.9	no access	-	-	-	-	N/A
3813	215093.4	678937.9	no access	-	-	-	-	N/A
3814	215093.4	678927.9	no access	-	-	-	-	N/A
3815	215093.4	678917.9	no access	-	-	-	-	N/A
3816	215103.4	679007.9	no access	-	-	-	-	N/A
3817	215103.4	678997.9	no access	-	-	-	-	N/A
3818	215103.4	678987.9	no access	-	-	-	-	N/A
3819	215103.4	678977.9	no access	-	-	-	-	N/A
3820	215103.4	678967.9	no access	-	-	-	-	N/A
3821	215103.4	678957.9	no access	-	-	-	-	N/A
3822	215103.4	678947.9	no access	-	-	-	-	N/A
3823	215103.4	678937.9	no access	-	-	-	-	N/A
3824	215103.4	678927.9	no access	-	-	-	-	N/A
3825	215103.4	678917.9	no access	-	-	-	-	N/A
3826	215113.4	678997.9	no access	-	-	-	-	N/A
3827	215113.4	678987.9	no access	-	-	-	-	N/A
3828	215113.4	678977.9	no access	-	-	-	-	N/A
3829	215113.4	678967.9	no access	-	-	-	-	N/A
3830	215113.4	678957.9	no access	-	-	-	-	N/A
3831	215113.4	678947.9	no access	-	-	-	-	N/A
3832	215113.4	678937.9	no access	-	-	-	-	N/A
3833	215113.4	678927.9	no access	-	-	-	-	N/A
3834	215113.4	678917.9	no access	-	-	-	-	N/A
3835	215113.4	678907.9	no access	-	-	-	-	N/A
3836	215123.4	678987.9	no access	-	-	-	-	N/A
3837	215123.4	678977.9	no access	-	-	-	-	N/A
3838	215123.4	678967.9	no access	-	-	-	-	N/A
3839	215123.4	678957.9	no access	-	-	-	-	N/A
3840	215123.4	678947.9	no access	-	-	-	-	N/A
3841	215123.4	678937.9	no access	-	-	-	-	N/A
3842	215123.4	678927.9	no access	-	-	-	-	N/A
3843	215123.4	678917.9	no access	-	-	-	-	N/A
3844	215123.4	678907.9	no access	-	-	-	-	N/A
3845	215123.4	678897.9	no access	-	-	-	-	N/A
3846	215123.4	678887.9	no access	-	-	-	-	N/A
3847	215133.4	678967.9	no access	-	-	-	-	N/A
3848	215133.4	678957.9	no access	-	-	-	-	N/A
3849	215133.4	678947.9	no access	-	-	-	-	N/A
3850	215133.4	678937.9	no access	-	-	-	-	N/A

PROJECT TITLE: GIANTS BURN PHASE 2		Contract No: 7034	Date 04/07/25	Final	CLIENT: Statkraft UK Ltd	Ritchie House Starlaw Business Park Livingston West Lothian EH54 8SF info@greencatrenewables.co.uk 01506 416553 A trading name of Green Cat Renewables Limited	
DRAWING TITLE: RESULTS OF PEAT PROBES: HAZARD RATING		Fig. No. A4 Sheet 67 of 102	Revisions DWN CHK APP				
SCALE:							

Exploration Point	Co-ordinates		Hazard Rating					Average Hazard Rating
	Easting (m)	Northing (m)	Peat Depth	Slope Angle	Peat Strength	Slope Instability	Water Condition	
3851	215133.4	678927.9	no access	-	-	-	-	N/A
3852	215133.4	678917.9	no access	-	-	-	-	N/A
3853	215133.4	678907.9	no access	-	-	-	-	N/A
3854	215133.4	678897.9	no access	-	-	-	-	N/A
3855	215133.4	678887.9	no access	-	-	-	-	N/A
3856	215133.4	678877.9	no access	-	-	-	-	N/A
3857	215143.4	678957.9	no access	-	-	-	-	N/A
3858	215143.4	678947.9	no access	-	-	-	-	N/A
3859	215143.4	678937.9	no access	-	-	-	-	N/A
3860	215143.4	678927.9	no access	-	-	-	-	N/A
3861	215143.4	678917.9	no access	-	-	-	-	N/A
3862	215143.4	678907.9	no access	-	-	-	-	N/A
3863	215143.4	678897.9	no access	-	-	-	-	N/A
3864	215143.4	678887.9	no access	-	-	-	-	N/A
3865	215143.4	678877.9	no access	-	-	-	-	N/A
3866	215143.4	678867.9	no access	-	-	-	-	N/A
3867	215153.4	678947.9	no access	-	-	-	-	N/A
3868	215153.4	678937.9	no access	-	-	-	-	N/A
3869	215153.4	678927.9	no access	-	-	-	-	N/A
3870	215153.4	678917.9	no access	-	-	-	-	N/A
3871	215153.4	678907.9	no access	-	-	-	-	N/A
3872	215153.4	678897.9	no access	-	-	-	-	N/A
3873	215153.4	678887.9	no access	-	-	-	-	N/A
3874	215153.4	678877.9	no access	-	-	-	-	N/A
3875	215153.4	678867.9	no access	-	-	-	-	N/A
3876	215153.4	678857.9	no access	-	-	-	-	N/A
3877	215163.4	678937.9	no access	-	-	-	-	N/A
3878	215163.4	678927.9	no access	-	-	-	-	N/A
3879	215163.4	678917.9	no access	-	-	-	-	N/A
3880	215163.4	678907.9	no access	-	-	-	-	N/A
3881	215163.4	678897.9	no access	-	-	-	-	N/A
3882	215163.4	678887.9	no access	-	-	-	-	N/A
3883	215163.4	678877.9	no access	-	-	-	-	N/A
3884	215163.4	678867.9	no access	-	-	-	-	N/A
3885	215163.4	678857.9	no access	-	-	-	-	N/A
3886	215163.4	678847.9	no access	-	-	-	-	N/A
3887	215173.4	678927.9	no access	-	-	-	-	N/A
3888	215173.4	678917.9	no access	-	-	-	-	N/A
3889	215173.4	678907.9	no access	-	-	-	-	N/A
3890	215173.4	678897.9	no access	-	-	-	-	N/A
3891	215173.4	678887.9	no access	-	-	-	-	N/A
3892	215173.4	678877.9	no access	-	-	-	-	N/A
3893	215173.4	678867.9	no access	-	-	-	-	N/A
3894	215173.4	678857.9	no access	-	-	-	-	N/A

PROJECT TITLE: GIANTS BURN PHASE 2		Contract No: 7034	Date 04/07/25 DWN CHK APP GGH GGH	Final	CLIENT: Statkraft UK Ltd	Ritchie House Starlaw Business Park Livingston West Lothian EH54 8SF info@greencatrenewables.co.uk 01506 416553 A trading name of Green Cat Renewables Limited	
DRAWING TITLE: RESULTS OF PEAT PROBES: HAZARD RATING		Fig. No. A4 Sheet 68 of 102	Revisions DWN CHK APP				
SCALE:							

Exploration Point	Co-ordinates		Hazard Rating					Average Hazard Rating
	Easting (m)	Northing (m)	Peat Depth	Slope Angle	Peat Strength	Slope Instability	Water Condition	
3895	215173.4	678847.9	no access	-	-	-	-	N/A
3896	215173.4	678837.9	no access	-	-	-	-	N/A
3897	215183.4	678917.9	no access	-	-	-	-	N/A
3898	215183.4	678907.9	no access	-	-	-	-	N/A
3899	215183.4	678897.9	no access	-	-	-	-	N/A
3900	215183.4	678887.9	no access	-	-	-	-	N/A
3901	215183.4	678877.9	no access	-	-	-	-	N/A
3902	215183.4	678867.9	no access	-	-	-	-	N/A
3903	215183.4	678857.9	no access	-	-	-	-	N/A
3904	215183.4	678847.9	no access	-	-	-	-	N/A
3905	215183.4	678837.9	no access	-	-	-	-	N/A
3906	215183.4	678827.9	no access	-	-	-	-	N/A
3907	215193.4	678907.9	no access	-	-	-	-	N/A
3908	215193.4	678897.9	no access	-	-	-	-	N/A
3909	215193.4	678887.9	no access	-	-	-	-	N/A
3910	215193.4	678877.9	no access	-	-	-	-	N/A
3911	215193.4	678867.9	no access	-	-	-	-	N/A
3912	215193.4	678857.9	no access	-	-	-	-	N/A
3913	215193.4	678847.9	no access	-	-	-	-	N/A
3914	215193.4	678837.9	no access	-	-	-	-	N/A
3915	215193.4	678827.9	no access	-	-	-	-	N/A
3916	215193.4	678817.9	no access	-	-	-	-	N/A
3917	215203.4	678897.9	no access	-	-	-	-	N/A
3918	215203.4	678887.9	no access	-	-	-	-	N/A
3919	215203.4	678877.9	no access	-	-	-	-	N/A
3920	215203.4	678867.9	no access	-	-	-	-	N/A
3921	215203.4	678857.9	no access	-	-	-	-	N/A
3922	215203.4	678847.9	no access	-	-	-	-	N/A
3923	215203.4	678837.9	no access	-	-	-	-	N/A
3924	215203.4	678827.9	no access	-	-	-	-	N/A
3925	215203.4	678817.9	no access	-	-	-	-	N/A
3926	215203.4	678807.9	no access	-	-	-	-	N/A
3927	215213.4	678877.9	no access	-	-	-	-	N/A
3928	215213.4	678867.9	no access	-	-	-	-	N/A
3929	215213.4	678857.9	no access	-	-	-	-	N/A
3930	215213.4	678847.9	no access	-	-	-	-	N/A
3931	215213.4	678837.9	no access	-	-	-	-	N/A
3932	215213.4	678827.9	no access	-	-	-	-	N/A
3933	215213.4	678817.9	no access	-	-	-	-	N/A
3934	215213.4	678807.9	no access	-	-	-	-	N/A
3935	215213.4	678797.9	no access	-	-	-	-	N/A
3936	215223.4	678867.9	no access	-	-	-	-	N/A
3937	215223.4	678857.9	no access	-	-	-	-	N/A
3938	215223.4	678847.9	no access	-	-	-	-	N/A

PROJECT TITLE: GIANTS BURN PHASE 2		Contract No: 7034	Date 04/07/25 DWN CHK APP GGH GGH	Final	CLIENT: Statkraft UK Ltd	Ritchie House Starlaw Business Park Livingston West Lothian EH54 8SF info@greencatrenewables.co.uk 01506 416553 A trading name of Green Cat Renewables Limited	
DRAWING TITLE: RESULTS OF PEAT PROBES: HAZARD RATING		Fig. No. A4 Sheet 69 of 102	Revisions DWN CHK APP				
SCALE:							

Exploration Point	Co-ordinates		Hazard Rating					Average Hazard Rating
	Easting (m)	Northing (m)	Peat Depth	Slope Angle	Peat Strength	Slope Instability	Water Condition	
3939	215223.4	678837.9	no access	-	-	-	-	N/A
3940	215223.4	678827.9	no access	-	-	-	-	N/A
3941	215223.4	678817.9	no access	-	-	-	-	N/A
3942	215223.4	678807.9	no access	-	-	-	-	N/A
3943	215223.4	678797.9	no access	-	-	-	-	N/A
3944	215223.4	678787.9	no access	-	-	-	-	N/A
3945	215233.4	678857.9	no access	-	-	-	-	N/A
3946	215233.4	678847.9	no access	-	-	-	-	N/A
3947	215233.4	678837.9	no access	-	-	-	-	N/A
3948	215233.4	678827.9	no access	-	-	-	-	N/A
3949	215233.4	678817.9	no access	-	-	-	-	N/A
3950	215233.4	678807.9	no access	-	-	-	-	N/A
3951	215233.4	678797.9	no access	-	-	-	-	N/A
3952	215233.4	678787.9	no access	-	-	-	-	N/A
3953	215233.4	678777.9	no access	-	-	-	-	N/A
3954	215243.4	678847.9	no access	-	-	-	-	N/A
3955	215243.4	678837.9	no access	-	-	-	-	N/A
3956	215243.4	678827.9	no access	-	-	-	-	N/A
3957	215243.4	678817.9	no access	-	-	-	-	N/A
3958	215243.4	678807.9	no access	-	-	-	-	N/A
3959	215243.4	678797.9	no access	-	-	-	-	N/A
3960	215243.4	678787.9	no access	-	-	-	-	N/A
3961	215243.4	678777.9	no access	-	-	-	-	N/A
3962	215243.4	678767.9	no access	-	-	-	-	N/A
3963	215253.4	678837.9	no access	-	-	-	-	N/A
3964	215253.4	678827.9	no access	-	-	-	-	N/A
3965	215253.4	678817.9	no access	-	-	-	-	N/A
3966	215253.4	678807.9	no access	-	-	-	-	N/A
3967	215253.4	678797.9	2	3	1	1	1	1.6
3968	215253.4	678787.9	2	4	1	1	1	1.8
3969	215253.4	678777.9	2	3	1	1	1	1.6
3970	215253.4	678767.9	2	3	1	1	1	1.6
3971	215253.4	678757.9	2	3	1	1	1	1.6
3972	215263.4	678827.9	no access	-	-	-	-	N/A
3973	215263.4	678817.9	no access	-	-	-	-	N/A
3974	215263.4	678807.9	no access	-	-	-	-	N/A
3975	215263.4	678797.9	no access	-	-	-	-	N/A
3976	215263.4	678787.9	no access	-	-	-	-	N/A
3977	215263.4	678777.9	no access	-	-	-	-	N/A
3978	215263.4	678767.9	no access	-	-	-	-	N/A
3979	215263.4	678757.9	no access	-	-	-	-	N/A
3980	215263.4	678747.9	4	3	1	1	1	2.0
3981	215273.4	678817.9	no access	-	-	-	-	N/A
3982	215273.4	678807.9	no access	-	-	-	-	N/A

PROJECT TITLE: GIANTS BURN PHASE 2		Contract No: 7034	Date 04/07/25	Final	CLIENT: Statkraft UK Ltd	Ritchie House Starlaw Business Park Livingston West Lothian EH54 8SF info@greencatrenewables.co.uk 01506 416553 A trading name of Green Cat Renewables Limited	
DRAWING TITLE: RESULTS OF PEAT PROBES: HAZARD RATING		Fig. No. A4 Sheet 70 of 102	Revisions DWN CHK APP				
SCALE:							

Exploration Point	Co-ordinates		Hazard Rating					Average Hazard Rating
	Easting (m)	Northing (m)	Peat Depth	Slope Angle	Peat Strength	Slope Instability	Water Condition	
3983	215273.4	678797.9	no access	-	-	-	-	N/A
3984	215273.4	678787.9	no access	-	-	-	-	N/A
3985	215273.4	678777.9	no access	-	-	-	-	N/A
3986	215273.4	678767.9	no access	-	-	-	-	N/A
3987	215273.4	678757.9	no access	-	-	-	-	N/A
3988	215273.4	678747.9	4	3	1	1	1	2.0
3989	215273.4	678737.9	4	3	1	1	1	2.0
3990	215283.4	678807.9	no access	-	-	-	-	N/A
3991	215283.4	678797.9	no access	-	-	-	-	N/A
3992	215283.4	678787.9	no access	-	-	-	-	N/A
3993	215283.4	678777.9	no access	-	-	-	-	N/A
3994	215283.4	678767.9	no access	-	-	-	-	N/A
3995	215283.4	678757.9	no access	-	-	-	-	N/A
3996	215283.4	678747.9	no access	-	-	-	-	N/A
3997	215283.4	678737.9	no access	-	-	-	-	N/A
3998	215293.4	678797.9	no access	-	-	-	-	N/A
3999	215293.4	678787.9	no access	-	-	-	-	N/A
4000	215293.4	678777.9	no access	-	-	-	-	N/A
4001	215293.4	678767.9	no access	-	-	-	-	N/A
4002	215293.4	678757.9	no access	-	-	-	-	N/A
4003	215293.4	678747.9	no access	-	-	-	-	N/A
4004	215293.4	678737.9	no access	-	-	-	-	N/A
4005	215293.4	678727.9	no access	-	-	-	-	N/A
4006	215303.4	678787.9	no access	-	-	-	-	N/A
4007	215303.4	678777.9	no access	-	-	-	-	N/A
4008	215303.4	678767.9	no access	-	-	-	-	N/A
4009	215303.4	678757.9	no access	-	-	-	-	N/A
4010	215303.4	678747.9	2	3	1	1	1	1.6
4011	215303.4	678737.9	2	3	1	1	1	1.6
4012	215303.4	678727.9	2	3	1	1	1	1.6
4013	215303.4	678717.9	2	3	1	1	1	1.6
4014	215313.4	678777.9	no access	-	-	-	-	N/A
4015	215313.4	678767.9	no access	-	-	-	-	N/A
4016	215313.4	678757.9	no access	-	-	-	-	N/A
4017	215313.4	678747.9	no access	-	-	-	-	N/A
4018	215313.4	678737.9	no access	-	-	-	-	N/A
4019	215313.4	678727.9	2	4	1	1	1	1.8
4020	215313.4	678717.9	2	4	1	1	1	1.8
4021	215313.4	678707.9	2	4	1	1	1	1.8
4022	215323.4	678767.9	no access	-	-	-	-	N/A
4023	215323.4	678757.9	no access	-	-	-	-	N/A
4024	215323.4	678747.9	no access	-	-	-	-	N/A
4025	215323.4	678737.9	no access	-	-	-	-	N/A
4026	215323.4	678727.9	no access	-	-	-	-	N/A

PROJECT TITLE: GIANTS BURN PHASE 2		Contract No: 7034	Date 04/07/25 DWN CHK APP GGH GGH	Final	CLIENT: Statkraft UK Ltd	Ritchie House Starlaw Business Park Livingston West Lothian EH54 8SF info@greencatrenewables.co.uk 01506 416553	
DRAWING TITLE: RESULTS OF PEAT PROBES: HAZARD RATING		Fig. No. A4 Sheet 71 of 102	Revisions DWN CHK APP			A trading name of Green Cat Renewables Limited	
SCALE:							

Exploration Point	Co-ordinates		Hazard Rating					Average Hazard Rating
	Easting (m)	Northing (m)	Peat Depth	Slope Angle	Peat Strength	Slope Instability	Water Condition	
4027	215323.4	678717.9	2	5	1	1	1	2.0
4028	215323.4	678707.9	2	5	1	1	1	2.0
4029	215323.4	678697.9	2	5	1	1	1	2.0
4030	215333.4	678757.9	no access	-	-	-	-	N/A
4031	215333.4	678747.9	no access	-	-	-	-	N/A
4032	215333.4	678737.9	no access	-	-	-	-	N/A
4033	215333.4	678727.9	no access	-	-	-	-	N/A
4034	215333.4	678717.9	2	3	1	1	1	1.6
4035	215333.4	678707.9	2	3	1	1	1	1.6
4036	215333.4	678697.9	2	3	1	1	1	1.6
4037	215333.4	678687.9	2	3	1	1	1	1.6
4038	215343.4	678747.9	2	3	1	1	1	1.6
4039	215343.4	678737.9	3	3	1	1	1	1.8
4040	215343.4	678727.9	2	3	1	1	1	1.6
4041	215343.4	678717.9	2	3	1	1	1	1.6
4042	215343.4	678707.9	2	3	1	1	1	1.6
4043	215343.4	678697.9	2	3	1	1	1	1.6
4044	215343.4	678687.9	2	3	1	1	1	1.6
4045	215343.4	678677.9	2	3	1	1	1	1.6
4046	215353.4	678737.9	2	4	1	1	1	1.8
4047	215353.4	678727.9	2	4	1	1	1	1.8
4048	215353.4	678717.9	2	4	1	1	1	1.8
4049	215353.4	678707.9	2	4	1	1	1	1.8
4050	215353.4	678697.9	3	4	1	1	1	2.0
4051	215353.4	678687.9	2	4	1	1	1	1.8
4052	215353.4	678677.9	3	4	1	1	1	2.0
4053	215353.4	678667.9	2	4	1	1	1	1.8
4054	215363.4	678727.9	2	4	1	1	1	1.8
4055	215363.4	678717.9	2	4	1	1	1	1.8
4056	215363.4	678707.9	2	4	1	1	1	1.8
4057	215363.4	678697.9	2	4	1	1	1	1.8
4058	215363.4	678687.9	2	4	1	1	1	1.8
4059	215363.4	678677.9	2	4	1	1	1	1.8
4060	215363.4	678667.9	2	4	1	1	1	1.8
4061	215363.4	678657.9	2	4	1	1	1	1.8
4062	215373.4	678717.9	2	4	1	1	1	1.8
4063	215373.4	678707.9	2	4	1	1	1	1.8
4064	215373.4	678697.9	2	4	1	1	1	1.8
4065	215373.4	678687.9	2	4	1	1	1	1.8
4066	215373.4	678677.9	2	4	1	1	1	1.8
4067	215373.4	678667.9	2	4	1	1	1	1.8
4068	215373.4	678657.9	2	4	1	1	1	1.8
4069	215373.4	678647.9	2	4	1	1	1	1.8
4070	215383.4	678707.9	2	4	1	1	1	1.8

PROJECT TITLE: GIANTS BURN PHASE 2		Contract No: 7034	Date 04/07/25	Final	CLIENT: Statkraft UK Ltd	Ritchie House Starlaw Business Park Livingston West Lothian EH54 8SF info@greencatrenewables.co.uk 01506 416553 A trading name of Green Cat Renewables Limited	
DRAWING TITLE: RESULTS OF PEAT PROBES: HAZARD RATING		Fig. No. A4 Sheet 72 of 102	Revisions DWN CHK APP				
SCALE:							

Exploration Point	Co-ordinates		Hazard Rating					Average Hazard Rating
	Easting (m)	Northing (m)	Peat Depth	Slope Angle	Peat Strength	Slope Instability	Water Condition	
4071	215383.4	678697.9	2	4	1	1	1	1.8
4072	215383.4	678687.9	2	3	1	1	1	1.6
4073	215383.4	678677.9	no access	-	-	-	-	N/A
4074	215383.4	678667.9	no access	-	-	-	-	N/A
4075	215383.4	678657.9	no access	-	-	-	-	N/A
4076	215383.4	678647.9	no access	-	-	-	-	N/A
4077	215383.4	678637.9	no access	-	-	-	-	N/A
4078	215393.4	678697.9	no access	-	-	-	-	N/A
4079	215393.4	678687.9	no access	-	-	-	-	N/A
4080	215393.4	678677.9	no access	-	-	-	-	N/A
4081	215393.4	678667.9	no access	-	-	-	-	N/A
4082	215393.4	678657.9	no access	-	-	-	-	N/A
4083	215393.4	678647.9	no access	-	-	-	-	N/A
4084	215393.4	678637.9	no access	-	-	-	-	N/A
4085	215393.4	678627.9	no access	-	-	-	-	N/A
4086	215403.4	678687.9	no access	-	-	-	-	N/A
4087	215403.4	678677.9	no access	-	-	-	-	N/A
4088	215403.4	678667.9	no access	-	-	-	-	N/A
4089	215403.4	678657.9	no access	-	-	-	-	N/A
4090	215403.4	678647.9	no access	-	-	-	-	N/A
4091	215403.4	678637.9	no access	-	-	-	-	N/A
4092	215403.4	678627.9	no access	-	-	-	-	N/A
4093	215413.4	678687.9	no access	-	-	-	-	N/A
4094	215413.4	678677.9	no access	-	-	-	-	N/A
4095	215413.4	678667.9	no access	-	-	-	-	N/A
4096	215413.4	678657.9	no access	-	-	-	-	N/A
4097	215413.4	678647.9	no access	-	-	-	-	N/A
4098	215413.4	678637.9	no access	-	-	-	-	N/A
4099	215413.4	678627.9	no access	-	-	-	-	N/A
4100	215413.4	678617.9	no access	-	-	-	-	N/A
4101	215423.4	678677.9	no access	-	-	-	-	N/A
4102	215423.4	678667.9	no access	-	-	-	-	N/A
4103	215423.4	678657.9	no access	-	-	-	-	N/A
4104	215423.4	678647.9	no access	-	-	-	-	N/A
4105	215423.4	678637.9	no access	-	-	-	-	N/A
4106	215423.4	678627.9	no access	-	-	-	-	N/A
4107	215423.4	678617.9	no access	-	-	-	-	N/A
4108	215423.4	678607.9	no access	-	-	-	-	N/A
4109	215433.4	678667.9	no access	-	-	-	-	N/A
4110	215433.4	678657.9	no access	-	-	-	-	N/A
4111	215433.4	678647.9	no access	-	-	-	-	N/A
4112	215433.4	678637.9	no access	-	-	-	-	N/A
4113	215433.4	678627.9	no access	-	-	-	-	N/A
4114	215433.4	678617.9	no access	-	-	-	-	N/A

PROJECT TITLE: GIANTS BURN PHASE 2		Contract No: 7034	Date 04/07/25	Final	CLIENT: Statkraft UK Ltd	Ritchie House Starlaw Business Park Livingston West Lothian EH54 8SF info@greencatrenewables.co.uk 01506 416553 A trading name of Green Cat Renewables Limited	
DRAWING TITLE: RESULTS OF PEAT PROBES: HAZARD RATING		Fig. No. A4 Sheet 73 of 102	Revisions DWN CHK APP				
SCALE:							

Exploration Point	Co-ordinates		Hazard Rating					Average Hazard Rating
	Easting (m)	Northing (m)	Peat Depth	Slope Angle	Peat Strength	Slope Instability	Water Condition	
4115	215433.4	678607.9	no access	-	-	-	-	N/A
4116	215433.4	678597.9	no access	-	-	-	-	N/A
4117	215443.4	678657.9	no access	-	-	-	-	N/A
4118	215443.4	678647.9	no access	-	-	-	-	N/A
4119	215443.4	678637.9	no access	-	-	-	-	N/A
4120	215443.4	678627.9	no access	-	-	-	-	N/A
4121	215443.4	678617.9	no access	-	-	-	-	N/A
4122	215443.4	678607.9	no access	-	-	-	-	N/A
4123	215443.4	678597.9	no access	-	-	-	-	N/A
4124	215443.4	678587.9	no access	-	-	-	-	N/A
4125	215453.4	678647.9	no access	-	-	-	-	N/A
4126	215453.4	678637.9	no access	-	-	-	-	N/A
4127	215453.4	678627.9	no access	-	-	-	-	N/A
4128	215453.4	678617.9	no access	-	-	-	-	N/A
4129	215453.4	678607.9	no access	-	-	-	-	N/A
4130	215453.4	678597.9	no access	-	-	-	-	N/A
4131	215453.4	678587.9	no access	-	-	-	-	N/A
4132	215463.4	678637.9	no access	-	-	-	-	N/A
4133	215463.4	678627.9	no access	-	-	-	-	N/A
4134	215463.4	678617.9	no access	-	-	-	-	N/A
4135	215463.4	678607.9	no access	-	-	-	-	N/A
4136	215463.4	678597.9	no access	-	-	-	-	N/A
4137	215463.4	678587.9	no access	-	-	-	-	N/A
4138	215473.4	678627.9	no access	-	-	-	-	N/A
4139	215473.4	678617.9	no access	-	-	-	-	N/A
4140	215473.4	678607.9	no access	-	-	-	-	N/A
4141	215473.4	678597.9	no access	-	-	-	-	N/A
4142	215473.4	678587.9	no access	-	-	-	-	N/A
4143	215473.4	678577.9	no access	-	-	-	-	N/A
4144	215483.4	678627.9	no access	-	-	-	-	N/A
4145	215483.4	678617.9	no access	-	-	-	-	N/A
4146	215483.4	678607.9	no access	-	-	-	-	N/A
4147	215483.4	678597.9	no access	-	-	-	-	N/A
4148	215483.4	678587.9	no access	-	-	-	-	N/A
4149	215483.4	678577.9	no access	-	-	-	-	N/A
4150	215493.4	678617.9	no access	-	-	-	-	N/A
4151	215493.4	678607.9	no access	-	-	-	-	N/A
4152	215493.4	678597.9	no access	-	-	-	-	N/A
4153	215493.4	678587.9	no access	-	-	-	-	N/A
4154	215493.4	678577.9	no access	-	-	-	-	N/A
4155	215503.4	678617.9	no access	-	-	-	-	N/A
4156	215503.4	678607.9	no access	-	-	-	-	N/A
4157	215503.4	678597.9	no access	-	-	-	-	N/A
4158	215503.4	678587.9	no access	-	-	-	-	N/A

PROJECT TITLE: GIANTS BURN PHASE 2		Contract No: 7034	Date 04/07/25	Final	CLIENT: Statkraft UK Ltd	Ritchie House Starlaw Business Park Livingston West Lothian EH54 8SF info@greencatrenewables.co.uk 01506 416553 A trading name of Green Cat Renewables Limited	
DRAWING TITLE: RESULTS OF PEAT PROBES: HAZARD RATING		Fig. No. A4 Sheet 74 of 102	Revisions DWN CHK APP				
SCALE:							

Exploration Point	Co-ordinates		Hazard Rating					Average Hazard Rating
	Easting (m)	Northing (m)	Peat Depth	Slope Angle	Peat Strength	Slope Instability	Water Condition	
4159	215503.4	678577.9	no access	-	-	-	-	N/A
4160	215503.4	678567.9	no access	-	-	-	-	N/A
4161	215513.4	678617.9	3	3	1	1	1	1.8
4162	215513.4	678607.9	4	3	1	1	1	2.0
4163	215513.4	678597.9	3	3	1	1	1	1.8
4164	215513.4	678587.9	2	3	1	1	1	1.6
4165	215513.4	678577.9	3	3	1	1	1	1.8
4166	215513.4	678567.9	3	3	1	1	1	1.8
4167	215523.4	678617.9	4	3	1	1	1	2.0
4168	215523.4	678607.9	4	3	1	1	1	2.0
4169	215523.4	678597.9	3	3	1	1	1	1.8
4170	215523.4	678587.9	3	3	1	1	1	1.8
4171	215523.4	678577.9	3	3	1	1	1	1.8
4172	215523.4	678567.9	3	3	1	1	1	1.8
4173	215533.4	678617.9	3	3	1	1	1	1.8
4174	215533.4	678607.9	3	3	1	1	1	1.8
4175	215533.4	678597.9	3	3	1	1	1	1.8
4176	215533.4	678587.9	3	3	1	1	1	1.8
4177	215533.4	678577.9	3	3	1	1	1	1.8
4178	215533.4	678567.9	3	3	1	1	1	1.8
4179	215543.4	678617.9	4	3	1	1	1	2.0
4180	215543.4	678607.9	4	3	1	1	1	2.0
4181	215543.4	678597.9	4	3	1	1	1	2.0
4182	215543.4	678587.9	4	3	1	1	1	2.0
4183	215543.4	678577.9	4	3	1	1	1	2.0
4184	215543.4	678567.9	4	3	1	1	1	2.0
4185	215553.4	678607.9	4	3	1	1	1	2.0
4186	215553.4	678597.9	4	3	1	1	1	2.0
4187	215553.4	678587.9	3	3	1	1	1	1.8
4188	215553.4	678577.9	4	3	1	1	1	2.0
4189	215553.4	678567.9	4	3	1	1	1	2.0
4190	215563.4	678607.9	no access	-	-	-	-	N/A
4191	215563.4	678597.9	no access	-	-	-	-	N/A
4192	215563.4	678587.9	no access	-	-	-	-	N/A
4193	215563.4	678577.9	no access	-	-	-	-	N/A
4194	215563.4	678567.9	no access	-	-	-	-	N/A
4195	215573.4	678607.9	no access	-	-	-	-	N/A
4196	215573.4	678597.9	no access	-	-	-	-	N/A
4197	215573.4	678587.9	no access	-	-	-	-	N/A
4198	215573.4	678577.9	no access	-	-	-	-	N/A
4199	215573.4	678567.9	no access	-	-	-	-	N/A
4200	215583.4	678607.9	no access	-	-	-	-	N/A
4201	215583.4	678597.9	no access	-	-	-	-	N/A
4202	215583.4	678587.9	no access	-	-	-	-	N/A

PROJECT TITLE: GIANTS BURN PHASE 2		Contract No: 7034	Date 04/07/25 DWN CHK APP GGH GGH	Final	CLIENT: Statkraft UK Ltd	Ritchie House Starlaw Business Park Livingston West Lothian EH54 8SF info@greencatrenewables.co.uk 01506 416553	
DRAWING TITLE: RESULTS OF PEAT PROBES: HAZARD RATING		Fig. No. A4 Sheet 75 of 102	Revisions DWN CHK APP			A trading name of Green Cat Renewables Limited	
SCALE:							

Exploration Point	Co-ordinates		Hazard Rating					Average Hazard Rating
	Easting (m)	Northing (m)	Peat Depth	Slope Angle	Peat Strength	Slope Instability	Water Condition	
4203	215583.4	678577.9	no access	-	-	-	-	N/A
4204	215583.4	678567.9	no access	-	-	-	-	N/A
4205	215593.4	678607.9	no access	-	-	-	-	N/A
4206	215593.4	678597.9	no access	-	-	-	-	N/A
4207	215593.4	678587.9	no access	-	-	-	-	N/A
4208	215593.4	678577.9	no access	-	-	-	-	N/A
4209	215593.4	678567.9	no access	-	-	-	-	N/A
4211	215603.4	678597.9	no access	-	-	-	-	N/A
4212	215603.4	678587.9	no access	-	-	-	-	N/A
4213	215603.4	678577.9	no access	-	-	-	-	N/A
4214	215603.4	678567.9	no access	-	-	-	-	N/A
4215	215613.4	678607.9	no access	-	-	-	-	N/A
4216	215613.4	678597.9	no access	-	-	-	-	N/A
4217	215613.4	678587.9	no access	-	-	-	-	N/A
4218	215613.4	678577.9	no access	-	-	-	-	N/A
4219	215613.4	678567.9	no access	-	-	-	-	N/A
4220	215623.4	678617.9	no access	-	-	-	-	N/A
4221	215623.4	678607.9	no access	-	-	-	-	N/A
4222	215623.4	678597.9	no access	-	-	-	-	N/A
4223	215623.4	678587.9	no access	-	-	-	-	N/A
4224	215623.4	678577.9	no access	-	-	-	-	N/A
4225	215623.4	678567.9	no access	-	-	-	-	N/A
4226	215633.4	678617.9	no access	-	-	-	-	N/A
4227	215633.4	678607.9	no access	-	-	-	-	N/A
4228	215633.4	678597.9	no access	-	-	-	-	N/A
4229	215633.4	678587.9	no access	-	-	-	-	N/A
4230	215633.4	678577.9	no access	-	-	-	-	N/A
4231	215633.4	678567.9	no access	-	-	-	-	N/A
4232	215643.4	678617.9	no access	-	-	-	-	N/A
4233	215643.4	678607.9	no access	-	-	-	-	N/A
4234	215643.4	678597.9	no access	-	-	-	-	N/A
4235	215643.4	678587.9	no access	-	-	-	-	N/A
4236	215643.4	678577.9	no access	-	-	-	-	N/A
4237	215653.4	678627.9	no access	-	-	-	-	N/A
4238	215653.4	678617.9	no access	-	-	-	-	N/A
4239	215653.4	678607.9	no access	-	-	-	-	N/A
4240	215653.4	678597.9	no access	-	-	-	-	N/A
4241	215653.4	678587.9	no access	-	-	-	-	N/A
4242	215653.4	678577.9	no access	-	-	-	-	N/A
4243	215663.4	678627.9	no access	-	-	-	-	N/A
4244	215663.4	678617.9	no access	-	-	-	-	N/A
4245	215663.4	678607.9	no access	-	-	-	-	N/A
4246	215663.4	678597.9	no access	-	-	-	-	N/A
4247	215663.4	678587.9	no access	-	-	-	-	N/A

PROJECT TITLE: GIANTS BURN PHASE 2		Contract No: 7034	Date 04/07/25	Final	CLIENT: Statkraft UK Ltd	Ritchie House Starlaw Business Park Livingston West Lothian EH54 8SF info@greencatrenewables.co.uk 01506 416553 A trading name of Green Cat Renewables Limited	
DRAWING TITLE: RESULTS OF PEAT PROBES: HAZARD RATING		Fig. No. A4 Sheet 76 of 102	Revisions DWN CHK APP				
SCALE:							

Exploration Point	Co-ordinates		Hazard Rating					Average Hazard Rating
	Easting (m)	Northing (m)	Peat Depth	Slope Angle	Peat Strength	Slope Instability	Water Condition	
4248	215673.4	678637.9	no access	-	-	-	-	N/A
4249	215673.4	678627.9	no access	-	-	-	-	N/A
4250	215673.4	678617.9	no access	-	-	-	-	N/A
4251	215673.4	678607.9	no access	-	-	-	-	N/A
4252	215673.4	678597.9	no access	-	-	-	-	N/A
4253	215683.4	678647.9	no access	-	-	-	-	N/A
4254	215683.4	678637.9	no access	-	-	-	-	N/A
4255	215683.4	678627.9	no access	-	-	-	-	N/A
4256	215683.4	678617.9	no access	-	-	-	-	N/A
4257	215683.4	678607.9	no access	-	-	-	-	N/A
4258	215693.4	678667.9	no access	-	-	-	-	N/A
4259	215693.4	678657.9	no access	-	-	-	-	N/A
4260	215693.4	678647.9	no access	-	-	-	-	N/A
4261	215693.4	678637.9	no access	-	-	-	-	N/A
4262	215693.4	678627.9	no access	-	-	-	-	N/A
4263	215693.4	678617.9	no access	-	-	-	-	N/A
4264	215693.4	678607.9	no access	-	-	-	-	N/A
4265	215703.4	678677.9	2	3	1	1	1	1.6
4266	215703.4	678667.9	2	3	1	1	1	1.6
4267	215703.4	678657.9	1	3	1	1	1	1.4
4268	215703.4	678647.9	2	3	1	1	1	1.6
4269	215703.4	678637.9	1	3	1	1	1	1.4
4270	215703.4	678627.9	2	3	1	1	1	1.6
4271	215703.4	678617.9	2	3	1	1	1	1.6
4272	215713.4	678707.9	1	-	-	-	-	N/A
4273	215713.4	678697.9	1	3	1	1	1	1.4
4274	215713.4	678687.9	2	4	1	1	1	1.8
4275	215713.4	678677.9	1	-	-	-	-	N/A
4276	215713.4	678667.9	1	-	-	-	-	N/A
4277	215713.4	678657.9	2	5	1	1	1	2.0
4278	215713.4	678647.9	2	5	1	1	1	2.0
4279	215713.4	678637.9	2	5	1	1	1	2.0
4280	215713.4	678627.9	2	5	1	1	1	2.0
4281	215723.4	678737.9	3	4	1	1	1	2.0
4282	215723.4	678727.9	3	4	1	1	1	2.0
4283	215723.4	678717.9	2	4	1	1	1	1.8
4284	215723.4	678707.9	2	4	1	1	1	1.8
4285	215723.4	678697.9	2	4	1	1	1	1.8
4286	215723.4	678687.9	2	4	1	1	1	1.8
4287	215723.4	678677.9	2	4	1	1	2	2.0
4288	215723.4	678667.9	2	4	1	1	1	1.8
4289	215723.4	678657.9	2	5	1	1	1	2.0
4290	215723.4	678647.9	2	5	1	1	1	2.0
4291	215723.4	678637.9	2	5	1	1	1	2.0

PROJECT TITLE: GIANTS BURN PHASE 2		Contract No: 7034	Date 04/07/25	Final	CLIENT: Statkraft UK Ltd	Ritchie House Starlaw Business Park Livingston West Lothian EH54 8SF info@greencatrenewables.co.uk 01506 416553 A trading name of Green Cat Renewables Limited	
DRAWING TITLE: RESULTS OF PEAT PROBES: HAZARD RATING		Fig. No. A4 Sheet 77 of 102	Revisions DWN CHK APP				
SCALE:							

Exploration Point	Co-ordinates		Hazard Rating					Average Hazard Rating
	Easting (m)	Northing (m)	Peat Depth	Slope Angle	Peat Strength	Slope Instability	Water Condition	
4292	215733.4	678767.9	3	3	1	1	1	1.8
4293	215733.4	678757.9	3	3	1	1	1	1.8
4294	215733.4	678747.9	3	3	1	1	1	1.8
4295	215733.4	678737.9	4	3	1	1	1	2.0
4296	215733.4	678727.9	4	3	1	1	1	2.0
4297	215733.4	678717.9	3	3	1	1	1	1.8
4298	215733.4	678707.9	2	3	1	1	1	1.6
4299	215733.4	678697.9	2	3	1	1	1	1.6
4300	215733.4	678687.9	2	3	1	1	2	1.8
4301	215733.4	678677.9	2	3	1	1	1	1.6
4302	215733.4	678667.9	1	3	1	1	1	1.4
4303	215733.4	678657.9	1	3	1	1	1	1.4
4304	215733.4	678647.9	1	-	-	-	-	N/A
4305	215743.4	678797.9	1	3	1	1	1	1.4
4306	215743.4	678787.9	2	3	1	1	1	1.6
4307	215743.4	678777.9	2	3	1	1	1	1.6
4308	215743.4	678767.9	3	3	1	1	1	1.8
4309	215743.4	678757.9	4	3	1	1	1	2.0
4310	215743.4	678747.9	4	3	1	1	1	2.0
4311	215743.4	678737.9	3	3	1	1	1	1.8
4312	215743.4	678727.9	3	3	1	1	1	1.8
4313	215743.4	678717.9	2	3	1	1	1	1.6
4314	215743.4	678707.9	2	3	1	1	1	1.6
4315	215743.4	678697.9	2	3	1	1	1	1.6
4316	215743.4	678687.9	2	3	1	1	1	1.6
4317	215743.4	678677.9	1	3	1	1	1	1.4
4318	215743.4	678667.9	2	3	1	1	1	1.6
4319	215743.4	678657.9	2	3	1	1	1	1.6
4320	215753.4	678827.9	1	-	-	-	-	N/A
4321	215753.4	678817.9	2	3	2	1	2	2.0
4322	215753.4	678807.9	2	3	2	1	2	2.0
4323	215753.4	678797.9	2	3	2	1	2	2.0
4324	215753.4	678787.9	2	3	1	1	1	1.6
4325	215753.4	678777.9	3	3	1	1	1	1.8
4326	215753.4	678767.9	3	3	1	1	1	1.8
4327	215753.4	678757.9	3	3	1	1	1	1.8
4328	215753.4	678747.9	3	3	1	1	1	1.8
4329	215753.4	678737.9	3	3	1	1	1	1.8
4330	215753.4	678727.9	4	3	1	1	1	2.0
4331	215753.4	678717.9	3	3	1	1	1	1.8
4332	215753.4	678707.9	2	3	1	1	1	1.6
4333	215753.4	678697.9	2	3	1	1	1	1.6
4334	215753.4	678687.9	2	3	1	1	1	1.6
4335	215763.4	678857.9	2	3	1	1	3	2.0

PROJECT TITLE: GIANTS BURN PHASE 2		Contract No: 7034	Date 04/07/25 DWN CHK APP GGH GGH	Final	CLIENT: Statkraft UK Ltd	Ritchie House Starlaw Business Park Livingston West Lothian EH54 8SF info@greencatrenewables.co.uk 01506 416553	
DRAWING TITLE: RESULTS OF PEAT PROBES: HAZARD RATING		Fig. No. A4 Sheet 78 of 102	Revisions DWN CHK APP				
SCALE:						A trading name of Green Cat Renewables Limited	

Exploration Point	Co-ordinates		Hazard Rating					Average Hazard Rating
	Easting (m)	Northing (m)	Peat Depth	Slope Angle	Peat Strength	Slope Instability	Water Condition	
4336	215763.4	678847.9	2	4	1	1	1	1.8
4337	215763.4	678837.9	1	-	-	-	-	N/A
4338	215763.4	678827.9	2	3	1	1	1	1.6
4339	215763.4	678817.9	2	3	1	1	1	1.6
4340	215763.4	678807.9	2	3	1	1	1	1.6
4341	215763.4	678797.9	3	3	1	1	1	1.8
4342	215763.4	678787.9	2	3	1	1	1	1.6
4343	215763.4	678777.9	3	3	1	1	1	1.8
4344	215763.4	678767.9	3	3	1	1	1	1.8
4345	215763.4	678757.9	2	3	1	1	1	1.6
4346	215763.4	678747.9	3	3	1	1	1	1.8
4347	215763.4	678737.9	3	3	1	1	1	1.8
4348	215763.4	678727.9	3	3	1	1	1	1.8
4349	215773.4	678887.9	no access	-	-	-	-	N/A
4350	215773.4	678877.9	no access	-	-	-	-	N/A
4351	215773.4	678867.9	2	3	1	1	1	1.6
4352	215773.4	678857.9	2	3	-	-	-	1.0
4353	215773.4	678847.9	1	-	-	-	-	N/A
4354	215773.4	678837.9	1	-	-	-	-	N/A
4355	215773.4	678827.9	2	3	1	1	1	1.6
4356	215773.4	678817.9	2	3	1	1	1	1.6
4357	215773.4	678807.9	2	3	1	1	1	1.6
4358	215773.4	678797.9	3	3	1	1	1	1.8
4359	215773.4	678787.9	3	3	1	1	2	2.0
4360	215773.4	678777.9	3	3	1	1	1	1.8
4361	215773.4	678767.9	3	3	1	1	2	2.0
4362	215783.4	678917.9	no access	-	-	-	-	N/A
4363	215783.4	678907.9	no access	-	-	-	-	N/A
4364	215783.4	678897.9	no access	-	-	-	-	N/A
4365	215783.4	678887.9	2	3	1	1	3	2.0
4366	215783.4	678877.9	2	3	1	1	1	1.6
4367	215783.4	678867.9	2	3	1	1	1	1.6
4368	215783.4	678857.9	1	-	-	1	1	N/A
4369	215783.4	678847.9	1	-	-	1	1	N/A
4370	215783.4	678837.9	2	-	-	-	-	N/A
4371	215783.4	678827.9	1	3	1	1	1	1.4
4372	215783.4	678817.9	3	3	1	1	1	1.8
4373	215783.4	678807.9	2	3	1	1	1	1.6
4374	215783.4	678797.9	3	3	1	1	1	1.8
4375	215793.4	678927.9	no access	-	-	-	-	N/A
4376	215793.4	678917.9	2	3	1	1	2	1.8
4377	215793.4	678907.9	1	3	1	1	3	1.8
4378	215793.4	678897.9	1	3	1	1	1	1.4
4379	215793.4	678887.9	1	3	1	1	1	1.4

PROJECT TITLE: GIANTS BURN PHASE 2		Contract No: 7034	Date 04/07/25	Final	CLIENT: Statkraft UK Ltd	Ritchie House Starlaw Business Park Livingston West Lothian EH54 8SF info@greencatrenewables.co.uk 01506 416553 A trading name of Green Cat Renewables Limited	
DRAWING TITLE: RESULTS OF PEAT PROBES: HAZARD RATING		Fig. No. A4 Sheet 79 of 102	Revisions DWN CHK APP				
SCALE:							

Exploration Point	Co-ordinates		Hazard Rating					Average Hazard Rating
	Easting (m)	Northing (m)	Peat Depth	Slope Angle	Peat Strength	Slope Instability	Water Condition	
4380	215793.4	678877.9	1	-	-	-	-	N/A
4381	215793.4	678867.9	2	3	1	1	1	1.6
4382	215793.4	678857.9	2	3	1	1	1	1.6
4383	215793.4	678847.9	1	3	1	1	1	1.4
4384	215793.4	678837.9	2	3	1	1	1	1.6
4385	215793.4	678827.9	2	3	1	1	1	1.6
4386	215803.4	678947.9	no access	-	-	-	-	N/A
4387	215803.4	678937.9	no access	-	-	-	-	N/A
4388	215803.4	678927.9	no access	-	-	-	-	N/A
4389	215803.4	678917.9	2	3	1	1	1	1.6
4390	215803.4	678907.9	2	3	1	1	1	1.6
4391	215803.4	678897.9	1	-	-	-	-	N/A
4392	215803.4	678887.9	1	4	-	-	-	1.0
4393	215803.4	678877.9	2	-	1	1	1	N/A
4394	215803.4	678867.9	3	3	1	1	1	1.8
4395	215803.4	678857.9	1	3	1	1	1	1.4
4396	215803.4	678847.9	2	3	1	1	1	1.6
4397	215813.4	678957.9	2	-	1	1	1	N/A
4398	215813.4	678947.9	1	-	-	-	-	N/A
4399	215813.4	678937.9	2	3	1	1	1	1.6
4400	215813.4	678927.9	2	3	1	1	1	1.6
4401	215813.4	678917.9	1	4	1	1	2	1.8
4402	215813.4	678907.9	1	-	-	-	-	N/A
4403	215813.4	678897.9	3	3	1	1	1	1.8
4404	215813.4	678887.9	2	3	1	1	1	1.6
4405	215813.4	678877.9	2	3	1	1	1	1.6
4406	215823.4	678967.9	no access	-	-	-	-	N/A
4407	215823.4	678957.9	1	3	1	1	2	1.6
4408	215823.4	678947.9	1	-	-	-	-	N/A
4409	215823.4	678937.9	1	-	-	-	-	N/A
4410	215823.4	678927.9	1	-	-	-	-	N/A
4411	215823.4	678917.9	1	-	-	-	-	N/A
4412	215823.4	678907.9	1	3	1	1	2	1.6
4413	215833.4	678967.9	no access	-	-	-	-	N/A
4414	215833.4	678957.9	no access	-	-	-	-	N/A
4415	215833.4	678947.9	1	4	1	1	1	1.6
4416	215833.4	678937.9	1	-	-	-	-	N/A
4417	215833.4	678927.9	1	-	-	-	-	N/A
4418	215833.4	678917.9	1	5	1	1	3	2.2
4419	215843.4	678957.9	no access	-	-	-	-	N/A
4420	215843.4	678947.9	no access	-	-	-	-	N/A
4421	215843.4	678937.9	1	-	-	-	-	N/A
4422	215843.4	678927.9	1	3	1	1	1	1.4
4423	215853.4	678957.9	no access	-	-	-	-	N/A

PROJECT TITLE: GIANTS BURN PHASE 2		Contract No: 7034	Date 04/07/25 DWN CHK APP GGH GGH	Final	CLIENT: Statkraft UK Ltd	Ritchie House Starlaw Business Park Livingston West Lothian EH54 8SF info@greencatrenewables.co.uk 01506 416553	
DRAWING TITLE: RESULTS OF PEAT PROBES: HAZARD RATING		Fig. No. A4 Sheet 80 of 102	Revisions DWN CHK APP			A trading name of Green Cat Renewables Limited	
SCALE:							

Exploration Point	Co-ordinates		Hazard Rating					Average Hazard Rating
	Easting (m)	Northing (m)	Peat Depth	Slope Angle	Peat Strength	Slope Instability	Water Condition	
4424	215853.4	678947.9	1	-	-	-	-	N/A
4425	215853.4	678937.9	1	3	1	1	1	1.4
4426	215863.4	678947.9	1	4	1	1	2	1.8
5001	215846.8	678939.1	2	1	1	1	1	1.2
5002	215841.3	678947.5	1	1	1	1	1	1.0
5003	215835.8	678955.8	1	1	1	1	1	1.0
5004	215816.9	678903.5	2	1	1	1	1	1.2
5005	215808.9	678909.6	1	1	1	1	1	1.0
5006	215801.0	678915.7	1	1	1	1	5	1.8
5007	215792.5	678862.9	3	1	1	1	1	1.4
5008	215783.3	678866.8	1	1	1	1		N/A
5009	215778.8	678817.1	1	1	1	1		N/A
5010	215774.1	678870.8	1	1	1	1	4	1.6
5011	215769.0	678819.1	1	1	1	1		N/A
5012	215768.8	678768.1	3	1	1	1		N/A
5013	215759.2	678821.1	2	1	1	1		N/A
5014	215759.0	678770.1	3	1	1	1	1	1.4
5015	215758.4	678718.9	4	1	1	1	1	1.6
5016	215749.2	678772.1	3	1	1	1	1	1.4
5017	215748.6	678721.2	2	1	1	1	1	1.2
5018	215738.9	678723.5	3	1	1	1	1	1.4
5019	215737.9	678670.0	2	1	1	1	1	1.2
5020	215729.4	678675.2	2	1	1	1	1	1.2
5021	215720.8	678680.4	2	1	1	1	1	1.2
5022	215706.3	678628.3	1	1	1	1	1	1.0
5023	215699.4	678635.5	1	1	1	1	1	1.0
5024	215692.4	678642.6	1	1	1	1	1	1.0
5025	215665.6	678595.6	no access	-	-	-	-	N/A
5026	215660.5	678604.2	no access	-	-	-	-	N/A
5027	215655.5	678612.8	no access	-	-	-	-	N/A
5028	215618.6	678574.0	no access	-	-	-	-	N/A
5029	215615.2	678583.4	no access	-	-	-	-	N/A
5030	215611.8	678592.8	no access	-	-	-	-	N/A
5031	215566.8	678564.7	no access	-	-	-	-	N/A
5032	215566.1	678574.7	no access	-	-	-	-	N/A
5033	215565.4	678584.7	no access	-	-	-	-	N/A
5034	215518.2	678588.3	4	1	1	1	1	1.6
5035	215516.4	678578.5	4	1	1	1	1	1.6
5036	215514.6	678568.6	3	1	1	1	1	1.4
5037	215473.3	678603.3	2	1	1	1	1	1.2
5038	215469.1	678594.2	2	1	1	1	1	1.2
5039	215464.9	678585.2	no access	-	-	-	-	N/A
5040	215433.7	678628.9	no access	-	-	-	-	N/A
5041	215427.2	678621.3	3	1	1	1	1	1.4

PROJECT TITLE: GIANTS BURN PHASE 2		Contract No: 7034	Date 04/07/25	Final	CLIENT: Statkraft UK Ltd	Ritchie House Starlaw Business Park Livingston West Lothian EH54 8SF info@greencatrenewables.co.uk 01506 416553 A trading name of Green Cat Renewables Limited	
DRAWING TITLE: RESULTS OF PEAT PROBES: HAZARD RATING		Fig. No. A4 Sheet 81 of 102	Revisions DWN CHK APP				
SCALE:							

Exploration Point	Co-ordinates		Hazard Rating					Average Hazard Rating
	Easting (m)	Northing (m)	Peat Depth	Slope Angle	Peat Strength	Slope Instability	Water Condition	
5042	215420.8	678613.6	1	1	1	1	1	1.0
5043	215398.6	678663.2	2	1	1	1	1	1.2
5044	215391.5	678656.2	1	1	1	1	1	1.0
5045	215384.4	678649.2	3	1	1	1	1	1.4
5046	215363.5	678698.8	3	1	1	1	1	1.4
5047	215356.4	678691.8	1	1	1	1	1	1.0
5048	215349.2	678684.8	2	1	1	1	1	1.2
5049	215328.4	678734.4	2	1	1	1	1	1.2
5050	215321.2	678727.4	2	1	1	1		N/A
5051	215314.1	678720.4	2	1	1	1		N/A
5052	215293.2	678770.0	3	1	1	1		N/A
5053	215286.1	678763.0	3	1	1	1	1	1.4
5054	215279.0	678756.0	3	1	1	1	1	1.4
5055	215258.1	678805.6	2	1	1	1	1	1.2
5056	215251.0	678798.6	2	1	1	1	1	1.2
5057	215243.9	678791.5	1	1	1	1	4	1.6
5058	215223.0	678841.2	3	1	1	1	1	1.4
5059	215215.9	678834.2	2	1	1	1	1	1.2
5060	215208.8	678827.1	2	1	1	1	1	1.2
5061	215187.9	678876.8	no access	-	-	-	-	N/A
5062	215180.7	678869.7	no access	-	-	-	-	N/A
5063	215173.6	678862.7	no access	-	-	-	-	N/A
5064	215152.7	678912.3	no access	-	-	-	-	N/A
5065	215145.6	678905.3	no access	-	-	-	-	N/A
5066	215138.5	678898.3	no access	-	-	-	-	N/A
5067	215115.7	678948.7	no access	-	-	-	-	N/A
5068	215110.1	678940.5	no access	-	-	-	-	N/A
5069	215104.4	678932.2	no access	-	-	-	-	N/A
5070	215074.5	678977.0	no access	-	-	-	-	N/A
5071	215068.8	678968.7	no access	-	-	-	-	N/A
5072	215063.2	678960.5	no access	-	-	-	-	N/A
5073	215033.2	679005.2	no access	-	-	-	-	N/A
5074	215027.6	678996.9	no access	-	-	-	-	N/A
5075	215021.9	678988.7	no access	-	-	-	-	N/A
5076	214991.9	679033.4	no access	-	-	-	-	N/A
5077	214986.3	679025.2	no access	-	-	-	-	N/A
5078	214980.7	679016.9	no access	-	-	-	-	N/A
5079	214948.8	679061.2	no access	-	-	-	-	N/A
5080	214944.3	679052.2	no access	-	-	-	-	N/A
5081	214939.9	679043.3	no access	-	-	-	-	N/A
5082	214904.0	679083.5	no access	-	-	-	-	N/A
5083	214899.6	679074.5	no access	-	-	-	-	N/A
5084	214895.1	679065.6	no access	-	-	-	-	N/A
5085	214858.0	679105.9	no access	-	-	-	-	N/A

PROJECT TITLE: GIANTS BURN PHASE 2		Contract No: 7034	Date 04/07/25	Final	CLIENT: Statkraft UK Ltd	Ritchie House Starlaw Business Park Livingston West Lothian EH54 8SF info@greencatrenewables.co.uk 01506 416553 A trading name of Green Cat Renewables Limited	
DRAWING TITLE: RESULTS OF PEAT PROBES: HAZARD RATING		Fig. No. A4 Sheet 82 of 102	Revisions DWN CHK APP				
SCALE:							

Exploration Point	Co-ordinates		Hazard Rating					Average Hazard Rating
	Easting (m)	Northing (m)	Peat Depth	Slope Angle	Peat Strength	Slope Instability	Water Condition	
5086	214854.6	679096.5	no access	-	-	-	-	N/A
5087	214851.3	679087.0	no access	-	-	-	-	N/A
5088	214810.9	679122.6	no access	-	-	-	-	N/A
5089	214807.5	679113.2	no access	-	-	-	-	N/A
5090	214804.2	679103.8	no access	-	-	-	-	N/A
5091	214768.5	678954.1	3	1	1	1	1	1.4
5092	214768.5	678944.1	3	1	1	1	1	1.4
5093	214768.5	678934.1	3	1	1	1	1	1.4
5094	214768.5	678924.1	2	1	1	1	1	1.2
5095	214768.5	678914.1	3	1	1	1	1	1.4
5096	214768.5	678904.1	3	1	1	1	1	1.4
5097	214768.5	678894.1	3	1	1	1	1	1.4
5098	214763.9	679139.4	no access	-	-	-	-	N/A
5099	214760.4	679130.0	no access	-	-	-	-	N/A
5100	214758.5	678964.1	3	1	1	1	1	1.4
5101	214758.5	678954.1	2	1	1	1	1	1.2
5102	214758.5	678944.1	3	1	1	1	1	1.4
5103	214758.5	678934.1	4	1	1	1	1	1.6
5104	214758.5	678924.1	2	1	1	1	1	1.2
5105	214758.5	678914.1	3	1	1	1	1	1.4
5106	214758.5	678904.1	3	1	1	1	1	1.4
5107	214758.5	678894.1	3	1	1	1	1	1.4
5108	214758.5	678884.1	3	1	1	1	1	1.4
5109	214757.0	679120.6	no access	-	-	-	-	N/A
5110	214748.5	678974.1	3	1	1	1	1	1.4
5111	214748.5	678964.1	2	1	1	1	1	1.2
5112	214748.5	678954.1	2	1	1	1	1	1.2
5113	214748.5	678944.1	3	1	1	1	1	1.4
5114	214748.5	678934.1	4	1	1	1	1	1.6
5115	214748.5	678924.1	2	1	1	1	1	1.2
5116	214748.5	678914.1	4	1	1	1	1	1.6
5117	214748.5	678904.1	2	1	1	1	1	1.2
5118	214748.5	678894.1	2	1	1	1	1	1.2
5119	214748.5	678884.1	2	1	1	1	1	1.2
5120	214748.5	678874.1	3	-	-	-	-	N/A
5121	214738.5	678974.1	no access	-	-	-	-	N/A
5122	214738.5	678964.1	no access	-	-	-	-	N/A
5123	214738.5	678954.1	2	1	1	1	1	1.2
5124	214738.5	678944.1	2	1	1	1	1	1.2
5125	214738.5	678934.1	3	1	1	1	1	1.4
5126	214738.5	678924.1	2	1	1	1	1	1.2
5127	214738.5	678914.1	2	1	1	1	1	1.2
5128	214738.5	678904.1	3	1	1	1	1	1.4
5129	214738.5	678894.1	3	1	1	1	1	1.4

PROJECT TITLE: GIANTS BURN PHASE 2		Contract No: 7034	Date 04/07/25 DWN CHK APP GGH GGH	Final	CLIENT: Statkraft UK Ltd	Ritchie House Starlaw Business Park Livingston West Lothian EH54 8SF info@greencatrenewables.co.uk 01506 416553 A trading name of Green Cat Renewables Limited	
DRAWING TITLE: RESULTS OF PEAT PROBES: HAZARD RATING		Fig. No. A4 Sheet 83 of 102	Revisions DWN CHK APP				
SCALE:							

Exploration Point	Co-ordinates		Hazard Rating					Average Hazard Rating
	Easting (m)	Northing (m)	Peat Depth	Slope Angle	Peat Strength	Slope Instability	Water Condition	
5130	214738.5	678884.1	2	1	1	1	1	1.2
5131	214738.5	678874.1	3	1	1	1	1	1.4
5132	214731.1	679175.0	no access	-	-	-	-	N/A
5133	214728.5	678974.1	no access	-	-	-	-	N/A
5134	214728.5	678964.1	no access	-	-	-	-	N/A
5135	214728.5	678954.1	no access	-	-	-	-	N/A
5136	214728.5	678944.1	no access	-	-	-	-	N/A
5137	214728.5	678934.1	no access	-	-	-	-	N/A
5138	214728.5	678924.1	no access	-	-	-	-	N/A
5139	214728.5	678914.1	3	1	1	1	1	1.4
5140	214728.5	678904.1	3	1	1	1	1	1.4
5141	214728.5	678894.1	2	1	1	1	1	1.2
5142	214728.5	678884.1	2	1	1	1	1	1.2
5143	214728.5	678874.1	2	1	1	1	1	1.2
5144	214728.5	678864.1	2	1	1	1	1	1.2
5145	214728.5	678984.1	2	1	1	1	1	1.2
5146	214721.8	679171.3	3	1	1	1	1	1.4
5147	214718.5	678984.1	3	1	1	1	2	1.6
5148	214718.5	678974.1	3	1	1	1	1	1.4
5149	214718.5	678964.1	3	1	1	1	1	1.4
5150	214718.5	678954.1	3	1	1	1	1	1.4
5151	214718.5	678944.1	3	1	1	1	1	1.4
5152	214718.5	678934.1	no access	-	-	-	-	N/A
5153	214718.5	678924.1	no access	-	-	-	-	N/A
5154	214718.5	678914.1	no access	-	-	-	-	N/A
5155	214718.5	678904.1	no access	-	-	-	-	N/A
5156	214718.5	678894.1	no access	-	-	-	-	N/A
5157	214718.5	678884.1	4	1	1	1	1	1.6
5158	214718.5	678874.1	2	1	1	1	1	1.2
5159	214718.5	678864.1	3	1	1	1	1	1.4
5160	214718.5	678994.1	2	1	1	1	1	1.2
5161	214717.5	679222.0	2	1	1	1	1	1.2
5162	214716.7	679156.4	3	1	1	1	1	1.4
5163	214713.4	679147.0	4	1	1	1	1	1.6
5164	214712.5	679167.6	2	1	1	1	1	1.2
5165	214710.1	679137.6	3	1	1	1	1	1.4
5166	214708.5	678984.1	2	1	1	1	1	1.2
5167	214708.5	678974.1	3	1	1	1	1	1.4
5168	214708.5	678964.1	3	1	1	1	1	1.4
5169	214708.5	678954.1	2	1	1	1	1	1.2
5170	214708.5	678944.1	no access	-	-	-	-	N/A
5171	214708.5	678934.1	no access	-	-	-	-	N/A
5172	214708.5	678924.1	no access	-	-	-	-	N/A
5173	214708.5	678914.1	no access	-	-	-	-	N/A

PROJECT TITLE: GIANTS BURN PHASE 2		Contract No: 7034	Date 04/07/25 DWN CHK APP GGH GGH	Final	CLIENT: Statkraft UK Ltd	Ritchie House Starlaw Business Park Livingston West Lothian EH54 8SF info@greencatrenewables.co.uk 01506 416553	
DRAWING TITLE: RESULTS OF PEAT PROBES: HAZARD RATING		Fig. No. A4 Sheet 84 of 102	Revisions DWN CHK APP			A trading name of Green Cat Renewables Limited	
SCALE:							

Exploration Point	Co-ordinates		Hazard Rating					Average Hazard Rating
	Easting (m)	Northing (m)	Peat Depth	Slope Angle	Peat Strength	Slope Instability	Water Condition	
5174	214708.5	678904.1	3	1	1	1	1	1.4
5175	214708.5	678894.1	no access	-	-	-	-	N/A
5176	214708.5	678884.1	no access	-	-	-	-	N/A
5177	214708.5	678874.1	no access	-	-	-	-	N/A
5178	214708.5	678864.1	no access	-	-	-	-	N/A
5179	214708.5	679004.1	no access	-	-	-	-	N/A
5180	214708.5	678994.1	3	1	1	1	1	1.4
5181	214707.9	679219.3	2	1	1	1	1	1.2
5182	214704.8	678987.2	3	1	1	1	1	1.4
5183	214704.1	679270.2	2	1	1	1	1	1.2
5184	214698.5	678974.1	3	1	1	1	1	1.4
5185	214698.5	678964.1	2	1	1	1	1	1.2
5186	214698.5	678954.1	2	1	1	1	1	1.2
5187	214698.5	678944.1	4	1	1	1	1	1.6
5188	214698.5	678934.1	3	1	1	1	1	1.4
5189	214698.5	678924.1	3	1	1	1	1	1.4
5190	214698.5	678914.1	3	1	1	1	1	1.4
5191	214698.5	678904.1	4	1		1	1	N/A
5192	214698.5	678894.1	3	1	1	1	1	1.4
5193	214698.5	678884.1	no access	-	-	-	-	N/A
5194	214698.5	678874.1	no access	-	-	-	-	N/A
5195	214698.5	678864.1	no access	-	-	-	-	N/A
5196	214698.5	678984.1	no access	-	-	-	-	N/A
5197	214698.5	679004.1	no access	-	-	-	-	N/A
5198	214698.5	678994.1	3	1	-	1	1	1.2
5199	214698.5	679324.1	3	1	1	1	1	1.4
5200	214698.5	679314.1	no access	-	-	-	-	N/A
5201	214698.5	679304.1	no access	-	-	-	-	N/A
5202	214698.3	679216.6	no access	-	-	-	-	N/A
5203	214695.2	678984.3	2	1	1	1	1	1.2
5204	214694.4	679267.5	2	1	1	1	1	1.2
5205	214688.5	679394.1	3	1	1	1	1	1.4
5206	214688.5	679384.1	3	1	1	1	1	1.4
5207	214688.5	679374.1	3	1	1	1	1	1.4
5208	214688.5	679364.1	2	1	1	1	1	1.2
5209	214688.5	679354.1	4	1	1	1	1	1.6
5210	214688.5	679344.1	4	1	1	1	1	1.6
5211	214688.5	679334.1	4	1	1	1	1	1.6
5212	214688.5	678974.1	3	1	1	1	1	1.4
5213	214688.5	678964.1	3	1	1	1	1	1.4
5214	214688.5	678954.1	2	1	1	1	1	1.2
5215	214688.5	678944.1	2	1	1	1	1	1.2
5216	214688.5	678934.1	no access	-	-	-	-	N/A
5217	214688.5	678924.1	no access	-	-	-	-	N/A

PROJECT TITLE: GIANTS BURN PHASE 2		Contract No: 7034	Date 04/07/25 DWN CHK APP GGH GGH	Final	CLIENT: Statkraft UK Ltd	Ritchie House Starlaw Business Park Livingston West Lothian EH54 8SF info@greencatrenewables.co.uk 01506 416553	
DRAWING TITLE: RESULTS OF PEAT PROBES: HAZARD RATING		Fig. No. A4 Sheet 85 of 102	Revisions DWN CHK APP				
SCALE:						A trading name of Green Cat Renewables Limited	

Exploration Point	Co-ordinates		Hazard Rating					Average Hazard Rating
	Easting (m)	Northing (m)	Peat Depth	Slope Angle	Peat Strength	Slope Instability	Water Condition	
5218	214688.5	678914.1	no access	-	-	-	-	N/A
5219	214688.5	678904.1	no access	-	-	-	-	N/A
5220	214688.5	678894.1	no access	-	-	-	-	N/A
5221	214688.5	678884.1	4	-	1	1	1	N/A
5222	214688.5	678874.1	3	-	1	1	1	N/A
5223	214688.5	679324.1	3	5	1	1	1	2.2
5224	214688.5	679314.1	4	5	1	1	1	2.4
5225	214688.5	679304.1	2	5	1	1	2	2.2
5226	214684.8	679264.8	no access	-	-	-	-	N/A
5227	214678.5	679319.9	no access	-	-	-	-	N/A
5228	214678.5	679404.1	3	5	1	1	2	2.4
5229	214678.5	679394.1	2	1		1	1	N/A
5230	214678.5	679384.1	2	5	1	1	1	2.0
5231	214678.5	679374.1	2	1	1	1	1	1.2
5232	214678.5	679364.1	3	1	1	1	1	1.4
5233	214678.5	679354.1	3	1	1	1	1	1.4
5234	214678.5	679344.1	4	-	1	1	1	N/A
5235	214678.5	679334.1	2	-	1	1	1	N/A
5236	214678.5	679324.1	2	-	1	1	1	N/A
5237	214678.5	678964.1	3	-	1	1	1	N/A
5238	214678.5	678954.1	2	-	1	1	1	N/A
5239	214678.5	678944.1	4	1	1	1	1	1.6
5240	214678.5	678934.1	2	1	1	1	1	1.2
5241	214678.5	678924.1	3	1	1	1	1	1.4
5242	214678.5	678914.1	4	1	1	1	1	1.6
5243	214678.5	678904.1	3	1	1	1	1	1.4
5244	214678.5	678894.1	4	1	1	1	1	1.6
5245	214678.5	678884.1	2	1	1	1	1	1.2
5246	214678.5	678874.1	3	1	1	1	1	1.4
5247	214678.5	678974.1	no access	-	-	-	-	N/A
5248	214678.5	679314.1	no access	-	-	-	-	N/A
5249	214674.7	679031.5	no access	-	-	-	-	N/A
5250	214674.4	679058.3	no access	-	-	-	-	N/A
5251	214674.3	679176.5	no access	-	-	-	-	N/A
5252	214673.9	679311.0	no access	-	-	-	-	N/A
5253	214669.2	679302.1	no access	-	-	-	-	N/A
5254	214668.5	679168.4	4	-	-	-	-	N/A
5255	214668.5	679414.1	3	1	1	1	1	1.4
5256	214668.5	679404.1	3	1	1	1	1	1.4
5257	214668.5	679394.1	3	1	1	1	1	1.4
5258	214668.5	679384.1	no access	-	-	-	-	N/A
5259	214668.5	679374.1	4	5	1	1	1	2.4
5260	214668.5	679364.1	3	1	1	1	1	1.4
5261	214668.5	679354.1	3	1	1	1	1	1.4

PROJECT TITLE: GIANTS BURN PHASE 2		Contract No: 7034	Date 04/07/25 DWN CHK APP GGH GGH	Final	CLIENT: Statkraft UK Ltd	Ritchie House Starlaw Business Park Livingston West Lothian EH54 8SF info@greencatrenewables.co.uk 01506 416553	
DRAWING TITLE: RESULTS OF PEAT PROBES: HAZARD RATING		Fig. No. A4 Sheet 86 of 102	Revisions DWN CHK APP			A trading name of Green Cat Renewables Limited	
SCALE:							

Exploration Point	Co-ordinates		Hazard Rating					Average Hazard Rating
	Easting (m)	Northing (m)	Peat Depth	Slope Angle	Peat Strength	Slope Instability	Water Condition	
5262	214668.5	679344.1	2	1	1	1	1	1.2
5263	214668.5	679334.1	2	1	1	1	1	1.2
5264	214668.5	679324.1	2	1	1	1	1	1.2
5265	214668.5	679314.1	2	1	1	1	1	1.2
5266	214668.5	678954.1	3	1	1	1	1	1.4
5267	214668.5	678944.1	3	1	1	1	2	1.6
5268	214668.5	678934.1	3	1	1	1	1	1.4
5269	214668.5	678924.1	2	1	1	1	1	1.2
5270	214668.5	678914.1	2	1	1	1	1	1.2
5271	214668.5	678904.1	4	1	1	1	1	1.6
5272	214668.5	678894.1	2	1	1	1	1	1.2
5273	214668.5	678884.1	4	1	1	1	1	1.6
5274	214668.5	678974.1	3	1	1	1	1	1.4
5275	214668.5	678964.1	3	1	1	1	1	1.4
5276	214667.9	679065.9	3	1	1	1	1	1.4
5277	214667.2	679024.9	3	1	1	1	1	1.4
5278	214663.8	679050.7	2	1	1	1	1	1.2
5279	214662.7	679160.2	2	1	1	1	1	1.2
5280	214661.4	679073.5	no access	-	-	-	-	N/A
5281	214659.7	679018.3	no access	-	-	-	-	N/A
5282	214658.5	679414.1	no access	-	-	-	-	N/A
5283	214658.5	679404.1	no access	-	-	-	-	N/A
5284	214658.5	679394.1	no access	-	-	-	-	N/A
5285	214658.5	679384.1	no access	-	-	-	-	N/A
5286	214658.5	679374.1	3	-	1	1	1	N/A
5287	214658.5	679364.1	3	1	1	1	2	1.6
5288	214658.5	679354.1	no access	-	-	-	-	N/A
5289	214658.5	679344.1	no access	-	-	-	-	N/A
5290	214658.5	679334.1	no access	-	-	-	-	N/A
5291	214658.5	679324.1	no access	-	-	-	-	N/A
5292	214658.5	679314.1	3	2	1	1	1	1.6
5293	214658.5	678944.1	3	2	1	1	1	1.6
5294	214658.5	678934.1	4	2	1	1	2	2.0
5295	214658.5	678924.1	3	2	1	1	1	1.6
5296	214658.5	678914.1	3	2	1	1	1	1.6
5297	214658.5	678904.1	2	2	1	1	1	1.4
5298	214658.5	679304.1	2	2	1	1	1	1.4
5299	214654.6	679054.5	3	2	1	1	1	1.6
5300	214648.5	679414.1	3	2	1	1	1	1.6
5301	214648.5	679404.1	3	2	1	1	1	1.6
5302	214648.5	679394.1	3	2	1	1	1	1.6
5303	214648.5	679384.1	3	2	1	1	1	1.6
5304	214648.5	679374.1	2	5	1	1	1	2.0
5305	214648.5	679364.1	2	4	1	3	1	2.2

PROJECT TITLE: GIANTS BURN PHASE 2		Contract No: 7034	Date 04/07/25	Final	CLIENT: Statkraft UK Ltd	Ritchie House Starlaw Business Park Livingston West Lothian EH54 8SF info@greencatrenewables.co.uk 01506 416553 A trading name of Green Cat Renewables Limited	
DRAWING TITLE: RESULTS OF PEAT PROBES: HAZARD RATING		Fig. No. A4 Sheet 87 of 102	Revisions DWN CHK APP				
SCALE:							

Exploration Point	Co-ordinates		Hazard Rating					Average Hazard Rating
	Easting (m)	Northing (m)	Peat Depth	Slope Angle	Peat Strength	Slope Instability	Water Condition	
5306	214648.5	679354.1	3	4	1	1	1	2.0
5307	214648.5	679344.1	4	4	1	1	1	2.2
5308	214648.5	679334.1	3	4	1	1	1	2.0
5309	214648.5	679324.1	3	4	1	1	1	2.0
5310	214648.5	679314.1	2	4	1	1	1	1.8
5311	214648.5	679304.1	3	4	1	1	1	2.0
5312	214648.5	679294.1	2	4	1	1	1	1.8
5313	214647.4	679211.3	2	4	1	1	1	1.8
5314	214645.4	679058.4	2	4	1	1	1	1.8
5315	214641.7	679069.1	no access	-	-	-	-	N/A
5316	214638.5	679424.1	no access	-	-	-	-	N/A
5317	214638.5	679414.1	no access	-	-	-	-	N/A
5318	214638.5	679404.1	no access	-	-	-	-	N/A
5319	214638.5	679394.1	no access	-	-	-	-	N/A
5320	214638.5	679384.1	no access	-	-	-	-	N/A
5321	214638.5	679374.1	no access	-	-	-	-	N/A
5322	214638.5	679364.1	no access	-	-	-	-	N/A
5323	214638.5	679354.1	no access	-	-	-	-	N/A
5324	214638.5	679344.1	no access	-	-	-	-	N/A
5325	214638.5	679334.1	no access	-	-	-	-	N/A
5326	214638.5	679324.1	no access	-	-	-	-	N/A
5327	214638.5	679314.1	4	5	1	1	1	2.4
5328	214638.5	679304.1	4	5	1	1	1	2.4
5329	214638.2	679207.4	4	5	1	1	1	2.4
5330	214634.2	679062.5	3	5	1	1	1	2.2
5331	214631.8	679257.9	2	5	1	1	1	2.0
5332	214628.9	679203.6	2	5	1	1	1	2.0
5333	214628.5	679424.1	2	5	1	1	1	2.0
5334	214628.5	679414.1	3	5	1	1	1	2.2
5335	214628.5	679404.1	3	5	1	1	1	2.2
5336	214628.5	679394.1	3	5	1	1	1	2.2
5337	214628.5	679384.1	3	5	1	1	1	2.2
5338	214628.5	679374.1	2	4	1	1	1	1.8
5339	214628.5	679364.1	4	4	1	1	1	2.2
5340	214628.5	679354.1	3	4	1	1	1	2.0
5341	214628.5	679344.1	3	4	1	1	1	2.0
5342	214628.5	679334.1	3	4	1	1	1	2.0
5343	214628.5	679324.1	no access	-	-	-	-	N/A
5344	214628.5	679314.1	no access	-	-	-	-	N/A
5345	214628.5	679304.1	no access	-	-	-	-	N/A
5346	214626.7	679055.9	no access	-	-	-	-	N/A
5347	214622.3	679254.8	no access	-	-	-	-	N/A
5348	214618.5	679414.1	no access	-	-	-	-	N/A
5349	214618.5	679404.1	no access	-	-	-	-	N/A

PROJECT TITLE: GIANTS BURN PHASE 2		Contract No: 7034	Date 04/07/25	Final	CLIENT: Statkraft UK Ltd	Ritchie House Starlaw Business Park Livingston West Lothian EH54 8SF info@greencatrenewables.co.uk 01506 416553 A trading name of Green Cat Renewables Limited	
DRAWING TITLE: RESULTS OF PEAT PROBES: HAZARD RATING		Fig. No. A4 Sheet 88 of 102	Revisions DWN CHK APP				
SCALE:							

Exploration Point	Co-ordinates		Hazard Rating					Average Hazard Rating
	Easting (m)	Northing (m)	Peat Depth	Slope Angle	Peat Strength	Slope Instability	Water Condition	
5350	214618.5	679394.1	3	5	1	1	1	2.2
5351	214618.5	679384.1	3	5	1	1	1	2.2
5352	214618.5	679374.1	3	5	1	1	1	2.2
5353	214618.5	679364.1	4	5	1	1	1	2.4
5354	214618.5	679354.1	4	5	1	1	1	2.4
5355	214618.5	679344.1	3	5	1	1	1	2.2
5356	214618.5	679334.1	3	5	1	1	1	2.2
5357	214618.5	679324.1	3	5	1	1	1	2.2
5358	214618.5	679314.1	3	5	1	1	1	2.2
5359	214618.5	679304.1	2	5	1	1	1	2.0
5360	214616.4	679305.2	2	5	1	1	1	2.0
5361	214612.7	679251.7	3	5	-	-	-	1.6
5362	214611.4	678764.9	3	5	-	-	-	1.6
5363	214608.7	679106.6	3	5	-	-	-	1.6
5364	214608.5	679414.1	no access	-				N/A
5365	214608.5	679404.1	no access	-				N/A
5366	214608.5	679394.1	no access	-				N/A
5367	214608.5	679384.1	no access	-	-	-	-	N/A
5368	214608.5	679374.1	no access	-	-	-	-	N/A
5369	214608.5	679364.1	no access	-	-	-	-	N/A
5370	214608.5	679354.1	no access	-	-	-	-	N/A
5371	214608.5	679344.1	no access	-	-	-	-	N/A
5372	214608.5	679334.1	3	5	1	1	1	2.2
5373	214608.5	679324.1	no access	-	-	-	-	N/A
5374	214608.5	679314.1	no access	-	-	-	-	N/A
5375	214606.8	679302.4	no access	-	-	-	-	N/A
5376	214606.1	678815.0	4	5	1	1	1	2.4
5377	214601.5	678764.2	4	5	1	1	2	2.6
5378	214601.2	679100.0	4	5	1	1	1	2.4
5379	214600.7	678864.7	3	5	1	1	1	2.2
5380	214599.1	678712.8	3	5	1	1	1	2.2
5381	214598.5	679404.1	3	5	1	1	1	2.2
5382	214598.5	679394.1	3	5	1	1	1	2.2
5383	214598.5	679384.1	3	5	1	1	1	2.2
5384	214598.5	679374.1	3	5	1	1	1	2.2
5385	214598.5	679364.1	2	5	1	1	1	2.0
5386	214598.5	679354.1	3	5	1	1	1	2.2
5387	214598.5	679344.1	3	5	1	1	1	2.2
5388	214598.5	679334.1	3	5	-	-	1	1.8
5389	214598.5	679324.1	no access	-			-	N/A
5390	214598.5	679314.1	no access	-	-	-	-	N/A
5391	214597.2	679299.5	no access	-	-	-	-	N/A
5392	214596.2	678813.9	no access	-	-	-	-	N/A
5393	214595.3	678914.4	no access	-	-	-	-	N/A

PROJECT TITLE: GIANTS BURN PHASE 2		Contract No: 7034	Date 04/07/25	Final	CLIENT: Statkraft UK Ltd	Ritchie House Starlaw Business Park Livingston West Lothian EH54 8SF info@greencatrenewables.co.uk 01506 416553 A trading name of Green Cat Renewables Limited	
DRAWING TITLE: RESULTS OF PEAT PROBES: HAZARD RATING		Fig. No. A4 Sheet 89 of 102	Revisions DWN CHK APP				
SCALE:							

Exploration Point	Co-ordinates		Hazard Rating					Average Hazard Rating
	Easting (m)	Northing (m)	Peat Depth	Slope Angle	Peat Strength	Slope Instability	Water Condition	
5394	214593.7	679093.4	no access	-	-	-	-	N/A
5395	214592.9	679354.2	no access	-	-	-	-	N/A
5396	214591.5	678763.4	no access	-	-	-	-	N/A
5397	214590.8	678863.6	4	5	1	1	2	2.6
5399	214589.6	678716.0	4	5	1	1	1	2.4
5400	214588.5	679394.1	4	5	1	1	1	2.4
5401	214588.5	679384.1	2	5	1	1	1	2.0
5402	214588.5	679374.1	2	5	1	1	1	2.0
5403	214588.5	679364.1	3	-	1	1	1	N/A
5404	214588.5	679354.1	4	5	1	1	1	2.4
5405	214588.5	679344.1	2	5	1	1	1	2.0
5406	214588.5	679334.1	3	5	1	1	1	2.2
5407	214588.5	679324.1	3	5	1	1	1	2.2
5408	214586.2	678812.8	3	5	1	1	1	2.2
5409	214586.2	679213.4	2	5	1	1	1	2.0
5410	214586.0	679346.9	no access	-	-	-	-	N/A
5411	214585.8	679204.7	no access	-	-	-	-	N/A
5412	214585.4	678913.3	3	-	1	1	1	N/A
5413	214584.6	679013.8	4	-	1	1	1	N/A
5414	214583.4	678665.4	4	-	1	1	1	N/A
5415	214580.8	678862.5	4	-	1	1	1	N/A
5416	214580.1	678719.2	3	-	1	1	1	N/A
5417	214580.0	678963.0	3	5	1	1	1	2.2
5418	214579.2	679339.6	3	5	1	1	1	2.2
5419	214579.2	679063.5	3	5	1	1	1	2.2
5420	214578.7	679195.7	3	5	1	1	1	2.2
5421	214578.5	679384.1	3	5	1	1	1	2.2
5422	214578.5	679374.1	3	5	1	1	1	2.2
5423	214578.5	679364.1	3	5	1	1	1	2.2
5424	214578.5	679354.1	no access	-	-	-	-	N/A
5425	214578.5	679344.1	no access	-	-	-	-	N/A
5426	214578.4	679223.1	no access	-	-	-	-	N/A
5427	214578.1	679213.8	no access	-	-	-	-	N/A
5428	214577.9	679205.0	4	4	1	1	2	2.4
5429	214575.5	679144.2	3	5	1	1	1	2.2
5430	214575.4	678912.2	4	5	1	1	1	2.4
5431	214574.6	679012.7	3	5	1	1	1	2.2
5432	214573.9	678668.5	3	5	1	1	1	2.2
5433	214573.7	679113.4	3	5	1	1	1	2.2
5434	214570.1	678961.9	3	5	1	1	1	2.2
5435	214569.2	679062.4	3	5	1	1	1	2.2
5436	214568.5	679214.1	3	5	1	1	1	2.2
5437	214568.5	679204.1	2	5	1	1	1	2.0
5438	214568.5	679164.1	2	5	1	1	1	2.0

PROJECT TITLE: GIANTS BURN PHASE 2		Contract No: 7034	Date 04/07/25 DWN CHK APP GGH GGH	Final	CLIENT: Statkraft UK Ltd	Ritchie House Starlaw Business Park Livingston West Lothian EH54 8SF info@greencatrenewables.co.uk 01506 416553	
DRAWING TITLE: RESULTS OF PEAT PROBES: HAZARD RATING		Fig. No. A4 Sheet 90 of 102	Revisions DWN CHK APP			A trading name of Green Cat Renewables Limited	
SCALE:							

Exploration Point	Co-ordinates		Hazard Rating					Average Hazard Rating
	Easting (m)	Northing (m)	Peat Depth	Slope Angle	Peat Strength	Slope Instability	Water Condition	
5439	214568.5	679154.1	no access	-	-	-	-	N/A
5440	214568.3	679223.9	no access	-	-	-	-	N/A
5441	214568.3	679186.4	no access	-	-	-	-	N/A
5442	214568.1	679194.4	no access	-	-	-	-	N/A
5443	214568.1	679137.5	no access	-	-	-	-	N/A
5444	214567.8	678617.9	no access	-	-	-	-	N/A
5445	214567.6	679234.2	4	5	1	2	1	2.6
5446	214564.7	679011.7	3	5	1	1	1	2.2
5447	214564.4	678671.7	3	5	1	1	1	2.2
5448	214563.8	679112.1	3	5	1	1	1	2.2
5449	214560.7	679130.8	2	5	1	1	1	2.0
5450	214559.5	678691.9	3	5	1	1	1	2.2
5451	214559.3	679061.4	3	5	1	1	1	2.2
5452	214558.5	679224.1	3	5	1	1	1	2.2
5453	214558.5	679214.1	3	5	1	1	1	2.2
5454	214558.5	679204.1	3	5	1	1	1	2.2
5455	214558.5	679194.1	no access	-	-	-	-	N/A
5456	214558.5	679174.1	no access	-	-	-	-	N/A
5457	214558.5	679164.1	no access	-	-	-	-	N/A
5458	214558.5	679154.1	no access	-	-	-	-	N/A
5459	214558.5	679185.4	no access	-	-	-	-	N/A
5460	214558.3	678621.0	no access	-	-	-	-	N/A
5461	214558.1	679234.2	no access	-	-	-	-	N/A
5462	214557.8	679243.8	no access	-	-	-	-	N/A
5463	214556.6	679165.3	no access	-	-	-	-	N/A
5464	214556.2	678701.4	4	5	1	1	1	2.4
5465	214553.9	679110.9	2	5	1	1	1	2.0
5466	214553.0	678710.8	3	5	1	1	1	2.2
5467	214550.0	678569.0	3	5	1	1	1	2.2
5468	214548.9	679158.9	3	5	1	1	1	2.2
5469	214548.8	678624.2	3	5	1	1	1	2.2
5470	214548.5	679234.1	3	5	1	1	1	2.2
5471	214548.5	679224.1	2	5	1	1	1	2.0
5472	214548.5	679214.1	3	-	-	-	-	N/A
5473	214548.5	679204.1	3	1	1	1	2	1.6
5474	214548.5	679194.1	4	-	-	-	-	N/A
5475	214548.5	679184.1	4	1	1	1	1	1.6
5476	214548.5	679174.1	no access	-	-	-	-	N/A
5477	214547.8	679243.3	no access	-	-	-	-	N/A
5478	214547.5	679253.8	no access	-	-	-	-	N/A
5479	214543.7	679379.4	no access	-	-	-	-	N/A
5480	214542.3	679369.5	no access	-	-	-	-	N/A
5481	214541.4	678574.0	no access	-	-	-	-	N/A
5482	214541.3	679152.5	no access	-	-	-	-	N/A

PROJECT TITLE: GIANTS BURN PHASE 2		Contract No: 7034	Date 04/07/25	Final	CLIENT: Statkraft UK Ltd	Ritchie House Starlaw Business Park Livingston West Lothian EH54 8SF info@greencatrenewables.co.uk 01506 416553 A trading name of Green Cat Renewables Limited	
DRAWING TITLE: RESULTS OF PEAT PROBES: HAZARD RATING		Fig. No. A4 Sheet 91 of 102	Revisions DWN CHK APP				
SCALE:							

Exploration Point	Co-ordinates		Hazard Rating					Average Hazard Rating
	Easting (m)	Northing (m)	Peat Depth	Slope Angle	Peat Strength	Slope Instability	Water Condition	
5483	214540.9	679359.6	no access	-	-	-	-	N/A
5484	214538.9	679253.8	5	1	1	1	1	1.8
5485	214538.5	679244.1	2	5	1	1	1	2.0
5486	214538.5	679234.1	2	5	1	1	1	2.0
5487	214538.5	679224.1	2	5	1	1	1	2.0
5488	214538.5	679214.1	2	5	1	1	1	2.0
5489	214538.5	679204.1	2	3	1	1	1	1.6
5490	214538.5	679194.1	4	1	1	1	1	1.6
5491	214538.5	679184.1	4	1	1	1	1	1.6
5492	214538.2	679263.4	5	1	1	1	2	2.0
5493	214532.8	678579.1	no access	-	-	-	-	N/A
5494	214528.6	679272.4	no access	-	-	-	-	N/A
5495	214528.5	679254.1	no access	-	-	-	-	N/A
5496	214528.5	679244.1	no access	-	-	-	-	N/A
5497	214528.5	679234.1	no access	-	-	-	-	N/A
5498	214528.5	679224.1	no access	-	-	-	-	N/A
5499	214528.5	679214.1	no access	-	-	-	-	N/A
5500	214528.5	679204.1	4	1	1	1	1	1.6
5501	214528.5	679194.1	4	1	1	1	1	1.6
5502	214528.1	679263.8	no access	-	-	-	-	N/A
5503	214524.2	679278.6	no access	-	-	-	-	N/A
5504	214524.0	679203.5	4	1	1	1	1	1.6
5505	214519.1	679286.5	4	1	1	1	1	1.6
5506	214518.5	679274.1	5	1	1	1	1	1.8
5507	214518.5	679264.1	no access	-	-	-	-	N/A
5508	214518.5	679254.1	no access	-	-	-	-	N/A
5509	214518.5	679244.1	4	1	1	1	1	1.6
5510	214518.5	679234.1	no access	-	-	-	-	N/A
5511	214518.5	679224.1	no access	-	-	-	-	N/A
5512	214518.5	679214.1	no access	-	-	-	-	N/A
5513	214518.5	679204.1	no access	-	-	-	-	N/A
5514	214517.3	678528.6	no access	-	-	-	-	N/A
5515	214516.4	679196.9	no access	-	-	-	-	N/A
5516	214513.6	679281.8	5	1	1	1	1	1.8
5517	214513.4	679291.8	4	1	1	-	-	1.2
5518	214510.3	678679.3	5	1	1	1	1	1.8
5519	214509.9	678535.4	5	1	1	1	1	1.8
5520	214508.9	679190.3	no access	-	-	-	-	N/A
5521	214508.5	679274.1	no access	-	-	-	-	N/A
5522	214508.5	679264.1	no access	-	-	-	-	N/A
5523	214508.5	679254.1	5	1	1	1	1	1.8
5524	214508.5	679244.1	no access	-	-	-	-	N/A
5525	214508.5	679234.1	3	1	1	1	1	1.4
5526	214508.5	679224.1	3	1	1	1	1	1.4

PROJECT TITLE: GIANTS BURN PHASE 2		Contract No: 7034	Date 04/07/25	Final	CLIENT: Statkraft UK Ltd	Ritchie House Starlaw Business Park Livingston West Lothian EH54 8SF info@greencatrenewables.co.uk 01506 416553 A trading name of Green Cat Renewables Limited	
DRAWING TITLE: RESULTS OF PEAT PROBES: HAZARD RATING		Fig. No. A4 Sheet 92 of 102	Revisions DWN CHK APP				
SCALE:							

Exploration Point	Co-ordinates		Hazard Rating					Average Hazard Rating
	Easting (m)	Northing (m)	Peat Depth	Slope Angle	Peat Strength	Slope Instability	Water Condition	
5527	214508.5	679214.1	no access	-	-	-	-	N/A
5528	214508.3	679285.7	no access	-	-	-	-	N/A
5529	214507.8	678688.9	no access	-	-	-	-	N/A
5530	214505.3	678698.6	no access	-	-	-	-	N/A
5531	214502.6	678542.2	no access	-	-	-	-	N/A
5532	214501.7	679280.1	no access	-	-	-	-	N/A
5533	214499.9	679272.5	no access	-	-	-	-	N/A
5534	214498.5	679264.1	3	1	1	1	1	1.4
5535	214498.5	679254.1	4	1	1	1	1	1.6
5536	214498.5	679244.1	5	1	1	1	1	1.8
5537	214498.5	679234.1	4	1	1	1	1	1.6
5538	214498.5	679224.1	4	1	1	1	1	1.6
5539	214497.8	679352.8	4	1	1	1	1	1.6
5540	214493.7	679362.0	no access	-	-	-	-	N/A
5541	214491.0	679241.1	2	1	1	1	1	1.2
5542	214490.8	679263.8	2	1	1	1	1	1.2
5543	214490.8	679271.9	4	3	1	1	1	2.0
5544	214489.6	679371.1	4	3	1	1	1	2.0
5545	214488.5	679254.1	no access	-	-	-	-	N/A
5546	214488.5	679244.1	no access	-	-	-	-	N/A
5547	214488.5	679234.1	4	3	1	1	1	2.0
5548	214488.5	679375.0	3	1	1	1	1	1.4
5549	214487.9	679365.1	4	1	1	1	1	1.6
5550	214487.2	679355.1	4	1	1	1	1	1.6
5551	214483.5	678491.8	4	1	1	1	1	1.6
5552	214483.5	679234.5	4	1	1	1	1	1.6
5553	214479.8	679264.3	4	1	1	1	1	1.6
5554	214479.3	679254.0	4	1	1	1	1	1.6
5555	214478.9	679243.8	4	1	1	1	1	1.6
5556	214476.1	678498.6	3	1	1	4	1	2.0
5557	214476.0	679227.9	no access	-	-	-	-	N/A
5558	214470.3	679321.5	4	1	1	1	1	1.6
5559	214469.8	679257.5	2	1	1	1	1	1.2
5560	214468.7	678505.3	3	1	1	1	1	1.4
5561	214467.2	679278.3	3	1	1	1	1	1.4
5562	214461.1	679325.4	4	1	1	1	1	1.6
5563	214459.0	678670.6	4	1	1	1	1	1.6
5564	214458.6	678680.6	4	1	1	1	1	1.6
5565	214458.3	678690.6	4	1	1	1	1	1.6
5566	214457.3	679276.4	4	1	1	1	1	1.6
5567	214451.9	679329.3	5	1	1	1	1	1.8
5568	214449.6	678455.0	no access	-	-	-	-	N/A
5569	214448.8	679391.4	5	1	1	1	1	1.8
5570	214447.5	679274.6	4	1	1	1	1	1.6

PROJECT TITLE: GIANTS BURN PHASE 2		Contract No: 7034	Date 04/07/25	Final	CLIENT: Statkraft UK Ltd	Ritchie House Starlaw Business Park Livingston West Lothian EH54 8SF info@greencatrenewables.co.uk 01506 416553 A trading name of Green Cat Renewables Limited	
DRAWING TITLE: RESULTS OF PEAT PROBES: HAZARD RATING		Fig. No. A4 Sheet 93 of 102	Revisions DWN CHK APP				
SCALE:							

Exploration Point	Co-ordinates		Hazard Rating					Average Hazard Rating
	Easting (m)	Northing (m)	Peat Depth	Slope Angle	Peat Strength	Slope Instability	Water Condition	
5571	214442.5	679383.7	3	1	1	1	1	1.4
5572	214442.3	678461.8	no access	-	-	-	-	N/A
5573	214436.1	679376.0	2	1	1	1	1	1.2
5574	214434.9	678468.5	2	1	1	1	1	1.2
5575	214418.5	678644.1	3	1	1	1	1	1.4
5576	214418.5	678634.1	3	1	1	1	1	1.4
5577	214418.5	678624.1	3	1	1	1	1	1.4
5578	214418.5	678614.1	no access	-	-	-	-	N/A
5579	214418.5	678604.1	no access	-	-	-	-	N/A
5580	214415.8	678418.2	4	1	1	1	1	1.6
5581	214412.0	679424.5	4	1	1	1	1	1.6
5582	214409.0	678669.0	no access	-	-	-	-	N/A
5583	214408.7	678679.0	no access	-	-	-	-	N/A
5584	214408.5	678654.1	no access	-	-	-	-	N/A
5585	214408.5	678644.1	3	-	1	1	1	N/A
5586	214408.5	678634.1	3	-	1	1	1	N/A
5587	214408.5	678624.1	2	1	1	1	1	1.2
5588	214408.5	678614.1	2	1	1	1	1	1.2
5589	214408.5	678604.1	2	1	1	1	1	1.2
5590	214408.5	678594.1	2	1	1	1	1	1.2
5591	214408.5	678584.1	2	1	1	1	2	1.4
5592	214408.4	678425.0	4	1	1	1	1	1.6
5593	214408.3	678689.0	no access	-	-	-	-	N/A
5594	214405.3	679417.1	no access	-	-	-	-	N/A
5595	214401.1	678431.7	no access	-	-	-	-	N/A
5596	214398.5	679409.7	4	1	1	1	1	1.6
5597	214398.5	678664.1	3	1	1	1	1	1.4
5598	214398.5	678654.1	2	1	1	1	1	1.2
5599	214398.5	678644.1	no access	-	-	-	-	N/A
5600	214398.5	678634.1	2	1	1	1	3	1.6
5601	214398.5	678624.1	2	1	1	1	1	1.2
5602	214398.5	678614.1	2	1	1	1	1	1.2
5603	214398.5	678604.1	5	1	1	2	1	2.0
5604	214398.5	678594.1	3	1	1	3	2	2.0
5605	214398.5	678584.1	no access	-	-	-	-	N/A
5606	214398.5	678574.1	2	1	1	1	1	1.2
5607	214388.5	678674.1	2	1	1	1	1	1.2
5608	214388.5	678664.1	3	1	1	2	4	2.2
5609	214388.5	678654.1	1	1	1	1	1	1.0
5610	214388.5	678644.1	2	1	1	1	1	1.2
5611	214388.5	678634.1	2	1	1	1	1	1.2
5612	214388.5	678624.1	2	1	2	2	4	2.2
5613	214388.5	678614.1	5	1	1	2	1	2.0
5614	214388.5	678604.1	5	1	1	2	1	2.0

PROJECT TITLE: GIANTS BURN PHASE 2		Contract No: 7034	Date 04/07/25	Final	CLIENT: Statkraft UK Ltd	Ritchie House Starlaw Business Park Livingston West Lothian EH54 8SF info@greencatrenewables.co.uk 01506 416553 A trading name of Green Cat Renewables Limited	
DRAWING TITLE: RESULTS OF PEAT PROBES: HAZARD RATING		Fig. No. A4 Sheet 94 of 102	Revisions DWN CHK APP				
SCALE:							

Exploration Point	Co-ordinates		Hazard Rating					Average Hazard Rating
	Easting (m)	Northing (m)	Peat Depth	Slope Angle	Peat Strength	Slope Instability	Water Condition	
5615	214388.5	678594.1	no access	-	-	-	-	N/A
5616	214388.5	678584.1	no access	-	-	-	-	N/A
5617	214388.5	678574.1	2	1	1	1	1	1.2
5618	214388.5	678564.1	2	2	1	1	1	1.4
5619	214381.9	678381.4	1	1	1	1	1	1.0
5620	214378.5	678674.1	no access	-	-	-	-	N/A
5621	214378.5	678664.1	no access	-	-	-	-	N/A
5622	214378.5	678654.1	4	1	2	3	3	2.6
5623	214378.5	678644.1	2	1	1	1	1	1.2
5624	214378.5	678634.1	no access	-	-	-	-	N/A
5625	214378.5	678624.1	5	1	2	2	4	2.8
5626	214378.5	678614.1	4	1	2	3	2	2.4
5627	214378.5	678604.1	no access	-	-	-	-	N/A
5628	214378.5	678594.1	no access	-	-	-	-	N/A
5629	214378.5	678584.1	no access	-	-	-	-	N/A
5630	214378.5	678574.1	5	1	2	2	1	2.2
5631	214378.5	678564.1	4	1	2	2	2	2.2
5632	214375.0	679458.1	no access	-	-	-	-	N/A
5633	214374.5	678388.2	5	1	1	1	1	1.8
5634	214368.5	678674.1	5	1	2	2	1	2.2
5635	214368.5	678664.1	4	1	2	2	1	2.0
5636	214368.5	678654.1	no access	-	-	-	-	N/A
5637	214368.5	678644.1	4	1	1	3	1	2.0
5638	214368.5	678634.1	no access	-	-	-	-	N/A
5639	214368.5	678624.1	5	1	1	1	1	1.8
5640	214368.5	678614.1	5	1	1	1	1	1.8
5641	214368.5	678604.1	4	1	1	1	2	1.8
5642	214368.5	678594.1	2	1	1	1	1	1.2
5643	214368.5	678584.1	3	1	1	1	1	1.4
5644	214368.5	678574.1	no access	-	-	-	-	N/A
5645	214368.5	678564.1	3	1	1	1	1	1.4
5646	214368.3	679450.7	no access	-	-	-	-	N/A
5647	214367.2	678395.0	no access	-	-	-	-	N/A
5648	214361.5	679443.3	4	1	1	1	1	1.6
5649	214359.0	678667.4	5	1	1	3	2	2.4
5650	214358.7	678677.4	5	1	1	1	2	2.0
5651	214358.5	678674.1	5	1	1	1	1	1.8
5652	214358.5	678664.1	4	1	1	1	1	1.6
5653	214358.5	678654.1	3	1	1	1	1	1.4
5654	214358.5	678644.1	4	1	1	1	1	1.6
5655	214358.5	678634.1	3	1	1	1	1	1.4
5656	214358.5	678624.1	no access	-	-	-	-	N/A
5657	214358.5	678614.1	no access	-	-	-	-	N/A
5658	214358.5	678604.1	3	5	1	1	1	2.2

PROJECT TITLE: GIANTS BURN PHASE 2		Contract No: 7034	Date 04/07/25 DWN CHK APP GGH GGH	Final	CLIENT: Statkraft UK Ltd	Ritchie House Starlaw Business Park Livingston West Lothian EH54 8SF info@greencatrenewables.co.uk 01506 416553 A trading name of Green Cat Renewables Limited	
DRAWING TITLE: RESULTS OF PEAT PROBES: HAZARD RATING		Fig. No. A4 Sheet 95 of 102	Revisions DWN CHK APP				
SCALE:							

Exploration Point	Co-ordinates		Hazard Rating					Average Hazard Rating
	Easting (m)	Northing (m)	Peat Depth	Slope Angle	Peat Strength	Slope Instability	Water Condition	
5659	214358.5	678594.1	no access	-	-	-	-	N/A
5660	214358.5	678584.1	4	5	1	1	1	2.4
5661	214358.5	678574.1	4	1	1	1	1	1.6
5662	214358.5	678564.1	4	1	1	1	1	1.6
5663	214358.4	678687.4	4	1	1	1	1	1.6
5664	214354.3	678646.2	5	1	1	1	1	1.8
5665	214350.7	678343.5	5	1	1	1	1	1.8
5666	214348.5	678674.1	4	1	1	1	1	1.6
5667	214348.5	678664.1	2	1	1	1	1	1.2
5668	214348.5	678654.1	2	5	1	1	1	2.0
5669	214348.5	678644.1	2	5	1	1	1	2.0
5670	214348.5	678634.1	2	5	1	1	1	2.0
5671	214348.5	678624.1	2	1	1	1	1	1.2
5672	214348.5	678614.1	4	1	1	1	1	1.6
5673	214348.5	678604.1	4	1	1	1	1	1.6
5674	214348.5	678594.1	3	1	1	2	1	1.6
5675	214348.5	678584.1	4	1	1	1	1	1.6
5676	214348.5	678574.1	4	1	1	1	1	1.6
5677	214348.5	678564.1	4	1	1	1	1	1.6
5678	214345.9	678651.5	5	1	1	1	1	1.8
5679	214342.8	678349.6	4	1	1	1	1	1.6
5680	214338.5	678674.1	4	1	1	1	1	1.6
5681	214338.5	678664.1	4	3	1	1	1	2.0
5682	214338.5	678654.1	3	3	1	1	1	1.8
5683	214338.5	678644.1	no access	-	-	-	-	N/A
5684	214338.5	678634.1	3	-	-	-	-	N/A
5685	214338.5	678624.1	3	1	1	2	1	1.6
5686	214338.5	678614.1	3	1	1	1	1	1.4
5687	214338.5	678604.1	3	1	1	1	1	1.4
5688	214338.5	678594.1	3	1	1	1	2	1.6
5689	214338.5	678584.1	3	1	1	1	1	1.4
5690	214338.5	678574.1	3	1	1	1	1	1.4
5691	214338.5	678564.1	5	1	1	1	1	1.8
5692	214338.0	679491.8	5	1	1	1	1	1.8
5693	214337.5	678656.9	5	4	1	1	1	2.4
5694	214334.9	678355.7	5	4	1	1	1	2.4
5695	214331.3	679484.4	4	4	1	1	1	2.2
5696	214328.5	678664.1	4	3	1	1	2	2.2
5697	214328.5	678654.1	no access	-	-	-	-	N/A
5698	214328.5	678644.1	3	1	1	1	1	1.4
5699	214328.5	678634.1	4	1	1	2	-	1.6
5700	214328.5	678624.1	4	1	1	1	1	1.6
5701	214328.5	678614.1	3	1	1	1	1	1.4
5702	214328.5	678604.1	4	1	1	1	1	1.6

PROJECT TITLE: GIANTS BURN PHASE 2		Contract No: 7034	Date 04/07/25 DWN CHK APP GGH GGH	Final	CLIENT: Statkraft UK Ltd	Ritchie House Starlaw Business Park Livingston West Lothian EH54 8SF info@greencatrenewables.co.uk 01506 416553 A trading name of Green Cat Renewables Limited	
DRAWING TITLE: RESULTS OF PEAT PROBES: HAZARD RATING		Fig. No. A4 Sheet 96 of 102	Revisions DWN CHK APP				
SCALE:							

Exploration Point	Co-ordinates		Hazard Rating					Average Hazard Rating
	Easting (m)	Northing (m)	Peat Depth	Slope Angle	Peat Strength	Slope Instability	Water Condition	
5703	214328.5	678594.1	5	1	1	1	1	1.8
5704	214328.5	678584.1	5	1	1	1	1	1.8
5705	214328.5	678574.1	5	1	1	1	1	1.8
5706	214328.5	678564.1	5	1	1	1	1	1.8
5707	214327.6	678604.0	4	1	1	1	1	1.6
5708	214324.5	679477.0	4	1	1	1	1	1.6
5709	214319.1	678609.3	4	1	1	1	1	1.6
5710	214318.5	678654.1	4	1	1	1	2	1.8
5711	214318.5	678644.1	no access	-	-	-	-	N/A
5712	214318.5	678634.1	4	1	1	1	1	1.6
5713	214318.5	678624.1	4	1	1	1	1	1.6
5714	214318.5	678614.1	3	1	1	1	1	1.4
5715	214318.5	678604.1	2	1	1	1	1	1.2
5716	214318.5	678594.1	4	1	1	1	1	1.6
5717	214318.5	678584.1	4	1	1	1	1	1.6
5718	214318.5	678574.1	4	1	1	1	1	1.6
5719	214310.7	678614.7	4	1	1	1	1	1.6
5720	214309.0	678665.8	4	1	1	1	1	1.6
5721	214308.7	678675.8	4	1	1	1	1	1.6
5722	214308.5	678644.1	5	1	1	1	1	1.8
5723	214308.5	678634.1	4	1	1	1	1	1.6
5724	214308.5	678624.1	4	1	1	1	1	1.6
5725	214308.5	678614.1	4	1	1	1	1	1.6
5726	214308.5	678604.1	4	1	1	1	1	1.6
5727	214308.5	678594.1	1	1	1	1	1	1.0
5728	214308.5	678614.1	1	1	1	1	1	1.0
5729	214308.5	678584.1	4	1	1	1	1	1.6
5730	214308.4	678685.8	no access	-	-	-	-	N/A
5731	214302.8	679524.0	no access	-	-	-	-	N/A
5732	214300.8	678561.7	2	1	1	1	1	1.2
5733	214298.5	678614.1	4	1	1	2	1	1.8
5734	214298.5	678604.1	3	1	1	1	1	1.4
5735	214298.5	678594.1	3	1	1	1	1	1.4
5736	214298.5	678584.1	3	1	1	1	1	1.4
5737	214294.6	679518.3	3	1	1	1	2	1.6
5738	214292.9	679542.3	4	1	1	1	1	1.6
5739	214292.3	678567.1	5	1	1	1	1	1.8
5740	214289.2	679567.8	5	1	1	1	1	1.8
5741	214288.5	678594.1	4	1	1	1	1	1.6
5742	214288.5	678584.1	4	1	1	1	1	1.6
5743	214288.5	678574.1	4	1	1	1	1	1.6
5744	214286.4	679512.6	no access	-	-	-	-	N/A
5745	214283.9	678572.4	no access	-	-	-	-	N/A
5746	214283.2	679539.8	no access	-	-	-	-	N/A

PROJECT TITLE: GIANTS BURN PHASE 2		Contract No: 7034	Date 04/07/25 DWN CHK APP GGH GGH	Final	CLIENT: Statkraft UK Ltd	Ritchie House Starlaw Business Park Livingston West Lothian EH54 8SF info@greencatrenewables.co.uk 01506 416553	
DRAWING TITLE: RESULTS OF PEAT PROBES: HAZARD RATING		Fig. No. A4 Sheet 97 of 102	Revisions DWN CHK APP				
SCALE:						A trading name of Green Cat Renewables Limited	

Exploration Point	Co-ordinates		Hazard Rating					Average Hazard Rating
	Easting (m)	Northing (m)	Peat Depth	Slope Angle	Peat Strength	Slope Instability	Water Condition	
5747	214280.8	679573.2	no access	-	-	-	-	N/A
5748	214274.0	678519.5	no access	-	-	-	-	N/A
5749	214273.6	679537.4	no access	-	-	-	-	N/A
5750	214272.4	679578.6	no access	-	-	-	-	N/A
5751	214267.5	679535.1	no access	-	-	-	-	N/A
5752	214265.5	678524.9	3	1	1	1	1	1.4
5753	214262.4	679525.6	4	1	1	1	1	1.6
5754	214261.8	679543.3	4	1	1	1	2	1.8
5755	214259.1	678664.2	4	1	1	1	1	1.6
5756	214258.7	678674.2	4	1	1	1	1	1.6
5757	214258.4	678684.2	4	1	1	1	1	1.6
5758	214257.1	678530.2	5	1	1	1	1	1.8
5759	214256.0	679551.4	5	1	1	1	1	1.8
5760	214254.0	679531.0	5	1	1	1	1	1.8
5761	214247.2	678477.3	5	1	1	1	1	1.8
5762	214245.6	679536.3	4	1	1	1	1	1.6
5763	214238.8	678482.7	4	1	1	1	1	1.6
5764	214230.3	678488.0	no access	-	-	-	-	N/A
5765	214209.1	678662.6	no access	-	-	-	-	N/A
5766	214208.8	678672.6	no access	-	-	-	-	N/A
5767	214208.5	678682.7	no access	-	-	-	-	N/A
5768	214159.1	678661.1	no access	-	-	-	-	N/A
5769	214158.8	678671.0	no access	-	-	-	-	N/A
5770	214158.5	678681.1	no access	-	-	-	-	N/A
5771	214118.5	678984.1	no access	-	-	-	-	N/A
5772	214118.5	678974.1	2	5	1	1	1	2.0
5773	214118.5	678964.1	no access	-	-	-	-	N/A
5774	214118.5	678954.1	no access	-	-	-	-	N/A
5775	214118.5	678944.1	3	5	1	1	1	2.2
5776	214118.5	678934.1	3	1	1	1	1	1.4
5777	214118.5	678924.1	4	1	1	1	1	1.6
5778	214109.1	678659.5	4	1	1	1	1	1.6
5779	214108.8	678669.5	3	1	1	1	1	1.4
5780	214108.5	678679.5	3	1	1	1	1	1.4
5781	214108.5	678994.1	4	1	1	1	1	1.6
5782	214108.5	678984.1	5	1	1	1	1	1.8
5783	214108.5	678974.1	4	1	1	1	1	1.6
5784	214108.5	678964.1	4	1	1	1	1	1.6
5786	214108.5	678944.1	no access	-	-	-	-	N/A
5787	214108.5	678934.1	no access	-	-	-	-	N/A
5788	214108.5	678924.1	no access	-	-	-	-	N/A
5789	214108.5	678914.1	no access	-	-	-	-	N/A
5790	214098.5	679004.1	no access	-	-	-	-	N/A
5791	214098.5	678994.1	no access	-	-	-	-	N/A

PROJECT TITLE: GIANTS BURN PHASE 2		Contract No: 7034	Date 04/07/25 DWN CHK APP GGH GGH	Final	CLIENT: Statkraft UK Ltd	Ritchie House Starlaw Business Park Livingston West Lothian EH54 8SF info@greencatrenewables.co.uk 01506 416553	
DRAWING TITLE: RESULTS OF PEAT PROBES: HAZARD RATING		Fig. No. A4 Sheet 98 of 102	Revisions DWN CHK APP			A trading name of Green Cat Renewables Limited	
SCALE:							

Exploration Point	Co-ordinates		Hazard Rating					Average Hazard Rating
	Easting (m)	Northing (m)	Peat Depth	Slope Angle	Peat Strength	Slope Instability	Water Condition	
5792	214098.5	678984.1	no access	-	-	-	-	N/A
5793	214098.5	678974.1	2	1	1	1	1	1.2
5794	214098.5	678964.1	no access	-	-	-	-	N/A
5795	214098.5	678954.1	3	5	1	1	1	2.2
5796	214098.5	678944.1	no access	-	-	-	-	N/A
5797	214098.5	678934.1	3	1	1	1	1	1.4
5798	214098.5	678924.1	3	1	1	1	1	1.4
5799	214098.5	678914.1	3	1	1	1	1	1.4
5800	214098.5	678904.1	2	1	1	1	2	1.4
5801	214088.5	679004.1	5	1	1	1	1	1.8
5802	214088.5	678994.1	5	1	1	1	1	1.8
5803	214088.5	678984.1	4	1	1	1	1	1.6
5804	214088.5	678974.1	4	1	1	1	1	1.6
5805	214088.5	678964.1	no access	-	-	-	-	N/A
5806	214088.5	678954.1	no access	-	-	-	-	N/A
5807	214088.5	678944.1	no access	-	-	-	-	N/A
5808	214088.5	678934.1	no access	-	-	-	-	N/A
5809	214088.5	678924.1	no access	-	-	-	-	N/A
5810	214088.5	678914.1	no access	-	-	-	-	N/A
5811	214088.5	678904.1	4	4	1	1	1	2.2
5812	214078.5	679014.1	no access	-	-	-	-	N/A
5813	214078.5	679004.1	4	1	1	1	1	1.6
5814	214078.5	678994.1	3	1	1	1	1	1.4
5815	214078.5	678984.1	4	1	1	1	1	1.6
5816	214078.5	678974.1	4	1	1	1	1	1.6
5817	214078.5	678964.1	3	1	1	1	1	1.4
5818	214078.5	678954.1	5	1	1	1	1	1.8
5819	214078.5	678944.1	5	1	1	1	1	1.8
5820	214078.5	678934.1	4	1	1	1	1	1.6
5821	214078.5	678924.1	no access	-	-	-	-	N/A
5822	214078.5	678914.1	5	1	1	1	1	1.8
5823	214078.5	678904.1	no access	-	-	-	-	N/A
5824	214078.5	678894.1	2	1	1	1	1	1.2
5825	214068.5	679014.1	4	1	1	1	1	1.6
5826	214068.5	679004.1	3	5	1	1	1	2.2
5827	214068.5	678994.1	no access	-	-	-	-	N/A
5828	214068.5	678984.1	4	1	1	1	1	1.6
5829	214068.5	678974.1	5	1	1	1	1	1.8
5830	214068.5	678964.1	5	1	1	1	1	1.8
5831	214068.5	678954.1	5	1	1	1	1	1.8
5832	214068.5	678944.1	3	5	1	1	1	2.2
5833	214068.5	678934.1	4	3	1	1	1	2.0
5834	214068.5	678924.1	no access	-	-	-	-	N/A
5835	214068.5	678914.1	2	5	1	1	1	2.0

PROJECT TITLE: GIANTS BURN PHASE 2		Contract No: 7034	Date 04/07/25	Final	CLIENT: Statkraft UK Ltd	Ritchie House Starlaw Business Park Livingston West Lothian EH54 8SF info@greencatrenewables.co.uk 01506 416553 A trading name of Green Cat Renewables Limited	
DRAWING TITLE: RESULTS OF PEAT PROBES: HAZARD RATING		Fig. No. A4 Sheet 99 of 102	Revisions DWN CHK APP				
SCALE:							

Exploration Point	Co-ordinates		Hazard Rating					Average Hazard Rating
	Easting (m)	Northing (m)	Peat Depth	Slope Angle	Peat Strength	Slope Instability	Water Condition	
5836	214068.5	678904.1	5	1	1	1	1	1.8
5837	214068.5	678894.1	4	1	1	1	1	1.6
5838	214064.0	678685.6	no access	-	-	-	-	N/A
5839	214059.9	678676.5	3	4	1	1	1	2.0
5840	214058.5	679014.1	no access	-	-	-	-	N/A
5841	214058.5	679004.1	4	3	1	1	1	2.0
5842	214058.5	678994.1	3	5	1	1	1	2.2
5843	214058.5	678984.1	no access	-	-	-	-	N/A
5844	214058.5	678974.1	4	1	1	1	1	1.6
5845	214058.5	678964.1	2	5	1	1	1	2.0
5846	214058.5	678954.1	4	1	1	1	1	1.6
5847	214058.5	678944.1	no access	-	-	-	-	N/A
5848	214058.5	678934.1	2	4	1	1	1	1.8
5849	214058.5	678924.1	5	1	1	1	1	1.8
5850	214058.5	678914.1	3	1	1	1	1	1.4
5851	214058.5	678904.1	2	1	1	1	1	1.2
5852	214058.5	678894.1	3	1	1	1	1	1.4
5853	214055.8	678667.4	no access	-	-	-	-	N/A
5854	214048.5	679004.1	5	1	1	1	1	1.8
5855	214048.5	678994.1	5	3	2	1	1	2.4
5856	214048.5	678984.1	no access	-	-	-	-	N/A
5857	214048.5	678974.1	4	3	1	1	1	2.0
5858	214048.5	678964.1	no access	-	-	-	-	N/A
5859	214048.5	678954.1	no access	-	-	-	-	N/A
5860	214048.5	678944.1	no access	-	-	-	-	N/A
5861	214048.5	678934.1	no access	-	-	-	-	N/A
5862	214048.5	678924.1	no access	-	-	-	-	N/A
5863	214048.5	678914.1	no access	-	-	-	-	N/A
5864	214048.5	678904.1	no access	-	-	-	-	N/A
5865	214048.5	678894.1	no access	-	-	-	-	N/A
5866	214038.5	679004.1	4	1	1	1	1	1.6
5867	214038.5	678994.1	4	1	1	1	1	1.6
5868	214038.5	678984.1	4	1	1	1	1	1.6
5869	214038.5	678974.1	4	1	1	1	1	1.6
5870	214038.5	678964.1	4	1	1	1	1	1.6
5871	214038.5	678954.1	5	1	1	1	1	1.8
5872	214038.5	678944.1	4	1	1	1	1	1.6
5873	214038.5	678934.1	no access	-	-	-	-	N/A
5874	214038.5	678924.1	no access	-	-	-	-	N/A
5875	214038.5	678914.1	no access	-	-	-	-	N/A
5876	214038.5	678904.1	4	1	1	1	1	1.6
5877	214038.5	678894.1	4	1	1	1	1	1.6
5878	214030.0	678713.9	4	1	1	1	1	1.6
5879	214029.8	678852.2	4	1	1	1	1	1.6

PROJECT TITLE: GIANTS BURN PHASE 2		Contract No: 7034	Date 04/07/25	Final	CLIENT: Statkraft UK Ltd	Ritchie House Starlaw Business Park Livingston West Lothian EH54 8SF info@greencatrenewables.co.uk 01506 416553 A trading name of Green Cat Renewables Limited	
DRAWING TITLE: RESULTS OF PEAT PROBES: HAZARD RATING		Fig. No. A4 Sheet 100 of 102	Revisions DWN CHK APP				
SCALE:							



Exploration Point	Co-ordinates		Hazard Rating					Average Hazard Rating
	Easting (m)	Northing (m)	Peat Depth	Slope Angle	Peat Strength	Slope Instability	Water Condition	
5880	214028.5	678994.1	4	1	1	1	1	1.6
5881	214028.5	678984.1	4	1	1	1	1	1.6
5882	214028.5	678974.1	4	1	1	1	1	1.6
5883	214028.5	678964.1	4	1	1	1	1	1.6
5884	214028.5	678954.1	4	1	1	1	1	1.6
5885	214028.5	678944.1	4	1	1	1	1	1.6
5886	214028.5	678934.1	4	1	1	1	1	1.6
5887	214028.5	678924.1	5	1	1	1	1	1.8
5888	214028.5	678914.1	4	1	1	1	1	1.6
5889	214028.4	678903.1	4	1	1	1	1	1.6
5890	214022.1	678802.9	4	1	1	1	1	1.6
5891	214021.9	678708.0	3	1	1	1	1	1.4
5892	214019.9	678853.8	3	1	1	1	1	1.4
5893	214018.6	678905.0	3	1	1	1	1	1.4
5894	214018.5	678984.1	3	1	1	1	1	1.4
5895	214018.5	678974.1	3	1	1	1	1	1.4
5896	214018.5	678964.1	5	1	1	1	1	1.8
5897	214018.5	678954.1	4	1	1	1	1	1.6
5898	214018.5	678944.1	4	1	1	1	1	1.6
5899	214018.5	678934.1	4	1	1	1	1	1.6
5900	214018.5	678924.1	4	1	1	1	1	1.6
5901	214018.5	678914.1	4	1	1	1	1	1.6
5902	214018.5	678904.1	4	1	1	1	1	1.6
5903	214018.5	678894.1	3	1	1	1	1	1.4
5904	214018.5	678884.1	3	1	1	1	1	1.4
5905	214018.5	678874.1	3	1	1	1	1	1.4
5906	214016.2	678755.0	3	1	1	1	1	1.4
5907	214013.8	678702.1	3	1	1	1	1	1.4
5908	214012.2	678804.4	4	1	1	1	1	1.6
5909	214010.0	678855.3	4	1	1	1	1	1.6
5910	214008.5	678974.1	4	1	1	1	1	1.6
5911	214008.5	678964.1	3	1	1	1	1	1.4
5912	214008.5	678954.1	4	1	1	1	1	1.6
5913	214008.5	678944.1	3	1	1	1	1	1.4
5914	214008.5	678934.1	3	1	1	1	1	1.4
5915	214008.5	678904.1	3	1	1	1	1	1.4
5916	214008.5	678894.1	3	1	1	1	1	1.4
5917	214008.5	678884.1	3	1	1	1	1	1.4
5918	214006.2	678754.8	3	1	1	1	1	1.4
5919	214002.3	678805.9	3	1	1	1	1	1.4
5920	213999.4	678798.0	4	1	1	1	1	1.6
5921	213996.5	678788.4	4	1	1	1	1	1.6
5922	213996.2	678754.6	4	1	1	1	1	1.6
5923	213993.7	678778.8	4	1	1	1	1	1.6

PROJECT TITLE: GIANTS BURN PHASE 2		Contract No: 7034	Date 04/07/25	Final	CLIENT: Statkraft UK Ltd	Ritchie House Starlaw Business Park Livingston West Lothian EH54 8SF info@greencatrenewables.co.uk 01506 416553 A trading name of Green Cat Renewables Limited	
DRAWING TITLE: RESULTS OF PEAT PROBES: HAZARD RATING		Fig. No. A4 Sheet 101 of 102	Revisions DWN CHK APP				
SCALE:							

Exploration Point	Co-ordinates		Hazard Rating					Average Hazard Rating
	Easting (m)	Northing (m)	Peat Depth	Slope Angle	Peat Strength	Slope Instability	Water Condition	
5924	213983.6	678800.5	4	1	1	1	1	1.6
5925	213982.1	678790.6	4	1	1	1	1	1.6
5926	213980.5	678780.7	4	1	1	1	1	1.6

PROJECT TITLE: GIANTS BURN PHASE 2		Contract No: 7034	Date 04/07/25 DWN CHK APP GGH GGH			Final	CLIENT: Statkraft UK Ltd	Ritchie House Starlaw Business Park Livingston West Lothian EH54 8SF info@greencatrenewables.co.uk 01506 416553 A trading name of Green Cat Renewables Limited	
DRAWING TITLE: RESULTS OF PEAT PROBES: HAZARD RATING		Fig. No. A4 Sheet 102 of 102	Revisions DWN CHK APP						
SCALE:									

\\Sve: GCR SITE MAP A3 PEAT HAZARD File: C:\GINT\PROJECTS\7034.GPJ Printed: 04/07/2025 13:26:55 Green Cat Renewables Ltd, Bethany Hall, Biggar ML12 6DA trading as Green Cat Geotechnical E-mail: info@greencatrenewables.co.uk Tel: 01895-309100

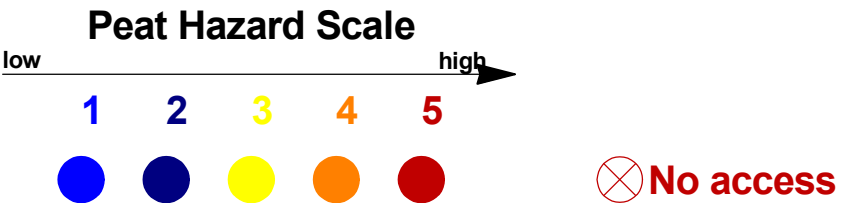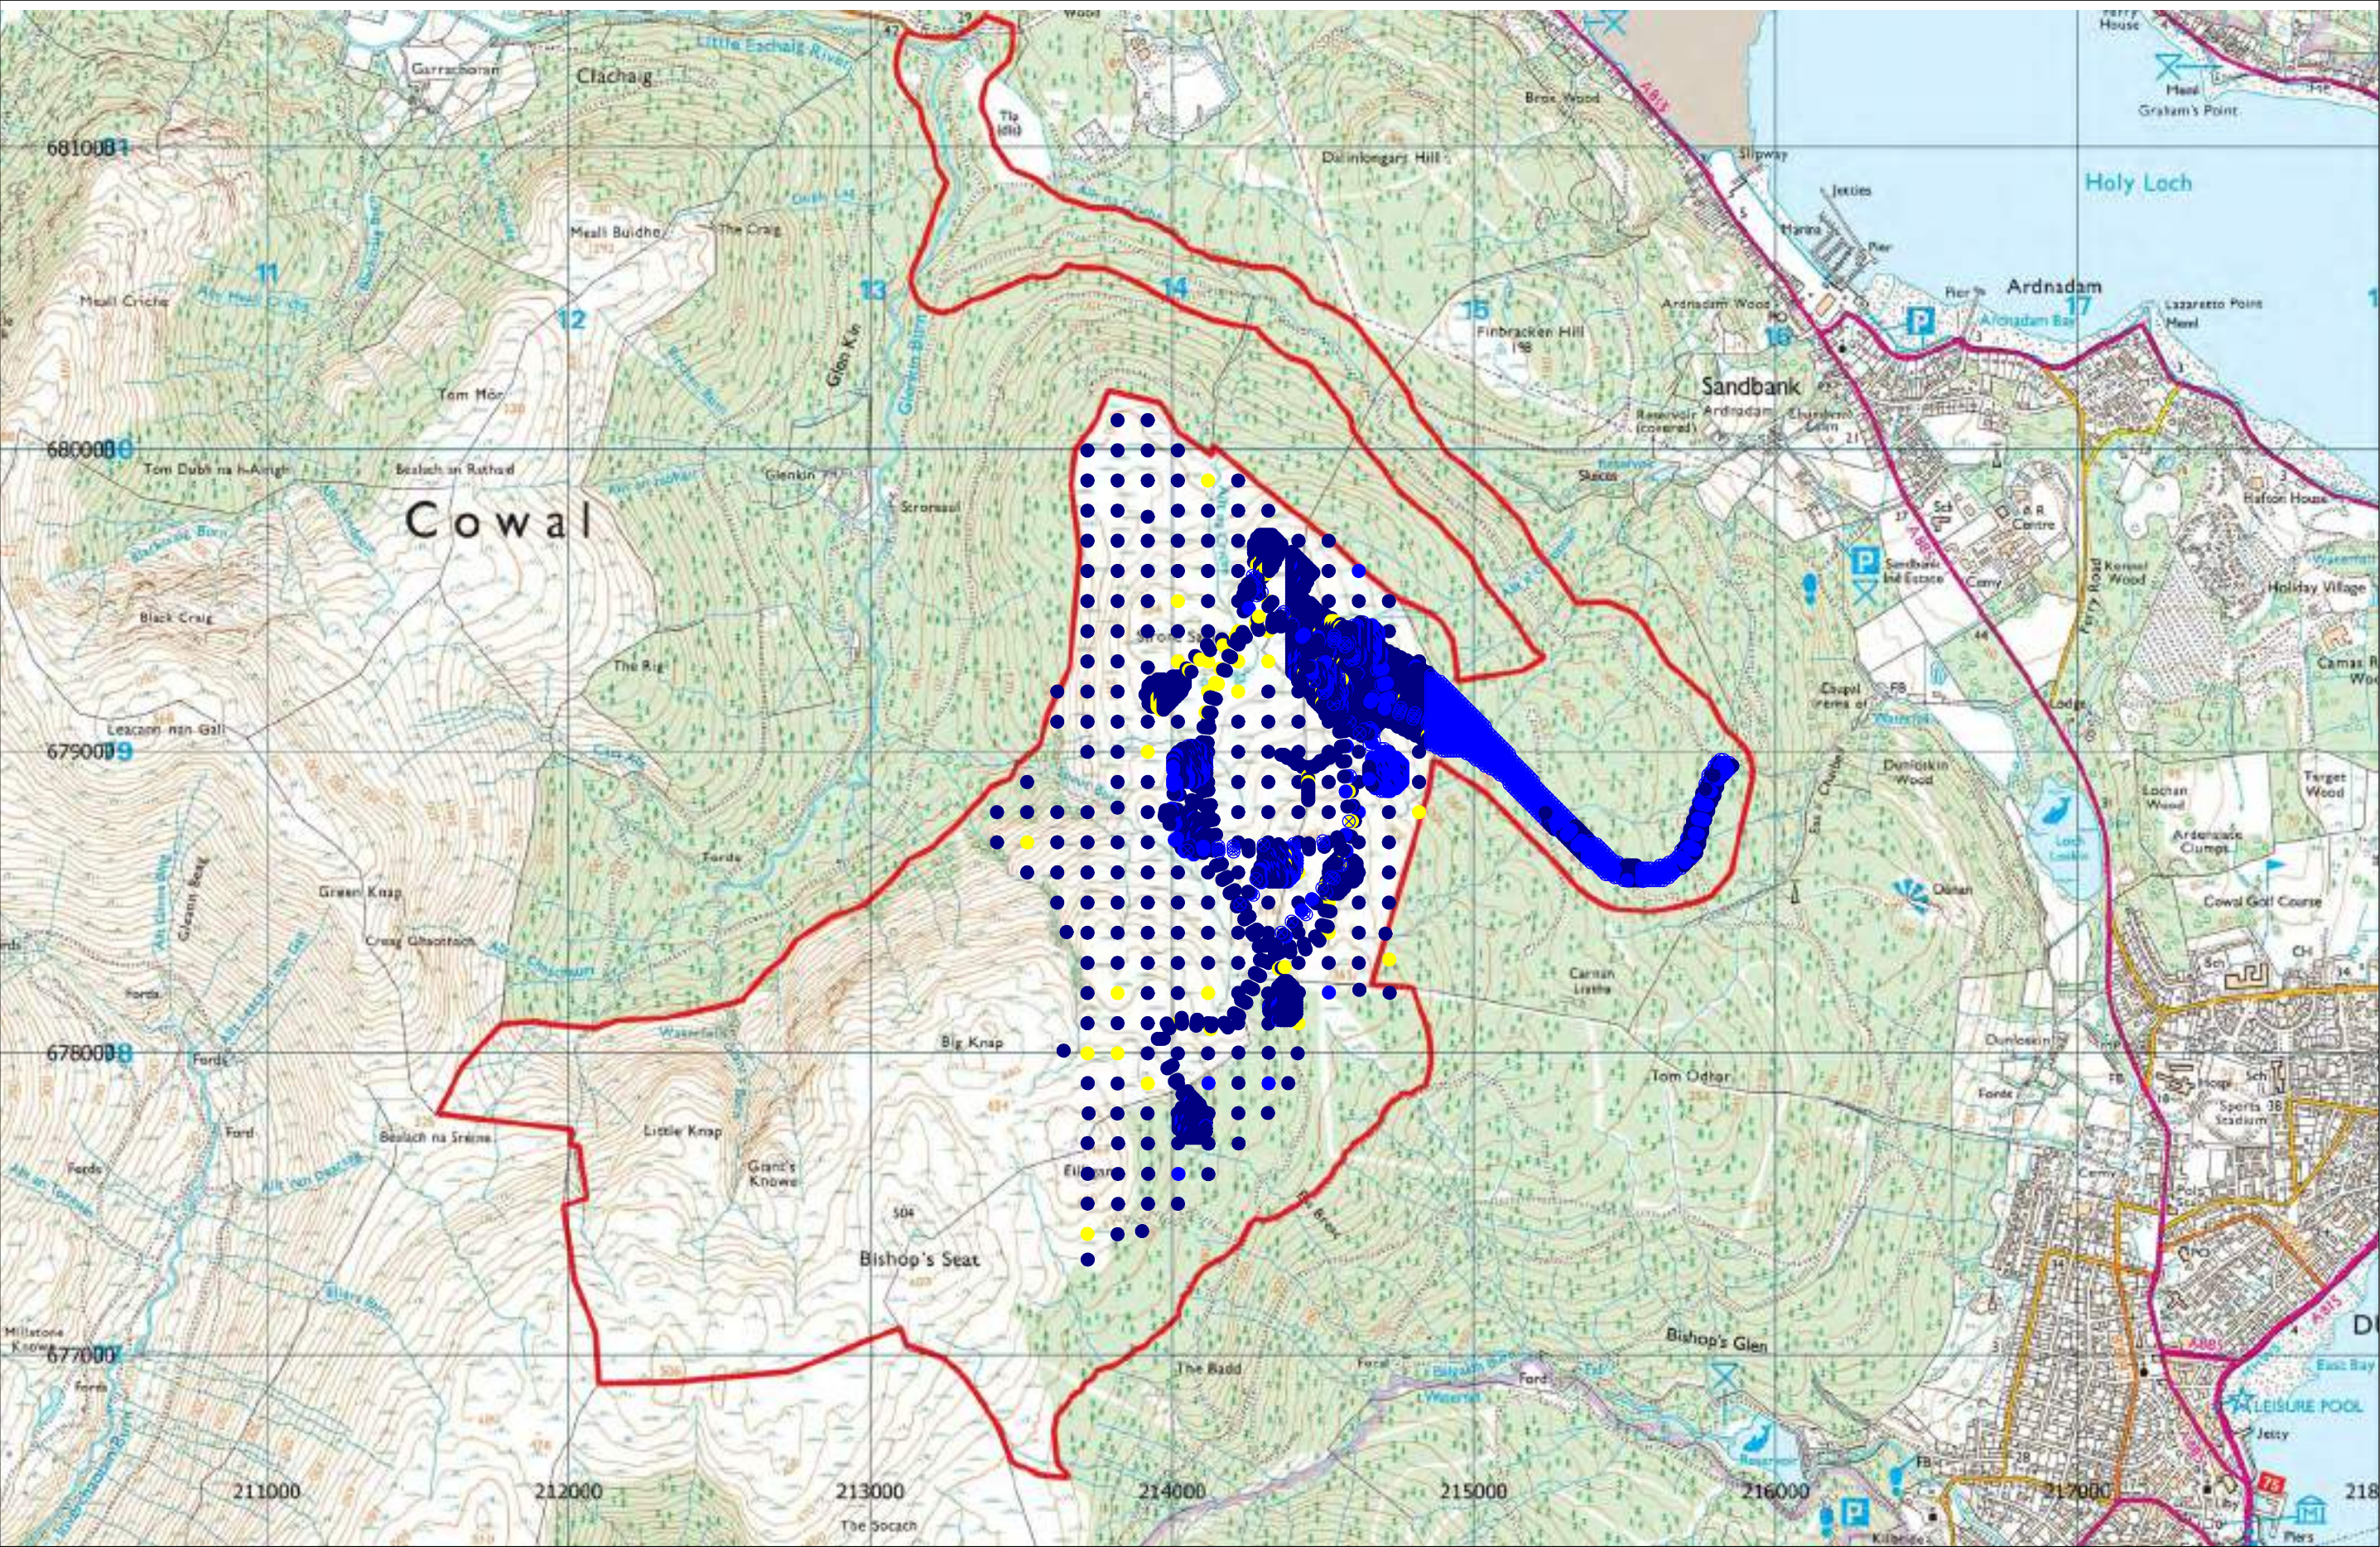

PROJECT TITLE: GIANTS BURN PHASE 2	Contract No: 7034	Date 04/07/25 DWN CHK APP GGH GGH	Final	CLIENT: Statkraft UK Ltd	Ritchie House Starlaw Business Park Livingston West Lothian EH54 8SF info@greencatrenewables.co.uk 01506 416553
DRAWING TITLE: SITE PLAN SHOWING PEAT SLIDE HAZARD	Fig. No. A5	Revisions DWN CHK APP			
SCALE: Scale 1: 20768					



PROJECT TITLE:
GIANTS BURN PHASE 2

CONTRACT NO:
7034

DRAWING TITLE:
**EFFECT OF DEVELOPMENT
ON PEAT SLIDE RISK**

FIG. NO.
A6

DATE
04/07/25

DMN
CHK
APP

REVISIONS

CLIENT:
Statkraft UK Ltd

**Ritchie House
Starlaw Business Park
Livingston
West Lothian
EH54 8SF
info@greencatrenewables.co.uk
01506 416553**

SCALE:



Effect Element	Peat Slide Trigger							Average Hazard Rating
	Alteration of drainage patterns	Rapid ground accelerations	Unloading of peat mass	Loading of peat mass	Digging and tipping	Consolidation by loading	Changes to hydrology	
Turbine	3	1	1	4	4	1	1	2.1
Hardstanding	4	2	4	3	3	2	1	2.6
Tracks	5	2	1	4	3	4	4	3.3
Borrow Pits	5	5	5	1	4	1	1	3.1
Infrastructure Drainage	5	1	3	1	3	1	4	2.6
Cables	5	1	3	1	2	1	4	2.5

Scale	Likelihood	Probability of occurrence
5	Almost certain	> 1 in 3
4	Probable	1 in 10 – 1 in 3
3	Likely	1 in 10 ² – 1 in 10
2	Unlikely	1 in 10 ³ – 1 in 10 ²
1	Negligible	< 1 in 10 ³

Exploration Point	Co-ordinates		Hazard Rating		Resultant Overall Hazard Rating
	Easting (m)	Northing (m)	Existing	Effect of Development	
1	213725.2	677310.1	2.4	1(N/A)	2.40
2	213905.5	677404.6	2.0	1(N/A)	2.00
3	213824.1	677394.2	2.4	1(N/A)	2.40
4	213724.1	677395.3	2.8	1(N/A)	2.80
5	213825.8	677494.7	2.4	1(N/A)	2.40
6	213925.2	677495.3	1.8	1(N/A)	1.80
7	214024.6	677495.3	1.6	1(N/A)	1.60
8	213724.7	677495.9	2.4	1(N/A)	2.40
9	214125.1	677593.6	2.0	1(N/A)	2.00
10	213825.8	677594.1	2.4	1(N/A)	2.40
11	214025.7	677594.1	1.4	1(N/A)	1.40
12	213725.2	677594.7	1.8	1(N/A)	1.80
13	213925.7	677594.7	2.2	1(N/A)	2.20
14	214125.7	677694.7	1.8	1(N/A)	1.80
15	213924.6	677695.2	2.2	1(N/A)	2.20
16	214225.7	677695.2	2.2	1(N/A)	2.20
17	213825.8	677695.8	2.0	1(N/A)	2.00
18	214025.2	677695.8	2.4	1(N/A)	2.40
19	213724.7	677696.4	1.8	1(N/A)	1.80
20	213823.5	677794.7	2.4	1(N/A)	2.40
21	213728.1	677795.2	2.0	1(N/A)	2.00
22	213923.5	677795.2	2.0	1(N/A)	2.00
23	214023.5	677795.2	1.8	1(N/A)	1.80
24	214125.7	677795.2	2.0	1(N/A)	2.00
25	214224.5	677795.8	2.4	1(N/A)	2.40
26	214322.8	677796.4	2.0	1(N/A)	2.00
27	213824.2	677894.2	1.8	1(N/A)	1.80
28	213924.2	677894.2	2.8	1(N/A)	2.80
29	214024.2	677894.2	1.8	2.6(CP)	2.20
30	214325.1	677894.9	1.2	1(N/A)	1.20
31	213725.2	677895.5	2.0	1(N/A)	2.00
32	214125.7	677895.5	1.2	1(N/A)	1.20
33	214390.4	677895.5	1.8	1(N/A)	1.80
34	214225.1	677896.0	2.2	1(N/A)	2.20
35	213724.2	677994.2	3.0	1(N/A)	3.00
36	213824.2	677994.2	3.0	1(N/A)	3.00
37	213924.2	677994.2	1.8	1(N/A)	1.80
38	214024.2	677994.2	2.4	1(N/A)	2.40
39	214124.2	677994.2	2.2	1(N/A)	2.20
40	214421.6	677994.3	2.2	1(N/A)	2.20

AT Access Track
 CP Crane Pad
 N/A
 T Turbine

PROJECT TITLE: GIANTS BURN PHASE 2		Contract No: 7034	Date 04/07/25	Final	CLIENT: Statkraft UK Ltd	Ritchie House Starlaw Business Park Livingston West Lothian EH54 8SF info@greencatrenewables.co.uk 01506 416553 A trading name of Green Cat Renewables Limited	
DRAWING TITLE: RESULTS OF PEAT PROBES: RESULTANT HAZARD RATING		Fig. No. A7 Sheet 1 of 112	Revisions				
SCALE:			DWN CHK APP GGH GGH				

Exploration Point	Co-ordinates		Hazard Rating		Resultant Overall Hazard Rating
	Easting (m)	Northing (m)	Existing	Effect of Development	
41	214325.1	677996.0	1.6	1(N/A)	1.60
42	214225.1	677996.6	2.4	1(N/A)	2.40
43	214324.5	678092.6	2.2	1(N/A)	2.20
44	214423.9	678093.7	2.6	1(N/A)	2.60
45	213724.2	678094.2	2.2	1(N/A)	2.20
46	213824.2	678094.2	2.4	1(N/A)	2.40
47	213924.2	678094.2	2.4	1(N/A)	2.40
48	214024.2	678094.2	2.6	1(N/A)	2.60
49	214124.2	678094.2	1.8	1(N/A)	1.80
50	214224.2	678094.2	2.4	1(N/A)	2.40
51	214323.9	678193.1	2.2	1(N/A)	2.20
52	213724.2	678194.2	1.8	1(N/A)	1.80
53	213824.2	678194.2	3.0	1(N/A)	3.00
54	213924.2	678194.2	2.2	1(N/A)	2.20
55	214024.2	678194.2	2.2	1(N/A)	2.20
56	214124.2	678194.2	2.6	1(N/A)	2.60
57	214224.2	678194.2	2.0	1(N/A)	2.00
58	214626.1	678204.8	1.6	1(N/A)	1.60
59	214726.7	678194.8	1.8	1(N/A)	1.80
60	214425.1	678196.0	2.0	1(N/A)	2.00
61	214525.0	678196.0	1.2	1(N/A)	1.20
62	213724.2	678294.2	2.0	1(N/A)	2.00
63	213824.2	678294.2	1.8	1(N/A)	1.80
64	213924.2	678294.2	2.0	1(N/A)	2.00
65	214024.2	678294.2	1.8	1(N/A)	1.80
66	214124.2	678294.2	2.2	1(N/A)	2.20
67	214224.2	678294.2	2.4	1(N/A)	2.40
68	214324.2	678294.2	2.4	1(N/A)	2.40
69	214424.2	678294.2	2.2	1(N/A)	2.20
70	214524.2	678294.2	2.0	1(N/A)	2.00
71	214624.2	678294.2	1.6	1(N/A)	1.60
72	214725.5	678305.4	2.8	1(N/A)	2.80
73	214712.8	678391.1	2.0	1(N/A)	2.00
74	213724.2	678394.2	2.2	1(N/A)	2.20
75	213824.2	678394.2	2.4	1(N/A)	2.40
76	213924.2	678394.2	2.0	1(N/A)	2.00
77	214024.2	678394.2	1.6	1(N/A)	1.60
78	214124.2	678394.2	2.2	1(N/A)	2.20
79	214224.2	678394.2	1.6	1(N/A)	1.60
80	214324.2	678394.2	1.6	1(N/A)	1.60

AT Access Track
 CP Crane Pad
 N/A
 T Turbine

PROJECT TITLE: GIANTS BURN PHASE 2		Contract No: 7034	Date 04/07/25	Final	CLIENT: Statkraft UK Ltd	Ritchie House Starlaw Business Park Livingston West Lothian EH54 8SF info@greencatrenewables.co.uk 01506 416553	
DRAWING TITLE: RESULTS OF PEAT PROBES: RESULTANT HAZARD RATING		Fig. No. A7 Sheet 2 of 112	Revisions				
SCALE:			DWN CHK APP GGH GGH				

Exploration Point	Co-ordinates		Hazard Rating		Resultant Overall Hazard Rating
	Easting (m)	Northing (m)	Existing	Effect of Development	
81	214424.2	678394.2	1.6	1(N/A)	1.60
82	214524.2	678394.2	2.8	1(N/A)	2.80
83	214624.2	678394.2	1.6	1(N/A)	1.60
84	213655.1	678396.5	2.0	1(N/A)	2.00
85	213624.2	678494.2	1.8	1(N/A)	1.80
86	213724.2	678494.2	2.0	1(N/A)	2.00
87	213824.2	678494.2	2.2	1(N/A)	2.20
88	213924.2	678494.2	2.4	1(N/A)	2.40
89	214024.2	678494.2	2.2	1(N/A)	2.20
90	214124.2	678494.2	2.2	1(N/A)	2.20
91	214224.2	678494.2	2.2	1(N/A)	2.20
92	214324.2	678494.2	1.8	1(N/A)	1.80
93	214424.2	678494.2	2.2	1(N/A)	2.20
94	214524.2	678494.2	2.6	1(N/A)	2.60
95	214624.2	678494.2	2.0	1(N/A)	2.00
96	214724.2	678494.2	2.0	1(N/A)	2.00
97	213524.2	678594.2	2.2	1(N/A)	2.20
98	213624.2	678594.2	2.2	1(N/A)	2.20
99	213724.2	678594.2	2.2	1(N/A)	2.20
100	213824.2	678594.2	1.8	1(N/A)	1.80
101	213924.2	678594.2	2.0	1(N/A)	2.00
102	214024.2	678594.2	2.0	1(N/A)	2.00
103	214124.2	678594.2	2.4	1(N/A)	2.40
104	214224.2	678594.2	1.8	1(N/A)	1.80
105	214324.2	678594.2	1.8	2.6(CP)	2.20
106	214424.2	678594.2	2.8	1(N/A)	2.80
107	214524.2	678594.2	2.2	1(N/A)	2.20
108	214624.2	678594.2	2.2	1(N/A)	2.20
109	214724.2	678594.2	2.0	1(N/A)	2.00
110	213424.2	678694.2	2.0	1(N/A)	2.00
111	213524.2	678694.2	2.8	1(N/A)	2.80
112	213624.2	678694.2	2.4	1(N/A)	2.40
113	213724.2	678694.2	2.2	1(N/A)	2.20
114	213824.2	678694.2	2.4	1(N/A)	2.40
115	213924.2	678694.2	2.4	1(N/A)	2.40
116	214024.2	678694.2	2.0	1(N/A)	2.00
117	214124.2	678694.2	1.8	1(N/A)	1.80
118	214224.2	678694.2	1.8	1(N/A)	1.80
119	214324.2	678694.2	2.0	1(N/A)	2.00
120	214424.2	678694.2	2.0	1(N/A)	2.00

AT Access Track
 CP Crane Pad
 N/A
 T Turbine

PROJECT TITLE: GIANTS BURN PHASE 2		Contract No: 7034	Date 04/07/25	Final	CLIENT: Statkraft UK Ltd	Ritchie House Starlaw Business Park Livingston West Lothian EH54 8SF info@greencatrenewables.co.uk 01506 416553	
DRAWING TITLE: RESULTS OF PEAT PROBES: RESULTANT HAZARD RATING		Fig. No. A7 Sheet 3 of 112	Revisions				
SCALE:			DWN CHK APP GGH GGH				

Style: GOR PEAT HAZARD RESULTANT RATING File: C:\GINT\PROJECTS\7034.GPJ Printed: 04/07/2025 13:33:49 Green Cat Renewables Ltd, Bethany Hall, Biggar ML12 6DA trading as Green Cat Geotechnical E-mail: info@greencatrenewables.co.uk Tel: 01899-309100

Exploration Point	Co-ordinates		Hazard Rating		Resultant Overall Hazard Rating
	Easting (m)	Northing (m)	Existing	Effect of Development	
121	214524.2	678694.2	2.4	3.3(AT)	2.85
122	214624.2	678694.2	1.8	1(N/A)	1.80
123	214724.2	678694.2	2.4	1(N/A)	2.40
124	213424.2	678794.2	1.8	1(N/A)	1.80
125	213524.2	678794.2	2.0	1(N/A)	2.00
126	213624.2	678794.2	2.2	1(N/A)	2.20
127	213724.2	678794.2	1.8	1(N/A)	1.80
128	213824.2	678809.2	1.6	1(N/A)	1.60
129	213924.2	678794.2	2.2	1(N/A)	2.20
130	214024.2	678794.2	1.8	1(N/A)	1.80
131	214124.2	678794.2	1.8	1(N/A)	1.80
132	214224.2	678794.2	2.2	1(N/A)	2.20
133	214324.2	678794.2	2.0	1(N/A)	2.00
134	214424.2	678794.2	2.2	1(N/A)	2.20
135	214524.2	678794.2	2.0	1(N/A)	2.00
136	214624.2	678794.2	1.4	1(N/A)	1.40
137	214724.2	678794.2	2.2	1(N/A)	2.20
138	214824.2	678794.2	2.6	1(N/A)	2.60
139	213524.2	678894.2	2.0	1(N/A)	2.00
142	213824.2	678894.2	2.2	1(N/A)	2.20
143	213924.2	678894.2	2.2	1(N/A)	2.20
144	214024.2	678894.2	2.2	3.3(AT)	2.75
145	214124.2	678894.2	2.0	1(N/A)	2.00
146	214224.2	678894.2	1.8	1(N/A)	1.80
147	214324.2	678894.2	2.0	1(N/A)	2.00
148	214424.2	678894.2	2.0	1(N/A)	2.00
149	214524.2	678894.2	2.0	1(N/A)	2.00
150	214624.2	678894.2	2.2	1(N/A)	2.20
151	214724.2	678894.2	2.0	1(N/A)	2.00
152	214824.2	678894.2	2.0	1(N/A)	2.00
153	213645.2	678003.2	2.0	1(N/A)	2.00
154	213724.2	678994.2	2.2	1(N/A)	2.20
155	213824.2	678994.2	2.2	1(N/A)	2.20
156	213924.2	678994.2	3.4	1(N/A)	3.40
157	214024.2	678994.2	2.2	1(N/A)	2.20
158	214124.2	678994.2	2.4	1(N/A)	2.40
159	214224.2	678994.2	2.2	1(N/A)	2.20
160	214324.2	678994.2	2.4	1(N/A)	2.40
161	214424.2	678994.2	1.8	1(N/A)	1.80
162	214524.2	678994.2	2.2	1(N/A)	2.20

AT Access Track
CP Crane Pad
N/A
T Turbine

PROJECT TITLE: GIANTS BURN PHASE 2		Contract No: 7034	Date 04/07/25	Final	CLIENT: Statkraft UK Ltd	Ritchie House Starlaw Business Park Livingston West Lothian EH54 8SF info@greencatrenewables.co.uk 01506 416553 A trading name of Green Cat Renewables Limited	
DRAWING TITLE: RESULTS OF PEAT PROBES: RESULTANT HAZARD RATING		Fig. No. A7 Sheet 4 of 112	Revisions DWN CHK APP				
SCALE:							

Exploration Point	Co-ordinates		Hazard Rating		Resultant Overall Hazard Rating
	Easting (m)	Northing (m)	Existing	Effect of Development	
163	214624.2	678994.2	1.8	1(N/A)	1.80
164	214724.2	678994.2	2.0	1(N/A)	2.00
165	214824.2	678994.2	2.0	1(N/A)	2.00
166	213624.2	679094.2	2.2	1(N/A)	2.20
167	213724.2	679094.2	2.4	1(N/A)	2.40
168	213824.2	679094.2	1.8	1(N/A)	1.80
169	213924.2	679094.2	2.0	1(N/A)	2.00
170	214024.2	679094.2	2.0	1(N/A)	2.00
171	214124.2	679094.2	2.2	1(N/A)	2.20
172	214224.2	679094.2	2.0	1(N/A)	2.00
173	214324.2	679094.2	2.2	1(N/A)	2.20
174	214424.2	679094.2	1.8	1(N/A)	1.80
175	214524.2	679094.2	2.2	1(N/A)	2.20
176	214624.2	679094.2	2.4	1(N/A)	2.40
177	214724.2	679094.2	2.4	1(N/A)	2.40
178	214824.2	679094.2	2.0	1(N/A)	2.00
179	213624.2	679194.2	2.2	1(N/A)	2.20
180	213724.2	679194.2	2.0	1(N/A)	2.00
181	213824.2	679194.2	2.2	1(N/A)	2.20
182	213924.2	679194.2	2.0	1(N/A)	2.00
183	214024.2	679194.2	3.0	1(N/A)	3.00
184	214124.2	679194.2	2.6	1(N/A)	2.60
185	214224.2	679194.2	3.2	1(N/A)	3.20
186	214324.2	679194.2	2.4	1(N/A)	2.40
187	214424.2	679194.2	2.2	1(N/A)	2.20
188	214524.2	679194.2	2.4	2.6(CP)	2.50
189	214624.2	679194.2	2.4	1(N/A)	2.40
190	214724.2	679194.2	2.0	1(N/A)	2.00
191	214824.2	679194.2	1.2	1(N/A)	1.20
192	213724.2	679294.2	2.0	1(N/A)	2.00
193	213824.2	679294.2	2.0	1(N/A)	2.00
194	213924.2	679274.2	2.4	1(N/A)	2.40
195	214024.2	679294.2	2.6	1(N/A)	2.60
196	214124.2	679294.2	3.2	1(N/A)	3.20
197	214224.2	679294.2	2.6	1(N/A)	2.60
198	214324.2	679294.2	2.6	1(N/A)	2.60
199	214424.2	679294.2	2.0	1(N/A)	2.00
200	214524.2	679294.2	2.6	1(N/A)	2.60
201	214624.2	679294.2	2.4	1(N/A)	2.40
202	214724.2	679294.2	2.2	1(N/A)	2.20

AT Access Track
 CP Crane Pad
 N/A
 T Turbine

PROJECT TITLE: GIANTS BURN PHASE 2		Contract No: 7034	Date 04/07/25	Final	CLIENT: Statkraft UK Ltd	Ritchie House Starlaw Business Park Livingston West Lothian EH54 8SF info@greencatrenewables.co.uk 01506 416553	
DRAWING TITLE: RESULTS OF PEAT PROBES: RESULTANT HAZARD RATING		Fig. No. A7 Sheet 5 of 112	Revisions DWN CHK APP				
SCALE:							

Style: GOR PEAT HAZARD RESULTANT RATING File: C:\GINT\PROJECTS\7034.GPJ Printed: 04/07/2025 13:33:49 Green Cat Renewables Ltd, Bethany Hall, Biggar ML12 6DA trading as Green Cat Geotechnical E-mail: info@greencatrenewables.co.uk Tel: 01899-309100

Exploration Point	Co-ordinates		Hazard Rating		Resultant Overall Hazard Rating
	Easting (m)	Northing (m)	Existing	Effect of Development	
203	214824.2	679294.2	2.4	1(N/A)	2.40
204	213724.2	679394.2	2.2	1(N/A)	2.20
205	213824.2	679394.2	2.2	1(N/A)	2.20
206	213924.2	679394.2	1.8	1(N/A)	1.80
207	214024.2	679394.2	2.2	1(N/A)	2.20
208	214124.2	679394.2	2.4	1(N/A)	2.40
209	214224.2	679394.2	3.0	1(N/A)	3.00
210	214324.2	679394.2	2.6	1(N/A)	2.60
211	214424.2	679394.2	2.8	1(N/A)	2.80
212	214524.2	679394.2	2.6	1(N/A)	2.60
213	214624.2	679394.2	2.4	1(N/A)	2.40
214	214724.2	679394.2	2.0	1(N/A)	2.00
215	213724.2	679494.2	2.0	1(N/A)	2.00
216	213824.2	679494.2	1.6	1(N/A)	1.60
217	213924.2	679494.2	2.4	1(N/A)	2.40
218	214024.2	679494.2	2.6	1(N/A)	2.60
219	214124.2	679494.2	2.0	1(N/A)	2.00
220	214224.2	679494.2	2.2	1(N/A)	2.20
221	214324.2	679494.2	2.8	3.3(AT)	3.05
222	214424.2	679494.2	2.0	1(N/A)	2.00
223	214524.2	679494.2	2.2	1(N/A)	2.20
224	214624.2	679494.2	1.6	1(N/A)	1.60
225	214724.2	679494.2	2.0	1(N/A)	2.00
226	213724.2	679594.2	1.6	1(N/A)	1.60
227	213824.2	679594.2	2.2	1(N/A)	2.20
228	213924.2	679594.2	1.8	1(N/A)	1.80
229	214024.2	679594.2	1.8	1(N/A)	1.80
230	214124.2	679594.2	2.2	1(N/A)	2.20
231	214224.2	679594.2	2.0	1(N/A)	2.00
232	214324.2	679594.2	1.6	1(N/A)	1.60
233	214424.2	679594.2	2.2	1(N/A)	2.20
234	214524.2	679594.2	2.0	1(N/A)	2.00
235	214624.2	679594.2	1.4	1(N/A)	1.40
236	213724.2	679694.2	2.0	1(N/A)	2.00
237	213824.2	679694.2	2.2	1(N/A)	2.20
238	213924.2	679694.2	2.0	1(N/A)	2.00
239	214024.2	679694.2	2.2	1(N/A)	2.20
240	214124.2	679694.2	1.8	1(N/A)	1.80
241	214224.2	679694.2	2.0	1(N/A)	2.00
242	214324.2	679694.2	1.8	1(N/A)	1.80

AT Access Track
CP Crane Pad
N/A
T Turbine

PROJECT TITLE: GIANTS BURN PHASE 2	Contract No: 7034	Date 04/07/25 DWN CHK APP GGH GGH	Final	CLIENT: Statkraft UK Ltd	Ritchie House Starlaw Business Park Livingston West Lothian EH54 8SF info@greencatrenewables.co.uk 01506 416553 A trading name of Green Cat Renewables Limited	
DRAWING TITLE: RESULTS OF PEAT PROBES: RESULTANT HAZARD RATING	Fig. No. A7 Sheet 6 of 112	Revisions DWN CHK APP				
SCALE:						

Exploration Point	Co-ordinates		Hazard Rating		Resultant Overall Hazard Rating
	Easting (m)	Northing (m)	Existing	Effect of Development	
243	214424.2	679694.2	1.8	1(N/A)	1.80
244	214524.2	679694.2	2.0	1(N/A)	2.00
245	213724.2	679794.2	2.0	1(N/A)	2.00
246	213824.2	679794.2	1.8	1(N/A)	1.80
247	213924.2	679774.0	1.8	1(N/A)	1.80
248	214024.2	679794.2	2.4	1(N/A)	2.40
249	214124.2	679794.2	1.8	1(N/A)	1.80
250	214224.2	679794.2	1.8	1(N/A)	1.80
251	214324.2	679794.2	2.0	1(N/A)	2.00
252	213724.2	679894.2	2.0	1(N/A)	2.00
253	213824.2	679894.2	1.6	1(N/A)	1.60
254	213924.2	679894.2	2.0	1(N/A)	2.00
255	214024.2	679894.2	2.2	1(N/A)	2.20
256	214124.2	679894.2	2.8	1(N/A)	2.80
257	214224.2	679894.2	2.0	1(N/A)	2.00
258	213724.2	679994.2	1.8	1(N/A)	1.80
259	213824.2	679994.2	2.0	1(N/A)	2.00
260	213924.2	679994.2	2.2	1(N/A)	2.20
261	214024.2	679994.2	1.8	1(N/A)	1.80
262	213824.2	680094.2	1.8	1(N/A)	1.80
263	213924.2	680094.2	2.2	1(N/A)	2.20
1000	213916.8	679184.2	2.4	1(N/A)	2.40
1001	213926.8	679214.2	2.0	1(N/A)	2.00
1002	213926.8	679204.2	2.2	1(N/A)	2.20
1003	213926.8	679194.2	2.2	1(N/A)	2.20
1004	213926.8	679184.2	1.8	1(N/A)	1.80
1005	213926.8	679174.2	2.2	1(N/A)	2.20
1006	213926.8	679164.2	2.4	1(N/A)	2.40
1007	213926.8	679154.2	2.0	1(N/A)	2.00
1008	213936.8	679224.2	1.8	1(N/A)	1.80
1009	213936.8	679214.2	2.0	1(N/A)	2.00
1010	213936.8	679204.2	2.0	1(N/A)	2.00
1011	213936.8	679194.2	2.2	1(N/A)	2.20
1012	213936.8	679184.2	2.2	1(N/A)	2.20
1013	213936.8	679174.2	2.2	1(N/A)	2.20
1014	213936.8	679164.2	2.2	1(N/A)	2.20
1015	213936.8	679154.2	2.2	1(N/A)	2.20
1016	213936.8	679144.2	2.4	1(N/A)	2.40
1017	213946.8	679224.2	2.2	1(N/A)	2.20
1018	213946.8	679214.2	2.2	1(N/A)	2.20

AT Access Track
 CP Crane Pad
 N/A
 T Turbine

PROJECT TITLE: GIANTS BURN PHASE 2		Contract No: 7034	Date 04/07/25	Final	CLIENT: Statkraft UK Ltd	Ritchie House Starlaw Business Park Livingston West Lothian EH54 8SF info@greencatrenewables.co.uk 01506 416553	
DRAWING TITLE: RESULTS OF PEAT PROBES: RESULTANT HAZARD RATING		Fig. No. A7 Sheet 7 of 112	Revisions				
SCALE:			DWN CHK APP GGH GGH				

Exploration Point	Co-ordinates		Hazard Rating		Resultant Overall Hazard Rating
	Easting (m)	Northing (m)	Existing	Effect of Development	
1019	213946.8	679204.2	2.2	1(N/A)	2.20
1020	213946.8	679194.2	2.0	1(N/A)	2.00
1021	213946.8	679184.2	2.0	1(N/A)	2.00
1022	213946.8	679174.2	2.2	1(N/A)	2.20
1023	213946.8	679164.2	2.2	1(N/A)	2.20
1024	213946.8	679154.2	2.2	1(N/A)	2.20
1025	213946.8	679144.2	2.2	1(N/A)	2.20
1026	213956.8	679234.2	2.2	1(N/A)	2.20
1027	213956.8	679224.2	2.2	1(N/A)	2.20
1028	213956.8	679214.2	2.4	1(N/A)	2.40
1029	213956.8	679204.2	2.2	1(N/A)	2.20
1030	213956.8	679194.2	2.0	1(N/A)	2.00
1031	213956.8	679184.2	1.8	1(N/A)	1.80
1032	213956.8	679174.2	2.6	1(N/A)	2.60
1033	213956.8	679164.2	2.8	1(N/A)	2.80
1034	213956.8	679154.2	3.0	1(N/A)	3.00
1035	213956.8	679144.2	2.8	1(N/A)	2.80
1036	213957.6	678042.3	2.0	1(N/A)	2.00
1038	213966.8	679234.2	2.2	1(N/A)	2.20
1039	213966.8	679224.2	2.4	1(N/A)	2.40
1040	213966.8	679214.2	2.2	1(N/A)	2.20
1041	213966.8	679204.2	2.2	1(N/A)	2.20
1042	213966.8	679194.2	2.2	1(N/A)	2.20
1043	213966.8	679184.2	2.2	1(N/A)	2.20
1044	213966.8	679174.2	2.2	1(N/A)	2.20
1045	213966.8	679164.2	2.4	1(N/A)	2.40
1046	213966.8	679154.2	2.8	1(N/A)	2.80
1047	213966.8	679144.2	2.8	1(N/A)	2.80
1048	213966.8	679134.2	2.6	1(N/A)	2.60
1049	213967.6	678042.5	2.0	3.3(AT)	2.65
1051	213976.8	679234.2	1.8	1(N/A)	1.80
1052	213976.8	679224.2	1.8	1(N/A)	1.80
1053	213976.8	679214.2	1.6	1(N/A)	1.60
1054	213976.8	679204.2	1.8	1(N/A)	1.80
1055	213976.8	679194.2	1.8	1(N/A)	1.80
1056	213976.8	679184.2	1.8	1(N/A)	1.80
1057	213976.8	679174.2	1.8	1(N/A)	1.80
1058	213976.8	679164.2	2.0	1(N/A)	2.00
1059	213976.8	679154.2	2.2	1(N/A)	2.20
1060	213976.8	679144.2	2.2	1(N/A)	2.20

AT Access Track
 CP Crane Pad
 N/A
 T Turbine

PROJECT TITLE: GIANTS BURN PHASE 2		Contract No: 7034	Date 04/07/25	Final	CLIENT: Statkraft UK Ltd	Ritchie House Starlaw Business Park Livingston West Lothian EH54 8SF info@greencatrenewables.co.uk 01506 416553 A trading name of Green Cat Renewables Limited	
DRAWING TITLE: RESULTS OF PEAT PROBES: RESULTANT HAZARD RATING		Fig. No. A7 Sheet 8 of 112	Revisions DWN CHK APP				
SCALE:							

Exploration Point	Co-ordinates		Hazard Rating		Resultant Overall Hazard Rating
	Easting (m)	Northing (m)	Existing	Effect of Development	
1061	213976.8	679134.2	2.2	1(N/A)	2.20
1062	213977.6	678042.7	1.6	1(N/A)	1.60
1064	213986.8	679224.2	2.0	1(N/A)	2.00
1065	213986.8	679214.2	2.0	1(N/A)	2.00
1066	213986.8	679204.2	1.8	1(N/A)	1.80
1067	213986.8	679194.2	1.8	1(N/A)	1.80
1068	213986.8	679184.2	1.8	1(N/A)	1.80
1069	213986.8	679174.2	2.0	1(N/A)	2.00
1070	213986.8	679164.2	2.2	1(N/A)	2.20
1071	213986.8	679154.2	2.4	1(N/A)	2.40
1072	213986.8	679144.2	2.4	1(N/A)	2.40
1073	213987.3	678093.4	1.6	1(N/A)	1.60
1074	213989.5	677944.6	2.0	1(N/A)	2.00
1075	213991.0	678086.0	1.8	1(N/A)	1.80
1076	213995.9	678077.2	2.2	1(N/A)	2.20
1077	213996.8	679234.2	1.8	1(N/A)	1.80
1078	213996.8	679224.2	1.6	1(N/A)	1.60
1079	213996.8	679214.2	1.6	1(N/A)	1.60
1080	213996.8	679204.2	1.8	1(N/A)	1.80
1081	213996.8	679194.2	2.0	1(N/A)	2.00
1082	213996.8	679184.2	2.0	1(N/A)	2.00
1083	213996.8	679174.2	2.0	1(N/A)	2.00
1084	213996.8	679164.2	2.0	1(N/A)	2.00
1085	213996.8	679154.2	2.2	1(N/A)	2.20
1086	213998.1	677949.6	2.0	3.3(AT)	2.65
1087	214006.8	679244.2	2.0	1(N/A)	2.00
1088	214006.8	679234.2	1.8	1(N/A)	1.80
1089	214006.8	679224.2	1.8	1(N/A)	1.80
1090	214006.8	679214.2	1.8	1(N/A)	1.80
1091	214006.8	679204.2	1.8	1(N/A)	1.80
1092	214006.8	679194.2	1.8	1(N/A)	1.80
1093	214006.8	679184.2	2.0	1(N/A)	2.00
1094	214006.8	679174.2	2.0	1(N/A)	2.00
1095	214006.8	679164.2	2.2	1(N/A)	2.20
1096	214006.8	677954.6	2.2	1(N/A)	2.20
1097	214014.5	677901.3	2.0	1(N/A)	2.00
1098	214016.8	679244.2	2.4	1(N/A)	2.40
1099	214016.8	679234.2	2.2	1(N/A)	2.20
1100	214016.8	679224.2	1.8	1(N/A)	1.80
1101	214016.8	679214.2	2.0	1(N/A)	2.00

AT Access Track
 CP Crane Pad
 N/A
 T Turbine

PROJECT TITLE: GIANTS BURN PHASE 2		Contract No: 7034	Date 04/07/25	Final	CLIENT: Statkraft UK Ltd	Ritchie House Starlaw Business Park Livingston West Lothian EH54 8SF info@greencatrenewables.co.uk 01506 416553 A trading name of Green Cat Renewables Limited	
DRAWING TITLE: RESULTS OF PEAT PROBES: RESULTANT HAZARD RATING		Fig. No. A7 Sheet 9 of 112	Revisions DWN CHK APP				
SCALE:							

Exploration Point	Co-ordinates		Hazard Rating		Resultant Overall Hazard Rating
	Easting (m)	Northing (m)	Existing	Effect of Development	
1102	214016.8	679204.2	2.0	1(N/A)	2.00
1103	214016.8	679194.2	1.8	1(N/A)	1.80
1104	214016.8	679184.2	2.0	1(N/A)	2.00
1105	214016.8	679174.2	2.2	1(N/A)	2.20
1106	214023.1	677906.3	1.8	3.3(AT)	2.55
1107	214026.8	679244.2	2.4	1(N/A)	2.40
1108	214026.8	679234.2	2.4	1(N/A)	2.40
1109	214026.8	679224.2	2.4	1(N/A)	2.40
1110	214026.8	679214.2	2.2	1(N/A)	2.20
1111	214026.8	679204.2	2.2	1(N/A)	2.20
1112	214026.8	679194.2	2.2	1(N/A)	2.20
1113	214026.8	679184.2	2.2	1(N/A)	2.20
1114	214026.8	677774.2	1.6	1(N/A)	1.60
1115	214026.8	677764.2	1.6	1(N/A)	1.60
1116	214026.8	677754.2	1.6	1(N/A)	1.60
1117	214026.8	677744.2	1.8	1(N/A)	1.80
1119	214036.6	678111.8	1.8	1(N/A)	1.80
1120	214036.8	679244.2	2.2	1(N/A)	2.20
1121	214036.8	679234.2	2.4	1(N/A)	2.40
1122	214036.8	679224.2	2.2	1(N/A)	2.20
1123	214036.8	679214.2	2.2	1(N/A)	2.20
1124	214036.8	679204.2	2.2	1(N/A)	2.20
1125	214036.8	679194.2	2.4	1(N/A)	2.40
1126	214036.8	678754.2	1.4	1(N/A)	1.40
1127	214036.8	678744.2	1.6	1(N/A)	1.60
1128	214036.8	678734.2	1.8	1(N/A)	1.80
1129	214036.8	678724.2	1.8	1(N/A)	1.80
1130	214036.8	678714.2	1.8	1(N/A)	1.80
1131	214036.8	678704.2	1.6	1(N/A)	1.60
1132	214036.8	678694.2	1.4	3.3(AT)	2.35
1133	214036.8	678684.2	1.4	1(N/A)	1.40
1134	214036.8	678674.2	1.8	1(N/A)	1.80
1135	214036.8	677814.2	1.8	2.6(CP)	2.20
1136	214036.8	677804.2	1.8	2.6(CP)	2.20
1137	214036.8	677784.2	1.8	1(N/A)	1.80
1138	214036.8	677774.2	1.4	1(N/A)	1.40
1139	214036.8	677764.2	1.4	1(N/A)	1.40
1140	214036.8	677754.2	1.4	1(N/A)	1.40
1141	214036.8	677744.2	1.6	1(N/A)	1.60
1142	214036.8	677734.2	1.6	1(N/A)	1.60

AT Access Track
 CP Crane Pad
 N/A
 T Turbine

PROJECT TITLE: GIANTS BURN PHASE 2		Contract No: 7034	Date 04/07/25	Final	CLIENT: Statkraft UK Ltd	Ritchie House Starlaw Business Park Livingston West Lothian EH54 8SF info@greencatrenewables.co.uk 01506 416553 A trading name of Green Cat Renewables Limited	
DRAWING TITLE: RESULTS OF PEAT PROBES: RESULTANT HAZARD RATING		Fig. No. A7 Sheet 10 of 112	Revisions DWN CHK APP				
SCALE:							

Exploration Point	Co-ordinates		Hazard Rating		Resultant Overall Hazard Rating
	Easting (m)	Northing (m)	Existing	Effect of Development	
1143	214037.2	678101.7	2.4	3.3(AT)	2.85
1144	214037.7	678091.8	2.4	1(N/A)	2.40
1145	214039.5	677858.0	1.8	1(N/A)	1.80
1146	214046.8	679234.2	2.0	1(N/A)	2.00
1147	214046.8	679224.2	2.0	1(N/A)	2.00
1148	214046.8	679214.2	2.0	1(N/A)	2.00
1149	214046.8	678784.2	1.4	1(N/A)	1.40
1150	214046.8	678774.2	1.4	1(N/A)	1.40
1151	214046.8	678764.2	1.4	1(N/A)	1.40
1152	214046.8	678754.2	1.4	1(N/A)	1.40
1153	214046.8	678744.2	1.6	1(N/A)	1.60
1154	214046.8	678734.2	1.2	1(N/A)	1.20
1155	214046.8	678724.2	1.8	1(N/A)	1.80
1156	214046.8	678714.2	1.8	1(N/A)	1.80
1157	214046.8	678704.2	1.6	1(N/A)	1.60
1158	214046.8	678694.2	1.6	1(N/A)	1.60
1159	214046.8	678684.2	1.4	3.3(AT)	2.35
1160	214046.8	678674.2	1.4	1(N/A)	1.40
1161	214046.8	678664.2	1.4	1(N/A)	1.40
1162	214046.8	677814.2	2.0	2.6(CP)	2.30
1163	214046.8	677804.2	2.0	2.6(CP)	2.30
1164	214046.8	677794.2	1.8	2.6(CP)	2.20
1165	214046.8	677784.2	1.8	2.6(CP)	2.20
1166	214046.8	677774.2	1.6	1(N/A)	1.60
1167	214046.8	677764.2	1.6	1(N/A)	1.60
1168	214046.8	677754.2	1.6	1(N/A)	1.60
1169	214046.8	677744.2	1.4	1(N/A)	1.40
1170	214046.8	677734.2	1.4	1(N/A)	1.40
1171	214046.8	677724.2	1.6	1(N/A)	1.60
1172	214048.2	677863.0	1.6	3.3(AT)	2.45
1173	214052.9	679271.0	2.4	1(N/A)	2.40
1174	214056.8	678794.2	1.6	1(N/A)	1.60
1175	214056.8	678784.2	1.4	1(N/A)	1.40
1176	214056.8	678774.2	1.6	1(N/A)	1.60
1177	214056.8	678764.2	1.6	1(N/A)	1.60
1178	214056.8	678754.2	1.6	1(N/A)	1.60
1179	214056.8	678744.2	1.8	1(N/A)	1.80
1180	214056.8	678734.2	1.8	1(N/A)	1.80
1181	214056.8	678724.2	1.8	1(N/A)	1.80
1182	214056.8	678714.2	1.6	1(N/A)	1.60

AT Access Track
CP Crane Pad
N/A
T Turbine

PROJECT TITLE: GIANTS BURN PHASE 2	Contract No: 7034	Date 04/07/25 DWN CHK APP GGH GGH	Final	CLIENT: Statkraft UK Ltd	Ritchie House Starlaw Business Park Livingston West Lothian EH54 8SF info@greencatrenewables.co.uk 01506 416553	
DRAWING TITLE: RESULTS OF PEAT PROBES: RESULTANT HAZARD RATING	Fig. No. A7 Sheet 11 of 112	Revisions DWN CHK APP			A trading name of Green Cat Renewables Limited	
SCALE:						

Style: GOR PEAT HAZARD RESULTANT RATING File: C:\GINT\PROJECTS\7034.GPJ Printed: 04/07/2025 13:33:50 Green Cat Renewables Ltd, Bethany Hall, Biggar ML12 6DA trading as Green Cat Geotechnical E-mail: info@greencatrenewables.co.uk Tel: 01899-309100

Exploration Point	Co-ordinates		Hazard Rating		Resultant Overall Hazard Rating
	Easting (m)	Northing (m)	Existing	Effect of Development	
1183	214056.8	678704.2	1.4	1(N/A)	1.40
1184	214056.8	678694.2	1.4	1(N/A)	1.40
1185	214056.8	678684.2	1.4	1(N/A)	1.40
1186	214056.8	678674.2	1.4	1(N/A)	1.40
1187	214056.8	678664.2	1.4	1(N/A)	1.40
1188	214056.8	677854.2	1.8	2.6(CP)	2.20
1189	214056.8	677844.2	1.8	3.3(AT)	2.55
1190	214056.8	677834.2	2.0	3.3(AT)	2.65
1191	214056.8	677824.2	2.0	2.6(CP)	2.30
1192	214056.8	677814.2	2.2	2.6(CP)	2.40
1193	214056.8	677804.2	2.0	2.6(CP)	2.30
1194	214056.8	677794.2	1.6	2.6(CP)	2.10
1195	214056.8	677784.2	1.6	2.6(CP)	2.10
1196	214056.8	677774.2	1.4	2.6(CP)	2.00
1197	214056.8	677764.2	2.0	1(N/A)	2.00
1198	214056.8	677754.2	2.2	1(N/A)	2.20
1199	214056.8	677744.2	2.0	1(N/A)	2.00
1200	214056.8	677734.2	1.6	1(N/A)	1.60
1201	214056.8	677724.2	1.6	1(N/A)	1.60
1202	214056.8	677714.2	2.0	1(N/A)	2.00
1203	214056.8	677868.0	1.6	1(N/A)	1.60
1204	214061.1	679265.2	2.6	1(N/A)	2.60
1205	214066.8	678804.2	2.0	1(N/A)	2.00
1206	214066.8	678794.2	2.0	1(N/A)	2.00
1207	214066.8	678784.2	2.2	1(N/A)	2.20
1208	214066.8	678774.2	2.0	1(N/A)	2.00
1209	214066.8	678764.2	1.8	1(N/A)	1.80
1210	214066.8	678754.2	1.8	1(N/A)	1.80
1211	214066.8	678744.2	2.0	1(N/A)	2.00
1212	214066.8	678734.2	2.0	1(N/A)	2.00
1213	214066.8	678724.2	2.2	1(N/A)	2.20
1214	214066.8	678714.2	2.0	1(N/A)	2.00
1215	214066.8	678704.2	2.2	1(N/A)	2.20
1216	214066.8	678694.2	2.0	1(N/A)	2.00
1217	214066.8	678684.2	1.8	1(N/A)	1.80
1218	214066.8	678674.2	1.8	3.3(AT)	2.55
1219	214066.8	678664.2	1.8	1(N/A)	1.80
1220	214066.8	677854.2	1.6	1(N/A)	1.60
1221	214066.8	677844.2	1.6	2.6(CP)	2.10
1222	214066.8	677834.2	1.4	3.3(AT)	2.35

AT Access Track
CP Crane Pad
N/A
T Turbine

PROJECT TITLE: GIANTS BURN PHASE 2		Contract No: 7034	Date 04/07/25	Final	CLIENT: Statkraft UK Ltd	Ritchie House Starlaw Business Park Livingston West Lothian EH54 8SF info@greencatrenewables.co.uk 01506 416553 A trading name of Green Cat Renewables Limited	
DRAWING TITLE: RESULTS OF PEAT PROBES: RESULTANT HAZARD RATING		Fig. No. A7 Sheet 12 of 112	Revisions DWN CHK APP				
SCALE:							

Exploration Point	Co-ordinates		Hazard Rating		Resultant Overall Hazard Rating
	Easting (m)	Northing (m)	Existing	Effect of Development	
1223	214066.8	677824.2	1.6	2.6(CP)	2.10
1224	214066.8	677814.2	1.8	2.6(CP)	2.20
1225	214066.8	677804.2	1.6	2.6(CP)	2.10
1226	214066.8	677794.2	1.8	2.6(CP)	2.20
1227	214066.8	677784.2	1.6	2.6(CP)	2.10
1228	214066.8	677774.2	1.8	2.6(CP)	2.20
1229	214066.8	677764.2	1.8	2.1(T)	1.95
1230	214066.8	677754.2	1.8	2.1(T)	1.95
1231	214066.8	677744.2	1.6	1(N/A)	1.60
1232	214066.8	677734.2	1.4	1(N/A)	1.40
1233	214066.8	677724.2	1.6	1(N/A)	1.60
1234	214066.8	677714.2	1.8	1(N/A)	1.80
1235	214069.2	679259.5	2.4	1(N/A)	2.40
1236	214069.5	678833.5	2.0	1(N/A)	2.00
1237	214076.8	678774.2	1.4	1(N/A)	1.40
1238	214076.8	678764.2	1.8	1(N/A)	1.80
1239	214076.8	678754.2	1.8	1(N/A)	1.80
1240	214076.8	678744.2	1.8	1(N/A)	1.80
1241	214076.8	678734.2	1.8	1(N/A)	1.80
1242	214076.8	678724.2	1.6	1(N/A)	1.60
1243	214076.8	678714.2	1.4	1(N/A)	1.40
1244	214076.8	678704.2	1.4	1(N/A)	1.40
1245	214076.8	678694.2	1.4	1(N/A)	1.40
1246	214076.8	678684.2	1.4	1(N/A)	1.40
1247	214076.8	678674.2	1.4	1(N/A)	1.40
1248	214076.8	678664.2	1.4	1(N/A)	1.40
1249	214076.8	678654.2	1.4	1(N/A)	1.40
1250	214076.8	677844.2	1.6	2.6(CP)	2.10
1251	214076.8	677834.2	1.6	2.6(CP)	2.10
1252	214076.8	677824.2	1.6	2.6(CP)	2.10
1253	214076.8	677814.2	1.6	3.3(AT)	2.45
1254	214076.8	677804.2	1.6	2.6(CP)	2.10
1255	214076.8	677794.2	1.6	2.6(CP)	2.10
1256	214076.8	677784.2	1.6	2.6(CP)	2.10
1257	214076.8	677774.2	1.6	2.6(CP)	2.10
1258	214076.8	677764.2	2.0	2.1(T)	2.05
1259	214076.8	677754.2	2.2	2.1(T)	2.15
1260	214076.8	677744.2	2.0	1(N/A)	2.00
1261	214076.8	677734.2	2.0	1(N/A)	2.00
1262	214076.8	677724.2	1.8	1(N/A)	1.80

AT Access Track
CP Crane Pad
N/A
T Turbine

PROJECT TITLE: GIANTS BURN PHASE 2		Contract No: 7034	Date 04/07/25	Final	CLIENT: Statkraft UK Ltd	Ritchie House Starlaw Business Park Livingston West Lothian EH54 8SF info@greencatrenewables.co.uk 01506 416553 A trading name of Green Cat Renewables Limited	
DRAWING TITLE: RESULTS OF PEAT PROBES: RESULTANT HAZARD RATING		Fig. No. A7 Sheet 13 of 112	Revisions DWN CHK APP				
SCALE:							

Exploration Point	Co-ordinates		Hazard Rating		Resultant Overall Hazard Rating
	Easting (m)	Northing (m)	Existing	Effect of Development	
1263	214076.8	677714.2	1.8	1(N/A)	1.80
1264	214079.1	678830.7	1.8	1(N/A)	1.80
1265	214081.7	679311.9	2.4	1(N/A)	2.40
1266	214083.6	678881.5	1.8	1(N/A)	1.80
1267	214085.0	678085.8	2.2	1(N/A)	2.20
1268	214086.6	678095.7	2.2	3.3(AT)	2.75
1269	214086.8	678774.2	1.8	1(N/A)	1.80
1270	214086.8	678764.2	1.8	1(N/A)	1.80
1271	214086.8	678754.2	1.6	1(N/A)	1.60
1272	214086.8	678744.2	1.4	1(N/A)	1.40
1273	214086.8	678734.2	1.6	1(N/A)	1.60
1274	214086.8	678724.2	1.6	1(N/A)	1.60
1275	214086.8	678714.2	1.6	1(N/A)	1.60
1276	214086.8	678704.2	1.6	1(N/A)	1.60
1277	214086.8	678694.2	1.8	1(N/A)	1.80
1278	214086.8	678684.2	2.0	1(N/A)	2.00
1279	214086.8	678674.2	2.0	1(N/A)	2.00
1280	214086.8	678664.2	2.0	1(N/A)	2.00
1281	214086.8	677834.2	1.6	2.6(CP)	2.10
1282	214086.8	677824.2	1.6	2.6(CP)	2.10
1283	214086.8	677814.2	1.6	2.6(CP)	2.10
1284	214086.8	677804.2	1.6	2.6(CP)	2.10
1285	214086.8	677794.2	1.6	3.3(AT)	2.45
1286	214086.8	677784.2	1.8	2.6(CP)	2.20
1287	214086.8	677774.2	2.0	2.6(CP)	2.30
1288	214086.8	677764.2	2.0	2.6(CP)	2.30
1289	214086.8	677754.2	2.0	1(N/A)	2.00
1290	214086.8	677744.2	2.0	1(N/A)	2.00
1291	214086.8	677734.2	1.8	1(N/A)	1.80
1292	214086.8	677724.2	1.8	1(N/A)	1.80
1293	214086.8	677714.2	1.6	1(N/A)	1.60
1294	214088.3	678105.6	2.0	1(N/A)	2.00
1295	214088.7	678827.9	1.6	1(N/A)	1.60
1296	214089.9	679306.1	2.2	1(N/A)	2.20
1297	214093.2	678878.7	2.0	1(N/A)	2.00
1298	214095.3	678925.4	2.2	1(N/A)	2.20
1299	214096.8	678764.2	1.6	1(N/A)	1.60
1300	214096.8	678754.2	1.6	1(N/A)	1.60
1301	214096.8	678744.2	1.6	1(N/A)	1.60
1302	214096.8	678734.2	1.6	1(N/A)	1.60

AT Access Track
CP Crane Pad
N/A
T Turbine

PROJECT TITLE: GIANTS BURN PHASE 2		Contract No: 7034	Date 04/07/25	Final	CLIENT: Statkraft UK Ltd	Ritchie House Starlaw Business Park Livingston West Lothian EH54 8SF info@greencatrenewables.co.uk 01506 416553 A trading name of Green Cat Renewables Limited	
DRAWING TITLE: RESULTS OF PEAT PROBES: RESULTANT HAZARD RATING		Fig. No. A7 Sheet 14 of 112	Revisions DWN CHK APP				
SCALE:							

Style: GOR PEAT HAZARD RESULTANT RATING File: C:\GINT\PROJECTS\7034.GPJ Printed: 04/07/2025 13:33:51 Green Cat Renewables Ltd, Bethany Hall, Biggar ML12 6DA trading as Green Cat Geotechnical E-mail: info@greencatrenewables.co.uk Tel: 01899-309100

Exploration Point	Co-ordinates		Hazard Rating		Resultant Overall Hazard Rating
	Easting (m)	Northing (m)	Existing	Effect of Development	
1303	214096.8	678724.2	1.6	1(N/A)	1.60
1304	214096.8	678714.2	1.6	1(N/A)	1.60
1305	214096.8	678704.2	1.6	1(N/A)	1.60
1306	214096.8	678694.2	1.8	1(N/A)	1.80
1307	214096.8	678684.2	1.8	1(N/A)	1.80
1308	214096.8	678674.2	2.0	1(N/A)	2.00
1309	214096.8	678664.2	1.8	1(N/A)	1.80
1310	214096.8	677824.2	1.8	1(N/A)	1.80
1311	214096.8	677814.2	1.8	2.6(CP)	2.20
1312	214096.8	677804.2	1.8	2.6(CP)	2.20
1313	214096.8	677794.2	1.8	2.6(CP)	2.20
1314	214096.8	677784.2	1.8	2.6(CP)	2.20
1315	214096.8	677774.2	2.0	3.3(AT)	2.65
1316	214096.8	677764.2	1.8	2.6(CP)	2.20
1317	214096.8	677754.2	1.8	1(N/A)	1.80
1318	214096.8	677744.2	1.8	1(N/A)	1.80
1319	214096.8	677734.2	2.0	1(N/A)	2.00
1320	214096.8	677724.2	2.0	1(N/A)	2.00
1321	214096.8	677714.2	1.8	1(N/A)	1.80
1322	214096.9	678912.9	2.0	1(N/A)	2.00
1323	214097.4	678976.7	2.4	1(N/A)	2.40
1324	214098.1	679300.3	2.6	1(N/A)	2.60
1325	214102.8	678875.9	2.0	1(N/A)	2.00
1326	214103.2	679026.6	2.4	1(N/A)	2.40
1327	214105.9	678925.9	2.4	1(N/A)	2.40
1328	214106.3	678863.2	2.0	1(N/A)	2.00
1329	214106.7	678914.8	2.2	1(N/A)	2.20
1330	214106.8	678734.2	1.6	1(N/A)	1.60
1331	214106.8	678724.2	1.4	1(N/A)	1.40
1332	214106.8	678714.2	1.6	1(N/A)	1.60
1333	214106.8	678704.2	2.0	1(N/A)	2.00
1334	214106.8	678694.2	1.8	1(N/A)	1.80
1335	214106.8	678684.2	2.0	1(N/A)	2.00
1336	214106.8	678674.2	1.6	1(N/A)	1.60
1337	214106.8	677804.2	2.0	1(N/A)	2.00
1338	214106.8	677794.2	1.8	2.6(CP)	2.20
1339	214106.8	677784.2	2.0	2.6(CP)	2.30
1340	214106.8	677774.2	2.2	2.6(CP)	2.40
1341	214106.8	677764.2	1.8	1(N/A)	1.80
1342	214106.8	677754.2	2.0	1(N/A)	2.00

AT Access Track
CP Crane Pad
N/A
T Turbine

PROJECT TITLE: GIANTS BURN PHASE 2	Contract No: 7034	Date 04/07/25 DWN CHK APP GGH GGH	Final	CLIENT: Statkraft UK Ltd	Ritchie House Starlaw Business Park Livingston West Lothian EH54 8SF info@greencatrenewables.co.uk 01506 416553 A trading name of Green Cat Renewables Limited	
DRAWING TITLE: RESULTS OF PEAT PROBES: RESULTANT HAZARD RATING	Fig. No. A7 Sheet 15 of 112	Revisions DWN CHK APP				
SCALE:						

Style: GOR PEAT HAZARD RESULTANT RATING File: C:\GINT\PROJECTS\7034.GPJ Printed: 04/07/2025 13:33:51 Green Cat Renewables Ltd, Bethany Hall, Biggar ML12 6DA trading as Green Cat Geotechnical E-mail: info@greencatrenewables.co.uk Tel: 01899-309100

Exploration Point	Co-ordinates		Hazard Rating		Resultant Overall Hazard Rating
	Easting (m)	Northing (m)	Existing	Effect of Development	
1343	214106.8	677744.2	2.0	1(N/A)	2.00
1344	214106.8	677734.2	2.0	1(N/A)	2.00
1345	214106.8	677724.2	1.6	1(N/A)	1.60
1346	214107.4	678975.8	2.4	1(N/A)	2.40
1347	214109.3	679076.4	2.0	1(N/A)	2.00
1348	214113.1	679025.5	2.2	1(N/A)	2.20
1349	214114.0	678814.8	1.8	1(N/A)	1.80
1350	214115.3	678865.5	1.6	1(N/A)	1.60
1351	214115.7	679126.0	2.8	1(N/A)	2.80
1352	214115.9	678926.0	1.8	1(N/A)	1.80
1353	214116.5	678916.7	2.0	1(N/A)	2.00
1354	214116.8	678724.2	1.6	1(N/A)	1.60
1355	214116.8	678714.2	1.6	1(N/A)	1.60
1356	214116.8	678704.2	1.8	1(N/A)	1.80
1357	214116.8	678694.2	1.6	1(N/A)	1.60
1358	214116.8	678684.2	1.8	1(N/A)	1.80
1359	214116.8	677784.2	2.4	2.6(CP)	2.50
1360	214116.8	677774.2	2.2	1(N/A)	2.20
1361	214116.8	677764.2	2.2	1(N/A)	2.20
1362	214116.8	677754.2	N/A	1(N/A)	N/A
1363	214116.8	677744.2	2.2	1(N/A)	2.20
1364	214116.8	677734.2	1.8	1(N/A)	1.80
1365	214117.4	678974.7	2.2	1(N/A)	2.20
1366	214119.2	679075.1	2.0	1(N/A)	2.00
1367	214120.6	679348.7	2.4	1(N/A)	2.40
1368	214122.4	678765.3	1.8	1(N/A)	1.80
1369	214123.1	679024.3	2.0	1(N/A)	2.00
1370	214123.8	678816.3	2.0	1(N/A)	2.00
1371	214125.1	678867.2	1.6	1(N/A)	1.60
1372	214125.6	679124.7	2.2	1(N/A)	2.20
1373	214125.8	679340.2	2.4	1(N/A)	2.40
1374	214129.2	679073.8	2.0	1(N/A)	2.00
1375	214131.0	679331.7	2.4	1(N/A)	2.40
1376	214131.0	678716.0	2.2	1(N/A)	2.20
1377	214131.4	679175.2	2.2	1(N/A)	2.20
1378	214132.3	678767.0	1.8	1(N/A)	1.80
1379	214132.7	678074.2	2.6	1(N/A)	2.60
1380	214133.6	678818.0	1.8	1(N/A)	1.80
1381	214135.2	678083.9	2.2	3.3(AT)	2.75
1382	214135.5	679123.4	2.2	1(N/A)	2.20

AT Access Track
CP Crane Pad
N/A
T Turbine

PROJECT TITLE: GIANTS BURN PHASE 2		Contract No: 7034	Date 04/07/25	Final	CLIENT: Statkraft UK Ltd	Ritchie House Starlaw Business Park Livingston West Lothian EH54 8SF info@greencatrenewables.co.uk 01506 416553 A trading name of Green Cat Renewables Limited	
DRAWING TITLE: RESULTS OF PEAT PROBES: RESULTANT HAZARD RATING		Fig. No. A7 Sheet 16 of 112	Revisions DWN CHK APP				
SCALE:							

Exploration Point	Co-ordinates		Hazard Rating		Resultant Overall Hazard Rating
	Easting (m)	Northing (m)	Existing	Effect of Development	
1383	214137.7	678093.6	2.2	1(N/A)	2.20
1384	214138.9	678666.8	2.0	1(N/A)	2.00
1385	214140.3	679172.4	2.2	1(N/A)	2.20
1386	214140.8	678717.7	2.0	1(N/A)	2.00
1387	214142.1	678768.7	1.8	1(N/A)	1.80
1388	214147.6	679222.9	2.8	1(N/A)	2.80
1389	214148.8	678668.4	2.0	3.3(AT)	2.65
1390	214149.8	679169.2	2.4	1(N/A)	2.40
1391	214150.6	678616.9	1.8	1(N/A)	1.80
1392	214150.7	678719.4	1.8	1(N/A)	1.80
1393	214157.0	679219.5	2.6	1(N/A)	2.60
1394	214158.7	678669.9	1.8	3.3(AT)	2.55
1395	214160.2	678619.8	1.6	1(N/A)	1.60
1396	214164.6	679269.9	2.8	1(N/A)	2.80
1398	214169.8	678622.6	1.8	1(N/A)	1.80
1399	214170.3	679367.2	2.2	1(N/A)	2.20
1400	214171.5	678569.4	1.8	1(N/A)	1.80
1401	214172.2	679357.4	2.2	1(N/A)	2.20
1402	214174.0	679266.5	2.4	1(N/A)	2.40
1403	214174.2	679347.6	2.6	1(N/A)	2.60
1404	214177.4	678095.5	1.8	1(N/A)	1.80
1405	214180.2	678574.1	2.0	1(N/A)	2.00
1406	214183.4	679263.1	2.4	1(N/A)	2.40
1407	214183.7	678087.8	2.0	3.3(AT)	2.65
1408	214189.0	678579.0	2.0	1(N/A)	2.00
1409	214190.1	678080.1	1.8	1(N/A)	1.80
1410	214192.1	679313.1	2.4	1(N/A)	2.40
1411	214195.7	678525.8	2.2	1(N/A)	2.20
1412	214200.9	679308.4	1.8	1(N/A)	1.80
1413	214204.5	678530.4	2.0	1(N/A)	2.00
1414	214209.3	679361.6	2.0	1(N/A)	2.00
1415	214210.2	678126.7	2.0	1(N/A)	2.00
1416	214213.3	678535.3	1.8	1(N/A)	1.80
1417	214216.0	679378.4	2.6	1(N/A)	2.60
1418	214217.5	679356.0	2.2	1(N/A)	2.20
1419	214218.6	678122.6	2.0	3.3(AT)	2.65
1420	214220.2	678481.7	2.0	1(N/A)	2.00
1421	214220.7	679369.5	1.8	1(N/A)	1.80
1422	214225.4	679360.7	2.0	1(N/A)	2.00
1423	214225.8	679350.4	2.4	1(N/A)	2.40

AT Access Track
CP Crane Pad
N/A
T Turbine

PROJECT TITLE: GIANTS BURN PHASE 2		Contract No: 7034	Date 04/07/25	Final	CLIENT: Statkraft UK Ltd	Ritchie House Starlaw Business Park Livingston West Lothian EH54 8SF info@greencatrenewables.co.uk 01506 416553 A trading name of Green Cat Renewables Limited	
DRAWING TITLE: RESULTS OF PEAT PROBES: RESULTANT HAZARD RATING		Fig. No. A7 Sheet 17 of 112	Revisions				
SCALE:			DWN CHK APP				

Exploration Point	Co-ordinates		Hazard Rating		Resultant Overall Hazard Rating
	Easting (m)	Northing (m)	Existing	Effect of Development	
1424	214227.5	678117.9	2.0	1(N/A)	2.00
1425	214228.8	678486.7	1.8	1(N/A)	1.80
1426	214233.7	678171.1	1.6	1(N/A)	1.60
1427	214237.5	678491.6	2.2	1(N/A)	2.20
1428	214239.1	679392.1	2.2	1(N/A)	2.20
1429	214241.6	679518.2	2.2	2.6(CP)	2.40
1430	214242.1	678166.7	1.6	3.3(AT)	2.45
1431	214242.6	679460.2	2.4	1(N/A)	2.40
1432	214244.3	679383.6	2.2	1(N/A)	2.20
1433	214244.6	678438.2	1.6	1(N/A)	1.60
1434	214249.6	679375.1	2.4	1(N/A)	2.40
1435	214250.0	679514.2	2.4	1(N/A)	2.40
1436	214250.9	678162.0	1.6	1(N/A)	1.60
1437	214251.0	679465.6	2.4	1(N/A)	2.40
1438	214253.3	678443.1	1.8	1(N/A)	1.80
1439	214255.8	678215.8	1.8	1(N/A)	1.80
1440	214259.1	679510.0	2.2	1(N/A)	2.20
1441	214259.4	679471.0	N/A	1(N/A)	N/A
1442	214262.0	678448.0	2.0	1(N/A)	2.00
1443	214264.7	678211.3	1.6	3.3(AT)	2.45
1444	214268.8	679561.5	2.4	1(N/A)	2.40
1445	214269.1	678394.7	2.0	1(N/A)	2.00
1446	214273.7	678206.8	1.8	1(N/A)	1.80
1447	214275.7	678386.4	2.0	1(N/A)	2.00
1448	214276.8	679684.2	2.2	1(N/A)	2.20
1449	214276.8	679674.2	2.0	1(N/A)	2.00
1450	214276.8	679664.2	2.0	1(N/A)	2.00
1451	214276.8	679654.2	2.0	1(N/A)	2.00
1452	214276.8	679624.2	2.2	2.6(CP)	2.40
1453	214276.9	679556.1	2.2	3.3(AT)	2.75
1454	214277.8	678399.6	2.4	1(N/A)	2.40
1455	214279.3	678260.2	2.0	1(N/A)	2.00
1456	214283.3	678393.0	2.4	1(N/A)	2.40
1457	214283.9	679425.2	2.6	1(N/A)	2.60
1458	214284.0	679416.4	2.8	1(N/A)	2.80
1459	214285.1	679550.3	2.2	1(N/A)	2.20
1460	214286.6	678404.5	1.8	1(N/A)	1.80
1461	214286.8	679704.2	2.0	1(N/A)	2.00
1462	214286.8	679694.2	2.0	1(N/A)	2.00
1463	214286.8	679684.2	2.0	1(N/A)	2.00

AT Access Track
CP Crane Pad
N/A
T Turbine

PROJECT TITLE: GIANTS BURN PHASE 2		Contract No: 7034	Date 04/07/25	Final	CLIENT: Statkraft UK Ltd	Ritchie House Starlaw Business Park Livingston West Lothian EH54 8SF info@greencatrenewables.co.uk 01506 416553 A trading name of Green Cat Renewables Limited	
DRAWING TITLE: RESULTS OF PEAT PROBES: RESULTANT HAZARD RATING		Fig. No. A7 Sheet 18 of 112	Revisions DWN CHK APP				
SCALE:							

Style: GOR PEAT HAZARD RESULTANT RATING File: C:\GINT\PROJECTS\7034.GPJ Printed: 04/07/2025 13:33:52 Green Cat Renewables Ltd, Bethany Hall, Biggar ML12 6DA trading as Green Cat Geotechnical E-mail: info@greencatrenewables.co.uk Tel: 01899-309100

Exploration Point	Co-ordinates		Hazard Rating		Resultant Overall Hazard Rating
	Easting (m)	Northing (m)	Existing	Effect of Development	
1464	214286.8	679674.2	2.0	1(N/A)	2.00
1465	214286.8	679664.2	2.0	1(N/A)	2.00
1466	214286.8	679654.2	2.2	2.6(CP)	2.40
1467	214286.8	679644.2	2.0	2.6(CP)	2.30
1468	214286.8	679634.2	2.0	2.6(CP)	2.30
1469	214286.8	679624.2	2.4	2.6(CP)	2.50
1470	214286.8	679614.2	2.6	1(N/A)	2.60
1471	214288.1	678255.5	1.8	3.3(AT)	2.55
1472	214288.3	679407.3	2.4	1(N/A)	2.40
1473	214288.4	679434.2	2.4	1(N/A)	2.40
1474	214290.8	678399.5	1.8	1(N/A)	1.80
1475	214292.5	678348.5	2.2	1(N/A)	2.20
1476	214292.5	679398.3	2.2	1(N/A)	2.20
1477	214292.8	679443.1	2.6	1(N/A)	2.60
1478	214296.6	678304.2	2.0	1(N/A)	2.00
1479	214296.8	679714.2	1.8	1(N/A)	1.80
1480	214296.8	679704.2	1.8	1(N/A)	1.80
1481	214296.8	679694.2	1.8	1(N/A)	1.80
1482	214296.8	679684.2	1.8	1(N/A)	1.80
1483	214296.8	679674.2	1.8	2.6(CP)	2.20
1484	214296.8	679664.2	1.8	2.6(CP)	2.20
1485	214296.8	679654.2	1.8	2.6(CP)	2.20
1486	214296.8	679644.2	1.8	2.6(CP)	2.20
1487	214296.8	679634.2	2.0	2.6(CP)	2.30
1488	214296.8	679624.2	2.8	2.6(CP)	2.70
1489	214296.8	679614.2	2.0	2.6(CP)	2.30
1490	214296.8	679604.2	2.0	3.3(AT)	2.65
1491	214296.8	679594.2	1.8	3.3(AT)	2.55
1492	214296.8	679584.2	2.0	2.6(CP)	2.30
1493	214296.8	679574.2	2.2	1(N/A)	2.20
1494	214296.9	678250.8	2.4	1(N/A)	2.40
1495	214302.2	678351.1	1.6	1(N/A)	1.60
1496	214306.3	678301.7	2.2	1(N/A)	2.20
1497	214306.8	679714.2	2.2	1(N/A)	2.20
1498	214306.8	679704.2	2.0	1(N/A)	2.00
1499	214306.8	679694.2	1.8	1(N/A)	1.80
1500	214306.8	679684.2	2.0	2.1(T)	2.05
1501	214306.8	679674.2	2.0	2.1(T)	2.05
1502	214306.8	679664.2	2.0	2.6(CP)	2.30
1503	214306.8	679654.2	2.0	2.6(CP)	2.30

AT Access Track
CP Crane Pad
N/A
T Turbine

PROJECT TITLE: GIANTS BURN PHASE 2		Contract No: 7034	Date 04/07/25	Final	CLIENT: Statkraft UK Ltd	Ritchie House Starlaw Business Park Livingston West Lothian EH54 8SF info@greencatrenewables.co.uk 01506 416553 A trading name of Green Cat Renewables Limited	
DRAWING TITLE: RESULTS OF PEAT PROBES: RESULTANT HAZARD RATING		Fig. No. A7 Sheet 19 of 112	Revisions DWN CHK APP				
SCALE:							

Exploration Point	Co-ordinates		Hazard Rating		Resultant Overall Hazard Rating
	Easting (m)	Northing (m)	Existing	Effect of Development	
1504	214306.8	679644.2	2.0	2.6(CP)	2.30
1505	214306.8	679634.2	2.0	2.6(CP)	2.30
1506	214306.8	679624.2	2.2	2.6(CP)	2.40
1507	214306.8	679614.2	2.4	3.3(AT)	2.85
1508	214306.8	679604.2	2.4	2.6(CP)	2.50
1509	214306.8	679594.2	3.0	2.6(CP)	2.80
1510	214306.8	679584.2	2.2	1(N/A)	2.20
1511	214306.8	679574.2	2.2	1(N/A)	2.20
1512	214311.8	678353.6	1.8	1(N/A)	1.80
1513	214314.2	678351.5	1.8	1(N/A)	1.80
1514	214315.9	678299.2	2.0	1(N/A)	2.00
1515	214316.8	679714.2	2.0	1(N/A)	2.00
1516	214316.8	679704.2	1.6	1(N/A)	1.60
1517	214316.8	679694.2	1.8	1(N/A)	1.80
1518	214316.8	679684.2	1.8	2.1(T)	1.95
1519	214316.8	679674.2	1.8	2.1(T)	1.95
1520	214316.8	679664.2	1.8	2.6(CP)	2.20
1521	214316.8	679654.2	1.8	2.6(CP)	2.20
1522	214316.8	679644.2	1.8	2.6(CP)	2.20
1523	214316.8	679634.2	1.8	3.3(AT)	2.55
1524	214316.8	679624.2	1.8	2.6(CP)	2.20
1525	214316.8	679614.2	2.0	2.6(CP)	2.30
1526	214316.8	679604.2	2.8	2.6(CP)	2.70
1527	214316.8	679594.2	2.6	2.6(CP)	2.60
1528	214316.8	679584.2	2.6	1(N/A)	2.60
1529	214320.1	678359.6	2.2	1(N/A)	2.20
1530	214325.9	678367.7	1.8	1(N/A)	1.80
1531	214326.8	679714.2	1.8	1(N/A)	1.80
1532	214326.8	679704.2	1.8	1(N/A)	1.80
1533	214326.8	679694.2	1.8	1(N/A)	1.80
1534	214326.8	679684.2	1.8	1(N/A)	1.80
1535	214326.8	679674.2	1.8	2.6(CP)	2.20
1536	214326.8	679664.2	1.8	2.6(CP)	2.20
1537	214326.8	679654.2	1.8	2.6(CP)	2.20
1538	214326.8	679644.2	1.8	3.3(AT)	2.55
1539	214326.8	679634.2	1.6	2.6(CP)	2.10
1540	214326.8	679624.2	1.6	2.6(CP)	2.10
1541	214326.8	679614.2	1.6	2.6(CP)	2.10
1542	214326.8	679604.2	1.6	1(N/A)	1.60
1543	214326.8	679594.2	1.8	1(N/A)	1.80

AT Access Track
CP Crane Pad
N/A
T Turbine

PROJECT TITLE: GIANTS BURN PHASE 2		Contract No: 7034	Date 04/07/25	Final	CLIENT: Statkraft UK Ltd	Ritchie House Starlaw Business Park Livingston West Lothian EH54 8SF info@greencatrenewables.co.uk 01506 416553 A trading name of Green Cat Renewables Limited	
DRAWING TITLE: RESULTS OF PEAT PROBES: RESULTANT HAZARD RATING		Fig. No. A7 Sheet 20 of 112	Revisions DWN CHK APP				
SCALE:							

Exploration Point	Co-ordinates		Hazard Rating		Resultant Overall Hazard Rating
	Easting (m)	Northing (m)	Existing	Effect of Development	
1544	214326.8	678154.2	1.6	1(N/A)	1.60
1545	214326.8	678144.2	1.4	1(N/A)	1.40
1546	214326.8	678134.2	1.6	1(N/A)	1.60
1547	214336.8	679714.2	1.8	1(N/A)	1.80
1548	214336.8	679704.2	2.4	1(N/A)	2.40
1549	214336.8	679694.2	2.2	1(N/A)	2.20
1550	214336.8	679684.2	1.8	1(N/A)	1.80
1551	214336.8	679674.2	1.8	2.6(CP)	2.20
1552	214336.8	679664.2	1.8	3.3(AT)	2.55
1553	214336.8	679654.2	1.6	2.6(CP)	2.10
1554	214336.8	679644.2	1.8	2.6(CP)	2.20
1555	214336.8	679634.2	1.6	2.6(CP)	2.10
1556	214336.8	679624.2	1.6	2.6(CP)	2.10
1557	214336.8	679614.2	1.8	1(N/A)	1.80
1558	214336.8	679604.2	1.8	1(N/A)	1.80
1559	214336.8	678174.2	1.6	1(N/A)	1.60
1560	214336.8	678164.2	1.6	1(N/A)	1.60
1561	214336.8	678154.2	1.6	1(N/A)	1.60
1562	214336.8	678144.2	1.8	1(N/A)	1.80
1563	214336.8	678134.2	2.2	1(N/A)	2.20
1564	214336.8	678124.2	2.0	1(N/A)	2.00
1565	214336.8	678114.2	2.0	1(N/A)	2.00
1566	214337.0	679417.6	2.2	1(N/A)	2.20
1567	214337.5	679425.6	2.2	1(N/A)	2.20
1568	214338.3	679407.7	2.4	1(N/A)	2.40
1569	214339.4	679435.4	2.4	1(N/A)	2.40
1570	214344.8	678336.5	2.0	3.3(AT)	2.65
1571	214345.8	678321.5	1.6	1(N/A)	1.60
1572	214346.8	679704.2	2.2	1(N/A)	2.20
1573	214346.8	679694.2	2.2	1(N/A)	2.20
1574	214346.8	679684.2	2.2	1(N/A)	2.20
1575	214346.8	679674.2	2.0	1(N/A)	2.00
1576	214346.8	679664.2	2.2	2.6(CP)	2.40
1577	214346.8	679654.2	2.0	2.6(CP)	2.30
1578	214346.8	679644.2	2.0	2.6(CP)	2.30
1579	214346.8	679634.2	1.8	1(N/A)	1.80
1580	214346.8	679624.2	1.8	1(N/A)	1.80
1581	214346.8	678184.2	2.0	1(N/A)	2.00
1582	214346.8	678174.2	2.0	1(N/A)	2.00
1583	214346.8	678164.2	1.8	1(N/A)	1.80

AT Access Track
CP Crane Pad
N/A
T Turbine

PROJECT TITLE: GIANTS BURN PHASE 2		Contract No: 7034	Date 04/07/25	Final	CLIENT: Statkraft UK Ltd	Ritchie House Starlaw Business Park Livingston West Lothian EH54 8SF info@greencatrenewables.co.uk 01506 416553 A trading name of Green Cat Renewables Limited	
DRAWING TITLE: RESULTS OF PEAT PROBES: RESULTANT HAZARD RATING		Fig. No. A7 Sheet 21 of 112	Revisions DWN CHK APP				
SCALE:							

Exploration Point	Co-ordinates		Hazard Rating		Resultant Overall Hazard Rating
	Easting (m)	Northing (m)	Existing	Effect of Development	
1584	214346.8	678154.2	1.8	1(N/A)	1.80
1585	214346.8	678144.2	1.6	1(N/A)	1.60
1586	214346.8	678134.2	1.6	1(N/A)	1.60
1587	214346.8	678124.2	2.0	1(N/A)	2.00
1588	214346.8	678114.2	2.0	1(N/A)	2.00
1589	214346.9	678346.3	1.8	3.3(AT)	2.55
1590	214349.1	678356.0	1.6	3.3(AT)	2.45
1591	214355.0	678325.5	1.6	3.3(AT)	2.45
1592	214356.8	679694.2	1.8	1(N/A)	1.80
1593	214356.8	679684.2	1.6	1(N/A)	1.60
1594	214356.8	679674.2	2.2	1(N/A)	2.20
1595	214356.8	679664.2	2.2	1(N/A)	2.20
1596	214356.8	679654.2	2.2	1(N/A)	2.20
1597	214356.8	679644.2	2.0	1(N/A)	2.00
1598	214356.8	678214.2	2.4	1(N/A)	2.40
1599	214356.8	678204.2	2.2	2.6(CP)	2.40
1600	214356.8	678194.2	2.2	2.6(CP)	2.40
1601	214356.8	678184.2	1.8	2.6(CP)	2.20
1602	214356.8	678174.2	2.0	2.6(CP)	2.30
1603	214356.8	678164.2	1.8	2.6(CP)	2.20
1604	214356.8	678154.2	1.4	2.6(CP)	2.00
1605	214356.8	678144.2	1.4	1(N/A)	1.40
1606	214356.8	678134.2	1.6	1(N/A)	1.60
1607	214356.8	678124.2	1.6	1(N/A)	1.60
1608	214356.8	678114.2	1.8	1(N/A)	1.80
1609	214356.8	678104.2	N/A	1(N/A)	N/A
1610	214359.0	678274.7	2.6	1(N/A)	2.60
1611	214364.1	678329.7	1.8	1(N/A)	1.80
1612	214366.5	679410.3	2.4	1(N/A)	2.40
1613	214366.8	679684.2	2.2	1(N/A)	2.20
1614	214366.8	679674.2	2.2	1(N/A)	2.20
1615	214366.8	679664.2	2.2	1(N/A)	2.20
1616	214366.8	678984.2	2.0	1(N/A)	2.00
1617	214366.8	678224.2	2.4	1(N/A)	2.40
1618	214366.8	678214.2	2.4	1(N/A)	2.40
1619	214366.8	678204.2	2.2	2.6(CP)	2.40
1620	214366.8	678194.2	2.0	2.6(CP)	2.30
1621	214366.8	678184.2	2.0	2.6(CP)	2.30
1622	214366.8	678174.2	1.8	2.6(CP)	2.20
1623	214366.8	678164.2	1.4	2.6(CP)	2.00

AT Access Track
CP Crane Pad
N/A
T Turbine

PROJECT TITLE: GIANTS BURN PHASE 2		Contract No: 7034	Date 04/07/25	Final	CLIENT: Statkraft UK Ltd	Ritchie House Starlaw Business Park Livingston West Lothian EH54 8SF info@greencatrenewables.co.uk 01506 416553 A trading name of Green Cat Renewables Limited	
DRAWING TITLE: RESULTS OF PEAT PROBES: RESULTANT HAZARD RATING		Fig. No. A7 Sheet 22 of 112	Revisions DWN CHK APP				
SCALE:							

Exploration Point	Co-ordinates		Hazard Rating		Resultant Overall Hazard Rating
	Easting (m)	Northing (m)	Existing	Effect of Development	
1624	214366.8	678154.2	1.4	2.1(T)	1.75
1625	214366.8	678144.2	1.6	2.1(T)	1.85
1626	214366.8	678134.2	1.6	2.1(T)	1.85
1627	214366.8	678124.2	1.8	1(N/A)	1.80
1628	214366.8	678114.2	2.0	1(N/A)	2.00
1629	214366.8	678104.2	2.0	1(N/A)	2.00
1630	214368.4	679420.1	2.4	1(N/A)	2.40
1631	214368.5	678277.5	2.0	3.3(AT)	2.65
1632	214370.3	679430.0	2.4	1(N/A)	2.40
1633	214376.8	678984.2	1.8	1(N/A)	1.80
1634	214376.8	678234.2	2.2	3.3(AT)	2.75
1635	214376.8	678224.2	2.2	1(N/A)	2.20
1636	214376.8	678214.2	2.0	3.3(AT)	2.65
1637	214376.8	678204.2	2.0	2.6(CP)	2.30
1638	214376.8	678194.2	2.0	2.6(CP)	2.30
1639	214376.8	678184.2	2.0	2.6(CP)	2.30
1640	214376.8	678174.2	1.8	2.6(CP)	2.20
1641	214376.8	678164.2	1.8	2.6(CP)	2.20
1642	214376.8	678154.2	1.8	2.1(T)	1.95
1643	214376.8	678144.2	1.8	2.1(T)	1.95
1644	214376.8	678134.2	2.0	2.1(T)	2.05
1645	214376.8	678124.2	1.8	1(N/A)	1.80
1646	214376.8	678114.2	1.8	1(N/A)	1.80
1647	214376.8	678104.2	1.8	1(N/A)	1.80
1648	214378.1	678280.4	2.6	1(N/A)	2.60
1649	214386.8	678974.2	2.0	1(N/A)	2.00
1650	214386.8	678234.2	2.2	2.6(CP)	2.40
1651	214386.8	678224.2	2.2	2.6(CP)	2.40
1652	214386.8	678214.2	2.2	2.6(CP)	2.40
1653	214386.8	678204.2	2.4	3.3(AT)	2.85
1654	214386.8	678194.2	2.2	2.6(CP)	2.40
1655	214386.8	678184.2	2.2	2.6(CP)	2.40
1656	214386.8	678174.2	2.0	2.6(CP)	2.30
1657	214386.8	678164.2	2.0	2.6(CP)	2.30
1658	214386.8	678154.2	1.6	2.6(CP)	2.10
1659	214386.8	678144.2	1.8	2.6(CP)	2.20
1660	214386.8	678134.2	1.8	1(N/A)	1.80
1661	214386.8	678124.2	2.0	1(N/A)	2.00
1662	214386.8	678114.2	2.2	1(N/A)	2.20
1663	214386.8	678104.2	2.2	1(N/A)	2.20

AT Access Track
CP Crane Pad
N/A
T Turbine

PROJECT TITLE: GIANTS BURN PHASE 2		Contract No: 7034	Date 04/07/25	Final	CLIENT: Statkraft UK Ltd	Ritchie House Starlaw Business Park Livingston West Lothian EH54 8SF info@greencatrenewables.co.uk 01506 416553 A trading name of Green Cat Renewables Limited	
DRAWING TITLE: RESULTS OF PEAT PROBES: RESULTANT HAZARD RATING		Fig. No. A7 Sheet 23 of 112	Revisions DWN CHK APP				
SCALE:			DWN CHK APP				

Exploration Point	Co-ordinates		Hazard Rating		Resultant Overall Hazard Rating
	Easting (m)	Northing (m)	Existing	Effect of Development	
1664	214395.5	678349.0	1.8	1(N/A)	1.80
1665	214396.0	678339.3	1.8	1(N/A)	1.80
1666	214396.7	678329.3	1.6	1(N/A)	1.60
1667	214396.8	678974.2	2.2	1(N/A)	2.20
1668	214396.8	678224.2	2.2	2.6(CP)	2.40
1669	214396.8	678214.2	2.2	2.6(CP)	2.40
1670	214396.8	678204.2	2.4	2.6(CP)	2.50
1671	214396.8	678194.2	2.0	2.6(CP)	2.30
1672	214396.8	678184.2	1.8	2.6(CP)	2.20
1673	214396.8	678174.2	2.0	3.3(AT)	2.65
1674	214396.8	678164.2	1.8	3.3(AT)	2.55
1675	214396.8	678154.2	1.8	2.6(CP)	2.20
1676	214396.8	678144.2	1.8	2.6(CP)	2.20
1677	214396.8	678134.2	2.0	1(N/A)	2.00
1678	214396.8	678124.2	2.2	1(N/A)	2.20
1679	214396.8	678114.2	2.2	1(N/A)	2.20
1680	214396.8	678104.2	2.2	1(N/A)	2.20
1681	214406.8	678964.2	2.4	1(N/A)	2.40
1682	214406.8	678214.2	2.0	1(N/A)	2.00
1683	214406.8	678204.2	2.0	2.6(CP)	2.30
1684	214406.8	678194.2	2.2	2.6(CP)	2.40
1685	214406.8	678184.2	2.0	2.6(CP)	2.30
1686	214406.8	678174.2	2.2	2.6(CP)	2.40
1687	214406.8	678164.2	1.8	2.6(CP)	2.20
1688	214406.8	678154.2	2.0	2.6(CP)	2.30
1689	214406.8	678144.2	1.8	2.6(CP)	2.20
1690	214406.8	678134.2	2.0	1(N/A)	2.00
1691	214406.8	678124.2	1.8	1(N/A)	1.80
1692	214406.8	678114.2	2.2	1(N/A)	2.20
1693	214416.8	678964.2	2.2	1(N/A)	2.20
1694	214416.8	678954.2	2.4	1(N/A)	2.40
1695	214416.8	678184.2	2.2	1(N/A)	2.20
1696	214416.8	678174.2	2.4	1(N/A)	2.40
1697	214416.8	678164.2	2.4	2.6(CP)	2.50
1698	214416.8	678154.2	2.0	2.6(CP)	2.30
1699	214416.8	678144.2	2.0	1(N/A)	2.00
1700	214416.8	678134.2	2.0	1(N/A)	2.00
1701	214416.8	678124.2	2.0	1(N/A)	2.00
1702	214426.8	678954.2	2.2	1(N/A)	2.20
1703	214436.8	678944.2	2.2	1(N/A)	2.20

AT Access Track
CP Crane Pad
N/A
T Turbine

PROJECT TITLE: GIANTS BURN PHASE 2		Contract No: 7034	Date 04/07/25	Final	CLIENT: Statkraft UK Ltd	Ritchie House Starlaw Business Park Livingston West Lothian EH54 8SF info@greencatrenewables.co.uk 01506 416553 A trading name of Green Cat Renewables Limited	
DRAWING TITLE: RESULTS OF PEAT PROBES: RESULTANT HAZARD RATING		Fig. No. A7 Sheet 24 of 112	Revisions DWN CHK APP				
SCALE:							

Exploration Point	Co-ordinates		Hazard Rating		Resultant Overall Hazard Rating
	Easting (m)	Northing (m)	Existing	Effect of Development	
1704	214441.7	678357.8	2.0	1(N/A)	2.00
1705	214444.8	678348.3	1.8	1(N/A)	1.80
1706	214446.8	678944.2	1.8	1(N/A)	1.80
1707	214447.9	678338.8	1.6	1(N/A)	1.60
1708	214456.8	678934.2	1.8	1(N/A)	1.80
1709	214456.8	678924.2	2.2	1(N/A)	2.20
1710	214456.8	678914.2	2.6	1(N/A)	2.60
1711	214456.8	678904.2	2.2	1(N/A)	2.20
1712	214456.8	678894.2	2.6	1(N/A)	2.60
1713	214456.8	678884.2	2.4	1(N/A)	2.40
1714	214456.8	678874.2	2.0	1(N/A)	2.00
1715	214456.8	678864.2	1.6	1(N/A)	1.60
1716	214456.8	678854.2	1.8	1(N/A)	1.80
1717	214456.8	678844.2	2.0	1(N/A)	2.00
1718	214456.8	678834.2	2.0	1(N/A)	2.00
1719	214466.8	678944.2	2.0	1(N/A)	2.00
1720	214476.8	678944.2	2.0	1(N/A)	2.00
1721	214479.6	678382.2	2.0	1(N/A)	2.00
1722	214486.5	678374.9	2.0	1(N/A)	2.00
1723	214486.8	678954.2	2.0	1(N/A)	2.00
1724	214493.4	678367.7	2.0	1(N/A)	2.00
1725	214496.8	678964.2	1.6	1(N/A)	1.60
1726	214496.8	678954.2	1.6	1(N/A)	1.60
1727	214501.6	678419.7	2.2	1(N/A)	2.20
1728	214506.8	678964.2	1.8	1(N/A)	1.80
1729	214510.7	678468.0	2.0	1(N/A)	2.00
1730	214511.3	678417.1	2.2	1(N/A)	2.20
1731	214516.8	678564.2	2.4	1(N/A)	2.40
1732	214516.8	678554.2	2.6	1(N/A)	2.60
1733	214516.8	678544.2	2.6	3.3(AT)	2.95
1734	214516.8	678534.2	2.4	1(N/A)	2.40
1735	214516.8	678524.2	2.2	1(N/A)	2.20
1736	214516.8	678974.2	1.6	1(N/A)	1.60
1737	214520.4	678466.2	2.2	1(N/A)	2.20
1738	214521.0	678414.5	2.4	1(N/A)	2.40
1739	214526.8	678614.2	2.4	1(N/A)	2.40
1740	214526.8	678604.2	2.0	1(N/A)	2.00
1741	214526.8	678594.2	1.8	1(N/A)	1.80
1742	214526.8	678584.2	2.0	1(N/A)	2.00
1743	214526.8	678574.2	1.8	1(N/A)	1.80

AT Access Track
CP Crane Pad
N/A
T Turbine

PROJECT TITLE: GIANTS BURN PHASE 2		Contract No: 7034	Date 04/07/25	Final	CLIENT: Statkraft UK Ltd	Ritchie House Starlaw Business Park Livingston West Lothian EH54 8SF info@greencatrenewables.co.uk 01506 416553 A trading name of Green Cat Renewables Limited	
DRAWING TITLE: RESULTS OF PEAT PROBES: RESULTANT HAZARD RATING		Fig. No. A7 Sheet 25 of 112	Revisions				
SCALE:			DWN CHK APP				

Exploration Point	Co-ordinates		Hazard Rating		Resultant Overall Hazard Rating
	Easting (m)	Northing (m)	Existing	Effect of Development	
1744	214526.8	678564.2	2.2	1(N/A)	2.20
1745	214526.8	678554.2	1.8	3.3(AT)	2.55
1746	214526.8	678544.2	2.4	1(N/A)	2.40
1747	214526.8	678534.2	2.2	1(N/A)	2.20
1748	214526.8	678524.2	2.8	1(N/A)	2.80
1749	214526.8	678974.2	1.6	1(N/A)	1.60
1750	214530.3	678464.7	2.0	1(N/A)	2.00
1751	214536.8	678624.2	2.4	1(N/A)	2.40
1752	214536.8	678614.2	2.2	1(N/A)	2.20
1753	214536.8	678604.2	2.2	1(N/A)	2.20
1754	214536.8	678594.2	2.2	1(N/A)	2.20
1755	214536.8	678584.2	1.6	1(N/A)	1.60
1756	214536.8	678574.2	1.6	1(N/A)	1.60
1757	214536.8	678564.2	1.6	3.3(AT)	2.45
1758	214536.8	678554.2	2.4	1(N/A)	2.40
1759	214536.8	678544.2	2.6	1(N/A)	2.60
1760	214536.8	678534.2	2.6	1(N/A)	2.60
1761	214536.8	678524.2	2.2	1(N/A)	2.20
1762	214536.8	678984.2	2.0	1(N/A)	2.00
1763	214546.8	678634.2	1.8	1(N/A)	1.80
1764	214546.8	678624.2	1.8	1(N/A)	1.80
1765	214546.8	678614.2	2.0	1(N/A)	2.00
1766	214546.8	678604.2	2.0	1(N/A)	2.00
1767	214546.8	678594.2	1.8	1(N/A)	1.80
1768	214546.8	678584.2	2.0	3.3(AT)	2.65
1769	214546.8	678574.2	2.0	1(N/A)	2.00
1770	214546.8	678564.2	2.2	1(N/A)	2.20
1771	214546.8	678554.2	2.4	1(N/A)	2.40
1772	214546.8	678544.2	2.4	1(N/A)	2.40
1773	214546.8	678534.2	2.4	1(N/A)	2.40
1774	214546.8	678524.2	2.2	1(N/A)	2.20
1775	214546.8	678984.2	2.0	1(N/A)	2.00
1776	214556.8	678644.2	2.0	1(N/A)	2.00
1777	214556.8	678634.2	2.0	1(N/A)	2.00
1778	214556.8	678624.2	1.8	1(N/A)	1.80
1779	214556.8	678614.2	2.0	3.3(AT)	2.65
1780	214556.8	678604.2	1.8	1(N/A)	1.80
1781	214556.8	678594.2	2.2	1(N/A)	2.20
1782	214556.8	678584.2	2.2	1(N/A)	2.20
1783	214556.8	678574.2	2.0	1(N/A)	2.00

AT Access Track
CP Crane Pad
N/A
T Turbine

PROJECT TITLE: GIANTS BURN PHASE 2		Contract No: 7034	Date 04/07/25	Final	CLIENT: Statkraft UK Ltd	Ritchie House Starlaw Business Park Livingston West Lothian EH54 8SF info@greencatrenewables.co.uk 01506 416553 A trading name of Green Cat Renewables Limited	
DRAWING TITLE: RESULTS OF PEAT PROBES: RESULTANT HAZARD RATING		Fig. No. A7 Sheet 26 of 112	Revisions DWN CHK APP				
SCALE:							

Style: GOR PEAT HAZARD RESULTANT RATING File: C:\GINT\PROJECTS\7034.GPJ Printed: 04/07/2025 13:33:53 Green Cat Renewables Ltd, Bethany Hall, Biggar ML12 6DA trading as Green Cat Geotechnical E-mail: info@greencatrenewables.co.uk Tel: 01899-309100

Exploration Point	Co-ordinates		Hazard Rating		Resultant Overall Hazard Rating
	Easting (m)	Northing (m)	Existing	Effect of Development	
1784	214556.8	678564.2	2.0	1(N/A)	2.00
1785	214556.8	678554.2	2.0	1(N/A)	2.00
1786	214556.8	678544.2	2.2	1(N/A)	2.20
1787	214556.8	678534.2	2.2	1(N/A)	2.20
1788	214556.8	678524.2	2.2	1(N/A)	2.20
1789	214566.8	678644.2	2.2	3.3(AT)	2.75
1790	214566.8	678634.2	1.8	1(N/A)	1.80
1791	214566.8	678624.2	2.0	1(N/A)	2.00
1792	214566.8	678614.2	2.2	1(N/A)	2.20
1793	214566.8	678604.2	1.8	1(N/A)	1.80
1794	214566.8	678594.2	1.8	1(N/A)	1.80
1795	214566.8	678584.2	1.8	1(N/A)	1.80
1796	214566.8	678574.2	2.0	1(N/A)	2.00
1797	214566.8	678564.2	1.8	1(N/A)	1.80
1798	214566.8	678554.2	1.6	1(N/A)	1.60
1799	214566.8	678544.2	1.6	1(N/A)	1.60
1800	214566.8	678534.2	2.4	1(N/A)	2.40
1801	214576.8	678644.2	2.8	1(N/A)	2.80
1802	214576.8	678634.2	2.8	1(N/A)	2.80
1803	214576.8	678624.2	2.4	1(N/A)	2.40
1804	214576.8	678614.2	2.2	1(N/A)	2.20
1805	214576.8	678604.2	1.8	1(N/A)	1.80
1806	214576.8	678594.2	1.8	1(N/A)	1.80
1807	214576.8	678584.2	2.0	1(N/A)	2.00
1808	214576.8	678574.2	1.8	1(N/A)	1.80
1809	214576.8	678564.2	1.8	1(N/A)	1.80
1810	214576.8	678554.2	2.0	1(N/A)	2.00
1811	214576.8	678544.2	2.0	1(N/A)	2.00
1812	214586.8	678644.2	2.2	1(N/A)	2.20
1813	214586.8	678634.2	2.0	1(N/A)	2.00
1814	214586.8	678624.2	2.0	1(N/A)	2.00
1815	214586.8	678614.2	2.4	1(N/A)	2.40
1816	214586.8	678604.2	2.0	1(N/A)	2.00
1817	214586.8	678594.2	2.0	1(N/A)	2.00
1818	214586.8	678584.2	2.0	1(N/A)	2.00
1819	214586.8	678574.2	2.0	1(N/A)	2.00
1820	214586.8	678564.2	2.0	1(N/A)	2.00
1821	214596.8	678634.2	2.6	1(N/A)	2.60
1822	214596.8	678624.2	2.2	1(N/A)	2.20
1823	214596.8	678614.2	2.6	1(N/A)	2.60

AT Access Track
CP Crane Pad
N/A
T Turbine

PROJECT TITLE: GIANTS BURN PHASE 2	Contract No: 7034	Date 04/07/25 DWN CHK APP GGH GGH	Final	CLIENT: Statkraft UK Ltd	Ritchie House Starlaw Business Park Livingston West Lothian EH54 8SF info@greencatrenewables.co.uk 01506 416553	
DRAWING TITLE: RESULTS OF PEAT PROBES: RESULTANT HAZARD RATING	Fig. No. A7 Sheet 27 of 112	Revisions DWN CHK APP			A trading name of Green Cat Renewables Limited	
SCALE:						

Exploration Point	Co-ordinates		Hazard Rating		Resultant Overall Hazard Rating
	Easting (m)	Northing (m)	Existing	Effect of Development	
1824	214596.8	678604.2	3.2	1(N/A)	3.20
1825	214596.8	678594.2	2.2	1(N/A)	2.20
1826	214596.8	678584.2	2.2	1(N/A)	2.20
1827	214596.8	678574.2	2.4	1(N/A)	2.40
1828	214596.8	678564.2	2.2	1(N/A)	2.20
1829	214606.8	678634.2	2.4	1(N/A)	2.40
1830	214606.8	678624.2	2.2	1(N/A)	2.20
1831	214606.8	678614.2	2.4	1(N/A)	2.40
1832	214606.8	678604.2	2.4	1(N/A)	2.40
1833	214606.8	678594.2	2.4	1(N/A)	2.40
1834	214606.8	678584.2	2.2	1(N/A)	2.20
1835	214606.8	678574.2	2.2	1(N/A)	2.20
1836	214606.8	678564.2	2.2	1(N/A)	2.20
1837	214616.8	678624.2	2.4	1(N/A)	2.40
1838	214616.8	678614.2	2.2	1(N/A)	2.20
1839	214616.8	678604.2	2.0	1(N/A)	2.00
1840	214616.8	678594.2	2.0	1(N/A)	2.00
1841	214616.8	678584.2	2.2	1(N/A)	2.20
1842	214616.8	678574.2	2.2	1(N/A)	2.20
2000	214403.4	679657.9	1.6	1(N/A)	1.60
2001	214403.4	679647.9	1.8	1(N/A)	1.80
2002	214403.4	679637.9	1.8	1(N/A)	1.80
2003	214403.4	679627.9	2.0	1(N/A)	2.00
2004	214403.4	679617.9	1.8	1(N/A)	1.80
2005	214403.4	679607.9	1.8	1(N/A)	1.80
2006	214403.4	679597.9	1.6	1(N/A)	1.60
2007	214403.4	679587.9	1.6	1(N/A)	1.60
2008	214403.4	679577.9	1.8	1(N/A)	1.80
2009	214403.4	679567.9	1.8	1(N/A)	1.80
2010	214403.4	679557.9	1.8	1(N/A)	1.80
2011	214403.4	679547.9	1.6	1(N/A)	1.60
2012	214403.4	679537.9	1.8	1(N/A)	1.80
2013	214403.4	679527.9	1.8	1(N/A)	1.80
2014	214403.4	679517.9	1.8	1(N/A)	1.80
2015	214403.4	679507.9	1.8	1(N/A)	1.80
2016	214403.4	679497.9	1.8	1(N/A)	1.80
2017	214403.4	679487.9	1.8	1(N/A)	1.80
2018	214403.4	679477.9	2.0	1(N/A)	2.00
2019	214403.4	679467.9	2.0	1(N/A)	2.00
2020	214403.4	679457.9	2.0	1(N/A)	2.00

AT Access Track
CP Crane Pad
N/A
T Turbine

PROJECT TITLE: GIANTS BURN PHASE 2		Contract No: 7034	Date 04/07/25	Final	CLIENT: Statkraft UK Ltd	Ritchie House Starlaw Business Park Livingston West Lothian EH54 8SF info@greencatrenewables.co.uk 01506 416553 A trading name of Green Cat Renewables Limited	
DRAWING TITLE: RESULTS OF PEAT PROBES: RESULTANT HAZARD RATING		Fig. No. A7 Sheet 28 of 112	Revisions DWN CHK APP				
SCALE:							

Exploration Point	Co-ordinates		Hazard Rating		Resultant Overall Hazard Rating
	Easting (m)	Northing (m)	Existing	Effect of Development	
2021	214403.4	679447.9	2.0	1(N/A)	2.00
2022	214403.4	679437.9	2.0	1(N/A)	2.00
2023	214403.4	679427.9	1.8	1(N/A)	1.80
2024	214403.4	679417.9	1.8	3.3(AT)	2.55
2025	214403.4	679407.9	1.8	1(N/A)	1.80
2026	214403.4	679397.9	2.2	1(N/A)	2.20
2027	214403.4	679387.9	2.4	1(N/A)	2.40
2028	214403.4	679377.9	2.4	1(N/A)	2.40
2029	214403.4	679367.9	2.4	1(N/A)	2.40
2030	214403.4	679357.9	2.4	1(N/A)	2.40
2031	214403.4	679347.9	2.2	1(N/A)	2.20
2032	214403.4	679337.9	2.0	1(N/A)	2.00
2033	214403.4	679327.9	2.4	1(N/A)	2.40
2034	214403.4	679317.9	2.4	1(N/A)	2.40
2035	214403.4	679307.9	2.0	1(N/A)	2.00
2036	214403.4	679297.9	1.8	1(N/A)	1.80
2037	214403.4	679287.9	1.6	1(N/A)	1.60
2038	214403.4	679277.9	1.6	1(N/A)	1.60
2039	214403.4	679267.9	1.6	1(N/A)	1.60
2040	214403.4	679257.9	1.6	1(N/A)	1.60
2041	214413.4	679647.9	2.0	1(N/A)	2.00
2042	214413.4	679637.9	2.0	1(N/A)	2.00
2043	214413.4	679627.9	2.0	1(N/A)	2.00
2044	214413.4	679617.9	2.0	1(N/A)	2.00
2045	214413.4	679607.9	2.0	1(N/A)	2.00
2046	214413.4	679597.9	2.0	1(N/A)	2.00
2047	214413.4	679587.9	1.8	1(N/A)	1.80
2048	214413.4	679577.9	1.6	1(N/A)	1.60
2049	214413.4	679567.9	1.6	1(N/A)	1.60
2050	214413.4	679557.9	1.8	1(N/A)	1.80
2051	214413.4	679547.9	1.8	1(N/A)	1.80
2052	214413.4	679537.9	2.0	1(N/A)	2.00
2053	214413.4	679527.9	2.2	1(N/A)	2.20
2054	214413.4	679517.9	2.2	1(N/A)	2.20
2055	214413.4	679507.9	2.4	1(N/A)	2.40
2056	214413.4	679497.9	2.2	1(N/A)	2.20
2057	214413.4	679487.9	2.4	1(N/A)	2.40
2058	214413.4	679477.9	2.4	1(N/A)	2.40
2059	214413.4	679467.9	2.4	1(N/A)	2.40
2060	214413.4	679457.9	2.4	1(N/A)	2.40

AT Access Track
CP Crane Pad
N/A
T Turbine

PROJECT TITLE: GIANTS BURN PHASE 2		Contract No: 7034	Date 04/07/25	Final	CLIENT: Statkraft UK Ltd	Ritchie House Starlaw Business Park Livingston West Lothian EH54 8SF info@greencatrenewables.co.uk 01506 416553 A trading name of Green Cat Renewables Limited	
DRAWING TITLE: RESULTS OF PEAT PROBES: RESULTANT HAZARD RATING		Fig. No. A7 Sheet 29 of 112	Revisions DWN CHK APP				
SCALE:							

Exploration Point	Co-ordinates		Hazard Rating		Resultant Overall Hazard Rating
	Easting (m)	Northing (m)	Existing	Effect of Development	
2061	214413.4	679447.9	2.4	1(N/A)	2.40
2062	214413.4	679437.9	2.4	1(N/A)	2.40
2063	214413.4	679427.9	2.6	1(N/A)	2.60
2064	214413.4	679417.9	2.4	1(N/A)	2.40
2065	214413.4	679407.9	2.4	3.3(AT)	2.85
2066	214413.4	679397.9	2.0	1(N/A)	2.00
2067	214413.4	679387.9	2.0	1(N/A)	2.00
2068	214413.4	679377.9	1.6	1(N/A)	1.60
2069	214413.4	679367.9	1.6	1(N/A)	1.60
2070	214413.4	679357.9	2.0	1(N/A)	2.00
2071	214413.4	679347.9	1.8	1(N/A)	1.80
2072	214413.4	679337.9	2.0	1(N/A)	2.00
2073	214413.4	679327.9	1.8	1(N/A)	1.80
2074	214413.4	679317.9	1.6	1(N/A)	1.60
2075	214413.4	679307.9	1.4	1(N/A)	1.40
2076	214413.4	679297.9	1.4	1(N/A)	1.40
2077	214413.4	679287.9	1.4	1(N/A)	1.40
2078	214413.4	679277.9	1.4	1(N/A)	1.40
2079	214413.4	679267.9	1.6	1(N/A)	1.60
2080	214413.4	679257.9	1.4	1(N/A)	1.40
2081	214413.4	679247.9	1.4	1(N/A)	1.40
2082	214423.4	679637.9	2.0	1(N/A)	2.00
2083	214423.4	679627.9	2.0	1(N/A)	2.00
2084	214423.4	679617.9	2.2	1(N/A)	2.20
2085	214423.4	679607.9	2.0	1(N/A)	2.00
2086	214423.4	679597.9	2.0	1(N/A)	2.00
2087	214423.4	679587.9	1.6	1(N/A)	1.60
2088	214423.4	679577.9	1.8	1(N/A)	1.80
2089	214423.4	679567.9	1.8	1(N/A)	1.80
2090	214423.4	679557.9	1.8	1(N/A)	1.80
2091	214423.4	679547.9	1.8	1(N/A)	1.80
2092	214423.4	679537.9	2.0	1(N/A)	2.00
2093	214423.4	679527.9	2.0	1(N/A)	2.00
2094	214423.4	679517.9	2.0	1(N/A)	2.00
2095	214423.4	679507.9	2.0	1(N/A)	2.00
2096	214423.4	679497.9	1.8	1(N/A)	1.80
2097	214423.4	679487.9	2.0	1(N/A)	2.00
2098	214423.4	679477.9	2.0	1(N/A)	2.00
2099	214423.4	679467.9	2.0	1(N/A)	2.00
2100	214423.4	679457.9	2.0	1(N/A)	2.00

AT Access Track
 CP Crane Pad
 N/A
 T Turbine

PROJECT TITLE: GIANTS BURN PHASE 2		Contract No: 7034	Date 04/07/25	Final	CLIENT: Statkraft UK Ltd	Ritchie House Starlaw Business Park Livingston West Lothian EH54 8SF info@greencatrenewables.co.uk 01506 416553 A trading name of Green Cat Renewables Limited	
DRAWING TITLE: RESULTS OF PEAT PROBES: RESULTANT HAZARD RATING		Fig. No. A7 Sheet 30 of 112	Revisions				
SCALE:			DWN CHK APP GGH GGH				

Exploration Point	Co-ordinates		Hazard Rating		Resultant Overall Hazard Rating
	Easting (m)	Northing (m)	Existing	Effect of Development	
2101	214423.4	679447.9	1.8	1(N/A)	1.80
2102	214423.4	679437.9	2.2	1(N/A)	2.20
2103	214423.4	679427.9	2.4	1(N/A)	2.40
2104	214423.4	679417.9	2.2	1(N/A)	2.20
2105	214423.4	679407.9	2.2	1(N/A)	2.20
2106	214423.4	679397.9	2.0	3.3(AT)	2.65
2107	214423.4	679387.9	1.8	1(N/A)	1.80
2108	214423.4	679377.9	1.8	1(N/A)	1.80
2109	214423.4	679367.9	2.0	1(N/A)	2.00
2110	214423.4	679357.9	2.2	1(N/A)	2.20
2111	214423.4	679347.9	2.0	1(N/A)	2.00
2112	214423.4	679337.9	2.0	1(N/A)	2.00
2113	214423.4	679327.9	2.0	1(N/A)	2.00
2114	214423.4	679317.9	2.0	1(N/A)	2.00
2115	214423.4	679307.9	1.6	1(N/A)	1.60
2116	214423.4	679297.9	1.6	1(N/A)	1.60
2117	214423.4	679287.9	1.4	1(N/A)	1.40
2118	214423.4	679277.9	1.6	1(N/A)	1.60
2119	214423.4	679267.9	1.6	1(N/A)	1.60
2120	214423.4	679257.9	1.8	1(N/A)	1.80
2121	214423.4	679247.9	2.0	1(N/A)	2.00
2122	214423.4	679237.9	2.0	1(N/A)	2.00
2123	214423.4	679227.9	2.0	1(N/A)	2.00
2124	214433.4	679627.9	1.8	1(N/A)	1.80
2125	214433.4	679617.9	1.6	1(N/A)	1.60
2126	214433.4	679607.9	1.4	1(N/A)	1.40
2127	214433.4	679597.9	1.4	1(N/A)	1.40
2128	214433.4	679587.9	1.6	1(N/A)	1.60
2129	214433.4	679577.9	1.8	1(N/A)	1.80
2130	214433.4	679567.9	2.0	1(N/A)	2.00
2131	214433.4	679557.9	1.8	1(N/A)	1.80
2132	214433.4	679547.9	1.6	1(N/A)	1.60
2133	214433.4	679537.9	2.0	1(N/A)	2.00
2134	214433.4	679527.9	2.0	1(N/A)	2.00
2135	214433.4	679517.9	2.0	1(N/A)	2.00
2136	214433.4	679507.9	2.0	1(N/A)	2.00
2137	214433.4	679497.9	2.0	1(N/A)	2.00
2138	214433.4	679487.9	2.2	1(N/A)	2.20
2139	214433.4	679477.9	2.0	1(N/A)	2.00
2140	214433.4	679467.9	1.8	1(N/A)	1.80

AT Access Track
 CP Crane Pad
 N/A
 T Turbine

PROJECT TITLE: GIANTS BURN PHASE 2		Contract No: 7034	Date 04/07/25	Final	CLIENT: Statkraft UK Ltd	Ritchie House Starlaw Business Park Livingston West Lothian EH54 8SF info@greencatrenewables.co.uk 01506 416553	
DRAWING TITLE: RESULTS OF PEAT PROBES: RESULTANT HAZARD RATING		Fig. No. A7 Sheet 31 of 112	Revisions DWN CHK APP				
SCALE:							

Exploration Point	Co-ordinates		Hazard Rating		Resultant Overall Hazard Rating
	Easting (m)	Northing (m)	Existing	Effect of Development	
2141	214433.4	679457.9	1.8	1(N/A)	1.80
2142	214433.4	679447.9	1.8	1(N/A)	1.80
2143	214433.4	679437.9	1.8	1(N/A)	1.80
2144	214433.4	679427.9	2.0	1(N/A)	2.00
2145	214433.4	679417.9	1.8	1(N/A)	1.80
2146	214433.4	679407.9	1.8	1(N/A)	1.80
2147	214433.4	679397.9	1.8	1(N/A)	1.80
2148	214433.4	679387.9	2.2	1(N/A)	2.20
2149	214433.4	679377.9	2.0	1(N/A)	2.00
2150	214433.4	679367.9	1.6	1(N/A)	1.60
2151	214433.4	679357.9	1.8	1(N/A)	1.80
2152	214433.4	679347.9	2.0	1(N/A)	2.00
2153	214433.4	679337.9	1.8	1(N/A)	1.80
2154	214433.4	679327.9	1.6	1(N/A)	1.60
2155	214433.4	679317.9	1.4	1(N/A)	1.40
2156	214433.4	679307.9	1.4	1(N/A)	1.40
2157	214433.4	679297.9	1.4	1(N/A)	1.40
2158	214433.4	679287.9	1.4	1(N/A)	1.40
2159	214433.4	679277.9	1.6	1(N/A)	1.60
2160	214433.4	679267.9	1.4	1(N/A)	1.40
2161	214433.4	679257.9	1.4	1(N/A)	1.40
2162	214433.4	679247.9	1.6	1(N/A)	1.60
2163	214433.4	679237.9	1.8	1(N/A)	1.80
2164	214433.4	679227.9	2.0	1(N/A)	2.00
2165	214433.4	679217.9	2.0	1(N/A)	2.00
2166	214443.4	679617.9	1.6	1(N/A)	1.60
2167	214443.4	679607.9	1.6	1(N/A)	1.60
2168	214443.4	679597.9	1.6	1(N/A)	1.60
2169	214443.4	679587.9	1.6	1(N/A)	1.60
2170	214443.4	679577.9	1.6	1(N/A)	1.60
2171	214443.4	679567.9	1.6	1(N/A)	1.60
2172	214443.4	679557.9	1.4	1(N/A)	1.40
2173	214443.4	679547.9	1.8	1(N/A)	1.80
2174	214443.4	679537.9	1.8	1(N/A)	1.80
2175	214443.4	679497.9	1.6	1(N/A)	1.60
2176	214443.4	679487.9	1.8	1(N/A)	1.80
2177	214443.4	679477.9	2.0	1(N/A)	2.00
2178	214443.4	679467.9	2.2	1(N/A)	2.20
2179	214443.4	679457.9	2.0	1(N/A)	2.00
2180	214443.4	679447.9	2.2	1(N/A)	2.20

AT Access Track
CP Crane Pad
N/A
T Turbine

PROJECT TITLE: GIANTS BURN PHASE 2		Contract No: 7034	Date 04/07/25	Final	CLIENT: Statkraft UK Ltd	Ritchie House Starlaw Business Park Livingston West Lothian EH54 8SF info@greencatrenewables.co.uk 01506 416553	
DRAWING TITLE: RESULTS OF PEAT PROBES: RESULTANT HAZARD RATING		Fig. No. A7 Sheet 32 of 112	Revisions				
SCALE:			DWN CHK APP				

Exploration Point	Co-ordinates		Hazard Rating		Resultant Overall Hazard Rating
	Easting (m)	Northing (m)	Existing	Effect of Development	
2181	214443.4	679437.9	2.2	1(N/A)	2.20
2182	214443.4	679427.9	2.4	1(N/A)	2.40
2183	214443.4	679417.9	2.0	1(N/A)	2.00
2184	214443.4	679407.9	1.8	1(N/A)	1.80
2185	214443.4	679397.9	2.2	1(N/A)	2.20
2186	214443.4	679387.9	2.2	1(N/A)	2.20
2187	214443.4	679377.9	2.0	1(N/A)	2.00
2188	214443.4	679367.9	1.8	1(N/A)	1.80
2189	214443.4	679357.9	2.2	1(N/A)	2.20
2190	214443.4	679347.9	2.2	1(N/A)	2.20
2191	214443.4	679337.9	2.4	1(N/A)	2.40
2192	214443.4	679327.9	1.8	1(N/A)	1.80
2193	214443.4	679317.9	1.6	1(N/A)	1.60
2194	214443.4	679307.9	1.4	1(N/A)	1.40
2195	214443.4	679297.9	1.6	1(N/A)	1.60
2196	214443.4	679287.9	1.8	1(N/A)	1.80
2197	214443.4	679277.9	1.8	1(N/A)	1.80
2198	214443.4	679267.9	2.2	1(N/A)	2.20
2199	214443.4	679257.9	2.6	1(N/A)	2.60
2200	214443.4	679247.9	2.0	1(N/A)	2.00
2201	214443.4	679237.9	2.0	1(N/A)	2.00
2202	214443.4	679227.9	2.2	1(N/A)	2.20
2203	214443.4	679217.9	2.0	2.6(CP)	2.30
2204	214443.4	679207.9	2.0	2.6(CP)	2.30
2205	214453.4	679607.9	2.0	1(N/A)	2.00
2206	214453.4	679597.9	2.0	1(N/A)	2.00
2207	214453.4	679587.9	2.0	1(N/A)	2.00
2208	214453.4	679577.9	2.0	1(N/A)	2.00
2209	214453.4	679567.9	1.8	1(N/A)	1.80
2210	214453.4	679557.9	2.0	1(N/A)	2.00
2211	214453.4	679487.9	2.0	1(N/A)	2.00
2212	214453.4	679477.9	2.0	1(N/A)	2.00
2213	214453.4	679467.9	2.0	1(N/A)	2.00
2214	214453.4	679457.9	2.0	1(N/A)	2.00
2215	214453.4	679447.9	1.6	1(N/A)	1.60
2216	214453.4	679437.9	1.8	1(N/A)	1.80
2217	214453.4	679427.9	2.0	1(N/A)	2.00
2218	214453.4	679417.9	1.8	1(N/A)	1.80
2219	214453.4	679407.9	1.8	1(N/A)	1.80
2220	214453.4	679397.9	1.8	1(N/A)	1.80

AT Access Track
 CP Crane Pad
 N/A
 T Turbine

PROJECT TITLE: GIANTS BURN PHASE 2		Contract No: 7034	Date 04/07/25	Final	CLIENT: Statkraft UK Ltd	Ritchie House Starlaw Business Park Livingston West Lothian EH54 8SF info@greencatrenewables.co.uk 01506 416553 A trading name of Green Cat Renewables Limited	
DRAWING TITLE: RESULTS OF PEAT PROBES: RESULTANT HAZARD RATING		Fig. No. A7 Sheet 33 of 112	Revisions				
SCALE:			DWN CHK APP GGH GGH				

Exploration Point	Co-ordinates		Hazard Rating		Resultant Overall Hazard Rating
	Easting (m)	Northing (m)	Existing	Effect of Development	
2221	214453.4	679387.9	1.8	1(N/A)	1.80
2222	214453.4	679377.9	1.8	3.3(AT)	2.55
2223	214453.4	679367.9	2.0	1(N/A)	2.00
2224	214453.4	679357.9	1.8	1(N/A)	1.80
2225	214453.4	679347.9	2.2	1(N/A)	2.20
2226	214453.4	679337.9	2.0	1(N/A)	2.00
2227	214453.4	679327.9	1.8	1(N/A)	1.80
2228	214453.4	679317.9	1.6	1(N/A)	1.60
2229	214453.4	679307.9	1.4	3.3(AT)	2.35
2230	214453.4	679297.9	1.6	3.3(AT)	2.45
2231	214453.4	679287.9	1.6	3.3(AT)	2.45
2232	214453.4	679277.9	1.6	1(N/A)	1.60
2233	214453.4	679267.9	1.6	1(N/A)	1.60
2234	214453.4	679257.9	1.8	1(N/A)	1.80
2235	214453.4	679247.9	1.8	1(N/A)	1.80
2236	214453.4	679237.9	2.0	1(N/A)	2.00
2237	214453.4	679227.9	2.0	2.6(CP)	2.30
2238	214453.4	679217.9	2.0	2.6(CP)	2.30
2239	214453.4	679207.9	1.6	2.6(CP)	2.10
2240	214453.4	679197.9	1.8	2.6(CP)	2.20
2241	214463.4	679597.9	2.2	1(N/A)	2.20
2242	214463.4	679587.9	2.2	1(N/A)	2.20
2243	214463.4	679577.9	2.4	1(N/A)	2.40
2244	214463.4	679487.9	1.6	1(N/A)	1.60
2245	214463.4	679477.9	1.8	1(N/A)	1.80
2246	214463.4	679467.9	1.8	1(N/A)	1.80
2247	214463.4	679457.9	2.0	1(N/A)	2.00
2248	214463.4	679447.9	2.0	1(N/A)	2.00
2249	214463.4	679437.9	1.8	1(N/A)	1.80
2250	214463.4	679427.9	1.6	1(N/A)	1.60
2251	214463.4	679417.9	1.8	1(N/A)	1.80
2252	214463.4	679407.9	2.0	1(N/A)	2.00
2253	214463.4	679397.9	1.8	1(N/A)	1.80
2254	214463.4	679387.9	1.8	1(N/A)	1.80
2255	214463.4	679377.9	2.0	1(N/A)	2.00
2256	214463.4	679367.9	2.0	1(N/A)	2.00
2257	214463.4	679357.9	2.4	1(N/A)	2.40
2258	214463.4	679347.9	2.4	1(N/A)	2.40
2259	214463.4	679337.9	1.8	1(N/A)	1.80
2260	214463.4	679327.9	1.4	3.3(AT)	2.35

AT Access Track
 CP Crane Pad
 N/A
 T Turbine

PROJECT TITLE: GIANTS BURN PHASE 2		Contract No: 7034	Date 04/07/25	Final	CLIENT: Statkraft UK Ltd	Ritchie House Starlaw Business Park Livingston West Lothian EH54 8SF info@greencatrenewables.co.uk 01506 416553	
DRAWING TITLE: RESULTS OF PEAT PROBES: RESULTANT HAZARD RATING		Fig. No. A7 Sheet 34 of 112	Revisions				
SCALE:			DWN CHK APP GGH GGH				

Exploration Point	Co-ordinates		Hazard Rating		Resultant Overall Hazard Rating
	Easting (m)	Northing (m)	Existing	Effect of Development	
2261	214463.4	679317.9	1.6	1(N/A)	1.60
2262	214463.4	679307.9	1.6	1(N/A)	1.60
2263	214463.4	679297.9	1.8	1(N/A)	1.80
2264	214463.4	679287.9	1.8	1(N/A)	1.80
2265	214463.4	679277.9	1.8	1(N/A)	1.80
2266	214463.4	679267.9	1.8	1(N/A)	1.80
2267	214463.4	679257.9	1.8	3.3(AT)	2.55
2268	214463.4	679247.9	1.6	1(N/A)	1.60
2269	214463.4	679237.9	1.8	2.6(CP)	2.20
2270	214463.4	679227.9	2.0	2.6(CP)	2.30
2271	214463.4	679217.9	1.8	2.6(CP)	2.20
2272	214463.4	679207.9	1.6	2.6(CP)	2.10
2273	214463.4	679197.9	1.6	2.6(CP)	2.10
2274	214463.4	679187.9	1.6	2.6(CP)	2.10
2275	214473.4	679587.9	2.0	1(N/A)	2.00
2276	214473.4	679477.9	2.4	1(N/A)	2.40
2277	214473.4	679467.9	1.8	1(N/A)	1.80
2278	214473.4	679457.9	1.6	1(N/A)	1.60
2279	214473.4	679447.9	1.6	1(N/A)	1.60
2280	214473.4	679437.9	1.6	1(N/A)	1.60
2281	214473.4	679427.9	1.8	1(N/A)	1.80
2282	214473.4	679417.9	2.0	1(N/A)	2.00
2283	214473.4	679407.9	1.8	1(N/A)	1.80
2284	214473.4	679397.9	2.4	1(N/A)	2.40
2285	214473.4	679387.9	2.6	1(N/A)	2.60
2286	214473.4	679377.9	2.6	1(N/A)	2.60
2287	214473.4	679367.9	2.2	3.3(AT)	2.75
2288	214473.4	679357.9	2.0	1(N/A)	2.00
2289	214473.4	679347.9	2.0	3.3(AT)	2.65
2290	214473.4	679337.9	1.8	1(N/A)	1.80
2291	214473.4	679327.9	1.8	1(N/A)	1.80
2292	214473.4	679317.9	1.6	1(N/A)	1.60
2293	214473.4	679307.9	1.8	1(N/A)	1.80
2294	214473.4	679297.9	2.0	1(N/A)	2.00
2295	214473.4	679287.9	2.0	1(N/A)	2.00
2296	214473.4	679277.9	2.0	1(N/A)	2.00
2297	214473.4	679267.9	2.0	1(N/A)	2.00
2298	214473.4	679257.9	2.0	1(N/A)	2.00
2299	214473.4	679247.9	2.0	3.3(AT)	2.65
2300	214473.4	679237.9	1.8	2.6(CP)	2.20

AT Access Track
CP Crane Pad
N/A
T Turbine

PROJECT TITLE: GIANTS BURN PHASE 2		Contract No: 7034	Date 04/07/25	Final	CLIENT: Statkraft UK Ltd	Ritchie House Starlaw Business Park Livingston West Lothian EH54 8SF info@greencatrenewables.co.uk 01506 416553 A trading name of Green Cat Renewables Limited	
DRAWING TITLE: RESULTS OF PEAT PROBES: RESULTANT HAZARD RATING		Fig. No. A7 Sheet 35 of 112	Revisions DWN CHK APP				
SCALE:							

Exploration Point	Co-ordinates		Hazard Rating		Resultant Overall Hazard Rating
	Easting (m)	Northing (m)	Existing	Effect of Development	
2301	214473.4	679227.9	2.0	2.6(CP)	2.30
2302	214473.4	679217.9	2.0	2.6(CP)	2.30
2303	214473.4	679207.9	2.0	2.6(CP)	2.30
2304	214473.4	679197.9	2.0	2.6(CP)	2.30
2305	214473.4	679187.9	2.0	2.6(CP)	2.30
2306	214473.4	679177.9	2.0	2.6(CP)	2.30
2307	214473.4	679167.9	2.0	2.6(CP)	2.30
2308	214483.4	679467.9	2.2	1(N/A)	2.20
2309	214483.4	679457.9	2.0	1(N/A)	2.00
2310	214483.4	679447.9	2.0	1(N/A)	2.00
2311	214483.4	679437.9	2.0	1(N/A)	2.00
2312	214483.4	679427.9	2.2	1(N/A)	2.20
2313	214483.4	679417.9	2.2	1(N/A)	2.20
2314	214483.4	679407.9	2.4	1(N/A)	2.40
2315	214483.4	679397.9	2.4	1(N/A)	2.40
2316	214483.4	679387.9	2.4	1(N/A)	2.40
2317	214483.4	679377.9	2.2	1(N/A)	2.20
2318	214483.4	679367.9	2.4	3.3(AT)	2.85
2319	214483.4	679357.9	2.2	3.3(AT)	2.75
2320	214483.4	679347.9	2.4	1(N/A)	2.40
2321	214483.4	679337.9	2.4	1(N/A)	2.40
2322	214483.4	679327.9	2.4	1(N/A)	2.40
2323	214483.4	679317.9	2.4	1(N/A)	2.40
2324	214483.4	679307.9	2.4	1(N/A)	2.40
2325	214483.4	679297.9	2.2	1(N/A)	2.20
2326	214483.4	679287.9	2.2	1(N/A)	2.20
2327	214483.4	679277.9	2.0	1(N/A)	2.00
2328	214483.4	679267.9	2.2	1(N/A)	2.20
2329	214483.4	679257.9	2.0	1(N/A)	2.00
2330	214483.4	679247.9	2.0	1(N/A)	2.00
2331	214483.4	679237.9	2.2	3.3(AT)	2.75
2332	214483.4	679227.9	2.2	2.6(CP)	2.40
2333	214483.4	679217.9	3.0	2.6(CP)	2.80
2334	214483.4	679207.9	2.2	2.6(CP)	2.40
2335	214483.4	679197.9	2.0	2.6(CP)	2.30
2336	214483.4	679187.9	1.8	2.6(CP)	2.20
2337	214483.4	679177.9	1.8	2.6(CP)	2.20
2338	214483.4	679167.9	1.6	2.6(CP)	2.10
2339	214483.4	679157.9	1.6	2.6(CP)	2.10
2340	214493.4	679457.9	1.6	1(N/A)	1.60

AT Access Track
CP Crane Pad
N/A
T Turbine

PROJECT TITLE: GIANTS BURN PHASE 2		Contract No: 7034	Date 04/07/25	Final	CLIENT: Statkraft UK Ltd	Ritchie House Starlaw Business Park Livingston West Lothian EH54 8SF info@greencatrenewables.co.uk 01506 416553 A trading name of Green Cat Renewables Limited	
DRAWING TITLE: RESULTS OF PEAT PROBES: RESULTANT HAZARD RATING		Fig. No. A7 Sheet 36 of 112	Revisions DWN CHK APP				
SCALE:							

Style: GOR PEAT HAZARD RESULTANT RATING File: C:\GINT\PROJECTS\7034.GPJ Printed: 04/07/2025 13:33:55 Green Cat Renewables Ltd, Bethany Hall, Biggar ML12 6DA trading as Green Cat Geotechnical E-mail: info@greencatrenewables.co.uk Tel: 01899-309100

Exploration Point	Co-ordinates		Hazard Rating		Resultant Overall Hazard Rating
	Easting (m)	Northing (m)	Existing	Effect of Development	
2341	214493.4	679447.9	1.6	1(N/A)	1.60
2342	214493.4	679437.9	1.8	1(N/A)	1.80
2343	214493.4	679427.9	1.8	1(N/A)	1.80
2344	214493.4	679417.9	2.0	1(N/A)	2.00
2345	214493.4	679407.9	2.0	1(N/A)	2.00
2346	214493.4	679397.9	2.0	1(N/A)	2.00
2347	214493.4	679387.9	2.8	1(N/A)	2.80
2348	214493.4	679377.9	2.0	1(N/A)	2.00
2349	214493.4	679367.9	2.0	3.3(AT)	2.65
2350	214493.4	679357.9	2.0	1(N/A)	2.00
2351	214493.4	679347.9	2.0	1(N/A)	2.00
2352	214493.4	679337.9	1.8	1(N/A)	1.80
2353	214493.4	679327.9	2.0	1(N/A)	2.00
2354	214493.4	679317.9	1.8	1(N/A)	1.80
2355	214493.4	679307.9	2.2	1(N/A)	2.20
2356	214493.4	679297.9	2.2	1(N/A)	2.20
2357	214493.4	679287.9	2.2	1(N/A)	2.20
2358	214493.4	679277.9	2.2	1(N/A)	2.20
2359	214493.4	679267.9	2.2	1(N/A)	2.20
2360	214493.4	679257.9	2.2	1(N/A)	2.20
2361	214493.4	679247.9	2.0	1(N/A)	2.00
2362	214493.4	679237.9	2.0	1(N/A)	2.00
2363	214493.4	679227.9	2.0	2.6(CP)	2.30
2364	214493.4	679217.9	2.2	2.6(CP)	2.40
2365	214493.4	679207.9	2.2	2.6(CP)	2.40
2366	214493.4	679197.9	2.2	2.6(CP)	2.40
2367	214493.4	679187.9	2.0	2.6(CP)	2.30
2368	214493.4	679177.9	2.0	2.6(CP)	2.30
2369	214493.4	679167.9	1.8	2.6(CP)	2.20
2370	214493.4	679157.9	1.8	2.6(CP)	2.20
2371	214493.4	679147.9	1.8	2.6(CP)	2.20
2372	214503.4	679457.9	2.4	1(N/A)	2.40
2373	214503.4	679447.9	2.2	1(N/A)	2.20
2374	214503.4	679437.9	2.0	1(N/A)	2.00
2375	214503.4	679427.9	2.0	1(N/A)	2.00
2376	214503.4	679417.9	2.0	1(N/A)	2.00
2377	214503.4	679407.9	2.2	1(N/A)	2.20
2378	214503.4	679397.9	2.2	1(N/A)	2.20
2379	214503.4	679387.9	2.4	1(N/A)	2.40
2380	214503.4	679377.9	2.4	1(N/A)	2.40

AT Access Track
CP Crane Pad
N/A
T Turbine

PROJECT TITLE: GIANTS BURN PHASE 2		Contract No: 7034	Date 04/07/25	Final	CLIENT: Statkraft UK Ltd	Ritchie House Starlaw Business Park Livingston West Lothian EH54 8SF info@greencatrenewables.co.uk 01506 416553 A trading name of Green Cat Renewables Limited	
DRAWING TITLE: RESULTS OF PEAT PROBES: RESULTANT HAZARD RATING		Fig. No. A7 Sheet 37 of 112	Revisions DWN CHK APP				
SCALE:							

Exploration Point	Co-ordinates		Hazard Rating		Resultant Overall Hazard Rating
	Easting (m)	Northing (m)	Existing	Effect of Development	
2381	214503.4	679367.9	2.2	3.3(AT)	2.75
2382	214503.4	679357.9	2.2	1(N/A)	2.20
2383	214503.4	679347.9	2.2	1(N/A)	2.20
2384	214503.4	679337.9	2.2	1(N/A)	2.20
2385	214503.4	679327.9	2.2	1(N/A)	2.20
2386	214503.4	679317.9	2.2	1(N/A)	2.20
2387	214503.4	679307.9	2.4	1(N/A)	2.40
2388	214503.4	679297.9	2.6	1(N/A)	2.60
2389	214503.4	679287.9	2.2	1(N/A)	2.20
2390	214503.4	679277.9	2.4	1(N/A)	2.40
2391	214503.4	679267.9	2.2	1(N/A)	2.20
2392	214503.4	679257.9	2.2	1(N/A)	2.20
2393	214503.4	679247.9	2.2	1(N/A)	2.20
2394	214503.4	679237.9	2.2	2.6(CP)	2.40
2395	214503.4	679227.9	2.0	2.6(CP)	2.30
2396	214503.4	679217.9	2.2	2.6(CP)	2.40
2398	214503.4	679197.9	2.8	2.6(CP)	2.70
2399	214503.4	679187.9	2.0	2.6(CP)	2.30
2400	214503.4	679177.9	2.4	2.6(CP)	2.50
2401	214503.4	679167.9	2.0	2.6(CP)	2.30
2402	214503.4	679157.9	2.6	2.6(CP)	2.60
2403	214503.4	679147.9	2.2	2.6(CP)	2.40
2404	214503.4	679137.9	1.8	1(N/A)	1.80
2405	214513.4	679447.9	2.0	1(N/A)	2.00
2406	214513.4	679437.9	2.0	1(N/A)	2.00
2407	214513.4	679427.9	2.0	1(N/A)	2.00
2408	214513.4	679417.9	2.0	1(N/A)	2.00
2409	214513.4	679407.9	1.8	1(N/A)	1.80
2410	214513.4	679397.9	2.0	1(N/A)	2.00
2411	214513.4	679387.9	1.8	1(N/A)	1.80
2412	214513.4	679377.9	2.4	1(N/A)	2.40
2413	214513.4	679367.9	1.8	3.3(AT)	2.55
2414	214513.4	679357.9	1.6	1(N/A)	1.60
2415	214513.4	679347.9	1.6	1(N/A)	1.60
2416	214513.4	679337.9	1.6	1(N/A)	1.60
2417	214513.4	679327.9	1.6	1(N/A)	1.60
2418	214513.4	679317.9	1.8	1(N/A)	1.80
2419	214513.4	679307.9	1.6	1(N/A)	1.60
2420	214513.4	679297.9	1.6	1(N/A)	1.60
2421	214513.4	679287.9	1.8	1(N/A)	1.80

AT Access Track
CP Crane Pad
N/A
T Turbine

PROJECT TITLE: GIANTS BURN PHASE 2		Contract No: 7034	Date 04/07/25	Final	CLIENT: Statkraft UK Ltd	Ritchie House Starlaw Business Park Livingston West Lothian EH54 8SF info@greencatrenewables.co.uk 01506 416553 A trading name of Green Cat Renewables Limited	
DRAWING TITLE: RESULTS OF PEAT PROBES: RESULTANT HAZARD RATING		Fig. No. A7 Sheet 38 of 112	Revisions DWN CHK APP				
SCALE:							

Exploration Point	Co-ordinates		Hazard Rating		Resultant Overall Hazard Rating
	Easting (m)	Northing (m)	Existing	Effect of Development	
2422	214513.4	679277.9	2.0	1(N/A)	2.00
2423	214513.4	679267.9	1.8	1(N/A)	1.80
2424	214513.4	679257.9	2.0	1(N/A)	2.00
2425	214513.4	679247.9	2.0	2.6(CP)	2.30
2426	214513.4	679237.9	2.2	2.6(CP)	2.40
2427	214513.4	679227.9	2.0	2.6(CP)	2.30
2428	214513.4	679217.9	2.2	2.6(CP)	2.40
2429	214513.4	679207.9	2.0	2.6(CP)	2.30
2430	214513.4	679197.9	2.0	3.3(AT)	2.65
2431	214513.4	679187.9	2.0	2.6(CP)	2.30
2432	214513.4	679177.9	1.8	2.6(CP)	2.20
2433	214513.4	679167.9	1.8	2.6(CP)	2.20
2434	214513.4	679157.9	1.8	2.6(CP)	2.20
2435	214513.4	679147.9	1.6	1(N/A)	1.60
2436	214513.4	679137.9	1.6	1(N/A)	1.60
2437	214513.4	679127.9	1.6	1(N/A)	1.60
2438	214513.4	679117.9	1.6	1(N/A)	1.60
2439	214523.4	679437.9	2.2	1(N/A)	2.20
2440	214523.4	679427.9	1.8	1(N/A)	1.80
2441	214523.4	679417.9	N/A	1(N/A)	N/A
2442	214523.4	679407.9	2.0	1(N/A)	2.00
2443	214523.4	679397.9	2.2	1(N/A)	2.20
2444	214523.4	679387.9	1.8	1(N/A)	1.80
2445	214523.4	679377.9	1.6	1(N/A)	1.60
2446	214523.4	679367.9	2.0	3.3(AT)	2.65
2447	214523.4	679357.9	2.2	1(N/A)	2.20
2448	214523.4	679347.9	2.0	1(N/A)	2.00
2449	214523.4	679337.9	2.4	1(N/A)	2.40
2450	214523.4	679327.9	2.0	1(N/A)	2.00
2451	214523.4	679317.9	2.4	1(N/A)	2.40
2452	214523.4	679307.9	2.0	1(N/A)	2.00
2453	214523.4	679297.9	2.4	1(N/A)	2.40
2454	214523.4	679287.9	2.2	1(N/A)	2.20
2455	214523.4	679277.9	2.2	1(N/A)	2.20
2456	214523.4	679267.9	2.0	1(N/A)	2.00
2457	214523.4	679257.9	2.2	2.6(CP)	2.40
2458	214523.4	679247.9	2.0	2.6(CP)	2.30
2459	214523.4	679237.9	1.8	2.6(CP)	2.20
2460	214523.4	679227.9	1.8	2.6(CP)	2.20
2461	214523.4	679217.9	1.8	2.6(CP)	2.20

AT Access Track
CP Crane Pad
N/A
T Turbine

PROJECT TITLE: GIANTS BURN PHASE 2	Contract No: 7034	Date 04/07/25 DWN CHK APP GGH GGH	Final	CLIENT: Statkraft UK Ltd	Ritchie House Starlaw Business Park Livingston West Lothian EH54 8SF info@greencatrenewables.co.uk 01506 416553	
DRAWING TITLE: RESULTS OF PEAT PROBES: RESULTANT HAZARD RATING	Fig. No. A7 Sheet 39 of 112	Revisions DWN CHK APP			A trading name of Green Cat Renewables Limited	
SCALE:						

Exploration Point	Co-ordinates		Hazard Rating		Resultant Overall Hazard Rating
	Easting (m)	Northing (m)	Existing	Effect of Development	
2462	214523.4	679207.9	1.8	2.6(CP)	2.20
2463	214523.4	679197.9	1.8	2.6(CP)	2.20
2464	214523.4	679187.9	1.8	3.3(AT)	2.55
2465	214523.4	679177.9	1.8	2.6(CP)	2.20
2466	214523.4	679167.9	2.0	2.6(CP)	2.30
2467	214523.4	679157.9	1.6	1(N/A)	1.60
2468	214523.4	679147.9	1.8	1(N/A)	1.80
2469	214523.4	679137.9	1.8	1(N/A)	1.80
2470	214523.4	679127.9	2.2	1(N/A)	2.20
2471	214523.4	679117.9	2.2	1(N/A)	2.20
2472	214523.4	679107.9	2.2	1(N/A)	2.20
2473	214533.4	679437.9	2.4	1(N/A)	2.40
2474	214533.4	679427.9	2.6	1(N/A)	2.60
2475	214533.4	679417.9	3.0	1(N/A)	3.00
2476	214533.4	679407.9	2.0	1(N/A)	2.00
2477	214533.4	679397.9	2.0	1(N/A)	2.00
2478	214533.4	679387.9	1.8	1(N/A)	1.80
2479	214533.4	679377.9	1.8	1(N/A)	1.80
2480	214533.4	679367.9	2.0	1(N/A)	2.00
2481	214533.4	679357.9	1.8	1(N/A)	1.80
2482	214533.4	679347.9	1.8	1(N/A)	1.80
2483	214533.4	679337.9	2.0	1(N/A)	2.00
2484	214533.4	679327.9	2.0	1(N/A)	2.00
2485	214533.4	679317.9	2.0	1(N/A)	2.00
2486	214533.4	679307.9	1.6	1(N/A)	1.60
2487	214533.4	679297.9	1.8	1(N/A)	1.80
2488	214533.4	679287.9	1.8	1(N/A)	1.80
2489	214533.4	679277.9	1.8	1(N/A)	1.80
2490	214533.4	679267.9	1.6	1(N/A)	1.60
2491	214533.4	679257.9	1.8	1(N/A)	1.80
2492	214533.4	679247.9	1.8	2.6(CP)	2.20
2493	214533.4	679237.9	2.0	2.6(CP)	2.30
2494	214533.4	679227.9	2.0	2.6(CP)	2.30
2495	214533.4	679217.9	2.2	2.6(CP)	2.40
2496	214533.4	679207.9	2.2	2.6(CP)	2.40
2497	214533.4	679197.9	2.2	2.6(CP)	2.40
2498	214533.4	679187.9	2.0	2.6(CP)	2.30
2499	214533.4	679177.9	2.0	3.3(AT)	2.65
2500	214533.4	679167.9	2.0	1(N/A)	2.00
2501	214533.4	679157.9	1.8	1(N/A)	1.80

AT Access Track
CP Crane Pad
N/A
T Turbine

PROJECT TITLE: GIANTS BURN PHASE 2		Contract No: 7034	Date 04/07/25	Final	CLIENT: Statkraft UK Ltd	Ritchie House Starlaw Business Park Livingston West Lothian EH54 8SF info@greencatrenewables.co.uk 01506 416553 A trading name of Green Cat Renewables Limited	
DRAWING TITLE: RESULTS OF PEAT PROBES: RESULTANT HAZARD RATING		Fig. No. A7 Sheet 40 of 112	Revisions DWN CHK APP				
SCALE:			DWN CHK APP				

Exploration Point	Co-ordinates		Hazard Rating		Resultant Overall Hazard Rating
	Easting (m)	Northing (m)	Existing	Effect of Development	
2502	214533.4	679147.9	1.6	1(N/A)	1.60
2503	214533.4	679137.9	1.6	1(N/A)	1.60
2504	214533.4	679127.9	2.0	1(N/A)	2.00
2505	214533.4	679117.9	2.2	1(N/A)	2.20
2506	214533.4	679107.9	2.2	1(N/A)	2.20
2507	214543.4	679427.9	3.2	1(N/A)	3.20
2508	214543.4	679417.9	3.0	1(N/A)	3.00
2509	214543.4	679407.9	2.0	1(N/A)	2.00
2510	214543.4	679397.9	2.0	1(N/A)	2.00
2511	214543.4	679387.9	2.0	1(N/A)	2.00
2512	214543.4	679377.9	2.0	1(N/A)	2.00
2513	214543.4	679367.9	1.8	3.3(AT)	2.55
2514	214543.4	679357.9	1.8	1(N/A)	1.80
2515	214543.4	679347.9	1.8	1(N/A)	1.80
2516	214543.4	679337.9	1.8	1(N/A)	1.80
2517	214543.4	679327.9	1.8	1(N/A)	1.80
2518	214543.4	679317.9	2.0	1(N/A)	2.00
2519	214543.4	679307.9	1.8	1(N/A)	1.80
2520	214543.4	679297.9	1.8	1(N/A)	1.80
2521	214543.4	679287.9	2.0	1(N/A)	2.00
2522	214543.4	679277.9	2.2	1(N/A)	2.20
2523	214543.4	679267.9	1.8	1(N/A)	1.80
2524	214543.4	679257.9	1.8	1(N/A)	1.80
2525	214543.4	679247.9	1.8	1(N/A)	1.80
2526	214543.4	679237.9	1.6	2.6(CP)	2.10
2527	214543.4	679227.9	2.0	2.6(CP)	2.30
2528	214543.4	679217.9	2.2	2.6(CP)	2.40
2529	214543.4	679207.9	2.2	2.6(CP)	2.40
2530	214543.4	679197.9	2.2	2.6(CP)	2.40
2531	214543.4	679187.9	2.2	2.6(CP)	2.40
2532	214543.4	679177.9	2.2	2.6(CP)	2.40
2533	214543.4	679167.9	2.2	3.3(AT)	2.75
2534	214543.4	679157.9	2.0	1(N/A)	2.00
2535	214543.4	679147.9	2.0	1(N/A)	2.00
2536	214543.4	679137.9	2.2	1(N/A)	2.20
2537	214543.4	679127.9	2.2	1(N/A)	2.20
2538	214543.4	679117.9	2.0	1(N/A)	2.00
2539	214543.4	679107.9	2.2	1(N/A)	2.20
2540	214543.4	679097.9	2.2	1(N/A)	2.20
2541	214553.4	679417.9	2.6	1(N/A)	2.60

AT Access Track
CP Crane Pad
N/A
T Turbine

PROJECT TITLE: GIANTS BURN PHASE 2	Contract No: 7034	Date 04/07/25 DWN CHK APP GGH GGH	Final	CLIENT: Statkraft UK Ltd	Ritchie House Starlaw Business Park Livingston West Lothian EH54 8SF info@greencatrenewables.co.uk 01506 416553	
DRAWING TITLE: RESULTS OF PEAT PROBES: RESULTANT HAZARD RATING	Fig. No. A7 Sheet 41 of 112	Revisions DWN CHK APP			A trading name of Green Cat Renewables Limited	
SCALE:						

Exploration Point	Co-ordinates		Hazard Rating		Resultant Overall Hazard Rating
	Easting (m)	Northing (m)	Existing	Effect of Development	
2542	214553.4	679407.9	2.2	1(N/A)	2.20
2543	214553.4	679397.9	2.0	1(N/A)	2.00
2544	214553.4	679387.9	2.0	1(N/A)	2.00
2545	214553.4	679377.9	2.0	1(N/A)	2.00
2546	214553.4	679367.9	2.0	3.3(AT)	2.65
2547	214553.4	679357.9	2.0	1(N/A)	2.00
2548	214553.4	679347.9	2.0	1(N/A)	2.00
2549	214553.4	679337.9	2.0	1(N/A)	2.00
2550	214553.4	679327.9	2.0	1(N/A)	2.00
2551	214553.4	679317.9	2.0	1(N/A)	2.00
2552	214553.4	679307.9	2.2	1(N/A)	2.20
2553	214553.4	679297.9	2.4	1(N/A)	2.40
2554	214553.4	679287.9	2.6	1(N/A)	2.60
2555	214553.4	679277.9	2.6	1(N/A)	2.60
2556	214553.4	679267.9	2.4	1(N/A)	2.40
2557	214553.4	679257.9	2.0	1(N/A)	2.00
2558	214553.4	679247.9	2.0	1(N/A)	2.00
2559	214553.4	679237.9	2.0	1(N/A)	2.00
2560	214553.4	679227.9	2.0	2.6(CP)	2.30
2561	214553.4	679217.9	2.0	2.6(CP)	2.30
2562	214553.4	679207.9	2.2	2.6(CP)	2.40
2563	214553.4	679197.9	2.4	2.6(CP)	2.50
2564	214553.4	679187.9	2.4	2.6(CP)	2.50
2565	214553.4	679177.9	2.6	2.6(CP)	2.60
2566	214553.4	679167.9	2.4	2.6(CP)	2.50
2567	214553.4	679157.9	2.2	3.3(AT)	2.75
2568	214553.4	679147.9	2.2	3.3(AT)	2.75
2569	214553.4	679137.9	2.2	1(N/A)	2.20
2570	214553.4	679127.9	2.0	1(N/A)	2.00
2571	214553.4	679117.9	2.0	1(N/A)	2.00
2572	214553.4	679107.9	2.0	1(N/A)	2.00
2573	214553.4	679097.9	2.2	1(N/A)	2.20
2574	214563.4	679417.9	2.4	1(N/A)	2.40
2575	214563.4	679407.9	2.6	1(N/A)	2.60
2576	214563.4	679397.9	2.0	1(N/A)	2.00
2577	214563.4	679387.9	2.0	1(N/A)	2.00
2578	214563.4	679377.9	2.0	1(N/A)	2.00
2579	214563.4	679367.9	1.8	1(N/A)	1.80
2580	214563.4	679357.9	1.8	1(N/A)	1.80
2581	214563.4	679347.9	2.0	1(N/A)	2.00

AT Access Track
 CP Crane Pad
 N/A
 T Turbine

PROJECT TITLE: GIANTS BURN PHASE 2		Contract No: 7034	Date 04/07/25	Final	CLIENT: Statkraft UK Ltd	Ritchie House Starlaw Business Park Livingston West Lothian EH54 8SF info@greencatrenewables.co.uk 01506 416553	
DRAWING TITLE: RESULTS OF PEAT PROBES: RESULTANT HAZARD RATING		Fig. No. A7 Sheet 42 of 112	Revisions				
SCALE:			DWN CHK APP GGH GGH				

Exploration Point	Co-ordinates		Hazard Rating		Resultant Overall Hazard Rating
	Easting (m)	Northing (m)	Existing	Effect of Development	
2582	214563.4	679337.9	1.8	1(N/A)	1.80
2583	214563.4	679327.9	1.8	1(N/A)	1.80
2584	214563.4	679317.9	N/A	1(N/A)	N/A
2585	214563.4	679307.9	N/A	1(N/A)	N/A
2586	214563.4	679297.9	2.2	1(N/A)	2.20
2587	214563.4	679287.9	2.4	1(N/A)	2.40
2588	214563.4	679277.9	2.2	1(N/A)	2.20
2589	214563.4	679267.9	2.2	1(N/A)	2.20
2590	214563.4	679257.9	2.2	1(N/A)	2.20
2591	214563.4	679247.9	2.0	1(N/A)	2.00
2592	214563.4	679237.9	1.8	1(N/A)	1.80
2593	214563.4	679227.9	2.0	1(N/A)	2.00
2594	214563.4	679217.9	1.8	2.6(CP)	2.20
2595	214563.4	679207.9	2.0	2.6(CP)	2.30
2596	214563.4	679197.9	2.2	2.6(CP)	2.40
2597	214563.4	679187.9	2.0	2.6(CP)	2.30
2598	214563.4	679177.9	1.8	2.6(CP)	2.20
2599	214563.4	679167.9	2.0	2.6(CP)	2.30
2600	214563.4	679157.9	2.2	2.6(CP)	2.40
2601	214563.4	679147.9	2.2	2.6(CP)	2.40
2602	214563.4	679137.9	2.0	3.3(AT)	2.65
2603	214563.4	679127.9	2.0	3.3(AT)	2.65
2604	214563.4	679117.9	1.8	3.3(AT)	2.55
2605	214563.4	679107.9	2.0	3.3(AT)	2.65
2606	214563.4	679097.9	2.2	3.3(AT)	2.75
2607	214563.4	679087.9	2.2	1(N/A)	2.20
2608	214573.4	679407.9	2.2	1(N/A)	2.20
2609	214573.4	679397.9	2.0	1(N/A)	2.00
2610	214573.4	679387.9	2.0	1(N/A)	2.00
2611	214573.4	679377.9	2.0	1(N/A)	2.00
2612	214573.4	679367.9	2.0	1(N/A)	2.00
2613	214573.4	679357.9	1.8	3.3(AT)	2.55
2614	214573.4	679347.9	1.8	1(N/A)	1.80
2615	214573.4	679337.9	1.8	1(N/A)	1.80
2616	214573.4	679327.9	1.8	1(N/A)	1.80
2617	214573.4	679317.9	1.8	1(N/A)	1.80
2618	214573.4	679307.9	1.8	1(N/A)	1.80
2619	214573.4	679297.9	2.2	1(N/A)	2.20
2620	214573.4	679287.9	2.6	1(N/A)	2.60
2621	214573.4	679277.9	2.4	1(N/A)	2.40

AT Access Track
CP Crane Pad
N/A
T Turbine

PROJECT TITLE: GIANTS BURN PHASE 2		Contract No: 7034	Date 04/07/25	Final	CLIENT: Statkraft UK Ltd	Ritchie House Starlaw Business Park Livingston West Lothian EH54 8SF info@greencatrenewables.co.uk 01506 416553 A trading name of Green Cat Renewables Limited	
DRAWING TITLE: RESULTS OF PEAT PROBES: RESULTANT HAZARD RATING		Fig. No. A7 Sheet 43 of 112	Revisions				
SCALE:			DWN CHK APP				

Exploration Point	Co-ordinates		Hazard Rating		Resultant Overall Hazard Rating
	Easting (m)	Northing (m)	Existing	Effect of Development	
2622	214573.4	679267.9	2.2	1(N/A)	2.20
2623	214573.4	679257.9	2.0	1(N/A)	2.00
2624	214573.4	679247.9	1.8	1(N/A)	1.80
2625	214573.4	679237.9	2.0	1(N/A)	2.00
2626	214573.4	679227.9	2.0	1(N/A)	2.00
2627	214573.4	679217.9	2.0	1(N/A)	2.00
2628	214573.4	679207.9	2.0	2.6(CP)	2.30
2629	214573.4	679197.9	2.2	2.6(CP)	2.40
2630	214573.4	679187.9	2.0	2.6(CP)	2.30
2631	214573.4	679177.9	2.4	2.6(CP)	2.50
2632	214573.4	679167.9	2.4	2.6(CP)	2.50
2633	214573.4	679157.9	2.4	2.6(CP)	2.50
2634	214573.4	679147.9	2.4	2.6(CP)	2.50
2635	214573.4	679137.9	2.4	2.6(CP)	2.50
2636	214573.4	679127.9	2.4	1(N/A)	2.40
2637	214573.4	679117.9	2.2	1(N/A)	2.20
2638	214573.4	679107.9	2.0	1(N/A)	2.00
2639	214573.4	679097.9	2.2	1(N/A)	2.20
2640	214573.4	679087.9	2.4	1(N/A)	2.40
2641	214583.4	679407.9	2.2	1(N/A)	2.20
2642	214583.4	679397.9	2.2	1(N/A)	2.20
2643	214583.4	679387.9	2.0	1(N/A)	2.00
2644	214583.4	679377.9	2.0	1(N/A)	2.00
2645	214583.4	679367.9	2.0	1(N/A)	2.00
2646	214583.4	679357.9	2.0	1(N/A)	2.00
2647	214583.4	679347.9	1.8	3.3(AT)	2.55
2648	214583.4	679337.9	1.8	1(N/A)	1.80
2649	214583.4	679327.9	1.8	1(N/A)	1.80
2650	214583.4	679317.9	1.8	1(N/A)	1.80
2651	214583.4	679307.9	1.6	1(N/A)	1.60
2652	214583.4	679297.9	2.0	1(N/A)	2.00
2653	214583.4	679287.9	2.2	1(N/A)	2.20
2654	214583.4	679277.9	2.2	1(N/A)	2.20
2655	214583.4	679267.9	2.0	1(N/A)	2.00
2656	214583.4	679257.9	2.0	1(N/A)	2.00
2657	214583.4	679247.9	1.8	1(N/A)	1.80
2658	214583.4	679237.9	1.8	1(N/A)	1.80
2659	214583.4	679227.9	2.0	1(N/A)	2.00
2660	214583.4	679217.9	2.0	1(N/A)	2.00
2661	214583.4	679207.9	2.2	1(N/A)	2.20

AT Access Track
CP Crane Pad
N/A
T Turbine

PROJECT TITLE: GIANTS BURN PHASE 2		Contract No: 7034	Date 04/07/25	Final	CLIENT: Statkraft UK Ltd	Ritchie House Starlaw Business Park Livingston West Lothian EH54 8SF info@greencatrenewables.co.uk 01506 416553 A trading name of Green Cat Renewables Limited	
DRAWING TITLE: RESULTS OF PEAT PROBES: RESULTANT HAZARD RATING		Fig. No. A7 Sheet 44 of 112	Revisions DWN CHK APP				
SCALE:							

Style: GOR PEAT HAZARD RESULTANT RATING File: C:\GINT\PROJECTS\7034.GPJ Printed: 04/07/2025 13:33:56 Green Cat Renewables Ltd, Bethany Hall, Biggar ML12 6DA trading as Green Cat Geotechnical E-mail: info@greencatrenewables.co.uk Tel: 01899-309100

Exploration Point	Co-ordinates		Hazard Rating		Resultant Overall Hazard Rating
	Easting (m)	Northing (m)	Existing	Effect of Development	
2662	214583.4	679197.9	2.0	2.6(CP)	2.30
2663	214583.4	679187.9	2.0	2.6(CP)	2.30
2664	214583.4	679177.9	2.0	1(N/A)	2.00
2665	214583.4	679167.9	2.2	1(N/A)	2.20
2666	214583.4	679157.9	2.0	2.6(CP)	2.30
2667	214583.4	679147.9	2.2	2.6(CP)	2.40
2668	214583.4	679137.9	2.2	2.6(CP)	2.40
2669	214583.4	679127.9	2.2	1(N/A)	2.20
2670	214583.4	679117.9	2.2	3.3(AT)	2.75
2671	214583.4	679107.9	2.0	1(N/A)	2.00
2672	214583.4	679097.9	2.2	1(N/A)	2.20
2673	214583.4	679087.9	2.0	1(N/A)	2.00
2674	214583.4	679077.9	2.0	1(N/A)	2.00
2675	214593.4	679397.9	2.0	1(N/A)	2.00
2676	214593.4	679387.9	1.8	1(N/A)	1.80
2677	214593.4	679377.9	1.8	1(N/A)	1.80
2678	214593.4	679367.9	1.8	1(N/A)	1.80
2679	214593.4	679357.9	1.8	1(N/A)	1.80
2680	214593.4	679347.9	2.0	1(N/A)	2.00
2681	214593.4	679337.9	2.0	3.3(AT)	2.65
2682	214593.4	679327.9	2.0	1(N/A)	2.00
2683	214593.4	679317.9	2.0	1(N/A)	2.00
2684	214593.4	679307.9	1.8	1(N/A)	1.80
2685	214593.4	679297.9	2.0	1(N/A)	2.00
2686	214593.4	679287.9	2.0	1(N/A)	2.00
2687	214593.4	679277.9	2.4	1(N/A)	2.40
2688	214593.4	679267.9	2.4	1(N/A)	2.40
2689	214593.4	679257.9	1.8	1(N/A)	1.80
2690	214593.4	679247.9	1.8	1(N/A)	1.80
2691	214593.4	679237.9	2.0	1(N/A)	2.00
2692	214593.4	679227.9	2.0	1(N/A)	2.00
2693	214593.4	679217.9	2.0	1(N/A)	2.00
2694	214593.4	679207.9	2.2	1(N/A)	2.20
2695	214593.4	679197.9	2.0	1(N/A)	2.00
2696	214593.4	679187.9	2.2	1(N/A)	2.20
2697	214593.4	679177.9	2.0	1(N/A)	2.00
2698	214593.4	679167.9	2.0	1(N/A)	2.00
2699	214593.4	679157.9	2.0	1(N/A)	2.00
2700	214593.4	679147.9	2.0	2.6(CP)	2.30
2702	214593.4	679127.9	2.0	1(N/A)	2.00

AT Access Track
CP Crane Pad
N/A
T Turbine

PROJECT TITLE: GIANTS BURN PHASE 2		Contract No: 7034	Date 04/07/25	Final	CLIENT: Statkraft UK Ltd	Ritchie House Starlaw Business Park Livingston West Lothian EH54 8SF info@greencatrenewables.co.uk 01506 416553 A trading name of Green Cat Renewables Limited	
DRAWING TITLE: RESULTS OF PEAT PROBES: RESULTANT HAZARD RATING		Fig. No. A7 Sheet 45 of 112	Revisions DWN CHK APP				
SCALE:							

Style: GOR PEAT HAZARD RESULTANT RATING File: C:\GINT\PROJECTS\7034.GPJ Printed: 04/07/2025 13:33:56 Green Cat Renewables Ltd, Bethany Hall, Biggar ML12 6DA trading as Green Cat Geotechnical E-mail: info@greencatrenewables.co.uk Tel: 01899-309100

Exploration Point	Co-ordinates		Hazard Rating		Resultant Overall Hazard Rating
	Easting (m)	Northing (m)	Existing	Effect of Development	
2703	214593.4	679117.9	2.0	1(N/A)	2.00
2704	214593.4	679107.9	2.0	3.3(AT)	2.65
2705	214593.4	679097.9	2.0	1(N/A)	2.00
2706	214593.4	679087.9	2.0	1(N/A)	2.00
2707	214593.4	679077.9	2.0	1(N/A)	2.00
2708	214593.4	679067.9	2.0	1(N/A)	2.00
2709	214603.4	679387.9	2.2	1(N/A)	2.20
2710	214603.4	679377.9	2.2	1(N/A)	2.20
2711	214603.4	679367.9	2.0	1(N/A)	2.00
2712	214603.4	679357.9	1.8	1(N/A)	1.80
2713	214603.4	679347.9	1.8	1(N/A)	1.80
2714	214603.4	679337.9	2.0	1(N/A)	2.00
2715	214603.4	679327.9	2.0	1(N/A)	2.00
2716	214603.4	679317.9	2.0	3.3(AT)	2.65
2717	214603.4	679307.9	2.0	3.3(AT)	2.65
2718	214603.4	679297.9	2.4	1(N/A)	2.40
2719	214603.4	679287.9	2.4	1(N/A)	2.40
2720	214603.4	679277.9	2.2	1(N/A)	2.20
2721	214603.4	679267.9	1.8	1(N/A)	1.80
2722	214603.4	679257.9	2.0	1(N/A)	2.00
2723	214603.4	679247.9	2.0	1(N/A)	2.00
2724	214603.4	679237.9	2.0	1(N/A)	2.00
2725	214603.4	679227.9	2.0	1(N/A)	2.00
2726	214603.4	679217.9	2.0	1(N/A)	2.00
2727	214603.4	679207.9	2.0	1(N/A)	2.00
2728	214603.4	679197.9	2.0	1(N/A)	2.00
2729	214603.4	679187.9	1.8	1(N/A)	1.80
2730	214603.4	679177.9	2.0	1(N/A)	2.00
2731	214603.4	679167.9	2.0	1(N/A)	2.00
2732	214603.4	679157.9	2.4	1(N/A)	2.40
2733	214603.4	679147.9	2.4	1(N/A)	2.40
2734	214603.4	679137.9	2.4	1(N/A)	2.40
2735	214603.4	679127.9	2.2	1(N/A)	2.20
2736	214603.4	679117.9	2.2	1(N/A)	2.20
2737	214603.4	679107.9	2.2	1(N/A)	2.20
2738	214603.4	679097.9	2.2	3.3(AT)	2.75
2739	214603.4	679087.9	1.8	1(N/A)	1.80
2740	214603.4	679077.9	2.0	1(N/A)	2.00
2741	214603.4	679067.9	1.8	1(N/A)	1.80
2742	214613.4	679387.9	2.2	1(N/A)	2.20

AT Access Track
CP Crane Pad
N/A
T Turbine

PROJECT TITLE: GIANTS BURN PHASE 2	Contract No: 7034	Date 04/07/25 DWN CHK APP GGH GGH	Final	CLIENT: Statkraft UK Ltd	Ritchie House Starlaw Business Park Livingston West Lothian EH54 8SF info@greencatrenewables.co.uk 01506 416553 A trading name of Green Cat Renewables Limited	
DRAWING TITLE: RESULTS OF PEAT PROBES: RESULTANT HAZARD RATING	Fig. No. A7 Sheet 46 of 112	Revisions DWN CHK APP				
SCALE:						

Exploration Point	Co-ordinates		Hazard Rating		Resultant Overall Hazard Rating
	Easting (m)	Northing (m)	Existing	Effect of Development	
2743	214613.4	679377.9	2.2	1(N/A)	2.20
2744	214613.4	679367.9	2.0	1(N/A)	2.00
2745	214613.4	679357.9	1.8	1(N/A)	1.80
2746	214613.4	679347.9	1.8	1(N/A)	1.80
2747	214613.4	679337.9	1.8	1(N/A)	1.80
2748	214613.4	679327.9	2.0	1(N/A)	2.00
2749	214613.4	679317.9	2.0	1(N/A)	2.00
2750	214613.4	679307.9	2.0	1(N/A)	2.00
2751	214613.4	679297.9	2.0	1(N/A)	2.00
2752	214613.4	679287.9	2.0	3.3(AT)	2.65
2753	214613.4	679277.9	1.8	3.3(AT)	2.55
2754	214613.4	679267.9	1.8	1(N/A)	1.80
2755	214613.4	679257.9	1.8	1(N/A)	1.80
2756	214613.4	679247.9	2.0	1(N/A)	2.00
2757	214613.4	679237.9	2.0	1(N/A)	2.00
2758	214613.4	679227.9	2.0	1(N/A)	2.00
2759	214613.4	679217.9	1.8	1(N/A)	1.80
2760	214613.4	679207.9	1.8	1(N/A)	1.80
2761	214613.4	679197.9	1.8	1(N/A)	1.80
2762	214613.4	679187.9	2.0	1(N/A)	2.00
2763	214613.4	679177.9	2.2	1(N/A)	2.20
2764	214613.4	679167.9	2.2	1(N/A)	2.20
2765	214613.4	679157.9	2.2	1(N/A)	2.20
2766	214613.4	679147.9	2.2	1(N/A)	2.20
2767	214613.4	679137.9	2.0	1(N/A)	2.00
2768	214613.4	679127.9	2.2	1(N/A)	2.20
2769	214613.4	679117.9	2.4	1(N/A)	2.40
2770	214613.4	679107.9	2.2	1(N/A)	2.20
2771	214613.4	679097.9	2.0	1(N/A)	2.00
2772	214613.4	679087.9	2.0	3.3(AT)	2.65
2773	214613.4	679077.9	1.8	1(N/A)	1.80
2774	214613.4	679067.9	1.8	1(N/A)	1.80
2775	214613.4	679057.9	2.2	1(N/A)	2.20
2776	214623.4	679377.9	1.8	1(N/A)	1.80
2777	214623.4	679367.9	1.8	1(N/A)	1.80
2778	214623.4	679357.9	2.0	1(N/A)	2.00
2779	214623.4	679347.9	2.0	1(N/A)	2.00
2780	214623.4	679337.9	2.0	1(N/A)	2.00
2781	214623.4	679327.9	2.2	1(N/A)	2.20
2782	214623.4	679317.9	1.8	1(N/A)	1.80

AT Access Track
CP Crane Pad
N/A
T Turbine

PROJECT TITLE: GIANTS BURN PHASE 2		Contract No: 7034	Date 04/07/25	Final	CLIENT: Statkraft UK Ltd	Ritchie House Starlaw Business Park Livingston West Lothian EH54 8SF info@greencatrenewables.co.uk 01506 416553 A trading name of Green Cat Renewables Limited	
DRAWING TITLE: RESULTS OF PEAT PROBES: RESULTANT HAZARD RATING		Fig. No. A7 Sheet 47 of 112	Revisions				
SCALE:			DWN CHK APP				

Exploration Point	Co-ordinates		Hazard Rating		Resultant Overall Hazard Rating
	Easting (m)	Northing (m)	Existing	Effect of Development	
2783	214623.4	679307.9	2.0	1(N/A)	2.00
2784	214623.4	679297.9	2.0	1(N/A)	2.00
2785	214623.4	679287.9	2.0	1(N/A)	2.00
2786	214623.4	679277.9	1.8	1(N/A)	1.80
2787	214623.4	679267.9	1.6	1(N/A)	1.60
2788	214623.4	679257.9	1.6	3.3(AT)	2.45
2789	214623.4	679247.9	1.6	3.3(AT)	2.45
2790	214623.4	679237.9	1.8	1(N/A)	1.80
2791	214623.4	679227.9	1.8	1(N/A)	1.80
2792	214623.4	679217.9	2.0	1(N/A)	2.00
2793	214623.4	679207.9	1.8	1(N/A)	1.80
2794	214623.4	679197.9	1.8	1(N/A)	1.80
2795	214623.4	679187.9	1.8	1(N/A)	1.80
2796	214623.4	679177.9	2.0	1(N/A)	2.00
2797	214623.4	679167.9	1.8	1(N/A)	1.80
2798	214623.4	679157.9	2.0	1(N/A)	2.00
2799	214623.4	679147.9	2.0	1(N/A)	2.00
2800	214623.4	679137.9	1.8	1(N/A)	1.80
2801	214623.4	679127.9	2.0	1(N/A)	2.00
2802	214623.4	679117.9	2.2	1(N/A)	2.20
2803	214623.4	679107.9	2.0	1(N/A)	2.00
2804	214623.4	679097.9	2.2	1(N/A)	2.20
2805	214623.4	679087.9	2.0	1(N/A)	2.00
2806	214623.4	679077.9	2.0	3.3(AT)	2.65
2807	214623.4	679067.9	2.0	1(N/A)	2.00
2808	214623.4	679057.9	1.8	1(N/A)	1.80
2809	214633.4	679377.9	1.8	1(N/A)	1.80
2810	214633.4	679367.9	1.8	2.1(T)	1.95
2811	214633.4	679357.9	1.8	2.1(T)	1.95
2812	214633.4	679347.9	1.8	2.6(CP)	2.20
2813	214633.4	679337.9	2.0	2.6(CP)	2.30
2814	214633.4	679327.9	2.0	2.6(CP)	2.30
2815	214633.4	679317.9	2.0	1(N/A)	2.00
2816	214633.4	679307.9	2.0	1(N/A)	2.00
2817	214633.4	679297.9	2.0	1(N/A)	2.00
2818	214633.4	679287.9	1.8	1(N/A)	1.80
2819	214633.4	679277.9	2.0	1(N/A)	2.00
2820	214633.4	679267.9	2.0	1(N/A)	2.00
2821	214633.4	679257.9	2.0	1(N/A)	2.00
2822	214633.4	679247.9	2.0	1(N/A)	2.00

AT Access Track
CP Crane Pad
N/A
T Turbine

PROJECT TITLE: GIANTS BURN PHASE 2	Contract No: 7034	Date 04/07/25	Final	CLIENT: Statkraft UK Ltd	Ritchie House Starlaw Business Park Livingston West Lothian EH54 8SF info@greencatrenewables.co.uk 01506 416553	
DRAWING TITLE: RESULTS OF PEAT PROBES: RESULTANT HAZARD RATING	Fig. No. A7 Sheet 48 of 112	Revisions DWN CHK APP			A trading name of Green Cat Renewables Limited	
SCALE:						

Exploration Point	Co-ordinates		Hazard Rating		Resultant Overall Hazard Rating
	Easting (m)	Northing (m)	Existing	Effect of Development	
2823	214633.4	679237.9	2.0	1(N/A)	2.00
2824	214633.4	679227.9	2.0	3.3(AT)	2.65
2825	214633.4	679217.9	2.0	3.3(AT)	2.65
2826	214633.4	679207.9	2.0	1(N/A)	2.00
2827	214633.4	679197.9	2.0	1(N/A)	2.00
2828	214633.4	679187.9	2.0	1(N/A)	2.00
2829	214633.4	679177.9	2.0	1(N/A)	2.00
2830	214633.4	679167.9	2.2	1(N/A)	2.20
2831	214633.4	679157.9	1.8	1(N/A)	1.80
2832	214633.4	679147.9	1.8	1(N/A)	1.80
2833	214633.4	679137.9	1.8	1(N/A)	1.80
2834	214633.4	679127.9	1.8	1(N/A)	1.80
2835	214633.4	679117.9	2.0	1(N/A)	2.00
2836	214633.4	679107.9	2.0	1(N/A)	2.00
2837	214633.4	679097.9	2.0	1(N/A)	2.00
2838	214633.4	679087.9	1.8	1(N/A)	1.80
2839	214633.4	679077.9	1.8	1(N/A)	1.80
2840	214633.4	679067.9	1.8	1(N/A)	1.80
2841	214633.4	679057.9	1.8	1(N/A)	1.80
2842	214633.4	679047.9	2.0	1(N/A)	2.00
2843	214643.4	679367.9	1.8	2.1(T)	1.95
2844	214643.4	679357.9	1.8	2.1(T)	1.95
2845	214643.4	679347.9	1.8	2.6(CP)	2.20
2846	214643.4	679337.9	2.0	2.6(CP)	2.30
2847	214643.4	679327.9	2.0	2.6(CP)	2.30
2848	214643.4	679317.9	2.0	2.6(CP)	2.30
2849	214643.4	679307.9	2.0	2.6(CP)	2.30
2850	214643.4	679297.9	2.0	2.6(CP)	2.30
2851	214643.4	679287.9	1.6	1(N/A)	1.60
2852	214643.4	679277.9	1.8	1(N/A)	1.80
2853	214643.4	679267.9	1.8	1(N/A)	1.80
2854	214643.4	679257.9	2.0	1(N/A)	2.00
2855	214643.4	679247.9	2.0	1(N/A)	2.00
2856	214643.4	679237.9	2.0	1(N/A)	2.00
2857	214643.4	679227.9	2.0	1(N/A)	2.00
2858	214643.4	679217.9	2.0	1(N/A)	2.00
2859	214643.4	679207.9	2.0	1(N/A)	2.00
2860	214643.4	679197.9	2.0	3.3(AT)	2.65
2861	214643.4	679187.9	2.0	1(N/A)	2.00
2862	214643.4	679177.9	2.0	1(N/A)	2.00

AT Access Track
CP Crane Pad
N/A
T Turbine

PROJECT TITLE: GIANTS BURN PHASE 2		Contract No: 7034	Date 04/07/25	Final	CLIENT: Statkraft UK Ltd	Ritchie House Starlaw Business Park Livingston West Lothian EH54 8SF info@greencatrenewables.co.uk 01506 416553 A trading name of Green Cat Renewables Limited	
DRAWING TITLE: RESULTS OF PEAT PROBES: RESULTANT HAZARD RATING		Fig. No. A7 Sheet 49 of 112	Revisions DWN CHK APP				
SCALE:							

Exploration Point	Co-ordinates		Hazard Rating		Resultant Overall Hazard Rating
	Easting (m)	Northing (m)	Existing	Effect of Development	
2863	214643.4	679167.9	1.8	1(N/A)	1.80
2864	214643.4	679157.9	1.8	1(N/A)	1.80
2865	214643.4	679147.9	2.0	1(N/A)	2.00
2866	214643.4	679137.9	1.8	1(N/A)	1.80
2867	214643.4	679127.9	1.8	1(N/A)	1.80
2868	214643.4	679117.9	1.8	1(N/A)	1.80
2869	214643.4	679107.9	1.8	1(N/A)	1.80
2870	214643.4	679097.9	2.0	1(N/A)	2.00
2871	214643.4	679087.9	2.0	1(N/A)	2.00
2872	214643.4	679077.9	1.8	1(N/A)	1.80
2873	214643.4	679067.9	2.0	1(N/A)	2.00
2874	214643.4	679057.9	2.0	1(N/A)	2.00
2875	214643.4	679047.9	2.0	2.6(CP)	2.30
2876	214653.4	679367.9	1.8	2.6(CP)	2.20
2877	214653.4	679357.9	1.8	2.6(CP)	2.20
2878	214653.4	679347.9	1.8	2.6(CP)	2.20
2879	214653.4	679337.9	2.0	2.6(CP)	2.30
2880	214653.4	679327.9	2.0	2.6(CP)	2.30
2881	214653.4	679317.9	2.0	2.6(CP)	2.30
2882	214653.4	679307.9	2.0	2.6(CP)	2.30
2883	214653.4	679297.9	1.8	2.6(CP)	2.20
2884	214653.4	679287.9	1.8	1(N/A)	1.80
2885	214653.4	679277.9	1.8	1(N/A)	1.80
2886	214653.4	679267.9	1.8	1(N/A)	1.80
2887	214653.4	679257.9	2.0	1(N/A)	2.00
2888	214653.4	679247.9	2.0	1(N/A)	2.00
2889	214653.4	679237.9	2.0	1(N/A)	2.00
2890	214653.4	679227.9	2.0	1(N/A)	2.00
2891	214653.4	679217.9	2.0	1(N/A)	2.00
2892	214653.4	679207.9	2.0	1(N/A)	2.00
2893	214653.4	679197.9	2.0	1(N/A)	2.00
2894	214653.4	679187.9	2.0	1(N/A)	2.00
2895	214653.4	679177.9	2.0	1(N/A)	2.00
2896	214653.4	679167.9	2.2	1(N/A)	2.20
2897	214653.4	679157.9	2.0	1(N/A)	2.00
2898	214653.4	679147.9	1.8	1(N/A)	1.80
2899	214653.4	679137.9	1.8	1(N/A)	1.80
2900	214653.4	679127.9	1.8	1(N/A)	1.80
2901	214653.4	679117.9	1.8	1(N/A)	1.80
2902	214653.4	679107.9	1.8	1(N/A)	1.80

AT Access Track
CP Crane Pad
N/A
T Turbine

PROJECT TITLE: GIANTS BURN PHASE 2		Contract No: 7034	Date 04/07/25		Final	CLIENT: Statkraft UK Ltd	Ritchie House Starlaw Business Park Livingston West Lothian EH54 8SF info@greencatrenewables.co.uk 01506 416553	
			DWN CHK APP					
DRAWING TITLE: RESULTS OF PEAT PROBES: RESULTANT HAZARD RATING		Fig. No. A7 Sheet 50 of 112	Revisions DWN CHK APP					
SCALE:							A trading name of Green Cat Renewables Limited	Geotechnical

Exploration Point	Co-ordinates		Hazard Rating		Resultant Overall Hazard Rating
	Easting (m)	Northing (m)	Existing	Effect of Development	
2903	214653.4	679097.9	2.0	1(N/A)	2.00
2904	214653.4	679087.9	2.0	1(N/A)	2.00
2905	214653.4	679077.9	2.0	1(N/A)	2.00
2906	214653.4	679067.9	1.8	1(N/A)	1.80
2907	214653.4	679057.9	2.0	1(N/A)	2.00
2908	214653.4	679047.9	2.0	3.3(AT)	2.65
2909	214663.4	679357.9	2.0	2.6(CP)	2.30
2910	214663.4	679347.9	2.0	2.6(CP)	2.30
2911	214663.4	679337.9	2.0	2.6(CP)	2.30
2912	214663.4	679327.9	2.2	2.6(CP)	2.40
2913	214663.4	679317.9	2.2	2.6(CP)	2.40
2914	214663.4	679307.9	2.2	2.6(CP)	2.40
2915	214663.4	679297.9	2.0	1(N/A)	2.00
2916	214663.4	679287.9	2.0	1(N/A)	2.00
2917	214663.4	679277.9	2.2	1(N/A)	2.20
2918	214663.4	679267.9	1.8	1(N/A)	1.80
2919	214663.4	679257.9	1.8	1(N/A)	1.80
2920	214663.4	679247.9	1.8	1(N/A)	1.80
2921	214663.4	679237.9	2.0	1(N/A)	2.00
2922	214663.4	679227.9	2.0	1(N/A)	2.00
2923	214663.4	679217.9	2.0	1(N/A)	2.00
2924	214663.4	679207.9	2.2	1(N/A)	2.20
2925	214663.4	679197.9	2.0	1(N/A)	2.00
2926	214663.4	679187.9	2.0	1(N/A)	2.00
2927	214663.4	679177.9	2.2	1(N/A)	2.20
2928	214663.4	679167.9	2.0	1(N/A)	2.00
2929	214663.4	679157.9	2.0	1(N/A)	2.00
2930	214663.4	679147.9	2.0	1(N/A)	2.00
2931	214663.4	679137.9	2.0	1(N/A)	2.00
2932	214663.4	679127.9	1.8	1(N/A)	1.80
2933	214663.4	679117.9	1.8	1(N/A)	1.80
2934	214663.4	679107.9	1.8	1(N/A)	1.80
2935	214663.4	679097.9	1.8	1(N/A)	1.80
2936	214663.4	679087.9	1.8	1(N/A)	1.80
2937	214663.4	679077.9	2.0	1(N/A)	2.00
2938	214663.4	679067.9	2.0	1(N/A)	2.00
2939	214663.4	679057.9	2.0	1(N/A)	2.00
2940	214673.4	679357.9	2.2	2.6(CP)	2.40
2941	214673.4	679347.9	2.2	3.3(AT)	2.75
2942	214673.4	679337.9	2.2	3.3(AT)	2.75

AT Access Track
CP Crane Pad
N/A
T Turbine

PROJECT TITLE: GIANTS BURN PHASE 2		Contract No: 7034	Date 04/07/25	Final	CLIENT: Statkraft UK Ltd	Ritchie House Starlaw Business Park Livingston West Lothian EH54 8SF info@greencatrenewables.co.uk 01506 416553 A trading name of Green Cat Renewables Limited	
DRAWING TITLE: RESULTS OF PEAT PROBES: RESULTANT HAZARD RATING		Fig. No. A7 Sheet 51 of 112	Revisions DWN CHK APP				
SCALE:			DWN CHK APP				

Exploration Point	Co-ordinates		Hazard Rating		Resultant Overall Hazard Rating
	Easting (m)	Northing (m)	Existing	Effect of Development	
2943	214673.4	679327.9	2.0	2.6(CP)	2.30
2944	214673.4	679317.9	2.0	2.6(CP)	2.30
2945	214673.4	679307.9	2.2	2.6(CP)	2.40
2946	214673.4	679297.9	2.0	1(N/A)	2.00
2947	214673.4	679287.9	2.0	1(N/A)	2.00
2948	214673.4	679277.9	2.0	1(N/A)	2.00
2949	214673.4	679267.9	2.2	1(N/A)	2.20
2950	214673.4	679257.9	2.0	1(N/A)	2.00
2951	214673.4	679247.9	2.0	1(N/A)	2.00
2952	214673.4	679237.9	2.2	1(N/A)	2.20
2953	214673.4	679227.9	2.2	1(N/A)	2.20
2954	214673.4	679217.9	2.2	1(N/A)	2.20
2955	214673.4	679207.9	2.2	1(N/A)	2.20
2956	214673.4	679197.9	2.2	1(N/A)	2.20
2957	214673.4	679187.9	2.2	1(N/A)	2.20
2958	214673.4	679177.9	2.2	1(N/A)	2.20
2959	214673.4	679167.9	2.2	3.3(AT)	2.75
2960	214673.4	679157.9	2.2	1(N/A)	2.20
2961	214673.4	679147.9	2.2	1(N/A)	2.20
2962	214673.4	679137.9	2.2	1(N/A)	2.20
2963	214673.4	679127.9	2.2	1(N/A)	2.20
2964	214673.4	679117.9	2.2	1(N/A)	2.20
2965	214673.4	679107.9	2.4	1(N/A)	2.40
2966	214673.4	679097.9	2.2	1(N/A)	2.20
2967	214673.4	679087.9	2.0	1(N/A)	2.00
2968	214673.4	679077.9	2.0	1(N/A)	2.00
2969	214673.4	679067.9	2.2	1(N/A)	2.20
2970	214683.4	679347.9	2.4	2.6(CP)	2.50
2971	214683.4	679337.9	2.0	2.6(CP)	2.30
2972	214683.4	679327.9	2.0	2.6(CP)	2.30
2973	214683.4	679317.9	2.4	2.6(CP)	2.50
2974	214683.4	679307.9	2.2	3.3(AT)	2.75
2975	214683.4	679297.9	2.2	3.3(AT)	2.75
2976	214683.4	679287.9	2.2	2.6(CP)	2.40
2977	214683.4	679277.9	2.4	1(N/A)	2.40
2978	214683.4	679267.9	2.2	1(N/A)	2.20
2979	214683.4	679257.9	2.0	1(N/A)	2.00
2980	214683.4	679247.9	2.0	1(N/A)	2.00
2981	214683.4	679237.9	2.0	1(N/A)	2.00
2982	214683.4	679227.9	2.0	1(N/A)	2.00

AT Access Track
 CP Crane Pad
 N/A
 T Turbine

PROJECT TITLE: GIANTS BURN PHASE 2		Contract No: 7034	Date 04/07/25		Final	CLIENT: Statkraft UK Ltd	Ritchie House Starlaw Business Park Livingston West Lothian EH54 8SF info@greencatrenewables.co.uk 01506 416553	
			DWN	CHK				
DRAWING TITLE: RESULTS OF PEAT PROBES: RESULTANT HAZARD RATING		Fig. No. A7 Sheet 52 of 112	Revisions					
			DWN	CHK	APP			
SCALE:							A trading name of Greencat Renewables Limited	Geotechnical

Exploration Point	Co-ordinates		Hazard Rating		Resultant Overall Hazard Rating
	Easting (m)	Northing (m)	Existing	Effect of Development	
2983	214683.4	679217.9	2.0	1(N/A)	2.00
2984	214683.4	679207.9	2.2	1(N/A)	2.20
2985	214683.4	679197.9	2.2	1(N/A)	2.20
2986	214683.4	679187.9	2.2	1(N/A)	2.20
2987	214683.4	679177.9	2.2	1(N/A)	2.20
2988	214683.4	679167.9	2.2	1(N/A)	2.20
2989	214683.4	679157.9	2.2	3.3(AT)	2.75
2990	214683.4	679147.9	2.2	1(N/A)	2.20
2991	214683.4	679137.9	2.0	1(N/A)	2.00
2992	214683.4	679127.9	2.0	1(N/A)	2.00
2993	214683.4	679117.9	2.0	1(N/A)	2.00
2994	214683.4	679107.9	2.0	1(N/A)	2.00
2995	214683.4	679097.9	2.2	1(N/A)	2.20
2996	214683.4	679087.9	2.0	1(N/A)	2.00
2997	214683.4	679077.9	2.0	1(N/A)	2.00
2998	214693.4	679347.9	2.4	1(N/A)	2.40
2999	214693.4	679337.9	2.2	2.6(CP)	2.40
3000	214693.4	679327.9	2.2	2.6(CP)	2.40
3001	214693.4	679317.9	2.2	2.6(CP)	2.40
3002	214693.4	679307.9	2.2	2.6(CP)	2.40
3003	214693.4	679297.9	2.0	2.6(CP)	2.30
3004	214693.4	679287.9	2.4	2.6(CP)	2.50
3005	214693.4	679277.9	2.2	3.3(AT)	2.75
3006	214693.4	679267.9	2.4	3.3(AT)	2.85
3007	214693.4	679257.9	2.4	1(N/A)	2.40
3008	214693.4	679247.9	2.4	1(N/A)	2.40
3009	214693.4	679237.9	2.2	1(N/A)	2.20
3010	214693.4	679227.9	2.4	1(N/A)	2.40
3011	214693.4	679217.9	2.2	1(N/A)	2.20
3012	214693.4	679207.9	2.4	1(N/A)	2.40
3013	214693.4	679197.9	2.2	1(N/A)	2.20
3014	214693.4	679187.9	2.2	1(N/A)	2.20
3015	214693.4	679177.9	2.2	1(N/A)	2.20
3016	214693.4	679167.9	2.0	1(N/A)	2.00
3017	214693.4	679157.9	2.0	1(N/A)	2.00
3018	214693.4	679147.9	2.2	1(N/A)	2.20
3019	214693.4	679137.9	2.2	1(N/A)	2.20
3020	214693.4	679127.9	2.4	1(N/A)	2.40
3021	214693.4	679117.9	2.2	1(N/A)	2.20
3022	214693.4	679107.9	2.2	1(N/A)	2.20

AT Access Track
CP Crane Pad
N/A
T Turbine

PROJECT TITLE: GIANTS BURN PHASE 2		Contract No: 7034	Date 04/07/25	Final	CLIENT: Statkraft UK Ltd	Ritchie House Starlaw Business Park Livingston West Lothian EH54 8SF info@greencatrenewables.co.uk 01506 416553	
DRAWING TITLE: RESULTS OF PEAT PROBES: RESULTANT HAZARD RATING		Fig. No. A7 Sheet 53 of 112	Revisions				
SCALE:			DWN CHK APP				

Style: GOR PEAT HAZARD RESULTANT RATING File: C:\GINT\PROJECTS\7034.GPJ Printed: 04/07/2025 13:33:58 Green Cat Renewables Ltd, Bethany Hall, Biggar ML12 6DA trading as Green Cat Geotechnical E-mail: info@greencatrenewables.co.uk Tel: 01899-309100

Exploration Point	Co-ordinates		Hazard Rating		Resultant Overall Hazard Rating
	Easting (m)	Northing (m)	Existing	Effect of Development	
3023	214693.4	679097.9	2.0	1(N/A)	2.00
3024	214693.4	679087.9	2.4	1(N/A)	2.40
3025	214703.4	679337.9	2.0	1(N/A)	2.00
3026	214703.4	679327.9	2.0	1(N/A)	2.00
3027	214703.4	679317.9	2.0	1(N/A)	2.00
3028	214703.4	679307.9	2.0	2.6(CP)	2.30
3029	214703.4	679297.9	2.0	1(N/A)	2.00
3030	214703.4	679287.9	2.0	1(N/A)	2.00
3031	214703.4	679277.9	2.0	1(N/A)	2.00
3032	214703.4	679267.9	2.0	1(N/A)	2.00
3033	214703.4	679257.9	2.0	1(N/A)	2.00
3034	214703.4	679247.9	2.0	1(N/A)	2.00
3035	214703.4	679237.9	2.0	3.3(AT)	2.65
3036	214703.4	679227.9	2.0	3.3(AT)	2.65
3037	214703.4	679217.9	2.2	1(N/A)	2.20
3038	214703.4	679207.9	2.2	1(N/A)	2.20
3039	214703.4	679197.9	2.2	1(N/A)	2.20
3040	214703.4	679187.9	2.2	1(N/A)	2.20
3041	214703.4	679177.9	2.2	1(N/A)	2.20
3042	214703.4	679167.9	2.2	1(N/A)	2.20
3043	214703.4	679157.9	2.4	1(N/A)	2.40
3044	214703.4	679147.9	2.4	1(N/A)	2.40
3045	214703.4	679137.9	2.2	1(N/A)	2.20
3046	214703.4	679127.9	2.2	1(N/A)	2.20
3047	214703.4	679117.9	2.2	1(N/A)	2.20
3048	214703.4	679107.9	2.2	1(N/A)	2.20
3049	214703.4	679097.9	2.2	1(N/A)	2.20
3050	214713.4	679327.9	2.0	1(N/A)	2.00
3051	214713.4	679317.9	2.2	1(N/A)	2.20
3052	214713.4	679307.9	2.4	1(N/A)	2.40
3053	214713.4	679297.9	2.2	1(N/A)	2.20
3054	214713.4	679287.9	2.2	1(N/A)	2.20
3055	214713.4	679277.9	2.0	1(N/A)	2.00
3056	214713.4	679267.9	2.0	1(N/A)	2.00
3057	214713.4	679257.9	2.2	1(N/A)	2.20
3058	214713.4	679247.9	2.2	1(N/A)	2.20
3059	214713.4	679237.9	2.2	1(N/A)	2.20
3060	214713.4	679227.9	2.2	1(N/A)	2.20
3061	214713.4	679217.9	2.2	1(N/A)	2.20
3062	214713.4	679207.9	2.0	3.3(AT)	2.65

AT Access Track
CP Crane Pad
N/A
T Turbine

PROJECT TITLE: GIANTS BURN PHASE 2		Contract No: 7034	Date 04/07/25 DWN CHK APP GGH GGH	Final	CLIENT: Statkraft UK Ltd	Ritchie House Starlaw Business Park Livingston West Lothian EH54 8SF info@greencatrenewables.co.uk 01506 416553 A trading name of Green Cat Renewables Limited	
DRAWING TITLE: RESULTS OF PEAT PROBES: RESULTANT HAZARD RATING		Fig. No. A7 Sheet 54 of 112	Revisions DWN CHK APP				
SCALE:							

Style: GOR PEAT HAZARD RESULTANT RATING File: C:\GINT\PROJECTS\7034.GPJ Printed: 04/07/2025 13:33:58 Green Cat Renewables Ltd, Bethany Hall, Biggar ML12 6DA trading as Green Cat Geotechnical E-mail: info@greencatrenewables.co.uk Tel: 01899-309100

Exploration Point	Co-ordinates		Hazard Rating		Resultant Overall Hazard Rating
	Easting (m)	Northing (m)	Existing	Effect of Development	
3063	214713.4	679197.9	2.2	3.3(AT)	2.75
3064	214713.4	679187.9	2.2	1(N/A)	2.20
3065	214713.4	679177.9	2.2	1(N/A)	2.20
3066	214713.4	679167.9	2.0	1(N/A)	2.00
3067	214713.4	679157.9	2.2	1(N/A)	2.20
3068	214713.4	679147.9	2.2	3.3(AT)	2.75
3069	214713.4	679137.9	2.2	1(N/A)	2.20
3070	214713.4	679127.9	2.0	1(N/A)	2.00
3071	214713.4	679117.9	2.0	1(N/A)	2.00
3072	214713.4	679107.9	2.0	1(N/A)	2.00
3073	214723.4	679327.9	2.2	1(N/A)	2.20
3074	214723.4	679317.9	2.2	1(N/A)	2.20
3075	214723.4	679307.9	2.2	1(N/A)	2.20
3076	214723.4	679297.9	2.2	1(N/A)	2.20
3077	214723.4	679287.9	2.0	1(N/A)	2.00
3078	214723.4	679277.9	2.2	1(N/A)	2.20
3079	214723.4	679267.9	2.2	1(N/A)	2.20
3080	214723.4	679257.9	2.2	1(N/A)	2.20
3081	214723.4	679247.9	2.2	1(N/A)	2.20
3082	214723.4	679237.9	2.2	1(N/A)	2.20
3083	214723.4	679227.9	2.2	1(N/A)	2.20
3084	214723.4	679217.9	2.2	1(N/A)	2.20
3085	214723.4	679207.9	2.2	1(N/A)	2.20
3086	214723.4	679197.9	2.2	1(N/A)	2.20
3087	214723.4	679187.9	2.4	1(N/A)	2.40
3088	214723.4	679177.9	2.2	1(N/A)	2.20
3089	214723.4	679167.9	2.0	3.3(AT)	2.65
3090	214723.4	679157.9	2.0	1(N/A)	2.00
3091	214723.4	679147.9	2.0	1(N/A)	2.00
3092	214723.4	679137.9	2.0	1(N/A)	2.00
3093	214723.4	679127.9	2.0	1(N/A)	2.00
3094	214723.4	679117.9	2.0	1(N/A)	2.00
3095	214723.4	679107.9	2.0	1(N/A)	2.00
3096	214723.4	679097.9	2.0	1(N/A)	2.00
3097	214733.4	679317.9	2.4	1(N/A)	2.40
3098	214733.4	679307.9	2.2	1(N/A)	2.20
3099	214733.4	679297.9	2.0	1(N/A)	2.00
3100	214733.4	679287.9	2.0	1(N/A)	2.00
3101	214733.4	679277.9	2.0	1(N/A)	2.00
3102	214733.4	679267.9	2.0	1(N/A)	2.00

AT Access Track
CP Crane Pad
N/A
T Turbine

PROJECT TITLE: GIANTS BURN PHASE 2		Contract No: 7034	Date 04/07/25	Final	CLIENT: Statkraft UK Ltd	Ritchie House Starlaw Business Park Livingston West Lothian EH54 8SF info@greencatrenewables.co.uk 01506 416553 A trading name of Green Cat Renewables Limited	
DRAWING TITLE: RESULTS OF PEAT PROBES: RESULTANT HAZARD RATING		Fig. No. A7 Sheet 55 of 112	Revisions DWN CHK APP				
SCALE:							

Style: GOR PEAT HAZARD RESULTANT RATING File: C:\GINT\PROJECTS\7034.GPJ Printed: 04/07/2025 13:33:58 Green Cat Renewables Ltd, Bethany Hall, Biggar ML12 6DA trading as Green Cat Geotechnical E-mail: info@greencatrenewables.co.uk Tel: 01899-309100

Exploration Point	Co-ordinates		Hazard Rating		Resultant Overall Hazard Rating
	Easting (m)	Northing (m)	Existing	Effect of Development	
3103	214733.4	679257.9	2.0	1(N/A)	2.00
3104	214733.4	679247.9	2.0	1(N/A)	2.00
3105	214733.4	679237.9	2.2	1(N/A)	2.20
3106	214733.4	679227.9	2.2	1(N/A)	2.20
3107	214733.4	679217.9	2.0	1(N/A)	2.00
3108	214733.4	679207.9	2.2	1(N/A)	2.20
3109	214733.4	679197.9	2.2	1(N/A)	2.20
3110	214733.4	679187.9	2.2	1(N/A)	2.20
3111	214733.4	679177.9	2.2	1(N/A)	2.20
3112	214733.4	679167.9	2.2	1(N/A)	2.20
3113	214733.4	679157.9	2.2	1(N/A)	2.20
3114	214733.4	679147.9	2.0	3.3(AT)	2.65
3115	214733.4	679137.9	2.0	3.3(AT)	2.65
3116	214733.4	679127.9	2.2	1(N/A)	2.20
3117	214733.4	679117.9	2.2	1(N/A)	2.20
3118	214733.4	679107.9	2.2	1(N/A)	2.20
3119	214733.4	679097.9	2.4	1(N/A)	2.40
3120	214743.4	679317.9	2.0	1(N/A)	2.00
3121	214743.4	679307.9	1.8	1(N/A)	1.80
3122	214743.4	679297.9	1.8	1(N/A)	1.80
3123	214743.4	679287.9	1.8	1(N/A)	1.80
3124	214743.4	679277.9	1.8	1(N/A)	1.80
3125	214743.4	679267.9	1.8	1(N/A)	1.80
3126	214743.4	679257.9	2.0	1(N/A)	2.00
3127	214743.4	679247.9	2.0	1(N/A)	2.00
3128	214743.4	679237.9	2.2	1(N/A)	2.20
3129	214743.4	679227.9	2.2	1(N/A)	2.20
3130	214743.4	679217.9	2.0	1(N/A)	2.00
3131	214743.4	679207.9	2.2	1(N/A)	2.20
3132	214743.4	679197.9	2.2	1(N/A)	2.20
3133	214743.4	679187.9	2.0	1(N/A)	2.00
3134	214743.4	679177.9	2.0	1(N/A)	2.00
3135	214743.4	679167.9	2.0	1(N/A)	2.00
3136	214743.4	679157.9	2.0	1(N/A)	2.00
3137	214743.4	679147.9	2.0	1(N/A)	2.00
3138	214743.4	679137.9	2.0	3.3(AT)	2.65
3139	214743.4	679127.9	2.0	1(N/A)	2.00
3140	214743.4	679117.9	2.2	1(N/A)	2.20
3141	214743.4	679107.9	2.2	1(N/A)	2.20
3142	214743.4	679097.9	2.0	1(N/A)	2.00

AT Access Track
CP Crane Pad
N/A
T Turbine

PROJECT TITLE: GIANTS BURN PHASE 2		Contract No: 7034	Date 04/07/25 DWN CHK APP GGH GGH	Final	CLIENT: Statkraft UK Ltd	Ritchie House Starlaw Business Park Livingston West Lothian EH54 8SF info@greencatrenewables.co.uk 01506 416553	
DRAWING TITLE: RESULTS OF PEAT PROBES: RESULTANT HAZARD RATING		Fig. No. A7 Sheet 56 of 112	Revisions DWN CHK APP			A trading name of Green Cat Renewables Limited	
SCALE:							

Style: GOR PEAT HAZARD RESULTANT RATING File: C:\GINT\PROJECTS\7034.GPJ Printed: 04/07/2025 13:33:58 Green Cat Renewables Ltd, Bethany Hall, Biggar ML12 6DA trading as Green Cat Geotechnical E-mail: info@greencatrenewables.co.uk Tel: 01899-309100

Exploration Point	Co-ordinates		Hazard Rating		Resultant Overall Hazard Rating
	Easting (m)	Northing (m)	Existing	Effect of Development	
3143	214743.4	679087.9	2.2	1(N/A)	2.20
3144	214753.4	679307.9	2.2	1(N/A)	2.20
3145	214753.4	679297.9	2.2	1(N/A)	2.20
3146	214753.4	679287.9	2.0	1(N/A)	2.00
3147	214753.4	679277.9	2.0	1(N/A)	2.00
3148	214753.4	679267.9	2.0	1(N/A)	2.00
3149	214753.4	679257.9	2.0	1(N/A)	2.00
3150	214753.4	679247.9	2.0	1(N/A)	2.00
3151	214753.4	679237.9	2.2	1(N/A)	2.20
3152	214753.4	679227.9	2.0	1(N/A)	2.00
3153	214753.4	679217.9	2.0	1(N/A)	2.00
3154	214753.4	679207.9	2.2	1(N/A)	2.20
3155	214753.4	679197.9	2.2	1(N/A)	2.20
3156	214753.4	679187.9	2.2	1(N/A)	2.20
3157	214753.4	679177.9	2.4	1(N/A)	2.40
3158	214753.4	679167.9	2.2	1(N/A)	2.20
3159	214753.4	679157.9	2.2	1(N/A)	2.20
3160	214753.4	679147.9	2.0	1(N/A)	2.00
3161	214753.4	679137.9	2.0	1(N/A)	2.00
3162	214753.4	679127.9	2.2	1(N/A)	2.20
3163	214753.4	679117.9	2.2	1(N/A)	2.20
3164	214753.4	679107.9	2.0	1(N/A)	2.00
3165	214753.4	679097.9	2.0	1(N/A)	2.00
3166	214753.4	679087.9	2.0	1(N/A)	2.00
3167	214753.4	679077.9	2.0	1(N/A)	2.00
3168	214763.4	679307.9	2.0	1(N/A)	2.00
3169	214763.4	679297.9	2.0	1(N/A)	2.00
3170	214763.4	679287.9	2.0	1(N/A)	2.00
3171	214763.4	679277.9	2.0	1(N/A)	2.00
3172	214763.4	679267.9	1.8	1(N/A)	1.80
3173	214763.4	679257.9	2.0	1(N/A)	2.00
3174	214763.4	679247.9	2.0	1(N/A)	2.00
3175	214763.4	679237.9	2.2	1(N/A)	2.20
3176	214763.4	679227.9	2.0	1(N/A)	2.00
3177	214763.4	679217.9	2.0	1(N/A)	2.00
3178	214763.4	679207.9	1.8	1(N/A)	1.80
3179	214763.4	679197.9	2.2	1(N/A)	2.20
3180	214763.4	679187.9	2.2	1(N/A)	2.20
3181	214763.4	679177.9	2.4	1(N/A)	2.40
3182	214763.4	679167.9	2.4	1(N/A)	2.40

AT Access Track
CP Crane Pad
N/A
T Turbine

PROJECT TITLE: GIANTS BURN PHASE 2	Contract No: 7034	Date 04/07/25 DWN CHK APP GGH GGH	Final	CLIENT: Statkraft UK Ltd	Ritchie House Starlaw Business Park Livingston West Lothian EH54 8SF info@greencatrenewables.co.uk 01506 416553	
DRAWING TITLE: RESULTS OF PEAT PROBES: RESULTANT HAZARD RATING	Fig. No. A7 Sheet 57 of 112	Revisions DWN CHK APP			A trading name of Green Cat Renewables Limited	
SCALE:						

Exploration Point	Co-ordinates		Hazard Rating		Resultant Overall Hazard Rating
	Easting (m)	Northing (m)	Existing	Effect of Development	
3183	214763.4	679157.9	2.4	1(N/A)	2.40
3184	214763.4	679147.9	2.4	1(N/A)	2.40
3185	214763.4	679137.9	2.2	1(N/A)	2.20
3186	214763.4	679127.9	2.0	3.3(AT)	2.65
3187	214763.4	679117.9	2.0	1(N/A)	2.00
3188	214763.4	679107.9	2.0	1(N/A)	2.00
3189	214763.4	679097.9	2.0	1(N/A)	2.00
3190	214763.4	679087.9	2.2	1(N/A)	2.20
3191	214763.4	679077.9	2.2	1(N/A)	2.20
3192	214773.4	679297.9	2.2	1(N/A)	2.20
3193	214773.4	679287.9	2.2	1(N/A)	2.20
3194	214773.4	679277.9	2.2	1(N/A)	2.20
3195	214773.4	679267.9	2.0	1(N/A)	2.00
3196	214773.4	679257.9	2.0	1(N/A)	2.00
3197	214773.4	679247.9	2.0	1(N/A)	2.00
3198	214773.4	679237.9	2.0	1(N/A)	2.00
3199	214773.4	679227.9	2.0	1(N/A)	2.00
3200	214773.4	679217.9	2.0	1(N/A)	2.00
3201	214773.4	679207.9	2.0	1(N/A)	2.00
3202	214773.4	679197.9	2.2	1(N/A)	2.20
3203	214773.4	679187.9	2.4	1(N/A)	2.40
3204	214773.4	679177.9	2.4	1(N/A)	2.40
3205	214773.4	679167.9	2.6	1(N/A)	2.60
3206	214773.4	679157.9	2.4	1(N/A)	2.40
3207	214773.4	679147.9	2.2	1(N/A)	2.20
3208	214773.4	679137.9	2.2	1(N/A)	2.20
3209	214773.4	679127.9	2.2	3.3(AT)	2.75
3210	214773.4	679117.9	2.0	1(N/A)	2.00
3211	214773.4	679107.9	2.0	1(N/A)	2.00
3212	214773.4	679097.9	2.0	1(N/A)	2.00
3213	214773.4	679087.9	2.0	1(N/A)	2.00
3214	214773.4	679077.9	2.2	1(N/A)	2.20
3215	214773.4	679067.9	2.2	1(N/A)	2.20
3216	214783.4	679297.9	2.2	1(N/A)	2.20
3217	214783.4	679287.9	2.2	1(N/A)	2.20
3218	214783.4	679277.9	2.0	1(N/A)	2.00
3219	214783.4	679267.9	2.0	1(N/A)	2.00
3220	214783.4	679257.9	2.2	1(N/A)	2.20
3221	214783.4	679247.9	2.2	1(N/A)	2.20
3222	214783.4	679237.9	2.2	1(N/A)	2.20

AT Access Track
CP Crane Pad
N/A
T Turbine

PROJECT TITLE: GIANTS BURN PHASE 2		Contract No: 7034	Date 04/07/25	Final	CLIENT: Statkraft UK Ltd	Ritchie House Starlaw Business Park Livingston West Lothian EH54 8SF info@greencatrenewables.co.uk 01506 416553 A trading name of Green Cat Renewables Limited	
DRAWING TITLE: RESULTS OF PEAT PROBES: RESULTANT HAZARD RATING		Fig. No. A7 Sheet 58 of 112	Revisions DWN CHK APP				
SCALE:							

Style: GOR PEAT HAZARD RESULTANT RATING File: C:\GINT\PROJECTS\7034.GPJ Printed: 04/07/2025 13:33:59 Green Cat Renewables Ltd, Bethany Hall, Biggar ML12 6DA trading as Green Cat Geotechnical E-mail: info@greencatrenewables.co.uk Tel: 01899-309100

Exploration Point	Co-ordinates		Hazard Rating		Resultant Overall Hazard Rating
	Easting (m)	Northing (m)	Existing	Effect of Development	
3223	214783.4	679227.9	2.2	1(N/A)	2.20
3224	214783.4	679217.9	2.0	1(N/A)	2.00
3225	214783.4	679207.9	2.0	1(N/A)	2.00
3226	214783.4	679197.9	2.2	1(N/A)	2.20
3227	214783.4	679187.9	2.2	1(N/A)	2.20
3228	214783.4	679177.9	2.4	1(N/A)	2.40
3229	214783.4	679167.9	2.2	1(N/A)	2.20
3230	214783.4	679157.9	2.2	1(N/A)	2.20
3231	214783.4	679147.9	2.2	1(N/A)	2.20
3232	214783.4	679137.9	2.4	1(N/A)	2.40
3233	214783.4	679127.9	2.4	1(N/A)	2.40
3234	214783.4	679117.9	2.2	1(N/A)	2.20
3235	214783.4	679107.9	2.0	1(N/A)	2.00
3236	214783.4	679097.9	2.0	1(N/A)	2.00
3237	214783.4	679087.9	2.0	1(N/A)	2.00
3238	214783.4	679077.9	2.2	1(N/A)	2.20
3239	214783.4	679067.9	2.2	1(N/A)	2.20
3240	214793.4	679287.9	2.0	1(N/A)	2.00
3241	214793.4	679277.9	2.0	1(N/A)	2.00
3242	214793.4	679267.9	2.0	1(N/A)	2.00
3243	214793.4	679257.9	2.2	1(N/A)	2.20
3244	214793.4	679247.9	2.2	1(N/A)	2.20
3245	214793.4	679237.9	2.2	1(N/A)	2.20
3246	214793.4	679227.9	2.0	1(N/A)	2.00
3247	214793.4	679217.9	2.2	1(N/A)	2.20
3248	214793.4	679207.9	2.2	1(N/A)	2.20
3249	214793.4	679197.9	2.0	1(N/A)	2.00
3250	214793.4	679187.9	2.0	1(N/A)	2.00
3251	214793.4	679177.9	2.2	1(N/A)	2.20
3252	214793.4	679167.9	2.2	1(N/A)	2.20
3253	214793.4	679157.9	2.4	1(N/A)	2.40
3254	214793.4	679147.9	2.4	1(N/A)	2.40
3255	214793.4	679137.9	2.2	1(N/A)	2.20
3256	214793.4	679127.9	2.2	1(N/A)	2.20
3257	214793.4	679117.9	2.2	3.3(AT)	2.75
3258	214793.4	679107.9	2.2	1(N/A)	2.20
3259	214793.4	679097.9	2.0	1(N/A)	2.00
3260	214793.4	679087.9	2.0	1(N/A)	2.00
3261	214793.4	679077.9	2.0	1(N/A)	2.00
3262	214793.4	679067.9	2.0	1(N/A)	2.00

AT Access Track
CP Crane Pad
N/A
T Turbine

PROJECT TITLE: GIANTS BURN PHASE 2		Contract No: 7034	Date 04/07/25	Final	CLIENT: Statkraft UK Ltd	Ritchie House Starlaw Business Park Livingston West Lothian EH54 8SF info@greencatrenewables.co.uk 01506 416553 A trading name of Green Cat Renewables Limited	
DRAWING TITLE: RESULTS OF PEAT PROBES: RESULTANT HAZARD RATING		Fig. No. A7 Sheet 59 of 112	Revisions DWN CHK APP				
SCALE:							

Exploration Point	Co-ordinates		Hazard Rating		Resultant Overall Hazard Rating
	Easting (m)	Northing (m)	Existing	Effect of Development	
3263	214793.4	679057.9	2.0	1(N/A)	2.00
3264	214803.4	679287.9	2.2	1(N/A)	2.20
3265	214803.4	679277.9	2.2	1(N/A)	2.20
3266	214803.4	679267.9	2.2	1(N/A)	2.20
3267	214803.4	679257.9	2.2	1(N/A)	2.20
3268	214803.4	679247.9	2.2	1(N/A)	2.20
3269	214803.4	679237.9	2.2	1(N/A)	2.20
3270	214803.4	679227.9	2.0	1(N/A)	2.00
3271	214803.4	679217.9	2.0	1(N/A)	2.00
3272	214803.4	679207.9	2.0	1(N/A)	2.00
3273	214803.4	679197.9	2.0	1(N/A)	2.00
3274	214803.4	679187.9	2.0	1(N/A)	2.00
3275	214803.4	679177.9	2.0	1(N/A)	2.00
3276	214803.4	679167.9	2.0	1(N/A)	2.00
3277	214803.4	679157.9	2.2	1(N/A)	2.20
3278	214803.4	679147.9	2.2	1(N/A)	2.20
3279	214803.4	679137.9	2.4	1(N/A)	2.40
3280	214803.4	679127.9	2.4	1(N/A)	2.40
3281	214803.4	679117.9	2.4	1(N/A)	2.40
3282	214803.4	679107.9	2.4	1(N/A)	2.40
3283	214803.4	679097.9	2.4	1(N/A)	2.40
3284	214803.4	679087.9	2.2	1(N/A)	2.20
3285	214803.4	679077.9	2.0	1(N/A)	2.00
3286	214803.4	679067.9	2.0	1(N/A)	2.00
3287	214803.4	679057.9	2.0	1(N/A)	2.00
3288	214813.4	679277.9	N/A	1(N/A)	N/A
3289	214813.4	679267.9	2.0	1(N/A)	2.00
3290	214813.4	679257.9	2.0	1(N/A)	2.00
3291	214813.4	679247.9	2.0	1(N/A)	2.00
3292	214813.4	679237.9	2.0	1(N/A)	2.00
3293	214813.4	679227.9	2.0	1(N/A)	2.00
3294	214813.4	679217.9	2.0	1(N/A)	2.00
3295	214813.4	679207.9	1.8	1(N/A)	1.80
3296	214813.4	679197.9	1.8	1(N/A)	1.80
3297	214813.4	679187.9	1.8	1(N/A)	1.80
3298	214813.4	679177.9	1.8	1(N/A)	1.80
3299	214813.4	679167.9	2.0	1(N/A)	2.00
3300	214813.4	679157.9	2.0	1(N/A)	2.00
3301	214813.4	679147.9	2.0	1(N/A)	2.00
3302	214813.4	679137.9	2.2	1(N/A)	2.20

AT Access Track
CP Crane Pad
N/A
T Turbine

PROJECT TITLE: GIANTS BURN PHASE 2		Contract No: 7034	Date 04/07/25	Final	CLIENT: Statkraft UK Ltd	Ritchie House Starlaw Business Park Livingston West Lothian EH54 8SF info@greencatrenewables.co.uk 01506 416553 A trading name of Green Cat Renewables Limited	
DRAWING TITLE: RESULTS OF PEAT PROBES: RESULTANT HAZARD RATING		Fig. No. A7 Sheet 60 of 112	Revisions DWN CHK APP				
SCALE:							

Style: GOR PEAT HAZARD RESULTANT RATING File: C:\GINT\PROJECTS\7034.GPJ Printed: 04/07/2025 13:33:59 Green Cat Renewables Ltd, Bethany Hall, Biggar ML12 6DA trading as Green Cat Geotechnical E-mail: info@greencatrenewables.co.uk Tel: 01899-309100

Exploration Point	Co-ordinates		Hazard Rating		Resultant Overall Hazard Rating
	Easting (m)	Northing (m)	Existing	Effect of Development	
3303	214813.4	679127.9	2.2	1(N/A)	2.20
3304	214813.4	679117.9	2.2	1(N/A)	2.20
3305	214813.4	679107.9	2.2	1(N/A)	2.20
3306	214813.4	679097.9	2.2	1(N/A)	2.20
3307	214813.4	679087.9	2.2	1(N/A)	2.20
3308	214813.4	679077.9	2.0	1(N/A)	2.00
3309	214813.4	679067.9	2.0	1(N/A)	2.00
3310	214813.4	679057.9	2.0	1(N/A)	2.00
3311	214813.4	679047.9	2.0	1(N/A)	2.00
3312	214823.4	679267.9	2.0	1(N/A)	2.00
3313	214823.4	679257.9	2.0	1(N/A)	2.00
3314	214823.4	679247.9	2.0	1(N/A)	2.00
3315	214823.4	679237.9	2.0	1(N/A)	2.00
3316	214823.4	679227.9	2.0	1(N/A)	2.00
3317	214823.4	679217.9	2.0	1(N/A)	2.00
3318	214823.4	679207.9	1.8	1(N/A)	1.80
3319	214823.4	679197.9	1.8	1(N/A)	1.80
3320	214823.4	679187.9	1.8	1(N/A)	1.80
3321	214823.4	679177.9	1.8	1(N/A)	1.80
3322	214823.4	679167.9	1.8	1(N/A)	1.80
3323	214823.4	679157.9	1.8	1(N/A)	1.80
3324	214823.4	679147.9	1.8	1(N/A)	1.80
3325	214823.4	679137.9	1.8	1(N/A)	1.80
3326	214823.4	679127.9	2.0	1(N/A)	2.00
3327	214823.4	679117.9	2.0	1(N/A)	2.00
3328	214823.4	679107.9	2.2	3.3(AT)	2.75
3329	214823.4	679097.9	2.2	1(N/A)	2.20
3330	214823.4	679087.9	2.2	1(N/A)	2.20
3331	214823.4	679077.9	2.2	1(N/A)	2.20
3332	214823.4	679067.9	2.2	1(N/A)	2.20
3333	214823.4	679057.9	2.2	1(N/A)	2.20
3334	214823.4	679047.9	2.2	1(N/A)	2.20
3335	214833.4	679267.9	2.2	1(N/A)	2.20
3336	214833.4	679257.9	2.2	1(N/A)	2.20
3337	214833.4	679247.9	2.2	1(N/A)	2.20
3338	214833.4	679237.9	2.0	1(N/A)	2.00
3339	214833.4	679227.9	2.0	1(N/A)	2.00
3340	214833.4	679217.9	2.0	1(N/A)	2.00
3341	214833.4	679207.9	2.2	1(N/A)	2.20
3342	214833.4	679197.9	2.0	1(N/A)	2.00

AT Access Track
CP Crane Pad
N/A
T Turbine

PROJECT TITLE: GIANTS BURN PHASE 2		Contract No: 7034	Date 04/07/25	Final	CLIENT: Statkraft UK Ltd	Ritchie House Starlaw Business Park Livingston West Lothian EH54 8SF info@greencatrenewables.co.uk 01506 416553 A trading name of Green Cat Renewables Limited	
DRAWING TITLE: RESULTS OF PEAT PROBES: RESULTANT HAZARD RATING		Fig. No. A7 Sheet 61 of 112	Revisions DWN CHK APP				
SCALE:							

Exploration Point	Co-ordinates		Hazard Rating		Resultant Overall Hazard Rating
	Easting (m)	Northing (m)	Existing	Effect of Development	
3343	214833.4	679187.9	2.0	1(N/A)	2.00
3344	214833.4	679177.9	2.0	1(N/A)	2.00
3345	214833.4	679167.9	2.2	1(N/A)	2.20
3346	214833.4	679157.9	2.2	1(N/A)	2.20
3347	214833.4	679147.9	2.4	1(N/A)	2.40
3348	214833.4	679137.9	2.2	1(N/A)	2.20
3349	214833.4	679127.9	2.4	1(N/A)	2.40
3350	214833.4	679117.9	2.2	1(N/A)	2.20
3351	214833.4	679107.9	2.2	1(N/A)	2.20
3352	214833.4	679097.9	2.0	1(N/A)	2.00
3353	214833.4	679087.9	2.0	1(N/A)	2.00
3354	214833.4	679077.9	2.2	1(N/A)	2.20
3355	214833.4	679067.9	2.2	1(N/A)	2.20
3356	214833.4	679057.9	2.2	1(N/A)	2.20
3357	214833.4	679047.9	2.2	1(N/A)	2.20
3358	214833.4	679037.9	2.2	1(N/A)	2.20
3359	214843.4	679257.9	2.2	1(N/A)	2.20
3360	214843.4	679247.9	2.2	1(N/A)	2.20
3361	214843.4	679237.9	2.2	1(N/A)	2.20
3362	214843.4	679227.9	2.2	1(N/A)	2.20
3363	214843.4	679217.9	2.2	1(N/A)	2.20
3364	214843.4	679207.9	2.2	1(N/A)	2.20
3365	214843.4	679197.9	2.4	1(N/A)	2.40
3366	214843.4	679187.9	2.0	1(N/A)	2.00
3367	214843.4	679177.9	2.0	1(N/A)	2.00
3368	214843.4	679167.9	2.2	1(N/A)	2.20
3369	214843.4	679157.9	2.0	1(N/A)	2.00
3370	214843.4	679147.9	2.0	1(N/A)	2.00
3371	214843.4	679137.9	2.4	1(N/A)	2.40
3372	214843.4	679127.9	2.2	1(N/A)	2.20
3373	214843.4	679117.9	2.2	1(N/A)	2.20
3374	214843.4	679107.9	2.0	1(N/A)	2.00
3375	214843.4	679097.9	2.2	3.3(AT)	2.75
3376	214843.4	679087.9	2.0	1(N/A)	2.00
3377	214843.4	679077.9	2.2	1(N/A)	2.20
3378	214843.4	679067.9	2.2	1(N/A)	2.20
3379	214843.4	679057.9	2.2	1(N/A)	2.20
3380	214843.4	679047.9	2.4	1(N/A)	2.40
3381	214843.4	679037.9	2.2	1(N/A)	2.20
3382	214843.4	679027.9	2.0	1(N/A)	2.00

AT Access Track
 CP Crane Pad
 N/A
 T Turbine

PROJECT TITLE: GIANTS BURN PHASE 2		Contract No: 7034	Date 04/07/25	Final	CLIENT: Statkraft UK Ltd	Ritchie House Starlaw Business Park Livingston West Lothian EH54 8SF info@greencatrenewables.co.uk 01506 416553 A trading name of Green Cat Renewables Limited	
DRAWING TITLE: RESULTS OF PEAT PROBES: RESULTANT HAZARD RATING		Fig. No. A7 Sheet 62 of 112	Revisions				
SCALE:			DWN CHK APP GGH GGH				

Exploration Point	Co-ordinates		Hazard Rating		Resultant Overall Hazard Rating
	Easting (m)	Northing (m)	Existing	Effect of Development	
3383	214853.4	679257.9	2.0	1(N/A)	2.00
3384	214853.4	679247.9	2.0	1(N/A)	2.00
3385	214853.4	679237.9	2.2	1(N/A)	2.20
3386	214853.4	679227.9	2.0	1(N/A)	2.00
3387	214853.4	679217.9	2.2	1(N/A)	2.20
3388	214853.4	679207.9	2.0	1(N/A)	2.00
3389	214853.4	679197.9	2.0	1(N/A)	2.00
3390	214853.4	679187.9	2.2	1(N/A)	2.20
3391	214853.4	679177.9	2.2	1(N/A)	2.20
3392	214853.4	679167.9	2.2	1(N/A)	2.20
3393	214853.4	679157.9	2.2	1(N/A)	2.20
3394	214853.4	679147.9	2.0	1(N/A)	2.00
3395	214853.4	679137.9	2.2	1(N/A)	2.20
3396	214853.4	679127.9	2.4	1(N/A)	2.40
3397	214853.4	679117.9	2.4	1(N/A)	2.40
3398	214853.4	679107.9	2.4	1(N/A)	2.40
3399	214853.4	679097.9	2.4	3.3(AT)	2.85
3400	214853.4	679087.9	2.4	1(N/A)	2.40
3401	214853.4	679077.9	2.2	1(N/A)	2.20
3402	214853.4	679067.9	2.0	1(N/A)	2.00
3403	214853.4	679057.9	2.2	1(N/A)	2.20
3404	214853.4	679047.9	2.6	1(N/A)	2.60
3405	214853.4	679037.9	2.4	1(N/A)	2.40
3406	214853.4	679027.9	2.4	1(N/A)	2.40
3407	214863.4	679247.9	N/A	1(N/A)	N/A
3408	214863.4	679237.9	N/A	1(N/A)	N/A
3409	214863.4	679227.9	N/A	1(N/A)	N/A
3410	214863.4	679217.9	N/A	1(N/A)	N/A
3411	214863.4	679207.9	N/A	1(N/A)	N/A
3412	214863.4	679197.9	N/A	1(N/A)	N/A
3413	214863.4	679187.9	N/A	1(N/A)	N/A
3414	214863.4	679177.9	N/A	1(N/A)	N/A
3415	214863.4	679167.9	N/A	1(N/A)	N/A
3416	214863.4	679157.9	N/A	1(N/A)	N/A
3417	214863.4	679147.9	N/A	1(N/A)	N/A
3418	214863.4	679137.9	N/A	1(N/A)	N/A
3419	214863.4	679127.9	N/A	1(N/A)	N/A
3420	214863.4	679117.9	N/A	1(N/A)	N/A
3421	214863.4	679107.9	N/A	1(N/A)	N/A
3422	214863.4	679097.9	N/A	1(N/A)	N/A

AT Access Track
CP Crane Pad
N/A
T Turbine

PROJECT TITLE: GIANTS BURN PHASE 2		Contract No: 7034	Date 04/07/25	Final	CLIENT: Statkraft UK Ltd	Ritchie House Starlaw Business Park Livingston West Lothian EH54 8SF info@greencatrenewables.co.uk 01506 416553 A trading name of Green Cat Renewables Limited	
DRAWING TITLE: RESULTS OF PEAT PROBES: RESULTANT HAZARD RATING		Fig. No. A7 Sheet 63 of 112	Revisions DWN CHK APP				
SCALE:							

Style: GOR PEAT HAZARD RESULTANT RATING File: C:\GINT\PROJECTS\7034.GPJ Printed: 04/07/2025 13:33:59 Green Cat Renewables Ltd, Bethany Hall, Biggar ML12 6DA trading as Green Cat Geotechnical E-mail: info@greencatrenewables.co.uk Tel: 01899-309100

Exploration Point	Co-ordinates		Hazard Rating		Resultant Overall Hazard Rating
	Easting (m)	Northing (m)	Existing	Effect of Development	
3423	214863.4	679087.9	N/A	1(N/A)	N/A
3424	214863.4	679077.9	N/A	1(N/A)	N/A
3425	214863.4	679067.9	N/A	1(N/A)	N/A
3426	214863.4	679057.9	N/A	1(N/A)	N/A
3427	214863.4	679047.9	N/A	1(N/A)	N/A
3428	214863.4	679037.9	N/A	1(N/A)	N/A
3429	214863.4	679027.9	N/A	1(N/A)	N/A
3430	214863.4	679017.9	N/A	1(N/A)	N/A
3431	214873.4	679237.9	N/A	1(N/A)	N/A
3432	214873.4	679227.9	N/A	1(N/A)	N/A
3433	214873.4	679217.9	N/A	1(N/A)	N/A
3434	214873.4	679207.9	N/A	1(N/A)	N/A
3435	214873.4	679197.9	N/A	1(N/A)	N/A
3436	214873.4	679187.9	N/A	1(N/A)	N/A
3437	214873.4	679177.9	N/A	1(N/A)	N/A
3438	214873.4	679167.9	N/A	1(N/A)	N/A
3439	214873.4	679157.9	N/A	1(N/A)	N/A
3440	214873.4	679147.9	N/A	1(N/A)	N/A
3441	214873.4	679137.9	N/A	1(N/A)	N/A
3442	214873.4	679127.9	N/A	1(N/A)	N/A
3443	214873.4	679117.9	N/A	1(N/A)	N/A
3444	214873.4	679107.9	N/A	1(N/A)	N/A
3445	214873.4	679097.9	N/A	1(N/A)	N/A
3446	214873.4	679087.9	N/A	1(N/A)	N/A
3447	214873.4	679077.9	N/A	1(N/A)	N/A
3448	214873.4	679067.9	N/A	1(N/A)	N/A
3449	214873.4	679057.9	N/A	1(N/A)	N/A
3450	214873.4	679047.9	N/A	1(N/A)	N/A
3451	214873.4	679037.9	N/A	1(N/A)	N/A
3452	214873.4	679027.9	N/A	1(N/A)	N/A
3453	214873.4	679017.9	N/A	1(N/A)	N/A
3454	214883.4	679227.9	N/A	1(N/A)	N/A
3455	214883.4	679217.9	N/A	1(N/A)	N/A
3456	214883.4	679207.9	N/A	1(N/A)	N/A
3457	214883.4	679197.9	N/A	1(N/A)	N/A
3458	214883.4	679187.9	N/A	1(N/A)	N/A
3459	214883.4	679177.9	N/A	1(N/A)	N/A
3460	214883.4	679167.9	N/A	1(N/A)	N/A
3461	214883.4	679157.9	N/A	1(N/A)	N/A
3462	214883.4	679147.9	N/A	1(N/A)	N/A

AT Access Track
CP Crane Pad
N/A
T Turbine

PROJECT TITLE: GIANTS BURN PHASE 2		Contract No: 7034	Date 04/07/25 DWN CHK APP GGH GGH	Final	CLIENT: Statkraft UK Ltd	Ritchie House Starlaw Business Park Livingston West Lothian EH54 8SF info@greencatrenewables.co.uk 01506 416553	
DRAWING TITLE: RESULTS OF PEAT PROBES: RESULTANT HAZARD RATING		Fig. No. A7 Sheet 64 of 112	Revisions DWN CHK APP			A trading name of Green Cat Renewables Limited	
SCALE:							

Style: GOR PEAT HAZARD RESULTANT RATING File: C:\GINT\PROJECTS\7034.GPJ Printed: 04/07/2025 13:34:00 Green Cat Renewables Ltd, Bethany Hall, Biggar ML12 6DA trading as Green Cat Geotechnical E-mail: info@greencatrenewables.co.uk Tel: 01899-309100

Exploration Point	Co-ordinates		Hazard Rating		Resultant Overall Hazard Rating
	Easting (m)	Northing (m)	Existing	Effect of Development	
3463	214883.4	679137.9	N/A	1(N/A)	N/A
3464	214883.4	679127.9	N/A	1(N/A)	N/A
3465	214883.4	679117.9	N/A	1(N/A)	N/A
3466	214883.4	679107.9	N/A	1(N/A)	N/A
3467	214883.4	679097.9	N/A	1(N/A)	N/A
3468	214883.4	679087.9	N/A	1(N/A)	N/A
3469	214883.4	679077.9	N/A	1(N/A)	N/A
3470	214883.4	679067.9	N/A	1(N/A)	N/A
3471	214883.4	679057.9	N/A	1(N/A)	N/A
3472	214883.4	679047.9	N/A	1(N/A)	N/A
3473	214883.4	679037.9	N/A	1(N/A)	N/A
3474	214883.4	679027.9	N/A	1(N/A)	N/A
3475	214883.4	679017.9	N/A	1(N/A)	N/A
3476	214883.4	679007.9	N/A	1(N/A)	N/A
3477	214893.4	679227.9	N/A	1(N/A)	N/A
3478	214893.4	679217.9	N/A	1(N/A)	N/A
3479	214893.4	679207.9	N/A	1(N/A)	N/A
3480	214893.4	679197.9	N/A	1(N/A)	N/A
3481	214893.4	679187.9	N/A	1(N/A)	N/A
3482	214893.4	679177.9	N/A	1(N/A)	N/A
3483	214893.4	679167.9	N/A	1(N/A)	N/A
3484	214893.4	679157.9	N/A	1(N/A)	N/A
3485	214893.4	679147.9	N/A	1(N/A)	N/A
3486	214893.4	679137.9	N/A	1(N/A)	N/A
3487	214893.4	679127.9	N/A	1(N/A)	N/A
3488	214893.4	679117.9	N/A	1(N/A)	N/A
3489	214893.4	679107.9	N/A	1(N/A)	N/A
3490	214893.4	679097.9	N/A	1(N/A)	N/A
3491	214893.4	679087.9	N/A	1(N/A)	N/A
3492	214893.4	679077.9	N/A	1(N/A)	N/A
3493	214893.4	679067.9	N/A	1(N/A)	N/A
3494	214893.4	679057.9	N/A	1(N/A)	N/A
3495	214893.4	679047.9	N/A	1(N/A)	N/A
3496	214893.4	679037.9	N/A	1(N/A)	N/A
3497	214893.4	679027.9	N/A	1(N/A)	N/A
3498	214893.4	679017.9	N/A	1(N/A)	N/A
3499	214893.4	679007.9	N/A	1(N/A)	N/A
3500	214903.4	679217.9	N/A	1(N/A)	N/A
3501	214903.4	679207.9	N/A	1(N/A)	N/A
3502	214903.4	679197.9	N/A	1(N/A)	N/A

AT Access Track
CP Crane Pad
N/A
T Turbine

PROJECT TITLE: GIANTS BURN PHASE 2		Contract No: 7034	Date 04/07/25 DWN CHK APP GGH GGH	Final	CLIENT: Statkraft UK Ltd	Ritchie House Starlaw Business Park Livingston West Lothian EH54 8SF info@greencatrenewables.co.uk 01506 416553	
DRAWING TITLE: RESULTS OF PEAT PROBES: RESULTANT HAZARD RATING		Fig. No. A7 Sheet 65 of 112	Revisions DWN CHK APP			A trading name of Green Cat Renewables Limited	
SCALE:							

Style: GOR PEAT HAZARD RESULTANT RATING File: C:\GINT\PROJECTS\7034.GPJ Printed: 04/07/2025 13:34:00 Green Cat Renewables Ltd, Bethany Hall, Biggar ML12 6DA trading as Green Cat Geotechnical E-mail: info@greencatrenewables.co.uk Tel: 01899-309100

Exploration Point	Co-ordinates		Hazard Rating		Resultant Overall Hazard Rating
	Easting (m)	Northing (m)	Existing	Effect of Development	
3503	214903.4	679187.9	N/A	1(N/A)	N/A
3504	214903.4	679177.9	N/A	1(N/A)	N/A
3505	214903.4	679167.9	N/A	1(N/A)	N/A
3506	214903.4	679157.9	N/A	1(N/A)	N/A
3507	214903.4	679147.9	N/A	1(N/A)	N/A
3508	214903.4	679137.9	N/A	1(N/A)	N/A
3509	214903.4	679127.9	N/A	1(N/A)	N/A
3510	214903.4	679117.9	N/A	1(N/A)	N/A
3511	214903.4	679107.9	N/A	1(N/A)	N/A
3512	214903.4	679097.9	N/A	1(N/A)	N/A
3513	214903.4	679087.9	N/A	1(N/A)	N/A
3514	214903.4	679077.9	N/A	1(N/A)	N/A
3515	214903.4	679067.9	N/A	1(N/A)	N/A
3516	214903.4	679057.9	N/A	1(N/A)	N/A
3517	214903.4	679047.9	N/A	1(N/A)	N/A
3518	214903.4	679037.9	N/A	1(N/A)	N/A
3519	214903.4	679027.9	N/A	1(N/A)	N/A
3520	214903.4	679017.9	N/A	1(N/A)	N/A
3521	214903.4	679007.9	N/A	1(N/A)	N/A
3522	214903.4	678997.9	N/A	1(N/A)	N/A
3523	214913.4	679207.9	N/A	1(N/A)	N/A
3524	214913.4	679197.9	N/A	1(N/A)	N/A
3525	214913.4	679187.9	N/A	1(N/A)	N/A
3526	214913.4	679177.9	N/A	1(N/A)	N/A
3527	214913.4	679167.9	N/A	1(N/A)	N/A
3528	214913.4	679157.9	N/A	1(N/A)	N/A
3529	214913.4	679147.9	N/A	1(N/A)	N/A
3530	214913.4	679137.9	N/A	1(N/A)	N/A
3531	214913.4	679127.9	N/A	1(N/A)	N/A
3532	214913.4	679117.9	N/A	1(N/A)	N/A
3533	214913.4	679107.9	N/A	1(N/A)	N/A
3534	214913.4	679097.9	N/A	1(N/A)	N/A
3535	214913.4	679087.9	N/A	1(N/A)	N/A
3536	214913.4	679077.9	N/A	1(N/A)	N/A
3537	214913.4	679067.9	N/A	1(N/A)	N/A
3538	214913.4	679057.9	N/A	1(N/A)	N/A
3539	214913.4	679047.9	N/A	1(N/A)	N/A
3540	214913.4	679037.9	N/A	1(N/A)	N/A
3541	214913.4	679027.9	N/A	1(N/A)	N/A
3542	214913.4	679017.9	N/A	1(N/A)	N/A

AT Access Track
CP Crane Pad
N/A
T Turbine

PROJECT TITLE: GIANTS BURN PHASE 2	Contract No: 7034	Date 04/07/25 DWN CHK APP GGH GGH	Final	CLIENT: Statkraft UK Ltd	Ritchie House Starlaw Business Park Livingston West Lothian EH54 8SF info@greencatrenewables.co.uk 01506 416553 A trading name of Green Cat Renewables Limited	
DRAWING TITLE: RESULTS OF PEAT PROBES: RESULTANT HAZARD RATING	Fig. No. A7 Sheet 66 of 112	Revisions DWN CHK APP				
SCALE:						

Exploration Point	Co-ordinates		Hazard Rating		Resultant Overall Hazard Rating
	Easting (m)	Northing (m)	Existing	Effect of Development	
3543	214913.4	679007.9	N/A	1(N/A)	N/A
3544	214913.4	678997.9	N/A	1(N/A)	N/A
3545	214923.4	679197.9	N/A	1(N/A)	N/A
3546	214923.4	679187.9	N/A	1(N/A)	N/A
3547	214923.4	679177.9	N/A	1(N/A)	N/A
3548	214923.4	679167.9	N/A	1(N/A)	N/A
3549	214923.4	679157.9	N/A	1(N/A)	N/A
3550	214923.4	679147.9	N/A	1(N/A)	N/A
3551	214923.4	679137.9	N/A	1(N/A)	N/A
3552	214923.4	679127.9	N/A	1(N/A)	N/A
3553	214923.4	679117.9	N/A	1(N/A)	N/A
3554	214923.4	679107.9	N/A	1(N/A)	N/A
3555	214923.4	679097.9	N/A	1(N/A)	N/A
3556	214923.4	679087.9	N/A	1(N/A)	N/A
3557	214923.4	679077.9	N/A	1(N/A)	N/A
3558	214923.4	679067.9	N/A	1(N/A)	N/A
3559	214923.4	679057.9	N/A	1(N/A)	N/A
3560	214923.4	679047.9	N/A	1(N/A)	N/A
3561	214923.4	679037.9	N/A	1(N/A)	N/A
3562	214923.4	679027.9	N/A	1(N/A)	N/A
3563	214923.4	679017.9	N/A	1(N/A)	N/A
3564	214923.4	679007.9	N/A	1(N/A)	N/A
3565	214923.4	678997.9	N/A	1(N/A)	N/A
3566	214933.4	679187.9	N/A	1(N/A)	N/A
3567	214933.4	679177.9	N/A	1(N/A)	N/A
3568	214933.4	679167.9	N/A	1(N/A)	N/A
3569	214933.4	679157.9	N/A	1(N/A)	N/A
3570	214933.4	679147.9	N/A	1(N/A)	N/A
3571	214933.4	679137.9	N/A	1(N/A)	N/A
3572	214933.4	679127.9	N/A	1(N/A)	N/A
3573	214933.4	679117.9	N/A	1(N/A)	N/A
3574	214933.4	679107.9	N/A	1(N/A)	N/A
3575	214933.4	679097.9	N/A	1(N/A)	N/A
3576	214933.4	679087.9	N/A	1(N/A)	N/A
3577	214933.4	679077.9	N/A	1(N/A)	N/A
3578	214933.4	679067.9	N/A	1(N/A)	N/A
3579	214933.4	679057.9	N/A	1(N/A)	N/A
3580	214933.4	679047.9	N/A	1(N/A)	N/A
3581	214933.4	679037.9	N/A	1(N/A)	N/A
3582	214933.4	679027.9	N/A	1(N/A)	N/A

AT Access Track
CP Crane Pad
N/A
T Turbine

PROJECT TITLE: GIANTS BURN PHASE 2		Contract No: 7034	Date 04/07/25	Final	CLIENT: Statkraft UK Ltd	Ritchie House Starlaw Business Park Livingston West Lothian EH54 8SF info@greencatrenewables.co.uk 01506 416553 A trading name of Green Cat Renewables Limited	
DRAWING TITLE: RESULTS OF PEAT PROBES: RESULTANT HAZARD RATING		Fig. No. A7 Sheet 67 of 112	Revisions				
SCALE:			DWN CHK APP				

Style: GOR PEAT HAZARD RESULTANT RATING File: C:\GINT\PROJECTS\7034.GPJ Printed: 04/07/2025 13:34:00 Green Cat Renewables Ltd, Bethany Hall, Biggar ML12 6DA trading as Green Cat Geotechnical E-mail: info@greencatrenewables.co.uk Tel: 01899-309100

Exploration Point	Co-ordinates		Hazard Rating		Resultant Overall Hazard Rating
	Easting (m)	Northing (m)	Existing	Effect of Development	
3583	214933.4	679017.9	N/A	1(N/A)	N/A
3584	214933.4	679007.9	N/A	1(N/A)	N/A
3585	214933.4	678997.9	N/A	1(N/A)	N/A
3586	214943.4	679177.9	N/A	1(N/A)	N/A
3587	214943.4	679167.9	N/A	1(N/A)	N/A
3588	214943.4	679157.9	N/A	1(N/A)	N/A
3589	214943.4	679147.9	N/A	1(N/A)	N/A
3590	214943.4	679137.9	N/A	1(N/A)	N/A
3591	214943.4	679127.9	N/A	1(N/A)	N/A
3592	214943.4	679117.9	N/A	1(N/A)	N/A
3593	214943.4	679107.9	N/A	1(N/A)	N/A
3594	214943.4	679097.9	N/A	1(N/A)	N/A
3595	214943.4	679087.9	N/A	1(N/A)	N/A
3596	214943.4	679077.9	N/A	1(N/A)	N/A
3597	214943.4	679067.9	N/A	1(N/A)	N/A
3598	214943.4	679057.9	N/A	1(N/A)	N/A
3599	214943.4	679047.9	N/A	1(N/A)	N/A
3600	214943.4	679037.9	N/A	1(N/A)	N/A
3601	214943.4	679027.9	N/A	1(N/A)	N/A
3602	214943.4	679017.9	N/A	1(N/A)	N/A
3603	214943.4	679007.9	N/A	1(N/A)	N/A
3604	214943.4	678997.9	N/A	1(N/A)	N/A
3605	214953.4	679167.9	N/A	1(N/A)	N/A
3606	214953.4	679157.9	N/A	1(N/A)	N/A
3607	214953.4	679147.9	N/A	1(N/A)	N/A
3608	214953.4	679137.9	N/A	1(N/A)	N/A
3609	214953.4	679127.9	N/A	1(N/A)	N/A
3610	214953.4	679117.9	N/A	1(N/A)	N/A
3611	214953.4	679107.9	N/A	1(N/A)	N/A
3612	214953.4	679097.9	N/A	1(N/A)	N/A
3613	214953.4	679087.9	N/A	1(N/A)	N/A
3614	214953.4	679077.9	N/A	1(N/A)	N/A
3615	214953.4	679067.9	N/A	1(N/A)	N/A
3616	214953.4	679057.9	N/A	1(N/A)	N/A
3617	214953.4	679047.9	N/A	1(N/A)	N/A
3618	214953.4	679037.9	N/A	1(N/A)	N/A
3619	214953.4	679027.9	N/A	1(N/A)	N/A
3620	214953.4	679017.9	N/A	1(N/A)	N/A
3621	214953.4	679007.9	N/A	1(N/A)	N/A
3622	214953.4	678997.9	N/A	1(N/A)	N/A

AT Access Track
CP Crane Pad
N/A
T Turbine

PROJECT TITLE: GIANTS BURN PHASE 2		Contract No: 7034	Date 04/07/25 DWN CHK APP GGH GGH	Final	CLIENT: Statkraft UK Ltd	Ritchie House Starlaw Business Park Livingston West Lothian EH54 8SF info@greencatrenewables.co.uk 01506 416553 A trading name of Green Cat Renewables Limited	
DRAWING TITLE: RESULTS OF PEAT PROBES: RESULTANT HAZARD RATING		Fig. No. A7 Sheet 68 of 112	Revisions DWN CHK APP				
SCALE:							

Style: GOR PEAT HAZARD RESULTANT RATING File: C:\GINT\PROJECTS\7034.GPJ Printed: 04/07/2025 13:34:00 Green Cat Renewables Ltd, Bethany Hall, Biggar ML12 6DA trading as Green Cat Geotechnical E-mail: info@greencatrenewables.co.uk Tel: 01899-309100

Exploration Point	Co-ordinates		Hazard Rating		Resultant Overall Hazard Rating
	Easting (m)	Northing (m)	Existing	Effect of Development	
3623	214963.4	679157.9	N/A	1(N/A)	N/A
3624	214963.4	679147.9	N/A	1(N/A)	N/A
3625	214963.4	679137.9	N/A	1(N/A)	N/A
3626	214963.4	679127.9	N/A	1(N/A)	N/A
3627	214963.4	679117.9	N/A	1(N/A)	N/A
3628	214963.4	679107.9	N/A	1(N/A)	N/A
3629	214963.4	679097.9	N/A	1(N/A)	N/A
3630	214963.4	679087.9	N/A	1(N/A)	N/A
3631	214963.4	679077.9	N/A	1(N/A)	N/A
3632	214963.4	679067.9	N/A	1(N/A)	N/A
3633	214963.4	679057.9	N/A	1(N/A)	N/A
3634	214963.4	679047.9	N/A	1(N/A)	N/A
3635	214963.4	679037.9	N/A	1(N/A)	N/A
3636	214963.4	679027.9	N/A	1(N/A)	N/A
3637	214963.4	679017.9	N/A	1(N/A)	N/A
3638	214963.4	679007.9	N/A	1(N/A)	N/A
3639	214963.4	678997.9	N/A	1(N/A)	N/A
3640	214973.4	679147.9	N/A	1(N/A)	N/A
3641	214973.4	679137.9	N/A	1(N/A)	N/A
3642	214973.4	679127.9	N/A	1(N/A)	N/A
3643	214973.4	679117.9	N/A	1(N/A)	N/A
3644	214973.4	679107.9	N/A	1(N/A)	N/A
3645	214973.4	679097.9	N/A	1(N/A)	N/A
3646	214973.4	679087.9	N/A	1(N/A)	N/A
3647	214973.4	679077.9	N/A	1(N/A)	N/A
3648	214973.4	679067.9	N/A	1(N/A)	N/A
3649	214973.4	679057.9	N/A	1(N/A)	N/A
3650	214973.4	679047.9	N/A	1(N/A)	N/A
3651	214973.4	679037.9	N/A	1(N/A)	N/A
3652	214973.4	679027.9	N/A	1(N/A)	N/A
3653	214973.4	679017.9	N/A	1(N/A)	N/A
3654	214973.4	679007.9	N/A	1(N/A)	N/A
3655	214973.4	678997.9	N/A	1(N/A)	N/A
3656	214983.4	679137.9	N/A	1(N/A)	N/A
3657	214983.4	679127.9	N/A	1(N/A)	N/A
3658	214983.4	679117.9	N/A	1(N/A)	N/A
3659	214983.4	679107.9	N/A	1(N/A)	N/A
3660	214983.4	679097.9	N/A	1(N/A)	N/A
3661	214983.4	679087.9	N/A	1(N/A)	N/A
3662	214983.4	679077.9	N/A	1(N/A)	N/A

AT Access Track
CP Crane Pad
N/A
T Turbine

PROJECT TITLE: GIANTS BURN PHASE 2		Contract No: 7034	Date 04/07/25	Final	CLIENT: Statkraft UK Ltd	Ritchie House Starlaw Business Park Livingston West Lothian EH54 8SF info@greencatrenewables.co.uk 01506 416553 A trading name of Green Cat Renewables Limited	
DRAWING TITLE: RESULTS OF PEAT PROBES: RESULTANT HAZARD RATING		Fig. No. A7 Sheet 69 of 112	Revisions DWN CHK APP				
SCALE:							

Style: GOR PEAT HAZARD RESULTANT RATING File: C:\GINT\PROJECTS\7034.GPJ Printed: 04/07/2025 13:34:00 Green Cat Renewables Ltd, Bethany Hall, Biggar ML12 6DA trading as Green Cat Geotechnical E-mail: info@greencatrenewables.co.uk Tel: 01899-309100

Exploration Point	Co-ordinates		Hazard Rating		Resultant Overall Hazard Rating
	Easting (m)	Northing (m)	Existing	Effect of Development	
3663	214983.4	679067.9	N/A	1(N/A)	N/A
3664	214983.4	679057.9	N/A	1(N/A)	N/A
3665	214983.4	679047.9	N/A	1(N/A)	N/A
3666	214983.4	679037.9	N/A	1(N/A)	N/A
3667	214983.4	679027.9	N/A	1(N/A)	N/A
3668	214983.4	679017.9	N/A	1(N/A)	N/A
3669	214983.4	679007.9	N/A	1(N/A)	N/A
3670	214983.4	678997.9	N/A	1(N/A)	N/A
3671	214983.4	678987.9	N/A	1(N/A)	N/A
3672	214993.4	679127.9	N/A	1(N/A)	N/A
3673	214993.4	679117.9	N/A	1(N/A)	N/A
3674	214993.4	679107.9	N/A	1(N/A)	N/A
3675	214993.4	679097.9	N/A	1(N/A)	N/A
3676	214993.4	679087.9	N/A	1(N/A)	N/A
3677	214993.4	679077.9	N/A	1(N/A)	N/A
3678	214993.4	679067.9	N/A	1(N/A)	N/A
3679	214993.4	679057.9	N/A	1(N/A)	N/A
3680	214993.4	679047.9	N/A	1(N/A)	N/A
3681	214993.4	679037.9	N/A	1(N/A)	N/A
3682	214993.4	679027.9	N/A	1(N/A)	N/A
3683	214993.4	679017.9	N/A	1(N/A)	N/A
3684	214993.4	679007.9	N/A	1(N/A)	N/A
3685	214993.4	678997.9	N/A	1(N/A)	N/A
3686	214993.4	678987.9	N/A	1(N/A)	N/A
3687	215003.4	679117.9	N/A	1(N/A)	N/A
3688	215003.4	679107.9	N/A	1(N/A)	N/A
3689	215003.4	679097.9	N/A	1(N/A)	N/A
3690	215003.4	679087.9	N/A	1(N/A)	N/A
3691	215003.4	679077.9	N/A	1(N/A)	N/A
3692	215003.4	679067.9	N/A	1(N/A)	N/A
3693	215003.4	679057.9	N/A	1(N/A)	N/A
3694	215003.4	679047.9	N/A	1(N/A)	N/A
3695	215003.4	679037.9	N/A	1(N/A)	N/A
3696	215003.4	679027.9	N/A	1(N/A)	N/A
3697	215003.4	679017.9	N/A	1(N/A)	N/A
3698	215003.4	679007.9	N/A	1(N/A)	N/A
3699	215003.4	678997.9	N/A	1(N/A)	N/A
3700	215003.4	678987.9	N/A	1(N/A)	N/A
3701	215003.4	678977.9	N/A	1(N/A)	N/A
3702	215013.4	679107.9	N/A	1(N/A)	N/A

AT Access Track
CP Crane Pad
N/A
T Turbine

PROJECT TITLE: GIANTS BURN PHASE 2		Contract No: 7034	Date 04/07/25 DWN CHK APP GGH GGH	Final	CLIENT: Statkraft UK Ltd	Ritchie House Starlaw Business Park Livingston West Lothian EH54 8SF info@greencatrenewables.co.uk 01506 416553 A trading name of Green Cat Renewables Limited	
DRAWING TITLE: RESULTS OF PEAT PROBES: RESULTANT HAZARD RATING		Fig. No. A7 Sheet 70 of 112	Revisions DWN CHK APP				
SCALE:							

Exploration Point	Co-ordinates		Hazard Rating		Resultant Overall Hazard Rating
	Easting (m)	Northing (m)	Existing	Effect of Development	
3703	215013.4	679097.9	N/A	1(N/A)	N/A
3704	215013.4	679087.9	N/A	1(N/A)	N/A
3705	215013.4	679077.9	N/A	1(N/A)	N/A
3706	215013.4	679067.9	N/A	1(N/A)	N/A
3707	215013.4	679057.9	N/A	1(N/A)	N/A
3708	215013.4	679047.9	N/A	1(N/A)	N/A
3709	215013.4	679037.9	N/A	1(N/A)	N/A
3710	215013.4	679027.9	N/A	1(N/A)	N/A
3711	215013.4	679017.9	N/A	1(N/A)	N/A
3712	215013.4	679007.9	N/A	1(N/A)	N/A
3713	215013.4	678997.9	N/A	1(N/A)	N/A
3714	215013.4	678987.9	N/A	1(N/A)	N/A
3715	215013.4	678977.9	N/A	1(N/A)	N/A
3716	215013.4	678967.9	N/A	1(N/A)	N/A
3717	215023.4	679097.9	N/A	1(N/A)	N/A
3718	215023.4	679087.9	N/A	1(N/A)	N/A
3719	215023.4	679077.9	N/A	1(N/A)	N/A
3720	215023.4	679067.9	N/A	1(N/A)	N/A
3721	215023.4	679057.9	N/A	1(N/A)	N/A
3722	215023.4	679047.9	N/A	1(N/A)	N/A
3723	215023.4	679037.9	N/A	1(N/A)	N/A
3724	215023.4	679027.9	N/A	1(N/A)	N/A
3725	215023.4	679017.9	N/A	1(N/A)	N/A
3726	215023.4	679007.9	N/A	1(N/A)	N/A
3727	215023.4	678997.9	N/A	1(N/A)	N/A
3728	215023.4	678987.9	N/A	1(N/A)	N/A
3729	215023.4	678977.9	N/A	1(N/A)	N/A
3730	215023.4	678967.9	N/A	1(N/A)	N/A
3731	215033.4	679087.9	N/A	1(N/A)	N/A
3732	215033.4	679077.9	N/A	1(N/A)	N/A
3733	215033.4	679067.9	N/A	1(N/A)	N/A
3734	215033.4	679057.9	N/A	1(N/A)	N/A
3735	215033.4	679047.9	N/A	1(N/A)	N/A
3736	215033.4	679037.9	N/A	1(N/A)	N/A
3737	215033.4	679027.9	N/A	1(N/A)	N/A
3738	215033.4	679017.9	N/A	1(N/A)	N/A
3739	215033.4	679007.9	N/A	1(N/A)	N/A
3740	215033.4	678997.9	N/A	1(N/A)	N/A
3741	215033.4	678987.9	N/A	1(N/A)	N/A
3742	215033.4	678977.9	N/A	1(N/A)	N/A

AT Access Track
 CP Crane Pad
 N/A
 T Turbine

PROJECT TITLE: GIANTS BURN PHASE 2		Contract No: 7034	Date 04/07/25	Final	CLIENT: Statkraft UK Ltd	Ritchie House Starlaw Business Park Livingston West Lothian EH54 8SF info@greencatrenewables.co.uk 01506 416553 A trading name of Green Cat Renewables Limited	
DRAWING TITLE: RESULTS OF PEAT PROBES: RESULTANT HAZARD RATING		Fig. No. A7 Sheet 71 of 112	Revisions				
SCALE:			DWN CHK APP GGH GGH				

Exploration Point	Co-ordinates		Hazard Rating		Resultant Overall Hazard Rating
	Easting (m)	Northing (m)	Existing	Effect of Development	
3743	215033.4	678967.9	N/A	1(N/A)	N/A
3744	215033.4	678957.9	N/A	1(N/A)	N/A
3745	215043.4	679077.9	N/A	1(N/A)	N/A
3746	215043.4	679067.9	N/A	1(N/A)	N/A
3747	215043.4	679057.9	N/A	1(N/A)	N/A
3748	215043.4	679047.9	N/A	1(N/A)	N/A
3749	215043.4	679037.9	N/A	1(N/A)	N/A
3750	215043.4	679027.9	N/A	1(N/A)	N/A
3751	215043.4	679017.9	N/A	1(N/A)	N/A
3752	215043.4	679007.9	N/A	1(N/A)	N/A
3753	215043.4	678997.9	N/A	1(N/A)	N/A
3754	215043.4	678987.9	N/A	1(N/A)	N/A
3755	215043.4	678977.9	N/A	1(N/A)	N/A
3756	215043.4	678967.9	N/A	1(N/A)	N/A
3757	215043.4	678957.9	N/A	1(N/A)	N/A
3758	215043.4	678947.9	N/A	1(N/A)	N/A
3759	215053.4	679057.9	N/A	1(N/A)	N/A
3760	215053.4	679047.9	N/A	1(N/A)	N/A
3761	215053.4	679037.9	N/A	1(N/A)	N/A
3762	215053.4	679027.9	N/A	1(N/A)	N/A
3763	215053.4	679017.9	N/A	1(N/A)	N/A
3764	215053.4	679007.9	N/A	1(N/A)	N/A
3765	215053.4	678997.9	N/A	1(N/A)	N/A
3766	215053.4	678987.9	N/A	1(N/A)	N/A
3767	215053.4	678977.9	N/A	1(N/A)	N/A
3768	215053.4	678967.9	N/A	1(N/A)	N/A
3769	215053.4	678957.9	N/A	1(N/A)	N/A
3770	215053.4	678947.9	N/A	1(N/A)	N/A
3771	215063.4	679047.9	N/A	1(N/A)	N/A
3772	215063.4	679037.9	N/A	1(N/A)	N/A
3773	215063.4	679027.9	N/A	1(N/A)	N/A
3774	215063.4	679017.9	N/A	1(N/A)	N/A
3775	215063.4	679007.9	N/A	1(N/A)	N/A
3776	215063.4	678997.9	N/A	1(N/A)	N/A
3777	215063.4	678987.9	N/A	1(N/A)	N/A
3778	215063.4	678977.9	N/A	1(N/A)	N/A
3779	215063.4	678967.9	N/A	1(N/A)	N/A
3780	215063.4	678957.9	N/A	1(N/A)	N/A
3781	215063.4	678947.9	N/A	1(N/A)	N/A
3782	215063.4	678937.9	N/A	1(N/A)	N/A

AT Access Track
 CP Crane Pad
 N/A
 T Turbine

PROJECT TITLE: GIANTS BURN PHASE 2		Contract No: 7034	Date 04/07/25	Final	CLIENT: Statkraft UK Ltd	Ritchie House Starlaw Business Park Livingston West Lothian EH54 8SF info@greencatrenewables.co.uk 01506 416553 A trading name of Green Cat Renewables Limited	
DRAWING TITLE: RESULTS OF PEAT PROBES: RESULTANT HAZARD RATING		Fig. No. A7 Sheet 72 of 112	Revisions				
SCALE:			DWN CHK APP GGH GGH				

Exploration Point	Co-ordinates		Hazard Rating		Resultant Overall Hazard Rating
	Easting (m)	Northing (m)	Existing	Effect of Development	
3783	215073.4	679037.9	N/A	1(N/A)	N/A
3784	215073.4	679027.9	N/A	1(N/A)	N/A
3785	215073.4	679017.9	N/A	1(N/A)	N/A
3786	215073.4	679007.9	N/A	1(N/A)	N/A
3787	215073.4	678997.9	N/A	1(N/A)	N/A
3788	215073.4	678987.9	N/A	1(N/A)	N/A
3789	215073.4	678977.9	N/A	1(N/A)	N/A
3790	215073.4	678967.9	N/A	1(N/A)	N/A
3791	215073.4	678957.9	N/A	1(N/A)	N/A
3792	215073.4	678947.9	N/A	1(N/A)	N/A
3793	215073.4	678937.9	N/A	1(N/A)	N/A
3794	215083.4	679027.9	N/A	1(N/A)	N/A
3795	215083.4	679017.9	N/A	1(N/A)	N/A
3796	215083.4	679007.9	N/A	1(N/A)	N/A
3797	215083.4	678997.9	N/A	1(N/A)	N/A
3798	215083.4	678987.9	N/A	1(N/A)	N/A
3799	215083.4	678977.9	N/A	1(N/A)	N/A
3800	215083.4	678967.9	N/A	1(N/A)	N/A
3801	215083.4	678957.9	N/A	1(N/A)	N/A
3802	215083.4	678947.9	N/A	1(N/A)	N/A
3803	215083.4	678937.9	N/A	1(N/A)	N/A
3804	215083.4	678927.9	N/A	1(N/A)	N/A
3805	215093.4	679017.9	N/A	1(N/A)	N/A
3806	215093.4	679007.9	N/A	1(N/A)	N/A
3807	215093.4	678997.9	N/A	1(N/A)	N/A
3808	215093.4	678987.9	N/A	1(N/A)	N/A
3809	215093.4	678977.9	N/A	1(N/A)	N/A
3810	215093.4	678967.9	N/A	1(N/A)	N/A
3811	215093.4	678957.9	N/A	1(N/A)	N/A
3812	215093.4	678947.9	N/A	1(N/A)	N/A
3813	215093.4	678937.9	N/A	1(N/A)	N/A
3814	215093.4	678927.9	N/A	1(N/A)	N/A
3815	215093.4	678917.9	N/A	1(N/A)	N/A
3816	215103.4	679007.9	N/A	1(N/A)	N/A
3817	215103.4	678997.9	N/A	1(N/A)	N/A
3818	215103.4	678987.9	N/A	1(N/A)	N/A
3819	215103.4	678977.9	N/A	1(N/A)	N/A
3820	215103.4	678967.9	N/A	1(N/A)	N/A
3821	215103.4	678957.9	N/A	1(N/A)	N/A
3822	215103.4	678947.9	N/A	1(N/A)	N/A

AT Access Track
 CP Crane Pad
 N/A
 T Turbine

PROJECT TITLE: GIANTS BURN PHASE 2		Contract No: 7034	Date 04/07/25	Final	CLIENT: Statkraft UK Ltd	Ritchie House Starlaw Business Park Livingston West Lothian EH54 8SF info@greencatrenewables.co.uk 01506 416553 A trading name of Green Cat Renewables Limited	
DRAWING TITLE: RESULTS OF PEAT PROBES: RESULTANT HAZARD RATING		Fig. No. A7 Sheet 73 of 112	Revisions				
SCALE:			DWN CHK APP GGH GGH				

Style: GOR PEAT HAZARD RESULTANT RATING File: C:\GINT\PROJECTS\7034.GPJ Printed: 04/07/2025 13:34:01 Green Cat Renewables Ltd, Bethany Hall, Biggar ML12 6DA trading as Green Cat Geotechnical E-mail: info@greencatrenewables.co.uk Tel: 01899-309100

Exploration Point	Co-ordinates		Hazard Rating		Resultant Overall Hazard Rating
	Easting (m)	Northing (m)	Existing	Effect of Development	
3823	215103.4	678937.9	N/A	1(N/A)	N/A
3824	215103.4	678927.9	N/A	1(N/A)	N/A
3825	215103.4	678917.9	N/A	1(N/A)	N/A
3826	215113.4	678997.9	N/A	1(N/A)	N/A
3827	215113.4	678987.9	N/A	1(N/A)	N/A
3828	215113.4	678977.9	N/A	1(N/A)	N/A
3829	215113.4	678967.9	N/A	1(N/A)	N/A
3830	215113.4	678957.9	N/A	1(N/A)	N/A
3831	215113.4	678947.9	N/A	1(N/A)	N/A
3832	215113.4	678937.9	N/A	1(N/A)	N/A
3833	215113.4	678927.9	N/A	1(N/A)	N/A
3834	215113.4	678917.9	N/A	1(N/A)	N/A
3835	215113.4	678907.9	N/A	1(N/A)	N/A
3836	215123.4	678987.9	N/A	1(N/A)	N/A
3837	215123.4	678977.9	N/A	1(N/A)	N/A
3838	215123.4	678967.9	N/A	1(N/A)	N/A
3839	215123.4	678957.9	N/A	1(N/A)	N/A
3840	215123.4	678947.9	N/A	1(N/A)	N/A
3841	215123.4	678937.9	N/A	1(N/A)	N/A
3842	215123.4	678927.9	N/A	1(N/A)	N/A
3843	215123.4	678917.9	N/A	1(N/A)	N/A
3844	215123.4	678907.9	N/A	1(N/A)	N/A
3845	215123.4	678897.9	N/A	1(N/A)	N/A
3846	215123.4	678887.9	N/A	1(N/A)	N/A
3847	215133.4	678967.9	N/A	1(N/A)	N/A
3848	215133.4	678957.9	N/A	1(N/A)	N/A
3849	215133.4	678947.9	N/A	1(N/A)	N/A
3850	215133.4	678937.9	N/A	1(N/A)	N/A
3851	215133.4	678927.9	N/A	1(N/A)	N/A
3852	215133.4	678917.9	N/A	1(N/A)	N/A
3853	215133.4	678907.9	N/A	1(N/A)	N/A
3854	215133.4	678897.9	N/A	1(N/A)	N/A
3855	215133.4	678887.9	N/A	1(N/A)	N/A
3856	215133.4	678877.9	N/A	1(N/A)	N/A
3857	215143.4	678957.9	N/A	1(N/A)	N/A
3858	215143.4	678947.9	N/A	1(N/A)	N/A
3859	215143.4	678937.9	N/A	1(N/A)	N/A
3860	215143.4	678927.9	N/A	1(N/A)	N/A
3861	215143.4	678917.9	N/A	1(N/A)	N/A
3862	215143.4	678907.9	N/A	1(N/A)	N/A

AT Access Track
CP Crane Pad
N/A
T Turbine

PROJECT TITLE: GIANTS BURN PHASE 2		Contract No: 7034	Date 04/07/25	Final	CLIENT: Statkraft UK Ltd	Ritchie House Starlaw Business Park Livingston West Lothian EH54 8SF info@greencatrenewables.co.uk 01506 416553 A trading name of Green Cat Renewables Limited	
DRAWING TITLE: RESULTS OF PEAT PROBES: RESULTANT HAZARD RATING		Fig. No. A7 Sheet 74 of 112	Revisions DWN CHK APP				
SCALE:							

Style: GOR PEAT HAZARD RESULTANT RATING File: C:\GINT\PROJECTS\7034.GPJ Printed: 04/07/2025 13:34:01 Green Cat Renewables Ltd, Bethany Hall, Biggar ML12 6DA trading as Green Cat Geotechnical E-mail: info@greencatrenewables.co.uk Tel: 01899-309100

Exploration Point	Co-ordinates		Hazard Rating		Resultant Overall Hazard Rating
	Easting (m)	Northing (m)	Existing	Effect of Development	
3863	215143.4	678897.9	N/A	1(N/A)	N/A
3864	215143.4	678887.9	N/A	1(N/A)	N/A
3865	215143.4	678877.9	N/A	1(N/A)	N/A
3866	215143.4	678867.9	N/A	1(N/A)	N/A
3867	215153.4	678947.9	N/A	1(N/A)	N/A
3868	215153.4	678937.9	N/A	1(N/A)	N/A
3869	215153.4	678927.9	N/A	1(N/A)	N/A
3870	215153.4	678917.9	N/A	1(N/A)	N/A
3871	215153.4	678907.9	N/A	1(N/A)	N/A
3872	215153.4	678897.9	N/A	1(N/A)	N/A
3873	215153.4	678887.9	N/A	1(N/A)	N/A
3874	215153.4	678877.9	N/A	1(N/A)	N/A
3875	215153.4	678867.9	N/A	1(N/A)	N/A
3876	215153.4	678857.9	N/A	1(N/A)	N/A
3877	215163.4	678937.9	N/A	1(N/A)	N/A
3878	215163.4	678927.9	N/A	1(N/A)	N/A
3879	215163.4	678917.9	N/A	1(N/A)	N/A
3880	215163.4	678907.9	N/A	1(N/A)	N/A
3881	215163.4	678897.9	N/A	1(N/A)	N/A
3882	215163.4	678887.9	N/A	1(N/A)	N/A
3883	215163.4	678877.9	N/A	1(N/A)	N/A
3884	215163.4	678867.9	N/A	1(N/A)	N/A
3885	215163.4	678857.9	N/A	1(N/A)	N/A
3886	215163.4	678847.9	N/A	1(N/A)	N/A
3887	215173.4	678927.9	N/A	1(N/A)	N/A
3888	215173.4	678917.9	N/A	1(N/A)	N/A
3889	215173.4	678907.9	N/A	1(N/A)	N/A
3890	215173.4	678897.9	N/A	1(N/A)	N/A
3891	215173.4	678887.9	N/A	1(N/A)	N/A
3892	215173.4	678877.9	N/A	1(N/A)	N/A
3893	215173.4	678867.9	N/A	1(N/A)	N/A
3894	215173.4	678857.9	N/A	1(N/A)	N/A
3895	215173.4	678847.9	N/A	1(N/A)	N/A
3896	215173.4	678837.9	N/A	1(N/A)	N/A
3897	215183.4	678917.9	N/A	1(N/A)	N/A
3898	215183.4	678907.9	N/A	1(N/A)	N/A
3899	215183.4	678897.9	N/A	1(N/A)	N/A
3900	215183.4	678887.9	N/A	1(N/A)	N/A
3901	215183.4	678877.9	N/A	1(N/A)	N/A
3902	215183.4	678867.9	N/A	1(N/A)	N/A

AT Access Track
CP Crane Pad
N/A
T Turbine

PROJECT TITLE: GIANTS BURN PHASE 2		Contract No: 7034	Date 04/07/25	Final	CLIENT: Statkraft UK Ltd	Ritchie House Starlaw Business Park Livingston West Lothian EH54 8SF info@greencatrenewables.co.uk 01506 416553 A trading name of Green Cat Renewables Limited	
DRAWING TITLE: RESULTS OF PEAT PROBES: RESULTANT HAZARD RATING		Fig. No. A7 Sheet 75 of 112	Revisions DWN CHK APP				
SCALE:							

Style: GOR PEAT HAZARD RESULTANT RATING File: C:\GINT\PROJECTS\7034.GPJ Printed: 04/07/2025 13:34:01 Green Cat Renewables Ltd, Bethany Hall, Biggar ML12 6DA trading as Green Cat Geotechnical E-mail: info@greencatrenewables.co.uk Tel: 01899-309100

Exploration Point	Co-ordinates		Hazard Rating		Resultant Overall Hazard Rating
	Easting (m)	Northing (m)	Existing	Effect of Development	
3903	215183.4	678857.9	N/A	1(N/A)	N/A
3904	215183.4	678847.9	N/A	1(N/A)	N/A
3905	215183.4	678837.9	N/A	1(N/A)	N/A
3906	215183.4	678827.9	N/A	1(N/A)	N/A
3907	215193.4	678907.9	N/A	1(N/A)	N/A
3908	215193.4	678897.9	N/A	1(N/A)	N/A
3909	215193.4	678887.9	N/A	1(N/A)	N/A
3910	215193.4	678877.9	N/A	1(N/A)	N/A
3911	215193.4	678867.9	N/A	1(N/A)	N/A
3912	215193.4	678857.9	N/A	1(N/A)	N/A
3913	215193.4	678847.9	N/A	1(N/A)	N/A
3914	215193.4	678837.9	N/A	1(N/A)	N/A
3915	215193.4	678827.9	N/A	1(N/A)	N/A
3916	215193.4	678817.9	N/A	1(N/A)	N/A
3917	215203.4	678897.9	N/A	1(N/A)	N/A
3918	215203.4	678887.9	N/A	1(N/A)	N/A
3919	215203.4	678877.9	N/A	1(N/A)	N/A
3920	215203.4	678867.9	N/A	1(N/A)	N/A
3921	215203.4	678857.9	N/A	1(N/A)	N/A
3922	215203.4	678847.9	N/A	1(N/A)	N/A
3923	215203.4	678837.9	N/A	1(N/A)	N/A
3924	215203.4	678827.9	N/A	1(N/A)	N/A
3925	215203.4	678817.9	N/A	1(N/A)	N/A
3926	215203.4	678807.9	N/A	1(N/A)	N/A
3927	215213.4	678877.9	N/A	1(N/A)	N/A
3928	215213.4	678867.9	N/A	1(N/A)	N/A
3929	215213.4	678857.9	N/A	1(N/A)	N/A
3930	215213.4	678847.9	N/A	1(N/A)	N/A
3931	215213.4	678837.9	N/A	1(N/A)	N/A
3932	215213.4	678827.9	N/A	1(N/A)	N/A
3933	215213.4	678817.9	N/A	1(N/A)	N/A
3934	215213.4	678807.9	N/A	1(N/A)	N/A
3935	215213.4	678797.9	N/A	1(N/A)	N/A
3936	215223.4	678867.9	N/A	1(N/A)	N/A
3937	215223.4	678857.9	N/A	1(N/A)	N/A
3938	215223.4	678847.9	N/A	1(N/A)	N/A
3939	215223.4	678837.9	N/A	1(N/A)	N/A
3940	215223.4	678827.9	N/A	1(N/A)	N/A
3941	215223.4	678817.9	N/A	1(N/A)	N/A
3942	215223.4	678807.9	N/A	1(N/A)	N/A

AT Access Track
CP Crane Pad
N/A
T Turbine

PROJECT TITLE: GIANTS BURN PHASE 2	Contract No: 7034	Date 04/07/25 DWN CHK APP GGH GGH	Final	CLIENT: Statkraft UK Ltd	Ritchie House Starlaw Business Park Livingston West Lothian EH54 8SF info@greencatrenewables.co.uk 01506 416553 A trading name of Green Cat Renewables Limited	
DRAWING TITLE: RESULTS OF PEAT PROBES: RESULTANT HAZARD RATING	Fig. No. A7 Sheet 76 of 112	Revisions DWN CHK APP				
SCALE:						

Style: GOR PEAT HAZARD RESULTANT RATING File: C:\GINT\PROJECTS\7034.GPJ Printed: 04/07/2025 13:34:02 Green Cat Renewables Ltd, Bethany Hall, Biggar ML12 6DA trading as Green Cat Geotechnical E-mail: info@greencatrenewables.co.uk Tel: 01899-309100

Exploration Point	Co-ordinates		Hazard Rating		Resultant Overall Hazard Rating
	Easting (m)	Northing (m)	Existing	Effect of Development	
3943	215223.4	678797.9	N/A	1(N/A)	N/A
3944	215223.4	678787.9	N/A	1(N/A)	N/A
3945	215233.4	678857.9	N/A	1(N/A)	N/A
3946	215233.4	678847.9	N/A	1(N/A)	N/A
3947	215233.4	678837.9	N/A	1(N/A)	N/A
3948	215233.4	678827.9	N/A	1(N/A)	N/A
3949	215233.4	678817.9	N/A	1(N/A)	N/A
3950	215233.4	678807.9	N/A	1(N/A)	N/A
3951	215233.4	678797.9	N/A	1(N/A)	N/A
3952	215233.4	678787.9	N/A	1(N/A)	N/A
3953	215233.4	678777.9	N/A	1(N/A)	N/A
3954	215243.4	678847.9	N/A	1(N/A)	N/A
3955	215243.4	678837.9	N/A	1(N/A)	N/A
3956	215243.4	678827.9	N/A	1(N/A)	N/A
3957	215243.4	678817.9	N/A	1(N/A)	N/A
3958	215243.4	678807.9	N/A	1(N/A)	N/A
3959	215243.4	678797.9	N/A	1(N/A)	N/A
3960	215243.4	678787.9	N/A	1(N/A)	N/A
3961	215243.4	678777.9	N/A	1(N/A)	N/A
3962	215243.4	678767.9	N/A	1(N/A)	N/A
3963	215253.4	678837.9	N/A	1(N/A)	N/A
3964	215253.4	678827.9	N/A	1(N/A)	N/A
3965	215253.4	678817.9	N/A	1(N/A)	N/A
3966	215253.4	678807.9	N/A	1(N/A)	N/A
3967	215253.4	678797.9	1.6	3.3(AT)	2.45
3968	215253.4	678787.9	1.8	1(N/A)	1.80
3969	215253.4	678777.9	1.6	1(N/A)	1.60
3970	215253.4	678767.9	1.6	1(N/A)	1.60
3971	215253.4	678757.9	1.6	1(N/A)	1.60
3972	215263.4	678827.9	N/A	1(N/A)	N/A
3973	215263.4	678817.9	N/A	1(N/A)	N/A
3974	215263.4	678807.9	N/A	1(N/A)	N/A
3975	215263.4	678797.9	N/A	1(N/A)	N/A
3976	215263.4	678787.9	N/A	1(N/A)	N/A
3977	215263.4	678777.9	N/A	1(N/A)	N/A
3978	215263.4	678767.9	N/A	1(N/A)	N/A
3979	215263.4	678757.9	N/A	1(N/A)	N/A
3980	215263.4	678747.9	2.0	1(N/A)	2.00
3981	215273.4	678817.9	N/A	1(N/A)	N/A
3982	215273.4	678807.9	N/A	1(N/A)	N/A

AT Access Track
CP Crane Pad
N/A
T Turbine

PROJECT TITLE: GIANTS BURN PHASE 2		Contract No: 7034	Date 04/07/25	Final	CLIENT: Statkraft UK Ltd	Ritchie House Starlaw Business Park Livingston West Lothian EH54 8SF info@greencatrenewables.co.uk 01506 416553 A trading name of Green Cat Renewables Limited	
DRAWING TITLE: RESULTS OF PEAT PROBES: RESULTANT HAZARD RATING		Fig. No. A7 Sheet 77 of 112	Revisions DWN CHK APP				
SCALE:							

Style: GOR PEAT HAZARD RESULTANT RATING File: C:\GINT\PROJECTS\7034.GPJ Printed: 04/07/2025 13:34:02 Green Cat Renewables Ltd, Bethany Hall, Biggar ML12 6DA trading as Green Cat Geotechnical E-mail: info@greencatrenewables.co.uk Tel: 01899-309100

Exploration Point	Co-ordinates		Hazard Rating		Resultant Overall Hazard Rating
	Easting (m)	Northing (m)	Existing	Effect of Development	
3983	215273.4	678797.9	N/A	1(N/A)	N/A
3984	215273.4	678787.9	N/A	1(N/A)	N/A
3985	215273.4	678777.9	N/A	1(N/A)	N/A
3986	215273.4	678767.9	N/A	1(N/A)	N/A
3987	215273.4	678757.9	N/A	1(N/A)	N/A
3988	215273.4	678747.9	2.0	1(N/A)	2.00
3989	215273.4	678737.9	2.0	1(N/A)	2.00
3990	215283.4	678807.9	N/A	1(N/A)	N/A
3991	215283.4	678797.9	N/A	1(N/A)	N/A
3992	215283.4	678787.9	N/A	1(N/A)	N/A
3993	215283.4	678777.9	N/A	1(N/A)	N/A
3994	215283.4	678767.9	N/A	1(N/A)	N/A
3995	215283.4	678757.9	N/A	1(N/A)	N/A
3996	215283.4	678747.9	N/A	1(N/A)	N/A
3997	215283.4	678737.9	N/A	1(N/A)	N/A
3998	215293.4	678797.9	N/A	1(N/A)	N/A
3999	215293.4	678787.9	N/A	1(N/A)	N/A
4000	215293.4	678777.9	N/A	1(N/A)	N/A
4001	215293.4	678767.9	N/A	1(N/A)	N/A
4002	215293.4	678757.9	N/A	1(N/A)	N/A
4003	215293.4	678747.9	N/A	1(N/A)	N/A
4004	215293.4	678737.9	N/A	1(N/A)	N/A
4005	215293.4	678727.9	N/A	1(N/A)	N/A
4006	215303.4	678787.9	N/A	1(N/A)	N/A
4007	215303.4	678777.9	N/A	1(N/A)	N/A
4008	215303.4	678767.9	N/A	1(N/A)	N/A
4009	215303.4	678757.9	N/A	1(N/A)	N/A
4010	215303.4	678747.9	1.6	3.3(AT)	2.45
4011	215303.4	678737.9	1.6	1(N/A)	1.60
4012	215303.4	678727.9	1.6	1(N/A)	1.60
4013	215303.4	678717.9	1.6	1(N/A)	1.60
4014	215313.4	678777.9	N/A	1(N/A)	N/A
4015	215313.4	678767.9	N/A	1(N/A)	N/A
4016	215313.4	678757.9	N/A	1(N/A)	N/A
4017	215313.4	678747.9	N/A	1(N/A)	N/A
4018	215313.4	678737.9	N/A	1(N/A)	N/A
4019	215313.4	678727.9	1.8	1(N/A)	1.80
4020	215313.4	678717.9	1.8	1(N/A)	1.80
4021	215313.4	678707.9	1.8	1(N/A)	1.80
4022	215323.4	678767.9	N/A	1(N/A)	N/A

AT Access Track
CP Crane Pad
N/A
T Turbine

PROJECT TITLE: GIANTS BURN PHASE 2		Contract No: 7034	Date 04/07/25	Final	CLIENT: Statkraft UK Ltd	Ritchie House Starlaw Business Park Livingston West Lothian EH54 8SF info@greencatrenewables.co.uk 01506 416553 A trading name of Green Cat Renewables Limited	
DRAWING TITLE: RESULTS OF PEAT PROBES: RESULTANT HAZARD RATING		Fig. No. A7 Sheet 78 of 112	Revisions DWN CHK APP				
SCALE:							

Style: GOR PEAT HAZARD RESULTANT RATING File: C:\GINT\PROJECTS\7034.GPJ Printed: 04/07/2025 13:34:02 Green Cat Renewables Ltd, Bethany Hall, Biggar ML12 6DA trading as Green Cat Geotechnical E-mail: info@greencatrenewables.co.uk Tel: 01899-309100

Exploration Point	Co-ordinates		Hazard Rating		Resultant Overall Hazard Rating
	Easting (m)	Northing (m)	Existing	Effect of Development	
4023	215323.4	678757.9	N/A	1(N/A)	N/A
4024	215323.4	678747.9	N/A	1(N/A)	N/A
4025	215323.4	678737.9	N/A	1(N/A)	N/A
4026	215323.4	678727.9	N/A	1(N/A)	N/A
4027	215323.4	678717.9	2.0	1(N/A)	2.00
4028	215323.4	678707.9	2.0	1(N/A)	2.00
4029	215323.4	678697.9	2.0	1(N/A)	2.00
4030	215333.4	678757.9	N/A	1(N/A)	N/A
4031	215333.4	678747.9	N/A	1(N/A)	N/A
4032	215333.4	678737.9	N/A	1(N/A)	N/A
4033	215333.4	678727.9	N/A	1(N/A)	N/A
4034	215333.4	678717.9	1.6	3.3(AT)	2.45
4035	215333.4	678707.9	1.6	1(N/A)	1.60
4036	215333.4	678697.9	1.6	1(N/A)	1.60
4037	215333.4	678687.9	1.6	1(N/A)	1.60
4038	215343.4	678747.9	1.6	1(N/A)	1.60
4039	215343.4	678737.9	1.8	1(N/A)	1.80
4040	215343.4	678727.9	1.6	1(N/A)	1.60
4041	215343.4	678717.9	1.6	1(N/A)	1.60
4042	215343.4	678707.9	1.6	3.3(AT)	2.45
4043	215343.4	678697.9	1.6	1(N/A)	1.60
4044	215343.4	678687.9	1.6	1(N/A)	1.60
4045	215343.4	678677.9	1.6	1(N/A)	1.60
4046	215353.4	678737.9	1.8	1(N/A)	1.80
4047	215353.4	678727.9	1.8	1(N/A)	1.80
4048	215353.4	678717.9	1.8	1(N/A)	1.80
4049	215353.4	678707.9	1.8	1(N/A)	1.80
4050	215353.4	678697.9	2.0	3.3(AT)	2.65
4051	215353.4	678687.9	1.8	1(N/A)	1.80
4052	215353.4	678677.9	2.0	1(N/A)	2.00
4053	215353.4	678667.9	1.8	1(N/A)	1.80
4054	215363.4	678727.9	1.8	1(N/A)	1.80
4055	215363.4	678717.9	1.8	1(N/A)	1.80
4056	215363.4	678707.9	1.8	1(N/A)	1.80
4057	215363.4	678697.9	1.8	1(N/A)	1.80
4058	215363.4	678687.9	1.8	3.3(AT)	2.55
4059	215363.4	678677.9	1.8	1(N/A)	1.80
4060	215363.4	678667.9	1.8	1(N/A)	1.80
4061	215363.4	678657.9	1.8	1(N/A)	1.80
4062	215373.4	678717.9	1.8	1(N/A)	1.80

AT Access Track
CP Crane Pad
N/A
T Turbine

PROJECT TITLE: GIANTS BURN PHASE 2	Contract No: 7034	Date 04/07/25 DWN CHK APP GGH GGH	Final	CLIENT: Statkraft UK Ltd	Ritchie House Starlaw Business Park Livingston West Lothian EH54 8SF info@greencatrenewables.co.uk 01506 416553	
DRAWING TITLE: RESULTS OF PEAT PROBES: RESULTANT HAZARD RATING	Fig. No. A7 Sheet 79 of 112	Revisions DWN CHK APP			A trading name of Green Cat Renewables Limited	
SCALE:						

Exploration Point	Co-ordinates		Hazard Rating		Resultant Overall Hazard Rating
	Easting (m)	Northing (m)	Existing	Effect of Development	
4063	215373.4	678707.9	1.8	1(N/A)	1.80
4064	215373.4	678697.9	1.8	1(N/A)	1.80
4065	215373.4	678687.9	1.8	1(N/A)	1.80
4066	215373.4	678677.9	1.8	3.3(AT)	2.55
4067	215373.4	678667.9	1.8	1(N/A)	1.80
4068	215373.4	678657.9	1.8	1(N/A)	1.80
4069	215373.4	678647.9	1.8	1(N/A)	1.80
4070	215383.4	678707.9	1.8	1(N/A)	1.80
4071	215383.4	678697.9	1.8	1(N/A)	1.80
4072	215383.4	678687.9	1.6	1(N/A)	1.60
4073	215383.4	678677.9	N/A	1(N/A)	N/A
4074	215383.4	678667.9	N/A	1(N/A)	N/A
4075	215383.4	678657.9	N/A	1(N/A)	N/A
4076	215383.4	678647.9	N/A	1(N/A)	N/A
4077	215383.4	678637.9	N/A	1(N/A)	N/A
4078	215393.4	678697.9	N/A	1(N/A)	N/A
4079	215393.4	678687.9	N/A	1(N/A)	N/A
4080	215393.4	678677.9	N/A	1(N/A)	N/A
4081	215393.4	678667.9	N/A	1(N/A)	N/A
4082	215393.4	678657.9	N/A	1(N/A)	N/A
4083	215393.4	678647.9	N/A	1(N/A)	N/A
4084	215393.4	678637.9	N/A	1(N/A)	N/A
4085	215393.4	678627.9	N/A	1(N/A)	N/A
4086	215403.4	678687.9	N/A	1(N/A)	N/A
4087	215403.4	678677.9	N/A	1(N/A)	N/A
4088	215403.4	678667.9	N/A	1(N/A)	N/A
4089	215403.4	678657.9	N/A	1(N/A)	N/A
4090	215403.4	678647.9	N/A	1(N/A)	N/A
4091	215403.4	678637.9	N/A	1(N/A)	N/A
4092	215403.4	678627.9	N/A	1(N/A)	N/A
4093	215413.4	678687.9	N/A	1(N/A)	N/A
4094	215413.4	678677.9	N/A	1(N/A)	N/A
4095	215413.4	678667.9	N/A	1(N/A)	N/A
4096	215413.4	678657.9	N/A	1(N/A)	N/A
4097	215413.4	678647.9	N/A	1(N/A)	N/A
4098	215413.4	678637.9	N/A	1(N/A)	N/A
4099	215413.4	678627.9	N/A	1(N/A)	N/A
4100	215413.4	678617.9	N/A	1(N/A)	N/A
4101	215423.4	678677.9	N/A	1(N/A)	N/A
4102	215423.4	678667.9	N/A	1(N/A)	N/A

AT Access Track
CP Crane Pad
N/A
T Turbine

PROJECT TITLE: GIANTS BURN PHASE 2		Contract No: 7034	Date 04/07/25	Final	CLIENT: Statkraft UK Ltd	Ritchie House Starlaw Business Park Livingston West Lothian EH54 8SF info@greencatrenewables.co.uk 01506 416553 A trading name of Green Cat Renewables Limited	
DRAWING TITLE: RESULTS OF PEAT PROBES: RESULTANT HAZARD RATING		Fig. No. A7 Sheet 80 of 112	Revisions DWN CHK APP				
SCALE:							

Style: GOR PEAT HAZARD RESULTANT RATING File: C:\GINT\PROJECTS\7034.GPJ Printed: 04/07/2025 13:34:02 Green Cat Renewables Ltd, Bethany Hall, Biggar ML12 6DA trading as Green Cat Geotechnical E-mail: info@greencatrenewables.co.uk Tel: 01899-309100

Exploration Point	Co-ordinates		Hazard Rating		Resultant Overall Hazard Rating
	Easting (m)	Northing (m)	Existing	Effect of Development	
4103	215423.4	678657.9	N/A	1(N/A)	N/A
4104	215423.4	678647.9	N/A	1(N/A)	N/A
4105	215423.4	678637.9	N/A	1(N/A)	N/A
4106	215423.4	678627.9	N/A	1(N/A)	N/A
4107	215423.4	678617.9	N/A	1(N/A)	N/A
4108	215423.4	678607.9	N/A	1(N/A)	N/A
4109	215433.4	678667.9	N/A	1(N/A)	N/A
4110	215433.4	678657.9	N/A	1(N/A)	N/A
4111	215433.4	678647.9	N/A	1(N/A)	N/A
4112	215433.4	678637.9	N/A	1(N/A)	N/A
4113	215433.4	678627.9	N/A	1(N/A)	N/A
4114	215433.4	678617.9	N/A	1(N/A)	N/A
4115	215433.4	678607.9	N/A	1(N/A)	N/A
4116	215433.4	678597.9	N/A	1(N/A)	N/A
4117	215443.4	678657.9	N/A	1(N/A)	N/A
4118	215443.4	678647.9	N/A	1(N/A)	N/A
4119	215443.4	678637.9	N/A	1(N/A)	N/A
4120	215443.4	678627.9	N/A	1(N/A)	N/A
4121	215443.4	678617.9	N/A	1(N/A)	N/A
4122	215443.4	678607.9	N/A	1(N/A)	N/A
4123	215443.4	678597.9	N/A	1(N/A)	N/A
4124	215443.4	678587.9	N/A	1(N/A)	N/A
4125	215453.4	678647.9	N/A	1(N/A)	N/A
4126	215453.4	678637.9	N/A	1(N/A)	N/A
4127	215453.4	678627.9	N/A	1(N/A)	N/A
4128	215453.4	678617.9	N/A	1(N/A)	N/A
4129	215453.4	678607.9	N/A	1(N/A)	N/A
4130	215453.4	678597.9	N/A	1(N/A)	N/A
4131	215453.4	678587.9	N/A	1(N/A)	N/A
4132	215463.4	678637.9	N/A	1(N/A)	N/A
4133	215463.4	678627.9	N/A	1(N/A)	N/A
4134	215463.4	678617.9	N/A	1(N/A)	N/A
4135	215463.4	678607.9	N/A	1(N/A)	N/A
4136	215463.4	678597.9	N/A	1(N/A)	N/A
4137	215463.4	678587.9	N/A	1(N/A)	N/A
4138	215473.4	678627.9	N/A	1(N/A)	N/A
4139	215473.4	678617.9	N/A	1(N/A)	N/A
4140	215473.4	678607.9	N/A	1(N/A)	N/A
4141	215473.4	678597.9	N/A	1(N/A)	N/A
4142	215473.4	678587.9	N/A	1(N/A)	N/A

AT Access Track
CP Crane Pad
N/A
T Turbine

PROJECT TITLE: GIANTS BURN PHASE 2		Contract No: 7034	Date 04/07/25	Final	CLIENT: Statkraft UK Ltd	Ritchie House Starlaw Business Park Livingston West Lothian EH54 8SF info@greencatrenewables.co.uk 01506 416553 A trading name of Green Cat Renewables Limited	
DRAWING TITLE: RESULTS OF PEAT PROBES: RESULTANT HAZARD RATING		Fig. No. A7 Sheet 81 of 112	Revisions DWN CHK APP				
SCALE:							

Style: GOR PEAT HAZARD RESULTANT RATING File: C:\GINT\PROJECTS\7034.GPJ Printed: 04/07/2025 13:34:02 Green Cat Renewables Ltd, Bethany Hall, Biggar ML12 6DA trading as Green Cat Geotechnical E-mail: info@greencatrenewables.co.uk Tel: 01899-309100

Exploration Point	Co-ordinates		Hazard Rating		Resultant Overall Hazard Rating
	Easting (m)	Northing (m)	Existing	Effect of Development	
4143	215473.4	678577.9	N/A	1(N/A)	N/A
4144	215483.4	678627.9	N/A	1(N/A)	N/A
4145	215483.4	678617.9	N/A	1(N/A)	N/A
4146	215483.4	678607.9	N/A	1(N/A)	N/A
4147	215483.4	678597.9	N/A	1(N/A)	N/A
4148	215483.4	678587.9	N/A	1(N/A)	N/A
4149	215483.4	678577.9	N/A	1(N/A)	N/A
4150	215493.4	678617.9	N/A	1(N/A)	N/A
4151	215493.4	678607.9	N/A	1(N/A)	N/A
4152	215493.4	678597.9	N/A	1(N/A)	N/A
4153	215493.4	678587.9	N/A	1(N/A)	N/A
4154	215493.4	678577.9	N/A	1(N/A)	N/A
4155	215503.4	678617.9	N/A	1(N/A)	N/A
4156	215503.4	678607.9	N/A	1(N/A)	N/A
4157	215503.4	678597.9	N/A	1(N/A)	N/A
4158	215503.4	678587.9	N/A	1(N/A)	N/A
4159	215503.4	678577.9	N/A	1(N/A)	N/A
4160	215503.4	678567.9	N/A	1(N/A)	N/A
4161	215513.4	678617.9	1.8	1(N/A)	1.80
4162	215513.4	678607.9	2.0	1(N/A)	2.00
4163	215513.4	678597.9	1.8	1(N/A)	1.80
4164	215513.4	678587.9	1.6	1(N/A)	1.60
4165	215513.4	678577.9	1.8	3.3(AT)	2.55
4166	215513.4	678567.9	1.8	1(N/A)	1.80
4167	215523.4	678617.9	2.0	1(N/A)	2.00
4168	215523.4	678607.9	2.0	1(N/A)	2.00
4169	215523.4	678597.9	1.8	1(N/A)	1.80
4170	215523.4	678587.9	1.8	1(N/A)	1.80
4171	215523.4	678577.9	1.8	3.3(AT)	2.55
4172	215523.4	678567.9	1.8	1(N/A)	1.80
4173	215533.4	678617.9	1.8	1(N/A)	1.80
4174	215533.4	678607.9	1.8	1(N/A)	1.80
4175	215533.4	678597.9	1.8	1(N/A)	1.80
4176	215533.4	678587.9	1.8	1(N/A)	1.80
4177	215533.4	678577.9	1.8	3.3(AT)	2.55
4178	215533.4	678567.9	1.8	1(N/A)	1.80
4179	215543.4	678617.9	2.0	1(N/A)	2.00
4180	215543.4	678607.9	2.0	1(N/A)	2.00
4181	215543.4	678597.9	2.0	1(N/A)	2.00
4182	215543.4	678587.9	2.0	1(N/A)	2.00

AT Access Track
CP Crane Pad
N/A
T Turbine

PROJECT TITLE: GIANTS BURN PHASE 2		Contract No: 7034	Date 04/07/25	Final	CLIENT: Statkraft UK Ltd	Ritchie House Starlaw Business Park Livingston West Lothian EH54 8SF info@greencatrenewables.co.uk 01506 416553 A trading name of Green Cat Renewables Limited	
DRAWING TITLE: RESULTS OF PEAT PROBES: RESULTANT HAZARD RATING		Fig. No. A7 Sheet 82 of 112	Revisions DWN CHK APP				
SCALE:							

Exploration Point	Co-ordinates		Hazard Rating		Resultant Overall Hazard Rating
	Easting (m)	Northing (m)	Existing	Effect of Development	
4183	215543.4	678577.9	2.0	1(N/A)	2.00
4184	215543.4	678567.9	2.0	1(N/A)	2.00
4185	215553.4	678607.9	2.0	1(N/A)	2.00
4186	215553.4	678597.9	2.0	1(N/A)	2.00
4187	215553.4	678587.9	1.8	1(N/A)	1.80
4188	215553.4	678577.9	2.0	1(N/A)	2.00
4189	215553.4	678567.9	2.0	1(N/A)	2.00
4190	215563.4	678607.9	N/A	1(N/A)	N/A
4191	215563.4	678597.9	N/A	1(N/A)	N/A
4192	215563.4	678587.9	N/A	1(N/A)	N/A
4193	215563.4	678577.9	N/A	1(N/A)	N/A
4194	215563.4	678567.9	N/A	1(N/A)	N/A
4195	215573.4	678607.9	N/A	1(N/A)	N/A
4196	215573.4	678597.9	N/A	1(N/A)	N/A
4197	215573.4	678587.9	N/A	1(N/A)	N/A
4198	215573.4	678577.9	N/A	1(N/A)	N/A
4199	215573.4	678567.9	N/A	1(N/A)	N/A
4200	215583.4	678607.9	N/A	1(N/A)	N/A
4201	215583.4	678597.9	N/A	1(N/A)	N/A
4202	215583.4	678587.9	N/A	1(N/A)	N/A
4203	215583.4	678577.9	N/A	1(N/A)	N/A
4204	215583.4	678567.9	N/A	1(N/A)	N/A
4205	215593.4	678607.9	N/A	1(N/A)	N/A
4206	215593.4	678597.9	N/A	1(N/A)	N/A
4207	215593.4	678587.9	N/A	1(N/A)	N/A
4208	215593.4	678577.9	N/A	1(N/A)	N/A
4209	215593.4	678567.9	N/A	1(N/A)	N/A
4211	215603.4	678597.9	N/A	1(N/A)	N/A
4212	215603.4	678587.9	N/A	1(N/A)	N/A
4213	215603.4	678577.9	N/A	1(N/A)	N/A
4214	215603.4	678567.9	N/A	1(N/A)	N/A
4215	215613.4	678607.9	N/A	1(N/A)	N/A
4216	215613.4	678597.9	N/A	1(N/A)	N/A
4217	215613.4	678587.9	N/A	1(N/A)	N/A
4218	215613.4	678577.9	N/A	1(N/A)	N/A
4219	215613.4	678567.9	N/A	1(N/A)	N/A
4220	215623.4	678617.9	N/A	1(N/A)	N/A
4221	215623.4	678607.9	N/A	1(N/A)	N/A
4222	215623.4	678597.9	N/A	1(N/A)	N/A
4223	215623.4	678587.9	N/A	1(N/A)	N/A

AT Access Track
 CP Crane Pad
 N/A
 T Turbine

PROJECT TITLE: GIANTS BURN PHASE 2		Contract No: 7034	Date 04/07/25	Final	CLIENT: Statkraft UK Ltd	Ritchie House Starlaw Business Park Livingston West Lothian EH54 8SF info@greencatrenewables.co.uk 01506 416553 A trading name of Green Cat Renewables Limited	
DRAWING TITLE: RESULTS OF PEAT PROBES: RESULTANT HAZARD RATING		Fig. No. A7 Sheet 83 of 112	Revisions				
SCALE:			DWN CHK APP GGH GGH				

Style: GOR PEAT HAZARD RESULTANT RATING File: C:\GINT\PROJECTS\7034.GPJ Printed: 04/07/2025 13:34:03 Green Cat Renewables Ltd, Bethany Hall, Biggar ML12 6DA trading as Green Cat Geotechnical E-mail: info@greencatrenewables.co.uk Tel: 01899-309100

Exploration Point	Co-ordinates		Hazard Rating		Resultant Overall Hazard Rating
	Easting (m)	Northing (m)	Existing	Effect of Development	
4224	215623.4	678577.9	N/A	1(N/A)	N/A
4225	215623.4	678567.9	N/A	1(N/A)	N/A
4226	215633.4	678617.9	N/A	1(N/A)	N/A
4227	215633.4	678607.9	N/A	1(N/A)	N/A
4228	215633.4	678597.9	N/A	1(N/A)	N/A
4229	215633.4	678587.9	N/A	1(N/A)	N/A
4230	215633.4	678577.9	N/A	1(N/A)	N/A
4231	215633.4	678567.9	N/A	1(N/A)	N/A
4232	215643.4	678617.9	N/A	1(N/A)	N/A
4233	215643.4	678607.9	N/A	1(N/A)	N/A
4234	215643.4	678597.9	N/A	1(N/A)	N/A
4235	215643.4	678587.9	N/A	1(N/A)	N/A
4236	215643.4	678577.9	N/A	1(N/A)	N/A
4237	215653.4	678627.9	N/A	1(N/A)	N/A
4238	215653.4	678617.9	N/A	1(N/A)	N/A
4239	215653.4	678607.9	N/A	1(N/A)	N/A
4240	215653.4	678597.9	N/A	1(N/A)	N/A
4241	215653.4	678587.9	N/A	1(N/A)	N/A
4242	215653.4	678577.9	N/A	1(N/A)	N/A
4243	215663.4	678627.9	N/A	1(N/A)	N/A
4244	215663.4	678617.9	N/A	1(N/A)	N/A
4245	215663.4	678607.9	N/A	1(N/A)	N/A
4246	215663.4	678597.9	N/A	1(N/A)	N/A
4247	215663.4	678587.9	N/A	1(N/A)	N/A
4248	215673.4	678637.9	N/A	1(N/A)	N/A
4249	215673.4	678627.9	N/A	1(N/A)	N/A
4250	215673.4	678617.9	N/A	1(N/A)	N/A
4251	215673.4	678607.9	N/A	1(N/A)	N/A
4252	215673.4	678597.9	N/A	1(N/A)	N/A
4253	215683.4	678647.9	N/A	1(N/A)	N/A
4254	215683.4	678637.9	N/A	1(N/A)	N/A
4255	215683.4	678627.9	N/A	1(N/A)	N/A
4256	215683.4	678617.9	N/A	1(N/A)	N/A
4257	215683.4	678607.9	N/A	1(N/A)	N/A
4258	215693.4	678667.9	N/A	1(N/A)	N/A
4259	215693.4	678657.9	N/A	1(N/A)	N/A
4260	215693.4	678647.9	N/A	1(N/A)	N/A
4261	215693.4	678637.9	N/A	1(N/A)	N/A
4262	215693.4	678627.9	N/A	1(N/A)	N/A
4263	215693.4	678617.9	N/A	1(N/A)	N/A

AT Access Track
CP Crane Pad
N/A
T Turbine

PROJECT TITLE: GIANTS BURN PHASE 2		Contract No: 7034	Date 04/07/25 DWN CHK APP GGH GGH	Final	CLIENT: Statkraft UK Ltd	Ritchie House Starlaw Business Park Livingston West Lothian EH54 8SF info@greencatrenewables.co.uk 01506 416553	
DRAWING TITLE: RESULTS OF PEAT PROBES: RESULTANT HAZARD RATING		Fig. No. A7 Sheet 84 of 112	Revisions DWN CHK APP			A trading name of Green Cat Renewables Limited	
SCALE:							

Style: GOR PEAT HAZARD RESULTANT RATING File: C:\GINT\PROJECTS\7034.GPJ Printed: 04/07/2025 13:34:03 Green Cat Renewables Ltd, Bethany Hall, Biggar ML12 6DA trading as Green Cat Geotechnical E-mail: info@greencatrenewables.co.uk Tel: 01899-309100

Exploration Point	Co-ordinates		Hazard Rating		Resultant Overall Hazard Rating
	Easting (m)	Northing (m)	Existing	Effect of Development	
4264	215693.4	678607.9	N/A	1(N/A)	N/A
4265	215703.4	678677.9	1.6	1(N/A)	1.60
4266	215703.4	678667.9	1.6	1(N/A)	1.60
4267	215703.4	678657.9	1.4	1(N/A)	1.40
4268	215703.4	678647.9	1.6	1(N/A)	1.60
4269	215703.4	678637.9	1.4	3.3(AT)	2.35
4270	215703.4	678627.9	1.6	1(N/A)	1.60
4271	215703.4	678617.9	1.6	1(N/A)	1.60
4272	215713.4	678707.9	N/A	1(N/A)	N/A
4273	215713.4	678697.9	1.4	1(N/A)	1.40
4274	215713.4	678687.9	1.8	1(N/A)	1.80
4275	215713.4	678677.9	N/A	1(N/A)	N/A
4276	215713.4	678667.9	N/A	1(N/A)	N/A
4277	215713.4	678657.9	2.0	1(N/A)	2.00
4278	215713.4	678647.9	2.0	3.3(AT)	2.65
4279	215713.4	678637.9	2.0	1(N/A)	2.00
4280	215713.4	678627.9	2.0	1(N/A)	2.00
4281	215723.4	678737.9	2.0	1(N/A)	2.00
4282	215723.4	678727.9	2.0	1(N/A)	2.00
4283	215723.4	678717.9	1.8	1(N/A)	1.80
4284	215723.4	678707.9	1.8	1(N/A)	1.80
4285	215723.4	678697.9	1.8	1(N/A)	1.80
4286	215723.4	678687.9	1.8	1(N/A)	1.80
4287	215723.4	678677.9	2.0	1(N/A)	2.00
4288	215723.4	678667.9	1.8	3.3(AT)	2.55
4289	215723.4	678657.9	2.0	1(N/A)	2.00
4290	215723.4	678647.9	2.0	1(N/A)	2.00
4291	215723.4	678637.9	2.0	1(N/A)	2.00
4292	215733.4	678767.9	1.8	1(N/A)	1.80
4293	215733.4	678757.9	1.8	1(N/A)	1.80
4294	215733.4	678747.9	1.8	1(N/A)	1.80
4295	215733.4	678737.9	2.0	1(N/A)	2.00
4296	215733.4	678727.9	2.0	1(N/A)	2.00
4297	215733.4	678717.9	1.8	1(N/A)	1.80
4298	215733.4	678707.9	1.6	1(N/A)	1.60
4299	215733.4	678697.9	1.6	1(N/A)	1.60
4300	215733.4	678687.9	1.8	1(N/A)	1.80
4301	215733.4	678677.9	1.6	3.3(AT)	2.45
4302	215733.4	678667.9	1.4	1(N/A)	1.40
4303	215733.4	678657.9	1.4	1(N/A)	1.40

AT Access Track
CP Crane Pad
N/A
T Turbine

PROJECT TITLE: GIANTS BURN PHASE 2		Contract No: 7034	Date 04/07/25	Final	CLIENT: Statkraft UK Ltd	Ritchie House Starlaw Business Park Livingston West Lothian EH54 8SF info@greencatrenewables.co.uk 01506 416553 A trading name of Green Cat Renewables Limited	
DRAWING TITLE: RESULTS OF PEAT PROBES: RESULTANT HAZARD RATING		Fig. No. A7 Sheet 85 of 112	Revisions DWN CHK APP				
SCALE:							

Style: GOR PEAT HAZARD RESULTANT RATING File: C:\GINT\PROJECTS\7034.GPJ Printed: 04/07/2025 13:34:03 Green Cat Renewables Ltd, Bethany Hall, Biggar ML12 6DA trading as Green Cat Geotechnical E-mail: info@greencatrenewables.co.uk Tel: 01899-309100

Exploration Point	Co-ordinates		Hazard Rating		Resultant Overall Hazard Rating
	Easting (m)	Northing (m)	Existing	Effect of Development	
4304	215733.4	678647.9	N/A	1(N/A)	N/A
4305	215743.4	678797.9	1.4	1(N/A)	1.40
4306	215743.4	678787.9	1.6	1(N/A)	1.60
4307	215743.4	678777.9	1.6	1(N/A)	1.60
4308	215743.4	678767.9	1.8	1(N/A)	1.80
4309	215743.4	678757.9	2.0	1(N/A)	2.00
4310	215743.4	678747.9	2.0	1(N/A)	2.00
4311	215743.4	678737.9	1.8	1(N/A)	1.80
4312	215743.4	678727.9	1.8	1(N/A)	1.80
4313	215743.4	678717.9	1.6	1(N/A)	1.60
4314	215743.4	678707.9	1.6	3.3(AT)	2.45
4315	215743.4	678697.9	1.6	3.3(AT)	2.45
4316	215743.4	678687.9	1.6	1(N/A)	1.60
4317	215743.4	678677.9	1.4	1(N/A)	1.40
4318	215743.4	678667.9	1.6	1(N/A)	1.60
4319	215743.4	678657.9	1.6	1(N/A)	1.60
4320	215753.4	678827.9	N/A	1(N/A)	N/A
4321	215753.4	678817.9	2.0	1(N/A)	2.00
4322	215753.4	678807.9	2.0	1(N/A)	2.00
4323	215753.4	678797.9	2.0	1(N/A)	2.00
4324	215753.4	678787.9	1.6	1(N/A)	1.60
4325	215753.4	678777.9	1.8	1(N/A)	1.80
4326	215753.4	678767.9	1.8	1(N/A)	1.80
4327	215753.4	678757.9	1.8	1(N/A)	1.80
4328	215753.4	678747.9	1.8	3.3(AT)	2.55
4329	215753.4	678737.9	1.8	3.3(AT)	2.55
4330	215753.4	678727.9	2.0	1(N/A)	2.00
4331	215753.4	678717.9	1.8	1(N/A)	1.80
4332	215753.4	678707.9	1.6	1(N/A)	1.60
4333	215753.4	678697.9	1.6	1(N/A)	1.60
4334	215753.4	678687.9	1.6	1(N/A)	1.60
4335	215763.4	678857.9	2.0	1(N/A)	2.00
4336	215763.4	678847.9	1.8	1(N/A)	1.80
4337	215763.4	678837.9	N/A	1(N/A)	N/A
4338	215763.4	678827.9	1.6	1(N/A)	1.60
4339	215763.4	678817.9	1.6	1(N/A)	1.60
4340	215763.4	678807.9	1.6	1(N/A)	1.60
4341	215763.4	678797.9	1.8	3.3(AT)	2.55
4342	215763.4	678787.9	1.6	3.3(AT)	2.45
4343	215763.4	678777.9	1.8	1(N/A)	1.80

AT Access Track
CP Crane Pad
N/A
T Turbine

PROJECT TITLE: GIANTS BURN PHASE 2		Contract No: 7034	Date 04/07/25	Final	CLIENT: Statkraft UK Ltd	Ritchie House Starlaw Business Park Livingston West Lothian EH54 8SF info@greencatrenewables.co.uk 01506 416553 A trading name of Green Cat Renewables Limited	
DRAWING TITLE: RESULTS OF PEAT PROBES: RESULTANT HAZARD RATING		Fig. No. A7 Sheet 86 of 112	Revisions DWN CHK APP				
SCALE:							

Exploration Point	Co-ordinates		Hazard Rating		Resultant Overall Hazard Rating
	Easting (m)	Northing (m)	Existing	Effect of Development	
4344	215763.4	678767.9	1.8	1(N/A)	1.80
4345	215763.4	678757.9	1.6	1(N/A)	1.60
4346	215763.4	678747.9	1.8	1(N/A)	1.80
4347	215763.4	678737.9	1.8	1(N/A)	1.80
4348	215763.4	678727.9	1.8	1(N/A)	1.80
4349	215773.4	678887.9	N/A	1(N/A)	N/A
4350	215773.4	678877.9	N/A	1(N/A)	N/A
4351	215773.4	678867.9	1.6	1(N/A)	1.60
4352	215773.4	678857.9	1.0	1(N/A)	1.00
4353	215773.4	678847.9	N/A	1(N/A)	N/A
4354	215773.4	678837.9	N/A	3.3(AT)	
4355	215773.4	678827.9	1.6	3.3(AT)	2.45
4356	215773.4	678817.9	1.6	1(N/A)	1.60
4357	215773.4	678807.9	1.6	1(N/A)	1.60
4358	215773.4	678797.9	1.8	1(N/A)	1.80
4359	215773.4	678787.9	2.0	1(N/A)	2.00
4360	215773.4	678777.9	1.8	1(N/A)	1.80
4361	215773.4	678767.9	2.0	1(N/A)	2.00
4362	215783.4	678917.9	N/A	1(N/A)	N/A
4363	215783.4	678907.9	N/A	1(N/A)	N/A
4364	215783.4	678897.9	N/A	1(N/A)	N/A
4365	215783.4	678887.9	2.0	1(N/A)	2.00
4366	215783.4	678877.9	1.6	1(N/A)	1.60
4367	215783.4	678867.9	1.6	1(N/A)	1.60
4368	215783.4	678857.9	N/A	3.3(AT)	
4369	215783.4	678847.9	N/A	3.3(AT)	
4370	215783.4	678837.9	N/A	1(N/A)	N/A
4371	215783.4	678827.9	1.4	1(N/A)	1.40
4372	215783.4	678817.9	1.8	1(N/A)	1.80
4373	215783.4	678807.9	1.6	1(N/A)	1.60
4374	215783.4	678797.9	1.8	1(N/A)	1.80
4375	215793.4	678927.9	N/A	1(N/A)	N/A
4376	215793.4	678917.9	1.8	1(N/A)	1.80
4377	215793.4	678907.9	1.8	1(N/A)	1.80
4378	215793.4	678897.9	1.4	1(N/A)	1.40
4379	215793.4	678887.9	1.4	1(N/A)	1.40
4380	215793.4	678877.9	N/A	3.3(AT)	
4381	215793.4	678867.9	1.6	1(N/A)	1.60
4382	215793.4	678857.9	1.6	1(N/A)	1.60
4383	215793.4	678847.9	1.4	1(N/A)	1.40

AT Access Track
 CP Crane Pad
 N/A
 T Turbine

PROJECT TITLE: GIANTS BURN PHASE 2		Contract No: 7034	Date 04/07/25	Final	CLIENT: Statkraft UK Ltd	Ritchie House Starlaw Business Park Livingston West Lothian EH54 8SF info@greencatrenewables.co.uk 01506 416553 A trading name of Green Cat Renewables Limited	
DRAWING TITLE: RESULTS OF PEAT PROBES: RESULTANT HAZARD RATING		Fig. No. A7 Sheet 87 of 112	Revisions				
SCALE:			DWN CHK APP GGH GGH				

Exploration Point	Co-ordinates		Hazard Rating		Resultant Overall Hazard Rating
	Easting (m)	Northing (m)	Existing	Effect of Development	
4384	215793.4	678837.9	1.6	1(N/A)	1.60
4385	215793.4	678827.9	1.6	1(N/A)	1.60
4386	215803.4	678947.9	N/A	1(N/A)	N/A
4387	215803.4	678937.9	N/A	1(N/A)	N/A
4388	215803.4	678927.9	N/A	1(N/A)	N/A
4389	215803.4	678917.9	1.6	1(N/A)	1.60
4390	215803.4	678907.9	1.6	1(N/A)	1.60
4391	215803.4	678897.9	N/A	3.3(AT)	
4392	215803.4	678887.9	1.0	1(N/A)	1.00
4393	215803.4	678877.9	N/A	1(N/A)	N/A
4394	215803.4	678867.9	1.8	1(N/A)	1.80
4395	215803.4	678857.9	1.4	1(N/A)	1.40
4396	215803.4	678847.9	1.6	1(N/A)	1.60
4397	215813.4	678957.9	N/A	3.3(AT)	
4398	215813.4	678947.9	N/A	3.3(AT)	
4399	215813.4	678937.9	1.6	1(N/A)	1.60
4400	215813.4	678927.9	1.6	1(N/A)	1.60
4401	215813.4	678917.9	1.8	3.3(AT)	2.55
4402	215813.4	678907.9	N/A	1(N/A)	N/A
4403	215813.4	678897.9	1.8	1(N/A)	1.80
4404	215813.4	678887.9	1.6	1(N/A)	1.60
4405	215813.4	678877.9	1.6	1(N/A)	1.60
4406	215823.4	678967.9	N/A	1(N/A)	N/A
4407	215823.4	678957.9	1.6	1(N/A)	1.60
4408	215823.4	678947.9	N/A	1(N/A)	N/A
4409	215823.4	678937.9	N/A	1(N/A)	N/A
4410	215823.4	678927.9	N/A	1(N/A)	N/A
4411	215823.4	678917.9	N/A	1(N/A)	N/A
4412	215823.4	678907.9	1.6	1(N/A)	1.60
4413	215833.4	678967.9	N/A	1(N/A)	N/A
4414	215833.4	678957.9	N/A	1(N/A)	N/A
4415	215833.4	678947.9	1.6	1(N/A)	1.60
4416	215833.4	678937.9	N/A	1(N/A)	N/A
4417	215833.4	678927.9	N/A	1(N/A)	N/A
4418	215833.4	678917.9	2.2	1(N/A)	2.20
4419	215843.4	678957.9	N/A	1(N/A)	N/A
4420	215843.4	678947.9	N/A	1(N/A)	N/A
4421	215843.4	678937.9	N/A	1(N/A)	N/A
4422	215843.4	678927.9	1.4	1(N/A)	1.40
4423	215853.4	678957.9	N/A	1(N/A)	N/A

AT Access Track
CP Crane Pad
N/A
T Turbine

PROJECT TITLE: GIANTS BURN PHASE 2		Contract No: 7034	Date 04/07/25	Final	CLIENT: Statkraft UK Ltd	Ritchie House Starlaw Business Park Livingston West Lothian EH54 8SF info@greencatrenewables.co.uk 01506 416553 A trading name of Green Cat Renewables Limited	
DRAWING TITLE: RESULTS OF PEAT PROBES: RESULTANT HAZARD RATING		Fig. No. A7 Sheet 88 of 112	Revisions DWN CHK APP				
SCALE:							

Exploration Point	Co-ordinates		Hazard Rating		Resultant Overall Hazard Rating
	Easting (m)	Northing (m)	Existing	Effect of Development	
4424	215853.4	678947.9	N/A	1(N/A)	N/A
4425	215853.4	678937.9	1.4	1(N/A)	1.40
4426	215863.4	678947.9	1.8	1(N/A)	1.80
5001	215846.8	678939.1	1.2	1(N/A)	1.20
5002	215841.3	678947.5	1.0	1(N/A)	1.00
5003	215835.8	678955.8	1.0	1(N/A)	1.00
5004	215816.9	678903.5	1.2	1(N/A)	1.20
5005	215808.9	678909.6	1.0	3.3(AT)	2.15
5006	215801.0	678915.7	1.8	1(N/A)	1.80
5007	215792.5	678862.9	1.4	1(N/A)	1.40
5008	215783.3	678866.8	N/A	1(N/A)	N/A
5009	215778.8	678817.1	N/A	1(N/A)	N/A
5010	215774.1	678870.8	1.6	1(N/A)	1.60
5011	215769.0	678819.1	N/A	3.3(AT)	
5012	215768.8	678768.1	N/A	1(N/A)	N/A
5013	215759.2	678821.1	N/A	1(N/A)	N/A
5014	215759.0	678770.1	1.4	3.3(AT)	2.35
5015	215758.4	678718.9	1.6	1(N/A)	1.60
5016	215749.2	678772.1	1.4	1(N/A)	1.40
5017	215748.6	678721.2	1.2	3.3(AT)	2.25
5018	215738.9	678723.5	1.4	1(N/A)	1.40
5019	215737.9	678670.0	1.2	1(N/A)	1.20
5020	215729.4	678675.2	1.2	3.3(AT)	2.25
5021	215720.8	678680.4	1.2	1(N/A)	1.20
5022	215706.3	678628.3	1.0	1(N/A)	1.00
5023	215699.4	678635.5	1.0	3.3(AT)	2.15
5024	215692.4	678642.6	1.0	1(N/A)	1.00
5025	215665.6	678595.6	N/A	1(N/A)	N/A
5026	215660.5	678604.2	N/A	1(N/A)	N/A
5027	215655.5	678612.8	N/A	1(N/A)	N/A
5028	215618.6	678574.0	N/A	1(N/A)	N/A
5029	215615.2	678583.4	N/A	1(N/A)	N/A
5030	215611.8	678592.8	N/A	1(N/A)	N/A
5031	215566.8	678564.7	N/A	1(N/A)	N/A
5032	215566.1	678574.7	N/A	1(N/A)	N/A
5033	215565.4	678584.7	N/A	1(N/A)	N/A
5034	215518.2	678588.3	1.6	1(N/A)	1.60
5035	215516.4	678578.5	1.6	3.3(AT)	2.45
5036	215514.6	678568.6	1.4	1(N/A)	1.40
5037	215473.3	678603.3	1.2	1(N/A)	1.20

AT Access Track
CP Crane Pad
N/A
T Turbine

PROJECT TITLE: GIANTS BURN PHASE 2		Contract No: 7034	Date 04/07/25	Final	CLIENT: Statkraft UK Ltd	Ritchie House Starlaw Business Park Livingston West Lothian EH54 8SF info@greencatrenewables.co.uk 01506 416553 A trading name of Green Cat Renewables Limited	
DRAWING TITLE: RESULTS OF PEAT PROBES: RESULTANT HAZARD RATING		Fig. No. A7 Sheet 89 of 112	Revisions DWN CHK APP				
SCALE:							

Style: GOR PEAT HAZARD RESULTANT RATING File: C:\GINT\PROJECTS\7034.GPJ Printed: 04/07/2025 13:34:04 Green Cat Renewables Ltd, Bethany Hall, Biggar ML12 6DA trading as Green Cat Geotechnical E-mail: info@greencatrenewables.co.uk Tel: 01899-309100

Exploration Point	Co-ordinates		Hazard Rating		Resultant Overall Hazard Rating
	Easting (m)	Northing (m)	Existing	Effect of Development	
5038	215469.1	678594.2	1.2	3.3(AT)	2.25
5039	215464.9	678585.2	N/A	1(N/A)	N/A
5040	215433.7	678628.9	N/A	1(N/A)	N/A
5041	215427.2	678621.3	1.4	3.3(AT)	2.35
5042	215420.8	678613.6	1.0	1(N/A)	1.00
5043	215398.6	678663.2	1.2	1(N/A)	1.20
5044	215391.5	678656.2	1.0	3.3(AT)	2.15
5045	215384.4	678649.2	1.4	1(N/A)	1.40
5046	215363.5	678698.8	1.4	1(N/A)	1.40
5047	215356.4	678691.8	1.0	3.3(AT)	2.15
5048	215349.2	678684.8	1.2	1(N/A)	1.20
5049	215328.4	678734.4	1.2	1(N/A)	1.20
5050	215321.2	678727.4	N/A	3.3(AT)	
5051	215314.1	678720.4	N/A	1(N/A)	N/A
5052	215293.2	678770.0	N/A	1(N/A)	N/A
5053	215286.1	678763.0	1.4	3.3(AT)	2.35
5054	215279.0	678756.0	1.4	1(N/A)	1.40
5055	215258.1	678805.6	1.2	1(N/A)	1.20
5056	215251.0	678798.6	1.2	3.3(AT)	2.25
5057	215243.9	678791.5	1.6	1(N/A)	1.60
5058	215223.0	678841.2	1.4	1(N/A)	1.40
5059	215215.9	678834.2	1.2	3.3(AT)	2.25
5060	215208.8	678827.1	1.2	1(N/A)	1.20
5061	215187.9	678876.8	N/A	1(N/A)	N/A
5062	215180.7	678869.7	N/A	1(N/A)	N/A
5063	215173.6	678862.7	N/A	1(N/A)	N/A
5064	215152.7	678912.3	N/A	1(N/A)	N/A
5065	215145.6	678905.3	N/A	1(N/A)	N/A
5066	215138.5	678898.3	N/A	1(N/A)	N/A
5067	215115.7	678948.7	N/A	1(N/A)	N/A
5068	215110.1	678940.5	N/A	1(N/A)	N/A
5069	215104.4	678932.2	N/A	1(N/A)	N/A
5070	215074.5	678977.0	N/A	1(N/A)	N/A
5071	215068.8	678968.7	N/A	1(N/A)	N/A
5072	215063.2	678960.5	N/A	1(N/A)	N/A
5073	215033.2	679005.2	N/A	1(N/A)	N/A
5074	215027.6	678996.9	N/A	1(N/A)	N/A
5075	215021.9	678988.7	N/A	1(N/A)	N/A
5076	214991.9	679033.4	N/A	1(N/A)	N/A
5077	214986.3	679025.2	N/A	1(N/A)	N/A

AT Access Track
CP Crane Pad
N/A
T Turbine

PROJECT TITLE: GIANTS BURN PHASE 2		Contract No: 7034	Date 04/07/25	Final	CLIENT: Statkraft UK Ltd	Ritchie House Starlaw Business Park Livingston West Lothian EH54 8SF info@greencatrenewables.co.uk 01506 416553 A trading name of Green Cat Renewables Limited	
DRAWING TITLE: RESULTS OF PEAT PROBES: RESULTANT HAZARD RATING		Fig. No. A7 Sheet 90 of 112	Revisions DWN CHK APP				
SCALE:							

Style: GOR PEAT HAZARD RESULTANT RATING File: C:\GINT\PROJECTS\7034.GPJ Printed: 04/07/2025 13:34:04 Green Cat Renewables Ltd, Bethany Hall, Biggar ML12 6DA trading as Green Cat Geotechnical E-mail: info@greencatrenewables.co.uk Tel: 01899-309100

Exploration Point	Co-ordinates		Hazard Rating		Resultant Overall Hazard Rating
	Easting (m)	Northing (m)	Existing	Effect of Development	
5078	214980.7	679016.9	N/A	1(N/A)	N/A
5079	214948.8	679061.2	N/A	1(N/A)	N/A
5080	214944.3	679052.2	N/A	1(N/A)	N/A
5081	214939.9	679043.3	N/A	1(N/A)	N/A
5082	214904.0	679083.5	N/A	1(N/A)	N/A
5083	214899.6	679074.5	N/A	1(N/A)	N/A
5084	214895.1	679065.6	N/A	1(N/A)	N/A
5085	214858.0	679105.9	N/A	1(N/A)	N/A
5086	214854.6	679096.5	N/A	1(N/A)	N/A
5087	214851.3	679087.0	N/A	1(N/A)	N/A
5088	214810.9	679122.6	N/A	1(N/A)	N/A
5089	214807.5	679113.2	N/A	1(N/A)	N/A
5090	214804.2	679103.8	N/A	1(N/A)	N/A
5091	214768.5	678954.1	1.4	1(N/A)	1.40
5092	214768.5	678944.1	1.4	1(N/A)	1.40
5093	214768.5	678934.1	1.4	1(N/A)	1.40
5094	214768.5	678924.1	1.2	1(N/A)	1.20
5095	214768.5	678914.1	1.4	1(N/A)	1.40
5096	214768.5	678904.1	1.4	1(N/A)	1.40
5097	214768.5	678894.1	1.4	1(N/A)	1.40
5098	214763.9	679139.4	N/A	1(N/A)	N/A
5099	214760.4	679130.0	N/A	1(N/A)	N/A
5100	214758.5	678964.1	1.4	1(N/A)	1.40
5101	214758.5	678954.1	1.2	1(N/A)	1.20
5102	214758.5	678944.1	1.4	1(N/A)	1.40
5103	214758.5	678934.1	1.6	1(N/A)	1.60
5104	214758.5	678924.1	1.2	1(N/A)	1.20
5105	214758.5	678914.1	1.4	1(N/A)	1.40
5106	214758.5	678904.1	1.4	1(N/A)	1.40
5107	214758.5	678894.1	1.4	1(N/A)	1.40
5108	214758.5	678884.1	1.4	1(N/A)	1.40
5109	214757.0	679120.6	N/A	1(N/A)	N/A
5110	214748.5	678974.1	1.4	1(N/A)	1.40
5111	214748.5	678964.1	1.2	1(N/A)	1.20
5112	214748.5	678954.1	1.2	2.6(CP)	1.90
5113	214748.5	678944.1	1.4	2.6(CP)	2.00
5114	214748.5	678934.1	1.6	1(N/A)	1.60
5115	214748.5	678924.1	1.2	1(N/A)	1.20
5116	214748.5	678914.1	1.6	1(N/A)	1.60
5117	214748.5	678904.1	1.2	1(N/A)	1.20

AT Access Track
CP Crane Pad
N/A
T Turbine

PROJECT TITLE: GIANTS BURN PHASE 2	Contract No: 7034	Date 04/07/25 DWN CHK APP GGH GGH	Final	CLIENT: Statkraft UK Ltd	Ritchie House Starlaw Business Park Livingston West Lothian EH54 8SF info@greencatrenewables.co.uk 01506 416553 A trading name of Green Cat Renewables Limited	
DRAWING TITLE: RESULTS OF PEAT PROBES: RESULTANT HAZARD RATING	Fig. No. A7 Sheet 91 of 112	Revisions DWN CHK APP				
SCALE:						

Exploration Point	Co-ordinates		Hazard Rating		Resultant Overall Hazard Rating
	Easting (m)	Northing (m)	Existing	Effect of Development	
5118	214748.5	678894.1	1.2	1(N/A)	1.20
5119	214748.5	678884.1	1.2	1(N/A)	1.20
5120	214748.5	678874.1	N/A	1(N/A)	N/A
5121	214738.5	678974.1	N/A	1(N/A)	N/A
5122	214738.5	678964.1	N/A	1(N/A)	N/A
5123	214738.5	678954.1	1.2	2.6(CP)	1.90
5124	214738.5	678944.1	1.2	3.3(AT)	2.25
5125	214738.5	678934.1	1.4	2.6(CP)	2.00
5126	214738.5	678924.1	1.2	1(N/A)	1.20
5127	214738.5	678914.1	1.2	1(N/A)	1.20
5128	214738.5	678904.1	1.4	1(N/A)	1.40
5129	214738.5	678894.1	1.4	1(N/A)	1.40
5130	214738.5	678884.1	1.2	1(N/A)	1.20
5131	214738.5	678874.1	1.4	1(N/A)	1.40
5132	214731.1	679175.0	N/A	1(N/A)	N/A
5133	214728.5	678974.1	N/A	1(N/A)	N/A
5134	214728.5	678964.1	N/A	1(N/A)	N/A
5135	214728.5	678954.1	N/A	1(N/A)	N/A
5136	214728.5	678944.1	N/A	1(N/A)	N/A
5137	214728.5	678934.1	N/A	1(N/A)	N/A
5138	214728.5	678924.1	N/A	1(N/A)	N/A
5139	214728.5	678914.1	1.4	1(N/A)	1.40
5140	214728.5	678904.1	1.4	1(N/A)	1.40
5141	214728.5	678894.1	1.2	1(N/A)	1.20
5142	214728.5	678884.1	1.2	1(N/A)	1.20
5143	214728.5	678874.1	1.2	1(N/A)	1.20
5144	214728.5	678864.1	1.2	1(N/A)	1.20
5145	214728.5	678984.1	1.2	2.6(CP)	1.90
5146	214721.8	679171.3	1.4	3.3(AT)	2.35
5147	214718.5	678984.1	1.6	2.6(CP)	2.10
5148	214718.5	678974.1	1.4	2.6(CP)	2.00
5149	214718.5	678964.1	1.4	3.3(AT)	2.35
5150	214718.5	678954.1	1.4	2.6(CP)	2.00
5151	214718.5	678944.1	1.4	2.6(CP)	2.00
5152	214718.5	678934.1	N/A	1(N/A)	N/A
5153	214718.5	678924.1	N/A	1(N/A)	N/A
5154	214718.5	678914.1	N/A	1(N/A)	N/A
5155	214718.5	678904.1	N/A	1(N/A)	N/A
5156	214718.5	678894.1	N/A	1(N/A)	N/A
5157	214718.5	678884.1	1.6	1(N/A)	1.60

AT Access Track
 CP Crane Pad
 N/A
 T Turbine

PROJECT TITLE: GIANTS BURN PHASE 2		Contract No: 7034	Date 04/07/25	Final	CLIENT: Statkraft UK Ltd	Ritchie House Starlaw Business Park Livingston West Lothian EH54 8SF info@greencatrenewables.co.uk 01506 416553 A trading name of Green Cat Renewables Limited	
DRAWING TITLE: RESULTS OF PEAT PROBES: RESULTANT HAZARD RATING		Fig. No. A7 Sheet 92 of 112	Revisions DWN CHK APP				
SCALE:							

Exploration Point	Co-ordinates		Hazard Rating		Resultant Overall Hazard Rating
	Easting (m)	Northing (m)	Existing	Effect of Development	
5158	214718.5	678874.1	1.2	1(N/A)	1.20
5159	214718.5	678864.1	1.4	1(N/A)	1.40
5160	214718.5	678994.1	1.2	2.6(CP)	1.90
5161	214717.5	679222.0	1.2	1(N/A)	1.20
5162	214716.7	679156.4	1.4	1(N/A)	1.40
5163	214713.4	679147.0	1.6	3.3(AT)	2.45
5164	214712.5	679167.6	1.2	1(N/A)	1.20
5165	214710.1	679137.6	1.4	1(N/A)	1.40
5166	214708.5	678984.1	1.2	2.6(CP)	1.90
5167	214708.5	678974.1	1.4	3.3(AT)	2.35
5168	214708.5	678964.1	1.4	2.6(CP)	2.00
5169	214708.5	678954.1	1.2	2.6(CP)	1.90
5170	214708.5	678944.1	N/A	1(N/A)	N/A
5171	214708.5	678934.1	N/A	1(N/A)	N/A
5172	214708.5	678924.1	N/A	1(N/A)	N/A
5173	214708.5	678914.1	N/A	1(N/A)	N/A
5174	214708.5	678904.1	1.4	1(N/A)	1.40
5175	214708.5	678894.1	N/A	1(N/A)	N/A
5176	214708.5	678884.1	N/A	1(N/A)	N/A
5177	214708.5	678874.1	N/A	1(N/A)	N/A
5178	214708.5	678864.1	N/A	1(N/A)	N/A
5179	214708.5	679004.1	N/A	1(N/A)	N/A
5180	214708.5	678994.1	1.4	2.6(CP)	2.00
5181	214707.9	679219.3	1.2	3.3(AT)	2.25
5182	214704.8	678987.2	1.4	2.6(CP)	2.00
5183	214704.1	679270.2	1.2	1(N/A)	1.20
5184	214698.5	678974.1	1.4	2.6(CP)	2.00
5185	214698.5	678964.1	1.2	2.6(CP)	1.90
5186	214698.5	678954.1	1.2	2.6(CP)	1.90
5187	214698.5	678944.1	1.6	2.6(CP)	2.10
5188	214698.5	678934.1	1.4	2.6(CP)	2.00
5189	214698.5	678924.1	1.4	1(N/A)	1.40
5190	214698.5	678914.1	1.4	1(N/A)	1.40
5191	214698.5	678904.1	N/A	1(N/A)	N/A
5192	214698.5	678894.1	1.4	1(N/A)	1.40
5193	214698.5	678884.1	N/A	1(N/A)	N/A
5194	214698.5	678874.1	N/A	1(N/A)	N/A
5195	214698.5	678864.1	N/A	1(N/A)	N/A
5196	214698.5	678984.1	N/A	1(N/A)	N/A
5197	214698.5	679004.1	N/A	1(N/A)	N/A

AT Access Track
 CP Crane Pad
 N/A
 T Turbine

PROJECT TITLE: GIANTS BURN PHASE 2		Contract No: 7034	Date 04/07/25	Final	CLIENT: Statkraft UK Ltd	Ritchie House Starlaw Business Park Livingston West Lothian EH54 8SF info@greencatrenewables.co.uk 01506 416553 A trading name of Green Cat Renewables Limited	
DRAWING TITLE: RESULTS OF PEAT PROBES: RESULTANT HAZARD RATING		Fig. No. A7 Sheet 93 of 112	Revisions				
SCALE:			DWN CHK APP GGH GGH				

Exploration Point	Co-ordinates		Hazard Rating		Resultant Overall Hazard Rating
	Easting (m)	Northing (m)	Existing	Effect of Development	
5198	214698.5	678994.1	1.2	2.6(CP)	1.90
5199	214698.5	679324.1	1.4	2.6(CP)	2.00
5200	214698.5	679314.1	N/A	1(N/A)	N/A
5201	214698.5	679304.1	N/A	1(N/A)	N/A
5202	214698.3	679216.6	N/A	1(N/A)	N/A
5203	214695.2	678984.3	1.2	2.6(CP)	1.90
5204	214694.4	679267.5	1.2	3.3(AT)	2.25
5205	214688.5	679394.1	1.4	1(N/A)	1.40
5206	214688.5	679384.1	1.4	1(N/A)	1.40
5207	214688.5	679374.1	1.4	1(N/A)	1.40
5208	214688.5	679364.1	1.2	2.6(CP)	1.90
5209	214688.5	679354.1	1.6	2.6(CP)	2.10
5210	214688.5	679344.1	1.6	2.6(CP)	2.10
5211	214688.5	679334.1	1.6	2.6(CP)	2.10
5212	214688.5	678974.1	1.4	2.6(CP)	2.00
5213	214688.5	678964.1	1.4	2.6(CP)	2.00
5214	214688.5	678954.1	1.2	2.6(CP)	1.90
5215	214688.5	678944.1	1.2	2.6(CP)	1.90
5216	214688.5	678934.1	N/A	1(N/A)	N/A
5217	214688.5	678924.1	N/A	1(N/A)	N/A
5218	214688.5	678914.1	N/A	1(N/A)	N/A
5219	214688.5	678904.1	N/A	1(N/A)	N/A
5220	214688.5	678894.1	N/A	1(N/A)	N/A
5221	214688.5	678884.1	N/A	1(N/A)	N/A
5222	214688.5	678874.1	N/A	1(N/A)	N/A
5223	214688.5	679324.1	2.2	2.6(CP)	2.40
5224	214688.5	679314.1	2.4	2.6(CP)	2.50
5225	214688.5	679304.1	2.2	2.6(CP)	2.40
5226	214684.8	679264.8	N/A	1(N/A)	N/A
5227	214678.5	679319.9	N/A	1(N/A)	N/A
5228	214678.5	679404.1	2.4	1(N/A)	2.40
5229	214678.5	679394.1	N/A	1(N/A)	N/A
5230	214678.5	679384.1	2.0	1(N/A)	2.00
5231	214678.5	679374.1	1.2	2.6(CP)	1.90
5232	214678.5	679364.1	1.4	2.6(CP)	2.00
5233	214678.5	679354.1	1.4	2.6(CP)	2.00
5234	214678.5	679344.1	N/A	2.6(CP)	
5235	214678.5	679334.1	N/A	2.6(CP)	
5236	214678.5	679324.1	N/A	3.3(AT)	
5237	214678.5	678964.1	N/A	2.6(CP)	

AT Access Track
CP Crane Pad
N/A
T Turbine

PROJECT TITLE: GIANTS BURN PHASE 2		Contract No: 7034	Date 04/07/25	Final	CLIENT: Statkraft UK Ltd	Ritchie House Starlaw Business Park Livingston West Lothian EH54 8SF info@greencatrenewables.co.uk 01506 416553 A trading name of Green Cat Renewables Limited	
DRAWING TITLE: RESULTS OF PEAT PROBES: RESULTANT HAZARD RATING		Fig. No. A7 Sheet 94 of 112	Revisions DWN CHK APP				
SCALE:			DWN CHK APP				

Exploration Point	Co-ordinates		Hazard Rating		Resultant Overall Hazard Rating
	Easting (m)	Northing (m)	Existing	Effect of Development	
5238	214678.5	678954.1	N/A	2.6(CP)	
5239	214678.5	678944.1	1.6	1(N/A)	1.60
5240	214678.5	678934.1	1.2	1(N/A)	1.20
5241	214678.5	678924.1	1.4	1(N/A)	1.40
5242	214678.5	678914.1	1.6	1(N/A)	1.60
5243	214678.5	678904.1	1.4	1(N/A)	1.40
5244	214678.5	678894.1	1.6	1(N/A)	1.60
5245	214678.5	678884.1	1.2	1(N/A)	1.20
5246	214678.5	678874.1	1.4	1(N/A)	1.40
5247	214678.5	678974.1	N/A	1(N/A)	N/A
5248	214678.5	679314.1	N/A	1(N/A)	N/A
5249	214674.7	679031.5	N/A	1(N/A)	N/A
5250	214674.4	679058.3	N/A	1(N/A)	N/A
5251	214674.3	679176.5	N/A	1(N/A)	N/A
5252	214673.9	679311.0	N/A	1(N/A)	N/A
5253	214669.2	679302.1	N/A	1(N/A)	N/A
5254	214668.5	679168.4	N/A	3.3(AT)	
5255	214668.5	679414.1	1.4	1(N/A)	1.40
5256	214668.5	679404.1	1.4	1(N/A)	1.40
5257	214668.5	679394.1	1.4	1(N/A)	1.40
5258	214668.5	679384.1	N/A	1(N/A)	N/A
5259	214668.5	679374.1	2.4	2.6(CP)	2.50
5260	214668.5	679364.1	1.4	3.3(AT)	2.35
5261	214668.5	679354.1	1.4	3.3(AT)	2.35
5262	214668.5	679344.1	1.2	2.6(CP)	1.90
5263	214668.5	679334.1	1.2	2.6(CP)	1.90
5264	214668.5	679324.1	1.2	2.6(CP)	1.90
5265	214668.5	679314.1	1.2	2.6(CP)	1.90
5266	214668.5	678954.1	1.4	1(N/A)	1.40
5267	214668.5	678944.1	1.6	1(N/A)	1.60
5268	214668.5	678934.1	1.4	1(N/A)	1.40
5269	214668.5	678924.1	1.2	1(N/A)	1.20
5270	214668.5	678914.1	1.2	1(N/A)	1.20
5271	214668.5	678904.1	1.6	1(N/A)	1.60
5272	214668.5	678894.1	1.2	1(N/A)	1.20
5273	214668.5	678884.1	1.6	1(N/A)	1.60
5274	214668.5	678974.1	1.4	2.6(CP)	2.00
5275	214668.5	678964.1	1.4	2.6(CP)	2.00
5276	214667.9	679065.9	1.4	3.3(AT)	2.35
5277	214667.2	679024.9	1.4	3.3(AT)	2.35

AT Access Track
 CP Crane Pad
 N/A
 T Turbine

PROJECT TITLE: GIANTS BURN PHASE 2		Contract No: 7034	Date 04/07/25	Final	CLIENT: Statkraft UK Ltd	Ritchie House Starlaw Business Park Livingston West Lothian EH54 8SF info@greencatrenewables.co.uk 01506 416553 A trading name of Green Cat Renewables Limited	
DRAWING TITLE: RESULTS OF PEAT PROBES: RESULTANT HAZARD RATING		Fig. No. A7 Sheet 95 of 112	Revisions DWN CHK APP				
SCALE:							

Exploration Point	Co-ordinates		Hazard Rating		Resultant Overall Hazard Rating
	Easting (m)	Northing (m)	Existing	Effect of Development	
5278	214663.8	679050.7	1.2	1(N/A)	1.20
5279	214662.7	679160.2	1.2	1(N/A)	1.20
5280	214661.4	679073.5	N/A	1(N/A)	N/A
5281	214659.7	679018.3	N/A	1(N/A)	N/A
5282	214658.5	679414.1	N/A	1(N/A)	N/A
5283	214658.5	679404.1	N/A	1(N/A)	N/A
5284	214658.5	679394.1	N/A	1(N/A)	N/A
5285	214658.5	679384.1	N/A	1(N/A)	N/A
5286	214658.5	679374.1	N/A	2.6(CP)	
5287	214658.5	679364.1	1.6	2.6(CP)	2.10
5288	214658.5	679354.1	N/A	1(N/A)	N/A
5289	214658.5	679344.1	N/A	1(N/A)	N/A
5290	214658.5	679334.1	N/A	1(N/A)	N/A
5291	214658.5	679324.1	N/A	1(N/A)	N/A
5292	214658.5	679314.1	1.6	2.6(CP)	2.10
5293	214658.5	678944.1	1.6	1(N/A)	1.60
5294	214658.5	678934.1	2.0	1(N/A)	2.00
5295	214658.5	678924.1	1.6	1(N/A)	1.60
5296	214658.5	678914.1	1.6	1(N/A)	1.60
5297	214658.5	678904.1	1.4	1(N/A)	1.40
5298	214658.5	679304.1	1.4	2.6(CP)	2.00
5299	214654.6	679054.5	1.6	3.3(AT)	2.45
5300	214648.5	679414.1	1.6	1(N/A)	1.60
5301	214648.5	679404.1	1.6	1(N/A)	1.60
5302	214648.5	679394.1	1.6	1(N/A)	1.60
5303	214648.5	679384.1	1.6	1(N/A)	1.60
5304	214648.5	679374.1	2.0	2.6(CP)	2.30
5305	214648.5	679364.1	2.2	2.6(CP)	2.40
5306	214648.5	679354.1	2.0	2.6(CP)	2.30
5307	214648.5	679344.1	2.2	2.6(CP)	2.40
5308	214648.5	679334.1	2.0	2.6(CP)	2.30
5309	214648.5	679324.1	2.0	2.6(CP)	2.30
5310	214648.5	679314.1	1.8	2.6(CP)	2.20
5311	214648.5	679304.1	2.0	2.6(CP)	2.30
5312	214648.5	679294.1	1.8	2.6(CP)	2.20
5313	214647.4	679211.3	1.8	1(N/A)	1.80
5314	214645.4	679058.4	1.8	1(N/A)	1.80
5315	214641.7	679069.1	N/A	1(N/A)	N/A
5316	214638.5	679424.1	N/A	1(N/A)	N/A
5317	214638.5	679414.1	N/A	1(N/A)	N/A

AT Access Track
 CP Crane Pad
 N/A
 T Turbine

PROJECT TITLE: GIANTS BURN PHASE 2		Contract No: 7034	Date 04/07/25	Final	CLIENT: Statkraft UK Ltd	Ritchie House Starlaw Business Park Livingston West Lothian EH54 8SF info@greencatrenewables.co.uk 01506 416553 A trading name of Green Cat Renewables Limited	
DRAWING TITLE: RESULTS OF PEAT PROBES: RESULTANT HAZARD RATING		Fig. No. A7 Sheet 96 of 112	Revisions DWN CHK APP				
SCALE:							

Exploration Point	Co-ordinates		Hazard Rating		Resultant Overall Hazard Rating
	Easting (m)	Northing (m)	Existing	Effect of Development	
5318	214638.5	679404.1	N/A	1(N/A)	N/A
5319	214638.5	679394.1	N/A	1(N/A)	N/A
5320	214638.5	679384.1	N/A	1(N/A)	N/A
5321	214638.5	679374.1	N/A	1(N/A)	N/A
5322	214638.5	679364.1	N/A	1(N/A)	N/A
5323	214638.5	679354.1	N/A	1(N/A)	N/A
5324	214638.5	679344.1	N/A	1(N/A)	N/A
5325	214638.5	679334.1	N/A	1(N/A)	N/A
5326	214638.5	679324.1	N/A	1(N/A)	N/A
5327	214638.5	679314.1	2.4	2.6(CP)	2.50
5328	214638.5	679304.1	2.4	1(N/A)	2.40
5329	214638.2	679207.4	2.4	3.3(AT)	2.85
5330	214634.2	679062.5	2.2	3.3(AT)	2.75
5331	214631.8	679257.9	2.0	1(N/A)	2.00
5332	214628.9	679203.6	2.0	1(N/A)	2.00
5333	214628.5	679424.1	2.0	1(N/A)	2.00
5334	214628.5	679414.1	2.2	1(N/A)	2.20
5335	214628.5	679404.1	2.2	1(N/A)	2.20
5336	214628.5	679394.1	2.2	1(N/A)	2.20
5337	214628.5	679384.1	2.2	1(N/A)	2.20
5338	214628.5	679374.1	1.8	1(N/A)	1.80
5339	214628.5	679364.1	2.2	2.1(T)	2.15
5340	214628.5	679354.1	2.0	2.1(T)	2.05
5341	214628.5	679344.1	2.0	1(N/A)	2.00
5342	214628.5	679334.1	2.0	1(N/A)	2.00
5343	214628.5	679324.1	N/A	1(N/A)	N/A
5344	214628.5	679314.1	N/A	1(N/A)	N/A
5345	214628.5	679304.1	N/A	1(N/A)	N/A
5346	214626.7	679055.9	N/A	1(N/A)	N/A
5347	214622.3	679254.8	N/A	1(N/A)	N/A
5348	214618.5	679414.1	N/A	1(N/A)	N/A
5349	214618.5	679404.1	N/A	1(N/A)	N/A
5350	214618.5	679394.1	2.2	1(N/A)	2.20
5351	214618.5	679384.1	2.2	1(N/A)	2.20
5352	214618.5	679374.1	2.2	1(N/A)	2.20
5353	214618.5	679364.1	2.4	1(N/A)	2.40
5354	214618.5	679354.1	2.4	1(N/A)	2.40
5355	214618.5	679344.1	2.2	1(N/A)	2.20
5356	214618.5	679334.1	2.2	1(N/A)	2.20
5357	214618.5	679324.1	2.2	1(N/A)	2.20

AT Access Track
 CP Crane Pad
 N/A
 T Turbine

PROJECT TITLE: GIANTS BURN PHASE 2		Contract No: 7034	Date 04/07/25	Final	CLIENT: Statkraft UK Ltd	Ritchie House Starlaw Business Park Livingston West Lothian EH54 8SF info@greencatrenewables.co.uk 01506 416553 A trading name of Green Cat Renewables Limited	
DRAWING TITLE: RESULTS OF PEAT PROBES: RESULTANT HAZARD RATING		Fig. No. A7 Sheet 97 of 112	Revisions DWN CHK APP				
SCALE:							

Exploration Point	Co-ordinates		Hazard Rating		Resultant Overall Hazard Rating
	Easting (m)	Northing (m)	Existing	Effect of Development	
5358	214618.5	679314.1	2.2	1(N/A)	2.20
5359	214618.5	679304.1	2.0	1(N/A)	2.00
5360	214616.4	679305.2	2.0	1(N/A)	2.00
5361	214612.7	679251.7	1.6	1(N/A)	1.60
5362	214611.4	678764.9	1.6	1(N/A)	1.60
5363	214608.7	679106.6	1.6	1(N/A)	1.60
5364	214608.5	679414.1	N/A	1(N/A)	N/A
5365	214608.5	679404.1	N/A	1(N/A)	N/A
5366	214608.5	679394.1	N/A	1(N/A)	N/A
5367	214608.5	679384.1	N/A	1(N/A)	N/A
5368	214608.5	679374.1	N/A	1(N/A)	N/A
5369	214608.5	679364.1	N/A	1(N/A)	N/A
5370	214608.5	679354.1	N/A	1(N/A)	N/A
5371	214608.5	679344.1	N/A	1(N/A)	N/A
5372	214608.5	679334.1	2.2	1(N/A)	2.20
5373	214608.5	679324.1	N/A	1(N/A)	N/A
5374	214608.5	679314.1	N/A	1(N/A)	N/A
5375	214606.8	679302.4	N/A	1(N/A)	N/A
5376	214606.1	678815.0	2.4	1(N/A)	2.40
5377	214601.5	678764.2	2.6	3.3(AT)	2.95
5378	214601.2	679100.0	2.4	3.3(AT)	2.85
5379	214600.7	678864.7	2.2	1(N/A)	2.20
5380	214599.1	678712.8	2.2	1(N/A)	2.20
5381	214598.5	679404.1	2.2	1(N/A)	2.20
5382	214598.5	679394.1	2.2	1(N/A)	2.20
5383	214598.5	679384.1	2.2	1(N/A)	2.20
5384	214598.5	679374.1	2.2	1(N/A)	2.20
5385	214598.5	679364.1	2.0	1(N/A)	2.00
5386	214598.5	679354.1	2.2	1(N/A)	2.20
5387	214598.5	679344.1	2.2	1(N/A)	2.20
5388	214598.5	679334.1	1.8	1(N/A)	1.80
5389	214598.5	679324.1	N/A	1(N/A)	N/A
5390	214598.5	679314.1	N/A	1(N/A)	N/A
5391	214597.2	679299.5	N/A	1(N/A)	N/A
5392	214596.2	678813.9	N/A	1(N/A)	N/A
5393	214595.3	678914.4	N/A	1(N/A)	N/A
5394	214593.7	679093.4	N/A	1(N/A)	N/A
5395	214592.9	679354.2	N/A	1(N/A)	N/A
5396	214591.5	678763.4	N/A	1(N/A)	N/A
5397	214590.8	678863.6	2.6	3.3(AT)	2.95

AT Access Track
 CP Crane Pad
 N/A
 T Turbine

PROJECT TITLE: GIANTS BURN PHASE 2		Contract No: 7034	Date 04/07/25	Final	CLIENT: Statkraft UK Ltd	Ritchie House Starlaw Business Park Livingston West Lothian EH54 8SF info@greencatrenewables.co.uk 01506 416553 A trading name of Green Cat Renewables Limited	
DRAWING TITLE: RESULTS OF PEAT PROBES: RESULTANT HAZARD RATING		Fig. No. A7 Sheet 98 of 112	Revisions DWN CHK APP				
SCALE:							

Exploration Point	Co-ordinates		Hazard Rating		Resultant Overall Hazard Rating
	Easting (m)	Northing (m)	Existing	Effect of Development	
5399	214589.6	678716.0	2.4	3.3(AT)	2.85
5400	214588.5	679394.1	2.4	1(N/A)	2.40
5401	214588.5	679384.1	2.0	1(N/A)	2.00
5402	214588.5	679374.1	2.0	1(N/A)	2.00
5403	214588.5	679364.1	N/A	1(N/A)	N/A
5404	214588.5	679354.1	2.4	1(N/A)	2.40
5405	214588.5	679344.1	2.0	3.3(AT)	2.65
5406	214588.5	679334.1	2.2	1(N/A)	2.20
5407	214588.5	679324.1	2.2	1(N/A)	2.20
5408	214586.2	678812.8	2.2	1(N/A)	2.20
5409	214586.2	679213.4	2.0	1(N/A)	2.00
5410	214586.0	679346.9	N/A	1(N/A)	N/A
5411	214585.8	679204.7	N/A	1(N/A)	N/A
5412	214585.4	678913.3	N/A	3.3(AT)	
5413	214584.6	679013.8	N/A	1(N/A)	N/A
5414	214583.4	678665.4	N/A	1(N/A)	N/A
5415	214580.8	678862.5	N/A	1(N/A)	N/A
5416	214580.1	678719.2	N/A	1(N/A)	N/A
5417	214580.0	678963.0	2.2	3.3(AT)	2.75
5418	214579.2	679339.6	2.2	1(N/A)	2.20
5419	214579.2	679063.5	2.2	1(N/A)	2.20
5420	214578.7	679195.7	2.2	2.6(CP)	2.40
5421	214578.5	679384.1	2.2	1(N/A)	2.20
5422	214578.5	679374.1	2.2	1(N/A)	2.20
5423	214578.5	679364.1	2.2	1(N/A)	2.20
5424	214578.5	679354.1	N/A	1(N/A)	N/A
5425	214578.5	679344.1	N/A	1(N/A)	N/A
5426	214578.4	679223.1	N/A	1(N/A)	N/A
5427	214578.1	679213.8	N/A	1(N/A)	N/A
5428	214577.9	679205.0	2.4	2.6(CP)	2.50
5429	214575.5	679144.2	2.2	2.6(CP)	2.40
5430	214575.4	678912.2	2.4	1(N/A)	2.40
5431	214574.6	679012.7	2.2	3.3(AT)	2.75
5432	214573.9	678668.5	2.2	3.3(AT)	2.75
5433	214573.7	679113.4	2.2	1(N/A)	2.20
5434	214570.1	678961.9	2.2	1(N/A)	2.20
5435	214569.2	679062.4	2.2	3.3(AT)	2.75
5436	214568.5	679214.1	2.2	2.6(CP)	2.40
5437	214568.5	679204.1	2.0	2.6(CP)	2.30
5438	214568.5	679164.1	2.0	2.6(CP)	2.30

AT Access Track
CP Crane Pad
N/A
T Turbine

PROJECT TITLE: GIANTS BURN PHASE 2		Contract No: 7034	Date 04/07/25	Final	CLIENT: Statkraft UK Ltd	Ritchie House Starlaw Business Park Livingston West Lothian EH54 8SF info@greencatrenewables.co.uk 01506 416553 A trading name of Green Cat Renewables Limited	
DRAWING TITLE: RESULTS OF PEAT PROBES: RESULTANT HAZARD RATING		Fig. No. A7 Sheet 99 of 112	Revisions DWN CHK APP				
SCALE:							

Style: GOR PEAT HAZARD RESULTANT RATING File: C:\GINT\PROJECTS\7034.GPJ Printed: 04/07/2025 13:34:06 Green Cat Renewables Ltd, Bethany Hall, Biggar ML12 6DA trading as Green Cat Geotechnical E-mail: info@greencatrenewables.co.uk Tel: 01899-309100

Exploration Point	Co-ordinates		Hazard Rating		Resultant Overall Hazard Rating
	Easting (m)	Northing (m)	Existing	Effect of Development	
5439	214568.5	679154.1	N/A	1(N/A)	N/A
5440	214568.3	679223.9	N/A	1(N/A)	N/A
5441	214568.3	679186.4	N/A	1(N/A)	N/A
5442	214568.1	679194.4	N/A	1(N/A)	N/A
5443	214568.1	679137.5	N/A	1(N/A)	N/A
5444	214567.8	678617.9	N/A	1(N/A)	N/A
5445	214567.6	679234.2	2.6	1(N/A)	2.60
5446	214564.7	679011.7	2.2	1(N/A)	2.20
5447	214564.4	678671.7	2.2	1(N/A)	2.20
5448	214563.8	679112.1	2.2	3.3(AT)	2.75
5449	214560.7	679130.8	2.0	3.3(AT)	2.65
5450	214559.5	678691.9	2.2	1(N/A)	2.20
5451	214559.3	679061.4	2.2	1(N/A)	2.20
5452	214558.5	679224.1	2.2	2.6(CP)	2.40
5453	214558.5	679214.1	2.2	2.6(CP)	2.40
5454	214558.5	679204.1	2.2	2.6(CP)	2.40
5455	214558.5	679194.1	N/A	1(N/A)	N/A
5456	214558.5	679174.1	N/A	1(N/A)	N/A
5457	214558.5	679164.1	N/A	1(N/A)	N/A
5458	214558.5	679154.1	N/A	1(N/A)	N/A
5459	214558.5	679185.4	N/A	1(N/A)	N/A
5460	214558.3	678621.0	N/A	1(N/A)	N/A
5461	214558.1	679234.2	N/A	1(N/A)	N/A
5462	214557.8	679243.8	N/A	1(N/A)	N/A
5463	214556.6	679165.3	N/A	1(N/A)	N/A
5464	214556.2	678701.4	2.4	3.3(AT)	2.85
5465	214553.9	679110.9	2.0	1(N/A)	2.00
5466	214553.0	678710.8	2.2	1(N/A)	2.20
5467	214550.0	678569.0	2.2	1(N/A)	2.20
5468	214548.9	679158.9	2.2	3.3(AT)	2.75
5469	214548.8	678624.2	2.2	1(N/A)	2.20
5470	214548.5	679234.1	2.2	2.6(CP)	2.40
5471	214548.5	679224.1	2.0	2.6(CP)	2.30
5472	214548.5	679214.1	N/A	2.6(CP)	
5473	214548.5	679204.1	1.6	2.6(CP)	2.10
5474	214548.5	679194.1	N/A	2.6(CP)	
5475	214548.5	679184.1	1.6	2.6(CP)	2.10
5476	214548.5	679174.1	N/A	1(N/A)	N/A
5477	214547.8	679243.3	N/A	1(N/A)	N/A
5478	214547.5	679253.8	N/A	1(N/A)	N/A

AT Access Track
CP Crane Pad
N/A
T Turbine

PROJECT TITLE: GIANTS BURN PHASE 2		Contract No: 7034	Date 04/07/25	Final	CLIENT: Statkraft UK Ltd	Ritchie House Starlaw Business Park Livingston West Lothian EH54 8SF info@greencatrenewables.co.uk 01506 416553 A trading name of Green Cat Renewables Limited	
DRAWING TITLE: RESULTS OF PEAT PROBES: RESULTANT HAZARD RATING		Fig. No. A7 Sheet 100 of 112	Revisions DWN CHK APP				
SCALE:							

Exploration Point	Co-ordinates		Hazard Rating		Resultant Overall Hazard Rating
	Easting (m)	Northing (m)	Existing	Effect of Development	
5479	214543.7	679379.4	N/A	1(N/A)	N/A
5480	214542.3	679369.5	N/A	1(N/A)	N/A
5481	214541.4	678574.0	N/A	1(N/A)	N/A
5482	214541.3	679152.5	N/A	1(N/A)	N/A
5483	214540.9	679359.6	N/A	1(N/A)	N/A
5484	214538.9	679253.8	1.8	1(N/A)	1.80
5485	214538.5	679244.1	2.0	2.6(CP)	2.30
5486	214538.5	679234.1	2.0	2.6(CP)	2.30
5487	214538.5	679224.1	2.0	2.6(CP)	2.30
5488	214538.5	679214.1	2.0	2.6(CP)	2.30
5489	214538.5	679204.1	1.6	2.6(CP)	2.10
5490	214538.5	679194.1	1.6	2.6(CP)	2.10
5491	214538.5	679184.1	1.6	2.6(CP)	2.10
5492	214538.2	679263.4	2.0	1(N/A)	2.00
5493	214532.8	678579.1	N/A	1(N/A)	N/A
5494	214528.6	679272.4	N/A	1(N/A)	N/A
5495	214528.5	679254.1	N/A	1(N/A)	N/A
5496	214528.5	679244.1	N/A	1(N/A)	N/A
5497	214528.5	679234.1	N/A	1(N/A)	N/A
5498	214528.5	679224.1	N/A	1(N/A)	N/A
5499	214528.5	679214.1	N/A	1(N/A)	N/A
5500	214528.5	679204.1	1.6	2.6(CP)	2.10
5501	214528.5	679194.1	1.6	2.6(CP)	2.10
5502	214528.1	679263.8	N/A	1(N/A)	N/A
5503	214524.2	679278.6	N/A	1(N/A)	N/A
5504	214524.0	679203.5	1.6	2.6(CP)	2.10
5505	214519.1	679286.5	1.6	1(N/A)	1.60
5506	214518.5	679274.1	1.8	1(N/A)	1.80
5507	214518.5	679264.1	N/A	1(N/A)	N/A
5508	214518.5	679254.1	N/A	1(N/A)	N/A
5509	214518.5	679244.1	1.6	2.6(CP)	2.10
5510	214518.5	679234.1	N/A	1(N/A)	N/A
5511	214518.5	679224.1	N/A	1(N/A)	N/A
5512	214518.5	679214.1	N/A	1(N/A)	N/A
5513	214518.5	679204.1	N/A	1(N/A)	N/A
5514	214517.3	678528.6	N/A	1(N/A)	N/A
5515	214516.4	679196.9	N/A	1(N/A)	N/A
5516	214513.6	679281.8	1.8	1(N/A)	1.80
5517	214513.4	679291.8	1.2	1(N/A)	1.20
5518	214510.3	678679.3	1.8	1(N/A)	1.80

AT Access Track
CP Crane Pad
N/A
T Turbine

PROJECT TITLE: GIANTS BURN PHASE 2		Contract No: 7034	Date 04/07/25	Final	CLIENT: Statkraft UK Ltd	Ritchie House Starlaw Business Park Livingston West Lothian EH54 8SF info@greencatrenewables.co.uk 01506 416553 A trading name of Green Cat Renewables Limited	
DRAWING TITLE: RESULTS OF PEAT PROBES: RESULTANT HAZARD RATING		Fig. No. A7 Sheet 101 of 112	Revisions DWN CHK APP				
SCALE:							

Style: GOR PEAT HAZARD RESULTANT RATING File: C:\GINT\PROJECTS\7034.GPJ Printed: 04/07/2025 13:34:06 Green Cat Renewables Ltd, Bethany Hall, Biggar ML12 6DA trading as Green Cat Geotechnical E-mail: info@greencatrenewables.co.uk Tel: 01899-309100

Exploration Point	Co-ordinates		Hazard Rating		Resultant Overall Hazard Rating
	Easting (m)	Northing (m)	Existing	Effect of Development	
5519	214509.9	678535.4	1.8	3.3(AT)	2.55
5520	214508.9	679190.3	N/A	1(N/A)	N/A
5521	214508.5	679274.1	N/A	1(N/A)	N/A
5522	214508.5	679264.1	N/A	1(N/A)	N/A
5523	214508.5	679254.1	1.8	1(N/A)	1.80
5524	214508.5	679244.1	N/A	1(N/A)	N/A
5525	214508.5	679234.1	1.4	2.6(CP)	2.00
5526	214508.5	679224.1	1.4	2.6(CP)	2.00
5527	214508.5	679214.1	N/A	1(N/A)	N/A
5528	214508.3	679285.7	N/A	1(N/A)	N/A
5529	214507.8	678688.9	N/A	1(N/A)	N/A
5530	214505.3	678698.6	N/A	1(N/A)	N/A
5531	214502.6	678542.2	N/A	1(N/A)	N/A
5532	214501.7	679280.1	N/A	1(N/A)	N/A
5533	214499.9	679272.5	N/A	1(N/A)	N/A
5534	214498.5	679264.1	1.4	1(N/A)	1.40
5535	214498.5	679254.1	1.6	1(N/A)	1.60
5536	214498.5	679244.1	1.8	1(N/A)	1.80
5537	214498.5	679234.1	1.6	2.6(CP)	2.10
5538	214498.5	679224.1	1.6	2.6(CP)	2.10
5539	214497.8	679352.8	1.6	1(N/A)	1.60
5540	214493.7	679362.0	N/A	1(N/A)	N/A
5541	214491.0	679241.1	1.2	1(N/A)	1.20
5542	214490.8	679263.8	1.2	1(N/A)	1.20
5543	214490.8	679271.9	2.0	1(N/A)	2.00
5544	214489.6	679371.1	2.0	1(N/A)	2.00
5545	214488.5	679254.1	N/A	1(N/A)	N/A
5546	214488.5	679244.1	N/A	1(N/A)	N/A
5547	214488.5	679234.1	2.0	1(N/A)	2.00
5548	214488.5	679375.0	1.4	1(N/A)	1.40
5549	214487.9	679365.1	1.6	3.3(AT)	2.45
5550	214487.2	679355.1	1.6	3.3(AT)	2.45
5551	214483.5	678491.8	1.6	1(N/A)	1.60
5552	214483.5	679234.5	1.6	3.3(AT)	2.45
5553	214479.8	679264.3	1.6	1(N/A)	1.60
5554	214479.3	679254.0	1.6	1(N/A)	1.60
5555	214478.9	679243.8	1.6	1(N/A)	1.60
5556	214476.1	678498.6	2.0	3.3(AT)	2.65
5557	214476.0	679227.9	N/A	1(N/A)	N/A
5558	214470.3	679321.5	1.6	1(N/A)	1.60

AT Access Track
CP Crane Pad
N/A
T Turbine

PROJECT TITLE: GIANTS BURN PHASE 2	Contract No: 7034	Date 04/07/25 DWN CHK APP GGH GGH	Final	CLIENT: Statkraft UK Ltd	Ritchie House Starlaw Business Park Livingston West Lothian EH54 8SF info@greencatrenewables.co.uk 01506 416553	
DRAWING TITLE: RESULTS OF PEAT PROBES: RESULTANT HAZARD RATING	Fig. No. A7 Sheet 102 of 112	Revisions DWN CHK APP			A trading name of Green Cat Renewables Limited	
SCALE:						

Exploration Point	Co-ordinates		Hazard Rating		Resultant Overall Hazard Rating
	Easting (m)	Northing (m)	Existing	Effect of Development	
5559	214469.8	679257.5	1.2	1(N/A)	1.20
5560	214468.7	678505.3	1.4	1(N/A)	1.40
5561	214467.2	679278.3	1.4	1(N/A)	1.40
5562	214461.1	679325.4	1.6	3.3(AT)	2.45
5563	214459.0	678670.6	1.6	1(N/A)	1.60
5564	214458.6	678680.6	1.6	3.3(AT)	2.45
5565	214458.3	678690.6	1.6	1(N/A)	1.60
5566	214457.3	679276.4	1.6	3.3(AT)	2.45
5567	214451.9	679329.3	1.8	1(N/A)	1.80
5568	214449.6	678455.0	N/A	1(N/A)	N/A
5569	214448.8	679391.4	1.8	1(N/A)	1.80
5570	214447.5	679274.6	1.6	1(N/A)	1.60
5571	214442.5	679383.7	1.4	3.3(AT)	2.35
5572	214442.3	678461.8	N/A	1(N/A)	N/A
5573	214436.1	679376.0	1.2	1(N/A)	1.20
5574	214434.9	678468.5	1.2	1(N/A)	1.20
5575	214418.5	678644.1	1.4	1(N/A)	1.40
5576	214418.5	678634.1	1.4	1(N/A)	1.40
5577	214418.5	678624.1	1.4	1(N/A)	1.40
5578	214418.5	678614.1	N/A	1(N/A)	N/A
5579	214418.5	678604.1	N/A	1(N/A)	N/A
5580	214415.8	678418.2	1.6	1(N/A)	1.60
5581	214412.0	679424.5	1.6	1(N/A)	1.60
5582	214409.0	678669.0	N/A	1(N/A)	N/A
5583	214408.7	678679.0	N/A	1(N/A)	N/A
5584	214408.5	678654.1	N/A	1(N/A)	N/A
5585	214408.5	678644.1	N/A	1(N/A)	N/A
5586	214408.5	678634.1	N/A	1(N/A)	N/A
5587	214408.5	678624.1	1.2	1(N/A)	1.20
5588	214408.5	678614.1	1.2	1(N/A)	1.20
5589	214408.5	678604.1	1.2	1(N/A)	1.20
5590	214408.5	678594.1	1.2	1(N/A)	1.20
5591	214408.5	678584.1	1.4	1(N/A)	1.40
5592	214408.4	678425.0	1.6	3.3(AT)	2.45
5593	214408.3	678689.0	N/A	1(N/A)	N/A
5594	214405.3	679417.1	N/A	1(N/A)	N/A
5595	214401.1	678431.7	N/A	1(N/A)	N/A
5596	214398.5	679409.7	1.6	1(N/A)	1.60
5597	214398.5	678664.1	1.4	1(N/A)	1.40
5598	214398.5	678654.1	1.2	1(N/A)	1.20

AT Access Track
 CP Crane Pad
 N/A
 T Turbine

PROJECT TITLE: GIANTS BURN PHASE 2		Contract No: 7034	Date 04/07/25	Final	CLIENT: Statkraft UK Ltd	Ritchie House Starlaw Business Park Livingston West Lothian EH54 8SF info@greencatrenewables.co.uk 01506 416553 A trading name of Green Cat Renewables Limited	
DRAWING TITLE: RESULTS OF PEAT PROBES: RESULTANT HAZARD RATING		Fig. No. A7 Sheet 103 of 112	Revisions				
SCALE:			DWN CHK APP GGH GGH				

Exploration Point	Co-ordinates		Hazard Rating		Resultant Overall Hazard Rating
	Easting (m)	Northing (m)	Existing	Effect of Development	
5599	214398.5	678644.1	N/A	1(N/A)	N/A
5600	214398.5	678634.1	1.6	1(N/A)	1.60
5601	214398.5	678624.1	1.2	1(N/A)	1.20
5602	214398.5	678614.1	1.2	1(N/A)	1.20
5603	214398.5	678604.1	2.0	1(N/A)	2.00
5604	214398.5	678594.1	2.0	1(N/A)	2.00
5605	214398.5	678584.1	N/A	1(N/A)	N/A
5606	214398.5	678574.1	1.2	1(N/A)	1.20
5607	214388.5	678674.1	1.2	1(N/A)	1.20
5608	214388.5	678664.1	2.2	1(N/A)	2.20
5609	214388.5	678654.1	1.0	1(N/A)	1.00
5610	214388.5	678644.1	1.2	1(N/A)	1.20
5611	214388.5	678634.1	1.2	1(N/A)	1.20
5612	214388.5	678624.1	2.2	1(N/A)	2.20
5613	214388.5	678614.1	2.0	1(N/A)	2.00
5614	214388.5	678604.1	2.0	1(N/A)	2.00
5615	214388.5	678594.1	N/A	1(N/A)	N/A
5616	214388.5	678584.1	N/A	1(N/A)	N/A
5617	214388.5	678574.1	1.2	1(N/A)	1.20
5618	214388.5	678564.1	1.4	1(N/A)	1.40
5619	214381.9	678381.4	1.0	1(N/A)	1.00
5620	214378.5	678674.1	N/A	1(N/A)	N/A
5621	214378.5	678664.1	N/A	1(N/A)	N/A
5622	214378.5	678654.1	2.6	1(N/A)	2.60
5623	214378.5	678644.1	1.2	1(N/A)	1.20
5624	214378.5	678634.1	N/A	1(N/A)	N/A
5625	214378.5	678624.1	2.8	1(N/A)	2.80
5626	214378.5	678614.1	2.4	1(N/A)	2.40
5627	214378.5	678604.1	N/A	1(N/A)	N/A
5628	214378.5	678594.1	N/A	1(N/A)	N/A
5629	214378.5	678584.1	N/A	1(N/A)	N/A
5630	214378.5	678574.1	2.2	1(N/A)	2.20
5631	214378.5	678564.1	2.2	1(N/A)	2.20
5632	214375.0	679458.1	N/A	1(N/A)	N/A
5633	214374.5	678388.2	1.8	3.3(AT)	2.55
5634	214368.5	678674.1	2.2	3.3(AT)	2.75
5635	214368.5	678664.1	2.0	1(N/A)	2.00
5636	214368.5	678654.1	N/A	1(N/A)	N/A
5637	214368.5	678644.1	2.0	1(N/A)	2.00
5638	214368.5	678634.1	N/A	1(N/A)	N/A

AT Access Track
CP Crane Pad
N/A
T Turbine

PROJECT TITLE: GIANTS BURN PHASE 2		Contract No: 7034	Date 04/07/25	Final	CLIENT: Statkraft UK Ltd	Ritchie House Starlaw Business Park Livingston West Lothian EH54 8SF info@greencatrenewables.co.uk 01506 416553 A trading name of Green Cat Renewables Limited	
DRAWING TITLE: RESULTS OF PEAT PROBES: RESULTANT HAZARD RATING		Fig. No. A7 Sheet 104 of 112	Revisions DWN CHK APP				
SCALE:							

Style: GOR PEAT HAZARD RESULTANT RATING File: C:\GINT\PROJECTS\7034.GPJ Printed: 04/07/2025 13:34:06 Green Cat Renewables Ltd, Bethany Hall, Biggar ML12 6DA trading as Green Cat Geotechnical E-mail: info@greencatrenewables.co.uk Tel: 01899-309100

Exploration Point	Co-ordinates		Hazard Rating		Resultant Overall Hazard Rating
	Easting (m)	Northing (m)	Existing	Effect of Development	
5639	214368.5	678624.1	1.8	2.1(T)	1.95
5640	214368.5	678614.1	1.8	2.1(T)	1.95
5641	214368.5	678604.1	1.8	1(N/A)	1.80
5642	214368.5	678594.1	1.2	1(N/A)	1.20
5643	214368.5	678584.1	1.4	1(N/A)	1.40
5644	214368.5	678574.1	N/A	1(N/A)	N/A
5645	214368.5	678564.1	1.4	1(N/A)	1.40
5646	214368.3	679450.7	N/A	1(N/A)	N/A
5647	214367.2	678395.0	N/A	1(N/A)	N/A
5648	214361.5	679443.3	1.6	1(N/A)	1.60
5649	214359.0	678667.4	2.4	3.3(AT)	2.85
5650	214358.7	678677.4	2.0	3.3(AT)	2.65
5651	214358.5	678674.1	1.8	3.3(AT)	2.55
5652	214358.5	678664.1	1.6	3.3(AT)	2.45
5653	214358.5	678654.1	1.4	1(N/A)	1.40
5654	214358.5	678644.1	1.6	1(N/A)	1.60
5655	214358.5	678634.1	1.4	1(N/A)	1.40
5656	214358.5	678624.1	N/A	1(N/A)	N/A
5657	214358.5	678614.1	N/A	1(N/A)	N/A
5658	214358.5	678604.1	2.2	2.6(CP)	2.40
5659	214358.5	678594.1	N/A	1(N/A)	N/A
5660	214358.5	678584.1	2.4	1(N/A)	2.40
5661	214358.5	678574.1	1.6	1(N/A)	1.60
5662	214358.5	678564.1	1.6	1(N/A)	1.60
5663	214358.4	678687.4	1.6	1(N/A)	1.60
5664	214354.3	678646.2	1.8	1(N/A)	1.80
5665	214350.7	678343.5	1.8	3.3(AT)	2.55
5666	214348.5	678674.1	1.6	3.3(AT)	2.45
5667	214348.5	678664.1	1.2	1(N/A)	1.20
5668	214348.5	678654.1	2.0	3.3(AT)	2.65
5669	214348.5	678644.1	2.0	1(N/A)	2.00
5670	214348.5	678634.1	2.0	2.6(CP)	2.30
5671	214348.5	678624.1	1.2	2.6(CP)	1.90
5672	214348.5	678614.1	1.6	2.6(CP)	2.10
5673	214348.5	678604.1	1.6	2.6(CP)	2.10
5674	214348.5	678594.1	1.6	2.6(CP)	2.10
5675	214348.5	678584.1	1.6	2.6(CP)	2.10
5676	214348.5	678574.1	1.6	1(N/A)	1.60
5677	214348.5	678564.1	1.6	1(N/A)	1.60
5678	214345.9	678651.5	1.8	3.3(AT)	2.55

AT Access Track
CP Crane Pad
N/A
T Turbine

PROJECT TITLE: GIANTS BURN PHASE 2		Contract No: 7034	Date 04/07/25	Final	CLIENT: Statkraft UK Ltd	Ritchie House Starlaw Business Park Livingston West Lothian EH54 8SF info@greencatrenewables.co.uk 01506 416553 A trading name of Green Cat Renewables Limited	
DRAWING TITLE: RESULTS OF PEAT PROBES: RESULTANT HAZARD RATING		Fig. No. A7 Sheet 105 of 112	Revisions DWN CHK APP				
SCALE:							

Exploration Point	Co-ordinates		Hazard Rating		Resultant Overall Hazard Rating
	Easting (m)	Northing (m)	Existing	Effect of Development	
5679	214342.8	678349.6	1.6	3.3(AT)	2.45
5680	214338.5	678674.1	1.6	1(N/A)	1.60
5681	214338.5	678664.1	2.0	1(N/A)	2.00
5682	214338.5	678654.1	1.8	1(N/A)	1.80
5683	214338.5	678644.1	N/A	1(N/A)	N/A
5684	214338.5	678634.1	N/A	2.6(CP)	
5685	214338.5	678624.1	1.6	2.6(CP)	2.10
5686	214338.5	678614.1	1.4	2.6(CP)	2.00
5687	214338.5	678604.1	1.4	2.6(CP)	2.00
5688	214338.5	678594.1	1.6	2.6(CP)	2.10
5689	214338.5	678584.1	1.4	2.6(CP)	2.00
5690	214338.5	678574.1	1.4	2.6(CP)	2.00
5691	214338.5	678564.1	1.8	2.6(CP)	2.20
5692	214338.0	679491.8	1.8	1(N/A)	1.80
5693	214337.5	678656.9	2.4	1(N/A)	2.40
5694	214334.9	678355.7	2.4	1(N/A)	2.40
5695	214331.3	679484.4	2.2	3.3(AT)	2.75
5696	214328.5	678664.1	2.2	1(N/A)	2.20
5697	214328.5	678654.1	N/A	1(N/A)	N/A
5698	214328.5	678644.1	1.4	2.6(CP)	2.00
5699	214328.5	678634.1	1.6	2.6(CP)	2.10
5700	214328.5	678624.1	1.6	3.3(AT)	2.45
5701	214328.5	678614.1	1.4	2.6(CP)	2.00
5702	214328.5	678604.1	1.6	2.6(CP)	2.10
5703	214328.5	678594.1	1.8	2.6(CP)	2.20
5704	214328.5	678584.1	1.8	2.6(CP)	2.20
5705	214328.5	678574.1	1.8	2.6(CP)	2.20
5706	214328.5	678564.1	1.8	2.6(CP)	2.20
5707	214327.6	678604.0	1.6	2.6(CP)	2.10
5708	214324.5	679477.0	1.6	1(N/A)	1.60
5709	214319.1	678609.3	1.6	3.3(AT)	2.45
5710	214318.5	678654.1	1.8	1(N/A)	1.80
5711	214318.5	678644.1	N/A	1(N/A)	N/A
5712	214318.5	678634.1	1.6	2.6(CP)	2.10
5713	214318.5	678624.1	1.6	2.6(CP)	2.10
5714	214318.5	678614.1	1.4	2.6(CP)	2.00
5715	214318.5	678604.1	1.2	3.3(AT)	2.25
5716	214318.5	678594.1	1.6	2.6(CP)	2.10
5717	214318.5	678584.1	1.6	2.6(CP)	2.10
5718	214318.5	678574.1	1.6	2.6(CP)	2.10

AT Access Track
CP Crane Pad
N/A
T Turbine

PROJECT TITLE: GIANTS BURN PHASE 2		Contract No: 7034	Date 04/07/25	Final	CLIENT: Statkraft UK Ltd	Ritchie House Starlaw Business Park Livingston West Lothian EH54 8SF info@greencatrenewables.co.uk 01506 416553 A trading name of Green Cat Renewables Limited	
DRAWING TITLE: RESULTS OF PEAT PROBES: RESULTANT HAZARD RATING		Fig. No. A7 Sheet 106 of 112	Revisions DWN CHK APP				
SCALE:							

Style: GOR PEAT HAZARD RESULTANT RATING File: C:\GINT\PROJECTS\7034.GPJ Printed: 04/07/2025 13:34:07 Green Cat Renewables Ltd, Bethany Hall, Biggar ML12 6DA trading as Green Cat Geotechnical E-mail: info@greencatrenewables.co.uk Tel: 01899-309100

Exploration Point	Co-ordinates		Hazard Rating		Resultant Overall Hazard Rating
	Easting (m)	Northing (m)	Existing	Effect of Development	
5719	214310.7	678614.7	1.6	2.6(CP)	2.10
5720	214309.0	678665.8	1.6	1(N/A)	1.60
5721	214308.7	678675.8	1.6	3.3(AT)	2.45
5722	214308.5	678644.1	1.8	1(N/A)	1.80
5723	214308.5	678634.1	1.6	1(N/A)	1.60
5724	214308.5	678624.1	1.6	2.6(CP)	2.10
5725	214308.5	678614.1	1.6	2.6(CP)	2.10
5726	214308.5	678604.1	1.6	2.6(CP)	2.10
5727	214308.5	678594.1	1.0	3.3(AT)	2.15
5728	214308.5	678614.1	1.0	2.6(CP)	1.80
5729	214308.5	678584.1	1.6	2.6(CP)	2.10
5730	214308.4	678685.8	N/A	1(N/A)	N/A
5731	214302.8	679524.0	N/A	1(N/A)	N/A
5732	214300.8	678561.7	1.2	1(N/A)	1.20
5733	214298.5	678614.1	1.8	2.6(CP)	2.20
5734	214298.5	678604.1	1.4	2.6(CP)	2.00
5735	214298.5	678594.1	1.4	2.6(CP)	2.00
5736	214298.5	678584.1	1.4	2.6(CP)	2.00
5737	214294.6	679518.3	1.6	3.3(AT)	2.45
5738	214292.9	679542.3	1.6	1(N/A)	1.60
5739	214292.3	678567.1	1.8	3.3(AT)	2.55
5740	214289.2	679567.8	1.8	1(N/A)	1.80
5741	214288.5	678594.1	1.6	2.6(CP)	2.10
5742	214288.5	678584.1	1.6	2.6(CP)	2.10
5743	214288.5	678574.1	1.6	2.6(CP)	2.10
5744	214286.4	679512.6	N/A	1(N/A)	N/A
5745	214283.9	678572.4	N/A	1(N/A)	N/A
5746	214283.2	679539.8	N/A	1(N/A)	N/A
5747	214280.8	679573.2	N/A	1(N/A)	N/A
5748	214274.0	678519.5	N/A	1(N/A)	N/A
5749	214273.6	679537.4	N/A	1(N/A)	N/A
5750	214272.4	679578.6	N/A	1(N/A)	N/A
5751	214267.5	679535.1	N/A	1(N/A)	N/A
5752	214265.5	678524.9	1.4	3.3(AT)	2.35
5753	214262.4	679525.6	1.6	1(N/A)	1.60
5754	214261.8	679543.3	1.8	3.3(AT)	2.55
5755	214259.1	678664.2	1.6	1(N/A)	1.60
5756	214258.7	678674.2	1.6	3.3(AT)	2.45
5757	214258.4	678684.2	1.6	1(N/A)	1.60
5758	214257.1	678530.2	1.8	1(N/A)	1.80

AT Access Track
CP Crane Pad
N/A
T Turbine

PROJECT TITLE: GIANTS BURN PHASE 2		Contract No: 7034	Date 04/07/25	Final	CLIENT: Statkraft UK Ltd	Ritchie House Starlaw Business Park Livingston West Lothian EH54 8SF info@greencatrenewables.co.uk 01506 416553 A trading name of Green Cat Renewables Limited	
DRAWING TITLE: RESULTS OF PEAT PROBES: RESULTANT HAZARD RATING		Fig. No. A7 Sheet 107 of 112	Revisions DWN CHK APP				
SCALE:							

Style: GOR PEAT HAZARD RESULTANT RATING File: C:\GINT\PROJECTS\7034.GPJ Printed: 04/07/2025 13:34:07 Green Cat Renewables Ltd, Bethany Hall, Biggar ML12 6DA trading as Green Cat Geotechnical E-mail: info@greencatrenewables.co.uk Tel: 01899-309100

Exploration Point	Co-ordinates		Hazard Rating		Resultant Overall Hazard Rating
	Easting (m)	Northing (m)	Existing	Effect of Development	
5759	214256.0	679551.4	1.8	1(N/A)	1.80
5760	214254.0	679531.0	1.8	3.3(AT)	2.55
5761	214247.2	678477.3	1.8	1(N/A)	1.80
5762	214245.6	679536.3	1.6	1(N/A)	1.60
5763	214238.8	678482.7	1.6	3.3(AT)	2.45
5764	214230.3	678488.0	N/A	1(N/A)	N/A
5765	214209.1	678662.6	N/A	1(N/A)	N/A
5766	214208.8	678672.6	N/A	1(N/A)	N/A
5767	214208.5	678682.7	N/A	1(N/A)	N/A
5768	214159.1	678661.1	N/A	1(N/A)	N/A
5769	214158.8	678671.0	N/A	1(N/A)	N/A
5770	214158.5	678681.1	N/A	1(N/A)	N/A
5771	214118.5	678984.1	N/A	1(N/A)	N/A
5772	214118.5	678974.1	2.0	1(N/A)	2.00
5773	214118.5	678964.1	N/A	1(N/A)	N/A
5774	214118.5	678954.1	N/A	1(N/A)	N/A
5775	214118.5	678944.1	2.2	1(N/A)	2.20
5776	214118.5	678934.1	1.4	1(N/A)	1.40
5777	214118.5	678924.1	1.6	1(N/A)	1.60
5778	214109.1	678659.5	1.6	1(N/A)	1.60
5779	214108.8	678669.5	1.4	3.3(AT)	2.35
5780	214108.5	678679.5	1.4	1(N/A)	1.40
5781	214108.5	678994.1	1.6	1(N/A)	1.60
5782	214108.5	678984.1	1.8	1(N/A)	1.80
5783	214108.5	678974.1	1.6	1(N/A)	1.60
5784	214108.5	678964.1	1.6	1(N/A)	1.60
5786	214108.5	678944.1	N/A	1(N/A)	N/A
5787	214108.5	678934.1	N/A	1(N/A)	N/A
5788	214108.5	678924.1	N/A	1(N/A)	N/A
5789	214108.5	678914.1	N/A	1(N/A)	N/A
5790	214098.5	679004.1	N/A	1(N/A)	N/A
5791	214098.5	678994.1	N/A	1(N/A)	N/A
5792	214098.5	678984.1	N/A	1(N/A)	N/A
5793	214098.5	678974.1	1.2	1(N/A)	1.20
5794	214098.5	678964.1	N/A	1(N/A)	N/A
5795	214098.5	678954.1	2.2	1(N/A)	2.20
5796	214098.5	678944.1	N/A	1(N/A)	N/A
5797	214098.5	678934.1	1.4	1(N/A)	1.40
5798	214098.5	678924.1	1.4	1(N/A)	1.40
5799	214098.5	678914.1	1.4	1(N/A)	1.40

AT Access Track
CP Crane Pad
N/A
T Turbine

PROJECT TITLE: GIANTS BURN PHASE 2		Contract No: 7034	Date 04/07/25	Final	CLIENT: Statkraft UK Ltd	Ritchie House Starlaw Business Park Livingston West Lothian EH54 8SF info@greencatrenewables.co.uk 01506 416553 A trading name of Green Cat Renewables Limited	
DRAWING TITLE: RESULTS OF PEAT PROBES: RESULTANT HAZARD RATING		Fig. No. A7 Sheet 108 of 112	Revisions DWN CHK APP				
SCALE:							

Style: GOR PEAT HAZARD RESULTANT RATING File: C:\GINT\PROJECTS\7034.GPJ Printed: 04/07/2025 13:34:07 Green Cat Renewables Ltd, Bethany Hall, Biggar ML12 6DA trading as Green Cat Geotechnical E-mail: info@greencatrenewables.co.uk Tel: 01899-309100

Exploration Point	Co-ordinates		Hazard Rating		Resultant Overall Hazard Rating
	Easting (m)	Northing (m)	Existing	Effect of Development	
5800	214098.5	678904.1	1.4	1(N/A)	1.40
5801	214088.5	679004.1	1.8	1(N/A)	1.80
5802	214088.5	678994.1	1.8	1(N/A)	1.80
5803	214088.5	678984.1	1.6	1(N/A)	1.60
5804	214088.5	678974.1	1.6	1(N/A)	1.60
5805	214088.5	678964.1	N/A	1(N/A)	N/A
5806	214088.5	678954.1	N/A	1(N/A)	N/A
5807	214088.5	678944.1	N/A	1(N/A)	N/A
5808	214088.5	678934.1	N/A	1(N/A)	N/A
5809	214088.5	678924.1	N/A	1(N/A)	N/A
5810	214088.5	678914.1	N/A	1(N/A)	N/A
5811	214088.5	678904.1	2.2	1(N/A)	2.20
5812	214078.5	679014.1	N/A	1(N/A)	N/A
5813	214078.5	679004.1	1.6	1(N/A)	1.60
5814	214078.5	678994.1	1.4	1(N/A)	1.40
5815	214078.5	678984.1	1.6	1(N/A)	1.60
5816	214078.5	678974.1	1.6	1(N/A)	1.60
5817	214078.5	678964.1	1.4	1(N/A)	1.40
5818	214078.5	678954.1	1.8	1(N/A)	1.80
5819	214078.5	678944.1	1.8	1(N/A)	1.80
5820	214078.5	678934.1	1.6	1(N/A)	1.60
5821	214078.5	678924.1	N/A	1(N/A)	N/A
5822	214078.5	678914.1	1.8	1(N/A)	1.80
5823	214078.5	678904.1	N/A	1(N/A)	N/A
5824	214078.5	678894.1	1.2	1(N/A)	1.20
5825	214068.5	679014.1	1.6	1(N/A)	1.60
5826	214068.5	679004.1	2.2	1(N/A)	2.20
5827	214068.5	678994.1	N/A	1(N/A)	N/A
5828	214068.5	678984.1	1.6	1(N/A)	1.60
5829	214068.5	678974.1	1.8	1(N/A)	1.80
5830	214068.5	678964.1	1.8	2.1(T)	1.95
5831	214068.5	678954.1	1.8	2.1(T)	1.95
5832	214068.5	678944.1	2.2	2.1(T)	2.15
5833	214068.5	678934.1	2.0	2.6(CP)	2.30
5834	214068.5	678924.1	N/A	1(N/A)	N/A
5835	214068.5	678914.1	2.0	2.6(CP)	2.30
5836	214068.5	678904.1	1.8	2.6(CP)	2.20
5837	214068.5	678894.1	1.6	2.6(CP)	2.10
5838	214064.0	678685.6	N/A	1(N/A)	N/A
5839	214059.9	678676.5	2.0	3.3(AT)	2.65

AT Access Track
CP Crane Pad
N/A
T Turbine

PROJECT TITLE: GIANTS BURN PHASE 2		Contract No: 7034	Date 04/07/25	Final	CLIENT: Statkraft UK Ltd	Ritchie House Starlaw Business Park Livingston West Lothian EH54 8SF info@greencatrenewables.co.uk 01506 416553 A trading name of Green Cat Renewables Limited	
DRAWING TITLE: RESULTS OF PEAT PROBES: RESULTANT HAZARD RATING		Fig. No. A7 Sheet 109 of 112	Revisions DWN CHK APP				
SCALE:							

Exploration Point	Co-ordinates		Hazard Rating		Resultant Overall Hazard Rating
	Easting (m)	Northing (m)	Existing	Effect of Development	
5840	214058.5	679014.1	N/A	1(N/A)	N/A
5841	214058.5	679004.1	2.0	1(N/A)	2.00
5842	214058.5	678994.1	2.2	1(N/A)	2.20
5843	214058.5	678984.1	N/A	1(N/A)	N/A
5844	214058.5	678974.1	1.6	1(N/A)	1.60
5845	214058.5	678964.1	2.0	1(N/A)	2.00
5846	214058.5	678954.1	1.6	2.1(T)	1.85
5847	214058.5	678944.1	N/A	1(N/A)	N/A
5848	214058.5	678934.1	1.8	2.6(CP)	2.20
5849	214058.5	678924.1	1.8	2.6(CP)	2.20
5850	214058.5	678914.1	1.4	2.6(CP)	2.00
5851	214058.5	678904.1	1.2	2.6(CP)	1.90
5852	214058.5	678894.1	1.4	2.6(CP)	2.00
5853	214055.8	678667.4	N/A	1(N/A)	N/A
5854	214048.5	679004.1	1.8	1(N/A)	1.80
5855	214048.5	678994.1	2.4	1(N/A)	2.40
5856	214048.5	678984.1	N/A	1(N/A)	N/A
5857	214048.5	678974.1	2.0	1(N/A)	2.00
5858	214048.5	678964.1	N/A	1(N/A)	N/A
5859	214048.5	678954.1	N/A	1(N/A)	N/A
5860	214048.5	678944.1	N/A	1(N/A)	N/A
5861	214048.5	678934.1	N/A	1(N/A)	N/A
5862	214048.5	678924.1	N/A	1(N/A)	N/A
5863	214048.5	678914.1	N/A	1(N/A)	N/A
5864	214048.5	678904.1	N/A	1(N/A)	N/A
5865	214048.5	678894.1	N/A	1(N/A)	N/A
5866	214038.5	679004.1	1.6	1(N/A)	1.60
5867	214038.5	678994.1	1.6	1(N/A)	1.60
5868	214038.5	678984.1	1.6	1(N/A)	1.60
5869	214038.5	678974.1	1.6	1(N/A)	1.60
5870	214038.5	678964.1	1.6	3.3(AT)	2.45
5871	214038.5	678954.1	1.8	2.6(CP)	2.20
5872	214038.5	678944.1	1.6	2.6(CP)	2.10
5873	214038.5	678934.1	N/A	1(N/A)	N/A
5874	214038.5	678924.1	N/A	1(N/A)	N/A
5875	214038.5	678914.1	N/A	1(N/A)	N/A
5876	214038.5	678904.1	1.6	2.6(CP)	2.10
5877	214038.5	678894.1	1.6	2.6(CP)	2.10
5878	214030.0	678713.9	1.6	1(N/A)	1.60
5879	214029.8	678852.2	1.6	1(N/A)	1.60

AT Access Track
 CP Crane Pad
 N/A
 T Turbine

PROJECT TITLE: GIANTS BURN PHASE 2		Contract No: 7034	Date 04/07/25	Final	CLIENT: Statkraft UK Ltd	Ritchie House Starlaw Business Park Livingston West Lothian EH54 8SF info@greencatrenewables.co.uk 01506 416553 A trading name of Green Cat Renewables Limited	
DRAWING TITLE: RESULTS OF PEAT PROBES: RESULTANT HAZARD RATING		Fig. No. A7 Sheet 110 of 112	Revisions				
SCALE:			DWN CHK APP GGH GGH				

Exploration Point	Co-ordinates		Hazard Rating		Resultant Overall Hazard Rating
	Easting (m)	Northing (m)	Existing	Effect of Development	
5880	214028.5	678994.1	1.6	1(N/A)	1.60
5881	214028.5	678984.1	1.6	1(N/A)	1.60
5882	214028.5	678974.1	1.6	1(N/A)	1.60
5883	214028.5	678964.1	1.6	1(N/A)	1.60
5884	214028.5	678954.1	1.6	2.6(CP)	2.10
5885	214028.5	678944.1	1.6	2.6(CP)	2.10
5886	214028.5	678934.1	1.6	2.6(CP)	2.10
5887	214028.5	678924.1	1.8	3.3(AT)	2.55
5888	214028.5	678914.1	1.6	3.3(AT)	2.45
5889	214028.4	678903.1	1.6	3.3(AT)	2.45
5890	214022.1	678802.9	1.6	1(N/A)	1.60
5891	214021.9	678708.0	1.4	3.3(AT)	2.35
5892	214019.9	678853.8	1.4	3.3(AT)	2.35
5893	214018.6	678905.0	1.4	2.6(CP)	2.00
5894	214018.5	678984.1	1.4	1(N/A)	1.40
5895	214018.5	678974.1	1.4	1(N/A)	1.40
5896	214018.5	678964.1	1.8	2.6(CP)	2.20
5897	214018.5	678954.1	1.6	2.6(CP)	2.10
5898	214018.5	678944.1	1.6	2.6(CP)	2.10
5899	214018.5	678934.1	1.6	2.6(CP)	2.10
5900	214018.5	678924.1	1.6	2.6(CP)	2.10
5901	214018.5	678914.1	1.6	2.6(CP)	2.10
5902	214018.5	678904.1	1.6	2.6(CP)	2.10
5903	214018.5	678894.1	1.4	2.6(CP)	2.00
5904	214018.5	678884.1	1.4	2.6(CP)	2.00
5905	214018.5	678874.1	1.4	2.6(CP)	2.00
5906	214016.2	678755.0	1.4	1(N/A)	1.40
5907	214013.8	678702.1	1.4	1(N/A)	1.40
5908	214012.2	678804.4	1.6	3.3(AT)	2.45
5909	214010.0	678855.3	1.6	1(N/A)	1.60
5910	214008.5	678974.1	1.6	1(N/A)	1.60
5911	214008.5	678964.1	1.4	1(N/A)	1.40
5912	214008.5	678954.1	1.6	1(N/A)	1.60
5913	214008.5	678944.1	1.4	1(N/A)	1.40
5914	214008.5	678934.1	1.4	1(N/A)	1.40
5915	214008.5	678904.1	1.4	2.6(CP)	2.00
5916	214008.5	678894.1	1.4	2.6(CP)	2.00
5917	214008.5	678884.1	1.4	2.6(CP)	2.00
5918	214006.2	678754.8	1.4	3.3(AT)	2.35
5919	214002.3	678805.9	1.4	1(N/A)	1.40

AT Access Track
CP Crane Pad
N/A
T Turbine

PROJECT TITLE: GIANTS BURN PHASE 2		Contract No: 7034	Date 04/07/25	Final	CLIENT: Statkraft UK Ltd	Ritchie House Starlaw Business Park Livingston West Lothian EH54 8SF info@greencatrenewables.co.uk 01506 416553 A trading name of Green Cat Renewables Limited	
DRAWING TITLE: RESULTS OF PEAT PROBES: RESULTANT HAZARD RATING		Fig. No. A7 Sheet 111 of 112	Revisions DWN CHK APP				
SCALE:							



Style: GOR PEAT HAZARD RESULTANT RATING File: C:\GINT\PROJECTS\7034.GPJ Printed: 04/07/2025 13:34:08 Green Cat Renewables Ltd, Bethany Hall, Biggar ML12 6DA trading as Green Cat Geotechnical E-mail: info@greencatrenewables.co.uk Tel: 01899-309100

Exploration Point	Co-ordinates		Hazard Rating		Resultant Overall Hazard Rating
	Easting (m)	Northing (m)	Existing	Effect of Development	
5920	213999.4	678798.0	1.6	1(N/A)	1.60
5921	213996.5	678788.4	1.6	3.3(AT)	2.45
5922	213996.2	678754.6	1.6	1(N/A)	1.60
5923	213993.7	678778.8	1.6	1(N/A)	1.60
5924	213983.6	678800.5	1.6	1(N/A)	1.60
5925	213982.1	678790.6	1.6	3.3(AT)	2.45
5926	213980.5	678780.7	1.6	1(N/A)	1.60

AT	Access Track
CP	Crane Pad
N/A	
T	Turbine

PROJECT TITLE: GIANTS BURN PHASE 2	Contract No: 7034	Date 04/07/25 DWN CHK APP GGH GGH	Final	CLIENT: Statkraft UK Ltd	Ritchie House Starlaw Business Park Livingston West Lothian EH54 8SF info@greencatrenewables.co.uk 01506 416553 A trading name of Green Cat Renewables Limited	
DRAWING TITLE: RESULTS OF PEAT PROBES: RESULTANT HAZARD RATING	Fig. No. A7 Sheet 112 of 112	Revisions DWN CHK APP				
SCALE:						

SWf6: GCR SITE MAP A3 PEAT RESULTANT HAZARD File: C:\GINT\PROJECTS\7034.GPJ Printed: 04/07/2025 13:40:55 Green Cat Renewables Ltd, Bethany Hall, Biggar ML12 6DA trading as Green Cat Geotechnical E-mail: info@greencatrenewables.co.uk Tel: 01895-309100

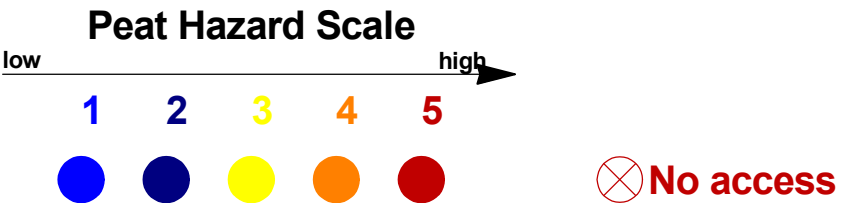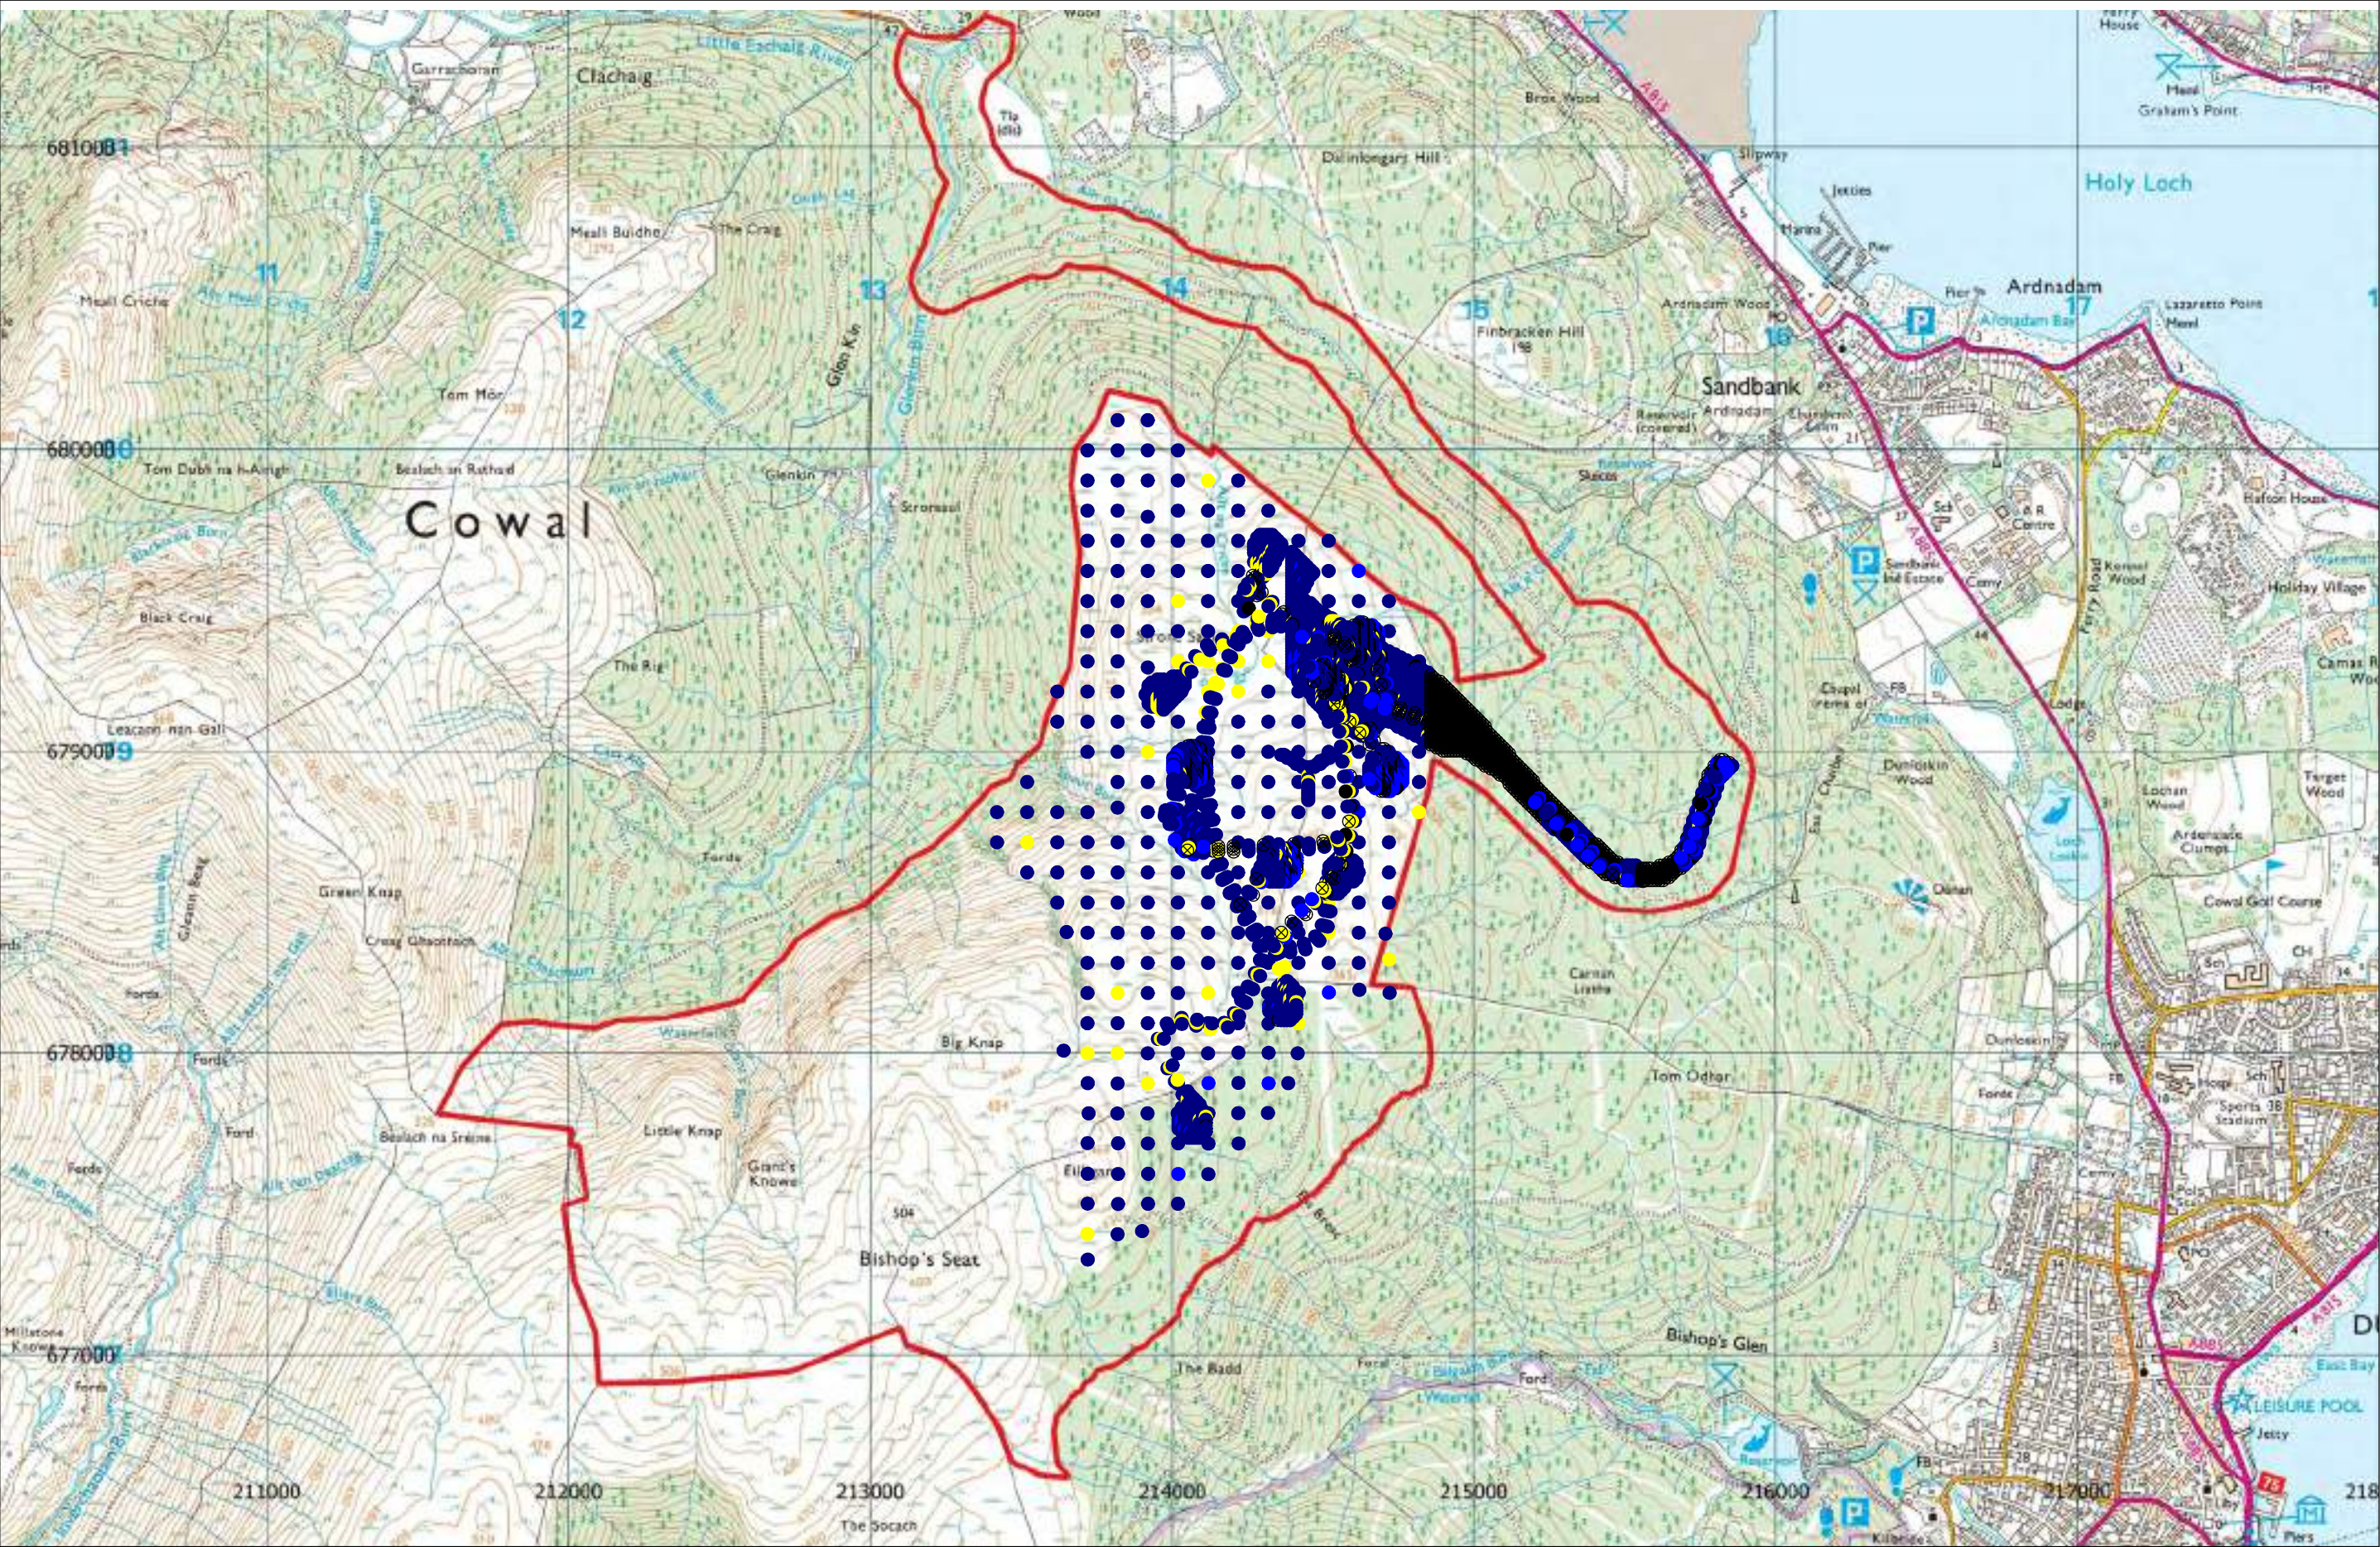

PROJECT TITLE: GIANTS BURN PHASE 2	Contract No: 7034	Date 04/07/25 DWN CHK APP GGH GGH	Final	CLIENT: Statkraft UK Ltd	Ritchie House Starlaw Business Park Livingston West Lothian EH54 8SF info@greencatrenewables.co.uk 01506 416553 A trading name of Green Cat Renewables Limited
DRAWING TITLE: SITE PLAN SHOWING RESULTANT PEAT SLIDE HAZARD	Fig. No. A8	Revisions DWN CHK APP			
SCALE: Scale 1: 20768					



Element	Impact	Adverse Consequence Scale
Turbine	Complete collapse or tilting causing operation failure	5
Hardstanding	Construction delays, crane toppling, preventing maintenance/repair to operational turbine	3
Tracks	Delay to construction, safe access/egress to site and prevention of maintenace/repair to operational wind farm	2
Borrow Pits	Infilling of borrow pit, safety in operational borrow pit	2
Infrastructure Drainage	Blockage and diversion of drains	4
Cables	damage to cables, stopping wind farm generation	4

Scale	Adverse consequences	Impact as % damage to (or loss of) receptor
5	Extremely high	> 100% of asset (e.g. infrastructure or habitat)
4	Very high	10% - 100%
3	High	4% - 10%
2	Low	1% - 4%
1	Very Low	< 1% of asset (e.g. infrastructure or habitat)

Scale	Likelihood	Probability of occurrence
5	Almost certain	> 1 in 3
4	Probable	1 in 10 – 1 in 3
3	Likely	1 in 10 ² – 1 in 10
2	Unlikely	1 in 10 ³ – 1 in 10 ²
1	Negligible	< 1 in 10 ³

Value Assigned to Natural Ground (A)

Description of Hazard					Hazard Rating Scale
Depth (m)	Slope (degrees from horizontal)	Strength	Evidence of instability	Water Concentration	
0	0	Strong with many fibres	No evidence	Dry	1
0.1 - 0.5	<3	Strong with few fibres	Drying/shrinkage evident	Drainage ditches/burns with little water	2
0.5 - 1.0	3-10	Strong but spongy	Small fissures	Drainage ditches/burns with much water	3
1.0 - 2.0	10-15	Weak and spongy	Large cracks and small movement	Surface pools	4
>2.0	>15	Fluid (no real strength)	Slips and significant movement	Submerged	5

Value Assigned to Effect of Development Element (B)

Effect Element	Peat Slide Trigger							Average Hazard Rating
	Alteration of drainage patterns	Rapid ground accelerations	Unloading of peat mass	Loading of peat mass	Digging and tipping	Consolidation by loading	Changes to hydrology	
Turbine	3	1	1	4	4	1	1	2.1
Handstanding	4	2	4	3	3	2	1	2.6
Tracks	5	2	1	4	3	4	4	3.3
Borrow Pits	5	5	5	1	4	1	1	3.1
Infrastructure Drainage	5	1	3	1	3	1	4	2.6
Cables	5	1	3	1	2	1	4	2.5

Scale	Adverse consequences	Impact as % damage to (or loss of) receptor
5	Extremely high	> 100% of asset (e.g. infrastructure or habitat)
4	Very high	10% - 100%
3	High	4% - 10%
2	Low	1% - 4%
1	Very Low	< 1% of asset (e.g. infrastructure or habitat)

Value Assigned to Impact on Development (C)

Element	Impact	Adverse Consequence Scale
Turbine	Complete collapse or tilting causing operation failure	5
Handstanding	Construction delays, more topping, preventing maintenance/repair to operational failure	3
Tracks	Delay to construction, with access/egress to site and prevention of maintenance/repair to operational wind farm	2
Borrow Pits	filling of borrow pit, safety in operational borrow pit	2
Infrastructure Drainage	Blockage and diversion of drains	4
Cables	damage to cables, stopping wind farm generation	4

		Adverse consequence (C)				
		Extremely High	High	Moderate	Low	Very Low
Peat landslide probability or likelihood ((A+B)/2)	Almost certain	25 High	20 High	15 Medium	10 Medium	5 Low
	Probable	20 High	15 Medium	12 Medium	8 Low	4 Negligible
	Likely	15 Medium	12 Medium	8 Low	5 Low	3 Negligible
	Unlikely	8 Low	5 Low	4 Low	3 Negligible	2 Negligible
	Negligible	4 Low	3 Negligible	3 Negligible	3 Negligible	2 Negligible

Risk Level	Action suggested for each zone
High	Avoid project development at these locations
Medium	Project should not proceed unless risk can be avoided or mitigated at these locations, without significant environmental impact, in order to reduce risk ranking to low or negligible
Low	Project may proceed pending further investigation to refine assessment and mitigate hazard through relocation or re-design at these locations
Negligible	Project should proceed with monitoring and mitigation of peat landslide hazards at these locations as appropriate

PROJECT TITLE: GIANTS BURN PHASE 2	Contract No: 7035	Date 04/07/25 DWN CHK APP GGH	CLIENT: Statkraft UK Ltd	Ritchie House Starlaw Business Park Livingston West Lothian EH54 8SF info@greencatrenewables.co.uk 01506 416553 A trading name of Green Cat Renewables Limited	
DRAWING TITLE: PEAT SLIDE RISK ASSESSMENT METHOD SUMMARY	Fig. No. A10	Revisions DWN CHK APP			
SCALE:					

Exploration Point	Co-ordinates		Effect Element	Risk Level	Mitigation		Final Risk Level
	Easting (m)	Northing (m)			Applied	Reliance	
1	213725.2	677310.1	N/A	2.4	N/A	N/A	1.7
2	213905.5	677404.6	N/A	2.0	N/A	N/A	1.5
3	213824.1	677394.2	N/A	2.4	N/A	N/A	1.7
4	213724.1	677395.3	N/A	2.8	N/A	N/A	1.9
5	213825.8	677494.7	N/A	2.4	N/A	N/A	1.7
6	213925.2	677495.3	N/A	1.8	N/A	N/A	1.4
7	214024.6	677495.3	N/A	1.6	N/A	N/A	1.3
8	213724.7	677495.9	N/A	2.4	N/A	N/A	1.7
9	214125.1	677593.6	N/A	2.0	N/A	N/A	1.5
10	213825.8	677594.1	N/A	2.4	N/A	N/A	1.7
11	214025.7	677594.1	N/A	1.4	N/A	N/A	1.2
12	213725.2	677594.7	N/A	1.8	N/A	N/A	1.4
13	213925.7	677594.7	N/A	2.2	N/A	N/A	1.6
14	214125.7	677694.7	N/A	1.8	N/A	N/A	1.4
15	213924.6	677695.2	N/A	2.2	N/A	N/A	1.6
16	214225.7	677695.2	N/A	2.2	N/A	N/A	1.6
17	213825.8	677695.8	N/A	2.0	N/A	N/A	1.5
18	214025.2	677695.8	N/A	2.4	N/A	N/A	1.7
19	213724.7	677696.4	N/A	1.8	N/A	N/A	1.4
20	213823.5	677794.7	N/A	2.4	N/A	N/A	1.7
21	213728.1	677795.2	N/A	2.0	N/A	N/A	1.5
22	213923.5	677795.2	N/A	2.0	N/A	N/A	1.5
23	214023.5	677795.2	N/A	1.8	N/A	N/A	1.4
24	214125.7	677795.2	N/A	2.0	N/A	N/A	1.5
25	214224.5	677795.8	N/A	2.4	N/A	N/A	1.7
26	214322.8	677796.4	N/A	2.0	N/A	N/A	1.5
27	213824.2	677894.2	N/A	1.8	N/A	N/A	1.4
28	213924.2	677894.2	N/A	2.8	N/A	N/A	1.9
29	214024.2	677894.2	Crane Pad	6.6	Floated or piled	4.8	1.8
30	214325.1	677894.9	N/A	1.2	N/A	N/A	1.1
31	213725.2	677895.5	N/A	2.0	N/A	N/A	1.5
32	214125.7	677895.5	N/A	1.2	N/A	N/A	1.1
33	214390.4	677895.5	N/A	1.8	N/A	N/A	1.4
34	214225.1	677896.0	N/A	2.2	N/A	N/A	1.6
35	213724.2	677994.2	N/A	3.0	N/A	N/A	2.0
36	213824.2	677994.2	N/A	3.0	N/A	N/A	2.0
37	213924.2	677994.2	N/A	1.8	N/A	N/A	1.4
38	214024.2	677994.2	N/A	2.4	N/A	N/A	1.7
39	214124.2	677994.2	N/A	2.2	N/A	N/A	1.6
40	214421.6	677994.3	N/A	2.2	N/A	N/A	1.6
41	214325.1	677996.0	N/A	1.6	N/A	N/A	1.3
42	214225.1	677996.6	N/A	2.4	N/A	N/A	1.7
43	214324.5	678092.6	N/A	2.2	N/A	N/A	1.6
44	214423.9	678093.7	N/A	2.6	N/A	N/A	1.8

PROJECT TITLE: GIANTS BURN PHASE 2		Contract No: 7034	Date 04/07/25	Final	CLIENT: Statkraft UK Ltd	Ritchie House Starlaw Business Park Livingston West Lothian EH54 8SF info@greencatrenewables.co.uk 01506 416553 A trading name of Green Cat Renewables Limited	
DRAWING TITLE: RESULTS OF PEAT PROBES: RISK LEVEL		Fig. No. A11 Sheet 1 of 102	Revisions DWN CHK APP				
SCALE:							

Exploration Point	Co-ordinates		Effect Element	Risk Level	Mitigation		Final Risk Level
	Easting (m)	Northing (m)			Applied	Reliance	
45	213724.2	678094.2	N/A	2.2	N/A	N/A	1.6
46	213824.2	678094.2	N/A	2.4	N/A	N/A	1.7
47	213924.2	678094.2	N/A	2.4	N/A	N/A	1.7
48	214024.2	678094.2	N/A	2.6	N/A	N/A	1.8
49	214124.2	678094.2	N/A	1.8	N/A	N/A	1.4
50	214224.2	678094.2	N/A	2.4	N/A	N/A	1.7
51	214323.9	678193.1	N/A	2.2	N/A	N/A	1.6
52	213724.2	678194.2	N/A	1.8	N/A	N/A	1.4
53	213824.2	678194.2	N/A	3.0	N/A	N/A	2.0
54	213924.2	678194.2	N/A	2.2	N/A	N/A	1.6
55	214024.2	678194.2	N/A	2.2	N/A	N/A	1.6
56	214124.2	678194.2	N/A	2.6	N/A	N/A	1.8
57	214224.2	678194.2	N/A	2.0	N/A	N/A	1.5
58	214626.1	678204.8	N/A	1.6	N/A	N/A	1.3
59	214726.7	678194.8	N/A	1.8	N/A	N/A	1.4
60	214425.1	678196.0	N/A	2.0	N/A	N/A	1.5
61	214525.0	678196.0	N/A	1.2	N/A	N/A	1.1
62	213724.2	678294.2	N/A	2.0	N/A	N/A	1.5
63	213824.2	678294.2	N/A	1.8	N/A	N/A	1.4
64	213924.2	678294.2	N/A	2.0	N/A	N/A	1.5
65	214024.2	678294.2	N/A	1.8	N/A	N/A	1.4
66	214124.2	678294.2	N/A	2.2	N/A	N/A	1.6
67	214224.2	678294.2	N/A	2.4	N/A	N/A	1.7
68	214324.2	678294.2	N/A	2.4	N/A	N/A	1.7
69	214424.2	678294.2	N/A	2.2	N/A	N/A	1.6
70	214524.2	678294.2	N/A	2.0	N/A	N/A	1.5
71	214624.2	678294.2	N/A	1.6	N/A	N/A	1.3
72	214725.5	678305.4	N/A	2.8	N/A	N/A	1.9
73	214712.8	678391.1	N/A	2.0	N/A	N/A	1.5
74	213724.2	678394.2	N/A	2.2	N/A	N/A	1.6
75	213824.2	678394.2	N/A	2.4	N/A	N/A	1.7
76	213924.2	678394.2	N/A	2.0	N/A	N/A	1.5
77	214024.2	678394.2	N/A	1.6	N/A	N/A	1.3
78	214124.2	678394.2	N/A	2.2	N/A	N/A	1.6
79	214224.2	678394.2	N/A	1.6	N/A	N/A	1.3
80	214324.2	678394.2	N/A	1.6	N/A	N/A	1.3
81	214424.2	678394.2	N/A	1.6	N/A	N/A	1.3
82	214524.2	678394.2	N/A	2.8	N/A	N/A	1.9
83	214624.2	678394.2	N/A	1.6	N/A	N/A	1.3
84	213655.1	678396.5	N/A	2.0	N/A	N/A	1.5
85	213624.2	678494.2	N/A	1.8	N/A	N/A	1.4
86	213724.2	678494.2	N/A	2.0	N/A	N/A	1.5
87	213824.2	678494.2	N/A	2.2	N/A	N/A	1.6
88	213924.2	678494.2	N/A	2.4	N/A	N/A	1.7

PROJECT TITLE: GIANTS BURN PHASE 2		Contract No: 7034	Date 04/07/25	Final	CLIENT: Statkraft UK Ltd	Ritchie House Starlaw Business Park Livingston West Lothian EH54 8SF info@greencatrenewables.co.uk 01506 416553 A trading name of Green Cat Renewables Limited	
DRAWING TITLE: RESULTS OF PEAT PROBES: RISK LEVEL		Fig. No. A11 Sheet 2 of 102	Revisions DWN CHK APP				
SCALE:			DWN CHK APP				

Exploration Point	Co-ordinates		Effect Element	Risk Level	Mitigation		Final Risk Level
	Easting (m)	Northing (m)			Applied	Reliance	
89	214024.2	678494.2	N/A	2.2	N/A	N/A	1.6
90	214124.2	678494.2	N/A	2.2	N/A	N/A	1.6
91	214224.2	678494.2	N/A	2.2	N/A	N/A	1.6
92	214324.2	678494.2	N/A	1.8	N/A	N/A	1.4
93	214424.2	678494.2	N/A	2.2	N/A	N/A	1.6
94	214524.2	678494.2	N/A	2.6	N/A	N/A	1.8
95	214624.2	678494.2	N/A	2.0	N/A	N/A	1.5
96	214724.2	678494.2	N/A	2.0	N/A	N/A	1.5
97	213524.2	678594.2	N/A	2.2	N/A	N/A	1.6
98	213624.2	678594.2	N/A	2.2	N/A	N/A	1.6
99	213724.2	678594.2	N/A	2.2	N/A	N/A	1.6
100	213824.2	678594.2	N/A	1.8	N/A	N/A	1.4
101	213924.2	678594.2	N/A	2.0	N/A	N/A	1.5
102	214024.2	678594.2	N/A	2.0	N/A	N/A	1.5
103	214124.2	678594.2	N/A	2.4	N/A	N/A	1.7
104	214224.2	678594.2	N/A	1.8	N/A	N/A	1.4
105	214324.2	678594.2	Crane Pad	6.6	Floated or piled	4.8	1.8
106	214424.2	678594.2	N/A	2.8	N/A	N/A	1.9
107	214524.2	678594.2	N/A	2.2	N/A	N/A	1.6
108	214624.2	678594.2	N/A	2.2	N/A	N/A	1.6
109	214724.2	678594.2	N/A	2.0	N/A	N/A	1.5
110	213424.2	678694.2	N/A	2.0	N/A	N/A	1.5
111	213524.2	678694.2	N/A	2.8	N/A	N/A	1.9
112	213624.2	678694.2	N/A	2.4	N/A	N/A	1.7
113	213724.2	678694.2	N/A	2.2	N/A	N/A	1.6
114	213824.2	678694.2	N/A	2.4	N/A	N/A	1.7
115	213924.2	678694.2	N/A	2.4	N/A	N/A	1.7
116	214024.2	678694.2	N/A	2.0	N/A	N/A	1.5
117	214124.2	678694.2	N/A	1.8	N/A	N/A	1.4
118	214224.2	678694.2	N/A	1.8	N/A	N/A	1.4
119	214324.2	678694.2	N/A	2.0	N/A	N/A	1.5
120	214424.2	678694.2	N/A	2.0	N/A	N/A	1.5
121	214524.2	678694.2	Access Track	5.7	Floated	3.3	2.4
122	214624.2	678694.2	N/A	1.8	N/A	N/A	1.4
123	214724.2	678694.2	N/A	2.4	N/A	N/A	1.7
124	213424.2	678794.2	N/A	1.8	N/A	N/A	1.4
125	213524.2	678794.2	N/A	2.0	N/A	N/A	1.5
126	213624.2	678794.2	N/A	2.2	N/A	N/A	1.6
127	213724.2	678794.2	N/A	1.8	N/A	N/A	1.4
128	213824.2	678809.2	N/A	1.6	N/A	N/A	1.3
129	213924.2	678794.2	N/A	2.2	N/A	N/A	1.6
130	214024.2	678794.2	N/A	1.8	N/A	N/A	1.4
131	214124.2	678794.2	N/A	1.8	N/A	N/A	1.4
132	214224.2	678794.2	N/A	2.2	N/A	N/A	1.6

PROJECT TITLE: GIANTS BURN PHASE 2		Contract No: 7034	Date 04/07/25	Final	CLIENT: Statkraft UK Ltd	Ritchie House Starlaw Business Park Livingston West Lothian EH54 8SF info@greencatrenewables.co.uk 01506 416553 A trading name of Green Cat Renewables Limited	
DRAWING TITLE: RESULTS OF PEAT PROBES: RISK LEVEL		Fig. No. A11 Sheet 3 of 102	Revisions DWN CHK APP				
SCALE:							

Exploration Point	Co-ordinates		Effect Element	Risk Level	Mitigation		Final Risk Level
	Easting (m)	Northing (m)			Applied	Reliance	
133	214324.2	678794.2	N/A	2.0	N/A	N/A	1.5
134	214424.2	678794.2	N/A	2.2	N/A	N/A	1.6
135	214524.2	678794.2	N/A	2.0	N/A	N/A	1.5
136	214624.2	678794.2	N/A	1.4	N/A	N/A	1.2
137	214724.2	678794.2	N/A	2.2	N/A	N/A	1.6
138	214824.2	678794.2	N/A	2.6	N/A	N/A	1.8
139	213524.2	678894.2	N/A	2.0	N/A	N/A	1.5
142	213824.2	678894.2	N/A	2.2	N/A	N/A	1.6
143	213924.2	678894.2	N/A	2.2	N/A	N/A	1.6
144	214024.2	678894.2	Access Track	5.5	Floated	3.3	2.2
145	214124.2	678894.2	N/A	2.0	N/A	N/A	1.5
146	214224.2	678894.2	N/A	1.8	N/A	N/A	1.4
147	214324.2	678894.2	N/A	2.0	N/A	N/A	1.5
148	214424.2	678894.2	N/A	2.0	N/A	N/A	1.5
149	214524.2	678894.2	N/A	2.0	N/A	N/A	1.5
150	214624.2	678894.2	N/A	2.2	N/A	N/A	1.6
151	214724.2	678894.2	N/A	2.0	N/A	N/A	1.5
152	214824.2	678894.2	N/A	2.0	N/A	N/A	1.5
153	213645.2	678003.2	N/A	2.0	N/A	N/A	1.5
154	213724.2	678994.2	N/A	2.2	N/A	N/A	1.6
155	213824.2	678994.2	N/A	2.2	N/A	N/A	1.6
156	213924.2	678994.2	N/A	3.4	N/A	N/A	2.2
157	214024.2	678994.2	N/A	2.2	N/A	N/A	1.6
158	214124.2	678994.2	N/A	2.4	N/A	N/A	1.7
159	214224.2	678994.2	N/A	2.2	N/A	N/A	1.6
160	214324.2	678994.2	N/A	2.4	N/A	N/A	1.7
161	214424.2	678994.2	N/A	1.8	N/A	N/A	1.4
162	214524.2	678994.2	N/A	2.2	N/A	N/A	1.6
163	214624.2	678994.2	N/A	1.8	N/A	N/A	1.4
164	214724.2	678994.2	N/A	2.0	N/A	N/A	1.5
165	214824.2	678994.2	N/A	2.0	N/A	N/A	1.5
166	213624.2	679094.2	N/A	2.2	N/A	N/A	1.6
167	213724.2	679094.2	N/A	2.4	N/A	N/A	1.7
168	213824.2	679094.2	N/A	1.8	N/A	N/A	1.4
169	213924.2	679094.2	N/A	2.0	N/A	N/A	1.5
170	214024.2	679094.2	N/A	2.0	N/A	N/A	1.5
171	214124.2	679094.2	N/A	2.2	N/A	N/A	1.6
172	214224.2	679094.2	N/A	2.0	N/A	N/A	1.5
173	214324.2	679094.2	N/A	2.2	N/A	N/A	1.6
174	214424.2	679094.2	N/A	1.8	N/A	N/A	1.4
175	214524.2	679094.2	N/A	2.2	N/A	N/A	1.6
176	214624.2	679094.2	N/A	2.4	N/A	N/A	1.7
177	214724.2	679094.2	N/A	2.4	N/A	N/A	1.7
178	214824.2	679094.2	N/A	2.0	N/A	N/A	1.5

PROJECT TITLE: GIANTS BURN PHASE 2		Contract No: 7034	Date 04/07/25	Final	CLIENT: Statkraft UK Ltd	Ritchie House Starlaw Business Park Livingston West Lothian EH54 8SF info@greencatrenewables.co.uk 01506 416553 A trading name of Green Cat Renewables Limited	
DRAWING TITLE: RESULTS OF PEAT PROBES: RISK LEVEL		Fig. No. A11 Sheet 4 of 102	Revisions DWN CHK APP				
SCALE:			DWN CHK APP				

Exploration Point	Co-ordinates		Effect Element	Risk Level	Mitigation		Final Risk Level
	Easting (m)	Northing (m)			Applied	Reliance	
179	213624.2	679194.2	N/A	2.2	N/A	N/A	1.6
180	213724.2	679194.2	N/A	2.0	N/A	N/A	1.5
181	213824.2	679194.2	N/A	2.2	N/A	N/A	1.6
182	213924.2	679194.2	N/A	2.0	N/A	N/A	1.5
183	214024.2	679194.2	N/A	3.0	N/A	N/A	2.0
184	214124.2	679194.2	N/A	2.6	N/A	N/A	1.8
185	214224.2	679194.2	N/A	3.2	N/A	N/A	2.1
186	214324.2	679194.2	N/A	2.4	N/A	N/A	1.7
187	214424.2	679194.2	N/A	2.2	N/A	N/A	1.6
188	214524.2	679194.2	Crane Pad	7.5	Floated or piled	5.1	2.4
189	214624.2	679194.2	N/A	2.4	N/A	N/A	1.7
190	214724.2	679194.2	N/A	2.0	N/A	N/A	1.5
191	214824.2	679194.2	N/A	1.2	N/A	N/A	1.1
192	213724.2	679294.2	N/A	2.0	N/A	N/A	1.5
193	213824.2	679294.2	N/A	2.0	N/A	N/A	1.5
194	213924.2	679274.2	N/A	2.4	N/A	N/A	1.7
195	214024.2	679294.2	N/A	2.6	N/A	N/A	1.8
196	214124.2	679294.2	N/A	3.2	N/A	N/A	2.1
197	214224.2	679294.2	N/A	2.6	N/A	N/A	1.8
198	214324.2	679294.2	N/A	2.6	N/A	N/A	1.8
199	214424.2	679294.2	N/A	2.0	N/A	N/A	1.5
200	214524.2	679294.2	N/A	2.6	N/A	N/A	1.8
201	214624.2	679294.2	N/A	2.4	N/A	N/A	1.7
202	214724.2	679294.2	N/A	2.2	N/A	N/A	1.6
203	214824.2	679294.2	N/A	2.4	N/A	N/A	1.7
204	213724.2	679394.2	N/A	2.2	N/A	N/A	1.6
205	213824.2	679394.2	N/A	2.2	N/A	N/A	1.6
206	213924.2	679394.2	N/A	1.8	N/A	N/A	1.4
207	214024.2	679394.2	N/A	2.2	N/A	N/A	1.6
208	214124.2	679394.2	N/A	2.4	N/A	N/A	1.7
209	214224.2	679394.2	N/A	3.0	N/A	N/A	2.0
210	214324.2	679394.2	N/A	2.6	N/A	N/A	1.8
211	214424.2	679394.2	N/A	2.8	N/A	N/A	1.9
212	214524.2	679394.2	N/A	2.6	N/A	N/A	1.8
213	214624.2	679394.2	N/A	2.4	N/A	N/A	1.7
214	214724.2	679394.2	N/A	2.0	N/A	N/A	1.5
215	213724.2	679494.2	N/A	2.0	N/A	N/A	1.5
216	213824.2	679494.2	N/A	1.6	N/A	N/A	1.3
217	213924.2	679494.2	N/A	2.4	N/A	N/A	1.7
218	214024.2	679494.2	N/A	2.6	N/A	N/A	1.8
219	214124.2	679494.2	N/A	2.0	N/A	N/A	1.5
220	214224.2	679494.2	N/A	2.2	N/A	N/A	1.6
221	214324.2	679494.2	Access Track	6.1	Floated	3.3	2.8
222	214424.2	679494.2	N/A	2.0	N/A	N/A	1.5

PROJECT TITLE: GIANTS BURN PHASE 2		Contract No: 7034	Date 04/07/25	Final	CLIENT: Statkraft UK Ltd	Ritchie House Starlaw Business Park Livingston West Lothian EH54 8SF info@greencatrenewables.co.uk 01506 416553 A trading name of Green Cat Renewables Limited	
DRAWING TITLE: RESULTS OF PEAT PROBES: RISK LEVEL		Fig. No. A11 Sheet 5 of 102	Revisions DWN CHK APP				
SCALE:			DWN CHK APP				

Exploration Point	Co-ordinates		Effect Element	Risk Level	Mitigation		Final Risk Level
	Easting (m)	Northing (m)			Applied	Reliance	
223	214524.2	679494.2	N/A	2.2	N/A	N/A	1.6
224	214624.2	679494.2	N/A	1.6	N/A	N/A	1.3
225	214724.2	679494.2	N/A	2.0	N/A	N/A	1.5
226	213724.2	679594.2	N/A	1.6	N/A	N/A	1.3
227	213824.2	679594.2	N/A	2.2	N/A	N/A	1.6
228	213924.2	679594.2	N/A	1.8	N/A	N/A	1.4
229	214024.2	679594.2	N/A	1.8	N/A	N/A	1.4
230	214124.2	679594.2	N/A	2.2	N/A	N/A	1.6
231	214224.2	679594.2	N/A	2.0	N/A	N/A	1.5
232	214324.2	679594.2	N/A	1.6	N/A	N/A	1.3
233	214424.2	679594.2	N/A	2.2	N/A	N/A	1.6
234	214524.2	679594.2	N/A	2.0	N/A	N/A	1.5
235	214624.2	679594.2	N/A	1.4	N/A	N/A	1.2
236	213724.2	679694.2	N/A	2.0	N/A	N/A	1.5
237	213824.2	679694.2	N/A	2.2	N/A	N/A	1.6
238	213924.2	679694.2	N/A	2.0	N/A	N/A	1.5
239	214024.2	679694.2	N/A	2.2	N/A	N/A	1.6
240	214124.2	679694.2	N/A	1.8	N/A	N/A	1.4
241	214224.2	679694.2	N/A	2.0	N/A	N/A	1.5
242	214324.2	679694.2	N/A	1.8	N/A	N/A	1.4
243	214424.2	679694.2	N/A	1.8	N/A	N/A	1.4
244	214524.2	679694.2	N/A	2.0	N/A	N/A	1.5
245	213724.2	679794.2	N/A	2.0	N/A	N/A	1.5
246	213824.2	679794.2	N/A	1.8	N/A	N/A	1.4
247	213924.2	679774.0	N/A	1.8	N/A	N/A	1.4
248	214024.2	679794.2	N/A	2.4	N/A	N/A	1.7
249	214124.2	679794.2	N/A	1.8	N/A	N/A	1.4
250	214224.2	679794.2	N/A	1.8	N/A	N/A	1.4
251	214324.2	679794.2	N/A	2.0	N/A	N/A	1.5
252	213724.2	679894.2	N/A	2.0	N/A	N/A	1.5
253	213824.2	679894.2	N/A	1.6	N/A	N/A	1.3
254	213924.2	679894.2	N/A	2.0	N/A	N/A	1.5
255	214024.2	679894.2	N/A	2.2	N/A	N/A	1.6
256	214124.2	679894.2	N/A	2.8	N/A	N/A	1.9
257	214224.2	679894.2	N/A	2.0	N/A	N/A	1.5
258	213724.2	679994.2	N/A	1.8	N/A	N/A	1.4
259	213824.2	679994.2	N/A	2.0	N/A	N/A	1.5
260	213924.2	679994.2	N/A	2.2	N/A	N/A	1.6
261	214024.2	679994.2	N/A	1.8	N/A	N/A	1.4
262	213824.2	680094.2	N/A	1.8	N/A	N/A	1.4
263	213924.2	680094.2	N/A	2.2	N/A	N/A	1.6
1000	213916.8	679184.2	N/A	2.4	N/A	N/A	1.7
1001	213926.8	679214.2	N/A	2.0	N/A	N/A	1.5
1002	213926.8	679204.2	N/A	2.2	N/A	N/A	1.6

PROJECT TITLE: GIANTS BURN PHASE 2		Contract No: 7034	Date 04/07/25	Final	CLIENT: Statkraft UK Ltd	Ritchie House Starlaw Business Park Livingston West Lothian EH54 8SF info@greencatrenewables.co.uk 01506 416553 A trading name of Green Cat Renewables Limited	
DRAWING TITLE: RESULTS OF PEAT PROBES: RISK LEVEL		Fig. No. A11 Sheet 6 of 102	Revisions DWN CHK APP				
SCALE:							

Exploration Point	Co-ordinates		Effect Element	Risk Level	Mitigation		Final Risk Level
	Easting (m)	Northing (m)			Applied	Reliance	
1003	213926.8	679194.2	N/A	2.2	N/A	N/A	1.6
1004	213926.8	679184.2	N/A	1.8	N/A	N/A	1.4
1005	213926.8	679174.2	N/A	2.2	N/A	N/A	1.6
1006	213926.8	679164.2	N/A	2.4	N/A	N/A	1.7
1007	213926.8	679154.2	N/A	2.0	N/A	N/A	1.5
1008	213936.8	679224.2	N/A	1.8	N/A	N/A	1.4
1009	213936.8	679214.2	N/A	2.0	N/A	N/A	1.5
1010	213936.8	679204.2	N/A	2.0	N/A	N/A	1.5
1011	213936.8	679194.2	N/A	2.2	N/A	N/A	1.6
1012	213936.8	679184.2	N/A	2.2	N/A	N/A	1.6
1013	213936.8	679174.2	N/A	2.2	N/A	N/A	1.6
1014	213936.8	679164.2	N/A	2.2	N/A	N/A	1.6
1015	213936.8	679154.2	N/A	2.2	N/A	N/A	1.6
1016	213936.8	679144.2	N/A	2.4	N/A	N/A	1.7
1017	213946.8	679224.2	N/A	2.2	N/A	N/A	1.6
1018	213946.8	679214.2	N/A	2.2	N/A	N/A	1.6
1019	213946.8	679204.2	N/A	2.2	N/A	N/A	1.6
1020	213946.8	679194.2	N/A	2.0	N/A	N/A	1.5
1021	213946.8	679184.2	N/A	2.0	N/A	N/A	1.5
1022	213946.8	679174.2	N/A	2.2	N/A	N/A	1.6
1023	213946.8	679164.2	N/A	2.2	N/A	N/A	1.6
1024	213946.8	679154.2	N/A	2.2	N/A	N/A	1.6
1025	213946.8	679144.2	N/A	2.2	N/A	N/A	1.6
1026	213956.8	679234.2	N/A	2.2	N/A	N/A	1.6
1027	213956.8	679224.2	N/A	2.2	N/A	N/A	1.6
1028	213956.8	679214.2	N/A	2.4	N/A	N/A	1.7
1029	213956.8	679204.2	N/A	2.2	N/A	N/A	1.6
1030	213956.8	679194.2	N/A	2.0	N/A	N/A	1.5
1031	213956.8	679184.2	N/A	1.8	N/A	N/A	1.4
1032	213956.8	679174.2	N/A	2.6	N/A	N/A	1.8
1033	213956.8	679164.2	N/A	2.8	N/A	N/A	1.9
1034	213956.8	679154.2	N/A	3.0	N/A	N/A	2.0
1035	213956.8	679144.2	N/A	2.8	N/A	N/A	1.9
1036	213957.6	678042.3	N/A	2.0	N/A	N/A	1.5
1038	213966.8	679234.2	N/A	2.2	N/A	N/A	1.6
1039	213966.8	679224.2	N/A	2.4	N/A	N/A	1.7
1040	213966.8	679214.2	N/A	2.2	N/A	N/A	1.6
1041	213966.8	679204.2	N/A	2.2	N/A	N/A	1.6
1042	213966.8	679194.2	N/A	2.2	N/A	N/A	1.6
1043	213966.8	679184.2	N/A	2.2	N/A	N/A	1.6
1044	213966.8	679174.2	N/A	2.2	N/A	N/A	1.6
1045	213966.8	679164.2	N/A	2.4	N/A	N/A	1.7
1046	213966.8	679154.2	N/A	2.8	N/A	N/A	1.9
1047	213966.8	679144.2	N/A	2.8	N/A	N/A	1.9

PROJECT TITLE:

GIANTS BURN PHASE 2

Contract No:

7034

Date	04/07/25
DWN	CHK APP
GGH	GGH

Final

CLIENT:

Statkraft UK Ltd

DRAWING TITLE:

**RESULTS OF PEAT PROBES:
RISK LEVEL**

Fig. No.
A11
Sheet 7 of 102

Revisions
DWN CHK APP

SCALE:

Ritchie House
Starlaw Business Park
Livingston
West Lothian
EH54 8SF
info@greencatrenewables.co.uk
01506 416553

A trading name of
Green Cat Renewables Limited



Exploration Point	Co-ordinates		Effect Element	Risk Level	Mitigation		Final Risk Level
	Easting (m)	Northing (m)			Applied	Reliance	
1048	213966.8	679134.2	N/A	2.6	N/A	N/A	1.8
1049	213967.6	678042.5	Access Track	5.3	Floated	3.3	2.0
1051	213976.8	679234.2	N/A	1.8	N/A	N/A	1.4
1052	213976.8	679224.2	N/A	1.8	N/A	N/A	1.4
1053	213976.8	679214.2	N/A	1.6	N/A	N/A	1.3
1054	213976.8	679204.2	N/A	1.8	N/A	N/A	1.4
1055	213976.8	679194.2	N/A	1.8	N/A	N/A	1.4
1056	213976.8	679184.2	N/A	1.8	N/A	N/A	1.4
1057	213976.8	679174.2	N/A	1.8	N/A	N/A	1.4
1058	213976.8	679164.2	N/A	2.0	N/A	N/A	1.5
1059	213976.8	679154.2	N/A	2.2	N/A	N/A	1.6
1060	213976.8	679144.2	N/A	2.2	N/A	N/A	1.6
1061	213976.8	679134.2	N/A	2.2	N/A	N/A	1.6
1062	213977.6	678042.7	N/A	1.6	N/A	N/A	1.3
1064	213986.8	679224.2	N/A	2.0	N/A	N/A	1.5
1065	213986.8	679214.2	N/A	2.0	N/A	N/A	1.5
1066	213986.8	679204.2	N/A	1.8	N/A	N/A	1.4
1067	213986.8	679194.2	N/A	1.8	N/A	N/A	1.4
1068	213986.8	679184.2	N/A	1.8	N/A	N/A	1.4
1069	213986.8	679174.2	N/A	2.0	N/A	N/A	1.5
1070	213986.8	679164.2	N/A	2.2	N/A	N/A	1.6
1071	213986.8	679154.2	N/A	2.4	N/A	N/A	1.7
1072	213986.8	679144.2	N/A	2.4	N/A	N/A	1.7
1073	213987.3	678093.4	N/A	1.6	N/A	N/A	1.3
1074	213989.5	677944.6	N/A	2.0	N/A	N/A	1.5
1075	213991.0	678086.0	N/A	1.8	N/A	N/A	1.4
1076	213995.9	678077.2	N/A	2.2	N/A	N/A	1.6
1077	213996.8	679234.2	N/A	1.8	N/A	N/A	1.4
1078	213996.8	679224.2	N/A	1.6	N/A	N/A	1.3
1079	213996.8	679214.2	N/A	1.6	N/A	N/A	1.3
1080	213996.8	679204.2	N/A	1.8	N/A	N/A	1.4
1081	213996.8	679194.2	N/A	2.0	N/A	N/A	1.5
1082	213996.8	679184.2	N/A	2.0	N/A	N/A	1.5
1083	213996.8	679174.2	N/A	2.0	N/A	N/A	1.5
1084	213996.8	679164.2	N/A	2.0	N/A	N/A	1.5
1085	213996.8	679154.2	N/A	2.2	N/A	N/A	1.6
1086	213998.1	677949.6	Access Track	5.3	Floated	3.3	2.0
1087	214006.8	679244.2	N/A	2.0	N/A	N/A	1.5
1088	214006.8	679234.2	N/A	1.8	N/A	N/A	1.4
1089	214006.8	679224.2	N/A	1.8	N/A	N/A	1.4
1090	214006.8	679214.2	N/A	1.8	N/A	N/A	1.4
1091	214006.8	679204.2	N/A	1.8	N/A	N/A	1.4
1092	214006.8	679194.2	N/A	1.8	N/A	N/A	1.4
1093	214006.8	679184.2	N/A	2.0	N/A	N/A	1.5

PROJECT TITLE: GIANTS BURN PHASE 2		Contract No: 7034	Date 04/07/25	Final	CLIENT: Statkraft UK Ltd	Ritchie House Starlaw Business Park Livingston West Lothian EH54 8SF info@greencatrenewables.co.uk 01506 416553 A trading name of Green Cat Renewables Limited	
DRAWING TITLE: RESULTS OF PEAT PROBES: RISK LEVEL		Fig. No. A11 Sheet 8 of 102	Revisions DWN CHK APP				
SCALE:							

Exploration Point	Co-ordinates		Effect Element	Risk Level	Mitigation		Final Risk Level
	Easting (m)	Northing (m)			Applied	Reliance	
1094	214006.8	679174.2	N/A	2.0	N/A	N/A	1.5
1095	214006.8	679164.2	N/A	2.2	N/A	N/A	1.6
1096	214006.8	677954.6	N/A	2.2	N/A	N/A	1.6
1097	214014.5	677901.3	N/A	2.0	N/A	N/A	1.5
1098	214016.8	679244.2	N/A	2.4	N/A	N/A	1.7
1099	214016.8	679234.2	N/A	2.2	N/A	N/A	1.6
1100	214016.8	679224.2	N/A	1.8	N/A	N/A	1.4
1101	214016.8	679214.2	N/A	2.0	N/A	N/A	1.5
1102	214016.8	679204.2	N/A	2.0	N/A	N/A	1.5
1103	214016.8	679194.2	N/A	1.8	N/A	N/A	1.4
1104	214016.8	679184.2	N/A	2.0	N/A	N/A	1.5
1105	214016.8	679174.2	N/A	2.2	N/A	N/A	1.6
1106	214023.1	677906.3	Access Track	5.1	Floated	3.3	1.8
1107	214026.8	679244.2	N/A	2.4	N/A	N/A	1.7
1108	214026.8	679234.2	N/A	2.4	N/A	N/A	1.7
1109	214026.8	679224.2	N/A	2.4	N/A	N/A	1.7
1110	214026.8	679214.2	N/A	2.2	N/A	N/A	1.6
1111	214026.8	679204.2	N/A	2.2	N/A	N/A	1.6
1112	214026.8	679194.2	N/A	2.2	N/A	N/A	1.6
1113	214026.8	679184.2	N/A	2.2	N/A	N/A	1.6
1114	214026.8	677774.2	N/A	1.6	N/A	N/A	1.3
1115	214026.8	677764.2	N/A	1.6	N/A	N/A	1.3
1116	214026.8	677754.2	N/A	1.6	N/A	N/A	1.3
1117	214026.8	677744.2	N/A	1.8	N/A	N/A	1.4
1119	214036.6	678111.8	N/A	1.8	N/A	N/A	1.4
1120	214036.8	679244.2	N/A	2.2	N/A	N/A	1.6
1121	214036.8	679234.2	N/A	2.4	N/A	N/A	1.7
1122	214036.8	679224.2	N/A	2.2	N/A	N/A	1.6
1123	214036.8	679214.2	N/A	2.2	N/A	N/A	1.6
1124	214036.8	679204.2	N/A	2.2	N/A	N/A	1.6
1125	214036.8	679194.2	N/A	2.4	N/A	N/A	1.7
1126	214036.8	678754.2	N/A	1.4	N/A	N/A	1.2
1127	214036.8	678744.2	N/A	1.6	N/A	N/A	1.3
1128	214036.8	678734.2	N/A	1.8	N/A	N/A	1.4
1129	214036.8	678724.2	N/A	1.8	N/A	N/A	1.4
1130	214036.8	678714.2	N/A	1.8	N/A	N/A	1.4
1131	214036.8	678704.2	N/A	1.6	N/A	N/A	1.3
1132	214036.8	678694.2	Access Track	4.7	Floated	3.3	1.4
1133	214036.8	678684.2	N/A	1.4	N/A	N/A	1.2
1134	214036.8	678674.2	N/A	1.8	N/A	N/A	1.4
1135	214036.8	677814.2	Crane Pad	6.6	Floated or piled	4.8	1.8
1136	214036.8	677804.2	Crane Pad	6.6	Floated or piled	4.8	1.8
1137	214036.8	677784.2	N/A	1.8	N/A	N/A	1.4
1138	214036.8	677774.2	N/A	1.4	N/A	N/A	1.2

PROJECT TITLE: GIANTS BURN PHASE 2		Contract No: 7034	Date 04/07/25	Final	CLIENT: Statkraft UK Ltd	Ritchie House Starlaw Business Park Livingston West Lothian EH54 8SF info@greencatrenewables.co.uk 01506 416553 A trading name of Green Cat Renewables Limited	
DRAWING TITLE: RESULTS OF PEAT PROBES: RISK LEVEL		Fig. No. A11 Sheet 9 of 102	Revisions DWN CHK APP				
SCALE:							

Exploration Point	Co-ordinates		Effect Element	Risk Level	Mitigation		Final Risk Level
	Easting (m)	Northing (m)			Applied	Reliance	
1139	214036.8	677764.2	N/A	1.4	N/A	N/A	1.2
1140	214036.8	677754.2	N/A	1.4	N/A	N/A	1.2
1141	214036.8	677744.2	N/A	1.6	N/A	N/A	1.3
1142	214036.8	677734.2	N/A	1.6	N/A	N/A	1.3
1143	214037.2	678101.7	Access Track	5.7	Floated	3.3	2.4
1144	214037.7	678091.8	N/A	2.4	N/A	N/A	1.7
1145	214039.5	677858.0	N/A	1.8	N/A	N/A	1.4
1146	214046.8	679234.2	N/A	2.0	N/A	N/A	1.5
1147	214046.8	679224.2	N/A	2.0	N/A	N/A	1.5
1148	214046.8	679214.2	N/A	2.0	N/A	N/A	1.5
1149	214046.8	678784.2	N/A	1.4	N/A	N/A	1.2
1150	214046.8	678774.2	N/A	1.4	N/A	N/A	1.2
1151	214046.8	678764.2	N/A	1.4	N/A	N/A	1.2
1152	214046.8	678754.2	N/A	1.4	N/A	N/A	1.2
1153	214046.8	678744.2	N/A	1.6	N/A	N/A	1.3
1154	214046.8	678734.2	N/A	1.2	N/A	N/A	1.1
1155	214046.8	678724.2	N/A	1.8	N/A	N/A	1.4
1156	214046.8	678714.2	N/A	1.8	N/A	N/A	1.4
1157	214046.8	678704.2	N/A	1.6	N/A	N/A	1.3
1158	214046.8	678694.2	N/A	1.6	N/A	N/A	1.3
1159	214046.8	678684.2	Access Track	4.7	Floated	3.3	1.4
1160	214046.8	678674.2	N/A	1.4	N/A	N/A	1.2
1161	214046.8	678664.2	N/A	1.4	N/A	N/A	1.2
1162	214046.8	677814.2	Crane Pad	6.9	Floated or piled	4.9	2.0
1163	214046.8	677804.2	Crane Pad	6.9	Floated or piled	4.9	2.0
1164	214046.8	677794.2	Crane Pad	6.6	Floated or piled	4.8	1.8
1165	214046.8	677784.2	Crane Pad	6.6	Floated or piled	4.8	1.8
1166	214046.8	677774.2	N/A	1.6	N/A	N/A	1.3
1167	214046.8	677764.2	N/A	1.6	N/A	N/A	1.3
1168	214046.8	677754.2	N/A	1.6	N/A	N/A	1.3
1169	214046.8	677744.2	N/A	1.4	N/A	N/A	1.2
1170	214046.8	677734.2	N/A	1.4	N/A	N/A	1.2
1171	214046.8	677724.2	N/A	1.6	N/A	N/A	1.3
1172	214048.2	677863.0	Access Track	4.9	Floated	3.3	1.6
1173	214052.9	679271.0	N/A	2.4	N/A	N/A	1.7
1174	214056.8	678794.2	N/A	1.6	N/A	N/A	1.3
1175	214056.8	678784.2	N/A	1.4	N/A	N/A	1.2
1176	214056.8	678774.2	N/A	1.6	N/A	N/A	1.3
1177	214056.8	678764.2	N/A	1.6	N/A	N/A	1.3
1178	214056.8	678754.2	N/A	1.6	N/A	N/A	1.3
1179	214056.8	678744.2	N/A	1.8	N/A	N/A	1.4
1180	214056.8	678734.2	N/A	1.8	N/A	N/A	1.4
1181	214056.8	678724.2	N/A	1.8	N/A	N/A	1.4
1182	214056.8	678714.2	N/A	1.6	N/A	N/A	1.3

PROJECT TITLE: GIANTS BURN PHASE 2		Contract No: 7034	Date 04/07/25	Final	CLIENT: Statkraft UK Ltd	Ritchie House Starlaw Business Park Livingston West Lothian EH54 8SF info@greencatrenewables.co.uk 01506 416553 A trading name of Green Cat Renewables Limited	
DRAWING TITLE: RESULTS OF PEAT PROBES: RISK LEVEL		Fig. No. A11 Sheet 10 of 102	Revisions DWN CHK APP				
SCALE:			DWN CHK APP				

Exploration Point	Co-ordinates		Effect Element	Risk Level	Mitigation		Final Risk Level
	Easting (m)	Northing (m)			Applied	Reliance	
1183	214056.8	678704.2	N/A	1.4	N/A	N/A	1.2
1184	214056.8	678694.2	N/A	1.4	N/A	N/A	1.2
1185	214056.8	678684.2	N/A	1.4	N/A	N/A	1.2
1186	214056.8	678674.2	N/A	1.4	N/A	N/A	1.2
1187	214056.8	678664.2	N/A	1.4	N/A	N/A	1.2
1188	214056.8	677854.2	Crane Pad	6.6	Floated or piled	4.8	1.8
1189	214056.8	677844.2	Access Track	5.1	Floated	3.3	1.8
1190	214056.8	677834.2	Access Track	5.3	Floated	3.3	2.0
1191	214056.8	677824.2	Crane Pad	6.9	Floated or piled	4.9	2.0
1192	214056.8	677814.2	Crane Pad	7.2	Floated or piled	5	2.2
1193	214056.8	677804.2	Crane Pad	6.9	Floated or piled	4.9	2.0
1194	214056.8	677794.2	Crane Pad	6.3	Floated or piled	4.7	1.6
1195	214056.8	677784.2	Crane Pad	6.3	Floated or piled	4.7	1.6
1196	214056.8	677774.2	Crane Pad	6.0	Floated or piled	4.6	1.4
1197	214056.8	677764.2	N/A	2.0	N/A	N/A	1.5
1198	214056.8	677754.2	N/A	2.2	N/A	N/A	1.6
1199	214056.8	677744.2	N/A	2.0	N/A	N/A	1.5
1200	214056.8	677734.2	N/A	1.6	N/A	N/A	1.3
1201	214056.8	677724.2	N/A	1.6	N/A	N/A	1.3
1202	214056.8	677714.2	N/A	2.0	N/A	N/A	1.5
1203	214056.8	677868.0	N/A	1.6	N/A	N/A	1.3
1204	214061.1	679265.2	N/A	2.6	N/A	N/A	1.8
1205	214066.8	678804.2	N/A	2.0	N/A	N/A	1.5
1206	214066.8	678794.2	N/A	2.0	N/A	N/A	1.5
1207	214066.8	678784.2	N/A	2.2	N/A	N/A	1.6
1208	214066.8	678774.2	N/A	2.0	N/A	N/A	1.5
1209	214066.8	678764.2	N/A	1.8	N/A	N/A	1.4
1210	214066.8	678754.2	N/A	1.8	N/A	N/A	1.4
1211	214066.8	678744.2	N/A	2.0	N/A	N/A	1.5
1212	214066.8	678734.2	N/A	2.0	N/A	N/A	1.5
1213	214066.8	678724.2	N/A	2.2	N/A	N/A	1.6
1214	214066.8	678714.2	N/A	2.0	N/A	N/A	1.5
1215	214066.8	678704.2	N/A	2.2	N/A	N/A	1.6
1216	214066.8	678694.2	N/A	2.0	N/A	N/A	1.5
1217	214066.8	678684.2	N/A	1.8	N/A	N/A	1.4
1218	214066.8	678674.2	Access Track	5.1	Floated	3.3	1.8
1219	214066.8	678664.2	N/A	1.8	N/A	N/A	1.4
1220	214066.8	677854.2	N/A	1.6	N/A	N/A	1.3
1221	214066.8	677844.2	Crane Pad	6.3	Floated or piled	4.7	1.6
1222	214066.8	677834.2	Access Track	4.7	Floated	3.3	1.4
1223	214066.8	677824.2	Crane Pad	6.3	Floated or piled	4.7	1.6
1224	214066.8	677814.2	Crane Pad	6.6	Floated or piled	4.8	1.8
1225	214066.8	677804.2	Crane Pad	6.3	Floated or piled	4.7	1.6
1226	214066.8	677794.2	Crane Pad	6.6	Floated or piled	4.8	1.8

PROJECT TITLE: GIANTS BURN PHASE 2		Contract No: 7034	Date 04/07/25	Final	CLIENT: Statkraft UK Ltd	Ritchie House Starlaw Business Park Livingston West Lothian EH54 8SF info@greencatrenewables.co.uk 01506 416553 A trading name of Green Cat Renewables Limited	
DRAWING TITLE: RESULTS OF PEAT PROBES: RISK LEVEL		Fig. No. A11 Sheet 11 of 102	Revisions DWN CHK APP				
SCALE:							

Exploration Point	Co-ordinates		Effect Element	Risk Level	Mitigation		Final Risk Level
	Easting (m)	Northing (m)			Applied	Reliance	
1227	214066.8	677784.2	Crane Pad	6.3	Floated or piled	4.7	1.6
1228	214066.8	677774.2	Crane Pad	6.6	Floated or piled	4.8	1.8
1229	214066.8	677764.2	Turbine	9.8	Pile or deep foundation	7.95	1.8
1230	214066.8	677754.2	Turbine	9.8	Pile or deep foundation	7.95	1.8
1231	214066.8	677744.2	N/A	1.6	N/A	N/A	1.3
1232	214066.8	677734.2	N/A	1.4	N/A	N/A	1.2
1233	214066.8	677724.2	N/A	1.6	N/A	N/A	1.3
1234	214066.8	677714.2	N/A	1.8	N/A	N/A	1.4
1235	214069.2	679259.5	N/A	2.4	N/A	N/A	1.7
1236	214069.5	678833.5	N/A	2.0	N/A	N/A	1.5
1237	214076.8	678774.2	N/A	1.4	N/A	N/A	1.2
1238	214076.8	678764.2	N/A	1.8	N/A	N/A	1.4
1239	214076.8	678754.2	N/A	1.8	N/A	N/A	1.4
1240	214076.8	678744.2	N/A	1.8	N/A	N/A	1.4
1241	214076.8	678734.2	N/A	1.8	N/A	N/A	1.4
1242	214076.8	678724.2	N/A	1.6	N/A	N/A	1.3
1243	214076.8	678714.2	N/A	1.4	N/A	N/A	1.2
1244	214076.8	678704.2	N/A	1.4	N/A	N/A	1.2
1245	214076.8	678694.2	N/A	1.4	N/A	N/A	1.2
1246	214076.8	678684.2	N/A	1.4	N/A	N/A	1.2
1247	214076.8	678674.2	N/A	1.4	N/A	N/A	1.2
1248	214076.8	678664.2	N/A	1.4	N/A	N/A	1.2
1249	214076.8	678654.2	N/A	1.4	N/A	N/A	1.2
1250	214076.8	677844.2	Crane Pad	6.3	Floated or piled	4.7	1.6
1251	214076.8	677834.2	Crane Pad	6.3	Floated or piled	4.7	1.6
1252	214076.8	677824.2	Crane Pad	6.3	Floated or piled	4.7	1.6
1253	214076.8	677814.2	Access Track	4.9	Floated	3.3	1.6
1254	214076.8	677804.2	Crane Pad	6.3	Floated or piled	4.7	1.6
1255	214076.8	677794.2	Crane Pad	6.3	Floated or piled	4.7	1.6
1256	214076.8	677784.2	Crane Pad	6.3	Floated or piled	4.7	1.6
1257	214076.8	677774.2	Crane Pad	6.3	Floated or piled	4.7	1.6
1258	214076.8	677764.2	Turbine	10.3	Pile or deep foundation	8.25	2.0
1259	214076.8	677754.2	Turbine	10.8	Pile or deep foundation	8.55	2.2
1260	214076.8	677744.2	N/A	2.0	N/A	N/A	1.5
1261	214076.8	677734.2	N/A	2.0	N/A	N/A	1.5
1262	214076.8	677724.2	N/A	1.8	N/A	N/A	1.4
1263	214076.8	677714.2	N/A	1.8	N/A	N/A	1.4
1264	214079.1	678830.7	N/A	1.8	N/A	N/A	1.4
1265	214081.7	679311.9	N/A	2.4	N/A	N/A	1.7
1266	214083.6	678881.5	N/A	1.8	N/A	N/A	1.4
1267	214085.0	678085.8	N/A	2.2	N/A	N/A	1.6
1268	214086.6	678095.7	Access Track	5.5	Floated	3.3	2.2
1269	214086.8	678774.2	N/A	1.8	N/A	N/A	1.4
1270	214086.8	678764.2	N/A	1.8	N/A	N/A	1.4

PROJECT TITLE: GIANTS BURN PHASE 2		Contract No: 7034	Date 04/07/25	Final	CLIENT: Statkraft UK Ltd	Ritchie House Starlaw Business Park Livingston West Lothian EH54 8SF info@greencatrenewables.co.uk 01506 416553 A trading name of Green Cat Renewables Limited	
DRAWING TITLE: RESULTS OF PEAT PROBES: RISK LEVEL		Fig. No. A11 Sheet 12 of 102	Revisions DWN CHK APP				
SCALE:			DWN CHK APP				

Exploration Point	Co-ordinates		Effect Element	Risk Level	Mitigation		Final Risk Level
	Easting (m)	Northing (m)			Applied	Reliance	
1271	214086.8	678754.2	N/A	1.6	N/A	N/A	1.3
1272	214086.8	678744.2	N/A	1.4	N/A	N/A	1.2
1273	214086.8	678734.2	N/A	1.6	N/A	N/A	1.3
1274	214086.8	678724.2	N/A	1.6	N/A	N/A	1.3
1275	214086.8	678714.2	N/A	1.6	N/A	N/A	1.3
1276	214086.8	678704.2	N/A	1.6	N/A	N/A	1.3
1277	214086.8	678694.2	N/A	1.8	N/A	N/A	1.4
1278	214086.8	678684.2	N/A	2.0	N/A	N/A	1.5
1279	214086.8	678674.2	N/A	2.0	N/A	N/A	1.5
1280	214086.8	678664.2	N/A	2.0	N/A	N/A	1.5
1281	214086.8	677834.2	Crane Pad	6.3	Floated or piled	4.7	1.6
1282	214086.8	677824.2	Crane Pad	6.3	Floated or piled	4.7	1.6
1283	214086.8	677814.2	Crane Pad	6.3	Floated or piled	4.7	1.6
1284	214086.8	677804.2	Crane Pad	6.3	Floated or piled	4.7	1.6
1285	214086.8	677794.2	Access Track	4.9	Floated	3.3	1.6
1286	214086.8	677784.2	Crane Pad	6.6	Floated or piled	4.8	1.8
1287	214086.8	677774.2	Crane Pad	6.9	Floated or piled	4.9	2.0
1288	214086.8	677764.2	Crane Pad	6.9	Floated or piled	4.9	2.0
1289	214086.8	677754.2	N/A	2.0	N/A	N/A	1.5
1290	214086.8	677744.2	N/A	2.0	N/A	N/A	1.5
1291	214086.8	677734.2	N/A	1.8	N/A	N/A	1.4
1292	214086.8	677724.2	N/A	1.8	N/A	N/A	1.4
1293	214086.8	677714.2	N/A	1.6	N/A	N/A	1.3
1294	214088.3	678105.6	N/A	2.0	N/A	N/A	1.5
1295	214088.7	678827.9	N/A	1.6	N/A	N/A	1.3
1296	214089.9	679306.1	N/A	2.2	N/A	N/A	1.6
1297	214093.2	678878.7	N/A	2.0	N/A	N/A	1.5
1298	214095.3	678925.4	N/A	2.2	N/A	N/A	1.6
1299	214096.8	678764.2	N/A	1.6	N/A	N/A	1.3
1300	214096.8	678754.2	N/A	1.6	N/A	N/A	1.3
1301	214096.8	678744.2	N/A	1.6	N/A	N/A	1.3
1302	214096.8	678734.2	N/A	1.6	N/A	N/A	1.3
1303	214096.8	678724.2	N/A	1.6	N/A	N/A	1.3
1304	214096.8	678714.2	N/A	1.6	N/A	N/A	1.3
1305	214096.8	678704.2	N/A	1.6	N/A	N/A	1.3
1306	214096.8	678694.2	N/A	1.8	N/A	N/A	1.4
1307	214096.8	678684.2	N/A	1.8	N/A	N/A	1.4
1308	214096.8	678674.2	N/A	2.0	N/A	N/A	1.5
1309	214096.8	678664.2	N/A	1.8	N/A	N/A	1.4
1310	214096.8	677824.2	N/A	1.8	N/A	N/A	1.4
1311	214096.8	677814.2	Crane Pad	6.6	Floated or piled	4.8	1.8
1312	214096.8	677804.2	Crane Pad	6.6	Floated or piled	4.8	1.8
1313	214096.8	677794.2	Crane Pad	6.6	Floated or piled	4.8	1.8
1314	214096.8	677784.2	Crane Pad	6.6	Floated or piled	4.8	1.8

PROJECT TITLE:

GIANTS BURN PHASE 2

Contract No:

7034

Date	04/07/25
DWN	CHK APP
GGH	GGH

Final

CLIENT:

Statkraft UK Ltd

DRAWING TITLE:

**RESULTS OF PEAT PROBES:
RISK LEVEL**

Fig. No.
A11
Sheet 13 of 102

Revisions
DWN CHK APP

SCALE:

Ritchie House
Starlaw Business Park
Livingston
West Lothian
EH54 8SF
info@greencatrenewables.co.uk
01506 416553

A trading name of
Green Cat Renewables Limited



Exploration Point	Co-ordinates		Effect Element	Risk Level	Mitigation		Final Risk Level
	Easting (m)	Northing (m)			Applied	Reliance	
1315	214096.8	677774.2	Access Track	5.3	Floated	3.3	2.0
1316	214096.8	677764.2	Crane Pad	6.6	Floated or piled	4.8	1.8
1317	214096.8	677754.2	N/A	1.8	N/A	N/A	1.4
1318	214096.8	677744.2	N/A	1.8	N/A	N/A	1.4
1319	214096.8	677734.2	N/A	2.0	N/A	N/A	1.5
1320	214096.8	677724.2	N/A	2.0	N/A	N/A	1.5
1321	214096.8	677714.2	N/A	1.8	N/A	N/A	1.4
1322	214096.9	678912.9	N/A	2.0	N/A	N/A	1.5
1323	214097.4	678976.7	N/A	2.4	N/A	N/A	1.7
1324	214098.1	679300.3	N/A	2.6	N/A	N/A	1.8
1325	214102.8	678875.9	N/A	2.0	N/A	N/A	1.5
1326	214103.2	679026.6	N/A	2.4	N/A	N/A	1.7
1327	214105.9	678925.9	N/A	2.4	N/A	N/A	1.7
1328	214106.3	678863.2	N/A	2.0	N/A	N/A	1.5
1329	214106.7	678914.8	N/A	2.2	N/A	N/A	1.6
1330	214106.8	678734.2	N/A	1.6	N/A	N/A	1.3
1331	214106.8	678724.2	N/A	1.4	N/A	N/A	1.2
1332	214106.8	678714.2	N/A	1.6	N/A	N/A	1.3
1333	214106.8	678704.2	N/A	2.0	N/A	N/A	1.5
1334	214106.8	678694.2	N/A	1.8	N/A	N/A	1.4
1335	214106.8	678684.2	N/A	2.0	N/A	N/A	1.5
1336	214106.8	678674.2	N/A	1.6	N/A	N/A	1.3
1337	214106.8	677804.2	N/A	2.0	N/A	N/A	1.5
1338	214106.8	677794.2	Crane Pad	6.6	Floated or piled	4.8	1.8
1339	214106.8	677784.2	Crane Pad	6.9	Floated or piled	4.9	2.0
1340	214106.8	677774.2	Crane Pad	7.2	Floated or piled	5	2.2
1341	214106.8	677764.2	N/A	1.8	N/A	N/A	1.4
1342	214106.8	677754.2	N/A	2.0	N/A	N/A	1.5
1343	214106.8	677744.2	N/A	2.0	N/A	N/A	1.5
1344	214106.8	677734.2	N/A	2.0	N/A	N/A	1.5
1345	214106.8	677724.2	N/A	1.6	N/A	N/A	1.3
1346	214107.4	678975.8	N/A	2.4	N/A	N/A	1.7
1347	214109.3	679076.4	N/A	2.0	N/A	N/A	1.5
1348	214113.1	679025.5	N/A	2.2	N/A	N/A	1.6
1349	214114.0	678814.8	N/A	1.8	N/A	N/A	1.4
1350	214115.3	678865.5	N/A	1.6	N/A	N/A	1.3
1351	214115.7	679126.0	N/A	2.8	N/A	N/A	1.9
1352	214115.9	678926.0	N/A	1.8	N/A	N/A	1.4
1353	214116.5	678916.7	N/A	2.0	N/A	N/A	1.5
1354	214116.8	678724.2	N/A	1.6	N/A	N/A	1.3
1355	214116.8	678714.2	N/A	1.6	N/A	N/A	1.3
1356	214116.8	678704.2	N/A	1.8	N/A	N/A	1.4
1357	214116.8	678694.2	N/A	1.6	N/A	N/A	1.3
1358	214116.8	678684.2	N/A	1.8	N/A	N/A	1.4

PROJECT TITLE: GIANTS BURN PHASE 2		Contract No: 7034	Date 04/07/25	Final	CLIENT: Statkraft UK Ltd	Ritchie House Starlaw Business Park Livingston West Lothian EH54 8SF info@greencatrenewables.co.uk 01506 416553 A trading name of Green Cat Renewables Limited	
DRAWING TITLE: RESULTS OF PEAT PROBES: RISK LEVEL		Fig. No. A11 Sheet 14 of 102	Revisions DWN CHK APP				
SCALE:							

Exploration Point	Co-ordinates		Effect Element	Risk Level	Mitigation		Final Risk Level
	Easting (m)	Northing (m)			Applied	Reliance	
1359	214116.8	677784.2	Crane Pad	7.5	Floated or piled	5.1	2.4
1360	214116.8	677774.2	N/A	2.2	N/A	N/A	1.6
1361	214116.8	677764.2	N/A	2.2	N/A	N/A	1.6
1362	214116.8	677754.2	N/A		N/A	N/A	
1363	214116.8	677744.2	N/A	2.2	N/A	N/A	1.6
1364	214116.8	677734.2	N/A	1.8	N/A	N/A	1.4
1365	214117.4	678974.7	N/A	2.2	N/A	N/A	1.6
1366	214119.2	679075.1	N/A	2.0	N/A	N/A	1.5
1367	214120.6	679348.7	N/A	2.4	N/A	N/A	1.7
1368	214122.4	678765.3	N/A	1.8	N/A	N/A	1.4
1369	214123.1	679024.3	N/A	2.0	N/A	N/A	1.5
1370	214123.8	678816.3	N/A	2.0	N/A	N/A	1.5
1371	214125.1	678867.2	N/A	1.6	N/A	N/A	1.3
1372	214125.6	679124.7	N/A	2.2	N/A	N/A	1.6
1373	214125.8	679340.2	N/A	2.4	N/A	N/A	1.7
1374	214129.2	679073.8	N/A	2.0	N/A	N/A	1.5
1375	214131.0	679331.7	N/A	2.4	N/A	N/A	1.7
1376	214131.0	678716.0	N/A	2.2	N/A	N/A	1.6
1377	214131.4	679175.2	N/A	2.2	N/A	N/A	1.6
1378	214132.3	678767.0	N/A	1.8	N/A	N/A	1.4
1379	214132.7	678074.2	N/A	2.6	N/A	N/A	1.8
1380	214133.6	678818.0	N/A	1.8	N/A	N/A	1.4
1381	214135.2	678083.9	Access Track	5.5	Floated	3.3	2.2
1382	214135.5	679123.4	N/A	2.2	N/A	N/A	1.6
1383	214137.7	678093.6	N/A	2.2	N/A	N/A	1.6
1384	214138.9	678666.8	N/A	2.0	N/A	N/A	1.5
1385	214140.3	679172.4	N/A	2.2	N/A	N/A	1.6
1386	214140.8	678717.7	N/A	2.0	N/A	N/A	1.5
1387	214142.1	678768.7	N/A	1.8	N/A	N/A	1.4
1388	214147.6	679222.9	N/A	2.8	N/A	N/A	1.9
1389	214148.8	678668.4	Access Track	5.3	Floated	3.3	2.0
1390	214149.8	679169.2	N/A	2.4	N/A	N/A	1.7
1391	214150.6	678616.9	N/A	1.8	N/A	N/A	1.4
1392	214150.7	678719.4	N/A	1.8	N/A	N/A	1.4
1393	214157.0	679219.5	N/A	2.6	N/A	N/A	1.8
1394	214158.7	678669.9	Access Track	5.1	Floated	3.3	1.8
1395	214160.2	678619.8	N/A	1.6	N/A	N/A	1.3
1396	214164.6	679269.9	N/A	2.8	N/A	N/A	1.9
1398	214169.8	678622.6	N/A	1.8	N/A	N/A	1.4
1399	214170.3	679367.2	N/A	2.2	N/A	N/A	1.6
1400	214171.5	678569.4	N/A	1.8	N/A	N/A	1.4
1401	214172.2	679357.4	N/A	2.2	N/A	N/A	1.6
1402	214174.0	679266.5	N/A	2.4	N/A	N/A	1.7
1403	214174.2	679347.6	N/A	2.6	N/A	N/A	1.8

PROJECT TITLE:

GIANTS BURN PHASE 2

Contract No:

7034

Date

04/07/25

Final

CLIENT:

Statkraft UK Ltd

DRAWING TITLE:

RESULTS OF PEAT PROBES:
RISK LEVEL

Fig. No.

A11

Sheet 15 of 102

Revisions

DWN CHK APP

SCALE:

Ritchie House
Starlaw Business Park
Livingston
West Lothian
EH54 8SF
info@greencatrenewables.co.uk
01506 416553

A trading name of
Green Cat Renewables Limited



Exploration Point	Co-ordinates		Effect Element	Risk Level	Mitigation		Final Risk Level
	Easting (m)	Northing (m)			Applied	Reliance	
1404	214177.4	678095.5	N/A	1.8	N/A	N/A	1.4
1405	214180.2	678574.1	N/A	2.0	N/A	N/A	1.5
1406	214183.4	679263.1	N/A	2.4	N/A	N/A	1.7
1407	214183.7	678087.8	Access Track	5.3	Floated	3.3	2.0
1408	214189.0	678579.0	N/A	2.0	N/A	N/A	1.5
1409	214190.1	678080.1	N/A	1.8	N/A	N/A	1.4
1410	214192.1	679313.1	N/A	2.4	N/A	N/A	1.7
1411	214195.7	678525.8	N/A	2.2	N/A	N/A	1.6
1412	214200.9	679308.4	N/A	1.8	N/A	N/A	1.4
1413	214204.5	678530.4	N/A	2.0	N/A	N/A	1.5
1414	214209.3	679361.6	N/A	2.0	N/A	N/A	1.5
1415	214210.2	678126.7	N/A	2.0	N/A	N/A	1.5
1416	214213.3	678535.3	N/A	1.8	N/A	N/A	1.4
1417	214216.0	679378.4	N/A	2.6	N/A	N/A	1.8
1418	214217.5	679356.0	N/A	2.2	N/A	N/A	1.6
1419	214218.6	678122.6	Access Track	5.3	Floated	3.3	2.0
1420	214220.2	678481.7	N/A	2.0	N/A	N/A	1.5
1421	214220.7	679369.5	N/A	1.8	N/A	N/A	1.4
1422	214225.4	679360.7	N/A	2.0	N/A	N/A	1.5
1423	214225.8	679350.4	N/A	2.4	N/A	N/A	1.7
1424	214227.5	678117.9	N/A	2.0	N/A	N/A	1.5
1425	214228.8	678486.7	N/A	1.8	N/A	N/A	1.4
1426	214233.7	678171.1	N/A	1.6	N/A	N/A	1.3
1427	214237.5	678491.6	N/A	2.2	N/A	N/A	1.6
1428	214239.1	679392.1	N/A	2.2	N/A	N/A	1.6
1429	214241.6	679518.2	Crane Pad	7.2	Floated or piled	5	2.2
1430	214242.1	678166.7	Access Track	4.9	Floated	3.3	1.6
1431	214242.6	679460.2	N/A	2.4	N/A	N/A	1.7
1432	214244.3	679383.6	N/A	2.2	N/A	N/A	1.6
1433	214244.6	678438.2	N/A	1.6	N/A	N/A	1.3
1434	214249.6	679375.1	N/A	2.4	N/A	N/A	1.7
1435	214250.0	679514.2	N/A	2.4	N/A	N/A	1.7
1436	214250.9	678162.0	N/A	1.6	N/A	N/A	1.3
1437	214251.0	679465.6	N/A	2.4	N/A	N/A	1.7
1438	214253.3	678443.1	N/A	1.8	N/A	N/A	1.4
1439	214255.8	678215.8	N/A	1.8	N/A	N/A	1.4
1440	214259.1	679510.0	N/A	2.2	N/A	N/A	1.6
1441	214259.4	679471.0	N/A		N/A	N/A	
1442	214262.0	678448.0	N/A	2.0	N/A	N/A	1.5
1443	214264.7	678211.3	Access Track	4.9	Floated	3.3	1.6
1444	214268.8	679561.5	N/A	2.4	N/A	N/A	1.7
1445	214269.1	678394.7	N/A	2.0	N/A	N/A	1.5
1446	214273.7	678206.8	N/A	1.8	N/A	N/A	1.4
1447	214275.7	678386.4	N/A	2.0	N/A	N/A	1.5

PROJECT TITLE: GIANTS BURN PHASE 2		Contract No: 7034	Date 04/07/25	Final	CLIENT: Statkraft UK Ltd	Ritchie House Starlaw Business Park Livingston West Lothian EH54 8SF info@greencatrenewables.co.uk 01506 416553 A trading name of Green Cat Renewables Limited	
DRAWING TITLE: RESULTS OF PEAT PROBES: RISK LEVEL		Fig. No. A11 Sheet 16 of 102	Revisions DWN CHK APP				
SCALE:							

Exploration Point	Co-ordinates		Effect Element	Risk Level	Mitigation		Final Risk Level
	Easting (m)	Northing (m)			Applied	Reliance	
1448	214276.8	679684.2	N/A	2.2	N/A	N/A	1.6
1449	214276.8	679674.2	N/A	2.0	N/A	N/A	1.5
1450	214276.8	679664.2	N/A	2.0	N/A	N/A	1.5
1451	214276.8	679654.2	N/A	2.0	N/A	N/A	1.5
1452	214276.8	679624.2	Crane Pad	7.2	Floated or piled	5	2.2
1453	214276.9	679556.1	Access Track	5.5	Floated	3.3	2.2
1454	214277.8	678399.6	N/A	2.4	N/A	N/A	1.7
1455	214279.3	678260.2	N/A	2.0	N/A	N/A	1.5
1456	214283.3	678393.0	N/A	2.4	N/A	N/A	1.7
1457	214283.9	679425.2	N/A	2.6	N/A	N/A	1.8
1458	214284.0	679416.4	N/A	2.8	N/A	N/A	1.9
1459	214285.1	679550.3	N/A	2.2	N/A	N/A	1.6
1460	214286.6	678404.5	N/A	1.8	N/A	N/A	1.4
1461	214286.8	679704.2	N/A	2.0	N/A	N/A	1.5
1462	214286.8	679694.2	N/A	2.0	N/A	N/A	1.5
1463	214286.8	679684.2	N/A	2.0	N/A	N/A	1.5
1464	214286.8	679674.2	N/A	2.0	N/A	N/A	1.5
1465	214286.8	679664.2	N/A	2.0	N/A	N/A	1.5
1466	214286.8	679654.2	Crane Pad	7.2	Floated or piled	5	2.2
1467	214286.8	679644.2	Crane Pad	6.9	Floated or piled	4.9	2.0
1468	214286.8	679634.2	Crane Pad	6.9	Floated or piled	4.9	2.0
1469	214286.8	679624.2	Crane Pad	7.5	Floated or piled	5.1	2.4
1470	214286.8	679614.2	N/A	2.6	N/A	N/A	1.8
1471	214288.1	678255.5	Access Track	5.1	Floated	3.3	1.8
1472	214288.3	679407.3	N/A	2.4	N/A	N/A	1.7
1473	214288.4	679434.2	N/A	2.4	N/A	N/A	1.7
1474	214290.8	678399.5	N/A	1.8	N/A	N/A	1.4
1475	214292.5	678348.5	N/A	2.2	N/A	N/A	1.6
1476	214292.5	679398.3	N/A	2.2	N/A	N/A	1.6
1477	214292.8	679443.1	N/A	2.6	N/A	N/A	1.8
1478	214296.6	678304.2	N/A	2.0	N/A	N/A	1.5
1479	214296.8	679714.2	N/A	1.8	N/A	N/A	1.4
1480	214296.8	679704.2	N/A	1.8	N/A	N/A	1.4
1481	214296.8	679694.2	N/A	1.8	N/A	N/A	1.4
1482	214296.8	679684.2	N/A	1.8	N/A	N/A	1.4
1483	214296.8	679674.2	Crane Pad	6.6	Floated or piled	4.8	1.8
1484	214296.8	679664.2	Crane Pad	6.6	Floated or piled	4.8	1.8
1485	214296.8	679654.2	Crane Pad	6.6	Floated or piled	4.8	1.8
1486	214296.8	679644.2	Crane Pad	6.6	Floated or piled	4.8	1.8
1487	214296.8	679634.2	Crane Pad	6.9	Floated or piled	4.9	2.0
1488	214296.8	679624.2	Crane Pad	8.1	Floated or piled	5.3	2.8
1489	214296.8	679614.2	Crane Pad	6.9	Floated or piled	4.9	2.0
1490	214296.8	679604.2	Access Track	5.3	Floated	3.3	2.0
1491	214296.8	679594.2	Access Track	5.1	Floated	3.3	1.8

PROJECT TITLE:

GIANTS BURN PHASE 2

Contract No:

7034

Date 04/07/25

DWN CHK APP

GGH GGH

Final

CLIENT:

Statkraft UK Ltd

DRAWING TITLE:

**RESULTS OF PEAT PROBES:
RISK LEVEL**

Fig. No.

A11

Sheet 17 of 102

Revisions

DWN CHK APP

SCALE:

Ritchie House
Starlaw Business Park
Livingston
West Lothian
EH54 8SF
info@greencatrenewables.co.uk
01506 416553

A trading name of
Green Cat Renewables Limited



Exploration Point	Co-ordinates		Effect Element	Risk Level	Mitigation		Final Risk Level
	Easting (m)	Northing (m)			Applied	Reliance	
1492	214296.8	679584.2	Crane Pad	6.9	Floated or piled	4.9	2.0
1493	214296.8	679574.2	N/A	2.2	N/A	N/A	1.6
1494	214296.9	678250.8	N/A	2.4	N/A	N/A	1.7
1495	214302.2	678351.1	N/A	1.6	N/A	N/A	1.3
1496	214306.3	678301.7	N/A	2.2	N/A	N/A	1.6
1497	214306.8	679714.2	N/A	2.2	N/A	N/A	1.6
1498	214306.8	679704.2	N/A	2.0	N/A	N/A	1.5
1499	214306.8	679694.2	N/A	1.8	N/A	N/A	1.4
1500	214306.8	679684.2	Turbine	10.3	Pile or deep foundation	8.25	2.0
1501	214306.8	679674.2	Turbine	10.3	Pile or deep foundation	8.25	2.0
1502	214306.8	679664.2	Crane Pad	6.9	Floated or piled	4.9	2.0
1503	214306.8	679654.2	Crane Pad	6.9	Floated or piled	4.9	2.0
1504	214306.8	679644.2	Crane Pad	6.9	Floated or piled	4.9	2.0
1505	214306.8	679634.2	Crane Pad	6.9	Floated or piled	4.9	2.0
1506	214306.8	679624.2	Crane Pad	7.2	Floated or piled	5	2.2
1507	214306.8	679614.2	Access Track	5.7	Floated	3.3	2.4
1508	214306.8	679604.2	Crane Pad	7.5	Floated or piled	5.1	2.4
1509	214306.8	679594.2	Crane Pad	8.4	Floated or piled	5.4	3.0
1510	214306.8	679584.2	N/A	2.2	N/A	N/A	1.6
1511	214306.8	679574.2	N/A	2.2	N/A	N/A	1.6
1512	214311.8	678353.6	N/A	1.8	N/A	N/A	1.4
1513	214314.2	678351.5	N/A	1.8	N/A	N/A	1.4
1514	214315.9	678299.2	N/A	2.0	N/A	N/A	1.5
1515	214316.8	679714.2	N/A	2.0	N/A	N/A	1.5
1516	214316.8	679704.2	N/A	1.6	N/A	N/A	1.3
1517	214316.8	679694.2	N/A	1.8	N/A	N/A	1.4
1518	214316.8	679684.2	Turbine	9.8	Pile or deep foundation	7.95	1.8
1519	214316.8	679674.2	Turbine	9.8	Pile or deep foundation	7.95	1.8
1520	214316.8	679664.2	Crane Pad	6.6	Floated or piled	4.8	1.8
1521	214316.8	679654.2	Crane Pad	6.6	Floated or piled	4.8	1.8
1522	214316.8	679644.2	Crane Pad	6.6	Floated or piled	4.8	1.8
1523	214316.8	679634.2	Access Track	5.1	Floated	3.3	1.8
1524	214316.8	679624.2	Crane Pad	6.6	Floated or piled	4.8	1.8
1525	214316.8	679614.2	Crane Pad	6.9	Floated or piled	4.9	2.0
1526	214316.8	679604.2	Crane Pad	8.1	Floated or piled	5.3	2.8
1527	214316.8	679594.2	Crane Pad	7.8	Floated or piled	5.2	2.6
1528	214316.8	679584.2	N/A	2.6	N/A	N/A	1.8
1529	214320.1	678359.6	N/A	2.2	N/A	N/A	1.6
1530	214325.9	678367.7	N/A	1.8	N/A	N/A	1.4
1531	214326.8	679714.2	N/A	1.8	N/A	N/A	1.4
1532	214326.8	679704.2	N/A	1.8	N/A	N/A	1.4
1533	214326.8	679694.2	N/A	1.8	N/A	N/A	1.4
1534	214326.8	679684.2	N/A	1.8	N/A	N/A	1.4
1535	214326.8	679674.2	Crane Pad	6.6	Floated or piled	4.8	1.8

PROJECT TITLE: GIANTS BURN PHASE 2		Contract No: 7034	Date 04/07/25	Final	CLIENT: Statkraft UK Ltd	Ritchie House Starlaw Business Park Livingston West Lothian EH54 8SF info@greencatrenewables.co.uk 01506 416553 A trading name of Green Cat Renewables Limited	
DRAWING TITLE: RESULTS OF PEAT PROBES: RISK LEVEL		Fig. No. A11 Sheet 18 of 102	Revisions DWN CHK APP				
SCALE:							

Exploration Point	Co-ordinates		Effect Element	Risk Level	Mitigation		Final Risk Level
	Easting (m)	Northing (m)			Applied	Reliance	
1536	214326.8	679664.2	Crane Pad	6.6	Floated or piled	4.8	1.8
1537	214326.8	679654.2	Crane Pad	6.6	Floated or piled	4.8	1.8
1538	214326.8	679644.2	Access Track	5.1	Floated	3.3	1.8
1539	214326.8	679634.2	Crane Pad	6.3	Floated or piled	4.7	1.6
1540	214326.8	679624.2	Crane Pad	6.3	Floated or piled	4.7	1.6
1541	214326.8	679614.2	Crane Pad	6.3	Floated or piled	4.7	1.6
1542	214326.8	679604.2	N/A	1.6	N/A	N/A	1.3
1543	214326.8	679594.2	N/A	1.8	N/A	N/A	1.4
1544	214326.8	678154.2	N/A	1.6	N/A	N/A	1.3
1545	214326.8	678144.2	N/A	1.4	N/A	N/A	1.2
1546	214326.8	678134.2	N/A	1.6	N/A	N/A	1.3
1547	214336.8	679714.2	N/A	1.8	N/A	N/A	1.4
1548	214336.8	679704.2	N/A	2.4	N/A	N/A	1.7
1549	214336.8	679694.2	N/A	2.2	N/A	N/A	1.6
1550	214336.8	679684.2	N/A	1.8	N/A	N/A	1.4
1551	214336.8	679674.2	Crane Pad	6.6	Floated or piled	4.8	1.8
1552	214336.8	679664.2	Access Track	5.1	Floated	3.3	1.8
1553	214336.8	679654.2	Crane Pad	6.3	Floated or piled	4.7	1.6
1554	214336.8	679644.2	Crane Pad	6.6	Floated or piled	4.8	1.8
1555	214336.8	679634.2	Crane Pad	6.3	Floated or piled	4.7	1.6
1556	214336.8	679624.2	Crane Pad	6.3	Floated or piled	4.7	1.6
1557	214336.8	679614.2	N/A	1.8	N/A	N/A	1.4
1558	214336.8	679604.2	N/A	1.8	N/A	N/A	1.4
1559	214336.8	678174.2	N/A	1.6	N/A	N/A	1.3
1560	214336.8	678164.2	N/A	1.6	N/A	N/A	1.3
1561	214336.8	678154.2	N/A	1.6	N/A	N/A	1.3
1562	214336.8	678144.2	N/A	1.8	N/A	N/A	1.4
1563	214336.8	678134.2	N/A	2.2	N/A	N/A	1.6
1564	214336.8	678124.2	N/A	2.0	N/A	N/A	1.5
1565	214336.8	678114.2	N/A	2.0	N/A	N/A	1.5
1566	214337.0	679417.6	N/A	2.2	N/A	N/A	1.6
1567	214337.5	679425.6	N/A	2.2	N/A	N/A	1.6
1568	214338.3	679407.7	N/A	2.4	N/A	N/A	1.7
1569	214339.4	679435.4	N/A	2.4	N/A	N/A	1.7
1570	214344.8	678336.5	Access Track	5.3	Floated	3.3	2.0
1571	214345.8	678321.5	N/A	1.6	N/A	N/A	1.3
1572	214346.8	679704.2	N/A	2.2	N/A	N/A	1.6
1573	214346.8	679694.2	N/A	2.2	N/A	N/A	1.6
1574	214346.8	679684.2	N/A	2.2	N/A	N/A	1.6
1575	214346.8	679674.2	N/A	2.0	N/A	N/A	1.5
1576	214346.8	679664.2	Crane Pad	7.2	Floated or piled	5	2.2
1577	214346.8	679654.2	Crane Pad	6.9	Floated or piled	4.9	2.0
1578	214346.8	679644.2	Crane Pad	6.9	Floated or piled	4.9	2.0
1579	214346.8	679634.2	N/A	1.8	N/A	N/A	1.4

PROJECT TITLE: GIANTS BURN PHASE 2		Contract No: 7034	Date 04/07/25	Final	CLIENT: Statkraft UK Ltd	Ritchie House Starlaw Business Park Livingston West Lothian EH54 8SF info@greencatrenewables.co.uk 01506 416553 A trading name of Green Cat Renewables Limited	
DRAWING TITLE: RESULTS OF PEAT PROBES: RISK LEVEL		Fig. No. A11 Sheet 19 of 102	Revisions DWN CHK APP				
SCALE:							

Exploration Point	Co-ordinates		Effect Element	Risk Level	Mitigation		Final Risk Level
	Easting (m)	Northing (m)			Applied	Reliance	
1580	214346.8	679624.2	N/A	1.8	N/A	N/A	1.4
1581	214346.8	678184.2	N/A	2.0	N/A	N/A	1.5
1582	214346.8	678174.2	N/A	2.0	N/A	N/A	1.5
1583	214346.8	678164.2	N/A	1.8	N/A	N/A	1.4
1584	214346.8	678154.2	N/A	1.8	N/A	N/A	1.4
1585	214346.8	678144.2	N/A	1.6	N/A	N/A	1.3
1586	214346.8	678134.2	N/A	1.6	N/A	N/A	1.3
1587	214346.8	678124.2	N/A	2.0	N/A	N/A	1.5
1588	214346.8	678114.2	N/A	2.0	N/A	N/A	1.5
1589	214346.9	678346.3	Access Track	5.1	Floated	3.3	1.8
1590	214349.1	678356.0	Access Track	4.9	Floated	3.3	1.6
1591	214355.0	678325.5	Access Track	4.9	Floated	3.3	1.6
1592	214356.8	679694.2	N/A	1.8	N/A	N/A	1.4
1593	214356.8	679684.2	N/A	1.6	N/A	N/A	1.3
1594	214356.8	679674.2	N/A	2.2	N/A	N/A	1.6
1595	214356.8	679664.2	N/A	2.2	N/A	N/A	1.6
1596	214356.8	679654.2	N/A	2.2	N/A	N/A	1.6
1597	214356.8	679644.2	N/A	2.0	N/A	N/A	1.5
1598	214356.8	678214.2	N/A	2.4	N/A	N/A	1.7
1599	214356.8	678204.2	Crane Pad	7.2	Floated or piled	5	2.2
1600	214356.8	678194.2	Crane Pad	7.2	Floated or piled	5	2.2
1601	214356.8	678184.2	Crane Pad	6.6	Floated or piled	4.8	1.8
1602	214356.8	678174.2	Crane Pad	6.9	Floated or piled	4.9	2.0
1603	214356.8	678164.2	Crane Pad	6.6	Floated or piled	4.8	1.8
1604	214356.8	678154.2	Crane Pad	6.0	Floated or piled	4.6	1.4
1605	214356.8	678144.2	N/A	1.4	N/A	N/A	1.2
1606	214356.8	678134.2	N/A	1.6	N/A	N/A	1.3
1607	214356.8	678124.2	N/A	1.6	N/A	N/A	1.3
1608	214356.8	678114.2	N/A	1.8	N/A	N/A	1.4
1609	214356.8	678104.2	N/A		N/A	N/A	
1610	214359.0	678274.7	N/A	2.6	N/A	N/A	1.8
1611	214364.1	678329.7	N/A	1.8	N/A	N/A	1.4
1612	214366.5	679410.3	N/A	2.4	N/A	N/A	1.7
1613	214366.8	679684.2	N/A	2.2	N/A	N/A	1.6
1614	214366.8	679674.2	N/A	2.2	N/A	N/A	1.6
1615	214366.8	679664.2	N/A	2.2	N/A	N/A	1.6
1616	214366.8	678984.2	N/A	2.0	N/A	N/A	1.5
1617	214366.8	678224.2	N/A	2.4	N/A	N/A	1.7
1618	214366.8	678214.2	N/A	2.4	N/A	N/A	1.7
1619	214366.8	678204.2	Crane Pad	7.2	Floated or piled	5	2.2
1620	214366.8	678194.2	Crane Pad	6.9	Floated or piled	4.9	2.0
1621	214366.8	678184.2	Crane Pad	6.9	Floated or piled	4.9	2.0
1622	214366.8	678174.2	Crane Pad	6.6	Floated or piled	4.8	1.8
1623	214366.8	678164.2	Crane Pad	6.0	Floated or piled	4.6	1.4

PROJECT TITLE: GIANTS BURN PHASE 2		Contract No: 7034	Date 04/07/25	Final	CLIENT: Statkraft UK Ltd	Ritchie House Starlaw Business Park Livingston West Lothian EH54 8SF info@greencatrenewables.co.uk 01506 416553 A trading name of Green Cat Renewables Limited	
DRAWING TITLE: RESULTS OF PEAT PROBES: RISK LEVEL		Fig. No. A11 Sheet 20 of 102	Revisions DWN CHK APP				
SCALE:							

Exploration Point	Co-ordinates		Effect Element	Risk Level	Mitigation		Final Risk Level
	Easting (m)	Northing (m)			Applied	Reliance	
1624	214366.8	678154.2	Turbine	8.8	Pile or deep foundation	7.35	1.4
1625	214366.8	678144.2	Turbine	9.3	Pile or deep foundation	7.65	1.6
1626	214366.8	678134.2	Turbine	9.3	Pile or deep foundation	7.65	1.6
1627	214366.8	678124.2	N/A	1.8	N/A	N/A	1.4
1628	214366.8	678114.2	N/A	2.0	N/A	N/A	1.5
1629	214366.8	678104.2	N/A	2.0	N/A	N/A	1.5
1630	214368.4	679420.1	N/A	2.4	N/A	N/A	1.7
1631	214368.5	678277.5	Access Track	5.3	Floated	3.3	2.0
1632	214370.3	679430.0	N/A	2.4	N/A	N/A	1.7
1633	214376.8	678984.2	N/A	1.8	N/A	N/A	1.4
1634	214376.8	678234.2	Access Track	5.5	Floated	3.3	2.2
1635	214376.8	678224.2	N/A	2.2	N/A	N/A	1.6
1636	214376.8	678214.2	Access Track	5.3	Floated	3.3	2.0
1637	214376.8	678204.2	Crane Pad	6.9	Floated or piled	4.9	2.0
1638	214376.8	678194.2	Crane Pad	6.9	Floated or piled	4.9	2.0
1639	214376.8	678184.2	Crane Pad	6.9	Floated or piled	4.9	2.0
1640	214376.8	678174.2	Crane Pad	6.6	Floated or piled	4.8	1.8
1641	214376.8	678164.2	Crane Pad	6.6	Floated or piled	4.8	1.8
1642	214376.8	678154.2	Turbine	9.8	Pile or deep foundation	7.95	1.8
1643	214376.8	678144.2	Turbine	9.8	Pile or deep foundation	7.95	1.8
1644	214376.8	678134.2	Turbine	10.3	Pile or deep foundation	8.25	2.0
1645	214376.8	678124.2	N/A	1.8	N/A	N/A	1.4
1646	214376.8	678114.2	N/A	1.8	N/A	N/A	1.4
1647	214376.8	678104.2	N/A	1.8	N/A	N/A	1.4
1648	214378.1	678280.4	N/A	2.6	N/A	N/A	1.8
1649	214386.8	678974.2	N/A	2.0	N/A	N/A	1.5
1650	214386.8	678234.2	Crane Pad	7.2	Floated or piled	5	2.2
1651	214386.8	678224.2	Crane Pad	7.2	Floated or piled	5	2.2
1652	214386.8	678214.2	Crane Pad	7.2	Floated or piled	5	2.2
1653	214386.8	678204.2	Access Track	5.7	Floated	3.3	2.4
1654	214386.8	678194.2	Crane Pad	7.2	Floated or piled	5	2.2
1655	214386.8	678184.2	Crane Pad	7.2	Floated or piled	5	2.2
1656	214386.8	678174.2	Crane Pad	6.9	Floated or piled	4.9	2.0
1657	214386.8	678164.2	Crane Pad	6.9	Floated or piled	4.9	2.0
1658	214386.8	678154.2	Crane Pad	6.3	Floated or piled	4.7	1.6
1659	214386.8	678144.2	Crane Pad	6.6	Floated or piled	4.8	1.8
1660	214386.8	678134.2	N/A	1.8	N/A	N/A	1.4
1661	214386.8	678124.2	N/A	2.0	N/A	N/A	1.5
1662	214386.8	678114.2	N/A	2.2	N/A	N/A	1.6
1663	214386.8	678104.2	N/A	2.2	N/A	N/A	1.6
1664	214395.5	678349.0	N/A	1.8	N/A	N/A	1.4
1665	214396.0	678339.3	N/A	1.8	N/A	N/A	1.4
1666	214396.7	678329.3	N/A	1.6	N/A	N/A	1.3
1667	214396.8	678974.2	N/A	2.2	N/A	N/A	1.6

PROJECT TITLE: GIANTS BURN PHASE 2		Contract No: 7034	Date 04/07/25	Final	CLIENT: Statkraft UK Ltd	Ritchie House Starlaw Business Park Livingston West Lothian EH54 8SF info@greencatrenewables.co.uk 01506 416553 A trading name of Green Cat Renewables Limited	
DRAWING TITLE: RESULTS OF PEAT PROBES: RISK LEVEL		Fig. No. A11 Sheet 21 of 102	Revisions DWN CHK APP				
SCALE:							

Exploration Point	Co-ordinates		Effect Element	Risk Level	Mitigation		Final Risk Level
	Easting (m)	Northing (m)			Applied	Reliance	
1668	214396.8	678224.2	Crane Pad	7.2	Floated or piled	5	2.2
1669	214396.8	678214.2	Crane Pad	7.2	Floated or piled	5	2.2
1670	214396.8	678204.2	Crane Pad	7.5	Floated or piled	5.1	2.4
1671	214396.8	678194.2	Crane Pad	6.9	Floated or piled	4.9	2.0
1672	214396.8	678184.2	Crane Pad	6.6	Floated or piled	4.8	1.8
1673	214396.8	678174.2	Access Track	5.3	Floated	3.3	2.0
1674	214396.8	678164.2	Access Track	5.1	Floated	3.3	1.8
1675	214396.8	678154.2	Crane Pad	6.6	Floated or piled	4.8	1.8
1676	214396.8	678144.2	Crane Pad	6.6	Floated or piled	4.8	1.8
1677	214396.8	678134.2	N/A	2.0	N/A	N/A	1.5
1678	214396.8	678124.2	N/A	2.2	N/A	N/A	1.6
1679	214396.8	678114.2	N/A	2.2	N/A	N/A	1.6
1680	214396.8	678104.2	N/A	2.2	N/A	N/A	1.6
1681	214406.8	678964.2	N/A	2.4	N/A	N/A	1.7
1682	214406.8	678214.2	N/A	2.0	N/A	N/A	1.5
1683	214406.8	678204.2	Crane Pad	6.9	Floated or piled	4.9	2.0
1684	214406.8	678194.2	Crane Pad	7.2	Floated or piled	5	2.2
1685	214406.8	678184.2	Crane Pad	6.9	Floated or piled	4.9	2.0
1686	214406.8	678174.2	Crane Pad	7.2	Floated or piled	5	2.2
1687	214406.8	678164.2	Crane Pad	6.6	Floated or piled	4.8	1.8
1688	214406.8	678154.2	Crane Pad	6.9	Floated or piled	4.9	2.0
1689	214406.8	678144.2	Crane Pad	6.6	Floated or piled	4.8	1.8
1690	214406.8	678134.2	N/A	2.0	N/A	N/A	1.5
1691	214406.8	678124.2	N/A	1.8	N/A	N/A	1.4
1692	214406.8	678114.2	N/A	2.2	N/A	N/A	1.6
1693	214416.8	678964.2	N/A	2.2	N/A	N/A	1.6
1694	214416.8	678954.2	N/A	2.4	N/A	N/A	1.7
1695	214416.8	678184.2	N/A	2.2	N/A	N/A	1.6
1696	214416.8	678174.2	N/A	2.4	N/A	N/A	1.7
1697	214416.8	678164.2	Crane Pad	7.5	Floated or piled	5.1	2.4
1698	214416.8	678154.2	Crane Pad	6.9	Floated or piled	4.9	2.0
1699	214416.8	678144.2	N/A	2.0	N/A	N/A	1.5
1700	214416.8	678134.2	N/A	2.0	N/A	N/A	1.5
1701	214416.8	678124.2	N/A	2.0	N/A	N/A	1.5
1702	214426.8	678954.2	N/A	2.2	N/A	N/A	1.6
1703	214436.8	678944.2	N/A	2.2	N/A	N/A	1.6
1704	214441.7	678357.8	N/A	2.0	N/A	N/A	1.5
1705	214444.8	678348.3	N/A	1.8	N/A	N/A	1.4
1706	214446.8	678944.2	N/A	1.8	N/A	N/A	1.4
1707	214447.9	678338.8	N/A	1.6	N/A	N/A	1.3
1708	214456.8	678934.2	N/A	1.8	N/A	N/A	1.4
1709	214456.8	678924.2	N/A	2.2	N/A	N/A	1.6
1710	214456.8	678914.2	N/A	2.6	N/A	N/A	1.8
1711	214456.8	678904.2	N/A	2.2	N/A	N/A	1.6

PROJECT TITLE: GIANTS BURN PHASE 2		Contract No: 7034	Date 04/07/25	Final	CLIENT: Statkraft UK Ltd	Ritchie House Starlaw Business Park Livingston West Lothian EH54 8SF info@greencatrenewables.co.uk 01506 416553 A trading name of Green Cat Renewables Limited	
DRAWING TITLE: RESULTS OF PEAT PROBES: RISK LEVEL		Fig. No. A11 Sheet 22 of 102	Revisions DWN CHK APP				
SCALE:							

Exploration Point	Co-ordinates		Effect Element	Risk Level	Mitigation		Final Risk Level
	Easting (m)	Northing (m)			Applied	Reliance	
1712	214456.8	678894.2	N/A	2.6	N/A	N/A	1.8
1713	214456.8	678884.2	N/A	2.4	N/A	N/A	1.7
1714	214456.8	678874.2	N/A	2.0	N/A	N/A	1.5
1715	214456.8	678864.2	N/A	1.6	N/A	N/A	1.3
1716	214456.8	678854.2	N/A	1.8	N/A	N/A	1.4
1717	214456.8	678844.2	N/A	2.0	N/A	N/A	1.5
1718	214456.8	678834.2	N/A	2.0	N/A	N/A	1.5
1719	214466.8	678944.2	N/A	2.0	N/A	N/A	1.5
1720	214476.8	678944.2	N/A	2.0	N/A	N/A	1.5
1721	214479.6	678382.2	N/A	2.0	N/A	N/A	1.5
1722	214486.5	678374.9	N/A	2.0	N/A	N/A	1.5
1723	214486.8	678954.2	N/A	2.0	N/A	N/A	1.5
1724	214493.4	678367.7	N/A	2.0	N/A	N/A	1.5
1725	214496.8	678964.2	N/A	1.6	N/A	N/A	1.3
1726	214496.8	678954.2	N/A	1.6	N/A	N/A	1.3
1727	214501.6	678419.7	N/A	2.2	N/A	N/A	1.6
1728	214506.8	678964.2	N/A	1.8	N/A	N/A	1.4
1729	214510.7	678468.0	N/A	2.0	N/A	N/A	1.5
1730	214511.3	678417.1	N/A	2.2	N/A	N/A	1.6
1731	214516.8	678564.2	N/A	2.4	N/A	N/A	1.7
1732	214516.8	678554.2	N/A	2.6	N/A	N/A	1.8
1733	214516.8	678544.2	Access Track	5.9	Floated	3.3	2.6
1734	214516.8	678534.2	N/A	2.4	N/A	N/A	1.7
1735	214516.8	678524.2	N/A	2.2	N/A	N/A	1.6
1736	214516.8	678974.2	N/A	1.6	N/A	N/A	1.3
1737	214520.4	678466.2	N/A	2.2	N/A	N/A	1.6
1738	214521.0	678414.5	N/A	2.4	N/A	N/A	1.7
1739	214526.8	678614.2	N/A	2.4	N/A	N/A	1.7
1740	214526.8	678604.2	N/A	2.0	N/A	N/A	1.5
1741	214526.8	678594.2	N/A	1.8	N/A	N/A	1.4
1742	214526.8	678584.2	N/A	2.0	N/A	N/A	1.5
1743	214526.8	678574.2	N/A	1.8	N/A	N/A	1.4
1744	214526.8	678564.2	N/A	2.2	N/A	N/A	1.6
1745	214526.8	678554.2	Access Track	5.1	Floated	3.3	1.8
1746	214526.8	678544.2	N/A	2.4	N/A	N/A	1.7
1747	214526.8	678534.2	N/A	2.2	N/A	N/A	1.6
1748	214526.8	678524.2	N/A	2.8	N/A	N/A	1.9
1749	214526.8	678974.2	N/A	1.6	N/A	N/A	1.3
1750	214530.3	678464.7	N/A	2.0	N/A	N/A	1.5
1751	214536.8	678624.2	N/A	2.4	N/A	N/A	1.7
1752	214536.8	678614.2	N/A	2.2	N/A	N/A	1.6
1753	214536.8	678604.2	N/A	2.2	N/A	N/A	1.6
1754	214536.8	678594.2	N/A	2.2	N/A	N/A	1.6
1755	214536.8	678584.2	N/A	1.6	N/A	N/A	1.3

PROJECT TITLE: GIANTS BURN PHASE 2		Contract No: 7034	Date 04/07/25	Final	CLIENT: Statkraft UK Ltd	Ritchie House Starlaw Business Park Livingston West Lothian EH54 8SF info@greencatrenewables.co.uk 01506 416553 A trading name of Green Cat Renewables Limited	
DRAWING TITLE: RESULTS OF PEAT PROBES: RISK LEVEL		Fig. No. A11 Sheet 23 of 102	Revisions DWN CHK APP				
SCALE:							

Exploration Point	Co-ordinates		Effect Element	Risk Level	Mitigation		Final Risk Level
	Easting (m)	Northing (m)			Applied	Reliance	
1756	214536.8	678574.2	N/A	1.6	N/A	N/A	1.3
1757	214536.8	678564.2	Access Track	4.9	Floated	3.3	1.6
1758	214536.8	678554.2	N/A	2.4	N/A	N/A	1.7
1759	214536.8	678544.2	N/A	2.6	N/A	N/A	1.8
1760	214536.8	678534.2	N/A	2.6	N/A	N/A	1.8
1761	214536.8	678524.2	N/A	2.2	N/A	N/A	1.6
1762	214536.8	678984.2	N/A	2.0	N/A	N/A	1.5
1763	214546.8	678634.2	N/A	1.8	N/A	N/A	1.4
1764	214546.8	678624.2	N/A	1.8	N/A	N/A	1.4
1765	214546.8	678614.2	N/A	2.0	N/A	N/A	1.5
1766	214546.8	678604.2	N/A	2.0	N/A	N/A	1.5
1767	214546.8	678594.2	N/A	1.8	N/A	N/A	1.4
1768	214546.8	678584.2	Access Track	5.3	Floated	3.3	2.0
1769	214546.8	678574.2	N/A	2.0	N/A	N/A	1.5
1770	214546.8	678564.2	N/A	2.2	N/A	N/A	1.6
1771	214546.8	678554.2	N/A	2.4	N/A	N/A	1.7
1772	214546.8	678544.2	N/A	2.4	N/A	N/A	1.7
1773	214546.8	678534.2	N/A	2.4	N/A	N/A	1.7
1774	214546.8	678524.2	N/A	2.2	N/A	N/A	1.6
1775	214546.8	678984.2	N/A	2.0	N/A	N/A	1.5
1776	214556.8	678644.2	N/A	2.0	N/A	N/A	1.5
1777	214556.8	678634.2	N/A	2.0	N/A	N/A	1.5
1778	214556.8	678624.2	N/A	1.8	N/A	N/A	1.4
1779	214556.8	678614.2	Access Track	5.3	Floated	3.3	2.0
1780	214556.8	678604.2	N/A	1.8	N/A	N/A	1.4
1781	214556.8	678594.2	N/A	2.2	N/A	N/A	1.6
1782	214556.8	678584.2	N/A	2.2	N/A	N/A	1.6
1783	214556.8	678574.2	N/A	2.0	N/A	N/A	1.5
1784	214556.8	678564.2	N/A	2.0	N/A	N/A	1.5
1785	214556.8	678554.2	N/A	2.0	N/A	N/A	1.5
1786	214556.8	678544.2	N/A	2.2	N/A	N/A	1.6
1787	214556.8	678534.2	N/A	2.2	N/A	N/A	1.6
1788	214556.8	678524.2	N/A	2.2	N/A	N/A	1.6
1789	214566.8	678644.2	Access Track	5.5	Floated	3.3	2.2
1790	214566.8	678634.2	N/A	1.8	N/A	N/A	1.4
1791	214566.8	678624.2	N/A	2.0	N/A	N/A	1.5
1792	214566.8	678614.2	N/A	2.2	N/A	N/A	1.6
1793	214566.8	678604.2	N/A	1.8	N/A	N/A	1.4
1794	214566.8	678594.2	N/A	1.8	N/A	N/A	1.4
1795	214566.8	678584.2	N/A	1.8	N/A	N/A	1.4
1796	214566.8	678574.2	N/A	2.0	N/A	N/A	1.5
1797	214566.8	678564.2	N/A	1.8	N/A	N/A	1.4
1798	214566.8	678554.2	N/A	1.6	N/A	N/A	1.3
1799	214566.8	678544.2	N/A	1.6	N/A	N/A	1.3

PROJECT TITLE: GIANTS BURN PHASE 2		Contract No: 7034	Date 04/07/25	Final	CLIENT: Statkraft UK Ltd	Ritchie House Starlaw Business Park Livingston West Lothian EH54 8SF info@greencatrenewables.co.uk 01506 416553 A trading name of Green Cat Renewables Limited	
DRAWING TITLE: RESULTS OF PEAT PROBES: RISK LEVEL		Fig. No. A11 Sheet 24 of 102	Revisions DWN CHK APP				
SCALE:							

Exploration Point	Co-ordinates		Effect Element	Risk Level	Mitigation		Final Risk Level
	Easting (m)	Northing (m)			Applied	Reliance	
1800	214566.8	678534.2	N/A	2.4	N/A	N/A	1.7
1801	214576.8	678644.2	N/A	2.8	N/A	N/A	1.9
1802	214576.8	678634.2	N/A	2.8	N/A	N/A	1.9
1803	214576.8	678624.2	N/A	2.4	N/A	N/A	1.7
1804	214576.8	678614.2	N/A	2.2	N/A	N/A	1.6
1805	214576.8	678604.2	N/A	1.8	N/A	N/A	1.4
1806	214576.8	678594.2	N/A	1.8	N/A	N/A	1.4
1807	214576.8	678584.2	N/A	2.0	N/A	N/A	1.5
1808	214576.8	678574.2	N/A	1.8	N/A	N/A	1.4
1809	214576.8	678564.2	N/A	1.8	N/A	N/A	1.4
1810	214576.8	678554.2	N/A	2.0	N/A	N/A	1.5
1811	214576.8	678544.2	N/A	2.0	N/A	N/A	1.5
1812	214586.8	678644.2	N/A	2.2	N/A	N/A	1.6
1813	214586.8	678634.2	N/A	2.0	N/A	N/A	1.5
1814	214586.8	678624.2	N/A	2.0	N/A	N/A	1.5
1815	214586.8	678614.2	N/A	2.4	N/A	N/A	1.7
1816	214586.8	678604.2	N/A	2.0	N/A	N/A	1.5
1817	214586.8	678594.2	N/A	2.0	N/A	N/A	1.5
1818	214586.8	678584.2	N/A	2.0	N/A	N/A	1.5
1819	214586.8	678574.2	N/A	2.0	N/A	N/A	1.5
1820	214586.8	678564.2	N/A	2.0	N/A	N/A	1.5
1821	214596.8	678634.2	N/A	2.6	N/A	N/A	1.8
1822	214596.8	678624.2	N/A	2.2	N/A	N/A	1.6
1823	214596.8	678614.2	N/A	2.6	N/A	N/A	1.8
1824	214596.8	678604.2	N/A	3.2	N/A	N/A	2.1
1825	214596.8	678594.2	N/A	2.2	N/A	N/A	1.6
1826	214596.8	678584.2	N/A	2.2	N/A	N/A	1.6
1827	214596.8	678574.2	N/A	2.4	N/A	N/A	1.7
1828	214596.8	678564.2	N/A	2.2	N/A	N/A	1.6
1829	214606.8	678634.2	N/A	2.4	N/A	N/A	1.7
1830	214606.8	678624.2	N/A	2.2	N/A	N/A	1.6
1831	214606.8	678614.2	N/A	2.4	N/A	N/A	1.7
1832	214606.8	678604.2	N/A	2.4	N/A	N/A	1.7
1833	214606.8	678594.2	N/A	2.4	N/A	N/A	1.7
1834	214606.8	678584.2	N/A	2.2	N/A	N/A	1.6
1835	214606.8	678574.2	N/A	2.2	N/A	N/A	1.6
1836	214606.8	678564.2	N/A	2.2	N/A	N/A	1.6
1837	214616.8	678624.2	N/A	2.4	N/A	N/A	1.7
1838	214616.8	678614.2	N/A	2.2	N/A	N/A	1.6
1839	214616.8	678604.2	N/A	2.0	N/A	N/A	1.5
1840	214616.8	678594.2	N/A	2.0	N/A	N/A	1.5
1841	214616.8	678584.2	N/A	2.2	N/A	N/A	1.6
1842	214616.8	678574.2	N/A	2.2	N/A	N/A	1.6
2000	214403.4	679657.9	N/A	1.6	N/A	N/A	1.3

PROJECT TITLE: GIANTS BURN PHASE 2		Contract No: 7034	Date 04/07/25	Final	CLIENT: Statkraft UK Ltd	Ritchie House Starlaw Business Park Livingston West Lothian EH54 8SF info@greencatrenewables.co.uk 01506 416553 A trading name of Green Cat Renewables Limited	
DRAWING TITLE: RESULTS OF PEAT PROBES: RISK LEVEL		Fig. No. A11 Sheet 25 of 102	Revisions DWN CHK APP				
SCALE:			DWN CHK APP				

Exploration Point	Co-ordinates		Effect Element	Risk Level	Mitigation		Final Risk Level
	Easting (m)	Northing (m)			Applied	Reliance	
2001	214403.4	679647.9	N/A	1.8	N/A	N/A	1.4
2002	214403.4	679637.9	N/A	1.8	N/A	N/A	1.4
2003	214403.4	679627.9	N/A	2.0	N/A	N/A	1.5
2004	214403.4	679617.9	N/A	1.8	N/A	N/A	1.4
2005	214403.4	679607.9	N/A	1.8	N/A	N/A	1.4
2006	214403.4	679597.9	N/A	1.6	N/A	N/A	1.3
2007	214403.4	679587.9	N/A	1.6	N/A	N/A	1.3
2008	214403.4	679577.9	N/A	1.8	N/A	N/A	1.4
2009	214403.4	679567.9	N/A	1.8	N/A	N/A	1.4
2010	214403.4	679557.9	N/A	1.8	N/A	N/A	1.4
2011	214403.4	679547.9	N/A	1.6	N/A	N/A	1.3
2012	214403.4	679537.9	N/A	1.8	N/A	N/A	1.4
2013	214403.4	679527.9	N/A	1.8	N/A	N/A	1.4
2014	214403.4	679517.9	N/A	1.8	N/A	N/A	1.4
2015	214403.4	679507.9	N/A	1.8	N/A	N/A	1.4
2016	214403.4	679497.9	N/A	1.8	N/A	N/A	1.4
2017	214403.4	679487.9	N/A	1.8	N/A	N/A	1.4
2018	214403.4	679477.9	N/A	2.0	N/A	N/A	1.5
2019	214403.4	679467.9	N/A	2.0	N/A	N/A	1.5
2020	214403.4	679457.9	N/A	2.0	N/A	N/A	1.5
2021	214403.4	679447.9	N/A	2.0	N/A	N/A	1.5
2022	214403.4	679437.9	N/A	2.0	N/A	N/A	1.5
2023	214403.4	679427.9	N/A	1.8	N/A	N/A	1.4
2024	214403.4	679417.9	Access Track	5.1	Floated	3.3	1.8
2025	214403.4	679407.9	N/A	1.8	N/A	N/A	1.4
2026	214403.4	679397.9	N/A	2.2	N/A	N/A	1.6
2027	214403.4	679387.9	N/A	2.4	N/A	N/A	1.7
2028	214403.4	679377.9	N/A	2.4	N/A	N/A	1.7
2029	214403.4	679367.9	N/A	2.4	N/A	N/A	1.7
2030	214403.4	679357.9	N/A	2.4	N/A	N/A	1.7
2031	214403.4	679347.9	N/A	2.2	N/A	N/A	1.6
2032	214403.4	679337.9	N/A	2.0	N/A	N/A	1.5
2033	214403.4	679327.9	N/A	2.4	N/A	N/A	1.7
2034	214403.4	679317.9	N/A	2.4	N/A	N/A	1.7
2035	214403.4	679307.9	N/A	2.0	N/A	N/A	1.5
2036	214403.4	679297.9	N/A	1.8	N/A	N/A	1.4
2037	214403.4	679287.9	N/A	1.6	N/A	N/A	1.3
2038	214403.4	679277.9	N/A	1.6	N/A	N/A	1.3
2039	214403.4	679267.9	N/A	1.6	N/A	N/A	1.3
2040	214403.4	679257.9	N/A	1.6	N/A	N/A	1.3
2041	214413.4	679647.9	N/A	2.0	N/A	N/A	1.5
2042	214413.4	679637.9	N/A	2.0	N/A	N/A	1.5
2043	214413.4	679627.9	N/A	2.0	N/A	N/A	1.5
2044	214413.4	679617.9	N/A	2.0	N/A	N/A	1.5

PROJECT TITLE: GIANTS BURN PHASE 2		Contract No: 7034	Date 04/07/25	Final	CLIENT: Statkraft UK Ltd	Ritchie House Starlaw Business Park Livingston West Lothian EH54 8SF info@greencatrenewables.co.uk 01506 416553	
DRAWING TITLE: RESULTS OF PEAT PROBES: RISK LEVEL		Fig. No. A11 Sheet 26 of 102	Revisions DWN CHK APP				
SCALE:							

Exploration Point	Co-ordinates		Effect Element	Risk Level	Mitigation		Final Risk Level
	Easting (m)	Northing (m)			Applied	Reliance	
2045	214413.4	679607.9	N/A	2.0	N/A	N/A	1.5
2046	214413.4	679597.9	N/A	2.0	N/A	N/A	1.5
2047	214413.4	679587.9	N/A	1.8	N/A	N/A	1.4
2048	214413.4	679577.9	N/A	1.6	N/A	N/A	1.3
2049	214413.4	679567.9	N/A	1.6	N/A	N/A	1.3
2050	214413.4	679557.9	N/A	1.8	N/A	N/A	1.4
2051	214413.4	679547.9	N/A	1.8	N/A	N/A	1.4
2052	214413.4	679537.9	N/A	2.0	N/A	N/A	1.5
2053	214413.4	679527.9	N/A	2.2	N/A	N/A	1.6
2054	214413.4	679517.9	N/A	2.2	N/A	N/A	1.6
2055	214413.4	679507.9	N/A	2.4	N/A	N/A	1.7
2056	214413.4	679497.9	N/A	2.2	N/A	N/A	1.6
2057	214413.4	679487.9	N/A	2.4	N/A	N/A	1.7
2058	214413.4	679477.9	N/A	2.4	N/A	N/A	1.7
2059	214413.4	679467.9	N/A	2.4	N/A	N/A	1.7
2060	214413.4	679457.9	N/A	2.4	N/A	N/A	1.7
2061	214413.4	679447.9	N/A	2.4	N/A	N/A	1.7
2062	214413.4	679437.9	N/A	2.4	N/A	N/A	1.7
2063	214413.4	679427.9	N/A	2.6	N/A	N/A	1.8
2064	214413.4	679417.9	N/A	2.4	N/A	N/A	1.7
2065	214413.4	679407.9	Access Track	5.7	Floated	3.3	2.4
2066	214413.4	679397.9	N/A	2.0	N/A	N/A	1.5
2067	214413.4	679387.9	N/A	2.0	N/A	N/A	1.5
2068	214413.4	679377.9	N/A	1.6	N/A	N/A	1.3
2069	214413.4	679367.9	N/A	1.6	N/A	N/A	1.3
2070	214413.4	679357.9	N/A	2.0	N/A	N/A	1.5
2071	214413.4	679347.9	N/A	1.8	N/A	N/A	1.4
2072	214413.4	679337.9	N/A	2.0	N/A	N/A	1.5
2073	214413.4	679327.9	N/A	1.8	N/A	N/A	1.4
2074	214413.4	679317.9	N/A	1.6	N/A	N/A	1.3
2075	214413.4	679307.9	N/A	1.4	N/A	N/A	1.2
2076	214413.4	679297.9	N/A	1.4	N/A	N/A	1.2
2077	214413.4	679287.9	N/A	1.4	N/A	N/A	1.2
2078	214413.4	679277.9	N/A	1.4	N/A	N/A	1.2
2079	214413.4	679267.9	N/A	1.6	N/A	N/A	1.3
2080	214413.4	679257.9	N/A	1.4	N/A	N/A	1.2
2081	214413.4	679247.9	N/A	1.4	N/A	N/A	1.2
2082	214423.4	679637.9	N/A	2.0	N/A	N/A	1.5
2083	214423.4	679627.9	N/A	2.0	N/A	N/A	1.5
2084	214423.4	679617.9	N/A	2.2	N/A	N/A	1.6
2085	214423.4	679607.9	N/A	2.0	N/A	N/A	1.5
2086	214423.4	679597.9	N/A	2.0	N/A	N/A	1.5
2087	214423.4	679587.9	N/A	1.6	N/A	N/A	1.3
2088	214423.4	679577.9	N/A	1.8	N/A	N/A	1.4

PROJECT TITLE: GIANTS BURN PHASE 2		Contract No: 7034	Date 04/07/25	Final	CLIENT: Statkraft UK Ltd	Ritchie House Starlaw Business Park Livingston West Lothian EH54 8SF info@greencatrenewables.co.uk 01506 416553 A trading name of Green Cat Renewables Limited	
DRAWING TITLE: RESULTS OF PEAT PROBES: RISK LEVEL		Fig. No. A11 Sheet 27 of 102	Revisions DWN CHK APP				
SCALE:							

Exploration Point	Co-ordinates		Effect Element	Risk Level	Mitigation		Final Risk Level
	Easting (m)	Northing (m)			Applied	Reliance	
2089	214423.4	679567.9	N/A	1.8	N/A	N/A	1.4
2090	214423.4	679557.9	N/A	1.8	N/A	N/A	1.4
2091	214423.4	679547.9	N/A	1.8	N/A	N/A	1.4
2092	214423.4	679537.9	N/A	2.0	N/A	N/A	1.5
2093	214423.4	679527.9	N/A	2.0	N/A	N/A	1.5
2094	214423.4	679517.9	N/A	2.0	N/A	N/A	1.5
2095	214423.4	679507.9	N/A	2.0	N/A	N/A	1.5
2096	214423.4	679497.9	N/A	1.8	N/A	N/A	1.4
2097	214423.4	679487.9	N/A	2.0	N/A	N/A	1.5
2098	214423.4	679477.9	N/A	2.0	N/A	N/A	1.5
2099	214423.4	679467.9	N/A	2.0	N/A	N/A	1.5
2100	214423.4	679457.9	N/A	2.0	N/A	N/A	1.5
2101	214423.4	679447.9	N/A	1.8	N/A	N/A	1.4
2102	214423.4	679437.9	N/A	2.2	N/A	N/A	1.6
2103	214423.4	679427.9	N/A	2.4	N/A	N/A	1.7
2104	214423.4	679417.9	N/A	2.2	N/A	N/A	1.6
2105	214423.4	679407.9	N/A	2.2	N/A	N/A	1.6
2106	214423.4	679397.9	Access Track	5.3	Floated	3.3	2.0
2107	214423.4	679387.9	N/A	1.8	N/A	N/A	1.4
2108	214423.4	679377.9	N/A	1.8	N/A	N/A	1.4
2109	214423.4	679367.9	N/A	2.0	N/A	N/A	1.5
2110	214423.4	679357.9	N/A	2.2	N/A	N/A	1.6
2111	214423.4	679347.9	N/A	2.0	N/A	N/A	1.5
2112	214423.4	679337.9	N/A	2.0	N/A	N/A	1.5
2113	214423.4	679327.9	N/A	2.0	N/A	N/A	1.5
2114	214423.4	679317.9	N/A	2.0	N/A	N/A	1.5
2115	214423.4	679307.9	N/A	1.6	N/A	N/A	1.3
2116	214423.4	679297.9	N/A	1.6	N/A	N/A	1.3
2117	214423.4	679287.9	N/A	1.4	N/A	N/A	1.2
2118	214423.4	679277.9	N/A	1.6	N/A	N/A	1.3
2119	214423.4	679267.9	N/A	1.6	N/A	N/A	1.3
2120	214423.4	679257.9	N/A	1.8	N/A	N/A	1.4
2121	214423.4	679247.9	N/A	2.0	N/A	N/A	1.5
2122	214423.4	679237.9	N/A	2.0	N/A	N/A	1.5
2123	214423.4	679227.9	N/A	2.0	N/A	N/A	1.5
2124	214433.4	679627.9	N/A	1.8	N/A	N/A	1.4
2125	214433.4	679617.9	N/A	1.6	N/A	N/A	1.3
2126	214433.4	679607.9	N/A	1.4	N/A	N/A	1.2
2127	214433.4	679597.9	N/A	1.4	N/A	N/A	1.2
2128	214433.4	679587.9	N/A	1.6	N/A	N/A	1.3
2129	214433.4	679577.9	N/A	1.8	N/A	N/A	1.4
2130	214433.4	679567.9	N/A	2.0	N/A	N/A	1.5
2131	214433.4	679557.9	N/A	1.8	N/A	N/A	1.4
2132	214433.4	679547.9	N/A	1.6	N/A	N/A	1.3

PROJECT TITLE: GIANTS BURN PHASE 2		Contract No: 7034	Date 04/07/25	Final	CLIENT: Statkraft UK Ltd	Ritchie House Starlaw Business Park Livingston West Lothian EH54 8SF info@greencatrenewables.co.uk 01506 416553 A trading name of Green Cat Renewables Limited	
DRAWING TITLE: RESULTS OF PEAT PROBES: RISK LEVEL		Fig. No. A11 Sheet 28 of 102	Revisions DWN CHK APP				
SCALE:			DWN CHK APP				

Exploration Point	Co-ordinates		Effect Element	Risk Level	Mitigation		Final Risk Level
	Easting (m)	Northing (m)			Applied	Reliance	
2133	214433.4	679537.9	N/A	2.0	N/A	N/A	1.5
2134	214433.4	679527.9	N/A	2.0	N/A	N/A	1.5
2135	214433.4	679517.9	N/A	2.0	N/A	N/A	1.5
2136	214433.4	679507.9	N/A	2.0	N/A	N/A	1.5
2137	214433.4	679497.9	N/A	2.0	N/A	N/A	1.5
2138	214433.4	679487.9	N/A	2.2	N/A	N/A	1.6
2139	214433.4	679477.9	N/A	2.0	N/A	N/A	1.5
2140	214433.4	679467.9	N/A	1.8	N/A	N/A	1.4
2141	214433.4	679457.9	N/A	1.8	N/A	N/A	1.4
2142	214433.4	679447.9	N/A	1.8	N/A	N/A	1.4
2143	214433.4	679437.9	N/A	1.8	N/A	N/A	1.4
2144	214433.4	679427.9	N/A	2.0	N/A	N/A	1.5
2145	214433.4	679417.9	N/A	1.8	N/A	N/A	1.4
2146	214433.4	679407.9	N/A	1.8	N/A	N/A	1.4
2147	214433.4	679397.9	N/A	1.8	N/A	N/A	1.4
2148	214433.4	679387.9	N/A	2.2	N/A	N/A	1.6
2149	214433.4	679377.9	N/A	2.0	N/A	N/A	1.5
2150	214433.4	679367.9	N/A	1.6	N/A	N/A	1.3
2151	214433.4	679357.9	N/A	1.8	N/A	N/A	1.4
2152	214433.4	679347.9	N/A	2.0	N/A	N/A	1.5
2153	214433.4	679337.9	N/A	1.8	N/A	N/A	1.4
2154	214433.4	679327.9	N/A	1.6	N/A	N/A	1.3
2155	214433.4	679317.9	N/A	1.4	N/A	N/A	1.2
2156	214433.4	679307.9	N/A	1.4	N/A	N/A	1.2
2157	214433.4	679297.9	N/A	1.4	N/A	N/A	1.2
2158	214433.4	679287.9	N/A	1.4	N/A	N/A	1.2
2159	214433.4	679277.9	N/A	1.6	N/A	N/A	1.3
2160	214433.4	679267.9	N/A	1.4	N/A	N/A	1.2
2161	214433.4	679257.9	N/A	1.4	N/A	N/A	1.2
2162	214433.4	679247.9	N/A	1.6	N/A	N/A	1.3
2163	214433.4	679237.9	N/A	1.8	N/A	N/A	1.4
2164	214433.4	679227.9	N/A	2.0	N/A	N/A	1.5
2165	214433.4	679217.9	N/A	2.0	N/A	N/A	1.5
2166	214443.4	679617.9	N/A	1.6	N/A	N/A	1.3
2167	214443.4	679607.9	N/A	1.6	N/A	N/A	1.3
2168	214443.4	679597.9	N/A	1.6	N/A	N/A	1.3
2169	214443.4	679587.9	N/A	1.6	N/A	N/A	1.3
2170	214443.4	679577.9	N/A	1.6	N/A	N/A	1.3
2171	214443.4	679567.9	N/A	1.6	N/A	N/A	1.3
2172	214443.4	679557.9	N/A	1.4	N/A	N/A	1.2
2173	214443.4	679547.9	N/A	1.8	N/A	N/A	1.4
2174	214443.4	679537.9	N/A	1.8	N/A	N/A	1.4
2175	214443.4	679497.9	N/A	1.6	N/A	N/A	1.3
2176	214443.4	679487.9	N/A	1.8	N/A	N/A	1.4

PROJECT TITLE: GIANTS BURN PHASE 2		Contract No: 7034	Date 04/07/25	Final	CLIENT: Statkraft UK Ltd	Ritchie House Starlaw Business Park Livingston West Lothian EH54 8SF info@greencatrenewables.co.uk 01506 416553 A trading name of Green Cat Renewables Limited	
DRAWING TITLE: RESULTS OF PEAT PROBES: RISK LEVEL		Fig. No. A11 Sheet 29 of 102	Revisions DWN CHK APP				
SCALE:			DWN CHK APP				

Exploration Point	Co-ordinates		Effect Element	Risk Level	Mitigation		Final Risk Level
	Easting (m)	Northing (m)			Applied	Reliance	
2177	214443.4	679477.9	N/A	2.0	N/A	N/A	1.5
2178	214443.4	679467.9	N/A	2.2	N/A	N/A	1.6
2179	214443.4	679457.9	N/A	2.0	N/A	N/A	1.5
2180	214443.4	679447.9	N/A	2.2	N/A	N/A	1.6
2181	214443.4	679437.9	N/A	2.2	N/A	N/A	1.6
2182	214443.4	679427.9	N/A	2.4	N/A	N/A	1.7
2183	214443.4	679417.9	N/A	2.0	N/A	N/A	1.5
2184	214443.4	679407.9	N/A	1.8	N/A	N/A	1.4
2185	214443.4	679397.9	N/A	2.2	N/A	N/A	1.6
2186	214443.4	679387.9	N/A	2.2	N/A	N/A	1.6
2187	214443.4	679377.9	N/A	2.0	N/A	N/A	1.5
2188	214443.4	679367.9	N/A	1.8	N/A	N/A	1.4
2189	214443.4	679357.9	N/A	2.2	N/A	N/A	1.6
2190	214443.4	679347.9	N/A	2.2	N/A	N/A	1.6
2191	214443.4	679337.9	N/A	2.4	N/A	N/A	1.7
2192	214443.4	679327.9	N/A	1.8	N/A	N/A	1.4
2193	214443.4	679317.9	N/A	1.6	N/A	N/A	1.3
2194	214443.4	679307.9	N/A	1.4	N/A	N/A	1.2
2195	214443.4	679297.9	N/A	1.6	N/A	N/A	1.3
2196	214443.4	679287.9	N/A	1.8	N/A	N/A	1.4
2197	214443.4	679277.9	N/A	1.8	N/A	N/A	1.4
2198	214443.4	679267.9	N/A	2.2	N/A	N/A	1.6
2199	214443.4	679257.9	N/A	2.6	N/A	N/A	1.8
2200	214443.4	679247.9	N/A	2.0	N/A	N/A	1.5
2201	214443.4	679237.9	N/A	2.0	N/A	N/A	1.5
2202	214443.4	679227.9	N/A	2.2	N/A	N/A	1.6
2203	214443.4	679217.9	Crane Pad	6.9	Floated or piled	4.9	2.0
2204	214443.4	679207.9	Crane Pad	6.9	Floated or piled	4.9	2.0
2205	214453.4	679607.9	N/A	2.0	N/A	N/A	1.5
2206	214453.4	679597.9	N/A	2.0	N/A	N/A	1.5
2207	214453.4	679587.9	N/A	2.0	N/A	N/A	1.5
2208	214453.4	679577.9	N/A	2.0	N/A	N/A	1.5
2209	214453.4	679567.9	N/A	1.8	N/A	N/A	1.4
2210	214453.4	679557.9	N/A	2.0	N/A	N/A	1.5
2211	214453.4	679487.9	N/A	2.0	N/A	N/A	1.5
2212	214453.4	679477.9	N/A	2.0	N/A	N/A	1.5
2213	214453.4	679467.9	N/A	2.0	N/A	N/A	1.5
2214	214453.4	679457.9	N/A	2.0	N/A	N/A	1.5
2215	214453.4	679447.9	N/A	1.6	N/A	N/A	1.3
2216	214453.4	679437.9	N/A	1.8	N/A	N/A	1.4
2217	214453.4	679427.9	N/A	2.0	N/A	N/A	1.5
2218	214453.4	679417.9	N/A	1.8	N/A	N/A	1.4
2219	214453.4	679407.9	N/A	1.8	N/A	N/A	1.4
2220	214453.4	679397.9	N/A	1.8	N/A	N/A	1.4

PROJECT TITLE: GIANTS BURN PHASE 2		Contract No: 7034	Date 04/07/25	Final	CLIENT: Statkraft UK Ltd	Ritchie House Starlaw Business Park Livingston West Lothian EH54 8SF info@greencatrenewables.co.uk 01506 416553	
DRAWING TITLE: RESULTS OF PEAT PROBES: RISK LEVEL		Fig. No. A11 Sheet 30 of 102	Revisions DWN CHK APP				
SCALE:							

Exploration Point	Co-ordinates		Effect Element	Risk Level	Mitigation		Final Risk Level
	Easting (m)	Northing (m)			Applied	Reliance	
2221	214453.4	679387.9	N/A	1.8	N/A	N/A	1.4
2222	214453.4	679377.9	Access Track	5.1	Floated	3.3	1.8
2223	214453.4	679367.9	N/A	2.0	N/A	N/A	1.5
2224	214453.4	679357.9	N/A	1.8	N/A	N/A	1.4
2225	214453.4	679347.9	N/A	2.2	N/A	N/A	1.6
2226	214453.4	679337.9	N/A	2.0	N/A	N/A	1.5
2227	214453.4	679327.9	N/A	1.8	N/A	N/A	1.4
2228	214453.4	679317.9	N/A	1.6	N/A	N/A	1.3
2229	214453.4	679307.9	Access Track	4.7	Floated	3.3	1.4
2230	214453.4	679297.9	Access Track	4.9	Floated	3.3	1.6
2231	214453.4	679287.9	Access Track	4.9	Floated	3.3	1.6
2232	214453.4	679277.9	N/A	1.6	N/A	N/A	1.3
2233	214453.4	679267.9	N/A	1.6	N/A	N/A	1.3
2234	214453.4	679257.9	N/A	1.8	N/A	N/A	1.4
2235	214453.4	679247.9	N/A	1.8	N/A	N/A	1.4
2236	214453.4	679237.9	N/A	2.0	N/A	N/A	1.5
2237	214453.4	679227.9	Crane Pad	6.9	Floated or piled	4.9	2.0
2238	214453.4	679217.9	Crane Pad	6.9	Floated or piled	4.9	2.0
2239	214453.4	679207.9	Crane Pad	6.3	Floated or piled	4.7	1.6
2240	214453.4	679197.9	Crane Pad	6.6	Floated or piled	4.8	1.8
2241	214463.4	679597.9	N/A	2.2	N/A	N/A	1.6
2242	214463.4	679587.9	N/A	2.2	N/A	N/A	1.6
2243	214463.4	679577.9	N/A	2.4	N/A	N/A	1.7
2244	214463.4	679487.9	N/A	1.6	N/A	N/A	1.3
2245	214463.4	679477.9	N/A	1.8	N/A	N/A	1.4
2246	214463.4	679467.9	N/A	1.8	N/A	N/A	1.4
2247	214463.4	679457.9	N/A	2.0	N/A	N/A	1.5
2248	214463.4	679447.9	N/A	2.0	N/A	N/A	1.5
2249	214463.4	679437.9	N/A	1.8	N/A	N/A	1.4
2250	214463.4	679427.9	N/A	1.6	N/A	N/A	1.3
2251	214463.4	679417.9	N/A	1.8	N/A	N/A	1.4
2252	214463.4	679407.9	N/A	2.0	N/A	N/A	1.5
2253	214463.4	679397.9	N/A	1.8	N/A	N/A	1.4
2254	214463.4	679387.9	N/A	1.8	N/A	N/A	1.4
2255	214463.4	679377.9	N/A	2.0	N/A	N/A	1.5
2256	214463.4	679367.9	N/A	2.0	N/A	N/A	1.5
2257	214463.4	679357.9	N/A	2.4	N/A	N/A	1.7
2258	214463.4	679347.9	N/A	2.4	N/A	N/A	1.7
2259	214463.4	679337.9	N/A	1.8	N/A	N/A	1.4
2260	214463.4	679327.9	Access Track	4.7	Floated	3.3	1.4
2261	214463.4	679317.9	N/A	1.6	N/A	N/A	1.3
2262	214463.4	679307.9	N/A	1.6	N/A	N/A	1.3
2263	214463.4	679297.9	N/A	1.8	N/A	N/A	1.4
2264	214463.4	679287.9	N/A	1.8	N/A	N/A	1.4

PROJECT TITLE: GIANTS BURN PHASE 2		Contract No: 7034	Date 04/07/25	Final	CLIENT: Statkraft UK Ltd	Ritchie House Starlaw Business Park Livingston West Lothian EH54 8SF info@greencatrenewables.co.uk 01506 416553 A trading name of Green Cat Renewables Limited	
DRAWING TITLE: RESULTS OF PEAT PROBES: RISK LEVEL		Fig. No. A11 Sheet 31 of 102	Revisions DWN CHK APP				
SCALE:							

Exploration Point	Co-ordinates		Effect Element	Risk Level	Mitigation		Final Risk Level
	Easting (m)	Northing (m)			Applied	Reliance	
2265	214463.4	679277.9	N/A	1.8	N/A	N/A	1.4
2266	214463.4	679267.9	N/A	1.8	N/A	N/A	1.4
2267	214463.4	679257.9	Access Track	5.1	Floated	3.3	1.8
2268	214463.4	679247.9	N/A	1.6	N/A	N/A	1.3
2269	214463.4	679237.9	Crane Pad	6.6	Floated or piled	4.8	1.8
2270	214463.4	679227.9	Crane Pad	6.9	Floated or piled	4.9	2.0
2271	214463.4	679217.9	Crane Pad	6.6	Floated or piled	4.8	1.8
2272	214463.4	679207.9	Crane Pad	6.3	Floated or piled	4.7	1.6
2273	214463.4	679197.9	Crane Pad	6.3	Floated or piled	4.7	1.6
2274	214463.4	679187.9	Crane Pad	6.3	Floated or piled	4.7	1.6
2275	214473.4	679587.9	N/A	2.0	N/A	N/A	1.5
2276	214473.4	679477.9	N/A	2.4	N/A	N/A	1.7
2277	214473.4	679467.9	N/A	1.8	N/A	N/A	1.4
2278	214473.4	679457.9	N/A	1.6	N/A	N/A	1.3
2279	214473.4	679447.9	N/A	1.6	N/A	N/A	1.3
2280	214473.4	679437.9	N/A	1.6	N/A	N/A	1.3
2281	214473.4	679427.9	N/A	1.8	N/A	N/A	1.4
2282	214473.4	679417.9	N/A	2.0	N/A	N/A	1.5
2283	214473.4	679407.9	N/A	1.8	N/A	N/A	1.4
2284	214473.4	679397.9	N/A	2.4	N/A	N/A	1.7
2285	214473.4	679387.9	N/A	2.6	N/A	N/A	1.8
2286	214473.4	679377.9	N/A	2.6	N/A	N/A	1.8
2287	214473.4	679367.9	Access Track	5.5	Floated	3.3	2.2
2288	214473.4	679357.9	N/A	2.0	N/A	N/A	1.5
2289	214473.4	679347.9	Access Track	5.3	Floated	3.3	2.0
2290	214473.4	679337.9	N/A	1.8	N/A	N/A	1.4
2291	214473.4	679327.9	N/A	1.8	N/A	N/A	1.4
2292	214473.4	679317.9	N/A	1.6	N/A	N/A	1.3
2293	214473.4	679307.9	N/A	1.8	N/A	N/A	1.4
2294	214473.4	679297.9	N/A	2.0	N/A	N/A	1.5
2295	214473.4	679287.9	N/A	2.0	N/A	N/A	1.5
2296	214473.4	679277.9	N/A	2.0	N/A	N/A	1.5
2297	214473.4	679267.9	N/A	2.0	N/A	N/A	1.5
2298	214473.4	679257.9	N/A	2.0	N/A	N/A	1.5
2299	214473.4	679247.9	Access Track	5.3	Floated	3.3	2.0
2300	214473.4	679237.9	Crane Pad	6.6	Floated or piled	4.8	1.8
2301	214473.4	679227.9	Crane Pad	6.9	Floated or piled	4.9	2.0
2302	214473.4	679217.9	Crane Pad	6.9	Floated or piled	4.9	2.0
2303	214473.4	679207.9	Crane Pad	6.9	Floated or piled	4.9	2.0
2304	214473.4	679197.9	Crane Pad	6.9	Floated or piled	4.9	2.0
2305	214473.4	679187.9	Crane Pad	6.9	Floated or piled	4.9	2.0
2306	214473.4	679177.9	Crane Pad	6.9	Floated or piled	4.9	2.0
2307	214473.4	679167.9	Crane Pad	6.9	Floated or piled	4.9	2.0
2308	214483.4	679467.9	N/A	2.2	N/A	N/A	1.6

PROJECT TITLE: GIANTS BURN PHASE 2		Contract No: 7034	Date 04/07/25	Final	CLIENT: Statkraft UK Ltd	Ritchie House Starlaw Business Park Livingston West Lothian EH54 8SF info@greencatrenewables.co.uk 01506 416553 A trading name of Green Cat Renewables Limited	
DRAWING TITLE: RESULTS OF PEAT PROBES: RISK LEVEL		Fig. No. A11 Sheet 32 of 102	Revisions DWN CHK APP				
SCALE:							

Exploration Point	Co-ordinates		Effect Element	Risk Level	Mitigation		Final Risk Level
	Easting (m)	Northing (m)			Applied	Reliance	
2309	214483.4	679457.9	N/A	2.0	N/A	N/A	1.5
2310	214483.4	679447.9	N/A	2.0	N/A	N/A	1.5
2311	214483.4	679437.9	N/A	2.0	N/A	N/A	1.5
2312	214483.4	679427.9	N/A	2.2	N/A	N/A	1.6
2313	214483.4	679417.9	N/A	2.2	N/A	N/A	1.6
2314	214483.4	679407.9	N/A	2.4	N/A	N/A	1.7
2315	214483.4	679397.9	N/A	2.4	N/A	N/A	1.7
2316	214483.4	679387.9	N/A	2.4	N/A	N/A	1.7
2317	214483.4	679377.9	N/A	2.2	N/A	N/A	1.6
2318	214483.4	679367.9	Access Track	5.7	Floated	3.3	2.4
2319	214483.4	679357.9	Access Track	5.5	Floated	3.3	2.2
2320	214483.4	679347.9	N/A	2.4	N/A	N/A	1.7
2321	214483.4	679337.9	N/A	2.4	N/A	N/A	1.7
2322	214483.4	679327.9	N/A	2.4	N/A	N/A	1.7
2323	214483.4	679317.9	N/A	2.4	N/A	N/A	1.7
2324	214483.4	679307.9	N/A	2.4	N/A	N/A	1.7
2325	214483.4	679297.9	N/A	2.2	N/A	N/A	1.6
2326	214483.4	679287.9	N/A	2.2	N/A	N/A	1.6
2327	214483.4	679277.9	N/A	2.0	N/A	N/A	1.5
2328	214483.4	679267.9	N/A	2.2	N/A	N/A	1.6
2329	214483.4	679257.9	N/A	2.0	N/A	N/A	1.5
2330	214483.4	679247.9	N/A	2.0	N/A	N/A	1.5
2331	214483.4	679237.9	Access Track	5.5	Floated	3.3	2.2
2332	214483.4	679227.9	Crane Pad	7.2	Floated or piled	5	2.2
2333	214483.4	679217.9	Crane Pad	8.4	Floated or piled	5.4	3.0
2334	214483.4	679207.9	Crane Pad	7.2	Floated or piled	5	2.2
2335	214483.4	679197.9	Crane Pad	6.9	Floated or piled	4.9	2.0
2336	214483.4	679187.9	Crane Pad	6.6	Floated or piled	4.8	1.8
2337	214483.4	679177.9	Crane Pad	6.6	Floated or piled	4.8	1.8
2338	214483.4	679167.9	Crane Pad	6.3	Floated or piled	4.7	1.6
2339	214483.4	679157.9	Crane Pad	6.3	Floated or piled	4.7	1.6
2340	214493.4	679457.9	N/A	1.6	N/A	N/A	1.3
2341	214493.4	679447.9	N/A	1.6	N/A	N/A	1.3
2342	214493.4	679437.9	N/A	1.8	N/A	N/A	1.4
2343	214493.4	679427.9	N/A	1.8	N/A	N/A	1.4
2344	214493.4	679417.9	N/A	2.0	N/A	N/A	1.5
2345	214493.4	679407.9	N/A	2.0	N/A	N/A	1.5
2346	214493.4	679397.9	N/A	2.0	N/A	N/A	1.5
2347	214493.4	679387.9	N/A	2.8	N/A	N/A	1.9
2348	214493.4	679377.9	N/A	2.0	N/A	N/A	1.5
2349	214493.4	679367.9	Access Track	5.3	Floated	3.3	2.0
2350	214493.4	679357.9	N/A	2.0	N/A	N/A	1.5
2351	214493.4	679347.9	N/A	2.0	N/A	N/A	1.5
2352	214493.4	679337.9	N/A	1.8	N/A	N/A	1.4

PROJECT TITLE: GIANTS BURN PHASE 2		Contract No: 7034	Date 04/07/25	Final	CLIENT: Statkraft UK Ltd	Ritchie House Starlaw Business Park Livingston West Lothian EH54 8SF info@greencatrenewables.co.uk 01506 416553 A trading name of Green Cat Renewables Limited	
DRAWING TITLE: RESULTS OF PEAT PROBES: RISK LEVEL		Fig. No. A11 Sheet 33 of 102	Revisions DWN CHK APP				
SCALE:							

Exploration Point	Co-ordinates		Effect Element	Risk Level	Mitigation		Final Risk Level
	Easting (m)	Northing (m)			Applied	Reliance	
2353	214493.4	679327.9	N/A	2.0	N/A	N/A	1.5
2354	214493.4	679317.9	N/A	1.8	N/A	N/A	1.4
2355	214493.4	679307.9	N/A	2.2	N/A	N/A	1.6
2356	214493.4	679297.9	N/A	2.2	N/A	N/A	1.6
2357	214493.4	679287.9	N/A	2.2	N/A	N/A	1.6
2358	214493.4	679277.9	N/A	2.2	N/A	N/A	1.6
2359	214493.4	679267.9	N/A	2.2	N/A	N/A	1.6
2360	214493.4	679257.9	N/A	2.2	N/A	N/A	1.6
2361	214493.4	679247.9	N/A	2.0	N/A	N/A	1.5
2362	214493.4	679237.9	N/A	2.0	N/A	N/A	1.5
2363	214493.4	679227.9	Crane Pad	6.9	Floated or piled	4.9	2.0
2364	214493.4	679217.9	Crane Pad	7.2	Floated or piled	5	2.2
2365	214493.4	679207.9	Crane Pad	7.2	Floated or piled	5	2.2
2366	214493.4	679197.9	Crane Pad	7.2	Floated or piled	5	2.2
2367	214493.4	679187.9	Crane Pad	6.9	Floated or piled	4.9	2.0
2368	214493.4	679177.9	Crane Pad	6.9	Floated or piled	4.9	2.0
2369	214493.4	679167.9	Crane Pad	6.6	Floated or piled	4.8	1.8
2370	214493.4	679157.9	Crane Pad	6.6	Floated or piled	4.8	1.8
2371	214493.4	679147.9	Crane Pad	6.6	Floated or piled	4.8	1.8
2372	214503.4	679457.9	N/A	2.4	N/A	N/A	1.7
2373	214503.4	679447.9	N/A	2.2	N/A	N/A	1.6
2374	214503.4	679437.9	N/A	2.0	N/A	N/A	1.5
2375	214503.4	679427.9	N/A	2.0	N/A	N/A	1.5
2376	214503.4	679417.9	N/A	2.0	N/A	N/A	1.5
2377	214503.4	679407.9	N/A	2.2	N/A	N/A	1.6
2378	214503.4	679397.9	N/A	2.2	N/A	N/A	1.6
2379	214503.4	679387.9	N/A	2.4	N/A	N/A	1.7
2380	214503.4	679377.9	N/A	2.4	N/A	N/A	1.7
2381	214503.4	679367.9	Access Track	5.5	Floated	3.3	2.2
2382	214503.4	679357.9	N/A	2.2	N/A	N/A	1.6
2383	214503.4	679347.9	N/A	2.2	N/A	N/A	1.6
2384	214503.4	679337.9	N/A	2.2	N/A	N/A	1.6
2385	214503.4	679327.9	N/A	2.2	N/A	N/A	1.6
2386	214503.4	679317.9	N/A	2.2	N/A	N/A	1.6
2387	214503.4	679307.9	N/A	2.4	N/A	N/A	1.7
2388	214503.4	679297.9	N/A	2.6	N/A	N/A	1.8
2389	214503.4	679287.9	N/A	2.2	N/A	N/A	1.6
2390	214503.4	679277.9	N/A	2.4	N/A	N/A	1.7
2391	214503.4	679267.9	N/A	2.2	N/A	N/A	1.6
2392	214503.4	679257.9	N/A	2.2	N/A	N/A	1.6
2393	214503.4	679247.9	N/A	2.2	N/A	N/A	1.6
2394	214503.4	679237.9	Crane Pad	7.2	Floated or piled	5	2.2
2395	214503.4	679227.9	Crane Pad	6.9	Floated or piled	4.9	2.0
2396	214503.4	679217.9	Crane Pad	7.2	Floated or piled	5	2.2

PROJECT TITLE: GIANTS BURN PHASE 2		Contract No: 7034	Date 04/07/25	Final	CLIENT: Statkraft UK Ltd	Ritchie House Starlaw Business Park Livingston West Lothian EH54 8SF info@greencatrenewables.co.uk 01506 416553 A trading name of Green Cat Renewables Limited	
DRAWING TITLE: RESULTS OF PEAT PROBES: RISK LEVEL		Fig. No. A11 Sheet 34 of 102	Revisions DWN CHK APP				
SCALE:							

Exploration Point	Co-ordinates		Effect Element	Risk Level	Mitigation		Final Risk Level
	Easting (m)	Northing (m)			Applied	Reliance	
2398	214503.4	679197.9	Crane Pad	8.1	Floated or piled	5.3	2.8
2399	214503.4	679187.9	Crane Pad	6.9	Floated or piled	4.9	2.0
2400	214503.4	679177.9	Crane Pad	7.5	Floated or piled	5.1	2.4
2401	214503.4	679167.9	Crane Pad	6.9	Floated or piled	4.9	2.0
2402	214503.4	679157.9	Crane Pad	7.8	Floated or piled	5.2	2.6
2403	214503.4	679147.9	Crane Pad	7.2	Floated or piled	5	2.2
2404	214503.4	679137.9	N/A	1.8	N/A	N/A	1.4
2405	214513.4	679447.9	N/A	2.0	N/A	N/A	1.5
2406	214513.4	679437.9	N/A	2.0	N/A	N/A	1.5
2407	214513.4	679427.9	N/A	2.0	N/A	N/A	1.5
2408	214513.4	679417.9	N/A	2.0	N/A	N/A	1.5
2409	214513.4	679407.9	N/A	1.8	N/A	N/A	1.4
2410	214513.4	679397.9	N/A	2.0	N/A	N/A	1.5
2411	214513.4	679387.9	N/A	1.8	N/A	N/A	1.4
2412	214513.4	679377.9	N/A	2.4	N/A	N/A	1.7
2413	214513.4	679367.9	Access Track	5.1	Floated	3.3	1.8
2414	214513.4	679357.9	N/A	1.6	N/A	N/A	1.3
2415	214513.4	679347.9	N/A	1.6	N/A	N/A	1.3
2416	214513.4	679337.9	N/A	1.6	N/A	N/A	1.3
2417	214513.4	679327.9	N/A	1.6	N/A	N/A	1.3
2418	214513.4	679317.9	N/A	1.8	N/A	N/A	1.4
2419	214513.4	679307.9	N/A	1.6	N/A	N/A	1.3
2420	214513.4	679297.9	N/A	1.6	N/A	N/A	1.3
2421	214513.4	679287.9	N/A	1.8	N/A	N/A	1.4
2422	214513.4	679277.9	N/A	2.0	N/A	N/A	1.5
2423	214513.4	679267.9	N/A	1.8	N/A	N/A	1.4
2424	214513.4	679257.9	N/A	2.0	N/A	N/A	1.5
2425	214513.4	679247.9	Crane Pad	6.9	Floated or piled	4.9	2.0
2426	214513.4	679237.9	Crane Pad	7.2	Floated or piled	5	2.2
2427	214513.4	679227.9	Crane Pad	6.9	Floated or piled	4.9	2.0
2428	214513.4	679217.9	Crane Pad	7.2	Floated or piled	5	2.2
2429	214513.4	679207.9	Crane Pad	6.9	Floated or piled	4.9	2.0
2430	214513.4	679197.9	Access Track	5.3	Floated	3.3	2.0
2431	214513.4	679187.9	Crane Pad	6.9	Floated or piled	4.9	2.0
2432	214513.4	679177.9	Crane Pad	6.6	Floated or piled	4.8	1.8
2433	214513.4	679167.9	Crane Pad	6.6	Floated or piled	4.8	1.8
2434	214513.4	679157.9	Crane Pad	6.6	Floated or piled	4.8	1.8
2435	214513.4	679147.9	N/A	1.6	N/A	N/A	1.3
2436	214513.4	679137.9	N/A	1.6	N/A	N/A	1.3
2437	214513.4	679127.9	N/A	1.6	N/A	N/A	1.3
2438	214513.4	679117.9	N/A	1.6	N/A	N/A	1.3
2439	214523.4	679437.9	N/A	2.2	N/A	N/A	1.6
2440	214523.4	679427.9	N/A	1.8	N/A	N/A	1.4
2441	214523.4	679417.9	N/A		N/A	N/A	

PROJECT TITLE:

GIANTS BURN PHASE 2

Contract No:

7034

Date 04/07/25

DWN CHK APP

GGH GGH

Final

CLIENT:

Statkraft UK Ltd

DRAWING TITLE:

**RESULTS OF PEAT PROBES:
RISK LEVEL**

Fig. No.

A11

Sheet 35 of 102

Revisions

DWN CHK APP

SCALE:

Ritchie House
Starlaw Business Park
Livingston
West Lothian
EH54 8SF
info@greencatrenewables.co.uk
01506 416553

A trading name of
Green Cat Renewables Limited



Exploration Point	Co-ordinates		Effect Element	Risk Level	Mitigation		Final Risk Level
	Easting (m)	Northing (m)			Applied	Reliance	
2442	214523.4	679407.9	N/A	2.0	N/A	N/A	1.5
2443	214523.4	679397.9	N/A	2.2	N/A	N/A	1.6
2444	214523.4	679387.9	N/A	1.8	N/A	N/A	1.4
2445	214523.4	679377.9	N/A	1.6	N/A	N/A	1.3
2446	214523.4	679367.9	Access Track	5.3	Floated	3.3	2.0
2447	214523.4	679357.9	N/A	2.2	N/A	N/A	1.6
2448	214523.4	679347.9	N/A	2.0	N/A	N/A	1.5
2449	214523.4	679337.9	N/A	2.4	N/A	N/A	1.7
2450	214523.4	679327.9	N/A	2.0	N/A	N/A	1.5
2451	214523.4	679317.9	N/A	2.4	N/A	N/A	1.7
2452	214523.4	679307.9	N/A	2.0	N/A	N/A	1.5
2453	214523.4	679297.9	N/A	2.4	N/A	N/A	1.7
2454	214523.4	679287.9	N/A	2.2	N/A	N/A	1.6
2455	214523.4	679277.9	N/A	2.2	N/A	N/A	1.6
2456	214523.4	679267.9	N/A	2.0	N/A	N/A	1.5
2457	214523.4	679257.9	Crane Pad	7.2	Floated or piled	5	2.2
2458	214523.4	679247.9	Crane Pad	6.9	Floated or piled	4.9	2.0
2459	214523.4	679237.9	Crane Pad	6.6	Floated or piled	4.8	1.8
2460	214523.4	679227.9	Crane Pad	6.6	Floated or piled	4.8	1.8
2461	214523.4	679217.9	Crane Pad	6.6	Floated or piled	4.8	1.8
2462	214523.4	679207.9	Crane Pad	6.6	Floated or piled	4.8	1.8
2463	214523.4	679197.9	Crane Pad	6.6	Floated or piled	4.8	1.8
2464	214523.4	679187.9	Access Track	5.1	Floated	3.3	1.8
2465	214523.4	679177.9	Crane Pad	6.6	Floated or piled	4.8	1.8
2466	214523.4	679167.9	Crane Pad	6.9	Floated or piled	4.9	2.0
2467	214523.4	679157.9	N/A	1.6	N/A	N/A	1.3
2468	214523.4	679147.9	N/A	1.8	N/A	N/A	1.4
2469	214523.4	679137.9	N/A	1.8	N/A	N/A	1.4
2470	214523.4	679127.9	N/A	2.2	N/A	N/A	1.6
2471	214523.4	679117.9	N/A	2.2	N/A	N/A	1.6
2472	214523.4	679107.9	N/A	2.2	N/A	N/A	1.6
2473	214533.4	679437.9	N/A	2.4	N/A	N/A	1.7
2474	214533.4	679427.9	N/A	2.6	N/A	N/A	1.8
2475	214533.4	679417.9	N/A	3.0	N/A	N/A	2.0
2476	214533.4	679407.9	N/A	2.0	N/A	N/A	1.5
2477	214533.4	679397.9	N/A	2.0	N/A	N/A	1.5
2478	214533.4	679387.9	N/A	1.8	N/A	N/A	1.4
2479	214533.4	679377.9	N/A	1.8	N/A	N/A	1.4
2480	214533.4	679367.9	N/A	2.0	N/A	N/A	1.5
2481	214533.4	679357.9	N/A	1.8	N/A	N/A	1.4
2482	214533.4	679347.9	N/A	1.8	N/A	N/A	1.4
2483	214533.4	679337.9	N/A	2.0	N/A	N/A	1.5
2484	214533.4	679327.9	N/A	2.0	N/A	N/A	1.5
2485	214533.4	679317.9	N/A	2.0	N/A	N/A	1.5

PROJECT TITLE: GIANTS BURN PHASE 2		Contract No: 7034	Date 04/07/25	Final	CLIENT: Statkraft UK Ltd	Ritchie House Starlaw Business Park Livingston West Lothian EH54 8SF info@greencatrenewables.co.uk 01506 416553 A trading name of Green Cat Renewables Limited	
DRAWING TITLE: RESULTS OF PEAT PROBES: RISK LEVEL		Fig. No. A11 Sheet 36 of 102	Revisions DWN CHK APP				
SCALE:			DWN CHK APP				

Exploration Point	Co-ordinates		Effect Element	Risk Level	Mitigation		Final Risk Level
	Easting (m)	Northing (m)			Applied	Reliance	
2486	214533.4	679307.9	N/A	1.6	N/A	N/A	1.3
2487	214533.4	679297.9	N/A	1.8	N/A	N/A	1.4
2488	214533.4	679287.9	N/A	1.8	N/A	N/A	1.4
2489	214533.4	679277.9	N/A	1.8	N/A	N/A	1.4
2490	214533.4	679267.9	N/A	1.6	N/A	N/A	1.3
2491	214533.4	679257.9	N/A	1.8	N/A	N/A	1.4
2492	214533.4	679247.9	Crane Pad	6.6	Floated or piled	4.8	1.8
2493	214533.4	679237.9	Crane Pad	6.9	Floated or piled	4.9	2.0
2494	214533.4	679227.9	Crane Pad	6.9	Floated or piled	4.9	2.0
2495	214533.4	679217.9	Crane Pad	7.2	Floated or piled	5	2.2
2496	214533.4	679207.9	Crane Pad	7.2	Floated or piled	5	2.2
2497	214533.4	679197.9	Crane Pad	7.2	Floated or piled	5	2.2
2498	214533.4	679187.9	Crane Pad	6.9	Floated or piled	4.9	2.0
2499	214533.4	679177.9	Access Track	5.3	Floated	3.3	2.0
2500	214533.4	679167.9	N/A	2.0	N/A	N/A	1.5
2501	214533.4	679157.9	N/A	1.8	N/A	N/A	1.4
2502	214533.4	679147.9	N/A	1.6	N/A	N/A	1.3
2503	214533.4	679137.9	N/A	1.6	N/A	N/A	1.3
2504	214533.4	679127.9	N/A	2.0	N/A	N/A	1.5
2505	214533.4	679117.9	N/A	2.2	N/A	N/A	1.6
2506	214533.4	679107.9	N/A	2.2	N/A	N/A	1.6
2507	214543.4	679427.9	N/A	3.2	N/A	N/A	2.1
2508	214543.4	679417.9	N/A	3.0	N/A	N/A	2.0
2509	214543.4	679407.9	N/A	2.0	N/A	N/A	1.5
2510	214543.4	679397.9	N/A	2.0	N/A	N/A	1.5
2511	214543.4	679387.9	N/A	2.0	N/A	N/A	1.5
2512	214543.4	679377.9	N/A	2.0	N/A	N/A	1.5
2513	214543.4	679367.9	Access Track	5.1	Floated	3.3	1.8
2514	214543.4	679357.9	N/A	1.8	N/A	N/A	1.4
2515	214543.4	679347.9	N/A	1.8	N/A	N/A	1.4
2516	214543.4	679337.9	N/A	1.8	N/A	N/A	1.4
2517	214543.4	679327.9	N/A	1.8	N/A	N/A	1.4
2518	214543.4	679317.9	N/A	2.0	N/A	N/A	1.5
2519	214543.4	679307.9	N/A	1.8	N/A	N/A	1.4
2520	214543.4	679297.9	N/A	1.8	N/A	N/A	1.4
2521	214543.4	679287.9	N/A	2.0	N/A	N/A	1.5
2522	214543.4	679277.9	N/A	2.2	N/A	N/A	1.6
2523	214543.4	679267.9	N/A	1.8	N/A	N/A	1.4
2524	214543.4	679257.9	N/A	1.8	N/A	N/A	1.4
2525	214543.4	679247.9	N/A	1.8	N/A	N/A	1.4
2526	214543.4	679237.9	Crane Pad	6.3	Floated or piled	4.7	1.6
2527	214543.4	679227.9	Crane Pad	6.9	Floated or piled	4.9	2.0
2528	214543.4	679217.9	Crane Pad	7.2	Floated or piled	5	2.2
2529	214543.4	679207.9	Crane Pad	7.2	Floated or piled	5	2.2

PROJECT TITLE: GIANTS BURN PHASE 2		Contract No: 7034	Date 04/07/25	Final	CLIENT: Statkraft UK Ltd	Ritchie House Starlaw Business Park Livingston West Lothian EH54 8SF info@greencatrenewables.co.uk 01506 416553 A trading name of Green Cat Renewables Limited	
DRAWING TITLE: RESULTS OF PEAT PROBES: RISK LEVEL		Fig. No. A11 Sheet 37 of 102	Revisions DWN CHK APP GGH GGH				
SCALE:							

Exploration Point	Co-ordinates		Effect Element	Risk Level	Mitigation		Final Risk Level
	Easting (m)	Northing (m)			Applied	Reliance	
2530	214543.4	679197.9	Crane Pad	7.2	Floated or piled	5	2.2
2531	214543.4	679187.9	Crane Pad	7.2	Floated or piled	5	2.2
2532	214543.4	679177.9	Crane Pad	7.2	Floated or piled	5	2.2
2533	214543.4	679167.9	Access Track	5.5	Floated	3.3	2.2
2534	214543.4	679157.9	N/A	2.0	N/A	N/A	1.5
2535	214543.4	679147.9	N/A	2.0	N/A	N/A	1.5
2536	214543.4	679137.9	N/A	2.2	N/A	N/A	1.6
2537	214543.4	679127.9	N/A	2.2	N/A	N/A	1.6
2538	214543.4	679117.9	N/A	2.0	N/A	N/A	1.5
2539	214543.4	679107.9	N/A	2.2	N/A	N/A	1.6
2540	214543.4	679097.9	N/A	2.2	N/A	N/A	1.6
2541	214553.4	679417.9	N/A	2.6	N/A	N/A	1.8
2542	214553.4	679407.9	N/A	2.2	N/A	N/A	1.6
2543	214553.4	679397.9	N/A	2.0	N/A	N/A	1.5
2544	214553.4	679387.9	N/A	2.0	N/A	N/A	1.5
2545	214553.4	679377.9	N/A	2.0	N/A	N/A	1.5
2546	214553.4	679367.9	Access Track	5.3	Floated	3.3	2.0
2547	214553.4	679357.9	N/A	2.0	N/A	N/A	1.5
2548	214553.4	679347.9	N/A	2.0	N/A	N/A	1.5
2549	214553.4	679337.9	N/A	2.0	N/A	N/A	1.5
2550	214553.4	679327.9	N/A	2.0	N/A	N/A	1.5
2551	214553.4	679317.9	N/A	2.0	N/A	N/A	1.5
2552	214553.4	679307.9	N/A	2.2	N/A	N/A	1.6
2553	214553.4	679297.9	N/A	2.4	N/A	N/A	1.7
2554	214553.4	679287.9	N/A	2.6	N/A	N/A	1.8
2555	214553.4	679277.9	N/A	2.6	N/A	N/A	1.8
2556	214553.4	679267.9	N/A	2.4	N/A	N/A	1.7
2557	214553.4	679257.9	N/A	2.0	N/A	N/A	1.5
2558	214553.4	679247.9	N/A	2.0	N/A	N/A	1.5
2559	214553.4	679237.9	N/A	2.0	N/A	N/A	1.5
2560	214553.4	679227.9	Crane Pad	6.9	Floated or piled	4.9	2.0
2561	214553.4	679217.9	Crane Pad	6.9	Floated or piled	4.9	2.0
2562	214553.4	679207.9	Crane Pad	7.2	Floated or piled	5	2.2
2563	214553.4	679197.9	Crane Pad	7.5	Floated or piled	5.1	2.4
2564	214553.4	679187.9	Crane Pad	7.5	Floated or piled	5.1	2.4
2565	214553.4	679177.9	Crane Pad	7.8	Floated or piled	5.2	2.6
2566	214553.4	679167.9	Crane Pad	7.5	Floated or piled	5.1	2.4
2567	214553.4	679157.9	Access Track	5.5	Floated	3.3	2.2
2568	214553.4	679147.9	Access Track	5.5	Floated	3.3	2.2
2569	214553.4	679137.9	N/A	2.2	N/A	N/A	1.6
2570	214553.4	679127.9	N/A	2.0	N/A	N/A	1.5
2571	214553.4	679117.9	N/A	2.0	N/A	N/A	1.5
2572	214553.4	679107.9	N/A	2.0	N/A	N/A	1.5
2573	214553.4	679097.9	N/A	2.2	N/A	N/A	1.6

PROJECT TITLE: GIANTS BURN PHASE 2		Contract No: 7034	Date 04/07/25	Final	CLIENT: Statkraft UK Ltd	Ritchie House Starlaw Business Park Livingston West Lothian EH54 8SF info@greencatrenewables.co.uk 01506 416553 A trading name of Green Cat Renewables Limited	
DRAWING TITLE: RESULTS OF PEAT PROBES: RISK LEVEL		Fig. No. A11 Sheet 38 of 102	Revisions DWN CHK APP				
SCALE:							

Exploration Point	Co-ordinates		Effect Element	Risk Level	Mitigation		Final Risk Level
	Easting (m)	Northing (m)			Applied	Reliance	
2574	214563.4	679417.9	N/A	2.4	N/A	N/A	1.7
2575	214563.4	679407.9	N/A	2.6	N/A	N/A	1.8
2576	214563.4	679397.9	N/A	2.0	N/A	N/A	1.5
2577	214563.4	679387.9	N/A	2.0	N/A	N/A	1.5
2578	214563.4	679377.9	N/A	2.0	N/A	N/A	1.5
2579	214563.4	679367.9	N/A	1.8	N/A	N/A	1.4
2580	214563.4	679357.9	N/A	1.8	N/A	N/A	1.4
2581	214563.4	679347.9	N/A	2.0	N/A	N/A	1.5
2582	214563.4	679337.9	N/A	1.8	N/A	N/A	1.4
2583	214563.4	679327.9	N/A	1.8	N/A	N/A	1.4
2584	214563.4	679317.9	N/A		N/A	N/A	
2585	214563.4	679307.9	N/A		N/A	N/A	
2586	214563.4	679297.9	N/A	2.2	N/A	N/A	1.6
2587	214563.4	679287.9	N/A	2.4	N/A	N/A	1.7
2588	214563.4	679277.9	N/A	2.2	N/A	N/A	1.6
2589	214563.4	679267.9	N/A	2.2	N/A	N/A	1.6
2590	214563.4	679257.9	N/A	2.2	N/A	N/A	1.6
2591	214563.4	679247.9	N/A	2.0	N/A	N/A	1.5
2592	214563.4	679237.9	N/A	1.8	N/A	N/A	1.4
2593	214563.4	679227.9	N/A	2.0	N/A	N/A	1.5
2594	214563.4	679217.9	Crane Pad	6.6	Floated or piled	4.8	1.8
2595	214563.4	679207.9	Crane Pad	6.9	Floated or piled	4.9	2.0
2596	214563.4	679197.9	Crane Pad	7.2	Floated or piled	5	2.2
2597	214563.4	679187.9	Crane Pad	6.9	Floated or piled	4.9	2.0
2598	214563.4	679177.9	Crane Pad	6.6	Floated or piled	4.8	1.8
2599	214563.4	679167.9	Crane Pad	6.9	Floated or piled	4.9	2.0
2600	214563.4	679157.9	Crane Pad	7.2	Floated or piled	5	2.2
2601	214563.4	679147.9	Crane Pad	7.2	Floated or piled	5	2.2
2602	214563.4	679137.9	Access Track	5.3	Floated	3.3	2.0
2603	214563.4	679127.9	Access Track	5.3	Floated	3.3	2.0
2604	214563.4	679117.9	Access Track	5.1	Floated	3.3	1.8
2605	214563.4	679107.9	Access Track	5.3	Floated	3.3	2.0
2606	214563.4	679097.9	Access Track	5.5	Floated	3.3	2.2
2607	214563.4	679087.9	N/A	2.2	N/A	N/A	1.6
2608	214573.4	679407.9	N/A	2.2	N/A	N/A	1.6
2609	214573.4	679397.9	N/A	2.0	N/A	N/A	1.5
2610	214573.4	679387.9	N/A	2.0	N/A	N/A	1.5
2611	214573.4	679377.9	N/A	2.0	N/A	N/A	1.5
2612	214573.4	679367.9	N/A	2.0	N/A	N/A	1.5
2613	214573.4	679357.9	Access Track	5.1	Floated	3.3	1.8
2614	214573.4	679347.9	N/A	1.8	N/A	N/A	1.4
2615	214573.4	679337.9	N/A	1.8	N/A	N/A	1.4
2616	214573.4	679327.9	N/A	1.8	N/A	N/A	1.4
2617	214573.4	679317.9	N/A	1.8	N/A	N/A	1.4

PROJECT TITLE:

GIANTS BURN PHASE 2

Contract No:

7034

Date 04/07/25

DWN CHK APP

GGH GGH

Final

CLIENT:

Statkraft UK Ltd

DRAWING TITLE:

**RESULTS OF PEAT PROBES:
RISK LEVEL**

Fig. No.
A11

Sheet 39 of 102

Revisions

DWN CHK APP

SCALE:

Ritchie House
Starlaw Business Park
Livingston
West Lothian
EH54 8SF
info@greencatrenewables.co.uk
01506 416553

A trading name of
Green Cat Renewables Limited



Exploration Point	Co-ordinates		Effect Element	Risk Level	Mitigation		Final Risk Level
	Easting (m)	Northing (m)			Applied	Reliance	
2618	214573.4	679307.9	N/A	1.8	N/A	N/A	1.4
2619	214573.4	679297.9	N/A	2.2	N/A	N/A	1.6
2620	214573.4	679287.9	N/A	2.6	N/A	N/A	1.8
2621	214573.4	679277.9	N/A	2.4	N/A	N/A	1.7
2622	214573.4	679267.9	N/A	2.2	N/A	N/A	1.6
2623	214573.4	679257.9	N/A	2.0	N/A	N/A	1.5
2624	214573.4	679247.9	N/A	1.8	N/A	N/A	1.4
2625	214573.4	679237.9	N/A	2.0	N/A	N/A	1.5
2626	214573.4	679227.9	N/A	2.0	N/A	N/A	1.5
2627	214573.4	679217.9	N/A	2.0	N/A	N/A	1.5
2628	214573.4	679207.9	Crane Pad	6.9	Floated or piled	4.9	2.0
2629	214573.4	679197.9	Crane Pad	7.2	Floated or piled	5	2.2
2630	214573.4	679187.9	Crane Pad	6.9	Floated or piled	4.9	2.0
2631	214573.4	679177.9	Crane Pad	7.5	Floated or piled	5.1	2.4
2632	214573.4	679167.9	Crane Pad	7.5	Floated or piled	5.1	2.4
2633	214573.4	679157.9	Crane Pad	7.5	Floated or piled	5.1	2.4
2634	214573.4	679147.9	Crane Pad	7.5	Floated or piled	5.1	2.4
2635	214573.4	679137.9	Crane Pad	7.5	Floated or piled	5.1	2.4
2636	214573.4	679127.9	N/A	2.4	N/A	N/A	1.7
2637	214573.4	679117.9	N/A	2.2	N/A	N/A	1.6
2638	214573.4	679107.9	N/A	2.0	N/A	N/A	1.5
2639	214573.4	679097.9	N/A	2.2	N/A	N/A	1.6
2640	214573.4	679087.9	N/A	2.4	N/A	N/A	1.7
2641	214583.4	679407.9	N/A	2.2	N/A	N/A	1.6
2642	214583.4	679397.9	N/A	2.2	N/A	N/A	1.6
2643	214583.4	679387.9	N/A	2.0	N/A	N/A	1.5
2644	214583.4	679377.9	N/A	2.0	N/A	N/A	1.5
2645	214583.4	679367.9	N/A	2.0	N/A	N/A	1.5
2646	214583.4	679357.9	N/A	2.0	N/A	N/A	1.5
2647	214583.4	679347.9	Access Track	5.1	Floated	3.3	1.8
2648	214583.4	679337.9	N/A	1.8	N/A	N/A	1.4
2649	214583.4	679327.9	N/A	1.8	N/A	N/A	1.4
2650	214583.4	679317.9	N/A	1.8	N/A	N/A	1.4
2651	214583.4	679307.9	N/A	1.6	N/A	N/A	1.3
2652	214583.4	679297.9	N/A	2.0	N/A	N/A	1.5
2653	214583.4	679287.9	N/A	2.2	N/A	N/A	1.6
2654	214583.4	679277.9	N/A	2.2	N/A	N/A	1.6
2655	214583.4	679267.9	N/A	2.0	N/A	N/A	1.5
2656	214583.4	679257.9	N/A	2.0	N/A	N/A	1.5
2657	214583.4	679247.9	N/A	1.8	N/A	N/A	1.4
2658	214583.4	679237.9	N/A	1.8	N/A	N/A	1.4
2659	214583.4	679227.9	N/A	2.0	N/A	N/A	1.5
2660	214583.4	679217.9	N/A	2.0	N/A	N/A	1.5
2661	214583.4	679207.9	N/A	2.2	N/A	N/A	1.6

PROJECT TITLE: GIANTS BURN PHASE 2		Contract No: 7034	Date 04/07/25	Final	CLIENT: Statkraft UK Ltd	Ritchie House Starlaw Business Park Livingston West Lothian EH54 8SF info@greencatrenewables.co.uk 01506 416553 A trading name of Green Cat Renewables Limited	
DRAWING TITLE: RESULTS OF PEAT PROBES: RISK LEVEL		Fig. No. A11 Sheet 40 of 102	Revisions DWN CHK APP				
SCALE:							

Exploration Point	Co-ordinates		Effect Element	Risk Level	Mitigation		Final Risk Level
	Easting (m)	Northing (m)			Applied	Reliance	
2662	214583.4	679197.9	Crane Pad	6.9	Floated or piled	4.9	2.0
2663	214583.4	679187.9	Crane Pad	6.9	Floated or piled	4.9	2.0
2664	214583.4	679177.9	N/A	2.0	N/A	N/A	1.5
2665	214583.4	679167.9	N/A	2.2	N/A	N/A	1.6
2666	214583.4	679157.9	Crane Pad	6.9	Floated or piled	4.9	2.0
2667	214583.4	679147.9	Crane Pad	7.2	Floated or piled	5	2.2
2668	214583.4	679137.9	Crane Pad	7.2	Floated or piled	5	2.2
2669	214583.4	679127.9	N/A	2.2	N/A	N/A	1.6
2670	214583.4	679117.9	Access Track	5.5	Floated	3.3	2.2
2671	214583.4	679107.9	N/A	2.0	N/A	N/A	1.5
2672	214583.4	679097.9	N/A	2.2	N/A	N/A	1.6
2673	214583.4	679087.9	N/A	2.0	N/A	N/A	1.5
2674	214583.4	679077.9	N/A	2.0	N/A	N/A	1.5
2675	214593.4	679397.9	N/A	2.0	N/A	N/A	1.5
2676	214593.4	679387.9	N/A	1.8	N/A	N/A	1.4
2677	214593.4	679377.9	N/A	1.8	N/A	N/A	1.4
2678	214593.4	679367.9	N/A	1.8	N/A	N/A	1.4
2679	214593.4	679357.9	N/A	1.8	N/A	N/A	1.4
2680	214593.4	679347.9	N/A	2.0	N/A	N/A	1.5
2681	214593.4	679337.9	Access Track	5.3	Floated	3.3	2.0
2682	214593.4	679327.9	N/A	2.0	N/A	N/A	1.5
2683	214593.4	679317.9	N/A	2.0	N/A	N/A	1.5
2684	214593.4	679307.9	N/A	1.8	N/A	N/A	1.4
2685	214593.4	679297.9	N/A	2.0	N/A	N/A	1.5
2686	214593.4	679287.9	N/A	2.0	N/A	N/A	1.5
2687	214593.4	679277.9	N/A	2.4	N/A	N/A	1.7
2688	214593.4	679267.9	N/A	2.4	N/A	N/A	1.7
2689	214593.4	679257.9	N/A	1.8	N/A	N/A	1.4
2690	214593.4	679247.9	N/A	1.8	N/A	N/A	1.4
2691	214593.4	679237.9	N/A	2.0	N/A	N/A	1.5
2692	214593.4	679227.9	N/A	2.0	N/A	N/A	1.5
2693	214593.4	679217.9	N/A	2.0	N/A	N/A	1.5
2694	214593.4	679207.9	N/A	2.2	N/A	N/A	1.6
2695	214593.4	679197.9	N/A	2.0	N/A	N/A	1.5
2696	214593.4	679187.9	N/A	2.2	N/A	N/A	1.6
2697	214593.4	679177.9	N/A	2.0	N/A	N/A	1.5
2698	214593.4	679167.9	N/A	2.0	N/A	N/A	1.5
2699	214593.4	679157.9	N/A	2.0	N/A	N/A	1.5
2700	214593.4	679147.9	Crane Pad	6.9	Floated or piled	4.9	2.0
2702	214593.4	679127.9	N/A	2.0	N/A	N/A	1.5
2703	214593.4	679117.9	N/A	2.0	N/A	N/A	1.5
2704	214593.4	679107.9	Access Track	5.3	Floated	3.3	2.0
2705	214593.4	679097.9	N/A	2.0	N/A	N/A	1.5
2706	214593.4	679087.9	N/A	2.0	N/A	N/A	1.5

PROJECT TITLE: GIANTS BURN PHASE 2		Contract No: 7034	Date 04/07/25	Final	CLIENT: Statkraft UK Ltd	Ritchie House Starlaw Business Park Livingston West Lothian EH54 8SF info@greencatrenewables.co.uk 01506 416553 A trading name of Green Cat Renewables Limited	
DRAWING TITLE: RESULTS OF PEAT PROBES: RISK LEVEL		Fig. No. A11 Sheet 41 of 102	Revisions DWN CHK APP				
SCALE:							

Exploration Point	Co-ordinates		Effect Element	Risk Level	Mitigation		Final Risk Level
	Easting (m)	Northing (m)			Applied	Reliance	
2707	214593.4	679077.9	N/A	2.0	N/A	N/A	1.5
2708	214593.4	679067.9	N/A	2.0	N/A	N/A	1.5
2709	214603.4	679387.9	N/A	2.2	N/A	N/A	1.6
2710	214603.4	679377.9	N/A	2.2	N/A	N/A	1.6
2711	214603.4	679367.9	N/A	2.0	N/A	N/A	1.5
2712	214603.4	679357.9	N/A	1.8	N/A	N/A	1.4
2713	214603.4	679347.9	N/A	1.8	N/A	N/A	1.4
2714	214603.4	679337.9	N/A	2.0	N/A	N/A	1.5
2715	214603.4	679327.9	N/A	2.0	N/A	N/A	1.5
2716	214603.4	679317.9	Access Track	5.3	Floated	3.3	2.0
2717	214603.4	679307.9	Access Track	5.3	Floated	3.3	2.0
2718	214603.4	679297.9	N/A	2.4	N/A	N/A	1.7
2719	214603.4	679287.9	N/A	2.4	N/A	N/A	1.7
2720	214603.4	679277.9	N/A	2.2	N/A	N/A	1.6
2721	214603.4	679267.9	N/A	1.8	N/A	N/A	1.4
2722	214603.4	679257.9	N/A	2.0	N/A	N/A	1.5
2723	214603.4	679247.9	N/A	2.0	N/A	N/A	1.5
2724	214603.4	679237.9	N/A	2.0	N/A	N/A	1.5
2725	214603.4	679227.9	N/A	2.0	N/A	N/A	1.5
2726	214603.4	679217.9	N/A	2.0	N/A	N/A	1.5
2727	214603.4	679207.9	N/A	2.0	N/A	N/A	1.5
2728	214603.4	679197.9	N/A	2.0	N/A	N/A	1.5
2729	214603.4	679187.9	N/A	1.8	N/A	N/A	1.4
2730	214603.4	679177.9	N/A	2.0	N/A	N/A	1.5
2731	214603.4	679167.9	N/A	2.0	N/A	N/A	1.5
2732	214603.4	679157.9	N/A	2.4	N/A	N/A	1.7
2733	214603.4	679147.9	N/A	2.4	N/A	N/A	1.7
2734	214603.4	679137.9	N/A	2.4	N/A	N/A	1.7
2735	214603.4	679127.9	N/A	2.2	N/A	N/A	1.6
2736	214603.4	679117.9	N/A	2.2	N/A	N/A	1.6
2737	214603.4	679107.9	N/A	2.2	N/A	N/A	1.6
2738	214603.4	679097.9	Access Track	5.5	Floated	3.3	2.2
2739	214603.4	679087.9	N/A	1.8	N/A	N/A	1.4
2740	214603.4	679077.9	N/A	2.0	N/A	N/A	1.5
2741	214603.4	679067.9	N/A	1.8	N/A	N/A	1.4
2742	214613.4	679387.9	N/A	2.2	N/A	N/A	1.6
2743	214613.4	679377.9	N/A	2.2	N/A	N/A	1.6
2744	214613.4	679367.9	N/A	2.0	N/A	N/A	1.5
2745	214613.4	679357.9	N/A	1.8	N/A	N/A	1.4
2746	214613.4	679347.9	N/A	1.8	N/A	N/A	1.4
2747	214613.4	679337.9	N/A	1.8	N/A	N/A	1.4
2748	214613.4	679327.9	N/A	2.0	N/A	N/A	1.5
2749	214613.4	679317.9	N/A	2.0	N/A	N/A	1.5
2750	214613.4	679307.9	N/A	2.0	N/A	N/A	1.5

PROJECT TITLE: GIANTS BURN PHASE 2		Contract No: 7034	Date 04/07/25	Final	CLIENT: Statkraft UK Ltd	Ritchie House Starlaw Business Park Livingston West Lothian EH54 8SF info@greencatrenewables.co.uk 01506 416553 A trading name of Green Cat Renewables Limited	
DRAWING TITLE: RESULTS OF PEAT PROBES: RISK LEVEL		Fig. No. A11 Sheet 42 of 102	Revisions DWN CHK APP				
SCALE:			DWN CHK APP				

Exploration Point	Co-ordinates		Effect Element	Risk Level	Mitigation		Final Risk Level
	Easting (m)	Northing (m)			Applied	Reliance	
2751	214613.4	679297.9	N/A	2.0	N/A	N/A	1.5
2752	214613.4	679287.9	Access Track	5.3	Floated	3.3	2.0
2753	214613.4	679277.9	Access Track	5.1	Floated	3.3	1.8
2754	214613.4	679267.9	N/A	1.8	N/A	N/A	1.4
2755	214613.4	679257.9	N/A	1.8	N/A	N/A	1.4
2756	214613.4	679247.9	N/A	2.0	N/A	N/A	1.5
2757	214613.4	679237.9	N/A	2.0	N/A	N/A	1.5
2758	214613.4	679227.9	N/A	2.0	N/A	N/A	1.5
2759	214613.4	679217.9	N/A	1.8	N/A	N/A	1.4
2760	214613.4	679207.9	N/A	1.8	N/A	N/A	1.4
2761	214613.4	679197.9	N/A	1.8	N/A	N/A	1.4
2762	214613.4	679187.9	N/A	2.0	N/A	N/A	1.5
2763	214613.4	679177.9	N/A	2.2	N/A	N/A	1.6
2764	214613.4	679167.9	N/A	2.2	N/A	N/A	1.6
2765	214613.4	679157.9	N/A	2.2	N/A	N/A	1.6
2766	214613.4	679147.9	N/A	2.2	N/A	N/A	1.6
2767	214613.4	679137.9	N/A	2.0	N/A	N/A	1.5
2768	214613.4	679127.9	N/A	2.2	N/A	N/A	1.6
2769	214613.4	679117.9	N/A	2.4	N/A	N/A	1.7
2770	214613.4	679107.9	N/A	2.2	N/A	N/A	1.6
2771	214613.4	679097.9	N/A	2.0	N/A	N/A	1.5
2772	214613.4	679087.9	Access Track	5.3	Floated	3.3	2.0
2773	214613.4	679077.9	N/A	1.8	N/A	N/A	1.4
2774	214613.4	679067.9	N/A	1.8	N/A	N/A	1.4
2775	214613.4	679057.9	N/A	2.2	N/A	N/A	1.6
2776	214623.4	679377.9	N/A	1.8	N/A	N/A	1.4
2777	214623.4	679367.9	N/A	1.8	N/A	N/A	1.4
2778	214623.4	679357.9	N/A	2.0	N/A	N/A	1.5
2779	214623.4	679347.9	N/A	2.0	N/A	N/A	1.5
2780	214623.4	679337.9	N/A	2.0	N/A	N/A	1.5
2781	214623.4	679327.9	N/A	2.2	N/A	N/A	1.6
2782	214623.4	679317.9	N/A	1.8	N/A	N/A	1.4
2783	214623.4	679307.9	N/A	2.0	N/A	N/A	1.5
2784	214623.4	679297.9	N/A	2.0	N/A	N/A	1.5
2785	214623.4	679287.9	N/A	2.0	N/A	N/A	1.5
2786	214623.4	679277.9	N/A	1.8	N/A	N/A	1.4
2787	214623.4	679267.9	N/A	1.6	N/A	N/A	1.3
2788	214623.4	679257.9	Access Track	4.9	Floated	3.3	1.6
2789	214623.4	679247.9	Access Track	4.9	Floated	3.3	1.6
2790	214623.4	679237.9	N/A	1.8	N/A	N/A	1.4
2791	214623.4	679227.9	N/A	1.8	N/A	N/A	1.4
2792	214623.4	679217.9	N/A	2.0	N/A	N/A	1.5
2793	214623.4	679207.9	N/A	1.8	N/A	N/A	1.4
2794	214623.4	679197.9	N/A	1.8	N/A	N/A	1.4

PROJECT TITLE:

GIANTS BURN PHASE 2

Contract No:

7034

Date	04/07/25
DWN	CHK APP
GGH	GGH

Final

CLIENT:

Statkraft UK Ltd

DRAWING TITLE:

**RESULTS OF PEAT PROBES:
RISK LEVEL**

Fig. No.
A11
Sheet 43 of 102

Revisions
DWN CHK APP

SCALE:

Ritchie House
Starlaw Business Park
Livingston
West Lothian
EH54 8SF
info@greencatrenewables.co.uk
01506 416553

A trading name of
Green Cat Renewables Limited



Exploration Point	Co-ordinates		Effect Element	Risk Level	Mitigation		Final Risk Level
	Easting (m)	Northing (m)			Applied	Reliance	
2795	214623.4	679187.9	N/A	1.8	N/A	N/A	1.4
2796	214623.4	679177.9	N/A	2.0	N/A	N/A	1.5
2797	214623.4	679167.9	N/A	1.8	N/A	N/A	1.4
2798	214623.4	679157.9	N/A	2.0	N/A	N/A	1.5
2799	214623.4	679147.9	N/A	2.0	N/A	N/A	1.5
2800	214623.4	679137.9	N/A	1.8	N/A	N/A	1.4
2801	214623.4	679127.9	N/A	2.0	N/A	N/A	1.5
2802	214623.4	679117.9	N/A	2.2	N/A	N/A	1.6
2803	214623.4	679107.9	N/A	2.0	N/A	N/A	1.5
2804	214623.4	679097.9	N/A	2.2	N/A	N/A	1.6
2805	214623.4	679087.9	N/A	2.0	N/A	N/A	1.5
2806	214623.4	679077.9	Access Track	5.3	Floated	3.3	2.0
2807	214623.4	679067.9	N/A	2.0	N/A	N/A	1.5
2808	214623.4	679057.9	N/A	1.8	N/A	N/A	1.4
2809	214633.4	679377.9	N/A	1.8	N/A	N/A	1.4
2810	214633.4	679367.9	Turbine	9.8	Pile or deep foundation	7.95	1.8
2811	214633.4	679357.9	Turbine	9.8	Pile or deep foundation	7.95	1.8
2812	214633.4	679347.9	Crane Pad	6.6	Floated or piled	4.8	1.8
2813	214633.4	679337.9	Crane Pad	6.9	Floated or piled	4.9	2.0
2814	214633.4	679327.9	Crane Pad	6.9	Floated or piled	4.9	2.0
2815	214633.4	679317.9	N/A	2.0	N/A	N/A	1.5
2816	214633.4	679307.9	N/A	2.0	N/A	N/A	1.5
2817	214633.4	679297.9	N/A	2.0	N/A	N/A	1.5
2818	214633.4	679287.9	N/A	1.8	N/A	N/A	1.4
2819	214633.4	679277.9	N/A	2.0	N/A	N/A	1.5
2820	214633.4	679267.9	N/A	2.0	N/A	N/A	1.5
2821	214633.4	679257.9	N/A	2.0	N/A	N/A	1.5
2822	214633.4	679247.9	N/A	2.0	N/A	N/A	1.5
2823	214633.4	679237.9	N/A	2.0	N/A	N/A	1.5
2824	214633.4	679227.9	Access Track	5.3	Floated	3.3	2.0
2825	214633.4	679217.9	Access Track	5.3	Floated	3.3	2.0
2826	214633.4	679207.9	N/A	2.0	N/A	N/A	1.5
2827	214633.4	679197.9	N/A	2.0	N/A	N/A	1.5
2828	214633.4	679187.9	N/A	2.0	N/A	N/A	1.5
2829	214633.4	679177.9	N/A	2.0	N/A	N/A	1.5
2830	214633.4	679167.9	N/A	2.2	N/A	N/A	1.6
2831	214633.4	679157.9	N/A	1.8	N/A	N/A	1.4
2832	214633.4	679147.9	N/A	1.8	N/A	N/A	1.4
2833	214633.4	679137.9	N/A	1.8	N/A	N/A	1.4
2834	214633.4	679127.9	N/A	1.8	N/A	N/A	1.4
2835	214633.4	679117.9	N/A	2.0	N/A	N/A	1.5
2836	214633.4	679107.9	N/A	2.0	N/A	N/A	1.5
2837	214633.4	679097.9	N/A	2.0	N/A	N/A	1.5
2838	214633.4	679087.9	N/A	1.8	N/A	N/A	1.4

PROJECT TITLE:

GIANTS BURN PHASE 2

Contract No:

7034

Date	04/07/25
DWN	CHK APP
GGH	GGH

Final

CLIENT:

Statkraft UK Ltd

DRAWING TITLE:

**RESULTS OF PEAT PROBES:
RISK LEVEL**

Fig. No.
A11
Sheet 44 of 102

Revisions
DWN CHK APP

SCALE:

Ritchie House
Starlaw Business Park
Livingston
West Lothian
EH54 8SF
info@greencatrenewables.co.uk
01506 416553

A trading name of
Green Cat Renewables Limited



Exploration Point	Co-ordinates		Effect Element	Risk Level	Mitigation		Final Risk Level
	Easting (m)	Northing (m)			Applied	Reliance	
2839	214633.4	679077.9	N/A	1.8	N/A	N/A	1.4
2840	214633.4	679067.9	N/A	1.8	N/A	N/A	1.4
2841	214633.4	679057.9	N/A	1.8	N/A	N/A	1.4
2842	214633.4	679047.9	N/A	2.0	N/A	N/A	1.5
2843	214643.4	679367.9	Turbine	9.8	Pile or deep foundation	7.95	1.8
2844	214643.4	679357.9	Turbine	9.8	Pile or deep foundation	7.95	1.8
2845	214643.4	679347.9	Crane Pad	6.6	Floated or piled	4.8	1.8
2846	214643.4	679337.9	Crane Pad	6.9	Floated or piled	4.9	2.0
2847	214643.4	679327.9	Crane Pad	6.9	Floated or piled	4.9	2.0
2848	214643.4	679317.9	Crane Pad	6.9	Floated or piled	4.9	2.0
2849	214643.4	679307.9	Crane Pad	6.9	Floated or piled	4.9	2.0
2850	214643.4	679297.9	Crane Pad	6.9	Floated or piled	4.9	2.0
2851	214643.4	679287.9	N/A	1.6	N/A	N/A	1.3
2852	214643.4	679277.9	N/A	1.8	N/A	N/A	1.4
2853	214643.4	679267.9	N/A	1.8	N/A	N/A	1.4
2854	214643.4	679257.9	N/A	2.0	N/A	N/A	1.5
2855	214643.4	679247.9	N/A	2.0	N/A	N/A	1.5
2856	214643.4	679237.9	N/A	2.0	N/A	N/A	1.5
2857	214643.4	679227.9	N/A	2.0	N/A	N/A	1.5
2858	214643.4	679217.9	N/A	2.0	N/A	N/A	1.5
2859	214643.4	679207.9	N/A	2.0	N/A	N/A	1.5
2860	214643.4	679197.9	Access Track	5.3	Floated	3.3	2.0
2861	214643.4	679187.9	N/A	2.0	N/A	N/A	1.5
2862	214643.4	679177.9	N/A	2.0	N/A	N/A	1.5
2863	214643.4	679167.9	N/A	1.8	N/A	N/A	1.4
2864	214643.4	679157.9	N/A	1.8	N/A	N/A	1.4
2865	214643.4	679147.9	N/A	2.0	N/A	N/A	1.5
2866	214643.4	679137.9	N/A	1.8	N/A	N/A	1.4
2867	214643.4	679127.9	N/A	1.8	N/A	N/A	1.4
2868	214643.4	679117.9	N/A	1.8	N/A	N/A	1.4
2869	214643.4	679107.9	N/A	1.8	N/A	N/A	1.4
2870	214643.4	679097.9	N/A	2.0	N/A	N/A	1.5
2871	214643.4	679087.9	N/A	2.0	N/A	N/A	1.5
2872	214643.4	679077.9	N/A	1.8	N/A	N/A	1.4
2873	214643.4	679067.9	N/A	2.0	N/A	N/A	1.5
2874	214643.4	679057.9	N/A	2.0	N/A	N/A	1.5
2875	214643.4	679047.9	Crane Pad	6.9	Floated or piled	4.9	2.0
2876	214653.4	679367.9	Crane Pad	6.6	Floated or piled	4.8	1.8
2877	214653.4	679357.9	Crane Pad	6.6	Floated or piled	4.8	1.8
2878	214653.4	679347.9	Crane Pad	6.6	Floated or piled	4.8	1.8
2879	214653.4	679337.9	Crane Pad	6.9	Floated or piled	4.9	2.0
2880	214653.4	679327.9	Crane Pad	6.9	Floated or piled	4.9	2.0
2881	214653.4	679317.9	Crane Pad	6.9	Floated or piled	4.9	2.0
2882	214653.4	679307.9	Crane Pad	6.9	Floated or piled	4.9	2.0

PROJECT TITLE: GIANTS BURN PHASE 2		Contract No: 7034	Date 04/07/25	Final	CLIENT: Statkraft UK Ltd	Ritchie House Starlaw Business Park Livingston West Lothian EH54 8SF info@greencatrenewables.co.uk 01506 416553 A trading name of Green Cat Renewables Limited	
DRAWING TITLE: RESULTS OF PEAT PROBES: RISK LEVEL		Fig. No. A11 Sheet 45 of 102	Revisions DWN CHK APP				
SCALE:							

Exploration Point	Co-ordinates		Effect Element	Risk Level	Mitigation		Final Risk Level
	Easting (m)	Northing (m)			Applied	Reliance	
2883	214653.4	679297.9	Crane Pad	6.6	Floated or piled	4.8	1.8
2884	214653.4	679287.9	N/A	1.8	N/A	N/A	1.4
2885	214653.4	679277.9	N/A	1.8	N/A	N/A	1.4
2886	214653.4	679267.9	N/A	1.8	N/A	N/A	1.4
2887	214653.4	679257.9	N/A	2.0	N/A	N/A	1.5
2888	214653.4	679247.9	N/A	2.0	N/A	N/A	1.5
2889	214653.4	679237.9	N/A	2.0	N/A	N/A	1.5
2890	214653.4	679227.9	N/A	2.0	N/A	N/A	1.5
2891	214653.4	679217.9	N/A	2.0	N/A	N/A	1.5
2892	214653.4	679207.9	N/A	2.0	N/A	N/A	1.5
2893	214653.4	679197.9	N/A	2.0	N/A	N/A	1.5
2894	214653.4	679187.9	N/A	2.0	N/A	N/A	1.5
2895	214653.4	679177.9	N/A	2.0	N/A	N/A	1.5
2896	214653.4	679167.9	N/A	2.2	N/A	N/A	1.6
2897	214653.4	679157.9	N/A	2.0	N/A	N/A	1.5
2898	214653.4	679147.9	N/A	1.8	N/A	N/A	1.4
2899	214653.4	679137.9	N/A	1.8	N/A	N/A	1.4
2900	214653.4	679127.9	N/A	1.8	N/A	N/A	1.4
2901	214653.4	679117.9	N/A	1.8	N/A	N/A	1.4
2902	214653.4	679107.9	N/A	1.8	N/A	N/A	1.4
2903	214653.4	679097.9	N/A	2.0	N/A	N/A	1.5
2904	214653.4	679087.9	N/A	2.0	N/A	N/A	1.5
2905	214653.4	679077.9	N/A	2.0	N/A	N/A	1.5
2906	214653.4	679067.9	N/A	1.8	N/A	N/A	1.4
2907	214653.4	679057.9	N/A	2.0	N/A	N/A	1.5
2908	214653.4	679047.9	Access Track	5.3	Floated	3.3	2.0
2909	214663.4	679357.9	Crane Pad	6.9	Floated or piled	4.9	2.0
2910	214663.4	679347.9	Crane Pad	6.9	Floated or piled	4.9	2.0
2911	214663.4	679337.9	Crane Pad	6.9	Floated or piled	4.9	2.0
2912	214663.4	679327.9	Crane Pad	7.2	Floated or piled	5	2.2
2913	214663.4	679317.9	Crane Pad	7.2	Floated or piled	5	2.2
2914	214663.4	679307.9	Crane Pad	7.2	Floated or piled	5	2.2
2915	214663.4	679297.9	N/A	2.0	N/A	N/A	1.5
2916	214663.4	679287.9	N/A	2.0	N/A	N/A	1.5
2917	214663.4	679277.9	N/A	2.2	N/A	N/A	1.6
2918	214663.4	679267.9	N/A	1.8	N/A	N/A	1.4
2919	214663.4	679257.9	N/A	1.8	N/A	N/A	1.4
2920	214663.4	679247.9	N/A	1.8	N/A	N/A	1.4
2921	214663.4	679237.9	N/A	2.0	N/A	N/A	1.5
2922	214663.4	679227.9	N/A	2.0	N/A	N/A	1.5
2923	214663.4	679217.9	N/A	2.0	N/A	N/A	1.5
2924	214663.4	679207.9	N/A	2.2	N/A	N/A	1.6
2925	214663.4	679197.9	N/A	2.0	N/A	N/A	1.5
2926	214663.4	679187.9	N/A	2.0	N/A	N/A	1.5

PROJECT TITLE: GIANTS BURN PHASE 2		Contract No: 7034	Date 04/07/25	Final	CLIENT: Statkraft UK Ltd	Ritchie House Starlaw Business Park Livingston West Lothian EH54 8SF info@greencatrenewables.co.uk 01506 416553 A trading name of Green Cat Renewables Limited	
DRAWING TITLE: RESULTS OF PEAT PROBES: RISK LEVEL		Fig. No. A11 Sheet 46 of 102	Revisions DWN CHK APP				
SCALE:							

Exploration Point	Co-ordinates		Effect Element	Risk Level	Mitigation		Final Risk Level
	Easting (m)	Northing (m)			Applied	Reliance	
2927	214663.4	679177.9	N/A	2.2	N/A	N/A	1.6
2928	214663.4	679167.9	N/A	2.0	N/A	N/A	1.5
2929	214663.4	679157.9	N/A	2.0	N/A	N/A	1.5
2930	214663.4	679147.9	N/A	2.0	N/A	N/A	1.5
2931	214663.4	679137.9	N/A	2.0	N/A	N/A	1.5
2932	214663.4	679127.9	N/A	1.8	N/A	N/A	1.4
2933	214663.4	679117.9	N/A	1.8	N/A	N/A	1.4
2934	214663.4	679107.9	N/A	1.8	N/A	N/A	1.4
2935	214663.4	679097.9	N/A	1.8	N/A	N/A	1.4
2936	214663.4	679087.9	N/A	1.8	N/A	N/A	1.4
2937	214663.4	679077.9	N/A	2.0	N/A	N/A	1.5
2938	214663.4	679067.9	N/A	2.0	N/A	N/A	1.5
2939	214663.4	679057.9	N/A	2.0	N/A	N/A	1.5
2940	214673.4	679357.9	Crane Pad	7.2	Floated or piled	5	2.2
2941	214673.4	679347.9	Access Track	5.5	Floated	3.3	2.2
2942	214673.4	679337.9	Access Track	5.5	Floated	3.3	2.2
2943	214673.4	679327.9	Crane Pad	6.9	Floated or piled	4.9	2.0
2944	214673.4	679317.9	Crane Pad	6.9	Floated or piled	4.9	2.0
2945	214673.4	679307.9	Crane Pad	7.2	Floated or piled	5	2.2
2946	214673.4	679297.9	N/A	2.0	N/A	N/A	1.5
2947	214673.4	679287.9	N/A	2.0	N/A	N/A	1.5
2948	214673.4	679277.9	N/A	2.0	N/A	N/A	1.5
2949	214673.4	679267.9	N/A	2.2	N/A	N/A	1.6
2950	214673.4	679257.9	N/A	2.0	N/A	N/A	1.5
2951	214673.4	679247.9	N/A	2.0	N/A	N/A	1.5
2952	214673.4	679237.9	N/A	2.2	N/A	N/A	1.6
2953	214673.4	679227.9	N/A	2.2	N/A	N/A	1.6
2954	214673.4	679217.9	N/A	2.2	N/A	N/A	1.6
2955	214673.4	679207.9	N/A	2.2	N/A	N/A	1.6
2956	214673.4	679197.9	N/A	2.2	N/A	N/A	1.6
2957	214673.4	679187.9	N/A	2.2	N/A	N/A	1.6
2958	214673.4	679177.9	N/A	2.2	N/A	N/A	1.6
2959	214673.4	679167.9	Access Track	5.5	Floated	3.3	2.2
2960	214673.4	679157.9	N/A	2.2	N/A	N/A	1.6
2961	214673.4	679147.9	N/A	2.2	N/A	N/A	1.6
2962	214673.4	679137.9	N/A	2.2	N/A	N/A	1.6
2963	214673.4	679127.9	N/A	2.2	N/A	N/A	1.6
2964	214673.4	679117.9	N/A	2.2	N/A	N/A	1.6
2965	214673.4	679107.9	N/A	2.4	N/A	N/A	1.7
2966	214673.4	679097.9	N/A	2.2	N/A	N/A	1.6
2967	214673.4	679087.9	N/A	2.0	N/A	N/A	1.5
2968	214673.4	679077.9	N/A	2.0	N/A	N/A	1.5
2969	214673.4	679067.9	N/A	2.2	N/A	N/A	1.6
2970	214683.4	679347.9	Crane Pad	7.5	Floated or piled	5.1	2.4

PROJECT TITLE: GIANTS BURN PHASE 2		Contract No: 7034	Date 04/07/25	Final	CLIENT: Statkraft UK Ltd	Ritchie House Starlaw Business Park Livingston West Lothian EH54 8SF info@greencatrenewables.co.uk 01506 416553 A trading name of Green Cat Renewables Limited	
DRAWING TITLE: RESULTS OF PEAT PROBES: RISK LEVEL		Fig. No. A11 Sheet 47 of 102	Revisions DWN CHK APP				
SCALE:							

Exploration Point	Co-ordinates		Effect Element	Risk Level	Mitigation		Final Risk Level
	Easting (m)	Northing (m)			Applied	Reliance	
2971	214683.4	679337.9	Crane Pad	6.9	Floated or piled	4.9	2.0
2972	214683.4	679327.9	Crane Pad	6.9	Floated or piled	4.9	2.0
2973	214683.4	679317.9	Crane Pad	7.5	Floated or piled	5.1	2.4
2974	214683.4	679307.9	Access Track	5.5	Floated	3.3	2.2
2975	214683.4	679297.9	Access Track	5.5	Floated	3.3	2.2
2976	214683.4	679287.9	Crane Pad	7.2	Floated or piled	5	2.2
2977	214683.4	679277.9	N/A	2.4	N/A	N/A	1.7
2978	214683.4	679267.9	N/A	2.2	N/A	N/A	1.6
2979	214683.4	679257.9	N/A	2.0	N/A	N/A	1.5
2980	214683.4	679247.9	N/A	2.0	N/A	N/A	1.5
2981	214683.4	679237.9	N/A	2.0	N/A	N/A	1.5
2982	214683.4	679227.9	N/A	2.0	N/A	N/A	1.5
2983	214683.4	679217.9	N/A	2.0	N/A	N/A	1.5
2984	214683.4	679207.9	N/A	2.2	N/A	N/A	1.6
2985	214683.4	679197.9	N/A	2.2	N/A	N/A	1.6
2986	214683.4	679187.9	N/A	2.2	N/A	N/A	1.6
2987	214683.4	679177.9	N/A	2.2	N/A	N/A	1.6
2988	214683.4	679167.9	N/A	2.2	N/A	N/A	1.6
2989	214683.4	679157.9	Access Track	5.5	Floated	3.3	2.2
2990	214683.4	679147.9	N/A	2.2	N/A	N/A	1.6
2991	214683.4	679137.9	N/A	2.0	N/A	N/A	1.5
2992	214683.4	679127.9	N/A	2.0	N/A	N/A	1.5
2993	214683.4	679117.9	N/A	2.0	N/A	N/A	1.5
2994	214683.4	679107.9	N/A	2.0	N/A	N/A	1.5
2995	214683.4	679097.9	N/A	2.2	N/A	N/A	1.6
2996	214683.4	679087.9	N/A	2.0	N/A	N/A	1.5
2997	214683.4	679077.9	N/A	2.0	N/A	N/A	1.5
2998	214693.4	679347.9	N/A	2.4	N/A	N/A	1.7
2999	214693.4	679337.9	Crane Pad	7.2	Floated or piled	5	2.2
3000	214693.4	679327.9	Crane Pad	7.2	Floated or piled	5	2.2
3001	214693.4	679317.9	Crane Pad	7.2	Floated or piled	5	2.2
3002	214693.4	679307.9	Crane Pad	7.2	Floated or piled	5	2.2
3003	214693.4	679297.9	Crane Pad	6.9	Floated or piled	4.9	2.0
3004	214693.4	679287.9	Crane Pad	7.5	Floated or piled	5.1	2.4
3005	214693.4	679277.9	Access Track	5.5	Floated	3.3	2.2
3006	214693.4	679267.9	Access Track	5.7	Floated	3.3	2.4
3007	214693.4	679257.9	N/A	2.4	N/A	N/A	1.7
3008	214693.4	679247.9	N/A	2.4	N/A	N/A	1.7
3009	214693.4	679237.9	N/A	2.2	N/A	N/A	1.6
3010	214693.4	679227.9	N/A	2.4	N/A	N/A	1.7
3011	214693.4	679217.9	N/A	2.2	N/A	N/A	1.6
3012	214693.4	679207.9	N/A	2.4	N/A	N/A	1.7
3013	214693.4	679197.9	N/A	2.2	N/A	N/A	1.6
3014	214693.4	679187.9	N/A	2.2	N/A	N/A	1.6

PROJECT TITLE: GIANTS BURN PHASE 2		Contract No: 7034	Date 04/07/25	Final	CLIENT: Statkraft UK Ltd	Ritchie House Starlaw Business Park Livingston West Lothian EH54 8SF info@greencatrenewables.co.uk 01506 416553 A trading name of Green Cat Renewables Limited	
DRAWING TITLE: RESULTS OF PEAT PROBES: RISK LEVEL		Fig. No. A11 Sheet 48 of 102	Revisions DWN CHK APP				
SCALE:			DWN CHK APP				

Exploration Point	Co-ordinates		Effect Element	Risk Level	Mitigation		Final Risk Level
	Easting (m)	Northing (m)			Applied	Reliance	
3015	214693.4	679177.9	N/A	2.2	N/A	N/A	1.6
3016	214693.4	679167.9	N/A	2.0	N/A	N/A	1.5
3017	214693.4	679157.9	N/A	2.0	N/A	N/A	1.5
3018	214693.4	679147.9	N/A	2.2	N/A	N/A	1.6
3019	214693.4	679137.9	N/A	2.2	N/A	N/A	1.6
3020	214693.4	679127.9	N/A	2.4	N/A	N/A	1.7
3021	214693.4	679117.9	N/A	2.2	N/A	N/A	1.6
3022	214693.4	679107.9	N/A	2.2	N/A	N/A	1.6
3023	214693.4	679097.9	N/A	2.0	N/A	N/A	1.5
3024	214693.4	679087.9	N/A	2.4	N/A	N/A	1.7
3025	214703.4	679337.9	N/A	2.0	N/A	N/A	1.5
3026	214703.4	679327.9	N/A	2.0	N/A	N/A	1.5
3027	214703.4	679317.9	N/A	2.0	N/A	N/A	1.5
3028	214703.4	679307.9	Crane Pad	6.9	Floated or piled	4.9	2.0
3029	214703.4	679297.9	N/A	2.0	N/A	N/A	1.5
3030	214703.4	679287.9	N/A	2.0	N/A	N/A	1.5
3031	214703.4	679277.9	N/A	2.0	N/A	N/A	1.5
3032	214703.4	679267.9	N/A	2.0	N/A	N/A	1.5
3033	214703.4	679257.9	N/A	2.0	N/A	N/A	1.5
3034	214703.4	679247.9	N/A	2.0	N/A	N/A	1.5
3035	214703.4	679237.9	Access Track	5.3	Floated	3.3	2.0
3036	214703.4	679227.9	Access Track	5.3	Floated	3.3	2.0
3037	214703.4	679217.9	N/A	2.2	N/A	N/A	1.6
3038	214703.4	679207.9	N/A	2.2	N/A	N/A	1.6
3039	214703.4	679197.9	N/A	2.2	N/A	N/A	1.6
3040	214703.4	679187.9	N/A	2.2	N/A	N/A	1.6
3041	214703.4	679177.9	N/A	2.2	N/A	N/A	1.6
3042	214703.4	679167.9	N/A	2.2	N/A	N/A	1.6
3043	214703.4	679157.9	N/A	2.4	N/A	N/A	1.7
3044	214703.4	679147.9	N/A	2.4	N/A	N/A	1.7
3045	214703.4	679137.9	N/A	2.2	N/A	N/A	1.6
3046	214703.4	679127.9	N/A	2.2	N/A	N/A	1.6
3047	214703.4	679117.9	N/A	2.2	N/A	N/A	1.6
3048	214703.4	679107.9	N/A	2.2	N/A	N/A	1.6
3049	214703.4	679097.9	N/A	2.2	N/A	N/A	1.6
3050	214713.4	679327.9	N/A	2.0	N/A	N/A	1.5
3051	214713.4	679317.9	N/A	2.2	N/A	N/A	1.6
3052	214713.4	679307.9	N/A	2.4	N/A	N/A	1.7
3053	214713.4	679297.9	N/A	2.2	N/A	N/A	1.6
3054	214713.4	679287.9	N/A	2.2	N/A	N/A	1.6
3055	214713.4	679277.9	N/A	2.0	N/A	N/A	1.5
3056	214713.4	679267.9	N/A	2.0	N/A	N/A	1.5
3057	214713.4	679257.9	N/A	2.2	N/A	N/A	1.6
3058	214713.4	679247.9	N/A	2.2	N/A	N/A	1.6

PROJECT TITLE: GIANTS BURN PHASE 2		Contract No: 7034	Date 04/07/25	Final	CLIENT: Statkraft UK Ltd	Ritchie House Starlaw Business Park Livingston West Lothian EH54 8SF info@greencatrenewables.co.uk 01506 416553 A trading name of Green Cat Renewables Limited	
DRAWING TITLE: RESULTS OF PEAT PROBES: RISK LEVEL		Fig. No. A11 Sheet 49 of 102	Revisions DWN CHK APP				
SCALE:							

Exploration Point	Co-ordinates		Effect Element	Risk Level	Mitigation		Final Risk Level
	Easting (m)	Northing (m)			Applied	Reliance	
3059	214713.4	679237.9	N/A	2.2	N/A	N/A	1.6
3060	214713.4	679227.9	N/A	2.2	N/A	N/A	1.6
3061	214713.4	679217.9	N/A	2.2	N/A	N/A	1.6
3062	214713.4	679207.9	Access Track	5.3	Floated	3.3	2.0
3063	214713.4	679197.9	Access Track	5.5	Floated	3.3	2.2
3064	214713.4	679187.9	N/A	2.2	N/A	N/A	1.6
3065	214713.4	679177.9	N/A	2.2	N/A	N/A	1.6
3066	214713.4	679167.9	N/A	2.0	N/A	N/A	1.5
3067	214713.4	679157.9	N/A	2.2	N/A	N/A	1.6
3068	214713.4	679147.9	Access Track	5.5	Floated	3.3	2.2
3069	214713.4	679137.9	N/A	2.2	N/A	N/A	1.6
3070	214713.4	679127.9	N/A	2.0	N/A	N/A	1.5
3071	214713.4	679117.9	N/A	2.0	N/A	N/A	1.5
3072	214713.4	679107.9	N/A	2.0	N/A	N/A	1.5
3073	214723.4	679327.9	N/A	2.2	N/A	N/A	1.6
3074	214723.4	679317.9	N/A	2.2	N/A	N/A	1.6
3075	214723.4	679307.9	N/A	2.2	N/A	N/A	1.6
3076	214723.4	679297.9	N/A	2.2	N/A	N/A	1.6
3077	214723.4	679287.9	N/A	2.0	N/A	N/A	1.5
3078	214723.4	679277.9	N/A	2.2	N/A	N/A	1.6
3079	214723.4	679267.9	N/A	2.2	N/A	N/A	1.6
3080	214723.4	679257.9	N/A	2.2	N/A	N/A	1.6
3081	214723.4	679247.9	N/A	2.2	N/A	N/A	1.6
3082	214723.4	679237.9	N/A	2.2	N/A	N/A	1.6
3083	214723.4	679227.9	N/A	2.2	N/A	N/A	1.6
3084	214723.4	679217.9	N/A	2.2	N/A	N/A	1.6
3085	214723.4	679207.9	N/A	2.2	N/A	N/A	1.6
3086	214723.4	679197.9	N/A	2.2	N/A	N/A	1.6
3087	214723.4	679187.9	N/A	2.4	N/A	N/A	1.7
3088	214723.4	679177.9	N/A	2.2	N/A	N/A	1.6
3089	214723.4	679167.9	Access Track	5.3	Floated	3.3	2.0
3090	214723.4	679157.9	N/A	2.0	N/A	N/A	1.5
3091	214723.4	679147.9	N/A	2.0	N/A	N/A	1.5
3092	214723.4	679137.9	N/A	2.0	N/A	N/A	1.5
3093	214723.4	679127.9	N/A	2.0	N/A	N/A	1.5
3094	214723.4	679117.9	N/A	2.0	N/A	N/A	1.5
3095	214723.4	679107.9	N/A	2.0	N/A	N/A	1.5
3096	214723.4	679097.9	N/A	2.0	N/A	N/A	1.5
3097	214733.4	679317.9	N/A	2.4	N/A	N/A	1.7
3098	214733.4	679307.9	N/A	2.2	N/A	N/A	1.6
3099	214733.4	679297.9	N/A	2.0	N/A	N/A	1.5
3100	214733.4	679287.9	N/A	2.0	N/A	N/A	1.5
3101	214733.4	679277.9	N/A	2.0	N/A	N/A	1.5
3102	214733.4	679267.9	N/A	2.0	N/A	N/A	1.5

PROJECT TITLE:

GIANTS BURN PHASE 2

Contract No:

7034

Date	04/07/25
DWN	CHK APP
GGH	GGH

Final

CLIENT:

Statkraft UK Ltd

DRAWING TITLE:

**RESULTS OF PEAT PROBES:
RISK LEVEL**

Fig. No.
A11
Sheet 50 of 102

Revisions
DWN CHK APP

SCALE:

Ritchie House
Starlaw Business Park
Livingston
West Lothian
EH54 8SF
info@greencatrenewables.co.uk
01506 416553

A trading name of
Green Cat Renewables Limited



Exploration Point	Co-ordinates		Effect Element	Risk Level	Mitigation		Final Risk Level
	Easting (m)	Northing (m)			Applied	Reliance	
3103	214733.4	679257.9	N/A	2.0	N/A	N/A	1.5
3104	214733.4	679247.9	N/A	2.0	N/A	N/A	1.5
3105	214733.4	679237.9	N/A	2.2	N/A	N/A	1.6
3106	214733.4	679227.9	N/A	2.2	N/A	N/A	1.6
3107	214733.4	679217.9	N/A	2.0	N/A	N/A	1.5
3108	214733.4	679207.9	N/A	2.2	N/A	N/A	1.6
3109	214733.4	679197.9	N/A	2.2	N/A	N/A	1.6
3110	214733.4	679187.9	N/A	2.2	N/A	N/A	1.6
3111	214733.4	679177.9	N/A	2.2	N/A	N/A	1.6
3112	214733.4	679167.9	N/A	2.2	N/A	N/A	1.6
3113	214733.4	679157.9	N/A	2.2	N/A	N/A	1.6
3114	214733.4	679147.9	Access Track	5.3	Floated	3.3	2.0
3115	214733.4	679137.9	Access Track	5.3	Floated	3.3	2.0
3116	214733.4	679127.9	N/A	2.2	N/A	N/A	1.6
3117	214733.4	679117.9	N/A	2.2	N/A	N/A	1.6
3118	214733.4	679107.9	N/A	2.2	N/A	N/A	1.6
3119	214733.4	679097.9	N/A	2.4	N/A	N/A	1.7
3120	214743.4	679317.9	N/A	2.0	N/A	N/A	1.5
3121	214743.4	679307.9	N/A	1.8	N/A	N/A	1.4
3122	214743.4	679297.9	N/A	1.8	N/A	N/A	1.4
3123	214743.4	679287.9	N/A	1.8	N/A	N/A	1.4
3124	214743.4	679277.9	N/A	1.8	N/A	N/A	1.4
3125	214743.4	679267.9	N/A	1.8	N/A	N/A	1.4
3126	214743.4	679257.9	N/A	2.0	N/A	N/A	1.5
3127	214743.4	679247.9	N/A	2.0	N/A	N/A	1.5
3128	214743.4	679237.9	N/A	2.2	N/A	N/A	1.6
3129	214743.4	679227.9	N/A	2.2	N/A	N/A	1.6
3130	214743.4	679217.9	N/A	2.0	N/A	N/A	1.5
3131	214743.4	679207.9	N/A	2.2	N/A	N/A	1.6
3132	214743.4	679197.9	N/A	2.2	N/A	N/A	1.6
3133	214743.4	679187.9	N/A	2.0	N/A	N/A	1.5
3134	214743.4	679177.9	N/A	2.0	N/A	N/A	1.5
3135	214743.4	679167.9	N/A	2.0	N/A	N/A	1.5
3136	214743.4	679157.9	N/A	2.0	N/A	N/A	1.5
3137	214743.4	679147.9	N/A	2.0	N/A	N/A	1.5
3138	214743.4	679137.9	Access Track	5.3	Floated	3.3	2.0
3139	214743.4	679127.9	N/A	2.0	N/A	N/A	1.5
3140	214743.4	679117.9	N/A	2.2	N/A	N/A	1.6
3141	214743.4	679107.9	N/A	2.2	N/A	N/A	1.6
3142	214743.4	679097.9	N/A	2.0	N/A	N/A	1.5
3143	214743.4	679087.9	N/A	2.2	N/A	N/A	1.6
3144	214753.4	679307.9	N/A	2.2	N/A	N/A	1.6
3145	214753.4	679297.9	N/A	2.2	N/A	N/A	1.6
3146	214753.4	679287.9	N/A	2.0	N/A	N/A	1.5

PROJECT TITLE: GIANTS BURN PHASE 2		Contract No: 7034	Date 04/07/25	Final	CLIENT: Statkraft UK Ltd	Ritchie House Starlaw Business Park Livingston West Lothian EH54 8SF info@greencatrenewables.co.uk 01506 416553 A trading name of Green Cat Renewables Limited	
DRAWING TITLE: RESULTS OF PEAT PROBES: RISK LEVEL		Fig. No. A11 Sheet 51 of 102	Revisions DWN CHK APP				
SCALE:							

Exploration Point	Co-ordinates		Effect Element	Risk Level	Mitigation		Final Risk Level
	Easting (m)	Northing (m)			Applied	Reliance	
3147	214753.4	679277.9	N/A	2.0	N/A	N/A	1.5
3148	214753.4	679267.9	N/A	2.0	N/A	N/A	1.5
3149	214753.4	679257.9	N/A	2.0	N/A	N/A	1.5
3150	214753.4	679247.9	N/A	2.0	N/A	N/A	1.5
3151	214753.4	679237.9	N/A	2.2	N/A	N/A	1.6
3152	214753.4	679227.9	N/A	2.0	N/A	N/A	1.5
3153	214753.4	679217.9	N/A	2.0	N/A	N/A	1.5
3154	214753.4	679207.9	N/A	2.2	N/A	N/A	1.6
3155	214753.4	679197.9	N/A	2.2	N/A	N/A	1.6
3156	214753.4	679187.9	N/A	2.2	N/A	N/A	1.6
3157	214753.4	679177.9	N/A	2.4	N/A	N/A	1.7
3158	214753.4	679167.9	N/A	2.2	N/A	N/A	1.6
3159	214753.4	679157.9	N/A	2.2	N/A	N/A	1.6
3160	214753.4	679147.9	N/A	2.0	N/A	N/A	1.5
3161	214753.4	679137.9	N/A	2.0	N/A	N/A	1.5
3162	214753.4	679127.9	N/A	2.2	N/A	N/A	1.6
3163	214753.4	679117.9	N/A	2.2	N/A	N/A	1.6
3164	214753.4	679107.9	N/A	2.0	N/A	N/A	1.5
3165	214753.4	679097.9	N/A	2.0	N/A	N/A	1.5
3166	214753.4	679087.9	N/A	2.0	N/A	N/A	1.5
3167	214753.4	679077.9	N/A	2.0	N/A	N/A	1.5
3168	214763.4	679307.9	N/A	2.0	N/A	N/A	1.5
3169	214763.4	679297.9	N/A	2.0	N/A	N/A	1.5
3170	214763.4	679287.9	N/A	2.0	N/A	N/A	1.5
3171	214763.4	679277.9	N/A	2.0	N/A	N/A	1.5
3172	214763.4	679267.9	N/A	1.8	N/A	N/A	1.4
3173	214763.4	679257.9	N/A	2.0	N/A	N/A	1.5
3174	214763.4	679247.9	N/A	2.0	N/A	N/A	1.5
3175	214763.4	679237.9	N/A	2.2	N/A	N/A	1.6
3176	214763.4	679227.9	N/A	2.0	N/A	N/A	1.5
3177	214763.4	679217.9	N/A	2.0	N/A	N/A	1.5
3178	214763.4	679207.9	N/A	1.8	N/A	N/A	1.4
3179	214763.4	679197.9	N/A	2.2	N/A	N/A	1.6
3180	214763.4	679187.9	N/A	2.2	N/A	N/A	1.6
3181	214763.4	679177.9	N/A	2.4	N/A	N/A	1.7
3182	214763.4	679167.9	N/A	2.4	N/A	N/A	1.7
3183	214763.4	679157.9	N/A	2.4	N/A	N/A	1.7
3184	214763.4	679147.9	N/A	2.4	N/A	N/A	1.7
3185	214763.4	679137.9	N/A	2.2	N/A	N/A	1.6
3186	214763.4	679127.9	Access Track	5.3	Floated	3.3	2.0
3187	214763.4	679117.9	N/A	2.0	N/A	N/A	1.5
3188	214763.4	679107.9	N/A	2.0	N/A	N/A	1.5
3189	214763.4	679097.9	N/A	2.0	N/A	N/A	1.5
3190	214763.4	679087.9	N/A	2.2	N/A	N/A	1.6

PROJECT TITLE: GIANTS BURN PHASE 2		Contract No: 7034	Date 04/07/25	Final	CLIENT: Statkraft UK Ltd	Ritchie House Starlaw Business Park Livingston West Lothian EH54 8SF info@greencatrenewables.co.uk 01506 416553 A trading name of Green Cat Renewables Limited	
DRAWING TITLE: RESULTS OF PEAT PROBES: RISK LEVEL		Fig. No. A11 Sheet 52 of 102	Revisions DWN CHK APP				
SCALE:							

Exploration Point	Co-ordinates		Effect Element	Risk Level	Mitigation		Final Risk Level
	Easting (m)	Northing (m)			Applied	Reliance	
3191	214763.4	679077.9	N/A	2.2	N/A	N/A	1.6
3192	214773.4	679297.9	N/A	2.2	N/A	N/A	1.6
3193	214773.4	679287.9	N/A	2.2	N/A	N/A	1.6
3194	214773.4	679277.9	N/A	2.2	N/A	N/A	1.6
3195	214773.4	679267.9	N/A	2.0	N/A	N/A	1.5
3196	214773.4	679257.9	N/A	2.0	N/A	N/A	1.5
3197	214773.4	679247.9	N/A	2.0	N/A	N/A	1.5
3198	214773.4	679237.9	N/A	2.0	N/A	N/A	1.5
3199	214773.4	679227.9	N/A	2.0	N/A	N/A	1.5
3200	214773.4	679217.9	N/A	2.0	N/A	N/A	1.5
3201	214773.4	679207.9	N/A	2.0	N/A	N/A	1.5
3202	214773.4	679197.9	N/A	2.2	N/A	N/A	1.6
3203	214773.4	679187.9	N/A	2.4	N/A	N/A	1.7
3204	214773.4	679177.9	N/A	2.4	N/A	N/A	1.7
3205	214773.4	679167.9	N/A	2.6	N/A	N/A	1.8
3206	214773.4	679157.9	N/A	2.4	N/A	N/A	1.7
3207	214773.4	679147.9	N/A	2.2	N/A	N/A	1.6
3208	214773.4	679137.9	N/A	2.2	N/A	N/A	1.6
3209	214773.4	679127.9	Access Track	5.5	Floated	3.3	2.2
3210	214773.4	679117.9	N/A	2.0	N/A	N/A	1.5
3211	214773.4	679107.9	N/A	2.0	N/A	N/A	1.5
3212	214773.4	679097.9	N/A	2.0	N/A	N/A	1.5
3213	214773.4	679087.9	N/A	2.0	N/A	N/A	1.5
3214	214773.4	679077.9	N/A	2.2	N/A	N/A	1.6
3215	214773.4	679067.9	N/A	2.2	N/A	N/A	1.6
3216	214783.4	679297.9	N/A	2.2	N/A	N/A	1.6
3217	214783.4	679287.9	N/A	2.2	N/A	N/A	1.6
3218	214783.4	679277.9	N/A	2.0	N/A	N/A	1.5
3219	214783.4	679267.9	N/A	2.0	N/A	N/A	1.5
3220	214783.4	679257.9	N/A	2.2	N/A	N/A	1.6
3221	214783.4	679247.9	N/A	2.2	N/A	N/A	1.6
3222	214783.4	679237.9	N/A	2.2	N/A	N/A	1.6
3223	214783.4	679227.9	N/A	2.2	N/A	N/A	1.6
3224	214783.4	679217.9	N/A	2.0	N/A	N/A	1.5
3225	214783.4	679207.9	N/A	2.0	N/A	N/A	1.5
3226	214783.4	679197.9	N/A	2.2	N/A	N/A	1.6
3227	214783.4	679187.9	N/A	2.2	N/A	N/A	1.6
3228	214783.4	679177.9	N/A	2.4	N/A	N/A	1.7
3229	214783.4	679167.9	N/A	2.2	N/A	N/A	1.6
3230	214783.4	679157.9	N/A	2.2	N/A	N/A	1.6
3231	214783.4	679147.9	N/A	2.2	N/A	N/A	1.6
3232	214783.4	679137.9	N/A	2.4	N/A	N/A	1.7
3233	214783.4	679127.9	N/A	2.4	N/A	N/A	1.7
3234	214783.4	679117.9	N/A	2.2	N/A	N/A	1.6

PROJECT TITLE: GIANTS BURN PHASE 2		Contract No: 7034	Date 04/07/25	Final	CLIENT: Statkraft UK Ltd	Ritchie House Starlaw Business Park Livingston West Lothian EH54 8SF info@greencatrenewables.co.uk 01506 416553 A trading name of Green Cat Renewables Limited	
DRAWING TITLE: RESULTS OF PEAT PROBES: RISK LEVEL		Fig. No. A11 Sheet 53 of 102	Revisions DWN CHK APP				
SCALE:							

Exploration Point	Co-ordinates		Effect Element	Risk Level	Mitigation		Final Risk Level
	Easting (m)	Northing (m)			Applied	Reliance	
3235	214783.4	679107.9	N/A	2.0	N/A	N/A	1.5
3236	214783.4	679097.9	N/A	2.0	N/A	N/A	1.5
3237	214783.4	679087.9	N/A	2.0	N/A	N/A	1.5
3238	214783.4	679077.9	N/A	2.2	N/A	N/A	1.6
3239	214783.4	679067.9	N/A	2.2	N/A	N/A	1.6
3240	214793.4	679287.9	N/A	2.0	N/A	N/A	1.5
3241	214793.4	679277.9	N/A	2.0	N/A	N/A	1.5
3242	214793.4	679267.9	N/A	2.0	N/A	N/A	1.5
3243	214793.4	679257.9	N/A	2.2	N/A	N/A	1.6
3244	214793.4	679247.9	N/A	2.2	N/A	N/A	1.6
3245	214793.4	679237.9	N/A	2.2	N/A	N/A	1.6
3246	214793.4	679227.9	N/A	2.0	N/A	N/A	1.5
3247	214793.4	679217.9	N/A	2.2	N/A	N/A	1.6
3248	214793.4	679207.9	N/A	2.2	N/A	N/A	1.6
3249	214793.4	679197.9	N/A	2.0	N/A	N/A	1.5
3250	214793.4	679187.9	N/A	2.0	N/A	N/A	1.5
3251	214793.4	679177.9	N/A	2.2	N/A	N/A	1.6
3252	214793.4	679167.9	N/A	2.2	N/A	N/A	1.6
3253	214793.4	679157.9	N/A	2.4	N/A	N/A	1.7
3254	214793.4	679147.9	N/A	2.4	N/A	N/A	1.7
3255	214793.4	679137.9	N/A	2.2	N/A	N/A	1.6
3256	214793.4	679127.9	N/A	2.2	N/A	N/A	1.6
3257	214793.4	679117.9	Access Track	5.5	Floated	3.3	2.2
3258	214793.4	679107.9	N/A	2.2	N/A	N/A	1.6
3259	214793.4	679097.9	N/A	2.0	N/A	N/A	1.5
3260	214793.4	679087.9	N/A	2.0	N/A	N/A	1.5
3261	214793.4	679077.9	N/A	2.0	N/A	N/A	1.5
3262	214793.4	679067.9	N/A	2.0	N/A	N/A	1.5
3263	214793.4	679057.9	N/A	2.0	N/A	N/A	1.5
3264	214803.4	679287.9	N/A	2.2	N/A	N/A	1.6
3265	214803.4	679277.9	N/A	2.2	N/A	N/A	1.6
3266	214803.4	679267.9	N/A	2.2	N/A	N/A	1.6
3267	214803.4	679257.9	N/A	2.2	N/A	N/A	1.6
3268	214803.4	679247.9	N/A	2.2	N/A	N/A	1.6
3269	214803.4	679237.9	N/A	2.2	N/A	N/A	1.6
3270	214803.4	679227.9	N/A	2.0	N/A	N/A	1.5
3271	214803.4	679217.9	N/A	2.0	N/A	N/A	1.5
3272	214803.4	679207.9	N/A	2.0	N/A	N/A	1.5
3273	214803.4	679197.9	N/A	2.0	N/A	N/A	1.5
3274	214803.4	679187.9	N/A	2.0	N/A	N/A	1.5
3275	214803.4	679177.9	N/A	2.0	N/A	N/A	1.5
3276	214803.4	679167.9	N/A	2.0	N/A	N/A	1.5
3277	214803.4	679157.9	N/A	2.2	N/A	N/A	1.6
3278	214803.4	679147.9	N/A	2.2	N/A	N/A	1.6

PROJECT TITLE: GIANTS BURN PHASE 2		Contract No: 7034	Date 04/07/25	Final	CLIENT: Statkraft UK Ltd	Ritchie House Starlaw Business Park Livingston West Lothian EH54 8SF info@greencatrenewables.co.uk 01506 416553 A trading name of Green Cat Renewables Limited	
DRAWING TITLE: RESULTS OF PEAT PROBES: RISK LEVEL		Fig. No. A11 Sheet 54 of 102	Revisions DWN CHK APP				
SCALE:							

Exploration Point	Co-ordinates		Effect Element	Risk Level	Mitigation		Final Risk Level
	Easting (m)	Northing (m)			Applied	Reliance	
3279	214803.4	679137.9	N/A	2.4	N/A	N/A	1.7
3280	214803.4	679127.9	N/A	2.4	N/A	N/A	1.7
3281	214803.4	679117.9	N/A	2.4	N/A	N/A	1.7
3282	214803.4	679107.9	N/A	2.4	N/A	N/A	1.7
3283	214803.4	679097.9	N/A	2.4	N/A	N/A	1.7
3284	214803.4	679087.9	N/A	2.2	N/A	N/A	1.6
3285	214803.4	679077.9	N/A	2.0	N/A	N/A	1.5
3286	214803.4	679067.9	N/A	2.0	N/A	N/A	1.5
3287	214803.4	679057.9	N/A	2.0	N/A	N/A	1.5
3288	214813.4	679277.9	N/A		N/A	N/A	
3289	214813.4	679267.9	N/A	2.0	N/A	N/A	1.5
3290	214813.4	679257.9	N/A	2.0	N/A	N/A	1.5
3291	214813.4	679247.9	N/A	2.0	N/A	N/A	1.5
3292	214813.4	679237.9	N/A	2.0	N/A	N/A	1.5
3293	214813.4	679227.9	N/A	2.0	N/A	N/A	1.5
3294	214813.4	679217.9	N/A	2.0	N/A	N/A	1.5
3295	214813.4	679207.9	N/A	1.8	N/A	N/A	1.4
3296	214813.4	679197.9	N/A	1.8	N/A	N/A	1.4
3297	214813.4	679187.9	N/A	1.8	N/A	N/A	1.4
3298	214813.4	679177.9	N/A	1.8	N/A	N/A	1.4
3299	214813.4	679167.9	N/A	2.0	N/A	N/A	1.5
3300	214813.4	679157.9	N/A	2.0	N/A	N/A	1.5
3301	214813.4	679147.9	N/A	2.0	N/A	N/A	1.5
3302	214813.4	679137.9	N/A	2.2	N/A	N/A	1.6
3303	214813.4	679127.9	N/A	2.2	N/A	N/A	1.6
3304	214813.4	679117.9	N/A	2.2	N/A	N/A	1.6
3305	214813.4	679107.9	N/A	2.2	N/A	N/A	1.6
3306	214813.4	679097.9	N/A	2.2	N/A	N/A	1.6
3307	214813.4	679087.9	N/A	2.2	N/A	N/A	1.6
3308	214813.4	679077.9	N/A	2.0	N/A	N/A	1.5
3309	214813.4	679067.9	N/A	2.0	N/A	N/A	1.5
3310	214813.4	679057.9	N/A	2.0	N/A	N/A	1.5
3311	214813.4	679047.9	N/A	2.0	N/A	N/A	1.5
3312	214823.4	679267.9	N/A	2.0	N/A	N/A	1.5
3313	214823.4	679257.9	N/A	2.0	N/A	N/A	1.5
3314	214823.4	679247.9	N/A	2.0	N/A	N/A	1.5
3315	214823.4	679237.9	N/A	2.0	N/A	N/A	1.5
3316	214823.4	679227.9	N/A	2.0	N/A	N/A	1.5
3317	214823.4	679217.9	N/A	2.0	N/A	N/A	1.5
3318	214823.4	679207.9	N/A	1.8	N/A	N/A	1.4
3319	214823.4	679197.9	N/A	1.8	N/A	N/A	1.4
3320	214823.4	679187.9	N/A	1.8	N/A	N/A	1.4
3321	214823.4	679177.9	N/A	1.8	N/A	N/A	1.4
3322	214823.4	679167.9	N/A	1.8	N/A	N/A	1.4

PROJECT TITLE: GIANTS BURN PHASE 2		Contract No: 7034	Date 04/07/25	Final	CLIENT: Statkraft UK Ltd	Ritchie House Starlaw Business Park Livingston West Lothian EH54 8SF info@greencatrenewables.co.uk 01506 416553 A trading name of Green Cat Renewables Limited	
DRAWING TITLE: RESULTS OF PEAT PROBES: RISK LEVEL		Fig. No. A11 Sheet 55 of 102	Revisions DWN CHK APP				
SCALE:			DWN CHK APP				

Exploration Point	Co-ordinates		Effect Element	Risk Level	Mitigation		Final Risk Level
	Easting (m)	Northing (m)			Applied	Reliance	
3323	214823.4	679157.9	N/A	1.8	N/A	N/A	1.4
3324	214823.4	679147.9	N/A	1.8	N/A	N/A	1.4
3325	214823.4	679137.9	N/A	1.8	N/A	N/A	1.4
3326	214823.4	679127.9	N/A	2.0	N/A	N/A	1.5
3327	214823.4	679117.9	N/A	2.0	N/A	N/A	1.5
3328	214823.4	679107.9	Access Track	5.5	Floated	3.3	2.2
3329	214823.4	679097.9	N/A	2.2	N/A	N/A	1.6
3330	214823.4	679087.9	N/A	2.2	N/A	N/A	1.6
3331	214823.4	679077.9	N/A	2.2	N/A	N/A	1.6
3332	214823.4	679067.9	N/A	2.2	N/A	N/A	1.6
3333	214823.4	679057.9	N/A	2.2	N/A	N/A	1.6
3334	214823.4	679047.9	N/A	2.2	N/A	N/A	1.6
3335	214833.4	679267.9	N/A	2.2	N/A	N/A	1.6
3336	214833.4	679257.9	N/A	2.2	N/A	N/A	1.6
3337	214833.4	679247.9	N/A	2.2	N/A	N/A	1.6
3338	214833.4	679237.9	N/A	2.0	N/A	N/A	1.5
3339	214833.4	679227.9	N/A	2.0	N/A	N/A	1.5
3340	214833.4	679217.9	N/A	2.0	N/A	N/A	1.5
3341	214833.4	679207.9	N/A	2.2	N/A	N/A	1.6
3342	214833.4	679197.9	N/A	2.0	N/A	N/A	1.5
3343	214833.4	679187.9	N/A	2.0	N/A	N/A	1.5
3344	214833.4	679177.9	N/A	2.0	N/A	N/A	1.5
3345	214833.4	679167.9	N/A	2.2	N/A	N/A	1.6
3346	214833.4	679157.9	N/A	2.2	N/A	N/A	1.6
3347	214833.4	679147.9	N/A	2.4	N/A	N/A	1.7
3348	214833.4	679137.9	N/A	2.2	N/A	N/A	1.6
3349	214833.4	679127.9	N/A	2.4	N/A	N/A	1.7
3350	214833.4	679117.9	N/A	2.2	N/A	N/A	1.6
3351	214833.4	679107.9	N/A	2.2	N/A	N/A	1.6
3352	214833.4	679097.9	N/A	2.0	N/A	N/A	1.5
3353	214833.4	679087.9	N/A	2.0	N/A	N/A	1.5
3354	214833.4	679077.9	N/A	2.2	N/A	N/A	1.6
3355	214833.4	679067.9	N/A	2.2	N/A	N/A	1.6
3356	214833.4	679057.9	N/A	2.2	N/A	N/A	1.6
3357	214833.4	679047.9	N/A	2.2	N/A	N/A	1.6
3358	214833.4	679037.9	N/A	2.2	N/A	N/A	1.6
3359	214843.4	679257.9	N/A	2.2	N/A	N/A	1.6
3360	214843.4	679247.9	N/A	2.2	N/A	N/A	1.6
3361	214843.4	679237.9	N/A	2.2	N/A	N/A	1.6
3362	214843.4	679227.9	N/A	2.2	N/A	N/A	1.6
3363	214843.4	679217.9	N/A	2.2	N/A	N/A	1.6
3364	214843.4	679207.9	N/A	2.2	N/A	N/A	1.6
3365	214843.4	679197.9	N/A	2.4	N/A	N/A	1.7
3366	214843.4	679187.9	N/A	2.0	N/A	N/A	1.5

PROJECT TITLE: GIANTS BURN PHASE 2		Contract No: 7034	Date 04/07/25	Final	CLIENT: Statkraft UK Ltd	Ritchie House Starlaw Business Park Livingston West Lothian EH54 8SF info@greencatrenewables.co.uk 01506 416553 A trading name of Green Cat Renewables Limited	
DRAWING TITLE: RESULTS OF PEAT PROBES: RISK LEVEL		Fig. No. A11 Sheet 56 of 102	Revisions DWN CHK APP				
SCALE:							

Exploration Point	Co-ordinates		Effect Element	Risk Level	Mitigation		Final Risk Level
	Easting (m)	Northing (m)			Applied	Reliance	
3367	214843.4	679177.9	N/A	2.0	N/A	N/A	1.5
3368	214843.4	679167.9	N/A	2.2	N/A	N/A	1.6
3369	214843.4	679157.9	N/A	2.0	N/A	N/A	1.5
3370	214843.4	679147.9	N/A	2.0	N/A	N/A	1.5
3371	214843.4	679137.9	N/A	2.4	N/A	N/A	1.7
3372	214843.4	679127.9	N/A	2.2	N/A	N/A	1.6
3373	214843.4	679117.9	N/A	2.2	N/A	N/A	1.6
3374	214843.4	679107.9	N/A	2.0	N/A	N/A	1.5
3375	214843.4	679097.9	Access Track	5.5	Floated	3.3	2.2
3376	214843.4	679087.9	N/A	2.0	N/A	N/A	1.5
3377	214843.4	679077.9	N/A	2.2	N/A	N/A	1.6
3378	214843.4	679067.9	N/A	2.2	N/A	N/A	1.6
3379	214843.4	679057.9	N/A	2.2	N/A	N/A	1.6
3380	214843.4	679047.9	N/A	2.4	N/A	N/A	1.7
3381	214843.4	679037.9	N/A	2.2	N/A	N/A	1.6
3382	214843.4	679027.9	N/A	2.0	N/A	N/A	1.5
3383	214853.4	679257.9	N/A	2.0	N/A	N/A	1.5
3384	214853.4	679247.9	N/A	2.0	N/A	N/A	1.5
3385	214853.4	679237.9	N/A	2.2	N/A	N/A	1.6
3386	214853.4	679227.9	N/A	2.0	N/A	N/A	1.5
3387	214853.4	679217.9	N/A	2.2	N/A	N/A	1.6
3388	214853.4	679207.9	N/A	2.0	N/A	N/A	1.5
3389	214853.4	679197.9	N/A	2.0	N/A	N/A	1.5
3390	214853.4	679187.9	N/A	2.2	N/A	N/A	1.6
3391	214853.4	679177.9	N/A	2.2	N/A	N/A	1.6
3392	214853.4	679167.9	N/A	2.2	N/A	N/A	1.6
3393	214853.4	679157.9	N/A	2.2	N/A	N/A	1.6
3394	214853.4	679147.9	N/A	2.0	N/A	N/A	1.5
3395	214853.4	679137.9	N/A	2.2	N/A	N/A	1.6
3396	214853.4	679127.9	N/A	2.4	N/A	N/A	1.7
3397	214853.4	679117.9	N/A	2.4	N/A	N/A	1.7
3398	214853.4	679107.9	N/A	2.4	N/A	N/A	1.7
3399	214853.4	679097.9	Access Track	5.7	Floated	3.3	2.4
3400	214853.4	679087.9	N/A	2.4	N/A	N/A	1.7
3401	214853.4	679077.9	N/A	2.2	N/A	N/A	1.6
3402	214853.4	679067.9	N/A	2.0	N/A	N/A	1.5
3403	214853.4	679057.9	N/A	2.2	N/A	N/A	1.6
3404	214853.4	679047.9	N/A	2.6	N/A	N/A	1.8
3405	214853.4	679037.9	N/A	2.4	N/A	N/A	1.7
3406	214853.4	679027.9	N/A	2.4	N/A	N/A	1.7
3407	214863.4	679247.9	N/A		N/A	N/A	
3408	214863.4	679237.9	N/A		N/A	N/A	
3409	214863.4	679227.9	N/A		N/A	N/A	
3410	214863.4	679217.9	N/A		N/A	N/A	

PROJECT TITLE:

GIANTS BURN PHASE 2

Contract No:

7034

Date 04/07/25

DWN CHK APP
GGH GGH

Final

CLIENT:

Statkraft UK Ltd

DRAWING TITLE:

RESULTS OF PEAT PROBES:
RISK LEVELFig. No.
A11

Sheet 57 of 102

Revisions

DWN CHK APP

SCALE:

Ritchie House
Starlaw Business Park
Livingston
West Lothian
EH54 8SF
info@greencatrenewables.co.uk
01506 416553

A trading name of
Green Cat Renewables Limited



Exploration Point	Co-ordinates		Effect Element	Risk Level	Mitigation		Final Risk Level
	Easting (m)	Northing (m)			Applied	Reliance	
3411	214863.4	679207.9	N/A		N/A	N/A	
3412	214863.4	679197.9	N/A		N/A	N/A	
3413	214863.4	679187.9	N/A		N/A	N/A	
3414	214863.4	679177.9	N/A		N/A	N/A	
3415	214863.4	679167.9	N/A		N/A	N/A	
3416	214863.4	679157.9	N/A		N/A	N/A	
3417	214863.4	679147.9	N/A		N/A	N/A	
3418	214863.4	679137.9	N/A		N/A	N/A	
3419	214863.4	679127.9	N/A		N/A	N/A	
3420	214863.4	679117.9	N/A		N/A	N/A	
3421	214863.4	679107.9	N/A		N/A	N/A	
3422	214863.4	679097.9	N/A		N/A	N/A	
3423	214863.4	679087.9	N/A		N/A	N/A	
3424	214863.4	679077.9	N/A		N/A	N/A	
3425	214863.4	679067.9	N/A		N/A	N/A	
3426	214863.4	679057.9	N/A		N/A	N/A	
3427	214863.4	679047.9	N/A		N/A	N/A	
3428	214863.4	679037.9	N/A		N/A	N/A	
3429	214863.4	679027.9	N/A		N/A	N/A	
3430	214863.4	679017.9	N/A		N/A	N/A	
3431	214873.4	679237.9	N/A		N/A	N/A	
3432	214873.4	679227.9	N/A		N/A	N/A	
3433	214873.4	679217.9	N/A		N/A	N/A	
3434	214873.4	679207.9	N/A		N/A	N/A	
3435	214873.4	679197.9	N/A		N/A	N/A	
3436	214873.4	679187.9	N/A		N/A	N/A	
3437	214873.4	679177.9	N/A		N/A	N/A	
3438	214873.4	679167.9	N/A		N/A	N/A	
3439	214873.4	679157.9	N/A		N/A	N/A	
3440	214873.4	679147.9	N/A		N/A	N/A	
3441	214873.4	679137.9	N/A		N/A	N/A	
3442	214873.4	679127.9	N/A		N/A	N/A	
3443	214873.4	679117.9	N/A		N/A	N/A	
3444	214873.4	679107.9	N/A		N/A	N/A	
3445	214873.4	679097.9	N/A		N/A	N/A	
3446	214873.4	679087.9	N/A		N/A	N/A	
3447	214873.4	679077.9	N/A		N/A	N/A	
3448	214873.4	679067.9	N/A		N/A	N/A	
3449	214873.4	679057.9	N/A		N/A	N/A	
3450	214873.4	679047.9	N/A		N/A	N/A	
3451	214873.4	679037.9	N/A		N/A	N/A	
3452	214873.4	679027.9	N/A		N/A	N/A	
3453	214873.4	679017.9	N/A		N/A	N/A	
3454	214883.4	679227.9	N/A		N/A	N/A	

PROJECT TITLE: GIANTS BURN PHASE 2		Contract No: 7034	Date 04/07/25	Final	CLIENT: Statkraft UK Ltd	Ritchie House Starlaw Business Park Livingston West Lothian EH54 8SF info@greencatrenewables.co.uk 01506 416553 A trading name of Green Cat Renewables Limited	
DRAWING TITLE: RESULTS OF PEAT PROBES: RISK LEVEL		Fig. No. A11 Sheet 58 of 102	Revisions DWN CHK APP				
SCALE:			DWN CHK APP				

Exploration Point	Co-ordinates		Effect Element	Risk Level	Mitigation		Final Risk Level
	Easting (m)	Northing (m)			Applied	Reliance	
3455	214883.4	679217.9	N/A		N/A	N/A	
3456	214883.4	679207.9	N/A		N/A	N/A	
3457	214883.4	679197.9	N/A		N/A	N/A	
3458	214883.4	679187.9	N/A		N/A	N/A	
3459	214883.4	679177.9	N/A		N/A	N/A	
3460	214883.4	679167.9	N/A		N/A	N/A	
3461	214883.4	679157.9	N/A		N/A	N/A	
3462	214883.4	679147.9	N/A		N/A	N/A	
3463	214883.4	679137.9	N/A		N/A	N/A	
3464	214883.4	679127.9	N/A		N/A	N/A	
3465	214883.4	679117.9	N/A		N/A	N/A	
3466	214883.4	679107.9	N/A		N/A	N/A	
3467	214883.4	679097.9	N/A		N/A	N/A	
3468	214883.4	679087.9	N/A		N/A	N/A	
3469	214883.4	679077.9	N/A		N/A	N/A	
3470	214883.4	679067.9	N/A		N/A	N/A	
3471	214883.4	679057.9	N/A		N/A	N/A	
3472	214883.4	679047.9	N/A		N/A	N/A	
3473	214883.4	679037.9	N/A		N/A	N/A	
3474	214883.4	679027.9	N/A		N/A	N/A	
3475	214883.4	679017.9	N/A		N/A	N/A	
3476	214883.4	679007.9	N/A		N/A	N/A	
3477	214893.4	679227.9	N/A		N/A	N/A	
3478	214893.4	679217.9	N/A		N/A	N/A	
3479	214893.4	679207.9	N/A		N/A	N/A	
3480	214893.4	679197.9	N/A		N/A	N/A	
3481	214893.4	679187.9	N/A		N/A	N/A	
3482	214893.4	679177.9	N/A		N/A	N/A	
3483	214893.4	679167.9	N/A		N/A	N/A	
3484	214893.4	679157.9	N/A		N/A	N/A	
3485	214893.4	679147.9	N/A		N/A	N/A	
3486	214893.4	679137.9	N/A		N/A	N/A	
3487	214893.4	679127.9	N/A		N/A	N/A	
3488	214893.4	679117.9	N/A		N/A	N/A	
3489	214893.4	679107.9	N/A		N/A	N/A	
3490	214893.4	679097.9	N/A		N/A	N/A	
3491	214893.4	679087.9	N/A		N/A	N/A	
3492	214893.4	679077.9	N/A		N/A	N/A	
3493	214893.4	679067.9	N/A		N/A	N/A	
3494	214893.4	679057.9	N/A		N/A	N/A	
3495	214893.4	679047.9	N/A		N/A	N/A	
3496	214893.4	679037.9	N/A		N/A	N/A	
3497	214893.4	679027.9	N/A		N/A	N/A	
3498	214893.4	679017.9	N/A		N/A	N/A	

PROJECT TITLE: GIANTS BURN PHASE 2		Contract No: 7034	Date 04/07/25	Final	CLIENT: Statkraft UK Ltd	Ritchie House Starlaw Business Park Livingston West Lothian EH54 8SF info@greencatrenewables.co.uk 01506 416553 A trading name of Green Cat Renewables Limited	
DRAWING TITLE: RESULTS OF PEAT PROBES: RISK LEVEL		Fig. No. A11 Sheet 59 of 102	Revisions DWN CHK APP				
SCALE:			DWN CHK APP				

Exploration Point	Co-ordinates		Effect Element	Risk Level	Mitigation		Final Risk Level
	Easting (m)	Northing (m)			Applied	Reliance	
3499	214893.4	679007.9	N/A		N/A	N/A	
3500	214903.4	679217.9	N/A		N/A	N/A	
3501	214903.4	679207.9	N/A		N/A	N/A	
3502	214903.4	679197.9	N/A		N/A	N/A	
3503	214903.4	679187.9	N/A		N/A	N/A	
3504	214903.4	679177.9	N/A		N/A	N/A	
3505	214903.4	679167.9	N/A		N/A	N/A	
3506	214903.4	679157.9	N/A		N/A	N/A	
3507	214903.4	679147.9	N/A		N/A	N/A	
3508	214903.4	679137.9	N/A		N/A	N/A	
3509	214903.4	679127.9	N/A		N/A	N/A	
3510	214903.4	679117.9	N/A		N/A	N/A	
3511	214903.4	679107.9	N/A		N/A	N/A	
3512	214903.4	679097.9	N/A		N/A	N/A	
3513	214903.4	679087.9	N/A		N/A	N/A	
3514	214903.4	679077.9	N/A		N/A	N/A	
3515	214903.4	679067.9	N/A		N/A	N/A	
3516	214903.4	679057.9	N/A		N/A	N/A	
3517	214903.4	679047.9	N/A		N/A	N/A	
3518	214903.4	679037.9	N/A		N/A	N/A	
3519	214903.4	679027.9	N/A		N/A	N/A	
3520	214903.4	679017.9	N/A		N/A	N/A	
3521	214903.4	679007.9	N/A		N/A	N/A	
3522	214903.4	678997.9	N/A		N/A	N/A	
3523	214913.4	679207.9	N/A		N/A	N/A	
3524	214913.4	679197.9	N/A		N/A	N/A	
3525	214913.4	679187.9	N/A		N/A	N/A	
3526	214913.4	679177.9	N/A		N/A	N/A	
3527	214913.4	679167.9	N/A		N/A	N/A	
3528	214913.4	679157.9	N/A		N/A	N/A	
3529	214913.4	679147.9	N/A		N/A	N/A	
3530	214913.4	679137.9	N/A		N/A	N/A	
3531	214913.4	679127.9	N/A		N/A	N/A	
3532	214913.4	679117.9	N/A		N/A	N/A	
3533	214913.4	679107.9	N/A		N/A	N/A	
3534	214913.4	679097.9	N/A		N/A	N/A	
3535	214913.4	679087.9	N/A		N/A	N/A	
3536	214913.4	679077.9	N/A		N/A	N/A	
3537	214913.4	679067.9	N/A		N/A	N/A	
3538	214913.4	679057.9	N/A		N/A	N/A	
3539	214913.4	679047.9	N/A		N/A	N/A	
3540	214913.4	679037.9	N/A		N/A	N/A	
3541	214913.4	679027.9	N/A		N/A	N/A	
3542	214913.4	679017.9	N/A		N/A	N/A	

PROJECT TITLE: GIANTS BURN PHASE 2		Contract No: 7034	Date 04/07/25	Final	CLIENT: Statkraft UK Ltd	Ritchie House Starlaw Business Park Livingston West Lothian EH54 8SF info@greencatrenewables.co.uk 01506 416553 A trading name of Green Cat Renewables Limited	
DRAWING TITLE: RESULTS OF PEAT PROBES: RISK LEVEL		Fig. No. A11 Sheet 60 of 102	Revisions DWN CHK APP				
SCALE:			DWN CHK APP				

Exploration Point	Co-ordinates		Effect Element	Risk Level	Mitigation		Final Risk Level
	Easting (m)	Northing (m)			Applied	Reliance	
3543	214913.4	679007.9	N/A		N/A	N/A	
3544	214913.4	678997.9	N/A		N/A	N/A	
3545	214923.4	679197.9	N/A		N/A	N/A	
3546	214923.4	679187.9	N/A		N/A	N/A	
3547	214923.4	679177.9	N/A		N/A	N/A	
3548	214923.4	679167.9	N/A		N/A	N/A	
3549	214923.4	679157.9	N/A		N/A	N/A	
3550	214923.4	679147.9	N/A		N/A	N/A	
3551	214923.4	679137.9	N/A		N/A	N/A	
3552	214923.4	679127.9	N/A		N/A	N/A	
3553	214923.4	679117.9	N/A		N/A	N/A	
3554	214923.4	679107.9	N/A		N/A	N/A	
3555	214923.4	679097.9	N/A		N/A	N/A	
3556	214923.4	679087.9	N/A		N/A	N/A	
3557	214923.4	679077.9	N/A		N/A	N/A	
3558	214923.4	679067.9	N/A		N/A	N/A	
3559	214923.4	679057.9	N/A		N/A	N/A	
3560	214923.4	679047.9	N/A		N/A	N/A	
3561	214923.4	679037.9	N/A		N/A	N/A	
3562	214923.4	679027.9	N/A		N/A	N/A	
3563	214923.4	679017.9	N/A		N/A	N/A	
3564	214923.4	679007.9	N/A		N/A	N/A	
3565	214923.4	678997.9	N/A		N/A	N/A	
3566	214933.4	679187.9	N/A		N/A	N/A	
3567	214933.4	679177.9	N/A		N/A	N/A	
3568	214933.4	679167.9	N/A		N/A	N/A	
3569	214933.4	679157.9	N/A		N/A	N/A	
3570	214933.4	679147.9	N/A		N/A	N/A	
3571	214933.4	679137.9	N/A		N/A	N/A	
3572	214933.4	679127.9	N/A		N/A	N/A	
3573	214933.4	679117.9	N/A		N/A	N/A	
3574	214933.4	679107.9	N/A		N/A	N/A	
3575	214933.4	679097.9	N/A		N/A	N/A	
3576	214933.4	679087.9	N/A		N/A	N/A	
3577	214933.4	679077.9	N/A		N/A	N/A	
3578	214933.4	679067.9	N/A		N/A	N/A	
3579	214933.4	679057.9	N/A		N/A	N/A	
3580	214933.4	679047.9	N/A		N/A	N/A	
3581	214933.4	679037.9	N/A		N/A	N/A	
3582	214933.4	679027.9	N/A		N/A	N/A	
3583	214933.4	679017.9	N/A		N/A	N/A	
3584	214933.4	679007.9	N/A		N/A	N/A	
3585	214933.4	678997.9	N/A		N/A	N/A	
3586	214943.4	679177.9	N/A		N/A	N/A	

PROJECT TITLE: GIANTS BURN PHASE 2		Contract No: 7034	Date 04/07/25	Final	CLIENT: Statkraft UK Ltd	Ritchie House Starlaw Business Park Livingston West Lothian EH54 8SF info@greencatrenewables.co.uk 01506 416553 A trading name of Green Cat Renewables Limited	
DRAWING TITLE: RESULTS OF PEAT PROBES: RISK LEVEL		Fig. No. A11 Sheet 61 of 102	Revisions DWN CHK APP				
SCALE:			DWN CHK APP				

Exploration Point	Co-ordinates		Effect Element	Risk Level	Mitigation		Final Risk Level
	Easting (m)	Northing (m)			Applied	Reliance	
3587	214943.4	679167.9	N/A		N/A	N/A	
3588	214943.4	679157.9	N/A		N/A	N/A	
3589	214943.4	679147.9	N/A		N/A	N/A	
3590	214943.4	679137.9	N/A		N/A	N/A	
3591	214943.4	679127.9	N/A		N/A	N/A	
3592	214943.4	679117.9	N/A		N/A	N/A	
3593	214943.4	679107.9	N/A		N/A	N/A	
3594	214943.4	679097.9	N/A		N/A	N/A	
3595	214943.4	679087.9	N/A		N/A	N/A	
3596	214943.4	679077.9	N/A		N/A	N/A	
3597	214943.4	679067.9	N/A		N/A	N/A	
3598	214943.4	679057.9	N/A		N/A	N/A	
3599	214943.4	679047.9	N/A		N/A	N/A	
3600	214943.4	679037.9	N/A		N/A	N/A	
3601	214943.4	679027.9	N/A		N/A	N/A	
3602	214943.4	679017.9	N/A		N/A	N/A	
3603	214943.4	679007.9	N/A		N/A	N/A	
3604	214943.4	678997.9	N/A		N/A	N/A	
3605	214953.4	679167.9	N/A		N/A	N/A	
3606	214953.4	679157.9	N/A		N/A	N/A	
3607	214953.4	679147.9	N/A		N/A	N/A	
3608	214953.4	679137.9	N/A		N/A	N/A	
3609	214953.4	679127.9	N/A		N/A	N/A	
3610	214953.4	679117.9	N/A		N/A	N/A	
3611	214953.4	679107.9	N/A		N/A	N/A	
3612	214953.4	679097.9	N/A		N/A	N/A	
3613	214953.4	679087.9	N/A		N/A	N/A	
3614	214953.4	679077.9	N/A		N/A	N/A	
3615	214953.4	679067.9	N/A		N/A	N/A	
3616	214953.4	679057.9	N/A		N/A	N/A	
3617	214953.4	679047.9	N/A		N/A	N/A	
3618	214953.4	679037.9	N/A		N/A	N/A	
3619	214953.4	679027.9	N/A		N/A	N/A	
3620	214953.4	679017.9	N/A		N/A	N/A	
3621	214953.4	679007.9	N/A		N/A	N/A	
3622	214953.4	678997.9	N/A		N/A	N/A	
3623	214963.4	679157.9	N/A		N/A	N/A	
3624	214963.4	679147.9	N/A		N/A	N/A	
3625	214963.4	679137.9	N/A		N/A	N/A	
3626	214963.4	679127.9	N/A		N/A	N/A	
3627	214963.4	679117.9	N/A		N/A	N/A	
3628	214963.4	679107.9	N/A		N/A	N/A	
3629	214963.4	679097.9	N/A		N/A	N/A	
3630	214963.4	679087.9	N/A		N/A	N/A	

PROJECT TITLE: GIANTS BURN PHASE 2		Contract No: 7034	Date 04/07/25	Final	CLIENT: Statkraft UK Ltd	Ritchie House Starlaw Business Park Livingston West Lothian EH54 8SF info@greencatrenewables.co.uk 01506 416553 A trading name of Green Cat Renewables Limited	
DRAWING TITLE: RESULTS OF PEAT PROBES: RISK LEVEL		Fig. No. A11 Sheet 62 of 102	Revisions DWN CHK APP				
SCALE:			DWN CHK APP				

Exploration Point	Co-ordinates		Effect Element	Risk Level	Mitigation		Final Risk Level
	Easting (m)	Northing (m)			Applied	Reliance	
3631	214963.4	679077.9	N/A		N/A	N/A	
3632	214963.4	679067.9	N/A		N/A	N/A	
3633	214963.4	679057.9	N/A		N/A	N/A	
3634	214963.4	679047.9	N/A		N/A	N/A	
3635	214963.4	679037.9	N/A		N/A	N/A	
3636	214963.4	679027.9	N/A		N/A	N/A	
3637	214963.4	679017.9	N/A		N/A	N/A	
3638	214963.4	679007.9	N/A		N/A	N/A	
3639	214963.4	678997.9	N/A		N/A	N/A	
3640	214973.4	679147.9	N/A		N/A	N/A	
3641	214973.4	679137.9	N/A		N/A	N/A	
3642	214973.4	679127.9	N/A		N/A	N/A	
3643	214973.4	679117.9	N/A		N/A	N/A	
3644	214973.4	679107.9	N/A		N/A	N/A	
3645	214973.4	679097.9	N/A		N/A	N/A	
3646	214973.4	679087.9	N/A		N/A	N/A	
3647	214973.4	679077.9	N/A		N/A	N/A	
3648	214973.4	679067.9	N/A		N/A	N/A	
3649	214973.4	679057.9	N/A		N/A	N/A	
3650	214973.4	679047.9	N/A		N/A	N/A	
3651	214973.4	679037.9	N/A		N/A	N/A	
3652	214973.4	679027.9	N/A		N/A	N/A	
3653	214973.4	679017.9	N/A		N/A	N/A	
3654	214973.4	679007.9	N/A		N/A	N/A	
3655	214973.4	678997.9	N/A		N/A	N/A	
3656	214983.4	679137.9	N/A		N/A	N/A	
3657	214983.4	679127.9	N/A		N/A	N/A	
3658	214983.4	679117.9	N/A		N/A	N/A	
3659	214983.4	679107.9	N/A		N/A	N/A	
3660	214983.4	679097.9	N/A		N/A	N/A	
3661	214983.4	679087.9	N/A		N/A	N/A	
3662	214983.4	679077.9	N/A		N/A	N/A	
3663	214983.4	679067.9	N/A		N/A	N/A	
3664	214983.4	679057.9	N/A		N/A	N/A	
3665	214983.4	679047.9	N/A		N/A	N/A	
3666	214983.4	679037.9	N/A		N/A	N/A	
3667	214983.4	679027.9	N/A		N/A	N/A	
3668	214983.4	679017.9	N/A		N/A	N/A	
3669	214983.4	679007.9	N/A		N/A	N/A	
3670	214983.4	678997.9	N/A		N/A	N/A	
3671	214983.4	678987.9	N/A		N/A	N/A	
3672	214993.4	679127.9	N/A		N/A	N/A	
3673	214993.4	679117.9	N/A		N/A	N/A	
3674	214993.4	679107.9	N/A		N/A	N/A	

PROJECT TITLE: GIANTS BURN PHASE 2		Contract No: 7034	Date 04/07/25	Final	CLIENT: Statkraft UK Ltd	Ritchie House Starlaw Business Park Livingston West Lothian EH54 8SF info@greencatrenewables.co.uk 01506 416553 A trading name of Green Cat Renewables Limited	
DRAWING TITLE: RESULTS OF PEAT PROBES: RISK LEVEL		Fig. No. A11 Sheet 63 of 102	Revisions DWN CHK APP				
SCALE:							

Exploration Point	Co-ordinates		Effect Element	Risk Level	Mitigation		Final Risk Level
	Easting (m)	Northing (m)			Applied	Reliance	
3675	214993.4	679097.9	N/A		N/A	N/A	
3676	214993.4	679087.9	N/A		N/A	N/A	
3677	214993.4	679077.9	N/A		N/A	N/A	
3678	214993.4	679067.9	N/A		N/A	N/A	
3679	214993.4	679057.9	N/A		N/A	N/A	
3680	214993.4	679047.9	N/A		N/A	N/A	
3681	214993.4	679037.9	N/A		N/A	N/A	
3682	214993.4	679027.9	N/A		N/A	N/A	
3683	214993.4	679017.9	N/A		N/A	N/A	
3684	214993.4	679007.9	N/A		N/A	N/A	
3685	214993.4	678997.9	N/A		N/A	N/A	
3686	214993.4	678987.9	N/A		N/A	N/A	
3687	215003.4	679117.9	N/A		N/A	N/A	
3688	215003.4	679107.9	N/A		N/A	N/A	
3689	215003.4	679097.9	N/A		N/A	N/A	
3690	215003.4	679087.9	N/A		N/A	N/A	
3691	215003.4	679077.9	N/A		N/A	N/A	
3692	215003.4	679067.9	N/A		N/A	N/A	
3693	215003.4	679057.9	N/A		N/A	N/A	
3694	215003.4	679047.9	N/A		N/A	N/A	
3695	215003.4	679037.9	N/A		N/A	N/A	
3696	215003.4	679027.9	N/A		N/A	N/A	
3697	215003.4	679017.9	N/A		N/A	N/A	
3698	215003.4	679007.9	N/A		N/A	N/A	
3699	215003.4	678997.9	N/A		N/A	N/A	
3700	215003.4	678987.9	N/A		N/A	N/A	
3701	215003.4	678977.9	N/A		N/A	N/A	
3702	215013.4	679107.9	N/A		N/A	N/A	
3703	215013.4	679097.9	N/A		N/A	N/A	
3704	215013.4	679087.9	N/A		N/A	N/A	
3705	215013.4	679077.9	N/A		N/A	N/A	
3706	215013.4	679067.9	N/A		N/A	N/A	
3707	215013.4	679057.9	N/A		N/A	N/A	
3708	215013.4	679047.9	N/A		N/A	N/A	
3709	215013.4	679037.9	N/A		N/A	N/A	
3710	215013.4	679027.9	N/A		N/A	N/A	
3711	215013.4	679017.9	N/A		N/A	N/A	
3712	215013.4	679007.9	N/A		N/A	N/A	
3713	215013.4	678997.9	N/A		N/A	N/A	
3714	215013.4	678987.9	N/A		N/A	N/A	
3715	215013.4	678977.9	N/A		N/A	N/A	
3716	215013.4	678967.9	N/A		N/A	N/A	
3717	215023.4	679097.9	N/A		N/A	N/A	
3718	215023.4	679087.9	N/A		N/A	N/A	

PROJECT TITLE: GIANTS BURN PHASE 2		Contract No: 7034	Date 04/07/25	Final	CLIENT: Statkraft UK Ltd	Ritchie House Starlaw Business Park Livingston West Lothian EH54 8SF info@greencatrenewables.co.uk 01506 416553 A trading name of Green Cat Renewables Limited	
DRAWING TITLE: RESULTS OF PEAT PROBES: RISK LEVEL		Fig. No. A11 Sheet 64 of 102	Revisions DWN CHK APP				
SCALE:			DWN CHK APP				

Exploration Point	Co-ordinates		Effect Element	Risk Level	Mitigation		Final Risk Level
	Easting (m)	Northing (m)			Applied	Reliance	
3719	215023.4	679077.9	N/A		N/A	N/A	
3720	215023.4	679067.9	N/A		N/A	N/A	
3721	215023.4	679057.9	N/A		N/A	N/A	
3722	215023.4	679047.9	N/A		N/A	N/A	
3723	215023.4	679037.9	N/A		N/A	N/A	
3724	215023.4	679027.9	N/A		N/A	N/A	
3725	215023.4	679017.9	N/A		N/A	N/A	
3726	215023.4	679007.9	N/A		N/A	N/A	
3727	215023.4	678997.9	N/A		N/A	N/A	
3728	215023.4	678987.9	N/A		N/A	N/A	
3729	215023.4	678977.9	N/A		N/A	N/A	
3730	215023.4	678967.9	N/A		N/A	N/A	
3731	215033.4	679087.9	N/A		N/A	N/A	
3732	215033.4	679077.9	N/A		N/A	N/A	
3733	215033.4	679067.9	N/A		N/A	N/A	
3734	215033.4	679057.9	N/A		N/A	N/A	
3735	215033.4	679047.9	N/A		N/A	N/A	
3736	215033.4	679037.9	N/A		N/A	N/A	
3737	215033.4	679027.9	N/A		N/A	N/A	
3738	215033.4	679017.9	N/A		N/A	N/A	
3739	215033.4	679007.9	N/A		N/A	N/A	
3740	215033.4	678997.9	N/A		N/A	N/A	
3741	215033.4	678987.9	N/A		N/A	N/A	
3742	215033.4	678977.9	N/A		N/A	N/A	
3743	215033.4	678967.9	N/A		N/A	N/A	
3744	215033.4	678957.9	N/A		N/A	N/A	
3745	215043.4	679077.9	N/A		N/A	N/A	
3746	215043.4	679067.9	N/A		N/A	N/A	
3747	215043.4	679057.9	N/A		N/A	N/A	
3748	215043.4	679047.9	N/A		N/A	N/A	
3749	215043.4	679037.9	N/A		N/A	N/A	
3750	215043.4	679027.9	N/A		N/A	N/A	
3751	215043.4	679017.9	N/A		N/A	N/A	
3752	215043.4	679007.9	N/A		N/A	N/A	
3753	215043.4	678997.9	N/A		N/A	N/A	
3754	215043.4	678987.9	N/A		N/A	N/A	
3755	215043.4	678977.9	N/A		N/A	N/A	
3756	215043.4	678967.9	N/A		N/A	N/A	
3757	215043.4	678957.9	N/A		N/A	N/A	
3758	215043.4	678947.9	N/A		N/A	N/A	
3759	215053.4	679057.9	N/A		N/A	N/A	
3760	215053.4	679047.9	N/A		N/A	N/A	
3761	215053.4	679037.9	N/A		N/A	N/A	
3762	215053.4	679027.9	N/A		N/A	N/A	

PROJECT TITLE: GIANTS BURN PHASE 2		Contract No: 7034	Date 04/07/25	Final	CLIENT: Statkraft UK Ltd	Ritchie House Starlaw Business Park Livingston West Lothian EH54 8SF info@greencatrenewables.co.uk 01506 416553 A trading name of Green Cat Renewables Limited	
DRAWING TITLE: RESULTS OF PEAT PROBES: RISK LEVEL		Fig. No. A11 Sheet 65 of 102	Revisions DWN CHK APP				
SCALE:							

Exploration Point	Co-ordinates		Effect Element	Risk Level	Mitigation		Final Risk Level
	Easting (m)	Northing (m)			Applied	Reliance	
3763	215053.4	679017.9	N/A		N/A	N/A	
3764	215053.4	679007.9	N/A		N/A	N/A	
3765	215053.4	678997.9	N/A		N/A	N/A	
3766	215053.4	678987.9	N/A		N/A	N/A	
3767	215053.4	678977.9	N/A		N/A	N/A	
3768	215053.4	678967.9	N/A		N/A	N/A	
3769	215053.4	678957.9	N/A		N/A	N/A	
3770	215053.4	678947.9	N/A		N/A	N/A	
3771	215063.4	679047.9	N/A		N/A	N/A	
3772	215063.4	679037.9	N/A		N/A	N/A	
3773	215063.4	679027.9	N/A		N/A	N/A	
3774	215063.4	679017.9	N/A		N/A	N/A	
3775	215063.4	679007.9	N/A		N/A	N/A	
3776	215063.4	678997.9	N/A		N/A	N/A	
3777	215063.4	678987.9	N/A		N/A	N/A	
3778	215063.4	678977.9	N/A		N/A	N/A	
3779	215063.4	678967.9	N/A		N/A	N/A	
3780	215063.4	678957.9	N/A		N/A	N/A	
3781	215063.4	678947.9	N/A		N/A	N/A	
3782	215063.4	678937.9	N/A		N/A	N/A	
3783	215073.4	679037.9	N/A		N/A	N/A	
3784	215073.4	679027.9	N/A		N/A	N/A	
3785	215073.4	679017.9	N/A		N/A	N/A	
3786	215073.4	679007.9	N/A		N/A	N/A	
3787	215073.4	678997.9	N/A		N/A	N/A	
3788	215073.4	678987.9	N/A		N/A	N/A	
3789	215073.4	678977.9	N/A		N/A	N/A	
3790	215073.4	678967.9	N/A		N/A	N/A	
3791	215073.4	678957.9	N/A		N/A	N/A	
3792	215073.4	678947.9	N/A		N/A	N/A	
3793	215073.4	678937.9	N/A		N/A	N/A	
3794	215083.4	679027.9	N/A		N/A	N/A	
3795	215083.4	679017.9	N/A		N/A	N/A	
3796	215083.4	679007.9	N/A		N/A	N/A	
3797	215083.4	678997.9	N/A		N/A	N/A	
3798	215083.4	678987.9	N/A		N/A	N/A	
3799	215083.4	678977.9	N/A		N/A	N/A	
3800	215083.4	678967.9	N/A		N/A	N/A	
3801	215083.4	678957.9	N/A		N/A	N/A	
3802	215083.4	678947.9	N/A		N/A	N/A	
3803	215083.4	678937.9	N/A		N/A	N/A	
3804	215083.4	678927.9	N/A		N/A	N/A	
3805	215093.4	679017.9	N/A		N/A	N/A	
3806	215093.4	679007.9	N/A		N/A	N/A	

PROJECT TITLE: GIANTS BURN PHASE 2		Contract No: 7034	Date 04/07/25	Final	CLIENT: Statkraft UK Ltd	Ritchie House Starlaw Business Park Livingston West Lothian EH54 8SF info@greencatrenewables.co.uk 01506 416553 A trading name of Green Cat Renewables Limited	
DRAWING TITLE: RESULTS OF PEAT PROBES: RISK LEVEL		Fig. No. A11 Sheet 66 of 102	Revisions DWN CHK APP				
SCALE:							

Exploration Point	Co-ordinates		Effect Element	Risk Level	Mitigation		Final Risk Level
	Easting (m)	Northing (m)			Applied	Reliance	
3807	215093.4	678997.9	N/A		N/A	N/A	
3808	215093.4	678987.9	N/A		N/A	N/A	
3809	215093.4	678977.9	N/A		N/A	N/A	
3810	215093.4	678967.9	N/A		N/A	N/A	
3811	215093.4	678957.9	N/A		N/A	N/A	
3812	215093.4	678947.9	N/A		N/A	N/A	
3813	215093.4	678937.9	N/A		N/A	N/A	
3814	215093.4	678927.9	N/A		N/A	N/A	
3815	215093.4	678917.9	N/A		N/A	N/A	
3816	215103.4	679007.9	N/A		N/A	N/A	
3817	215103.4	678997.9	N/A		N/A	N/A	
3818	215103.4	678987.9	N/A		N/A	N/A	
3819	215103.4	678977.9	N/A		N/A	N/A	
3820	215103.4	678967.9	N/A		N/A	N/A	
3821	215103.4	678957.9	N/A		N/A	N/A	
3822	215103.4	678947.9	N/A		N/A	N/A	
3823	215103.4	678937.9	N/A		N/A	N/A	
3824	215103.4	678927.9	N/A		N/A	N/A	
3825	215103.4	678917.9	N/A		N/A	N/A	
3826	215113.4	678997.9	N/A		N/A	N/A	
3827	215113.4	678987.9	N/A		N/A	N/A	
3828	215113.4	678977.9	N/A		N/A	N/A	
3829	215113.4	678967.9	N/A		N/A	N/A	
3830	215113.4	678957.9	N/A		N/A	N/A	
3831	215113.4	678947.9	N/A		N/A	N/A	
3832	215113.4	678937.9	N/A		N/A	N/A	
3833	215113.4	678927.9	N/A		N/A	N/A	
3834	215113.4	678917.9	N/A		N/A	N/A	
3835	215113.4	678907.9	N/A		N/A	N/A	
3836	215123.4	678987.9	N/A		N/A	N/A	
3837	215123.4	678977.9	N/A		N/A	N/A	
3838	215123.4	678967.9	N/A		N/A	N/A	
3839	215123.4	678957.9	N/A		N/A	N/A	
3840	215123.4	678947.9	N/A		N/A	N/A	
3841	215123.4	678937.9	N/A		N/A	N/A	
3842	215123.4	678927.9	N/A		N/A	N/A	
3843	215123.4	678917.9	N/A		N/A	N/A	
3844	215123.4	678907.9	N/A		N/A	N/A	
3845	215123.4	678897.9	N/A		N/A	N/A	
3846	215123.4	678887.9	N/A		N/A	N/A	
3847	215133.4	678967.9	N/A		N/A	N/A	
3848	215133.4	678957.9	N/A		N/A	N/A	
3849	215133.4	678947.9	N/A		N/A	N/A	
3850	215133.4	678937.9	N/A		N/A	N/A	

PROJECT TITLE: GIANTS BURN PHASE 2		Contract No: 7034	Date 04/07/25	Final	CLIENT: Statkraft UK Ltd	Ritchie House Starlaw Business Park Livingston West Lothian EH54 8SF info@greencatrenewables.co.uk 01506 416553 A trading name of Green Cat Renewables Limited	
DRAWING TITLE: RESULTS OF PEAT PROBES: RISK LEVEL		Fig. No. A11 Sheet 67 of 102	Revisions DWN CHK APP				
SCALE:			DWN CHK APP				

Exploration Point	Co-ordinates		Effect Element	Risk Level	Mitigation		Final Risk Level
	Easting (m)	Northing (m)			Applied	Reliance	
3851	215133.4	678927.9	N/A		N/A	N/A	
3852	215133.4	678917.9	N/A		N/A	N/A	
3853	215133.4	678907.9	N/A		N/A	N/A	
3854	215133.4	678897.9	N/A		N/A	N/A	
3855	215133.4	678887.9	N/A		N/A	N/A	
3856	215133.4	678877.9	N/A		N/A	N/A	
3857	215143.4	678957.9	N/A		N/A	N/A	
3858	215143.4	678947.9	N/A		N/A	N/A	
3859	215143.4	678937.9	N/A		N/A	N/A	
3860	215143.4	678927.9	N/A		N/A	N/A	
3861	215143.4	678917.9	N/A		N/A	N/A	
3862	215143.4	678907.9	N/A		N/A	N/A	
3863	215143.4	678897.9	N/A		N/A	N/A	
3864	215143.4	678887.9	N/A		N/A	N/A	
3865	215143.4	678877.9	N/A		N/A	N/A	
3866	215143.4	678867.9	N/A		N/A	N/A	
3867	215153.4	678947.9	N/A		N/A	N/A	
3868	215153.4	678937.9	N/A		N/A	N/A	
3869	215153.4	678927.9	N/A		N/A	N/A	
3870	215153.4	678917.9	N/A		N/A	N/A	
3871	215153.4	678907.9	N/A		N/A	N/A	
3872	215153.4	678897.9	N/A		N/A	N/A	
3873	215153.4	678887.9	N/A		N/A	N/A	
3874	215153.4	678877.9	N/A		N/A	N/A	
3875	215153.4	678867.9	N/A		N/A	N/A	
3876	215153.4	678857.9	N/A		N/A	N/A	
3877	215163.4	678937.9	N/A		N/A	N/A	
3878	215163.4	678927.9	N/A		N/A	N/A	
3879	215163.4	678917.9	N/A		N/A	N/A	
3880	215163.4	678907.9	N/A		N/A	N/A	
3881	215163.4	678897.9	N/A		N/A	N/A	
3882	215163.4	678887.9	N/A		N/A	N/A	
3883	215163.4	678877.9	N/A		N/A	N/A	
3884	215163.4	678867.9	N/A		N/A	N/A	
3885	215163.4	678857.9	N/A		N/A	N/A	
3886	215163.4	678847.9	N/A		N/A	N/A	
3887	215173.4	678927.9	N/A		N/A	N/A	
3888	215173.4	678917.9	N/A		N/A	N/A	
3889	215173.4	678907.9	N/A		N/A	N/A	
3890	215173.4	678897.9	N/A		N/A	N/A	
3891	215173.4	678887.9	N/A		N/A	N/A	
3892	215173.4	678877.9	N/A		N/A	N/A	
3893	215173.4	678867.9	N/A		N/A	N/A	
3894	215173.4	678857.9	N/A		N/A	N/A	

PROJECT TITLE: GIANTS BURN PHASE 2		Contract No: 7034	Date 04/07/25	Final	CLIENT: Statkraft UK Ltd	Ritchie House Starlaw Business Park Livingston West Lothian EH54 8SF info@greencatrenewables.co.uk 01506 416553 A trading name of Green Cat Renewables Limited	
DRAWING TITLE: RESULTS OF PEAT PROBES: RISK LEVEL		Fig. No. A11 Sheet 68 of 102	Revisions DWN CHK APP				
SCALE:			DWN CHK APP				

Exploration Point	Co-ordinates		Effect Element	Risk Level	Mitigation		Final Risk Level
	Easting (m)	Northing (m)			Applied	Reliance	
3895	215173.4	678847.9	N/A		N/A	N/A	
3896	215173.4	678837.9	N/A		N/A	N/A	
3897	215183.4	678917.9	N/A		N/A	N/A	
3898	215183.4	678907.9	N/A		N/A	N/A	
3899	215183.4	678897.9	N/A		N/A	N/A	
3900	215183.4	678887.9	N/A		N/A	N/A	
3901	215183.4	678877.9	N/A		N/A	N/A	
3902	215183.4	678867.9	N/A		N/A	N/A	
3903	215183.4	678857.9	N/A		N/A	N/A	
3904	215183.4	678847.9	N/A		N/A	N/A	
3905	215183.4	678837.9	N/A		N/A	N/A	
3906	215183.4	678827.9	N/A		N/A	N/A	
3907	215193.4	678907.9	N/A		N/A	N/A	
3908	215193.4	678897.9	N/A		N/A	N/A	
3909	215193.4	678887.9	N/A		N/A	N/A	
3910	215193.4	678877.9	N/A		N/A	N/A	
3911	215193.4	678867.9	N/A		N/A	N/A	
3912	215193.4	678857.9	N/A		N/A	N/A	
3913	215193.4	678847.9	N/A		N/A	N/A	
3914	215193.4	678837.9	N/A		N/A	N/A	
3915	215193.4	678827.9	N/A		N/A	N/A	
3916	215193.4	678817.9	N/A		N/A	N/A	
3917	215203.4	678897.9	N/A		N/A	N/A	
3918	215203.4	678887.9	N/A		N/A	N/A	
3919	215203.4	678877.9	N/A		N/A	N/A	
3920	215203.4	678867.9	N/A		N/A	N/A	
3921	215203.4	678857.9	N/A		N/A	N/A	
3922	215203.4	678847.9	N/A		N/A	N/A	
3923	215203.4	678837.9	N/A		N/A	N/A	
3924	215203.4	678827.9	N/A		N/A	N/A	
3925	215203.4	678817.9	N/A		N/A	N/A	
3926	215203.4	678807.9	N/A		N/A	N/A	
3927	215213.4	678877.9	N/A		N/A	N/A	
3928	215213.4	678867.9	N/A		N/A	N/A	
3929	215213.4	678857.9	N/A		N/A	N/A	
3930	215213.4	678847.9	N/A		N/A	N/A	
3931	215213.4	678837.9	N/A		N/A	N/A	
3932	215213.4	678827.9	N/A		N/A	N/A	
3933	215213.4	678817.9	N/A		N/A	N/A	
3934	215213.4	678807.9	N/A		N/A	N/A	
3935	215213.4	678797.9	N/A		N/A	N/A	
3936	215223.4	678867.9	N/A		N/A	N/A	
3937	215223.4	678857.9	N/A		N/A	N/A	
3938	215223.4	678847.9	N/A		N/A	N/A	

PROJECT TITLE: GIANTS BURN PHASE 2		Contract No: 7034	Date 04/07/25	Final	CLIENT: Statkraft UK Ltd	Ritchie House Starlaw Business Park Livingston West Lothian EH54 8SF info@greencatrenewables.co.uk 01506 416553 A trading name of Green Cat Renewables Limited	
DRAWING TITLE: RESULTS OF PEAT PROBES: RISK LEVEL		Fig. No. A11 Sheet 69 of 102	Revisions DWN CHK APP				
SCALE:			DWN CHK APP				

Exploration Point	Co-ordinates		Effect Element	Risk Level	Mitigation		Final Risk Level
	Easting (m)	Northing (m)			Applied	Reliance	
3939	215223.4	678837.9	N/A		N/A	N/A	
3940	215223.4	678827.9	N/A		N/A	N/A	
3941	215223.4	678817.9	N/A		N/A	N/A	
3942	215223.4	678807.9	N/A		N/A	N/A	
3943	215223.4	678797.9	N/A		N/A	N/A	
3944	215223.4	678787.9	N/A		N/A	N/A	
3945	215233.4	678857.9	N/A		N/A	N/A	
3946	215233.4	678847.9	N/A		N/A	N/A	
3947	215233.4	678837.9	N/A		N/A	N/A	
3948	215233.4	678827.9	N/A		N/A	N/A	
3949	215233.4	678817.9	N/A		N/A	N/A	
3950	215233.4	678807.9	N/A		N/A	N/A	
3951	215233.4	678797.9	N/A		N/A	N/A	
3952	215233.4	678787.9	N/A		N/A	N/A	
3953	215233.4	678777.9	N/A		N/A	N/A	
3954	215243.4	678847.9	N/A		N/A	N/A	
3955	215243.4	678837.9	N/A		N/A	N/A	
3956	215243.4	678827.9	N/A		N/A	N/A	
3957	215243.4	678817.9	N/A		N/A	N/A	
3958	215243.4	678807.9	N/A		N/A	N/A	
3959	215243.4	678797.9	N/A		N/A	N/A	
3960	215243.4	678787.9	N/A		N/A	N/A	
3961	215243.4	678777.9	N/A		N/A	N/A	
3962	215243.4	678767.9	N/A		N/A	N/A	
3963	215253.4	678837.9	N/A		N/A	N/A	
3964	215253.4	678827.9	N/A		N/A	N/A	
3965	215253.4	678817.9	N/A		N/A	N/A	
3966	215253.4	678807.9	N/A		N/A	N/A	
3967	215253.4	678797.9	Access Track	4.9	Floated	3.3	1.6
3968	215253.4	678787.9	N/A	1.8	N/A	N/A	1.4
3969	215253.4	678777.9	N/A	1.6	N/A	N/A	1.3
3970	215253.4	678767.9	N/A	1.6	N/A	N/A	1.3
3971	215253.4	678757.9	N/A	1.6	N/A	N/A	1.3
3972	215263.4	678827.9	N/A		N/A	N/A	
3973	215263.4	678817.9	N/A		N/A	N/A	
3974	215263.4	678807.9	N/A		N/A	N/A	
3975	215263.4	678797.9	N/A		N/A	N/A	
3976	215263.4	678787.9	N/A		N/A	N/A	
3977	215263.4	678777.9	N/A		N/A	N/A	
3978	215263.4	678767.9	N/A		N/A	N/A	
3979	215263.4	678757.9	N/A		N/A	N/A	
3980	215263.4	678747.9	N/A	2.0	N/A	N/A	1.5
3981	215273.4	678817.9	N/A		N/A	N/A	
3982	215273.4	678807.9	N/A		N/A	N/A	

PROJECT TITLE: GIANTS BURN PHASE 2		Contract No: 7034	Date 04/07/25	Final	CLIENT: Statkraft UK Ltd	Ritchie House Starlaw Business Park Livingston West Lothian EH54 8SF info@greencatrenewables.co.uk 01506 416553 A trading name of Green Cat Renewables Limited	
DRAWING TITLE: RESULTS OF PEAT PROBES: RISK LEVEL		Fig. No. A11 Sheet 70 of 102	Revisions DWN CHK APP				
SCALE:							

Exploration Point	Co-ordinates		Effect Element	Risk Level	Mitigation		Final Risk Level
	Easting (m)	Northing (m)			Applied	Reliance	
3983	215273.4	678797.9	N/A		N/A	N/A	
3984	215273.4	678787.9	N/A		N/A	N/A	
3985	215273.4	678777.9	N/A		N/A	N/A	
3986	215273.4	678767.9	N/A		N/A	N/A	
3987	215273.4	678757.9	N/A		N/A	N/A	
3988	215273.4	678747.9	N/A	2.0	N/A	N/A	1.5
3989	215273.4	678737.9	N/A	2.0	N/A	N/A	1.5
3990	215283.4	678807.9	N/A		N/A	N/A	
3991	215283.4	678797.9	N/A		N/A	N/A	
3992	215283.4	678787.9	N/A		N/A	N/A	
3993	215283.4	678777.9	N/A		N/A	N/A	
3994	215283.4	678767.9	N/A		N/A	N/A	
3995	215283.4	678757.9	N/A		N/A	N/A	
3996	215283.4	678747.9	N/A		N/A	N/A	
3997	215283.4	678737.9	N/A		N/A	N/A	
3998	215293.4	678797.9	N/A		N/A	N/A	
3999	215293.4	678787.9	N/A		N/A	N/A	
4000	215293.4	678777.9	N/A		N/A	N/A	
4001	215293.4	678767.9	N/A		N/A	N/A	
4002	215293.4	678757.9	N/A		N/A	N/A	
4003	215293.4	678747.9	N/A		N/A	N/A	
4004	215293.4	678737.9	N/A		N/A	N/A	
4005	215293.4	678727.9	N/A		N/A	N/A	
4006	215303.4	678787.9	N/A		N/A	N/A	
4007	215303.4	678777.9	N/A		N/A	N/A	
4008	215303.4	678767.9	N/A		N/A	N/A	
4009	215303.4	678757.9	N/A		N/A	N/A	
4010	215303.4	678747.9	Access Track	4.9	Floated	3.3	1.6
4011	215303.4	678737.9	N/A	1.6	N/A	N/A	1.3
4012	215303.4	678727.9	N/A	1.6	N/A	N/A	1.3
4013	215303.4	678717.9	N/A	1.6	N/A	N/A	1.3
4014	215313.4	678777.9	N/A		N/A	N/A	
4015	215313.4	678767.9	N/A		N/A	N/A	
4016	215313.4	678757.9	N/A		N/A	N/A	
4017	215313.4	678747.9	N/A		N/A	N/A	
4018	215313.4	678737.9	N/A		N/A	N/A	
4019	215313.4	678727.9	N/A	1.8	N/A	N/A	1.4
4020	215313.4	678717.9	N/A	1.8	N/A	N/A	1.4
4021	215313.4	678707.9	N/A	1.8	N/A	N/A	1.4
4022	215323.4	678767.9	N/A		N/A	N/A	
4023	215323.4	678757.9	N/A		N/A	N/A	
4024	215323.4	678747.9	N/A		N/A	N/A	
4025	215323.4	678737.9	N/A		N/A	N/A	
4026	215323.4	678727.9	N/A		N/A	N/A	

PROJECT TITLE: GIANTS BURN PHASE 2		Contract No: 7034	Date 04/07/25	Final	CLIENT: Statkraft UK Ltd	Ritchie House Starlaw Business Park Livingston West Lothian EH54 8SF info@greencatrenewables.co.uk 01506 416553 A trading name of Green Cat Renewables Limited	
DRAWING TITLE: RESULTS OF PEAT PROBES: RISK LEVEL		Fig. No. A11 Sheet 71 of 102	Revisions DWN CHK APP				
SCALE:			DWN CHK APP				

Exploration Point	Co-ordinates		Effect Element	Risk Level	Mitigation		Final Risk Level
	Easting (m)	Northing (m)			Applied	Reliance	
4027	215323.4	678717.9	N/A	2.0	N/A	N/A	1.5
4028	215323.4	678707.9	N/A	2.0	N/A	N/A	1.5
4029	215323.4	678697.9	N/A	2.0	N/A	N/A	1.5
4030	215333.4	678757.9	N/A		N/A	N/A	
4031	215333.4	678747.9	N/A		N/A	N/A	
4032	215333.4	678737.9	N/A		N/A	N/A	
4033	215333.4	678727.9	N/A		N/A	N/A	
4034	215333.4	678717.9	Access Track	4.9	Floated	3.3	1.6
4035	215333.4	678707.9	N/A	1.6	N/A	N/A	1.3
4036	215333.4	678697.9	N/A	1.6	N/A	N/A	1.3
4037	215333.4	678687.9	N/A	1.6	N/A	N/A	1.3
4038	215343.4	678747.9	N/A	1.6	N/A	N/A	1.3
4039	215343.4	678737.9	N/A	1.8	N/A	N/A	1.4
4040	215343.4	678727.9	N/A	1.6	N/A	N/A	1.3
4041	215343.4	678717.9	N/A	1.6	N/A	N/A	1.3
4042	215343.4	678707.9	Access Track	4.9	Floated	3.3	1.6
4043	215343.4	678697.9	N/A	1.6	N/A	N/A	1.3
4044	215343.4	678687.9	N/A	1.6	N/A	N/A	1.3
4045	215343.4	678677.9	N/A	1.6	N/A	N/A	1.3
4046	215353.4	678737.9	N/A	1.8	N/A	N/A	1.4
4047	215353.4	678727.9	N/A	1.8	N/A	N/A	1.4
4048	215353.4	678717.9	N/A	1.8	N/A	N/A	1.4
4049	215353.4	678707.9	N/A	1.8	N/A	N/A	1.4
4050	215353.4	678697.9	Access Track	5.3	Floated	3.3	2.0
4051	215353.4	678687.9	N/A	1.8	N/A	N/A	1.4
4052	215353.4	678677.9	N/A	2.0	N/A	N/A	1.5
4053	215353.4	678667.9	N/A	1.8	N/A	N/A	1.4
4054	215363.4	678727.9	N/A	1.8	N/A	N/A	1.4
4055	215363.4	678717.9	N/A	1.8	N/A	N/A	1.4
4056	215363.4	678707.9	N/A	1.8	N/A	N/A	1.4
4057	215363.4	678697.9	N/A	1.8	N/A	N/A	1.4
4058	215363.4	678687.9	Access Track	5.1	Floated	3.3	1.8
4059	215363.4	678677.9	N/A	1.8	N/A	N/A	1.4
4060	215363.4	678667.9	N/A	1.8	N/A	N/A	1.4
4061	215363.4	678657.9	N/A	1.8	N/A	N/A	1.4
4062	215373.4	678717.9	N/A	1.8	N/A	N/A	1.4
4063	215373.4	678707.9	N/A	1.8	N/A	N/A	1.4
4064	215373.4	678697.9	N/A	1.8	N/A	N/A	1.4
4065	215373.4	678687.9	N/A	1.8	N/A	N/A	1.4
4066	215373.4	678677.9	Access Track	5.1	Floated	3.3	1.8
4067	215373.4	678667.9	N/A	1.8	N/A	N/A	1.4
4068	215373.4	678657.9	N/A	1.8	N/A	N/A	1.4
4069	215373.4	678647.9	N/A	1.8	N/A	N/A	1.4
4070	215383.4	678707.9	N/A	1.8	N/A	N/A	1.4

PROJECT TITLE: GIANTS BURN PHASE 2		Contract No: 7034	Date 04/07/25	Final	CLIENT: Statkraft UK Ltd	Ritchie House Starlaw Business Park Livingston West Lothian EH54 8SF info@greencatrenewables.co.uk 01506 416553 A trading name of Green Cat Renewables Limited	
DRAWING TITLE: RESULTS OF PEAT PROBES: RISK LEVEL		Fig. No. A11 Sheet 72 of 102	Revisions DWN CHK APP				
SCALE:							

Exploration Point	Co-ordinates		Effect Element	Risk Level	Mitigation		Final Risk Level
	Easting (m)	Northing (m)			Applied	Reliance	
4071	215383.4	678697.9	N/A	1.8	N/A	N/A	1.4
4072	215383.4	678687.9	N/A	1.6	N/A	N/A	1.3
4073	215383.4	678677.9	N/A		N/A	N/A	
4074	215383.4	678667.9	N/A		N/A	N/A	
4075	215383.4	678657.9	N/A		N/A	N/A	
4076	215383.4	678647.9	N/A		N/A	N/A	
4077	215383.4	678637.9	N/A		N/A	N/A	
4078	215393.4	678697.9	N/A		N/A	N/A	
4079	215393.4	678687.9	N/A		N/A	N/A	
4080	215393.4	678677.9	N/A		N/A	N/A	
4081	215393.4	678667.9	N/A		N/A	N/A	
4082	215393.4	678657.9	N/A		N/A	N/A	
4083	215393.4	678647.9	N/A		N/A	N/A	
4084	215393.4	678637.9	N/A		N/A	N/A	
4085	215393.4	678627.9	N/A		N/A	N/A	
4086	215403.4	678687.9	N/A		N/A	N/A	
4087	215403.4	678677.9	N/A		N/A	N/A	
4088	215403.4	678667.9	N/A		N/A	N/A	
4089	215403.4	678657.9	N/A		N/A	N/A	
4090	215403.4	678647.9	N/A		N/A	N/A	
4091	215403.4	678637.9	N/A		N/A	N/A	
4092	215403.4	678627.9	N/A		N/A	N/A	
4093	215413.4	678687.9	N/A		N/A	N/A	
4094	215413.4	678677.9	N/A		N/A	N/A	
4095	215413.4	678667.9	N/A		N/A	N/A	
4096	215413.4	678657.9	N/A		N/A	N/A	
4097	215413.4	678647.9	N/A		N/A	N/A	
4098	215413.4	678637.9	N/A		N/A	N/A	
4099	215413.4	678627.9	N/A		N/A	N/A	
4100	215413.4	678617.9	N/A		N/A	N/A	
4101	215423.4	678677.9	N/A		N/A	N/A	
4102	215423.4	678667.9	N/A		N/A	N/A	
4103	215423.4	678657.9	N/A		N/A	N/A	
4104	215423.4	678647.9	N/A		N/A	N/A	
4105	215423.4	678637.9	N/A		N/A	N/A	
4106	215423.4	678627.9	N/A		N/A	N/A	
4107	215423.4	678617.9	N/A		N/A	N/A	
4108	215423.4	678607.9	N/A		N/A	N/A	
4109	215433.4	678667.9	N/A		N/A	N/A	
4110	215433.4	678657.9	N/A		N/A	N/A	
4111	215433.4	678647.9	N/A		N/A	N/A	
4112	215433.4	678637.9	N/A		N/A	N/A	
4113	215433.4	678627.9	N/A		N/A	N/A	
4114	215433.4	678617.9	N/A		N/A	N/A	

PROJECT TITLE: GIANTS BURN PHASE 2		Contract No: 7034	Date 04/07/25	Final	CLIENT: Statkraft UK Ltd	Ritchie House Starlaw Business Park Livingston West Lothian EH54 8SF info@greencatrenewables.co.uk 01506 416553 A trading name of Green Cat Renewables Limited	
DRAWING TITLE: RESULTS OF PEAT PROBES: RISK LEVEL		Fig. No. A11 Sheet 73 of 102	Revisions DWN CHK APP				
SCALE:							

Exploration Point	Co-ordinates		Effect Element	Risk Level	Mitigation		Final Risk Level
	Easting (m)	Northing (m)			Applied	Reliance	
4115	215433.4	678607.9	N/A		N/A	N/A	
4116	215433.4	678597.9	N/A		N/A	N/A	
4117	215443.4	678657.9	N/A		N/A	N/A	
4118	215443.4	678647.9	N/A		N/A	N/A	
4119	215443.4	678637.9	N/A		N/A	N/A	
4120	215443.4	678627.9	N/A		N/A	N/A	
4121	215443.4	678617.9	N/A		N/A	N/A	
4122	215443.4	678607.9	N/A		N/A	N/A	
4123	215443.4	678597.9	N/A		N/A	N/A	
4124	215443.4	678587.9	N/A		N/A	N/A	
4125	215453.4	678647.9	N/A		N/A	N/A	
4126	215453.4	678637.9	N/A		N/A	N/A	
4127	215453.4	678627.9	N/A		N/A	N/A	
4128	215453.4	678617.9	N/A		N/A	N/A	
4129	215453.4	678607.9	N/A		N/A	N/A	
4130	215453.4	678597.9	N/A		N/A	N/A	
4131	215453.4	678587.9	N/A		N/A	N/A	
4132	215463.4	678637.9	N/A		N/A	N/A	
4133	215463.4	678627.9	N/A		N/A	N/A	
4134	215463.4	678617.9	N/A		N/A	N/A	
4135	215463.4	678607.9	N/A		N/A	N/A	
4136	215463.4	678597.9	N/A		N/A	N/A	
4137	215463.4	678587.9	N/A		N/A	N/A	
4138	215473.4	678627.9	N/A		N/A	N/A	
4139	215473.4	678617.9	N/A		N/A	N/A	
4140	215473.4	678607.9	N/A		N/A	N/A	
4141	215473.4	678597.9	N/A		N/A	N/A	
4142	215473.4	678587.9	N/A		N/A	N/A	
4143	215473.4	678577.9	N/A		N/A	N/A	
4144	215483.4	678627.9	N/A		N/A	N/A	
4145	215483.4	678617.9	N/A		N/A	N/A	
4146	215483.4	678607.9	N/A		N/A	N/A	
4147	215483.4	678597.9	N/A		N/A	N/A	
4148	215483.4	678587.9	N/A		N/A	N/A	
4149	215483.4	678577.9	N/A		N/A	N/A	
4150	215493.4	678617.9	N/A		N/A	N/A	
4151	215493.4	678607.9	N/A		N/A	N/A	
4152	215493.4	678597.9	N/A		N/A	N/A	
4153	215493.4	678587.9	N/A		N/A	N/A	
4154	215493.4	678577.9	N/A		N/A	N/A	
4155	215503.4	678617.9	N/A		N/A	N/A	
4156	215503.4	678607.9	N/A		N/A	N/A	
4157	215503.4	678597.9	N/A		N/A	N/A	
4158	215503.4	678587.9	N/A		N/A	N/A	

PROJECT TITLE: GIANTS BURN PHASE 2		Contract No: 7034	Date 04/07/25	Final	CLIENT: Statkraft UK Ltd	Ritchie House Starlaw Business Park Livingston West Lothian EH54 8SF info@greencatrenewables.co.uk 01506 416553 A trading name of Green Cat Renewables Limited	
DRAWING TITLE: RESULTS OF PEAT PROBES: RISK LEVEL		Fig. No. A11 Sheet 74 of 102	Revisions DWN CHK APP				
SCALE:			DWN CHK APP				

Exploration Point	Co-ordinates		Effect Element	Risk Level	Mitigation		Final Risk Level
	Easting (m)	Northing (m)			Applied	Reliance	
4159	215503.4	678577.9	N/A		N/A	N/A	
4160	215503.4	678567.9	N/A		N/A	N/A	
4161	215513.4	678617.9	N/A	1.8	N/A	N/A	1.4
4162	215513.4	678607.9	N/A	2.0	N/A	N/A	1.5
4163	215513.4	678597.9	N/A	1.8	N/A	N/A	1.4
4164	215513.4	678587.9	N/A	1.6	N/A	N/A	1.3
4165	215513.4	678577.9	Access Track	5.1	Floated	3.3	1.8
4166	215513.4	678567.9	N/A	1.8	N/A	N/A	1.4
4167	215523.4	678617.9	N/A	2.0	N/A	N/A	1.5
4168	215523.4	678607.9	N/A	2.0	N/A	N/A	1.5
4169	215523.4	678597.9	N/A	1.8	N/A	N/A	1.4
4170	215523.4	678587.9	N/A	1.8	N/A	N/A	1.4
4171	215523.4	678577.9	Access Track	5.1	Floated	3.3	1.8
4172	215523.4	678567.9	N/A	1.8	N/A	N/A	1.4
4173	215533.4	678617.9	N/A	1.8	N/A	N/A	1.4
4174	215533.4	678607.9	N/A	1.8	N/A	N/A	1.4
4175	215533.4	678597.9	N/A	1.8	N/A	N/A	1.4
4176	215533.4	678587.9	N/A	1.8	N/A	N/A	1.4
4177	215533.4	678577.9	Access Track	5.1	Floated	3.3	1.8
4178	215533.4	678567.9	N/A	1.8	N/A	N/A	1.4
4179	215543.4	678617.9	N/A	2.0	N/A	N/A	1.5
4180	215543.4	678607.9	N/A	2.0	N/A	N/A	1.5
4181	215543.4	678597.9	N/A	2.0	N/A	N/A	1.5
4182	215543.4	678587.9	N/A	2.0	N/A	N/A	1.5
4183	215543.4	678577.9	N/A	2.0	N/A	N/A	1.5
4184	215543.4	678567.9	N/A	2.0	N/A	N/A	1.5
4185	215553.4	678607.9	N/A	2.0	N/A	N/A	1.5
4186	215553.4	678597.9	N/A	2.0	N/A	N/A	1.5
4187	215553.4	678587.9	N/A	1.8	N/A	N/A	1.4
4188	215553.4	678577.9	N/A	2.0	N/A	N/A	1.5
4189	215553.4	678567.9	N/A	2.0	N/A	N/A	1.5
4190	215563.4	678607.9	N/A		N/A	N/A	
4191	215563.4	678597.9	N/A		N/A	N/A	
4192	215563.4	678587.9	N/A		N/A	N/A	
4193	215563.4	678577.9	N/A		N/A	N/A	
4194	215563.4	678567.9	N/A		N/A	N/A	
4195	215573.4	678607.9	N/A		N/A	N/A	
4196	215573.4	678597.9	N/A		N/A	N/A	
4197	215573.4	678587.9	N/A		N/A	N/A	
4198	215573.4	678577.9	N/A		N/A	N/A	
4199	215573.4	678567.9	N/A		N/A	N/A	
4200	215583.4	678607.9	N/A		N/A	N/A	
4201	215583.4	678597.9	N/A		N/A	N/A	
4202	215583.4	678587.9	N/A		N/A	N/A	

PROJECT TITLE: GIANTS BURN PHASE 2		Contract No: 7034	Date 04/07/25	Final	CLIENT: Statkraft UK Ltd	Ritchie House Starlaw Business Park Livingston West Lothian EH54 8SF info@greencatrenewables.co.uk 01506 416553 A trading name of Green Cat Renewables Limited	
DRAWING TITLE: RESULTS OF PEAT PROBES: RISK LEVEL		Fig. No. A11 Sheet 75 of 102	Revisions DWN CHK APP				
SCALE:			DWN CHK APP				

Exploration Point	Co-ordinates		Effect Element	Risk Level	Mitigation		Final Risk Level
	Easting (m)	Northing (m)			Applied	Reliance	
4203	215583.4	678577.9	N/A		N/A	N/A	
4204	215583.4	678567.9	N/A		N/A	N/A	
4205	215593.4	678607.9	N/A		N/A	N/A	
4206	215593.4	678597.9	N/A		N/A	N/A	
4207	215593.4	678587.9	N/A		N/A	N/A	
4208	215593.4	678577.9	N/A		N/A	N/A	
4209	215593.4	678567.9	N/A		N/A	N/A	
4211	215603.4	678597.9	N/A		N/A	N/A	
4212	215603.4	678587.9	N/A		N/A	N/A	
4213	215603.4	678577.9	N/A		N/A	N/A	
4214	215603.4	678567.9	N/A		N/A	N/A	
4215	215613.4	678607.9	N/A		N/A	N/A	
4216	215613.4	678597.9	N/A		N/A	N/A	
4217	215613.4	678587.9	N/A		N/A	N/A	
4218	215613.4	678577.9	N/A		N/A	N/A	
4219	215613.4	678567.9	N/A		N/A	N/A	
4220	215623.4	678617.9	N/A		N/A	N/A	
4221	215623.4	678607.9	N/A		N/A	N/A	
4222	215623.4	678597.9	N/A		N/A	N/A	
4223	215623.4	678587.9	N/A		N/A	N/A	
4224	215623.4	678577.9	N/A		N/A	N/A	
4225	215623.4	678567.9	N/A		N/A	N/A	
4226	215633.4	678617.9	N/A		N/A	N/A	
4227	215633.4	678607.9	N/A		N/A	N/A	
4228	215633.4	678597.9	N/A		N/A	N/A	
4229	215633.4	678587.9	N/A		N/A	N/A	
4230	215633.4	678577.9	N/A		N/A	N/A	
4231	215633.4	678567.9	N/A		N/A	N/A	
4232	215643.4	678617.9	N/A		N/A	N/A	
4233	215643.4	678607.9	N/A		N/A	N/A	
4234	215643.4	678597.9	N/A		N/A	N/A	
4235	215643.4	678587.9	N/A		N/A	N/A	
4236	215643.4	678577.9	N/A		N/A	N/A	
4237	215653.4	678627.9	N/A		N/A	N/A	
4238	215653.4	678617.9	N/A		N/A	N/A	
4239	215653.4	678607.9	N/A		N/A	N/A	
4240	215653.4	678597.9	N/A		N/A	N/A	
4241	215653.4	678587.9	N/A		N/A	N/A	
4242	215653.4	678577.9	N/A		N/A	N/A	
4243	215663.4	678627.9	N/A		N/A	N/A	
4244	215663.4	678617.9	N/A		N/A	N/A	
4245	215663.4	678607.9	N/A		N/A	N/A	
4246	215663.4	678597.9	N/A		N/A	N/A	
4247	215663.4	678587.9	N/A		N/A	N/A	

PROJECT TITLE: GIANTS BURN PHASE 2		Contract No: 7034	Date 04/07/25	Final	CLIENT: Statkraft UK Ltd	Ritchie House Starlaw Business Park Livingston West Lothian EH54 8SF info@greencatrenewables.co.uk 01506 416553 A trading name of Green Cat Renewables Limited	
DRAWING TITLE: RESULTS OF PEAT PROBES: RISK LEVEL		Fig. No. A11 Sheet 76 of 102	Revisions DWN CHK APP				
SCALE:			DWN CHK APP				

Exploration Point	Co-ordinates		Effect Element	Risk Level	Mitigation		Final Risk Level
	Easting (m)	Northing (m)			Applied	Reliance	
4248	215673.4	678637.9	N/A		N/A	N/A	
4249	215673.4	678627.9	N/A		N/A	N/A	
4250	215673.4	678617.9	N/A		N/A	N/A	
4251	215673.4	678607.9	N/A		N/A	N/A	
4252	215673.4	678597.9	N/A		N/A	N/A	
4253	215683.4	678647.9	N/A		N/A	N/A	
4254	215683.4	678637.9	N/A		N/A	N/A	
4255	215683.4	678627.9	N/A		N/A	N/A	
4256	215683.4	678617.9	N/A		N/A	N/A	
4257	215683.4	678607.9	N/A		N/A	N/A	
4258	215693.4	678667.9	N/A		N/A	N/A	
4259	215693.4	678657.9	N/A		N/A	N/A	
4260	215693.4	678647.9	N/A		N/A	N/A	
4261	215693.4	678637.9	N/A		N/A	N/A	
4262	215693.4	678627.9	N/A		N/A	N/A	
4263	215693.4	678617.9	N/A		N/A	N/A	
4264	215693.4	678607.9	N/A		N/A	N/A	
4265	215703.4	678677.9	N/A	1.6	N/A	N/A	1.3
4266	215703.4	678667.9	N/A	1.6	N/A	N/A	1.3
4267	215703.4	678657.9	N/A	1.4	N/A	N/A	1.2
4268	215703.4	678647.9	N/A	1.6	N/A	N/A	1.3
4269	215703.4	678637.9	Access Track	4.7	Floated	3.3	1.4
4270	215703.4	678627.9	N/A	1.6	N/A	N/A	1.3
4271	215703.4	678617.9	N/A	1.6	N/A	N/A	1.3
4272	215713.4	678707.9	N/A		N/A	N/A	
4273	215713.4	678697.9	N/A	1.4	N/A	N/A	1.2
4274	215713.4	678687.9	N/A	1.8	N/A	N/A	1.4
4275	215713.4	678677.9	N/A		N/A	N/A	
4276	215713.4	678667.9	N/A		N/A	N/A	
4277	215713.4	678657.9	N/A	2.0	N/A	N/A	1.5
4278	215713.4	678647.9	Access Track	5.3	Floated	3.3	2.0
4279	215713.4	678637.9	N/A	2.0	N/A	N/A	1.5
4280	215713.4	678627.9	N/A	2.0	N/A	N/A	1.5
4281	215723.4	678737.9	N/A	2.0	N/A	N/A	1.5
4282	215723.4	678727.9	N/A	2.0	N/A	N/A	1.5
4283	215723.4	678717.9	N/A	1.8	N/A	N/A	1.4
4284	215723.4	678707.9	N/A	1.8	N/A	N/A	1.4
4285	215723.4	678697.9	N/A	1.8	N/A	N/A	1.4
4286	215723.4	678687.9	N/A	1.8	N/A	N/A	1.4
4287	215723.4	678677.9	N/A	2.0	N/A	N/A	1.5
4288	215723.4	678667.9	Access Track	5.1	Floated	3.3	1.8
4289	215723.4	678657.9	N/A	2.0	N/A	N/A	1.5
4290	215723.4	678647.9	N/A	2.0	N/A	N/A	1.5
4291	215723.4	678637.9	N/A	2.0	N/A	N/A	1.5

PROJECT TITLE: GIANTS BURN PHASE 2		Contract No: 7034	Date 04/07/25	Final	CLIENT: Statkraft UK Ltd	Ritchie House Starlaw Business Park Livingston West Lothian EH54 8SF info@greencatrenewables.co.uk 01506 416553 A trading name of Green Cat Renewables Limited	
DRAWING TITLE: RESULTS OF PEAT PROBES: RISK LEVEL		Fig. No. A11 Sheet 77 of 102	Revisions DWN CHK APP				
SCALE:							

Exploration Point	Co-ordinates		Effect Element	Risk Level	Mitigation		Final Risk Level
	Easting (m)	Northing (m)			Applied	Reliance	
4292	215733.4	678767.9	N/A	1.8	N/A	N/A	1.4
4293	215733.4	678757.9	N/A	1.8	N/A	N/A	1.4
4294	215733.4	678747.9	N/A	1.8	N/A	N/A	1.4
4295	215733.4	678737.9	N/A	2.0	N/A	N/A	1.5
4296	215733.4	678727.9	N/A	2.0	N/A	N/A	1.5
4297	215733.4	678717.9	N/A	1.8	N/A	N/A	1.4
4298	215733.4	678707.9	N/A	1.6	N/A	N/A	1.3
4299	215733.4	678697.9	N/A	1.6	N/A	N/A	1.3
4300	215733.4	678687.9	N/A	1.8	N/A	N/A	1.4
4301	215733.4	678677.9	Access Track	4.9	Floated	3.3	1.6
4302	215733.4	678667.9	N/A	1.4	N/A	N/A	1.2
4303	215733.4	678657.9	N/A	1.4	N/A	N/A	1.2
4304	215733.4	678647.9	N/A		N/A	N/A	
4305	215743.4	678797.9	N/A	1.4	N/A	N/A	1.2
4306	215743.4	678787.9	N/A	1.6	N/A	N/A	1.3
4307	215743.4	678777.9	N/A	1.6	N/A	N/A	1.3
4308	215743.4	678767.9	N/A	1.8	N/A	N/A	1.4
4309	215743.4	678757.9	N/A	2.0	N/A	N/A	1.5
4310	215743.4	678747.9	N/A	2.0	N/A	N/A	1.5
4311	215743.4	678737.9	N/A	1.8	N/A	N/A	1.4
4312	215743.4	678727.9	N/A	1.8	N/A	N/A	1.4
4313	215743.4	678717.9	N/A	1.6	N/A	N/A	1.3
4314	215743.4	678707.9	Access Track	4.9	Floated	3.3	1.6
4315	215743.4	678697.9	Access Track	4.9	Floated	3.3	1.6
4316	215743.4	678687.9	N/A	1.6	N/A	N/A	1.3
4317	215743.4	678677.9	N/A	1.4	N/A	N/A	1.2
4318	215743.4	678667.9	N/A	1.6	N/A	N/A	1.3
4319	215743.4	678657.9	N/A	1.6	N/A	N/A	1.3
4320	215753.4	678827.9	N/A		N/A	N/A	
4321	215753.4	678817.9	N/A	2.0	N/A	N/A	1.5
4322	215753.4	678807.9	N/A	2.0	N/A	N/A	1.5
4323	215753.4	678797.9	N/A	2.0	N/A	N/A	1.5
4324	215753.4	678787.9	N/A	1.6	N/A	N/A	1.3
4325	215753.4	678777.9	N/A	1.8	N/A	N/A	1.4
4326	215753.4	678767.9	N/A	1.8	N/A	N/A	1.4
4327	215753.4	678757.9	N/A	1.8	N/A	N/A	1.4
4328	215753.4	678747.9	Access Track	5.1	Floated	3.3	1.8
4329	215753.4	678737.9	Access Track	5.1	Floated	3.3	1.8
4330	215753.4	678727.9	N/A	2.0	N/A	N/A	1.5
4331	215753.4	678717.9	N/A	1.8	N/A	N/A	1.4
4332	215753.4	678707.9	N/A	1.6	N/A	N/A	1.3
4333	215753.4	678697.9	N/A	1.6	N/A	N/A	1.3
4334	215753.4	678687.9	N/A	1.6	N/A	N/A	1.3
4335	215763.4	678857.9	N/A	2.0	N/A	N/A	1.5

PROJECT TITLE: GIANTS BURN PHASE 2		Contract No: 7034	Date 04/07/25	Final	CLIENT: Statkraft UK Ltd	Ritchie House Starlaw Business Park Livingston West Lothian EH54 8SF info@greencatrenewables.co.uk 01506 416553 A trading name of Green Cat Renewables Limited	
DRAWING TITLE: RESULTS OF PEAT PROBES: RISK LEVEL		Fig. No. A11 Sheet 78 of 102	Revisions DWN CHK APP				
SCALE:			DWN CHK APP				

Exploration Point	Co-ordinates		Effect Element	Risk Level	Mitigation		Final Risk Level
	Easting (m)	Northing (m)			Applied	Reliance	
4336	215763.4	678847.9	N/A	1.8	N/A	N/A	1.4
4337	215763.4	678837.9	N/A		N/A	N/A	
4338	215763.4	678827.9	N/A	1.6	N/A	N/A	1.3
4339	215763.4	678817.9	N/A	1.6	N/A	N/A	1.3
4340	215763.4	678807.9	N/A	1.6	N/A	N/A	1.3
4341	215763.4	678797.9	Access Track	5.1	Floated	3.3	1.8
4342	215763.4	678787.9	Access Track	4.9	Floated	3.3	1.6
4343	215763.4	678777.9	N/A	1.8	N/A	N/A	1.4
4344	215763.4	678767.9	N/A	1.8	N/A	N/A	1.4
4345	215763.4	678757.9	N/A	1.6	N/A	N/A	1.3
4346	215763.4	678747.9	N/A	1.8	N/A	N/A	1.4
4347	215763.4	678737.9	N/A	1.8	N/A	N/A	1.4
4348	215763.4	678727.9	N/A	1.8	N/A	N/A	1.4
4349	215773.4	678887.9	N/A		N/A	N/A	
4350	215773.4	678877.9	N/A		N/A	N/A	
4351	215773.4	678867.9	N/A	1.6	N/A	N/A	1.3
4352	215773.4	678857.9	N/A	1.0	N/A	N/A	1.0
4353	215773.4	678847.9	N/A		N/A	N/A	
4354	215773.4	678837.9	Access Track		Floated		
4355	215773.4	678827.9	Access Track	4.9	Floated	3.3	1.6
4356	215773.4	678817.9	N/A	1.6	N/A	N/A	1.3
4357	215773.4	678807.9	N/A	1.6	N/A	N/A	1.3
4358	215773.4	678797.9	N/A	1.8	N/A	N/A	1.4
4359	215773.4	678787.9	N/A	2.0	N/A	N/A	1.5
4360	215773.4	678777.9	N/A	1.8	N/A	N/A	1.4
4361	215773.4	678767.9	N/A	2.0	N/A	N/A	1.5
4362	215783.4	678917.9	N/A		N/A	N/A	
4363	215783.4	678907.9	N/A		N/A	N/A	
4364	215783.4	678897.9	N/A		N/A	N/A	
4365	215783.4	678887.9	N/A	2.0	N/A	N/A	1.5
4366	215783.4	678877.9	N/A	1.6	N/A	N/A	1.3
4367	215783.4	678867.9	N/A	1.6	N/A	N/A	1.3
4368	215783.4	678857.9	Access Track		Floated		
4369	215783.4	678847.9	Access Track		Floated		
4370	215783.4	678837.9	N/A		N/A	N/A	
4371	215783.4	678827.9	N/A	1.4	N/A	N/A	1.2
4372	215783.4	678817.9	N/A	1.8	N/A	N/A	1.4
4373	215783.4	678807.9	N/A	1.6	N/A	N/A	1.3
4374	215783.4	678797.9	N/A	1.8	N/A	N/A	1.4
4375	215793.4	678927.9	N/A		N/A	N/A	
4376	215793.4	678917.9	N/A	1.8	N/A	N/A	1.4
4377	215793.4	678907.9	N/A	1.8	N/A	N/A	1.4
4378	215793.4	678897.9	N/A	1.4	N/A	N/A	1.2
4379	215793.4	678887.9	N/A	1.4	N/A	N/A	1.2

PROJECT TITLE: GIANTS BURN PHASE 2		Contract No: 7034	Date 04/07/25	Final	CLIENT: Statkraft UK Ltd	Ritchie House Starlaw Business Park Livingston West Lothian EH54 8SF info@greencatrenewables.co.uk 01506 416553 A trading name of Green Cat Renewables Limited	
DRAWING TITLE: RESULTS OF PEAT PROBES: RISK LEVEL		Fig. No. A11 Sheet 79 of 102	Revisions DWN CHK APP				
SCALE:			DWN CHK APP				

Exploration Point	Co-ordinates		Effect Element	Risk Level	Mitigation		Final Risk Level
	Easting (m)	Northing (m)			Applied	Reliance	
4380	215793.4	678877.9	Access Track		Floated		
4381	215793.4	678867.9	N/A	1.6	N/A	N/A	1.3
4382	215793.4	678857.9	N/A	1.6	N/A	N/A	1.3
4383	215793.4	678847.9	N/A	1.4	N/A	N/A	1.2
4384	215793.4	678837.9	N/A	1.6	N/A	N/A	1.3
4385	215793.4	678827.9	N/A	1.6	N/A	N/A	1.3
4386	215803.4	678947.9	N/A		N/A	N/A	
4387	215803.4	678937.9	N/A		N/A	N/A	
4388	215803.4	678927.9	N/A		N/A	N/A	
4389	215803.4	678917.9	N/A	1.6	N/A	N/A	1.3
4390	215803.4	678907.9	N/A	1.6	N/A	N/A	1.3
4391	215803.4	678897.9	Access Track		Floated		
4392	215803.4	678887.9	N/A	1.0	N/A	N/A	1.0
4393	215803.4	678877.9	N/A		N/A	N/A	
4394	215803.4	678867.9	N/A	1.8	N/A	N/A	1.4
4395	215803.4	678857.9	N/A	1.4	N/A	N/A	1.2
4396	215803.4	678847.9	N/A	1.6	N/A	N/A	1.3
4397	215813.4	678957.9	Access Track		Floated		
4398	215813.4	678947.9	Access Track		Floated		
4399	215813.4	678937.9	N/A	1.6	N/A	N/A	1.3
4400	215813.4	678927.9	N/A	1.6	N/A	N/A	1.3
4401	215813.4	678917.9	Access Track	5.1	Floated	3.3	1.8
4402	215813.4	678907.9	N/A		N/A	N/A	
4403	215813.4	678897.9	N/A	1.8	N/A	N/A	1.4
4404	215813.4	678887.9	N/A	1.6	N/A	N/A	1.3
4405	215813.4	678877.9	N/A	1.6	N/A	N/A	1.3
4406	215823.4	678967.9	N/A		N/A	N/A	
4407	215823.4	678957.9	N/A	1.6	N/A	N/A	1.3
4408	215823.4	678947.9	N/A		N/A	N/A	
4409	215823.4	678937.9	N/A		N/A	N/A	
4410	215823.4	678927.9	N/A		N/A	N/A	
4411	215823.4	678917.9	N/A		N/A	N/A	
4412	215823.4	678907.9	N/A	1.6	N/A	N/A	1.3
4413	215833.4	678967.9	N/A		N/A	N/A	
4414	215833.4	678957.9	N/A		N/A	N/A	
4415	215833.4	678947.9	N/A	1.6	N/A	N/A	1.3
4416	215833.4	678937.9	N/A		N/A	N/A	
4417	215833.4	678927.9	N/A		N/A	N/A	
4418	215833.4	678917.9	N/A	2.2	N/A	N/A	1.6
4419	215843.4	678957.9	N/A		N/A	N/A	
4420	215843.4	678947.9	N/A		N/A	N/A	
4421	215843.4	678937.9	N/A		N/A	N/A	
4422	215843.4	678927.9	N/A	1.4	N/A	N/A	1.2
4423	215853.4	678957.9	N/A		N/A	N/A	

PROJECT TITLE: GIANTS BURN PHASE 2		Contract No: 7034	Date 04/07/25	Final	CLIENT: Statkraft UK Ltd	Ritchie House Starlaw Business Park Livingston West Lothian EH54 8SF info@greencatrenewables.co.uk 01506 416553 A trading name of Green Cat Renewables Limited	
DRAWING TITLE: RESULTS OF PEAT PROBES: RISK LEVEL		Fig. No. A11 Sheet 80 of 102	Revisions DWN CHK APP				
SCALE:							

Style: GOR PEAT EFFECT File: C:\GINT\PROJECTS\7034.GPJ Printed: 04/07/2025 13:50:40 Green Cat Renewables Ltd, Bethany Hall, Biggar ML12 6DA trading as Green Cat Geotechnical E-mail: info@greencatrenewables.co.uk Tel: 01899-309100

Exploration Point	Co-ordinates		Effect Element	Risk Level	Mitigation		Final Risk Level
	Easting (m)	Northing (m)			Applied	Reliance	
4424	215853.4	678947.9	N/A		N/A	N/A	
4425	215853.4	678937.9	N/A	1.4	N/A	N/A	1.2
4426	215863.4	678947.9	N/A	1.8	N/A	N/A	1.4
5001	215846.8	678939.1	N/A	1.2	N/A	N/A	1.1
5002	215841.3	678947.5	N/A	1.0	N/A	N/A	1.0
5003	215835.8	678955.8	N/A	1.0	N/A	N/A	1.0
5004	215816.9	678903.5	N/A	1.2	N/A	N/A	1.1
5005	215808.9	678909.6	Access Track	4.3	Floated	3.3	1.0
5006	215801.0	678915.7	N/A	1.8	N/A	N/A	1.4
5007	215792.5	678862.9	N/A	1.4	N/A	N/A	1.2
5008	215783.3	678866.8	N/A		N/A	N/A	
5009	215778.8	678817.1	N/A		N/A	N/A	
5010	215774.1	678870.8	N/A	1.6	N/A	N/A	1.3
5011	215769.0	678819.1	Access Track		Floated		
5012	215768.8	678768.1	N/A		N/A	N/A	
5013	215759.2	678821.1	N/A		N/A	N/A	
5014	215759.0	678770.1	Access Track	4.7	Floated	3.3	1.4
5015	215758.4	678718.9	N/A	1.6	N/A	N/A	1.3
5016	215749.2	678772.1	N/A	1.4	N/A	N/A	1.2
5017	215748.6	678721.2	Access Track	4.5	Floated	3.3	1.2
5018	215738.9	678723.5	N/A	1.4	N/A	N/A	1.2
5019	215737.9	678670.0	N/A	1.2	N/A	N/A	1.1
5020	215729.4	678675.2	Access Track	4.5	Floated	3.3	1.2
5021	215720.8	678680.4	N/A	1.2	N/A	N/A	1.1
5022	215706.3	678628.3	N/A	1.0	N/A	N/A	1.0
5023	215699.4	678635.5	Access Track	4.3	Floated	3.3	1.0
5024	215692.4	678642.6	N/A	1.0	N/A	N/A	1.0
5025	215665.6	678595.6	N/A		N/A	N/A	
5026	215660.5	678604.2	N/A		N/A	N/A	
5027	215655.5	678612.8	N/A		N/A	N/A	
5028	215618.6	678574.0	N/A		N/A	N/A	
5029	215615.2	678583.4	N/A		N/A	N/A	
5030	215611.8	678592.8	N/A		N/A	N/A	
5031	215566.8	678564.7	N/A		N/A	N/A	
5032	215566.1	678574.7	N/A		N/A	N/A	
5033	215565.4	678584.7	N/A		N/A	N/A	
5034	215518.2	678588.3	N/A	1.6	N/A	N/A	1.3
5035	215516.4	678578.5	Access Track	4.9	Floated	3.3	1.6
5036	215514.6	678568.6	N/A	1.4	N/A	N/A	1.2
5037	215473.3	678603.3	N/A	1.2	N/A	N/A	1.1
5038	215469.1	678594.2	Access Track	4.5	Floated	3.3	1.2
5039	215464.9	678585.2	N/A		N/A	N/A	
5040	215433.7	678628.9	N/A		N/A	N/A	
5041	215427.2	678621.3	Access Track	4.7	Floated	3.3	1.4

PROJECT TITLE: GIANTS BURN PHASE 2		Contract No: 7034	Date 04/07/25	Final	CLIENT: Statkraft UK Ltd	Ritchie House Starlaw Business Park Livingston West Lothian EH54 8SF info@greencatrenewables.co.uk 01506 416553 A trading name of Green Cat Renewables Limited	
DRAWING TITLE: RESULTS OF PEAT PROBES: RISK LEVEL		Fig. No. A11 Sheet 81 of 102	Revisions DWN CHK APP				
SCALE:							

Exploration Point	Co-ordinates		Effect Element	Risk Level	Mitigation		Final Risk Level
	Easting (m)	Northing (m)			Applied	Reliance	
5042	215420.8	678613.6	N/A	1.0	N/A	N/A	1.0
5043	215398.6	678663.2	N/A	1.2	N/A	N/A	1.1
5044	215391.5	678656.2	Access Track	4.3	Floated	3.3	1.0
5045	215384.4	678649.2	N/A	1.4	N/A	N/A	1.2
5046	215363.5	678698.8	N/A	1.4	N/A	N/A	1.2
5047	215356.4	678691.8	Access Track	4.3	Floated	3.3	1.0
5048	215349.2	678684.8	N/A	1.2	N/A	N/A	1.1
5049	215328.4	678734.4	N/A	1.2	N/A	N/A	1.1
5050	215321.2	678727.4	Access Track		Floated		
5051	215314.1	678720.4	N/A		N/A	N/A	
5052	215293.2	678770.0	N/A		N/A	N/A	
5053	215286.1	678763.0	Access Track	4.7	Floated	3.3	1.4
5054	215279.0	678756.0	N/A	1.4	N/A	N/A	1.2
5055	215258.1	678805.6	N/A	1.2	N/A	N/A	1.1
5056	215251.0	678798.6	Access Track	4.5	Floated	3.3	1.2
5057	215243.9	678791.5	N/A	1.6	N/A	N/A	1.3
5058	215223.0	678841.2	N/A	1.4	N/A	N/A	1.2
5059	215215.9	678834.2	Access Track	4.5	Floated	3.3	1.2
5060	215208.8	678827.1	N/A	1.2	N/A	N/A	1.1
5061	215187.9	678876.8	N/A		N/A	N/A	
5062	215180.7	678869.7	N/A		N/A	N/A	
5063	215173.6	678862.7	N/A		N/A	N/A	
5064	215152.7	678912.3	N/A		N/A	N/A	
5065	215145.6	678905.3	N/A		N/A	N/A	
5066	215138.5	678898.3	N/A		N/A	N/A	
5067	215115.7	678948.7	N/A		N/A	N/A	
5068	215110.1	678940.5	N/A		N/A	N/A	
5069	215104.4	678932.2	N/A		N/A	N/A	
5070	215074.5	678977.0	N/A		N/A	N/A	
5071	215068.8	678968.7	N/A		N/A	N/A	
5072	215063.2	678960.5	N/A		N/A	N/A	
5073	215033.2	679005.2	N/A		N/A	N/A	
5074	215027.6	678996.9	N/A		N/A	N/A	
5075	215021.9	678988.7	N/A		N/A	N/A	
5076	214991.9	679033.4	N/A		N/A	N/A	
5077	214986.3	679025.2	N/A		N/A	N/A	
5078	214980.7	679016.9	N/A		N/A	N/A	
5079	214948.8	679061.2	N/A		N/A	N/A	
5080	214944.3	679052.2	N/A		N/A	N/A	
5081	214939.9	679043.3	N/A		N/A	N/A	
5082	214904.0	679083.5	N/A		N/A	N/A	
5083	214899.6	679074.5	N/A		N/A	N/A	
5084	214895.1	679065.6	N/A		N/A	N/A	
5085	214858.0	679105.9	N/A		N/A	N/A	

PROJECT TITLE: GIANTS BURN PHASE 2		Contract No: 7034	Date 04/07/25	Final	CLIENT: Statkraft UK Ltd	Ritchie House Starlaw Business Park Livingston West Lothian EH54 8SF info@greencatrenewables.co.uk 01506 416553 A trading name of Green Cat Renewables Limited	
DRAWING TITLE: RESULTS OF PEAT PROBES: RISK LEVEL		Fig. No. A11 Sheet 82 of 102	Revisions DWN CHK APP				
SCALE:							

Exploration Point	Co-ordinates		Effect Element	Risk Level	Mitigation		Final Risk Level
	Easting (m)	Northing (m)			Applied	Reliance	
5086	214854.6	679096.5	N/A		N/A	N/A	
5087	214851.3	679087.0	N/A		N/A	N/A	
5088	214810.9	679122.6	N/A		N/A	N/A	
5089	214807.5	679113.2	N/A		N/A	N/A	
5090	214804.2	679103.8	N/A		N/A	N/A	
5091	214768.5	678954.1	N/A	1.4	N/A	N/A	1.2
5092	214768.5	678944.1	N/A	1.4	N/A	N/A	1.2
5093	214768.5	678934.1	N/A	1.4	N/A	N/A	1.2
5094	214768.5	678924.1	N/A	1.2	N/A	N/A	1.1
5095	214768.5	678914.1	N/A	1.4	N/A	N/A	1.2
5096	214768.5	678904.1	N/A	1.4	N/A	N/A	1.2
5097	214768.5	678894.1	N/A	1.4	N/A	N/A	1.2
5098	214763.9	679139.4	N/A		N/A	N/A	
5099	214760.4	679130.0	N/A		N/A	N/A	
5100	214758.5	678964.1	N/A	1.4	N/A	N/A	1.2
5101	214758.5	678954.1	N/A	1.2	N/A	N/A	1.1
5102	214758.5	678944.1	N/A	1.4	N/A	N/A	1.2
5103	214758.5	678934.1	N/A	1.6	N/A	N/A	1.3
5104	214758.5	678924.1	N/A	1.2	N/A	N/A	1.1
5105	214758.5	678914.1	N/A	1.4	N/A	N/A	1.2
5106	214758.5	678904.1	N/A	1.4	N/A	N/A	1.2
5107	214758.5	678894.1	N/A	1.4	N/A	N/A	1.2
5108	214758.5	678884.1	N/A	1.4	N/A	N/A	1.2
5109	214757.0	679120.6	N/A		N/A	N/A	
5110	214748.5	678974.1	N/A	1.4	N/A	N/A	1.2
5111	214748.5	678964.1	N/A	1.2	N/A	N/A	1.1
5112	214748.5	678954.1	Crane Pad	5.7	Floated or piled	4.5	1.2
5113	214748.5	678944.1	Crane Pad	6.0	Floated or piled	4.6	1.4
5114	214748.5	678934.1	N/A	1.6	N/A	N/A	1.3
5115	214748.5	678924.1	N/A	1.2	N/A	N/A	1.1
5116	214748.5	678914.1	N/A	1.6	N/A	N/A	1.3
5117	214748.5	678904.1	N/A	1.2	N/A	N/A	1.1
5118	214748.5	678894.1	N/A	1.2	N/A	N/A	1.1
5119	214748.5	678884.1	N/A	1.2	N/A	N/A	1.1
5120	214748.5	678874.1	N/A		N/A	N/A	
5121	214738.5	678974.1	N/A		N/A	N/A	
5122	214738.5	678964.1	N/A		N/A	N/A	
5123	214738.5	678954.1	Crane Pad	5.7	Floated or piled	4.5	1.2
5124	214738.5	678944.1	Access Track	4.5	Floated	3.3	1.2
5125	214738.5	678934.1	Crane Pad	6.0	Floated or piled	4.6	1.4
5126	214738.5	678924.1	N/A	1.2	N/A	N/A	1.1
5127	214738.5	678914.1	N/A	1.2	N/A	N/A	1.1
5128	214738.5	678904.1	N/A	1.4	N/A	N/A	1.2
5129	214738.5	678894.1	N/A	1.4	N/A	N/A	1.2

PROJECT TITLE: GIANTS BURN PHASE 2		Contract No: 7034	Date 04/07/25	Final	CLIENT: Statkraft UK Ltd	Ritchie House Starlaw Business Park Livingston West Lothian EH54 8SF info@greencatrenewables.co.uk 01506 416553 A trading name of Green Cat Renewables Limited	
DRAWING TITLE: RESULTS OF PEAT PROBES: RISK LEVEL		Fig. No. A11 Sheet 83 of 102	Revisions DWN CHK APP				
SCALE:							

Exploration Point	Co-ordinates		Effect Element	Risk Level	Mitigation		Final Risk Level
	Easting (m)	Northing (m)			Applied	Reliance	
5130	214738.5	678884.1	N/A	1.2	N/A	N/A	1.1
5131	214738.5	678874.1	N/A	1.4	N/A	N/A	1.2
5132	214731.1	679175.0	N/A		N/A	N/A	
5133	214728.5	678974.1	N/A		N/A	N/A	
5134	214728.5	678964.1	N/A		N/A	N/A	
5135	214728.5	678954.1	N/A		N/A	N/A	
5136	214728.5	678944.1	N/A		N/A	N/A	
5137	214728.5	678934.1	N/A		N/A	N/A	
5138	214728.5	678924.1	N/A		N/A	N/A	
5139	214728.5	678914.1	N/A	1.4	N/A	N/A	1.2
5140	214728.5	678904.1	N/A	1.4	N/A	N/A	1.2
5141	214728.5	678894.1	N/A	1.2	N/A	N/A	1.1
5142	214728.5	678884.1	N/A	1.2	N/A	N/A	1.1
5143	214728.5	678874.1	N/A	1.2	N/A	N/A	1.1
5144	214728.5	678864.1	N/A	1.2	N/A	N/A	1.1
5145	214728.5	678984.1	Crane Pad	5.7	Floated or piled	4.5	1.2
5146	214721.8	679171.3	Access Track	4.7	Floated	3.3	1.4
5147	214718.5	678984.1	Crane Pad	6.3	Floated or piled	4.7	1.6
5148	214718.5	678974.1	Crane Pad	6.0	Floated or piled	4.6	1.4
5149	214718.5	678964.1	Access Track	4.7	Floated	3.3	1.4
5150	214718.5	678954.1	Crane Pad	6.0	Floated or piled	4.6	1.4
5151	214718.5	678944.1	Crane Pad	6.0	Floated or piled	4.6	1.4
5152	214718.5	678934.1	N/A		N/A	N/A	
5153	214718.5	678924.1	N/A		N/A	N/A	
5154	214718.5	678914.1	N/A		N/A	N/A	
5155	214718.5	678904.1	N/A		N/A	N/A	
5156	214718.5	678894.1	N/A		N/A	N/A	
5157	214718.5	678884.1	N/A	1.6	N/A	N/A	1.3
5158	214718.5	678874.1	N/A	1.2	N/A	N/A	1.1
5159	214718.5	678864.1	N/A	1.4	N/A	N/A	1.2
5160	214718.5	678994.1	Crane Pad	5.7	Floated or piled	4.5	1.2
5161	214717.5	679222.0	N/A	1.2	N/A	N/A	1.1
5162	214716.7	679156.4	N/A	1.4	N/A	N/A	1.2
5163	214713.4	679147.0	Access Track	4.9	Floated	3.3	1.6
5164	214712.5	679167.6	N/A	1.2	N/A	N/A	1.1
5165	214710.1	679137.6	N/A	1.4	N/A	N/A	1.2
5166	214708.5	678984.1	Crane Pad	5.7	Floated or piled	4.5	1.2
5167	214708.5	678974.1	Access Track	4.7	Floated	3.3	1.4
5168	214708.5	678964.1	Crane Pad	6.0	Floated or piled	4.6	1.4
5169	214708.5	678954.1	Crane Pad	5.7	Floated or piled	4.5	1.2
5170	214708.5	678944.1	N/A		N/A	N/A	
5171	214708.5	678934.1	N/A		N/A	N/A	
5172	214708.5	678924.1	N/A		N/A	N/A	
5173	214708.5	678914.1	N/A		N/A	N/A	

PROJECT TITLE: GIANTS BURN PHASE 2		Contract No: 7034	Date 04/07/25	Final	CLIENT: Statkraft UK Ltd	Ritchie House Starlaw Business Park Livingston West Lothian EH54 8SF info@greencatrenewables.co.uk 01506 416553 A trading name of Green Cat Renewables Limited	
DRAWING TITLE: RESULTS OF PEAT PROBES: RISK LEVEL		Fig. No. A11 Sheet 84 of 102	Revisions DWN CHK APP				
SCALE:							

Exploration Point	Co-ordinates		Effect Element	Risk Level	Mitigation		Final Risk Level
	Easting (m)	Northing (m)			Applied	Reliance	
5174	214708.5	678904.1	N/A	1.4	N/A	N/A	1.2
5175	214708.5	678894.1	N/A		N/A	N/A	
5176	214708.5	678884.1	N/A		N/A	N/A	
5177	214708.5	678874.1	N/A		N/A	N/A	
5178	214708.5	678864.1	N/A		N/A	N/A	
5179	214708.5	679004.1	N/A		N/A	N/A	
5180	214708.5	678994.1	Crane Pad	6.0	Floated or piled	4.6	1.4
5181	214707.9	679219.3	Access Track	4.5	Floated	3.3	1.2
5182	214704.8	678987.2	Crane Pad	6.0	Floated or piled	4.6	1.4
5183	214704.1	679270.2	N/A	1.2	N/A	N/A	1.1
5184	214698.5	678974.1	Crane Pad	6.0	Floated or piled	4.6	1.4
5185	214698.5	678964.1	Crane Pad	5.7	Floated or piled	4.5	1.2
5186	214698.5	678954.1	Crane Pad	5.7	Floated or piled	4.5	1.2
5187	214698.5	678944.1	Crane Pad	6.3	Floated or piled	4.7	1.6
5188	214698.5	678934.1	Crane Pad	6.0	Floated or piled	4.6	1.4
5189	214698.5	678924.1	N/A	1.4	N/A	N/A	1.2
5190	214698.5	678914.1	N/A	1.4	N/A	N/A	1.2
5191	214698.5	678904.1	N/A		N/A	N/A	
5192	214698.5	678894.1	N/A	1.4	N/A	N/A	1.2
5193	214698.5	678884.1	N/A		N/A	N/A	
5194	214698.5	678874.1	N/A		N/A	N/A	
5195	214698.5	678864.1	N/A		N/A	N/A	
5196	214698.5	678984.1	N/A		N/A	N/A	
5197	214698.5	679004.1	N/A		N/A	N/A	
5198	214698.5	678994.1	Crane Pad	5.7	Floated or piled	4.5	1.2
5199	214698.5	679324.1	Crane Pad	6.0	Floated or piled	4.6	1.4
5200	214698.5	679314.1	N/A		N/A	N/A	
5201	214698.5	679304.1	N/A		N/A	N/A	
5202	214698.3	679216.6	N/A		N/A	N/A	
5203	214695.2	678984.3	Crane Pad	5.7	Floated or piled	4.5	1.2
5204	214694.4	679267.5	Access Track	4.5	Floated	3.3	1.2
5205	214688.5	679394.1	N/A	1.4	N/A	N/A	1.2
5206	214688.5	679384.1	N/A	1.4	N/A	N/A	1.2
5207	214688.5	679374.1	N/A	1.4	N/A	N/A	1.2
5208	214688.5	679364.1	Crane Pad	5.7	Floated or piled	4.5	1.2
5209	214688.5	679354.1	Crane Pad	6.3	Floated or piled	4.7	1.6
5210	214688.5	679344.1	Crane Pad	6.3	Floated or piled	4.7	1.6
5211	214688.5	679334.1	Crane Pad	6.3	Floated or piled	4.7	1.6
5212	214688.5	678974.1	Crane Pad	6.0	Floated or piled	4.6	1.4
5213	214688.5	678964.1	Crane Pad	6.0	Floated or piled	4.6	1.4
5214	214688.5	678954.1	Crane Pad	5.7	Floated or piled	4.5	1.2
5215	214688.5	678944.1	Crane Pad	5.7	Floated or piled	4.5	1.2
5216	214688.5	678934.1	N/A		N/A	N/A	
5217	214688.5	678924.1	N/A		N/A	N/A	

PROJECT TITLE: GIANTS BURN PHASE 2		Contract No: 7034	Date 04/07/25	Final	CLIENT: Statkraft UK Ltd	Ritchie House Starlaw Business Park Livingston West Lothian EH54 8SF info@greencatrenewables.co.uk 01506 416553 A trading name of Green Cat Renewables Limited	
DRAWING TITLE: RESULTS OF PEAT PROBES: RISK LEVEL		Fig. No. A11 Sheet 85 of 102	Revisions DWN CHK APP				
SCALE:							

Exploration Point	Co-ordinates		Effect Element	Risk Level	Mitigation		Final Risk Level
	Easting (m)	Northing (m)			Applied	Reliance	
5218	214688.5	678914.1	N/A		N/A	N/A	
5219	214688.5	678904.1	N/A		N/A	N/A	
5220	214688.5	678894.1	N/A		N/A	N/A	
5221	214688.5	678884.1	N/A		N/A	N/A	
5222	214688.5	678874.1	N/A		N/A	N/A	
5223	214688.5	679324.1	Crane Pad	7.2	Floated or piled	5	2.2
5224	214688.5	679314.1	Crane Pad	7.5	Floated or piled	5.1	2.4
5225	214688.5	679304.1	Crane Pad	7.2	Floated or piled	5	2.2
5226	214684.8	679264.8	N/A		N/A	N/A	
5227	214678.5	679319.9	N/A		N/A	N/A	
5228	214678.5	679404.1	N/A	2.4	N/A	N/A	1.7
5229	214678.5	679394.1	N/A		N/A	N/A	
5230	214678.5	679384.1	N/A	2.0	N/A	N/A	1.5
5231	214678.5	679374.1	Crane Pad	5.7	Floated or piled	4.5	1.2
5232	214678.5	679364.1	Crane Pad	6.0	Floated or piled	4.6	1.4
5233	214678.5	679354.1	Crane Pad	6.0	Floated or piled	4.6	1.4
5234	214678.5	679344.1	Crane Pad		Floated or piled		
5235	214678.5	679334.1	Crane Pad		Floated or piled		
5236	214678.5	679324.1	Access Track		Floated		
5237	214678.5	678964.1	Crane Pad		Floated or piled		
5238	214678.5	678954.1	Crane Pad		Floated or piled		
5239	214678.5	678944.1	N/A	1.6	N/A	N/A	1.3
5240	214678.5	678934.1	N/A	1.2	N/A	N/A	1.1
5241	214678.5	678924.1	N/A	1.4	N/A	N/A	1.2
5242	214678.5	678914.1	N/A	1.6	N/A	N/A	1.3
5243	214678.5	678904.1	N/A	1.4	N/A	N/A	1.2
5244	214678.5	678894.1	N/A	1.6	N/A	N/A	1.3
5245	214678.5	678884.1	N/A	1.2	N/A	N/A	1.1
5246	214678.5	678874.1	N/A	1.4	N/A	N/A	1.2
5247	214678.5	678974.1	N/A		N/A	N/A	
5248	214678.5	679314.1	N/A		N/A	N/A	
5249	214674.7	679031.5	N/A		N/A	N/A	
5250	214674.4	679058.3	N/A		N/A	N/A	
5251	214674.3	679176.5	N/A		N/A	N/A	
5252	214673.9	679311.0	N/A		N/A	N/A	
5253	214669.2	679302.1	N/A		N/A	N/A	
5254	214668.5	679168.4	Access Track		Floated		
5255	214668.5	679414.1	N/A	1.4	N/A	N/A	1.2
5256	214668.5	679404.1	N/A	1.4	N/A	N/A	1.2
5257	214668.5	679394.1	N/A	1.4	N/A	N/A	1.2
5258	214668.5	679384.1	N/A		N/A	N/A	
5259	214668.5	679374.1	Crane Pad	7.5	Floated or piled	5.1	2.4
5260	214668.5	679364.1	Access Track	4.7	Floated	3.3	1.4
5261	214668.5	679354.1	Access Track	4.7	Floated	3.3	1.4

PROJECT TITLE: GIANTS BURN PHASE 2		Contract No: 7034	Date 04/07/25	Final	CLIENT: Statkraft UK Ltd	Ritchie House Starlaw Business Park Livingston West Lothian EH54 8SF info@greencatrenewables.co.uk 01506 416553 A trading name of Green Cat Renewables Limited	
DRAWING TITLE: RESULTS OF PEAT PROBES: RISK LEVEL		Fig. No. A11 Sheet 86 of 102	Revisions DWN CHK APP				
SCALE:							

Exploration Point	Co-ordinates		Effect Element	Risk Level	Mitigation		Final Risk Level
	Easting (m)	Northing (m)			Applied	Reliance	
5262	214668.5	679344.1	Crane Pad	5.7	Floated or piled	4.5	1.2
5263	214668.5	679334.1	Crane Pad	5.7	Floated or piled	4.5	1.2
5264	214668.5	679324.1	Crane Pad	5.7	Floated or piled	4.5	1.2
5265	214668.5	679314.1	Crane Pad	5.7	Floated or piled	4.5	1.2
5266	214668.5	678954.1	N/A	1.4	N/A	N/A	1.2
5267	214668.5	678944.1	N/A	1.6	N/A	N/A	1.3
5268	214668.5	678934.1	N/A	1.4	N/A	N/A	1.2
5269	214668.5	678924.1	N/A	1.2	N/A	N/A	1.1
5270	214668.5	678914.1	N/A	1.2	N/A	N/A	1.1
5271	214668.5	678904.1	N/A	1.6	N/A	N/A	1.3
5272	214668.5	678894.1	N/A	1.2	N/A	N/A	1.1
5273	214668.5	678884.1	N/A	1.6	N/A	N/A	1.3
5274	214668.5	678974.1	Crane Pad	6.0	Floated or piled	4.6	1.4
5275	214668.5	678964.1	Crane Pad	6.0	Floated or piled	4.6	1.4
5276	214667.9	679065.9	Access Track	4.7	Floated	3.3	1.4
5277	214667.2	679024.9	Access Track	4.7	Floated	3.3	1.4
5278	214663.8	679050.7	N/A	1.2	N/A	N/A	1.1
5279	214662.7	679160.2	N/A	1.2	N/A	N/A	1.1
5280	214661.4	679073.5	N/A		N/A	N/A	
5281	214659.7	679018.3	N/A		N/A	N/A	
5282	214658.5	679414.1	N/A		N/A	N/A	
5283	214658.5	679404.1	N/A		N/A	N/A	
5284	214658.5	679394.1	N/A		N/A	N/A	
5285	214658.5	679384.1	N/A		N/A	N/A	
5286	214658.5	679374.1	Crane Pad		Floated or piled		
5287	214658.5	679364.1	Crane Pad	6.3	Floated or piled	4.7	1.6
5288	214658.5	679354.1	N/A		N/A	N/A	
5289	214658.5	679344.1	N/A		N/A	N/A	
5290	214658.5	679334.1	N/A		N/A	N/A	
5291	214658.5	679324.1	N/A		N/A	N/A	
5292	214658.5	679314.1	Crane Pad	6.3	Floated or piled	4.7	1.6
5293	214658.5	678944.1	N/A	1.6	N/A	N/A	1.3
5294	214658.5	678934.1	N/A	2.0	N/A	N/A	1.5
5295	214658.5	678924.1	N/A	1.6	N/A	N/A	1.3
5296	214658.5	678914.1	N/A	1.6	N/A	N/A	1.3
5297	214658.5	678904.1	N/A	1.4	N/A	N/A	1.2
5298	214658.5	679304.1	Crane Pad	6.0	Floated or piled	4.6	1.4
5299	214654.6	679054.5	Access Track	4.9	Floated	3.3	1.6
5300	214648.5	679414.1	N/A	1.6	N/A	N/A	1.3
5301	214648.5	679404.1	N/A	1.6	N/A	N/A	1.3
5302	214648.5	679394.1	N/A	1.6	N/A	N/A	1.3
5303	214648.5	679384.1	N/A	1.6	N/A	N/A	1.3
5304	214648.5	679374.1	Crane Pad	6.9	Floated or piled	4.9	2.0
5305	214648.5	679364.1	Crane Pad	7.2	Floated or piled	5	2.2

PROJECT TITLE: GIANTS BURN PHASE 2		Contract No: 7034	Date 04/07/25	Final	CLIENT: Statkraft UK Ltd	Ritchie House Starlaw Business Park Livingston West Lothian EH54 8SF info@greencatrenewables.co.uk 01506 416553 A trading name of Green Cat Renewables Limited	
DRAWING TITLE: RESULTS OF PEAT PROBES: RISK LEVEL		Fig. No. A11 Sheet 87 of 102	Revisions DWN CHK APP				
SCALE:			DWN CHK APP				

Exploration Point	Co-ordinates		Effect Element	Risk Level	Mitigation		Final Risk Level
	Easting (m)	Northing (m)			Applied	Reliance	
5306	214648.5	679354.1	Crane Pad	6.9	Floated or piled	4.9	2.0
5307	214648.5	679344.1	Crane Pad	7.2	Floated or piled	5	2.2
5308	214648.5	679334.1	Crane Pad	6.9	Floated or piled	4.9	2.0
5309	214648.5	679324.1	Crane Pad	6.9	Floated or piled	4.9	2.0
5310	214648.5	679314.1	Crane Pad	6.6	Floated or piled	4.8	1.8
5311	214648.5	679304.1	Crane Pad	6.9	Floated or piled	4.9	2.0
5312	214648.5	679294.1	Crane Pad	6.6	Floated or piled	4.8	1.8
5313	214647.4	679211.3	N/A	1.8	N/A	N/A	1.4
5314	214645.4	679058.4	N/A	1.8	N/A	N/A	1.4
5315	214641.7	679069.1	N/A		N/A	N/A	
5316	214638.5	679424.1	N/A		N/A	N/A	
5317	214638.5	679414.1	N/A		N/A	N/A	
5318	214638.5	679404.1	N/A		N/A	N/A	
5319	214638.5	679394.1	N/A		N/A	N/A	
5320	214638.5	679384.1	N/A		N/A	N/A	
5321	214638.5	679374.1	N/A		N/A	N/A	
5322	214638.5	679364.1	N/A		N/A	N/A	
5323	214638.5	679354.1	N/A		N/A	N/A	
5324	214638.5	679344.1	N/A		N/A	N/A	
5325	214638.5	679334.1	N/A		N/A	N/A	
5326	214638.5	679324.1	N/A		N/A	N/A	
5327	214638.5	679314.1	Crane Pad	7.5	Floated or piled	5.1	2.4
5328	214638.5	679304.1	N/A	2.4	N/A	N/A	1.7
5329	214638.2	679207.4	Access Track	5.7	Floated	3.3	2.4
5330	214634.2	679062.5	Access Track	5.5	Floated	3.3	2.2
5331	214631.8	679257.9	N/A	2.0	N/A	N/A	1.5
5332	214628.9	679203.6	N/A	2.0	N/A	N/A	1.5
5333	214628.5	679424.1	N/A	2.0	N/A	N/A	1.5
5334	214628.5	679414.1	N/A	2.2	N/A	N/A	1.6
5335	214628.5	679404.1	N/A	2.2	N/A	N/A	1.6
5336	214628.5	679394.1	N/A	2.2	N/A	N/A	1.6
5337	214628.5	679384.1	N/A	2.2	N/A	N/A	1.6
5338	214628.5	679374.1	N/A	1.8	N/A	N/A	1.4
5339	214628.5	679364.1	Turbine	10.8	Pile or deep foundation	8.55	2.2
5340	214628.5	679354.1	Turbine	10.3	Pile or deep foundation	8.25	2.0
5341	214628.5	679344.1	N/A	2.0	N/A	N/A	1.5
5342	214628.5	679334.1	N/A	2.0	N/A	N/A	1.5
5343	214628.5	679324.1	N/A		N/A	N/A	
5344	214628.5	679314.1	N/A		N/A	N/A	
5345	214628.5	679304.1	N/A		N/A	N/A	
5346	214626.7	679055.9	N/A		N/A	N/A	
5347	214622.3	679254.8	N/A		N/A	N/A	
5348	214618.5	679414.1	N/A		N/A	N/A	
5349	214618.5	679404.1	N/A		N/A	N/A	

PROJECT TITLE: GIANTS BURN PHASE 2		Contract No: 7034	Date 04/07/25	Final	CLIENT: Statkraft UK Ltd	Ritchie House Starlaw Business Park Livingston West Lothian EH54 8SF info@greencatrenewables.co.uk 01506 416553 A trading name of Green Cat Renewables Limited	
DRAWING TITLE: RESULTS OF PEAT PROBES: RISK LEVEL		Fig. No. A11 Sheet 88 of 102	Revisions DWN CHK APP				
SCALE:							

Exploration Point	Co-ordinates		Effect Element	Risk Level	Mitigation		Final Risk Level
	Easting (m)	Northing (m)			Applied	Reliance	
5350	214618.5	679394.1	N/A	2.2	N/A	N/A	1.6
5351	214618.5	679384.1	N/A	2.2	N/A	N/A	1.6
5352	214618.5	679374.1	N/A	2.2	N/A	N/A	1.6
5353	214618.5	679364.1	N/A	2.4	N/A	N/A	1.7
5354	214618.5	679354.1	N/A	2.4	N/A	N/A	1.7
5355	214618.5	679344.1	N/A	2.2	N/A	N/A	1.6
5356	214618.5	679334.1	N/A	2.2	N/A	N/A	1.6
5357	214618.5	679324.1	N/A	2.2	N/A	N/A	1.6
5358	214618.5	679314.1	N/A	2.2	N/A	N/A	1.6
5359	214618.5	679304.1	N/A	2.0	N/A	N/A	1.5
5360	214616.4	679305.2	N/A	2.0	N/A	N/A	1.5
5361	214612.7	679251.7	N/A	1.6	N/A	N/A	1.3
5362	214611.4	678764.9	N/A	1.6	N/A	N/A	1.3
5363	214608.7	679106.6	N/A	1.6	N/A	N/A	1.3
5364	214608.5	679414.1	N/A		N/A	N/A	
5365	214608.5	679404.1	N/A		N/A	N/A	
5366	214608.5	679394.1	N/A		N/A	N/A	
5367	214608.5	679384.1	N/A		N/A	N/A	
5368	214608.5	679374.1	N/A		N/A	N/A	
5369	214608.5	679364.1	N/A		N/A	N/A	
5370	214608.5	679354.1	N/A		N/A	N/A	
5371	214608.5	679344.1	N/A		N/A	N/A	
5372	214608.5	679334.1	N/A	2.2	N/A	N/A	1.6
5373	214608.5	679324.1	N/A		N/A	N/A	
5374	214608.5	679314.1	N/A		N/A	N/A	
5375	214606.8	679302.4	N/A		N/A	N/A	
5376	214606.1	678815.0	N/A	2.4	N/A	N/A	1.7
5377	214601.5	678764.2	Access Track	5.9	Floated	3.3	2.6
5378	214601.2	679100.0	Access Track	5.7	Floated	3.3	2.4
5379	214600.7	678864.7	N/A	2.2	N/A	N/A	1.6
5380	214599.1	678712.8	N/A	2.2	N/A	N/A	1.6
5381	214598.5	679404.1	N/A	2.2	N/A	N/A	1.6
5382	214598.5	679394.1	N/A	2.2	N/A	N/A	1.6
5383	214598.5	679384.1	N/A	2.2	N/A	N/A	1.6
5384	214598.5	679374.1	N/A	2.2	N/A	N/A	1.6
5385	214598.5	679364.1	N/A	2.0	N/A	N/A	1.5
5386	214598.5	679354.1	N/A	2.2	N/A	N/A	1.6
5387	214598.5	679344.1	N/A	2.2	N/A	N/A	1.6
5388	214598.5	679334.1	N/A	1.8	N/A	N/A	1.4
5389	214598.5	679324.1	N/A		N/A	N/A	
5390	214598.5	679314.1	N/A		N/A	N/A	
5391	214597.2	679299.5	N/A		N/A	N/A	
5392	214596.2	678813.9	N/A		N/A	N/A	
5393	214595.3	678914.4	N/A		N/A	N/A	

PROJECT TITLE: GIANTS BURN PHASE 2		Contract No: 7034	Date 04/07/25	Final	CLIENT: Statkraft UK Ltd	Ritchie House Starlaw Business Park Livingston West Lothian EH54 8SF info@greencatrenewables.co.uk 01506 416553 A trading name of Green Cat Renewables Limited	
DRAWING TITLE: RESULTS OF PEAT PROBES: RISK LEVEL		Fig. No. A11 Sheet 89 of 102	Revisions DWN CHK APP				
SCALE:							

Exploration Point	Co-ordinates		Effect Element	Risk Level	Mitigation		Final Risk Level
	Easting (m)	Northing (m)			Applied	Reliance	
5394	214593.7	679093.4	N/A		N/A	N/A	
5395	214592.9	679354.2	N/A		N/A	N/A	
5396	214591.5	678763.4	N/A		N/A	N/A	
5397	214590.8	678863.6	Access Track	5.9	Floated	3.3	2.6
5399	214589.6	678716.0	Access Track	5.7	Floated	3.3	2.4
5400	214588.5	679394.1	N/A	2.4	N/A	N/A	1.7
5401	214588.5	679384.1	N/A	2.0	N/A	N/A	1.5
5402	214588.5	679374.1	N/A	2.0	N/A	N/A	1.5
5403	214588.5	679364.1	N/A		N/A	N/A	
5404	214588.5	679354.1	N/A	2.4	N/A	N/A	1.7
5405	214588.5	679344.1	Access Track	5.3	Floated	3.3	2.0
5406	214588.5	679334.1	N/A	2.2	N/A	N/A	1.6
5407	214588.5	679324.1	N/A	2.2	N/A	N/A	1.6
5408	214586.2	678812.8	N/A	2.2	N/A	N/A	1.6
5409	214586.2	679213.4	N/A	2.0	N/A	N/A	1.5
5410	214586.0	679346.9	N/A		N/A	N/A	
5411	214585.8	679204.7	N/A		N/A	N/A	
5412	214585.4	678913.3	Access Track		Floated		
5413	214584.6	679013.8	N/A		N/A	N/A	
5414	214583.4	678665.4	N/A		N/A	N/A	
5415	214580.8	678862.5	N/A		N/A	N/A	
5416	214580.1	678719.2	N/A		N/A	N/A	
5417	214580.0	678963.0	Access Track	5.5	Floated	3.3	2.2
5418	214579.2	679339.6	N/A	2.2	N/A	N/A	1.6
5419	214579.2	679063.5	N/A	2.2	N/A	N/A	1.6
5420	214578.7	679195.7	Crane Pad	7.2	Floated or piled	5	2.2
5421	214578.5	679384.1	N/A	2.2	N/A	N/A	1.6
5422	214578.5	679374.1	N/A	2.2	N/A	N/A	1.6
5423	214578.5	679364.1	N/A	2.2	N/A	N/A	1.6
5424	214578.5	679354.1	N/A		N/A	N/A	
5425	214578.5	679344.1	N/A		N/A	N/A	
5426	214578.4	679223.1	N/A		N/A	N/A	
5427	214578.1	679213.8	N/A		N/A	N/A	
5428	214577.9	679205.0	Crane Pad	7.5	Floated or piled	5.1	2.4
5429	214575.5	679144.2	Crane Pad	7.2	Floated or piled	5	2.2
5430	214575.4	678912.2	N/A	2.4	N/A	N/A	1.7
5431	214574.6	679012.7	Access Track	5.5	Floated	3.3	2.2
5432	214573.9	678668.5	Access Track	5.5	Floated	3.3	2.2
5433	214573.7	679113.4	N/A	2.2	N/A	N/A	1.6
5434	214570.1	678961.9	N/A	2.2	N/A	N/A	1.6
5435	214569.2	679062.4	Access Track	5.5	Floated	3.3	2.2
5436	214568.5	679214.1	Crane Pad	7.2	Floated or piled	5	2.2
5437	214568.5	679204.1	Crane Pad	6.9	Floated or piled	4.9	2.0
5438	214568.5	679164.1	Crane Pad	6.9	Floated or piled	4.9	2.0

PROJECT TITLE: GIANTS BURN PHASE 2		Contract No: 7034	Date 04/07/25	Final	CLIENT: Statkraft UK Ltd	Ritchie House Starlaw Business Park Livingston West Lothian EH54 8SF info@greencatrenewables.co.uk 01506 416553 A trading name of Green Cat Renewables Limited	
DRAWING TITLE: RESULTS OF PEAT PROBES: RISK LEVEL		Fig. No. A11 Sheet 90 of 102	Revisions DWN CHK APP				
SCALE:							

Exploration Point	Co-ordinates		Effect Element	Risk Level	Mitigation		Final Risk Level
	Easting (m)	Northing (m)			Applied	Reliance	
5439	214568.5	679154.1	N/A		N/A	N/A	
5440	214568.3	679223.9	N/A		N/A	N/A	
5441	214568.3	679186.4	N/A		N/A	N/A	
5442	214568.1	679194.4	N/A		N/A	N/A	
5443	214568.1	679137.5	N/A		N/A	N/A	
5444	214567.8	678617.9	N/A		N/A	N/A	
5445	214567.6	679234.2	N/A	2.6	N/A	N/A	1.8
5446	214564.7	679011.7	N/A	2.2	N/A	N/A	1.6
5447	214564.4	678671.7	N/A	2.2	N/A	N/A	1.6
5448	214563.8	679112.1	Access Track	5.5	Floated	3.3	2.2
5449	214560.7	679130.8	Access Track	5.3	Floated	3.3	2.0
5450	214559.5	678691.9	N/A	2.2	N/A	N/A	1.6
5451	214559.3	679061.4	N/A	2.2	N/A	N/A	1.6
5452	214558.5	679224.1	Crane Pad	7.2	Floated or piled	5	2.2
5453	214558.5	679214.1	Crane Pad	7.2	Floated or piled	5	2.2
5454	214558.5	679204.1	Crane Pad	7.2	Floated or piled	5	2.2
5455	214558.5	679194.1	N/A		N/A	N/A	
5456	214558.5	679174.1	N/A		N/A	N/A	
5457	214558.5	679164.1	N/A		N/A	N/A	
5458	214558.5	679154.1	N/A		N/A	N/A	
5459	214558.5	679185.4	N/A		N/A	N/A	
5460	214558.3	678621.0	N/A		N/A	N/A	
5461	214558.1	679234.2	N/A		N/A	N/A	
5462	214557.8	679243.8	N/A		N/A	N/A	
5463	214556.6	679165.3	N/A		N/A	N/A	
5464	214556.2	678701.4	Access Track	5.7	Floated	3.3	2.4
5465	214553.9	679110.9	N/A	2.0	N/A	N/A	1.5
5466	214553.0	678710.8	N/A	2.2	N/A	N/A	1.6
5467	214550.0	678569.0	N/A	2.2	N/A	N/A	1.6
5468	214548.9	679158.9	Access Track	5.5	Floated	3.3	2.2
5469	214548.8	678624.2	N/A	2.2	N/A	N/A	1.6
5470	214548.5	679234.1	Crane Pad	7.2	Floated or piled	5	2.2
5471	214548.5	679224.1	Crane Pad	6.9	Floated or piled	4.9	2.0
5472	214548.5	679214.1	Crane Pad		Floated or piled		
5473	214548.5	679204.1	Crane Pad	6.3	Floated or piled	4.7	1.6
5474	214548.5	679194.1	Crane Pad		Floated or piled		
5475	214548.5	679184.1	Crane Pad	6.3	Floated or piled	4.7	1.6
5476	214548.5	679174.1	N/A		N/A	N/A	
5477	214547.8	679243.3	N/A		N/A	N/A	
5478	214547.5	679253.8	N/A		N/A	N/A	
5479	214543.7	679379.4	N/A		N/A	N/A	
5480	214542.3	679369.5	N/A		N/A	N/A	
5481	214541.4	678574.0	N/A		N/A	N/A	
5482	214541.3	679152.5	N/A		N/A	N/A	

PROJECT TITLE: GIANTS BURN PHASE 2		Contract No: 7034	Date 04/07/25	Final	CLIENT: Statkraft UK Ltd	Ritchie House Starlaw Business Park Livingston West Lothian EH54 8SF info@greencatrenewables.co.uk 01506 416553 A trading name of Green Cat Renewables Limited	
DRAWING TITLE: RESULTS OF PEAT PROBES: RISK LEVEL		Fig. No. A11 Sheet 91 of 102	Revisions DWN CHK APP				
SCALE:							

Exploration Point	Co-ordinates		Effect Element	Risk Level	Mitigation		Final Risk Level
	Easting (m)	Northing (m)			Applied	Reliance	
5483	214540.9	679359.6	N/A		N/A	N/A	
5484	214538.9	679253.8	N/A	1.8	N/A	N/A	1.4
5485	214538.5	679244.1	Crane Pad	6.9	Floated or piled	4.9	2.0
5486	214538.5	679234.1	Crane Pad	6.9	Floated or piled	4.9	2.0
5487	214538.5	679224.1	Crane Pad	6.9	Floated or piled	4.9	2.0
5488	214538.5	679214.1	Crane Pad	6.9	Floated or piled	4.9	2.0
5489	214538.5	679204.1	Crane Pad	6.3	Floated or piled	4.7	1.6
5490	214538.5	679194.1	Crane Pad	6.3	Floated or piled	4.7	1.6
5491	214538.5	679184.1	Crane Pad	6.3	Floated or piled	4.7	1.6
5492	214538.2	679263.4	N/A	2.0	N/A	N/A	1.5
5493	214532.8	678579.1	N/A		N/A	N/A	
5494	214528.6	679272.4	N/A		N/A	N/A	
5495	214528.5	679254.1	N/A		N/A	N/A	
5496	214528.5	679244.1	N/A		N/A	N/A	
5497	214528.5	679234.1	N/A		N/A	N/A	
5498	214528.5	679224.1	N/A		N/A	N/A	
5499	214528.5	679214.1	N/A		N/A	N/A	
5500	214528.5	679204.1	Crane Pad	6.3	Floated or piled	4.7	1.6
5501	214528.5	679194.1	Crane Pad	6.3	Floated or piled	4.7	1.6
5502	214528.1	679263.8	N/A		N/A	N/A	
5503	214524.2	679278.6	N/A		N/A	N/A	
5504	214524.0	679203.5	Crane Pad	6.3	Floated or piled	4.7	1.6
5505	214519.1	679286.5	N/A	1.6	N/A	N/A	1.3
5506	214518.5	679274.1	N/A	1.8	N/A	N/A	1.4
5507	214518.5	679264.1	N/A		N/A	N/A	
5508	214518.5	679254.1	N/A		N/A	N/A	
5509	214518.5	679244.1	Crane Pad	6.3	Floated or piled	4.7	1.6
5510	214518.5	679234.1	N/A		N/A	N/A	
5511	214518.5	679224.1	N/A		N/A	N/A	
5512	214518.5	679214.1	N/A		N/A	N/A	
5513	214518.5	679204.1	N/A		N/A	N/A	
5514	214517.3	678528.6	N/A		N/A	N/A	
5515	214516.4	679196.9	N/A		N/A	N/A	
5516	214513.6	679281.8	N/A	1.8	N/A	N/A	1.4
5517	214513.4	679291.8	N/A	1.2	N/A	N/A	1.1
5518	214510.3	678679.3	N/A	1.8	N/A	N/A	1.4
5519	214509.9	678535.4	Access Track	5.1	Floated	3.3	1.8
5520	214508.9	679190.3	N/A		N/A	N/A	
5521	214508.5	679274.1	N/A		N/A	N/A	
5522	214508.5	679264.1	N/A		N/A	N/A	
5523	214508.5	679254.1	N/A	1.8	N/A	N/A	1.4
5524	214508.5	679244.1	N/A		N/A	N/A	
5525	214508.5	679234.1	Crane Pad	6.0	Floated or piled	4.6	1.4
5526	214508.5	679224.1	Crane Pad	6.0	Floated or piled	4.6	1.4

PROJECT TITLE: GIANTS BURN PHASE 2		Contract No: 7034	Date 04/07/25	Final	CLIENT: Statkraft UK Ltd	Ritchie House Starlaw Business Park Livingston West Lothian EH54 8SF info@greencatrenewables.co.uk 01506 416553 A trading name of Green Cat Renewables Limited	
DRAWING TITLE: RESULTS OF PEAT PROBES: RISK LEVEL		Fig. No. A11 Sheet 92 of 102	Revisions DWN CHK APP GGH GGH				
SCALE:							

Exploration Point	Co-ordinates		Effect Element	Risk Level	Mitigation		Final Risk Level
	Easting (m)	Northing (m)			Applied	Reliance	
5527	214508.5	679214.1	N/A		N/A	N/A	
5528	214508.3	679285.7	N/A		N/A	N/A	
5529	214507.8	678688.9	N/A		N/A	N/A	
5530	214505.3	678698.6	N/A		N/A	N/A	
5531	214502.6	678542.2	N/A		N/A	N/A	
5532	214501.7	679280.1	N/A		N/A	N/A	
5533	214499.9	679272.5	N/A		N/A	N/A	
5534	214498.5	679264.1	N/A	1.4	N/A	N/A	1.2
5535	214498.5	679254.1	N/A	1.6	N/A	N/A	1.3
5536	214498.5	679244.1	N/A	1.8	N/A	N/A	1.4
5537	214498.5	679234.1	Crane Pad	6.3	Floated or piled	4.7	1.6
5538	214498.5	679224.1	Crane Pad	6.3	Floated or piled	4.7	1.6
5539	214497.8	679352.8	N/A	1.6	N/A	N/A	1.3
5540	214493.7	679362.0	N/A		N/A	N/A	
5541	214491.0	679241.1	N/A	1.2	N/A	N/A	1.1
5542	214490.8	679263.8	N/A	1.2	N/A	N/A	1.1
5543	214490.8	679271.9	N/A	2.0	N/A	N/A	1.5
5544	214489.6	679371.1	N/A	2.0	N/A	N/A	1.5
5545	214488.5	679254.1	N/A		N/A	N/A	
5546	214488.5	679244.1	N/A		N/A	N/A	
5547	214488.5	679234.1	N/A	2.0	N/A	N/A	1.5
5548	214488.5	679375.0	N/A	1.4	N/A	N/A	1.2
5549	214487.9	679365.1	Access Track	4.9	Floated	3.3	1.6
5550	214487.2	679355.1	Access Track	4.9	Floated	3.3	1.6
5551	214483.5	678491.8	N/A	1.6	N/A	N/A	1.3
5552	214483.5	679234.5	Access Track	4.9	Floated	3.3	1.6
5553	214479.8	679264.3	N/A	1.6	N/A	N/A	1.3
5554	214479.3	679254.0	N/A	1.6	N/A	N/A	1.3
5555	214478.9	679243.8	N/A	1.6	N/A	N/A	1.3
5556	214476.1	678498.6	Access Track	5.3	Floated	3.3	2.0
5557	214476.0	679227.9	N/A		N/A	N/A	
5558	214470.3	679321.5	N/A	1.6	N/A	N/A	1.3
5559	214469.8	679257.5	N/A	1.2	N/A	N/A	1.1
5560	214468.7	678505.3	N/A	1.4	N/A	N/A	1.2
5561	214467.2	679278.3	N/A	1.4	N/A	N/A	1.2
5562	214461.1	679325.4	Access Track	4.9	Floated	3.3	1.6
5563	214459.0	678670.6	N/A	1.6	N/A	N/A	1.3
5564	214458.6	678680.6	Access Track	4.9	Floated	3.3	1.6
5565	214458.3	678690.6	N/A	1.6	N/A	N/A	1.3
5566	214457.3	679276.4	Access Track	4.9	Floated	3.3	1.6
5567	214451.9	679329.3	N/A	1.8	N/A	N/A	1.4
5568	214449.6	678455.0	N/A		N/A	N/A	
5569	214448.8	679391.4	N/A	1.8	N/A	N/A	1.4
5570	214447.5	679274.6	N/A	1.6	N/A	N/A	1.3

PROJECT TITLE: GIANTS BURN PHASE 2		Contract No: 7034	Date 04/07/25 DWN CHK APP GGH GGH	Final	CLIENT: Statkraft UK Ltd	Ritchie House Starlaw Business Park Livingston West Lothian EH54 8SF info@greencatrenewables.co.uk 01506 416553 A trading name of Green Cat Renewables Limited	
DRAWING TITLE: RESULTS OF PEAT PROBES: RISK LEVEL		Fig. No. A11 Sheet 93 of 102	Revisions DWN CHK APP				
SCALE:							

Exploration Point	Co-ordinates		Effect Element	Risk Level	Mitigation		Final Risk Level
	Easting (m)	Northing (m)			Applied	Reliance	
5571	214442.5	679383.7	Access Track	4.7	Floated	3.3	1.4
5572	214442.3	678461.8	N/A		N/A	N/A	
5573	214436.1	679376.0	N/A	1.2	N/A	N/A	1.1
5574	214434.9	678468.5	N/A	1.2	N/A	N/A	1.1
5575	214418.5	678644.1	N/A	1.4	N/A	N/A	1.2
5576	214418.5	678634.1	N/A	1.4	N/A	N/A	1.2
5577	214418.5	678624.1	N/A	1.4	N/A	N/A	1.2
5578	214418.5	678614.1	N/A		N/A	N/A	
5579	214418.5	678604.1	N/A		N/A	N/A	
5580	214415.8	678418.2	N/A	1.6	N/A	N/A	1.3
5581	214412.0	679424.5	N/A	1.6	N/A	N/A	1.3
5582	214409.0	678669.0	N/A		N/A	N/A	
5583	214408.7	678679.0	N/A		N/A	N/A	
5584	214408.5	678654.1	N/A		N/A	N/A	
5585	214408.5	678644.1	N/A		N/A	N/A	
5586	214408.5	678634.1	N/A		N/A	N/A	
5587	214408.5	678624.1	N/A	1.2	N/A	N/A	1.1
5588	214408.5	678614.1	N/A	1.2	N/A	N/A	1.1
5589	214408.5	678604.1	N/A	1.2	N/A	N/A	1.1
5590	214408.5	678594.1	N/A	1.2	N/A	N/A	1.1
5591	214408.5	678584.1	N/A	1.4	N/A	N/A	1.2
5592	214408.4	678425.0	Access Track	4.9	Floated	3.3	1.6
5593	214408.3	678689.0	N/A		N/A	N/A	
5594	214405.3	679417.1	N/A		N/A	N/A	
5595	214401.1	678431.7	N/A		N/A	N/A	
5596	214398.5	679409.7	N/A	1.6	N/A	N/A	1.3
5597	214398.5	678664.1	N/A	1.4	N/A	N/A	1.2
5598	214398.5	678654.1	N/A	1.2	N/A	N/A	1.1
5599	214398.5	678644.1	N/A		N/A	N/A	
5600	214398.5	678634.1	N/A	1.6	N/A	N/A	1.3
5601	214398.5	678624.1	N/A	1.2	N/A	N/A	1.1
5602	214398.5	678614.1	N/A	1.2	N/A	N/A	1.1
5603	214398.5	678604.1	N/A	2.0	N/A	N/A	1.5
5604	214398.5	678594.1	N/A	2.0	N/A	N/A	1.5
5605	214398.5	678584.1	N/A		N/A	N/A	
5606	214398.5	678574.1	N/A	1.2	N/A	N/A	1.1
5607	214388.5	678674.1	N/A	1.2	N/A	N/A	1.1
5608	214388.5	678664.1	N/A	2.2	N/A	N/A	1.6
5609	214388.5	678654.1	N/A	1.0	N/A	N/A	1.0
5610	214388.5	678644.1	N/A	1.2	N/A	N/A	1.1
5611	214388.5	678634.1	N/A	1.2	N/A	N/A	1.1
5612	214388.5	678624.1	N/A	2.2	N/A	N/A	1.6
5613	214388.5	678614.1	N/A	2.0	N/A	N/A	1.5
5614	214388.5	678604.1	N/A	2.0	N/A	N/A	1.5

PROJECT TITLE: GIANTS BURN PHASE 2		Contract No: 7034	Date 04/07/25	Final	CLIENT: Statkraft UK Ltd	Ritchie House Starlaw Business Park Livingston West Lothian EH54 8SF info@greencatrenewables.co.uk 01506 416553 A trading name of Green Cat Renewables Limited	
DRAWING TITLE: RESULTS OF PEAT PROBES: RISK LEVEL		Fig. No. A11 Sheet 94 of 102	Revisions DWN CHK APP				
SCALE:							

Exploration Point	Co-ordinates		Effect Element	Risk Level	Mitigation		Final Risk Level
	Easting (m)	Northing (m)			Applied	Reliance	
5615	214388.5	678594.1	N/A		N/A	N/A	
5616	214388.5	678584.1	N/A		N/A	N/A	
5617	214388.5	678574.1	N/A	1.2	N/A	N/A	1.1
5618	214388.5	678564.1	N/A	1.4	N/A	N/A	1.2
5619	214381.9	678381.4	N/A	1.0	N/A	N/A	1.0
5620	214378.5	678674.1	N/A		N/A	N/A	
5621	214378.5	678664.1	N/A		N/A	N/A	
5622	214378.5	678654.1	N/A	2.6	N/A	N/A	1.8
5623	214378.5	678644.1	N/A	1.2	N/A	N/A	1.1
5624	214378.5	678634.1	N/A		N/A	N/A	
5625	214378.5	678624.1	N/A	2.8	N/A	N/A	1.9
5626	214378.5	678614.1	N/A	2.4	N/A	N/A	1.7
5627	214378.5	678604.1	N/A		N/A	N/A	
5628	214378.5	678594.1	N/A		N/A	N/A	
5629	214378.5	678584.1	N/A		N/A	N/A	
5630	214378.5	678574.1	N/A	2.2	N/A	N/A	1.6
5631	214378.5	678564.1	N/A	2.2	N/A	N/A	1.6
5632	214375.0	679458.1	N/A		N/A	N/A	
5633	214374.5	678388.2	Access Track	5.1	Floated	3.3	1.8
5634	214368.5	678674.1	Access Track	5.5	Floated	3.3	2.2
5635	214368.5	678664.1	N/A	2.0	N/A	N/A	1.5
5636	214368.5	678654.1	N/A		N/A	N/A	
5637	214368.5	678644.1	N/A	2.0	N/A	N/A	1.5
5638	214368.5	678634.1	N/A		N/A	N/A	
5639	214368.5	678624.1	Turbine	9.8	Pile or deep foundation	7.95	1.8
5640	214368.5	678614.1	Turbine	9.8	Pile or deep foundation	7.95	1.8
5641	214368.5	678604.1	N/A	1.8	N/A	N/A	1.4
5642	214368.5	678594.1	N/A	1.2	N/A	N/A	1.1
5643	214368.5	678584.1	N/A	1.4	N/A	N/A	1.2
5644	214368.5	678574.1	N/A		N/A	N/A	
5645	214368.5	678564.1	N/A	1.4	N/A	N/A	1.2
5646	214368.3	679450.7	N/A		N/A	N/A	
5647	214367.2	678395.0	N/A		N/A	N/A	
5648	214361.5	679443.3	N/A	1.6	N/A	N/A	1.3
5649	214359.0	678667.4	Access Track	5.7	Floated	3.3	2.4
5650	214358.7	678677.4	Access Track	5.3	Floated	3.3	2.0
5651	214358.5	678674.1	Access Track	5.1	Floated	3.3	1.8
5652	214358.5	678664.1	Access Track	4.9	Floated	3.3	1.6
5653	214358.5	678654.1	N/A	1.4	N/A	N/A	1.2
5654	214358.5	678644.1	N/A	1.6	N/A	N/A	1.3
5655	214358.5	678634.1	N/A	1.4	N/A	N/A	1.2
5656	214358.5	678624.1	N/A		N/A	N/A	
5657	214358.5	678614.1	N/A		N/A	N/A	
5658	214358.5	678604.1	Crane Pad	7.2	Floated or piled	5	2.2

PROJECT TITLE:

GIANTS BURN PHASE 2

Contract No:

7034

Date 04/07/25

DWN CHK APP
GGH GGH

Final

CLIENT:

Statkraft UK Ltd

DRAWING TITLE:

**RESULTS OF PEAT PROBES:
RISK LEVEL**

Fig. No.
A11

Sheet 95 of 102

Revisions

DWN CHK APP

SCALE:

Ritchie House
Starlaw Business Park
Livingston
West Lothian
EH54 8SF
info@greencatrenewables.co.uk
01506 416553

A trading name of
Green Cat Renewables Limited



Exploration Point	Co-ordinates		Effect Element	Risk Level	Mitigation		Final Risk Level
	Easting (m)	Northing (m)			Applied	Reliance	
5659	214358.5	678594.1	N/A		N/A	N/A	
5660	214358.5	678584.1	N/A	2.4	N/A	N/A	1.7
5661	214358.5	678574.1	N/A	1.6	N/A	N/A	1.3
5662	214358.5	678564.1	N/A	1.6	N/A	N/A	1.3
5663	214358.4	678687.4	N/A	1.6	N/A	N/A	1.3
5664	214354.3	678646.2	N/A	1.8	N/A	N/A	1.4
5665	214350.7	678343.5	Access Track	5.1	Floated	3.3	1.8
5666	214348.5	678674.1	Access Track	4.9	Floated	3.3	1.6
5667	214348.5	678664.1	N/A	1.2	N/A	N/A	1.1
5668	214348.5	678654.1	Access Track	5.3	Floated	3.3	2.0
5669	214348.5	678644.1	N/A	2.0	N/A	N/A	1.5
5670	214348.5	678634.1	Crane Pad	6.9	Floated or piled	4.9	2.0
5671	214348.5	678624.1	Crane Pad	5.7	Floated or piled	4.5	1.2
5672	214348.5	678614.1	Crane Pad	6.3	Floated or piled	4.7	1.6
5673	214348.5	678604.1	Crane Pad	6.3	Floated or piled	4.7	1.6
5674	214348.5	678594.1	Crane Pad	6.3	Floated or piled	4.7	1.6
5675	214348.5	678584.1	Crane Pad	6.3	Floated or piled	4.7	1.6
5676	214348.5	678574.1	N/A	1.6	N/A	N/A	1.3
5677	214348.5	678564.1	N/A	1.6	N/A	N/A	1.3
5678	214345.9	678651.5	Access Track	5.1	Floated	3.3	1.8
5679	214342.8	678349.6	Access Track	4.9	Floated	3.3	1.6
5680	214338.5	678674.1	N/A	1.6	N/A	N/A	1.3
5681	214338.5	678664.1	N/A	2.0	N/A	N/A	1.5
5682	214338.5	678654.1	N/A	1.8	N/A	N/A	1.4
5683	214338.5	678644.1	N/A		N/A	N/A	
5684	214338.5	678634.1	Crane Pad		Floated or piled		
5685	214338.5	678624.1	Crane Pad	6.3	Floated or piled	4.7	1.6
5686	214338.5	678614.1	Crane Pad	6.0	Floated or piled	4.6	1.4
5687	214338.5	678604.1	Crane Pad	6.0	Floated or piled	4.6	1.4
5688	214338.5	678594.1	Crane Pad	6.3	Floated or piled	4.7	1.6
5689	214338.5	678584.1	Crane Pad	6.0	Floated or piled	4.6	1.4
5690	214338.5	678574.1	Crane Pad	6.0	Floated or piled	4.6	1.4
5691	214338.5	678564.1	Crane Pad	6.6	Floated or piled	4.8	1.8
5692	214338.0	679491.8	N/A	1.8	N/A	N/A	1.4
5693	214337.5	678656.9	N/A	2.4	N/A	N/A	1.7
5694	214334.9	678355.7	N/A	2.4	N/A	N/A	1.7
5695	214331.3	679484.4	Access Track	5.5	Floated	3.3	2.2
5696	214328.5	678664.1	N/A	2.2	N/A	N/A	1.6
5697	214328.5	678654.1	N/A		N/A	N/A	
5698	214328.5	678644.1	Crane Pad	6.0	Floated or piled	4.6	1.4
5699	214328.5	678634.1	Crane Pad	6.3	Floated or piled	4.7	1.6
5700	214328.5	678624.1	Access Track	4.9	Floated	3.3	1.6
5701	214328.5	678614.1	Crane Pad	6.0	Floated or piled	4.6	1.4
5702	214328.5	678604.1	Crane Pad	6.3	Floated or piled	4.7	1.6

PROJECT TITLE: GIANTS BURN PHASE 2		Contract No: 7034	Date 04/07/25	Final	CLIENT: Statkraft UK Ltd	Ritchie House Starlaw Business Park Livingston West Lothian EH54 8SF info@greencatrenewables.co.uk 01506 416553 A trading name of Green Cat Renewables Limited	
DRAWING TITLE: RESULTS OF PEAT PROBES: RISK LEVEL		Fig. No. A11 Sheet 96 of 102	Revisions DWN CHK APP GGH GGH				
SCALE:							

Exploration Point	Co-ordinates		Effect Element	Risk Level	Mitigation		Final Risk Level
	Easting (m)	Northing (m)			Applied	Reliance	
5703	214328.5	678594.1	Crane Pad	6.6	Floated or piled	4.8	1.8
5704	214328.5	678584.1	Crane Pad	6.6	Floated or piled	4.8	1.8
5705	214328.5	678574.1	Crane Pad	6.6	Floated or piled	4.8	1.8
5706	214328.5	678564.1	Crane Pad	6.6	Floated or piled	4.8	1.8
5707	214327.6	678604.0	Crane Pad	6.3	Floated or piled	4.7	1.6
5708	214324.5	679477.0	N/A	1.6	N/A	N/A	1.3
5709	214319.1	678609.3	Access Track	4.9	Floated	3.3	1.6
5710	214318.5	678654.1	N/A	1.8	N/A	N/A	1.4
5711	214318.5	678644.1	N/A		N/A	N/A	
5712	214318.5	678634.1	Crane Pad	6.3	Floated or piled	4.7	1.6
5713	214318.5	678624.1	Crane Pad	6.3	Floated or piled	4.7	1.6
5714	214318.5	678614.1	Crane Pad	6.0	Floated or piled	4.6	1.4
5715	214318.5	678604.1	Access Track	4.5	Floated	3.3	1.2
5716	214318.5	678594.1	Crane Pad	6.3	Floated or piled	4.7	1.6
5717	214318.5	678584.1	Crane Pad	6.3	Floated or piled	4.7	1.6
5718	214318.5	678574.1	Crane Pad	6.3	Floated or piled	4.7	1.6
5719	214310.7	678614.7	Crane Pad	6.3	Floated or piled	4.7	1.6
5720	214309.0	678665.8	N/A	1.6	N/A	N/A	1.3
5721	214308.7	678675.8	Access Track	4.9	Floated	3.3	1.6
5722	214308.5	678644.1	N/A	1.8	N/A	N/A	1.4
5723	214308.5	678634.1	N/A	1.6	N/A	N/A	1.3
5724	214308.5	678624.1	Crane Pad	6.3	Floated or piled	4.7	1.6
5725	214308.5	678614.1	Crane Pad	6.3	Floated or piled	4.7	1.6
5726	214308.5	678604.1	Crane Pad	6.3	Floated or piled	4.7	1.6
5727	214308.5	678594.1	Access Track	4.3	Floated	3.3	1.0
5728	214308.5	678614.1	Crane Pad	5.4	Floated or piled	4.4	1.0
5729	214308.5	678584.1	Crane Pad	6.3	Floated or piled	4.7	1.6
5730	214308.4	678685.8	N/A		N/A	N/A	
5731	214302.8	679524.0	N/A		N/A	N/A	
5732	214300.8	678561.7	N/A	1.2	N/A	N/A	1.1
5733	214298.5	678614.1	Crane Pad	6.6	Floated or piled	4.8	1.8
5734	214298.5	678604.1	Crane Pad	6.0	Floated or piled	4.6	1.4
5735	214298.5	678594.1	Crane Pad	6.0	Floated or piled	4.6	1.4
5736	214298.5	678584.1	Crane Pad	6.0	Floated or piled	4.6	1.4
5737	214294.6	679518.3	Access Track	4.9	Floated	3.3	1.6
5738	214292.9	679542.3	N/A	1.6	N/A	N/A	1.3
5739	214292.3	678567.1	Access Track	5.1	Floated	3.3	1.8
5740	214289.2	679567.8	N/A	1.8	N/A	N/A	1.4
5741	214288.5	678594.1	Crane Pad	6.3	Floated or piled	4.7	1.6
5742	214288.5	678584.1	Crane Pad	6.3	Floated or piled	4.7	1.6
5743	214288.5	678574.1	Crane Pad	6.3	Floated or piled	4.7	1.6
5744	214286.4	679512.6	N/A		N/A	N/A	
5745	214283.9	678572.4	N/A		N/A	N/A	
5746	214283.2	679539.8	N/A		N/A	N/A	

PROJECT TITLE: GIANTS BURN PHASE 2		Contract No: 7034	Date 04/07/25	Final	CLIENT: Statkraft UK Ltd	Ritchie House Starlaw Business Park Livingston West Lothian EH54 8SF info@greencatrenewables.co.uk 01506 416553 A trading name of Green Cat Renewables Limited	
DRAWING TITLE: RESULTS OF PEAT PROBES: RISK LEVEL		Fig. No. A11 Sheet 97 of 102	Revisions DWN CHK APP				
SCALE:							

Style: GOR PEAT EFFECT File: C:\GINT\PROJECTS\7034.GPJ Printed: 04/07/2025 13:50:42 Green Cat Renewables Ltd, Bethany Hall, Biggar ML12 6DA, trading as Green Cat Geotechnical E-mail: info@greencatrenewables.co.uk Tel: 01899-309100

Exploration Point	Co-ordinates		Effect Element	Risk Level	Mitigation		Final Risk Level
	Easting (m)	Northing (m)			Applied	Reliance	
5747	214280.8	679573.2	N/A		N/A	N/A	
5748	214274.0	678519.5	N/A		N/A	N/A	
5749	214273.6	679537.4	N/A		N/A	N/A	
5750	214272.4	679578.6	N/A		N/A	N/A	
5751	214267.5	679535.1	N/A		N/A	N/A	
5752	214265.5	678524.9	Access Track	4.7	Floated	3.3	1.4
5753	214262.4	679525.6	N/A	1.6	N/A	N/A	1.3
5754	214261.8	679543.3	Access Track	5.1	Floated	3.3	1.8
5755	214259.1	678664.2	N/A	1.6	N/A	N/A	1.3
5756	214258.7	678674.2	Access Track	4.9	Floated	3.3	1.6
5757	214258.4	678684.2	N/A	1.6	N/A	N/A	1.3
5758	214257.1	678530.2	N/A	1.8	N/A	N/A	1.4
5759	214256.0	679551.4	N/A	1.8	N/A	N/A	1.4
5760	214254.0	679531.0	Access Track	5.1	Floated	3.3	1.8
5761	214247.2	678477.3	N/A	1.8	N/A	N/A	1.4
5762	214245.6	679536.3	N/A	1.6	N/A	N/A	1.3
5763	214238.8	678482.7	Access Track	4.9	Floated	3.3	1.6
5764	214230.3	678488.0	N/A		N/A	N/A	
5765	214209.1	678662.6	N/A		N/A	N/A	
5766	214208.8	678672.6	N/A		N/A	N/A	
5767	214208.5	678682.7	N/A		N/A	N/A	
5768	214159.1	678661.1	N/A		N/A	N/A	
5769	214158.8	678671.0	N/A		N/A	N/A	
5770	214158.5	678681.1	N/A		N/A	N/A	
5771	214118.5	678984.1	N/A		N/A	N/A	
5772	214118.5	678974.1	N/A	2.0	N/A	N/A	1.5
5773	214118.5	678964.1	N/A		N/A	N/A	
5774	214118.5	678954.1	N/A		N/A	N/A	
5775	214118.5	678944.1	N/A	2.2	N/A	N/A	1.6
5776	214118.5	678934.1	N/A	1.4	N/A	N/A	1.2
5777	214118.5	678924.1	N/A	1.6	N/A	N/A	1.3
5778	214109.1	678659.5	N/A	1.6	N/A	N/A	1.3
5779	214108.8	678669.5	Access Track	4.7	Floated	3.3	1.4
5780	214108.5	678679.5	N/A	1.4	N/A	N/A	1.2
5781	214108.5	678994.1	N/A	1.6	N/A	N/A	1.3
5782	214108.5	678984.1	N/A	1.8	N/A	N/A	1.4
5783	214108.5	678974.1	N/A	1.6	N/A	N/A	1.3
5784	214108.5	678964.1	N/A	1.6	N/A	N/A	1.3
5786	214108.5	678944.1	N/A		N/A	N/A	
5787	214108.5	678934.1	N/A		N/A	N/A	
5788	214108.5	678924.1	N/A		N/A	N/A	
5789	214108.5	678914.1	N/A		N/A	N/A	
5790	214098.5	679004.1	N/A		N/A	N/A	
5791	214098.5	678994.1	N/A		N/A	N/A	

PROJECT TITLE: GIANTS BURN PHASE 2		Contract No: 7034	Date 04/07/25	Final	CLIENT: Statkraft UK Ltd	Ritchie House Starlaw Business Park Livingston West Lothian EH54 8SF info@greencatrenewables.co.uk 01506 416553 A trading name of Green Cat Renewables Limited	
DRAWING TITLE: RESULTS OF PEAT PROBES: RISK LEVEL		Fig. No. A11 Sheet 98 of 102	Revisions DWN CHK APP				
SCALE:							

Exploration Point	Co-ordinates		Effect Element	Risk Level	Mitigation		Final Risk Level
	Easting (m)	Northing (m)			Applied	Reliance	
5792	214098.5	678984.1	N/A		N/A	N/A	
5793	214098.5	678974.1	N/A	1.2	N/A	N/A	1.1
5794	214098.5	678964.1	N/A		N/A	N/A	
5795	214098.5	678954.1	N/A	2.2	N/A	N/A	1.6
5796	214098.5	678944.1	N/A		N/A	N/A	
5797	214098.5	678934.1	N/A	1.4	N/A	N/A	1.2
5798	214098.5	678924.1	N/A	1.4	N/A	N/A	1.2
5799	214098.5	678914.1	N/A	1.4	N/A	N/A	1.2
5800	214098.5	678904.1	N/A	1.4	N/A	N/A	1.2
5801	214088.5	679004.1	N/A	1.8	N/A	N/A	1.4
5802	214088.5	678994.1	N/A	1.8	N/A	N/A	1.4
5803	214088.5	678984.1	N/A	1.6	N/A	N/A	1.3
5804	214088.5	678974.1	N/A	1.6	N/A	N/A	1.3
5805	214088.5	678964.1	N/A		N/A	N/A	
5806	214088.5	678954.1	N/A		N/A	N/A	
5807	214088.5	678944.1	N/A		N/A	N/A	
5808	214088.5	678934.1	N/A		N/A	N/A	
5809	214088.5	678924.1	N/A		N/A	N/A	
5810	214088.5	678914.1	N/A		N/A	N/A	
5811	214088.5	678904.1	N/A	2.2	N/A	N/A	1.6
5812	214078.5	679014.1	N/A		N/A	N/A	
5813	214078.5	679004.1	N/A	1.6	N/A	N/A	1.3
5814	214078.5	678994.1	N/A	1.4	N/A	N/A	1.2
5815	214078.5	678984.1	N/A	1.6	N/A	N/A	1.3
5816	214078.5	678974.1	N/A	1.6	N/A	N/A	1.3
5817	214078.5	678964.1	N/A	1.4	N/A	N/A	1.2
5818	214078.5	678954.1	N/A	1.8	N/A	N/A	1.4
5819	214078.5	678944.1	N/A	1.8	N/A	N/A	1.4
5820	214078.5	678934.1	N/A	1.6	N/A	N/A	1.3
5821	214078.5	678924.1	N/A		N/A	N/A	
5822	214078.5	678914.1	N/A	1.8	N/A	N/A	1.4
5823	214078.5	678904.1	N/A		N/A	N/A	
5824	214078.5	678894.1	N/A	1.2	N/A	N/A	1.1
5825	214068.5	679014.1	N/A	1.6	N/A	N/A	1.3
5826	214068.5	679004.1	N/A	2.2	N/A	N/A	1.6
5827	214068.5	678994.1	N/A		N/A	N/A	
5828	214068.5	678984.1	N/A	1.6	N/A	N/A	1.3
5829	214068.5	678974.1	N/A	1.8	N/A	N/A	1.4
5830	214068.5	678964.1	Turbine	9.8	Pile or deep foundation	7.95	1.8
5831	214068.5	678954.1	Turbine	9.8	Pile or deep foundation	7.95	1.8
5832	214068.5	678944.1	Turbine	10.8	Pile or deep foundation	8.55	2.2
5833	214068.5	678934.1	Crane Pad	6.9	Floated or piled	4.9	2.0
5834	214068.5	678924.1	N/A		N/A	N/A	
5835	214068.5	678914.1	Crane Pad	6.9	Floated or piled	4.9	2.0

PROJECT TITLE: GIANTS BURN PHASE 2		Contract No: 7034	Date 04/07/25	Final	CLIENT: Statkraft UK Ltd	Ritchie House Starlaw Business Park Livingston West Lothian EH54 8SF info@greencatrenewables.co.uk 01506 416553 A trading name of Green Cat Renewables Limited	
DRAWING TITLE: RESULTS OF PEAT PROBES: RISK LEVEL		Fig. No. A11 Sheet 99 of 102	Revisions DWN CHK APP				
SCALE:							

Exploration Point	Co-ordinates		Effect Element	Risk Level	Mitigation		Final Risk Level
	Easting (m)	Northing (m)			Applied	Reliance	
5836	214068.5	678904.1	Crane Pad	6.6	Floated or piled	4.8	1.8
5837	214068.5	678894.1	Crane Pad	6.3	Floated or piled	4.7	1.6
5838	214064.0	678685.6	N/A		N/A	N/A	
5839	214059.9	678676.5	Access Track	5.3	Floated	3.3	2.0
5840	214058.5	679014.1	N/A		N/A	N/A	
5841	214058.5	679004.1	N/A	2.0	N/A	N/A	1.5
5842	214058.5	678994.1	N/A	2.2	N/A	N/A	1.6
5843	214058.5	678984.1	N/A		N/A	N/A	
5844	214058.5	678974.1	N/A	1.6	N/A	N/A	1.3
5845	214058.5	678964.1	N/A	2.0	N/A	N/A	1.5
5846	214058.5	678954.1	Turbine	9.3	Pile or deep foundation	7.65	1.6
5847	214058.5	678944.1	N/A		N/A	N/A	
5848	214058.5	678934.1	Crane Pad	6.6	Floated or piled	4.8	1.8
5849	214058.5	678924.1	Crane Pad	6.6	Floated or piled	4.8	1.8
5850	214058.5	678914.1	Crane Pad	6.0	Floated or piled	4.6	1.4
5851	214058.5	678904.1	Crane Pad	5.7	Floated or piled	4.5	1.2
5852	214058.5	678894.1	Crane Pad	6.0	Floated or piled	4.6	1.4
5853	214055.8	678667.4	N/A		N/A	N/A	
5854	214048.5	679004.1	N/A	1.8	N/A	N/A	1.4
5855	214048.5	678994.1	N/A	2.4	N/A	N/A	1.7
5856	214048.5	678984.1	N/A		N/A	N/A	
5857	214048.5	678974.1	N/A	2.0	N/A	N/A	1.5
5858	214048.5	678964.1	N/A		N/A	N/A	
5859	214048.5	678954.1	N/A		N/A	N/A	
5860	214048.5	678944.1	N/A		N/A	N/A	
5861	214048.5	678934.1	N/A		N/A	N/A	
5862	214048.5	678924.1	N/A		N/A	N/A	
5863	214048.5	678914.1	N/A		N/A	N/A	
5864	214048.5	678904.1	N/A		N/A	N/A	
5865	214048.5	678894.1	N/A		N/A	N/A	
5866	214038.5	679004.1	N/A	1.6	N/A	N/A	1.3
5867	214038.5	678994.1	N/A	1.6	N/A	N/A	1.3
5868	214038.5	678984.1	N/A	1.6	N/A	N/A	1.3
5869	214038.5	678974.1	N/A	1.6	N/A	N/A	1.3
5870	214038.5	678964.1	Access Track	4.9	Floated	3.3	1.6
5871	214038.5	678954.1	Crane Pad	6.6	Floated or piled	4.8	1.8
5872	214038.5	678944.1	Crane Pad	6.3	Floated or piled	4.7	1.6
5873	214038.5	678934.1	N/A		N/A	N/A	
5874	214038.5	678924.1	N/A		N/A	N/A	
5875	214038.5	678914.1	N/A		N/A	N/A	
5876	214038.5	678904.1	Crane Pad	6.3	Floated or piled	4.7	1.6
5877	214038.5	678894.1	Crane Pad	6.3	Floated or piled	4.7	1.6
5878	214030.0	678713.9	N/A	1.6	N/A	N/A	1.3
5879	214029.8	678852.2	N/A	1.6	N/A	N/A	1.3

PROJECT TITLE: GIANTS BURN PHASE 2		Contract No: 7034	Date 04/07/25	Final	CLIENT: Statkraft UK Ltd	Ritchie House Starlaw Business Park Livingston West Lothian EH54 8SF info@greencatrenewables.co.uk 01506 416553 A trading name of Green Cat Renewables Limited	
DRAWING TITLE: RESULTS OF PEAT PROBES: RISK LEVEL		Fig. No. A11 Sheet 100 of 102	Revisions DWN CHK APP				
SCALE:							

Exploration Point	Co-ordinates		Effect Element	Risk Level	Mitigation		Final Risk Level
	Easting (m)	Northing (m)			Applied	Reliance	
5880	214028.5	678994.1	N/A	1.6	N/A	N/A	1.3
5881	214028.5	678984.1	N/A	1.6	N/A	N/A	1.3
5882	214028.5	678974.1	N/A	1.6	N/A	N/A	1.3
5883	214028.5	678964.1	N/A	1.6	N/A	N/A	1.3
5884	214028.5	678954.1	Crane Pad	6.3	Floated or piled	4.7	1.6
5885	214028.5	678944.1	Crane Pad	6.3	Floated or piled	4.7	1.6
5886	214028.5	678934.1	Crane Pad	6.3	Floated or piled	4.7	1.6
5887	214028.5	678924.1	Access Track	5.1	Floated	3.3	1.8
5888	214028.5	678914.1	Access Track	4.9	Floated	3.3	1.6
5889	214028.4	678903.1	Access Track	4.9	Floated	3.3	1.6
5890	214022.1	678802.9	N/A	1.6	N/A	N/A	1.3
5891	214021.9	678708.0	Access Track	4.7	Floated	3.3	1.4
5892	214019.9	678853.8	Access Track	4.7	Floated	3.3	1.4
5893	214018.6	678905.0	Crane Pad	6.0	Floated or piled	4.6	1.4
5894	214018.5	678984.1	N/A	1.4	N/A	N/A	1.2
5895	214018.5	678974.1	N/A	1.4	N/A	N/A	1.2
5896	214018.5	678964.1	Crane Pad	6.6	Floated or piled	4.8	1.8
5897	214018.5	678954.1	Crane Pad	6.3	Floated or piled	4.7	1.6
5898	214018.5	678944.1	Crane Pad	6.3	Floated or piled	4.7	1.6
5899	214018.5	678934.1	Crane Pad	6.3	Floated or piled	4.7	1.6
5900	214018.5	678924.1	Crane Pad	6.3	Floated or piled	4.7	1.6
5901	214018.5	678914.1	Crane Pad	6.3	Floated or piled	4.7	1.6
5902	214018.5	678904.1	Crane Pad	6.3	Floated or piled	4.7	1.6
5903	214018.5	678894.1	Crane Pad	6.0	Floated or piled	4.6	1.4
5904	214018.5	678884.1	Crane Pad	6.0	Floated or piled	4.6	1.4
5905	214018.5	678874.1	Crane Pad	6.0	Floated or piled	4.6	1.4
5906	214016.2	678755.0	N/A	1.4	N/A	N/A	1.2
5907	214013.8	678702.1	N/A	1.4	N/A	N/A	1.2
5908	214012.2	678804.4	Access Track	4.9	Floated	3.3	1.6
5909	214010.0	678855.3	N/A	1.6	N/A	N/A	1.3
5910	214008.5	678974.1	N/A	1.6	N/A	N/A	1.3
5911	214008.5	678964.1	N/A	1.4	N/A	N/A	1.2
5912	214008.5	678954.1	N/A	1.6	N/A	N/A	1.3
5913	214008.5	678944.1	N/A	1.4	N/A	N/A	1.2
5914	214008.5	678934.1	N/A	1.4	N/A	N/A	1.2
5915	214008.5	678904.1	Crane Pad	6.0	Floated or piled	4.6	1.4
5916	214008.5	678894.1	Crane Pad	6.0	Floated or piled	4.6	1.4
5917	214008.5	678884.1	Crane Pad	6.0	Floated or piled	4.6	1.4
5918	214006.2	678754.8	Access Track	4.7	Floated	3.3	1.4
5919	214002.3	678805.9	N/A	1.4	N/A	N/A	1.2
5920	213999.4	678798.0	N/A	1.6	N/A	N/A	1.3
5921	213996.5	678788.4	Access Track	4.9	Floated	3.3	1.6
5922	213996.2	678754.6	N/A	1.6	N/A	N/A	1.3
5923	213993.7	678778.8	N/A	1.6	N/A	N/A	1.3

PROJECT TITLE:

GIANTS BURN PHASE 2

Contract No:

7034

Date

04/07/25

Final

CLIENT:

Statkraft UK Ltd

DRAWING TITLE:

**RESULTS OF PEAT PROBES:
RISK LEVEL**

Fig. No.

A11

Sheet 101 of 102

Revisions

DWN

CHK

APP

SCALE:

Ritchie House
Starlaw Business Park
Livingston
West Lothian
EH54 8SF
info@greencatrenewables.co.uk
01506 416553
A trading name of
Green Cat Renewables Limited



Style: GOR PEAT EFFECT File: C:\GINT\PROJECTS\7034.GPJ Printed: 04/07/2025 13:50:43 Green Cat Renewables Ltd. Bethany Hall, Biggar ML12 6DA trading as Green Cat Geotechnical E-mail: info@greencatrenewables.co.uk Tel: 01899-309100

Exploration Point	Co-ordinates		Effect Element	Risk Level	Mitigation		Final Risk Level
	Easting (m)	Northing (m)			Applied	Reliance	
5924	213983.6	678800.5	N/A	1.6	N/A	N/A	1.3
5925	213982.1	678790.6	Access Track	4.9	Floated	3.3	1.6
5926	213980.5	678780.7	N/A	1.6	N/A	N/A	1.3

PROJECT TITLE: GIANTS BURN PHASE 2		Contract No: 7034	Date 04/07/25 DWN CHK APP GGH GGH			Final	CLIENT: Statkraft UK Ltd	Ritchie House Starlaw Business Park Livingston West Lothian EH54 8SF info@greencatrenewables.co.uk 01506 416553 A trading name of Green Cat Renewables Limited	
DRAWING TITLE: RESULTS OF PEAT PROBES: RISK LEVEL		Fig. No. A11 Sheet 102 of 102	Revisions DWN CHK APP						
SCALE:									

PROJECT TITLE: GIANTS BURN PHASE 2		Contract No: 7034		Date 04/07/25 DWN CHK APP GGH GGH		Final		CLIENT: Statkraft UK Ltd		Ritchie House Starlaw Business Park Livingston West Lothian EH54 8SF info@greencatrenewables.co.uk 01506 416553		
DRAWING TITLE: SITE PLAN SHOWING PEAT SLIDE RISK LEVEL (before mitigation)		Fig. No. A12		Revisions DWN CHK APP						A trading name of Greencoat Renewables Limited		
SCALE: Scale 1: 20768												




GIANTS BURN PHASE 2

ANNEX B: PLANS

Contract No: **7034**

ANNEX B
TABLE OF CONTENTS

Description	Figure No
Location Plan	B1
Site Plan	B2
Historic Plan	B3

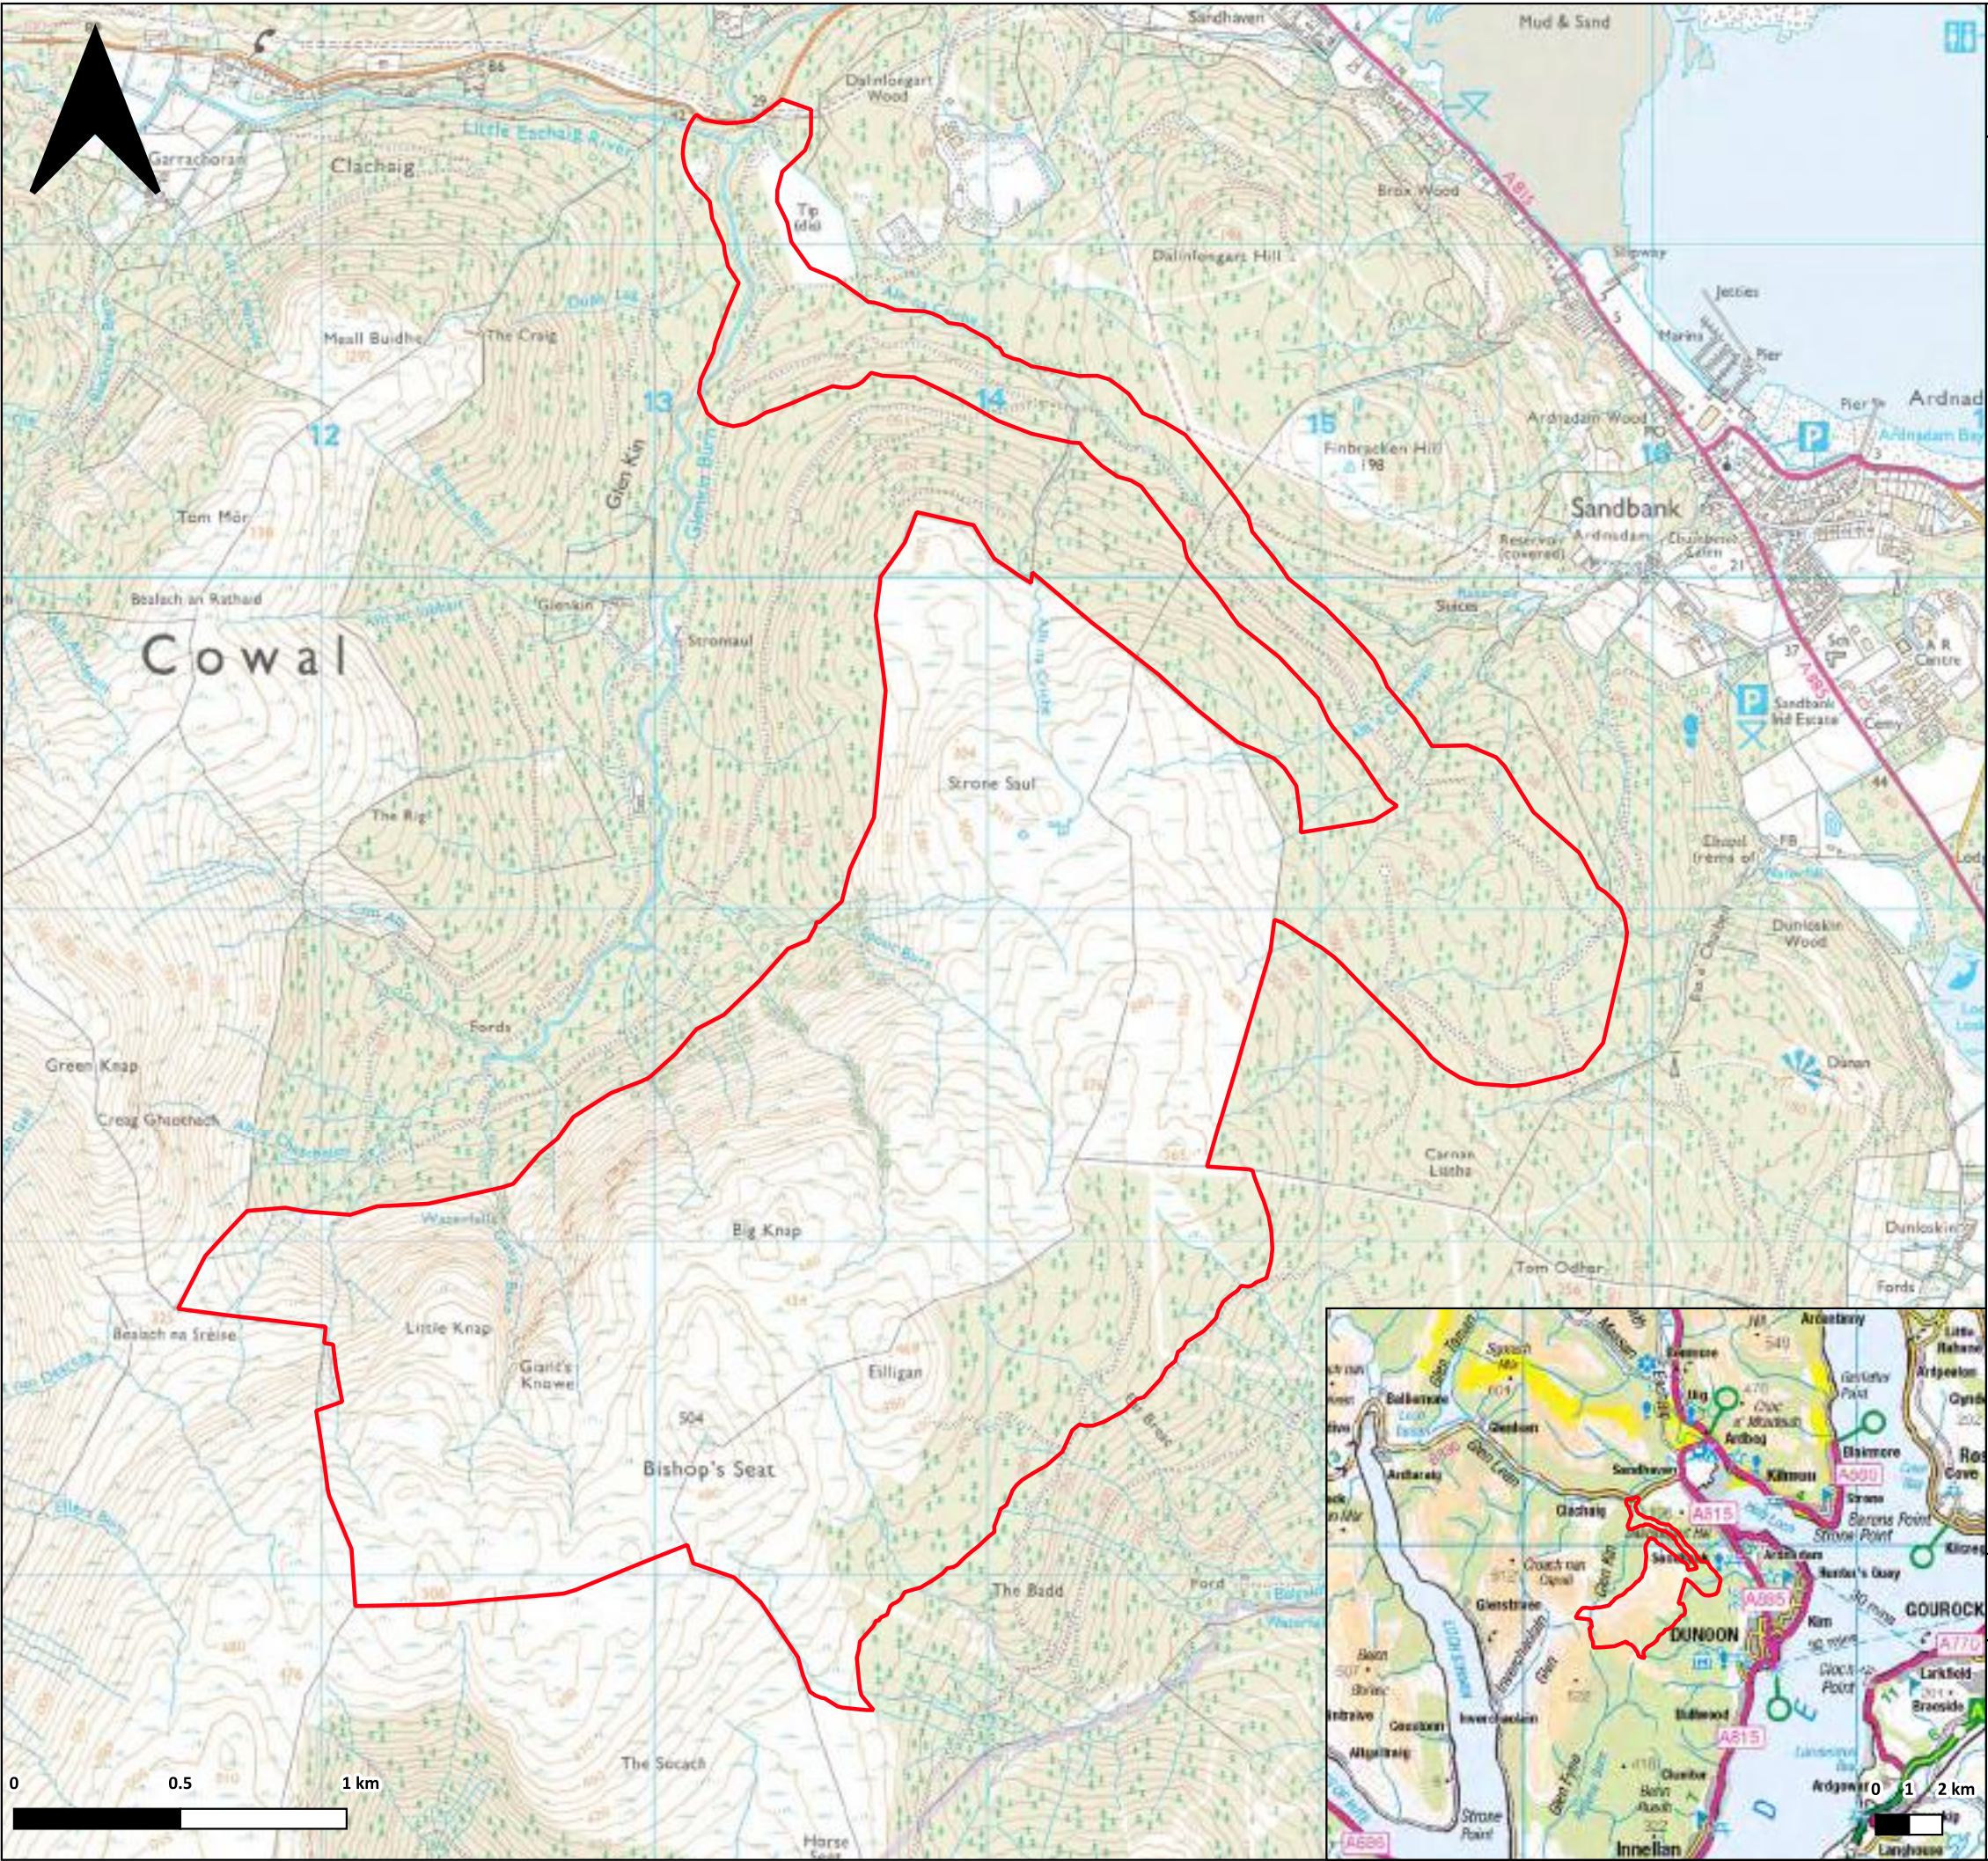

Project Name: **Giant's Burn Wind Farm**

Document Title: **Appendix 8.2 Location Plan**

Scale: **1:20,000 @ A3**

Key:

Site Boundary

Insert Map Scale 1:200,000

Reproduced from Ordnance Survey digital map data @ Crown Copyright 2025. All rights reserved. Licence number AC0000808122.

Client: **Statkraft UK Ltd**

Drawing by: **Green Cat Renewables Ltd**

Document Number: **Figure B1**


Version: **1**

Author: **DMA**


Checked by: **IFE**

Approved by: **RCO**

Date: **04/07/2025**

 



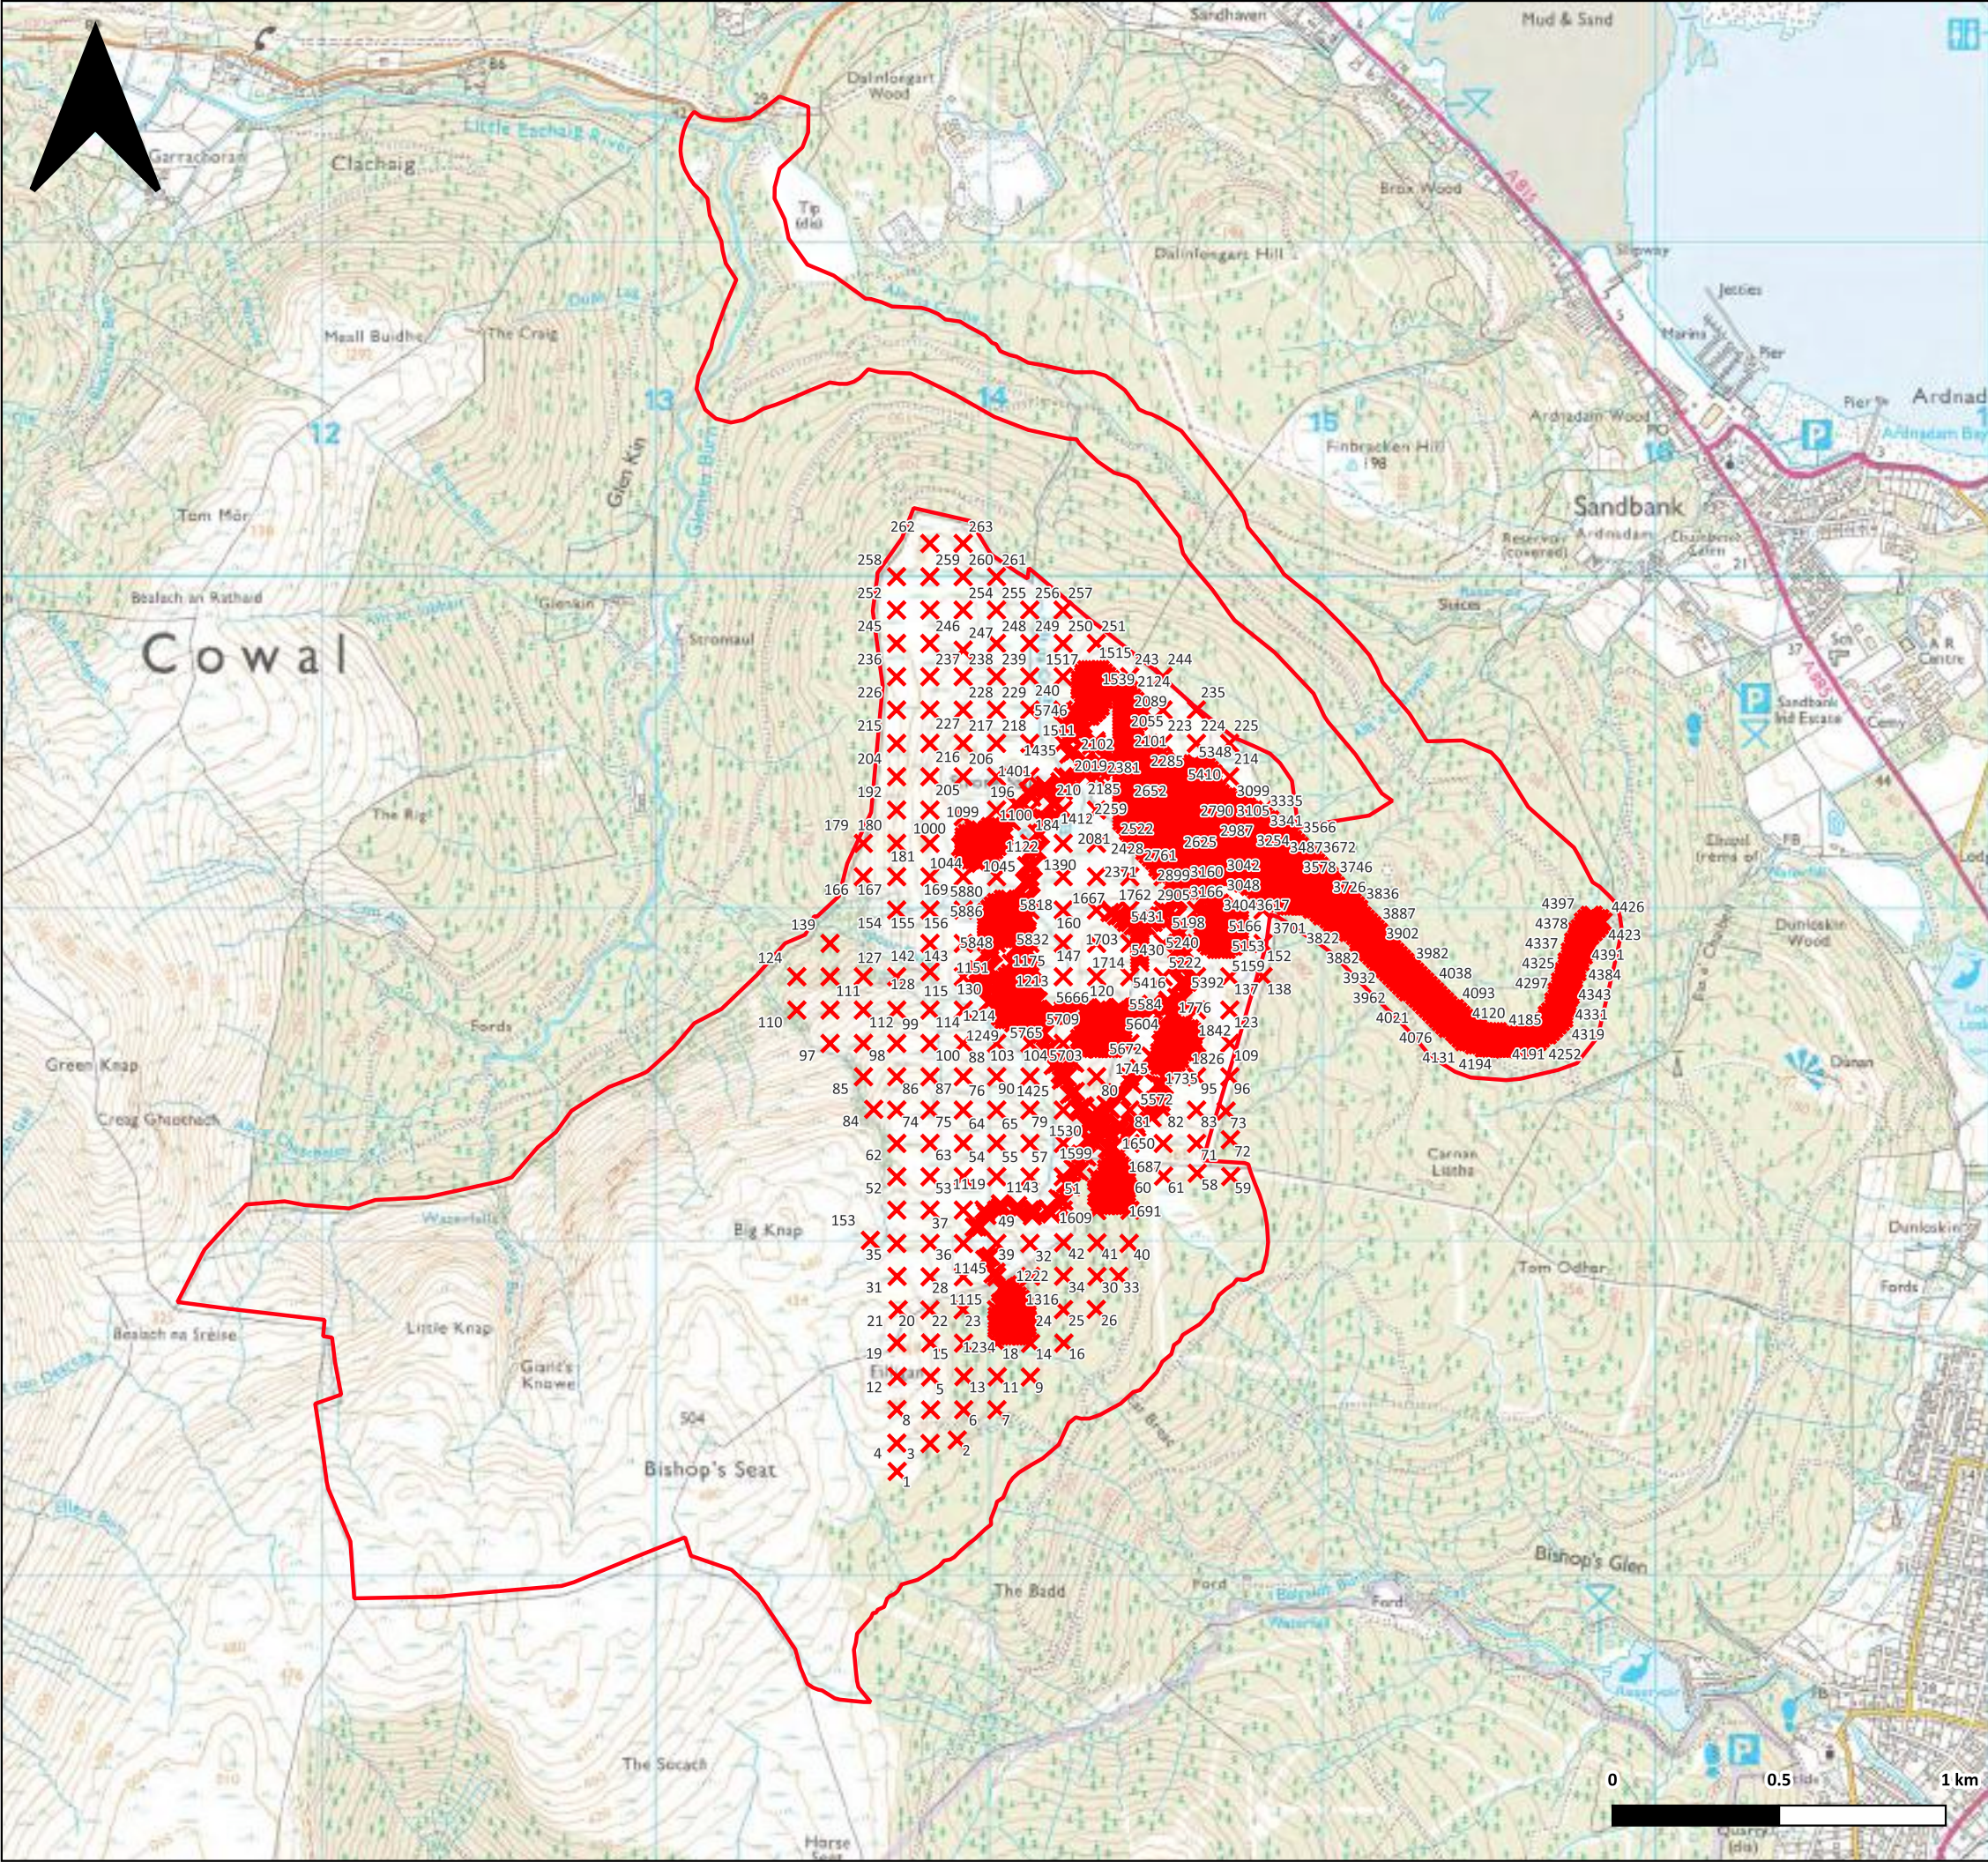

Project Name: **Giant's Burn Wind Farm**

Document Title: **Appendix 8.2 Site Plan**

Scale: **1:20,000 @ A3**

Key:

Site Boundary

X

 Peat Probe Points

Reproduced from Ordnance Survey digital map data @ Crown Copyright 2025. All rights reserved. Licence number AC0000808122.

Client: **Statkraft UK Ltd**

Drawing by: **Green Cat Renewables Ltd**

Document Number: **Figure B2**


Version: **1**

Author: **DMA**

Checked by: **IFE**

Approved by: **RCO**

Date: **04/07/2025**

 

ANNEX B3: HISTORIC MAPS



Figure 1: Historic map of site dating to 1900.



Figure 2: Historic map of site dating to 1955.



GIANTS BURN PHASE 2

ANNEX C: DETAILED PLANS

Contract No: **7034**

ANNEX B
TABLE OF CONTENTS

Description	Figure No
Detailed Hazard Plan	C1
Detailed Depth Plan	C2
Detailed Resultant Hazard Plan	C3
Risk Level Plan	C4

GIANTS BURN PHASE 2

7034

Date	02/07/25	
DWN	CHK	APP

Statkraft Ireland Limited

ANNEX C: DETAILED PLANS

+

Revisions		
DWN	CHK	APP

Ritchie House
Starlaw Business Park
Livingston
West Lothian
EH54 8SF
info@greencatrenewables.co.uk
01506 416553




A trading name of
Green Cat Renewables Limited

Key:

Site Boundary

Hazard Score

- 1
- 2
- 3
- 4
- 5

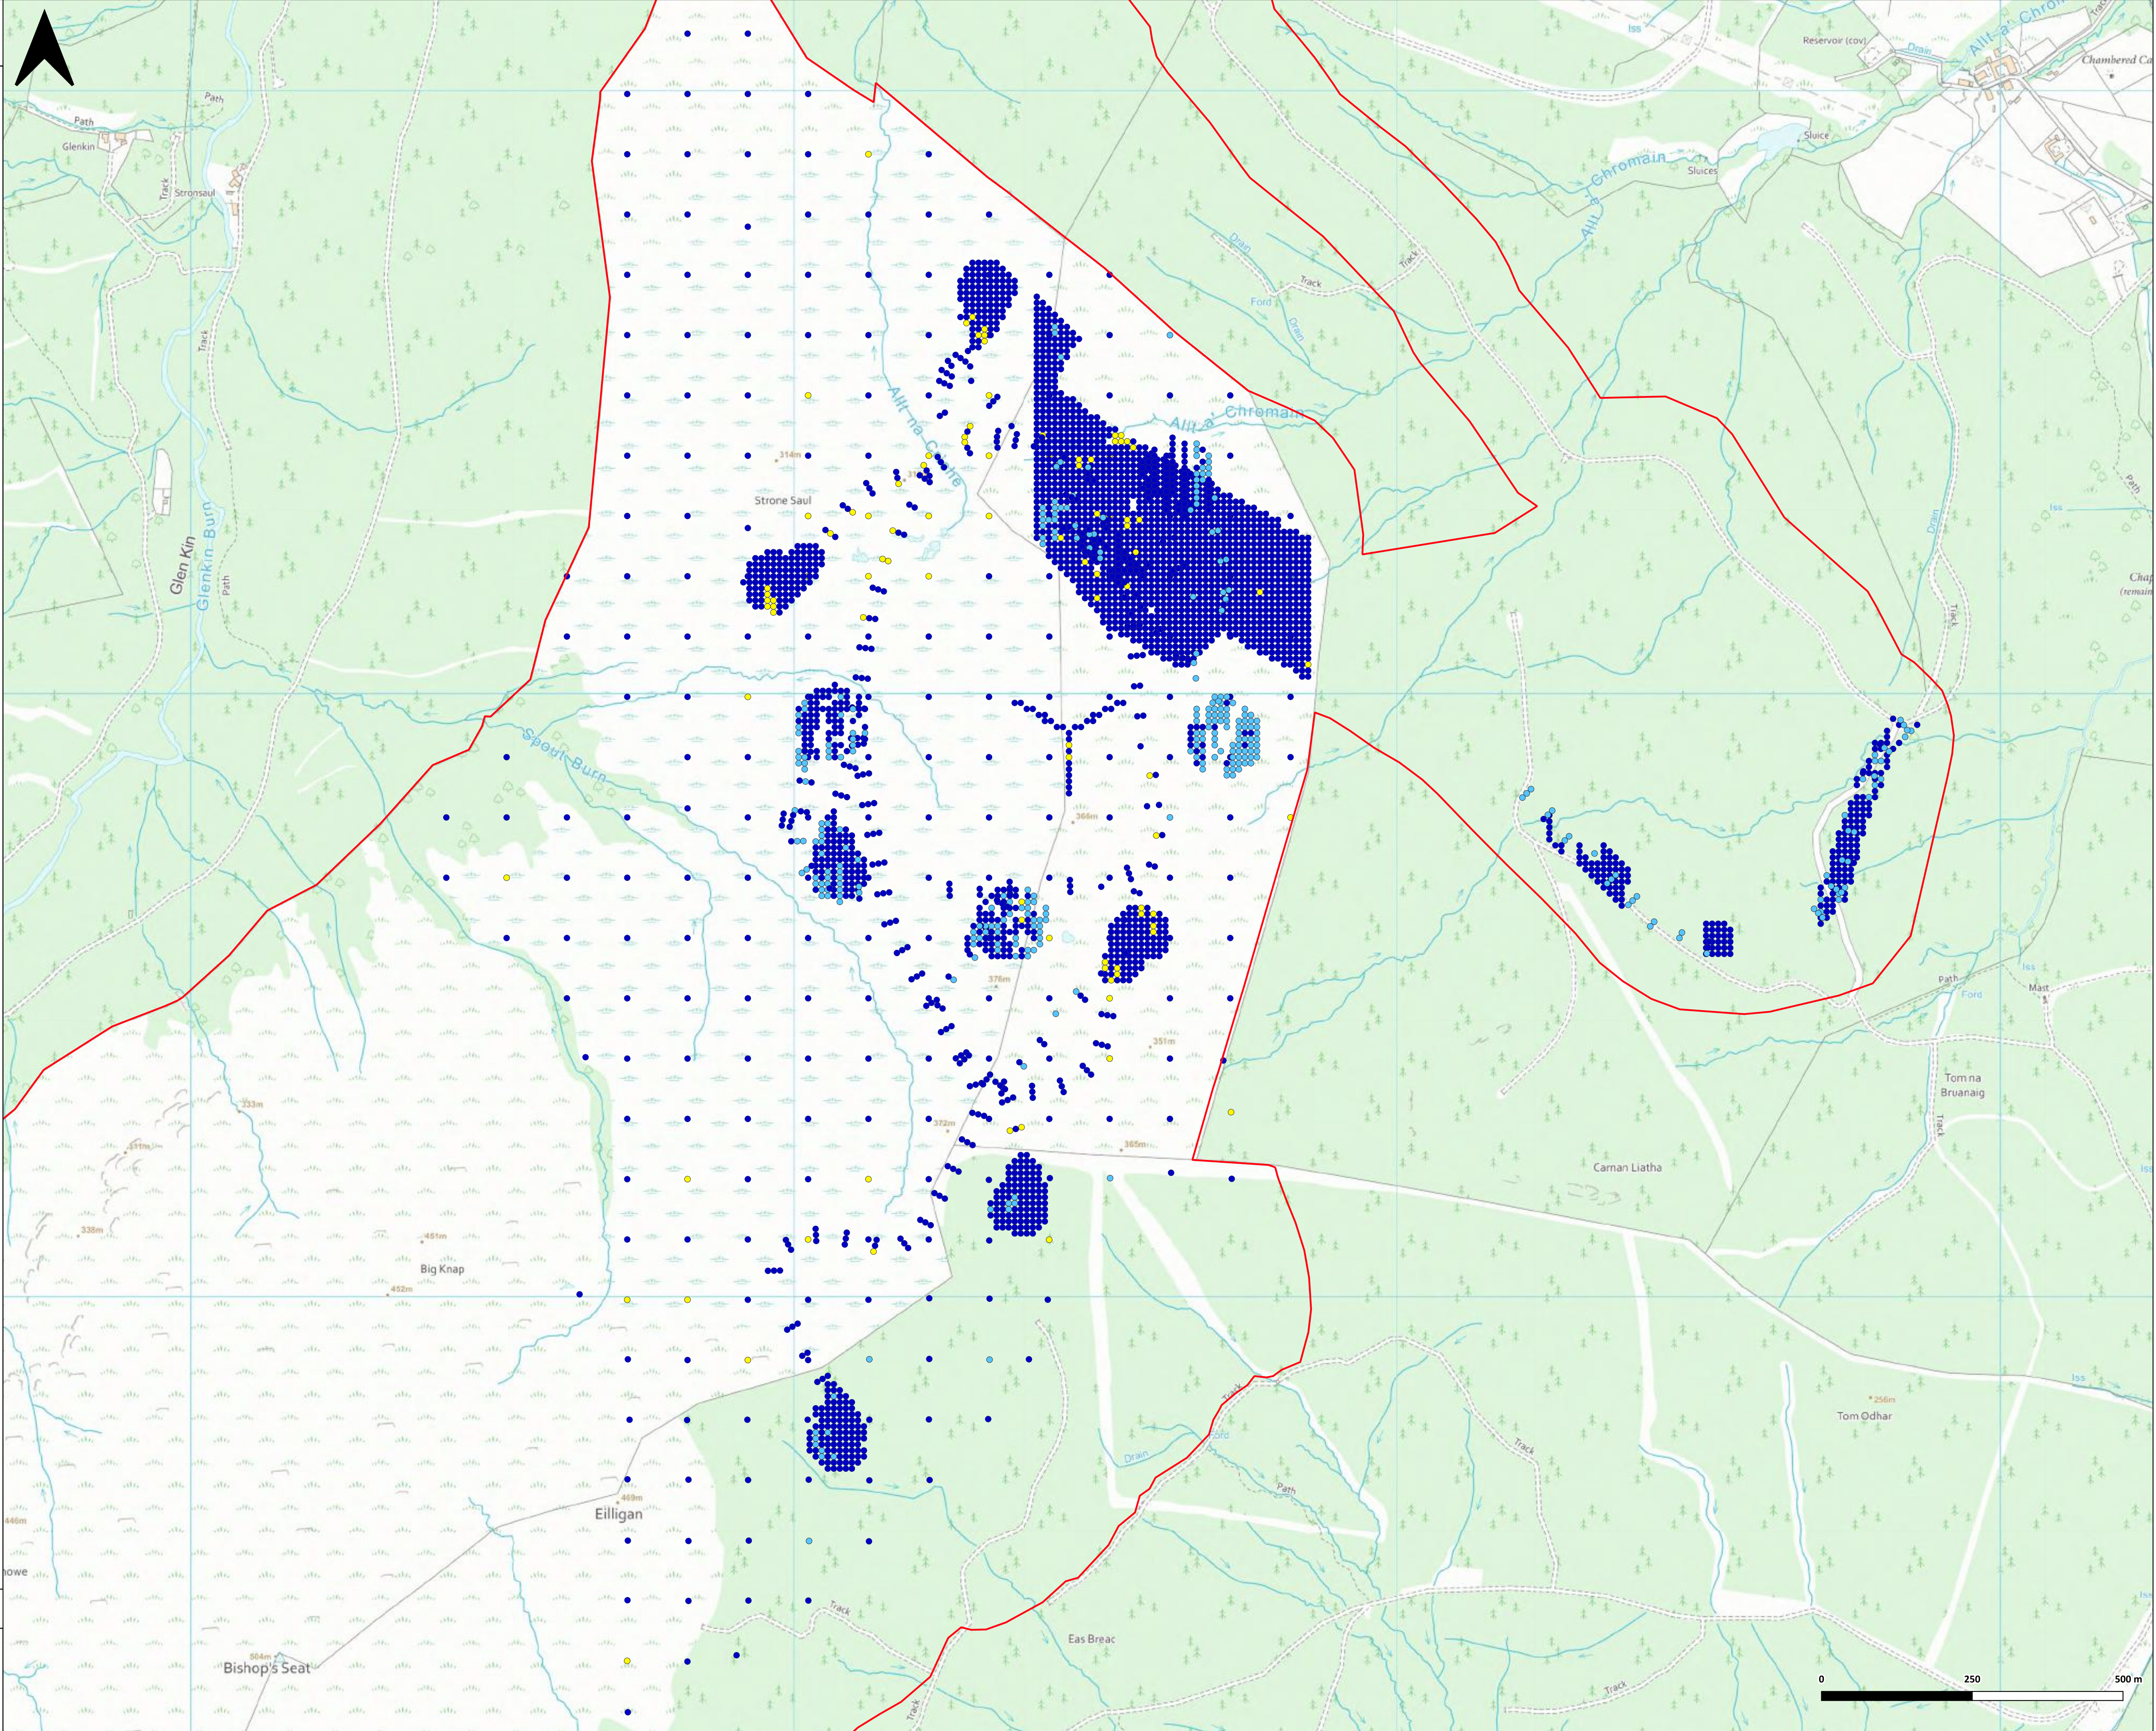

Reproduced from Ordnance Survey digital map data © Crown Copyright 2015. All rights reserved. Licence number AC000808122.

Client: Statkraft UK Ltd
Drawing By: Green Cat Renewables Ltd



Document Number: Figure C1
Version: 1
Author: DMA
Checked By: IFE
Approved By: RCO
Date: 04/07/2025




Key:

Site Boundary

Depth Score

- <0.5
- 0.5 - 1
- 1 - 2
- 2 - 3
- 3 +

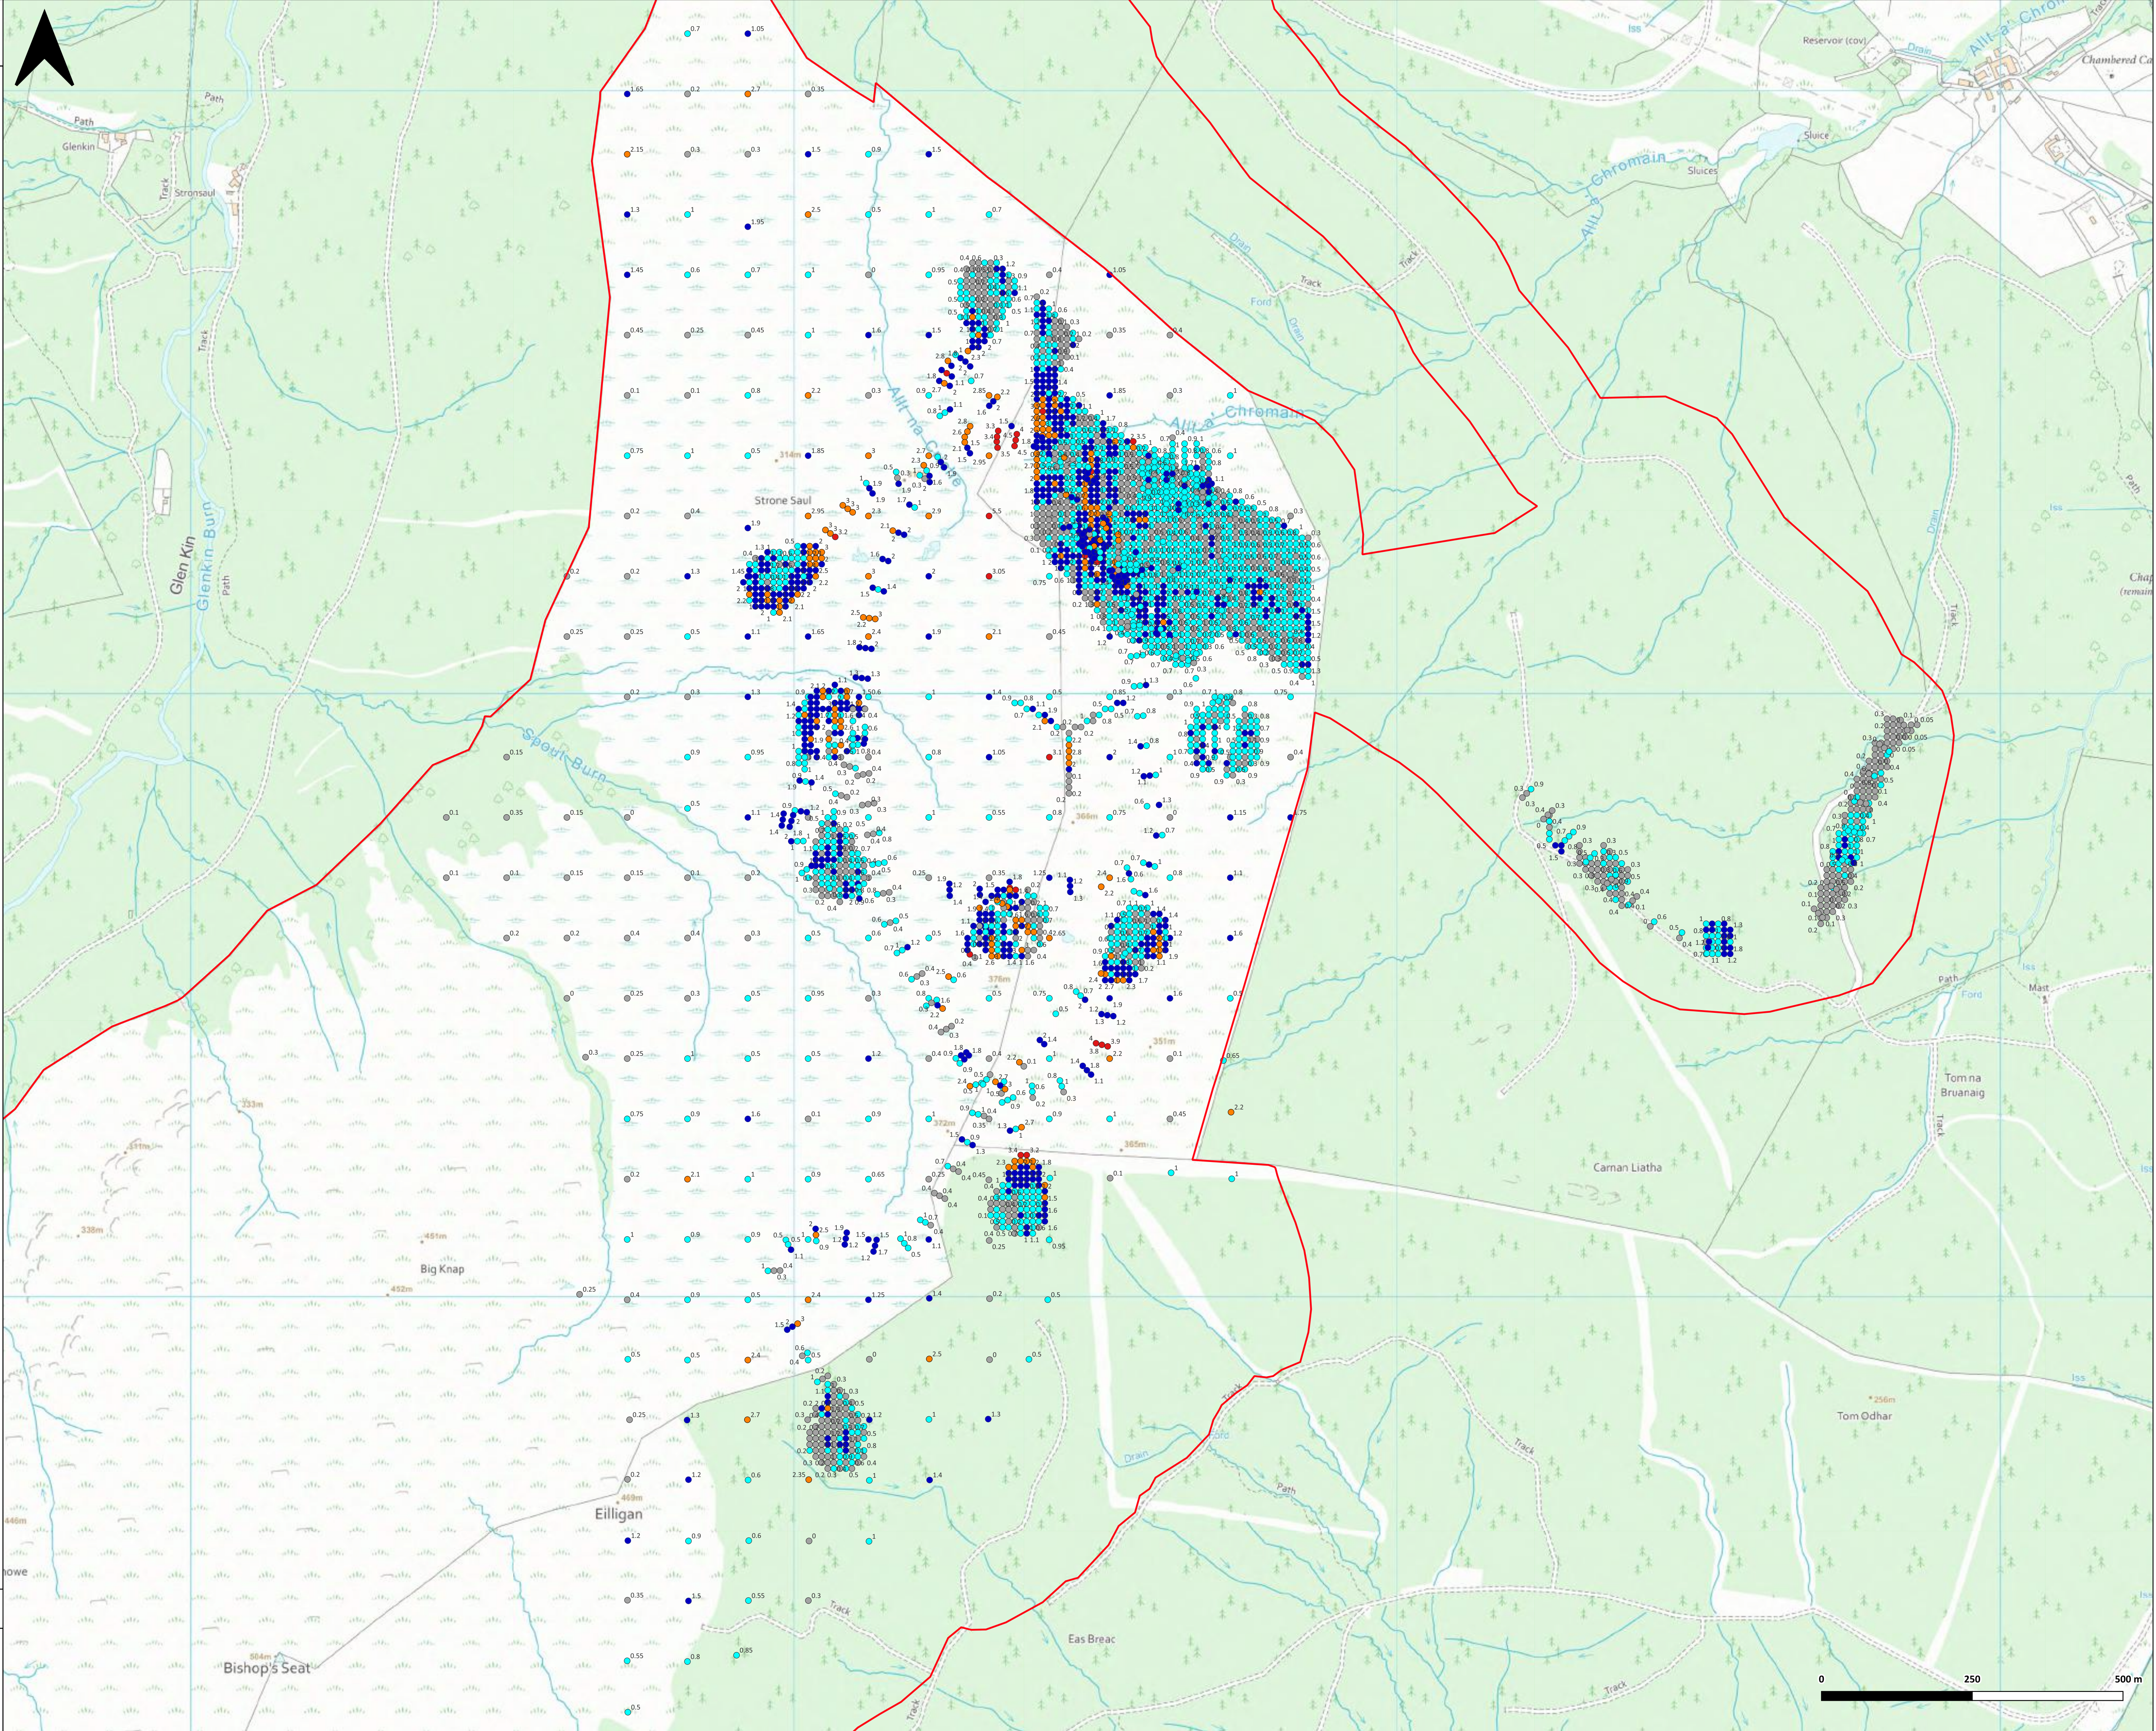

Reproduced from Ordnance Survey digital map data © Crown Copyright 2015. All rights reserved. Licence number AC000808122.

Client: Statkraft UK Ltd
Drawing By: Green Cat Renewables Ltd



Document Number: Figure C2
Version: 1
Author: DMA
Checked By: IFE
Approved By: RCO
Date: 04/07/2025




Key:

- Site Boundary
- New Access Tracks
- Upgraded Access Tracks
- Hardstanding
- Substation Hardstanding
- Construction Compounds

Resultant Hazard Score

- 1
- 2
- 3
- 4
- 5

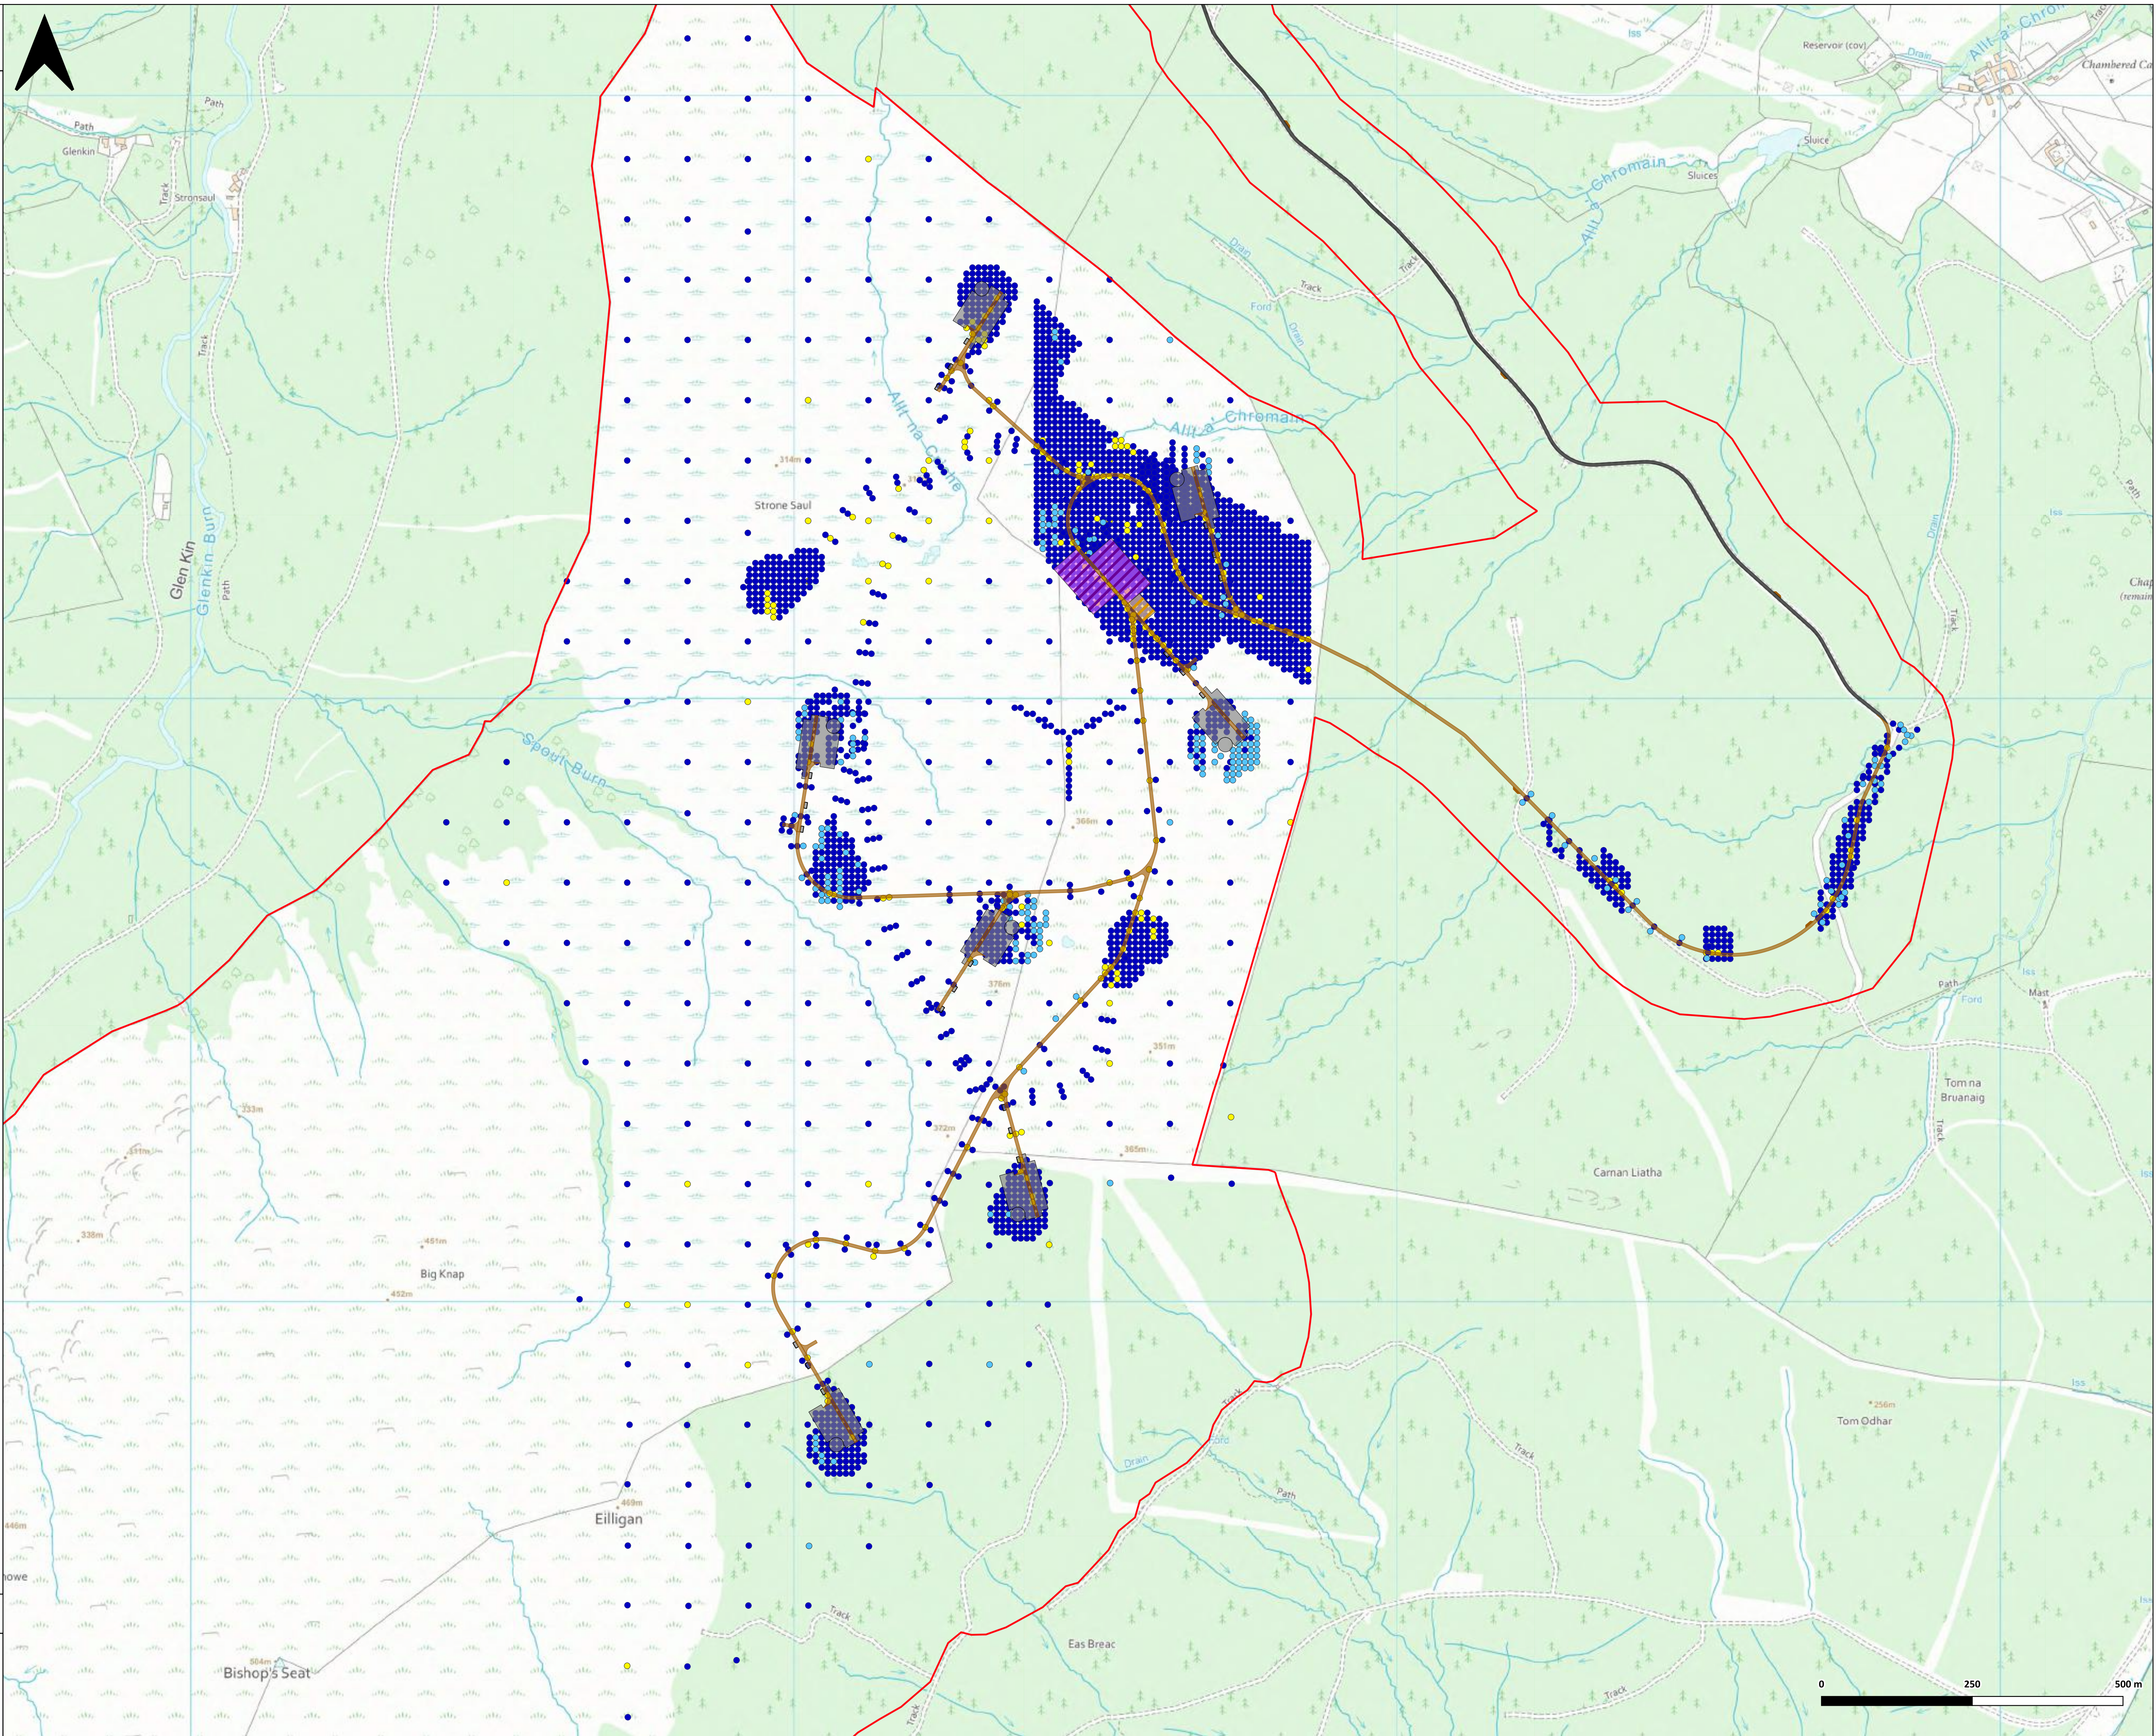

Reproduced from Ordnance Survey digital map data © Crown Copyright 2015. All rights reserved. Licence number AC000808122.

Client: Statkraft UK Ltd
Drawing By: Green Cat Renewables Ltd Statkraft


Document Number: Figure C3
Version: 1
Author: DMA
Checked By: IFE
Approved By: RCO
Date: 04/07/2025



Key:

- Site Boundary
- New Access Tracks
- Upgraded Access Tracks
- Hardstanding
- Substation Hardstanding
- Construction Compounds

- Risk Level
- Negligible
 - Low
 - Medium
 - High

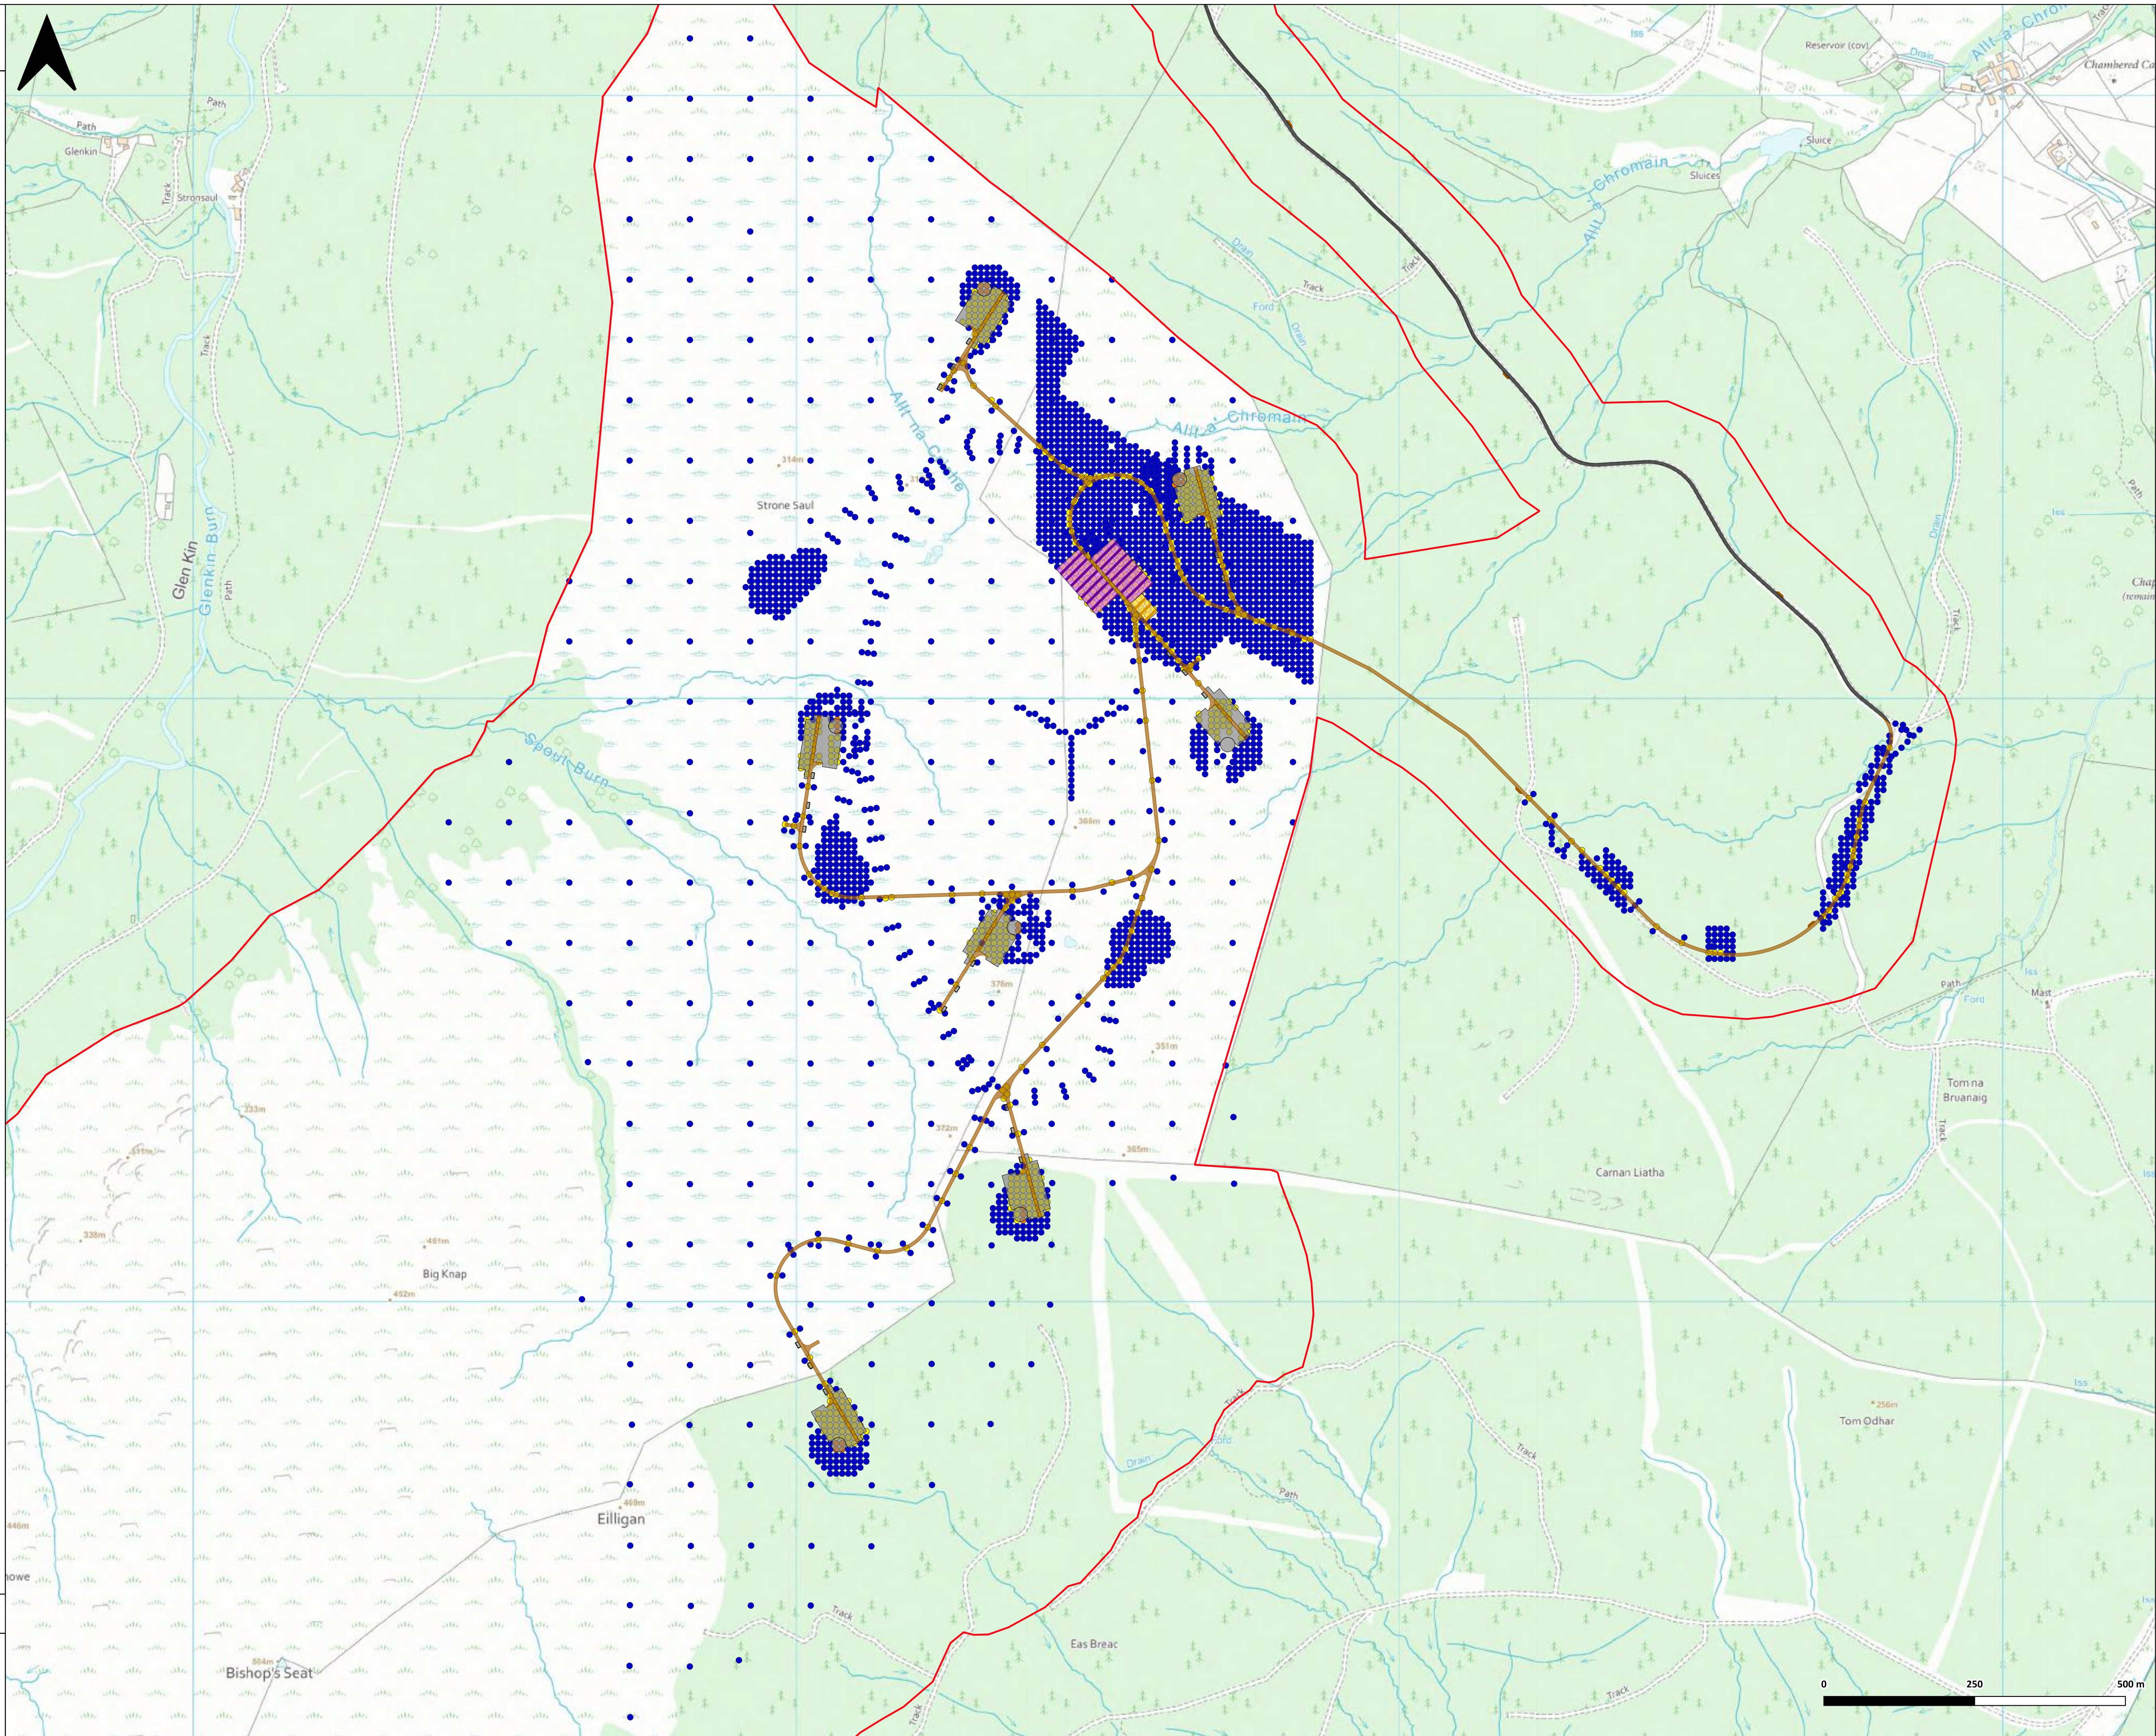

Reproduced from Ordnance Survey digital map data © Crown Copyright 2015. All rights reserved. Licence number AC000808122.

Client: Statkraft UK Ltd
Drawing By: Green Cat Renewables Ltd Statkraft

Document Number: Figure C4
Version: 1
Author: DMA
Checked By: IFE
Approved By: RCO
Date: 04/07/2025

