A3

This drawing is the copyright of STATKRAFT UK Limited and must not be reproduced in whole or in part or used in any manner without their written permission.

All dimensions are to be confirmed on site prior to commencement of work. Scale for planning purposes only.

Revisions:

Revision	Date	Revision Notes	Drawn	Inspected
01	31.10.24	First Issue	OB	JM
02	11.04.25	Internal Floorplan Added, Text Change in Titleblock	JC	AR
03	17.04.25	Amended As Per Comments	OB	AR

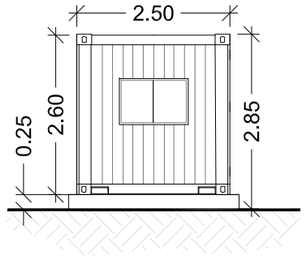

SIDE VIEW

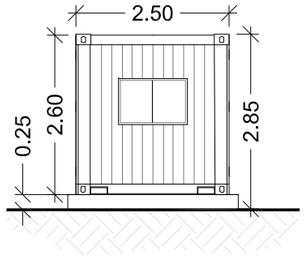

SIDE VIEW

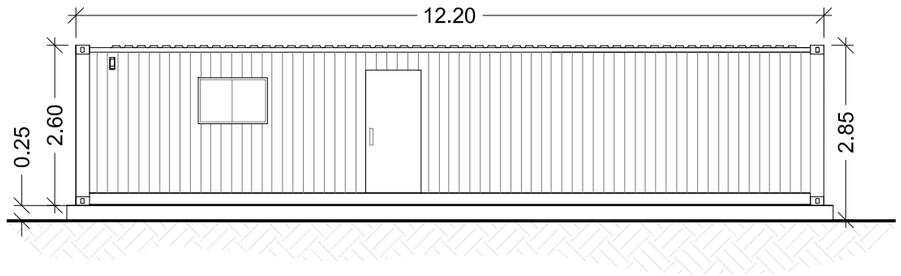

FRONT ELEVATION

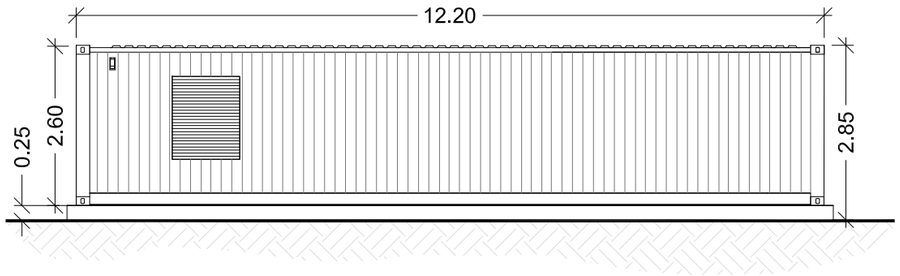

BACK ELEVATION

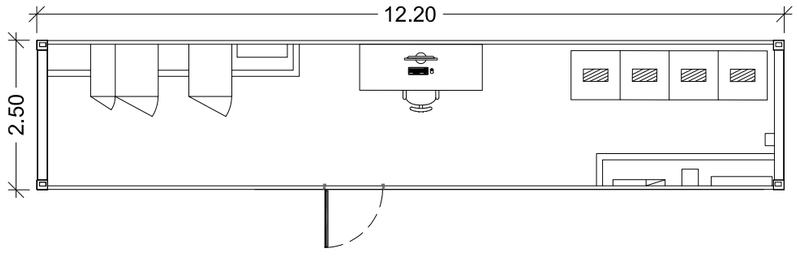

PLAN VIEW

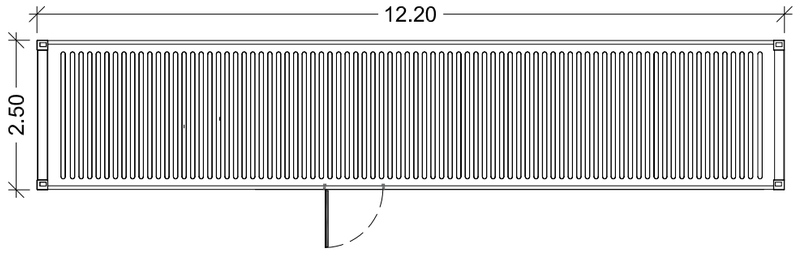

ROOF VIEW

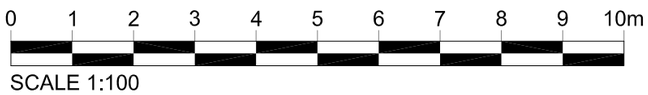

SCALE 1:100

LEGEND:

Western Bess Array

X = 474488.7678
Y = 226664.5790

+

X = 474581.0345
Y = 226708.3559

Eastern Bess Array

X = 474728.3490
Y = 226918.3903

+

X = 474772.4577
Y = 226825.4269

Project:

East Claydon BESS Site

Consultant:

Statkraft

Statkraft UK Ltd.
19th Floor, 22 Bishopsgate
London, EC2N 4BQ

Tel: +44 (0) 20 7549 1000

Drawn by:

CADmando
2D , 3D CAD & BIM SERVICES

CADmando Design & Draughting Solutions Ltd
Unit B2, The Courtyard, Severn Drive, Tewkesbury Business Park, GL20 8GD

Tel: +44 (0) 1684 850019
Mob: +44 (0) 7814436910

Status:

PLANNING

Drawing Title:

Standard Detalls:
Control Container

Drawn:	Checked:	First Issued:
OB	JM	31.10.2024

Project Code: **STA008-** Drawing Number: **SD-03**

Sheet Size:	Scale:	Revision:
A3	**1:100**	**03**