A0

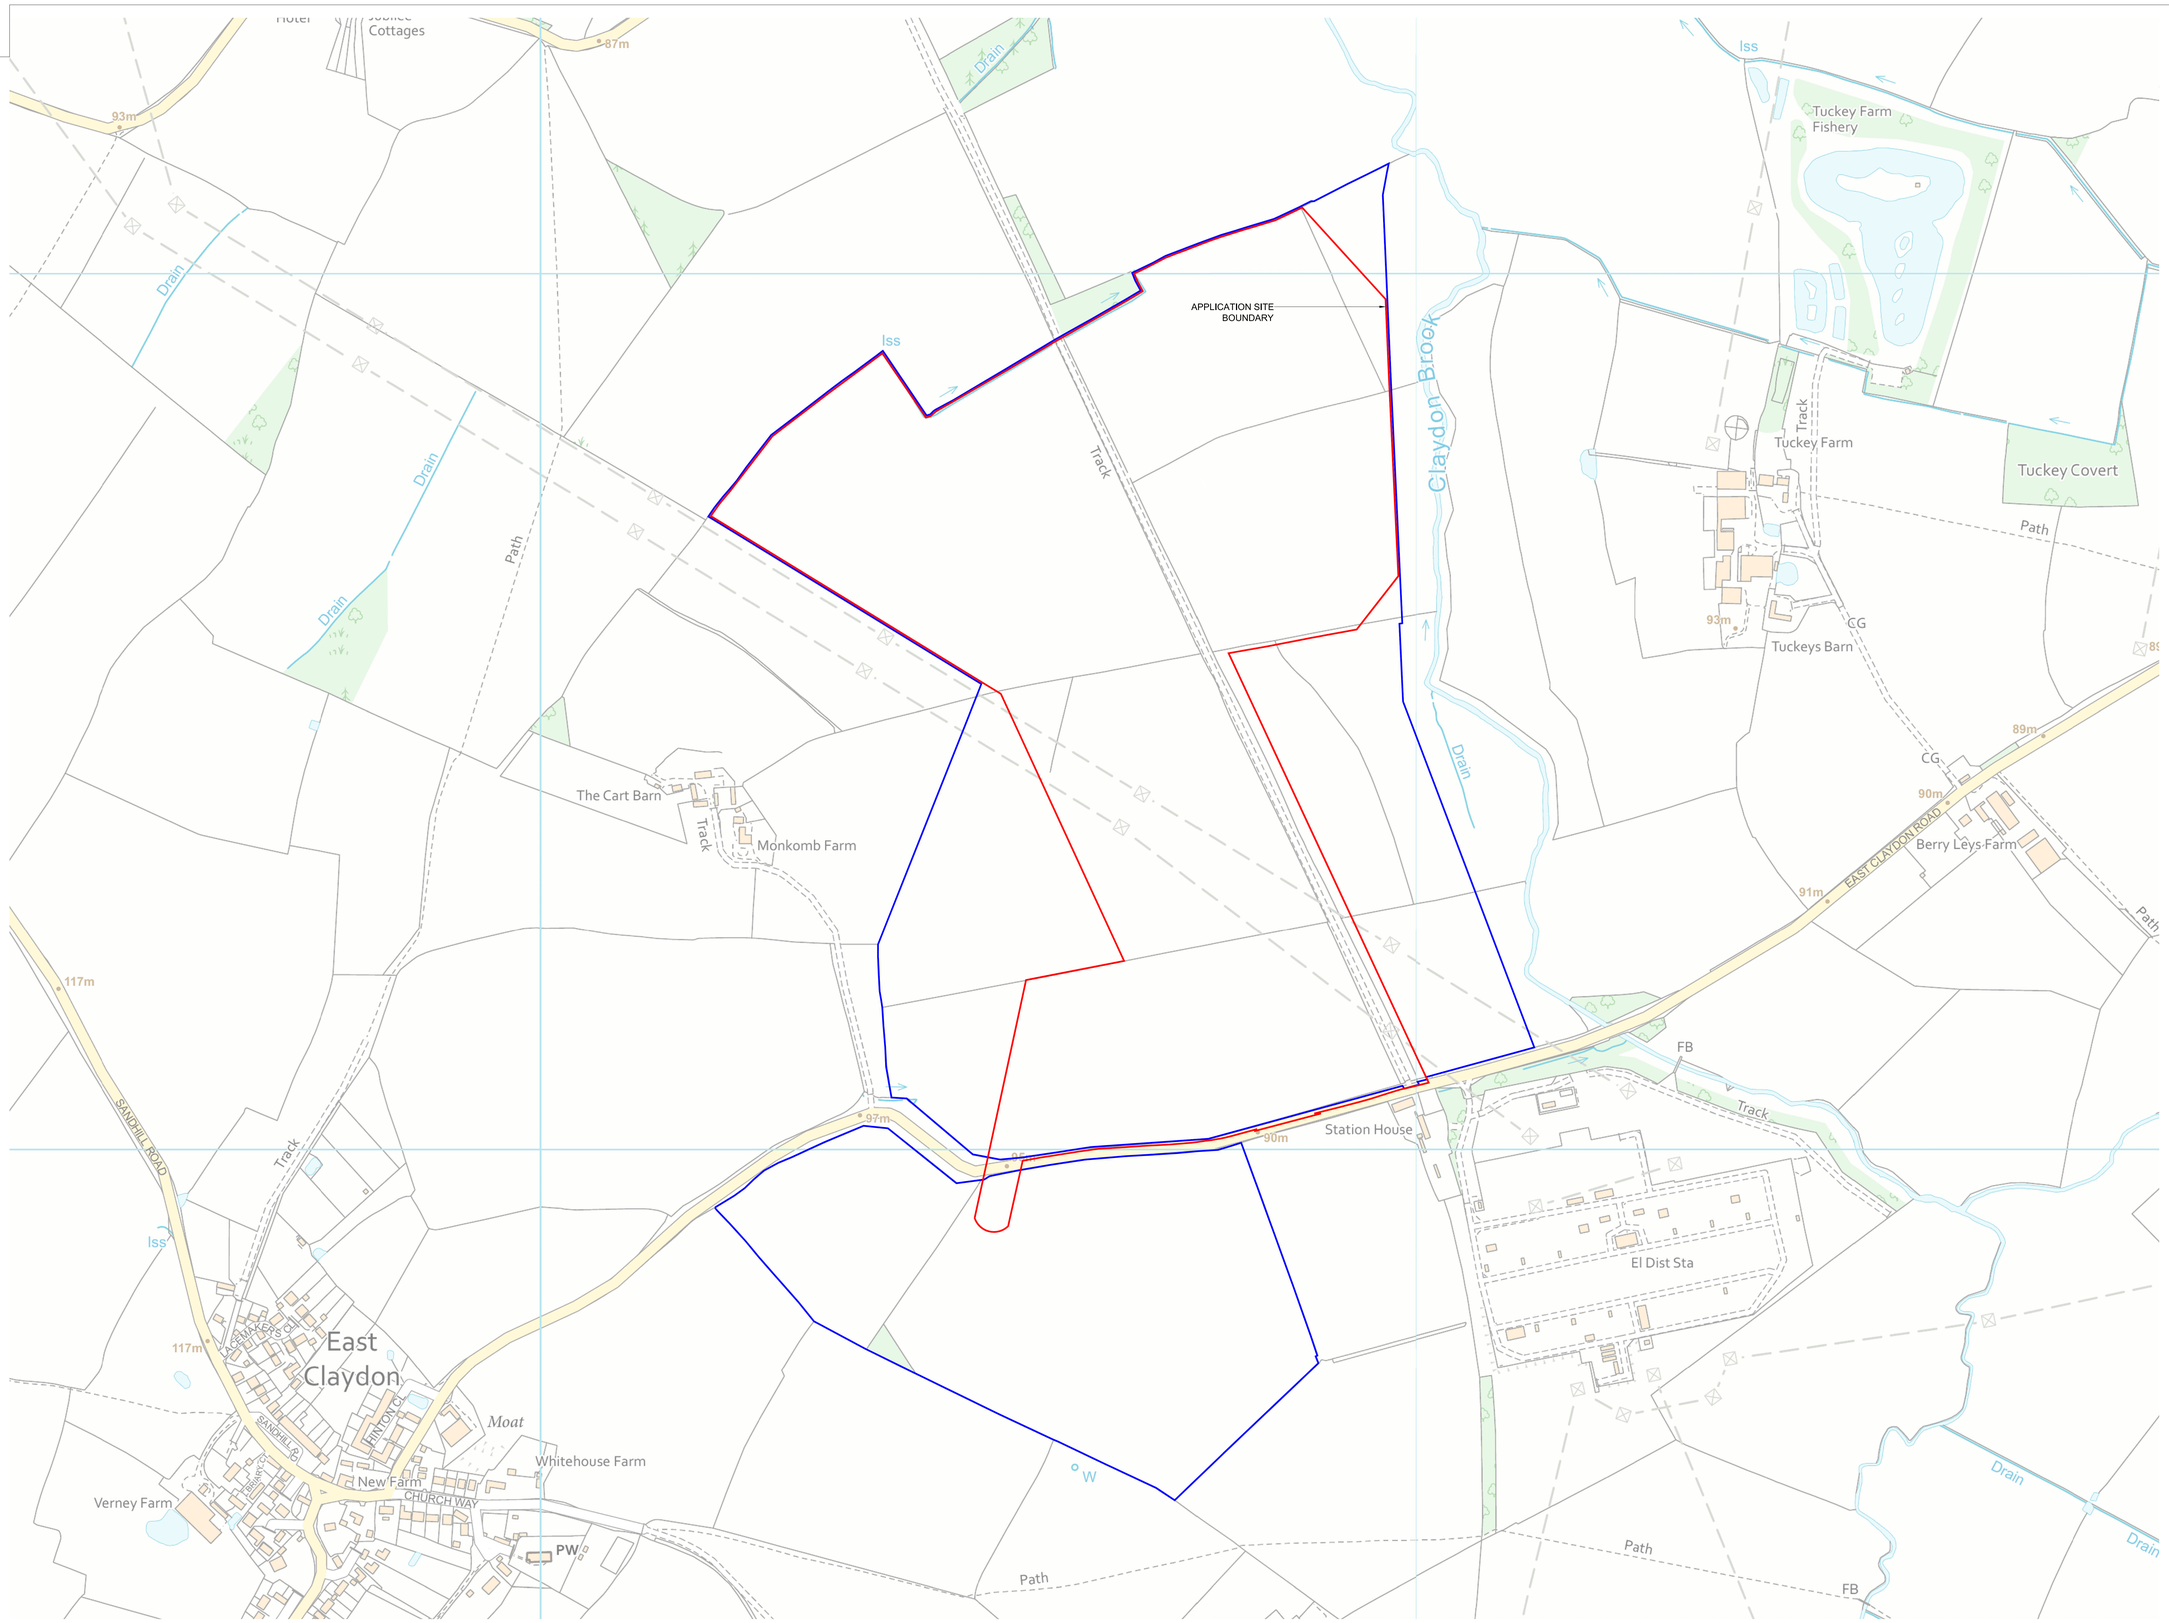

This drawing is the copyright of STATKRAFT UK Limited and must not be reproduced in whole or in part or used in any manner without their written permission.

All dimensions to be confirmed on site prior to commencement of work. Scale for planning purposes only

Revisions:

Revision	Date	Revision Notes	Drawn	Inspected
01	10.04.24	First Issue	OB	JM
02	02.09.24	Amended Red Line per Ilat	OB	JM
03	02.09.24	Titleblock changes	OB	JM
04	18.10.24	RLB/BLB amended	OB	JM
05	20.01.25	RLB amended	OB	JM
06	14.03.25	RLB amended	OB	JM
07	04.04.25	RLB amended	OB	JM
08	29.04.25	RLB amended	OM	JM

LEGEND:

LAND WITHIN APPLICANTS CONTROL

APPLICATION SITE BOUNDARY

Project:
East Claydon Greener Grid Park

Client:
Statkraft

Statkraft UK Ltd.
10th Floor, 22 Bishopsgate
London, EC2N 4BQ
Tel: +44 (0) 20 7549 1000

Drawn by:
CADmando
2D , 3D CAD & BIM SERVICES

CADmando Design & Draughting Solutions Ltd
Unit B2, The Courtyard, Severn Drive, Tewkesbury Business Park, GL20 8GD
Tel: +44 (0) 1684 850019
Mob: +44 (0) 7814436910

Status:
PLANNING

Drawing Title:
East Claydon Site Location Plan

Drawn:	Checked:	First Issued:
OB	JM	10.04.2024

Project Code:	Drawing Number:	
STA008-	SP-01	

Sheet Size:	Scale:	Revision:
A0	1:2500	08

1 EAST CLAYDON SITE LOCATION PLAN

Scale: 1:2500@A0

0 50 100 150 200 250m
SCALE 1:2500