Project Management Initials: CA Designer: LC Checked: SY Approved: CS

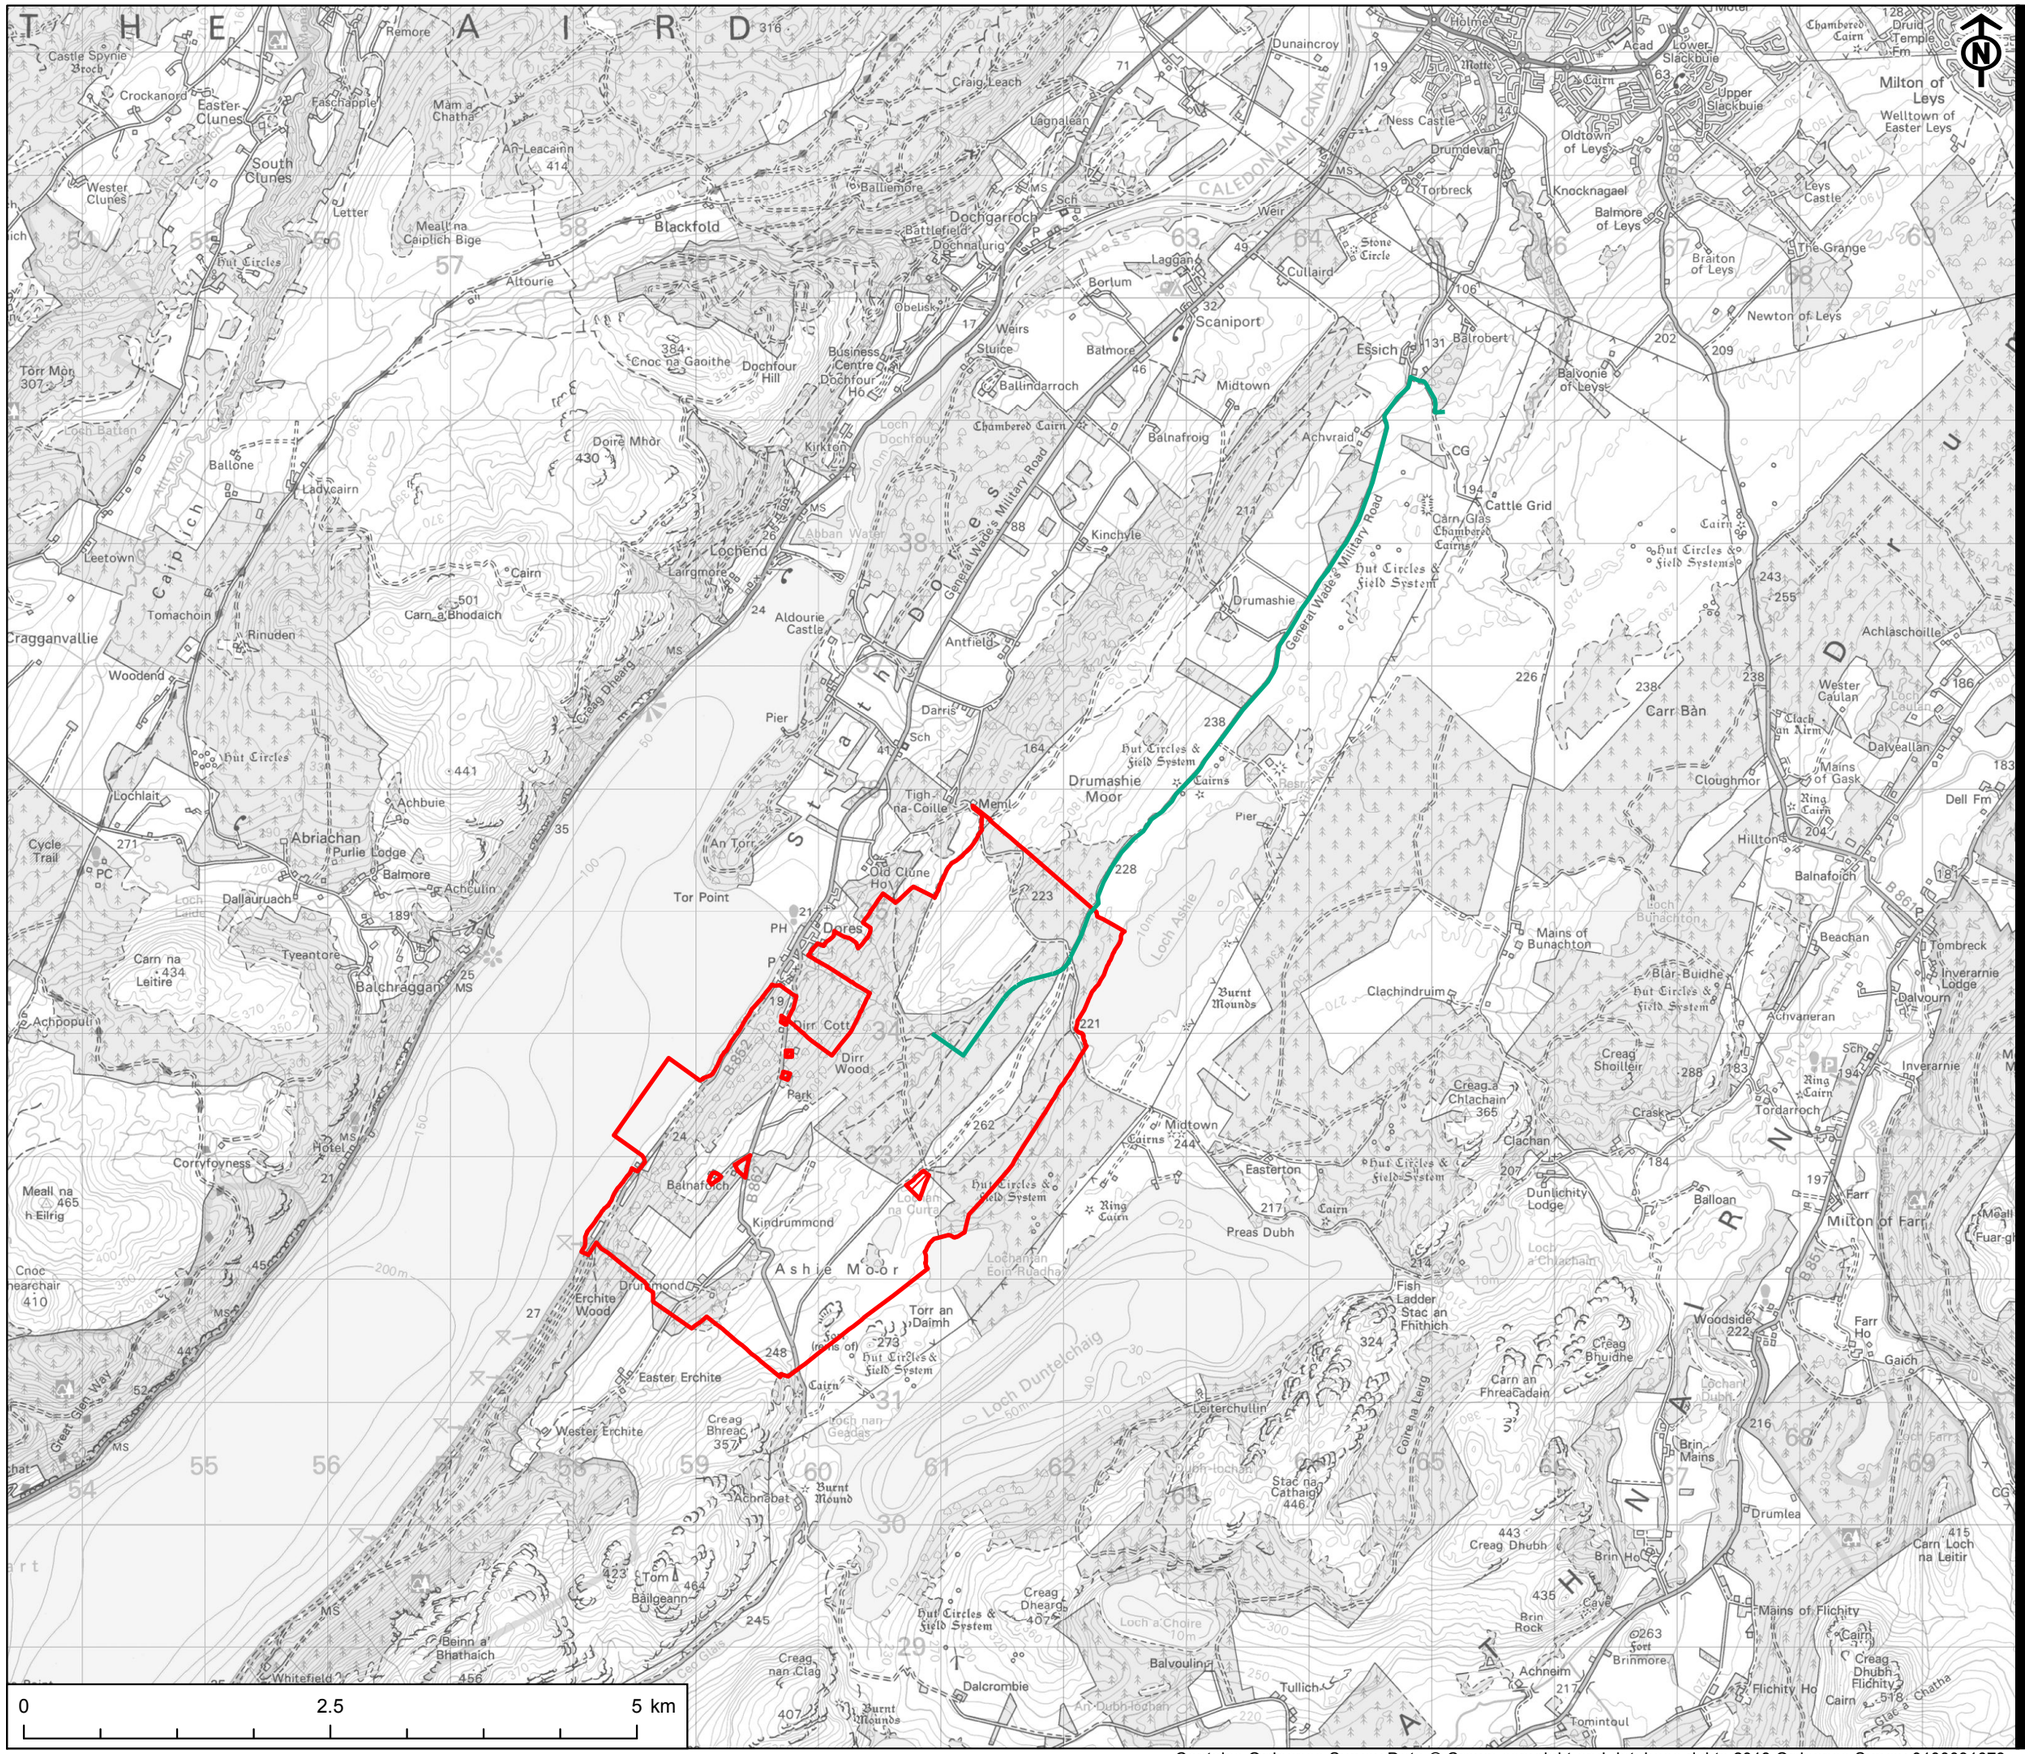

Contains Ordnance Survey Data © Crown copyright and database rights 2018 Ordnance Survey 0100031673

This drawing has been produced for the use of AECOM's client. It may not be used, modified or relied upon by third parties, except as agreed by AECOM or as required by law. AECOM accepts no responsibility, and denies any liability whatsoever, to any party that uses or relies upon this drawing without AECOM's express written consent.
All dimensions are indicative and in metres unless otherwise noted. Do not scale this document.

AECOM

PROJECT
RED JOHN PUMPED STORAGE HYDRO

CLIENT
ILI (Highlands PSH) Ltd.

KEY
- Development Site boundary
- Excluded from Development Site boundary
- Indicative grid connection route

TITLE
FIGURE 2.26
INDICATIVE GRID CONNECTION

REFERENCE
RJ_181031_EIA_2.26_v1

SHEET NUMBER	DATE
1 of 1	31/10/18