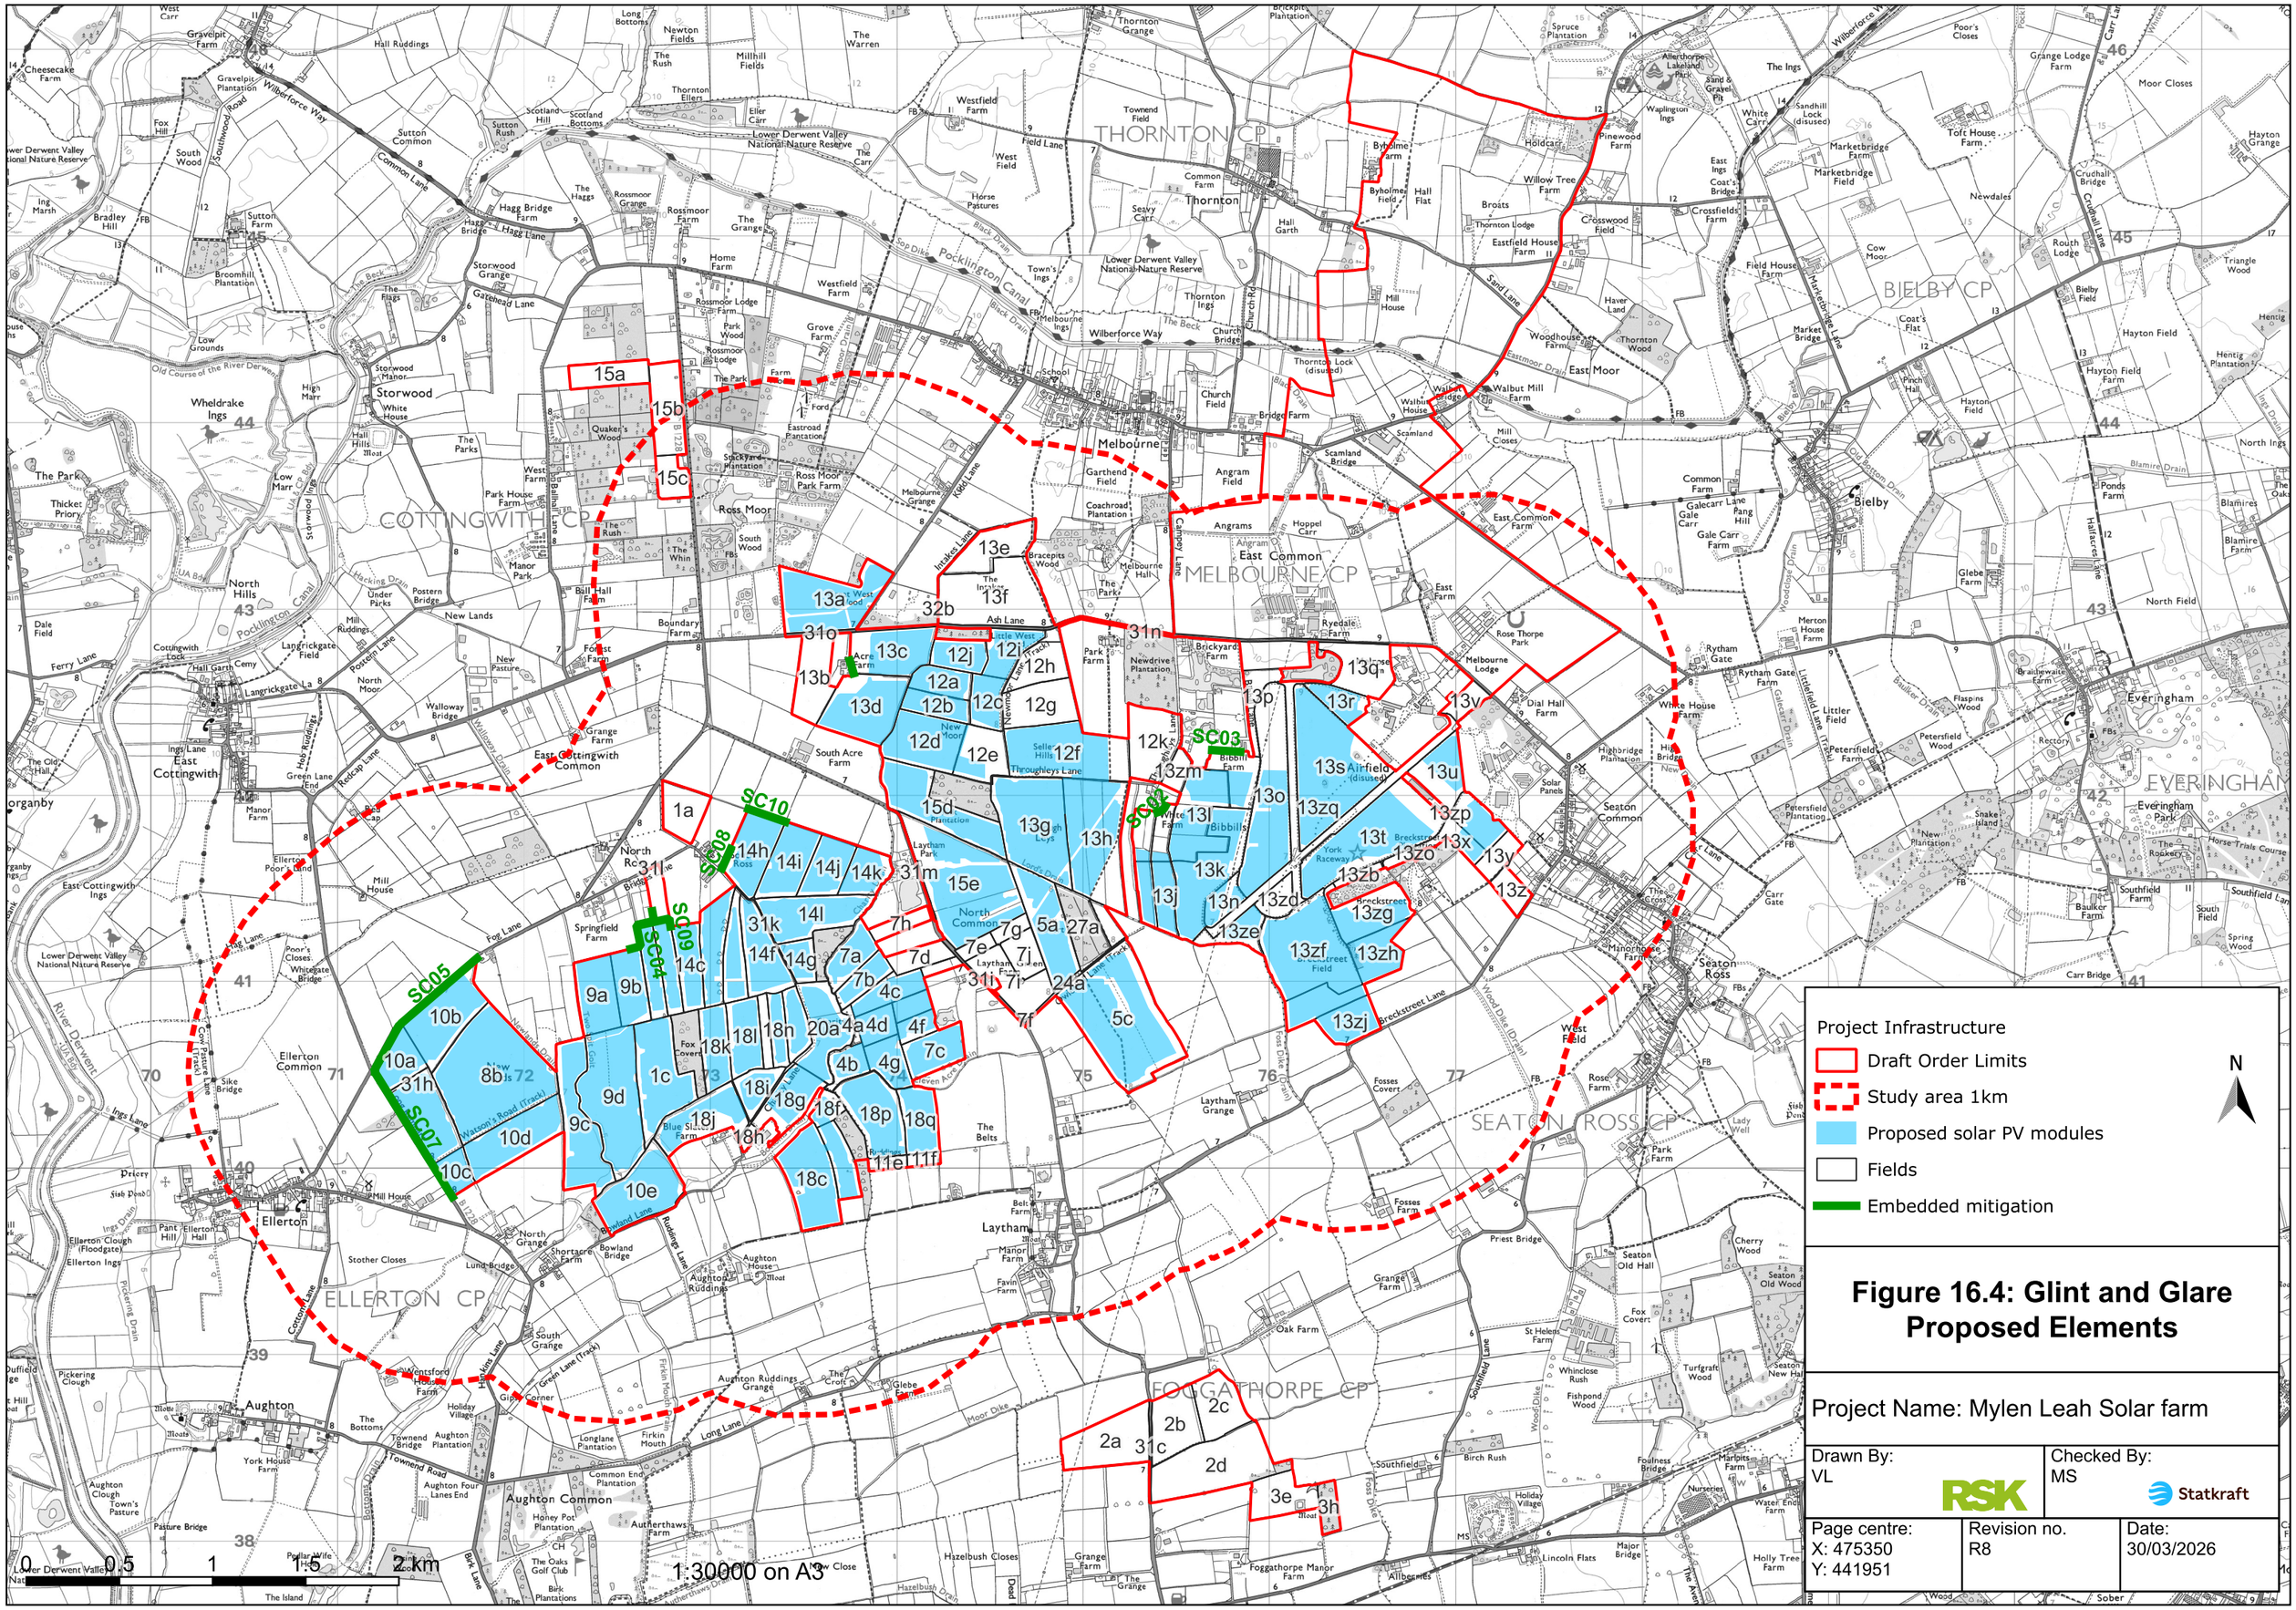

Figure 16.4: Glint and Glare Proposed Elements

Project Name: Mylen Leah Solar farm

Drawn By: VL	Checked By: MS	
Page centre: X: 475350 Y: 441951	Revision no. R8	Date: 30/03/2026

© Crown copyright and database rights [2025] Ordnance Survey AC0000808122