© Statkraft

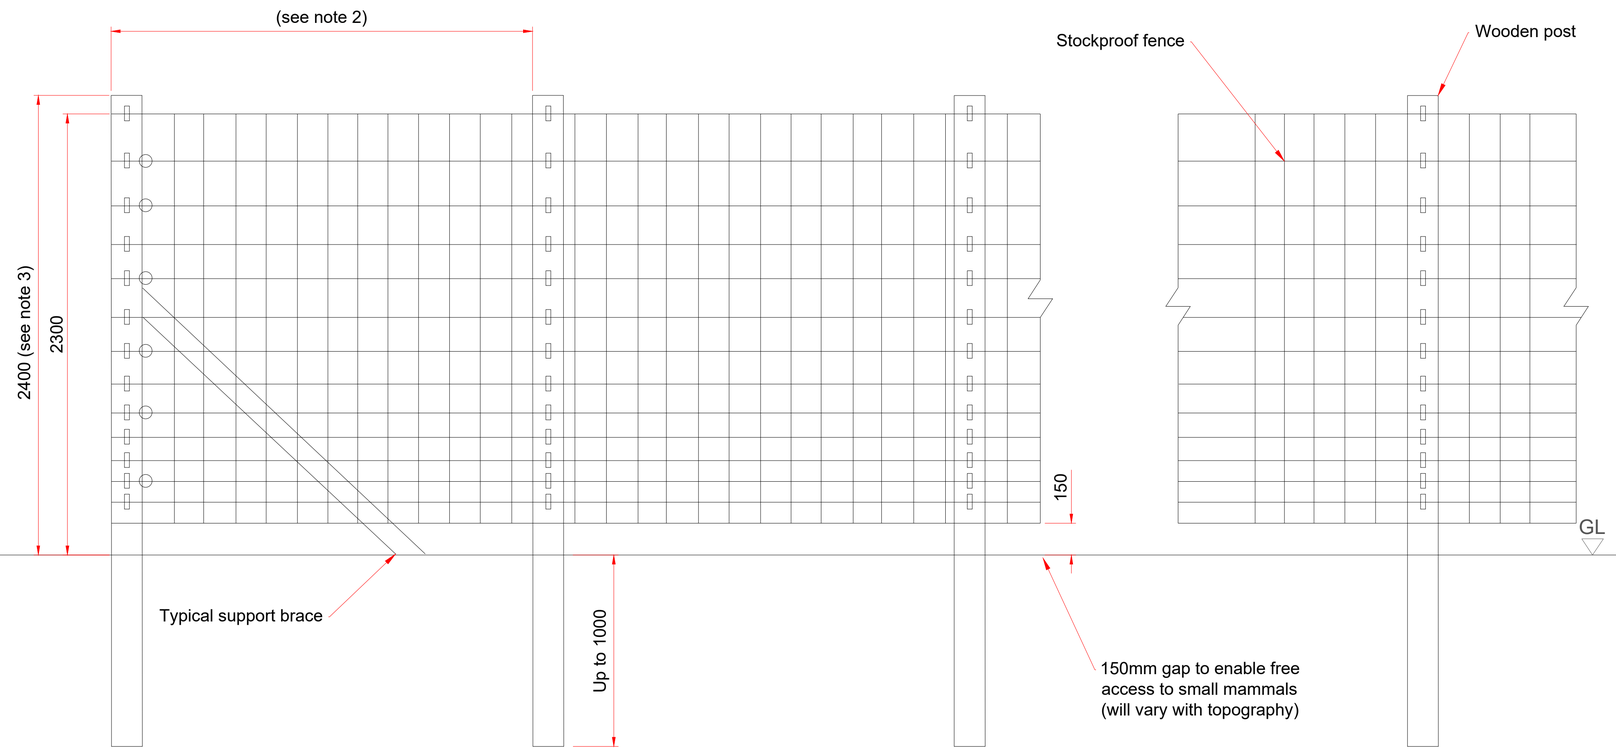

0m 0.2m 0.4m 0.6m 0.8m 1m

REFERENCES

SUMMARY NOTES

1. All dimensions are indicative and in mm unless otherwise stated.
2. Distance between successive fence posts to be site specific and decided by subcontractor.
3. Fence height will vary due to site topography
4. Stock proof mesh design and fixings to be decided by contractor

LEGEND

PROPOSAL ONLY
NOT CDM 2015 COMPLIANT

Statkraft

Main office in Oslo
Lilleakerveien 6,
P.O. Box 200, Lilleaker
NO-0216, Oslo

T +47 24 06 70 00
F +47 24 06 70 01

info@statkraft.com
www.statkraft.com

© Statkraft copyright in the drawings, information and data recorded in this document ("the information") is the property of Statkraft. This document and the information are solely for the use of the authorised recipient and this document may not be used, copied or reproduced in whole or part for any purpose other than that for which it was supplied

REV	DATE	DESCRIPTION	DRAWN	APPROVE
0	02/07/2021		CPE	GH

Perimeter fence detail	SCALE 1:16 @ A1
SKUKX-SHEEP-000-MCS-203	SHEET 1 of 1

statkraft prints on recycled paper, please recycle