


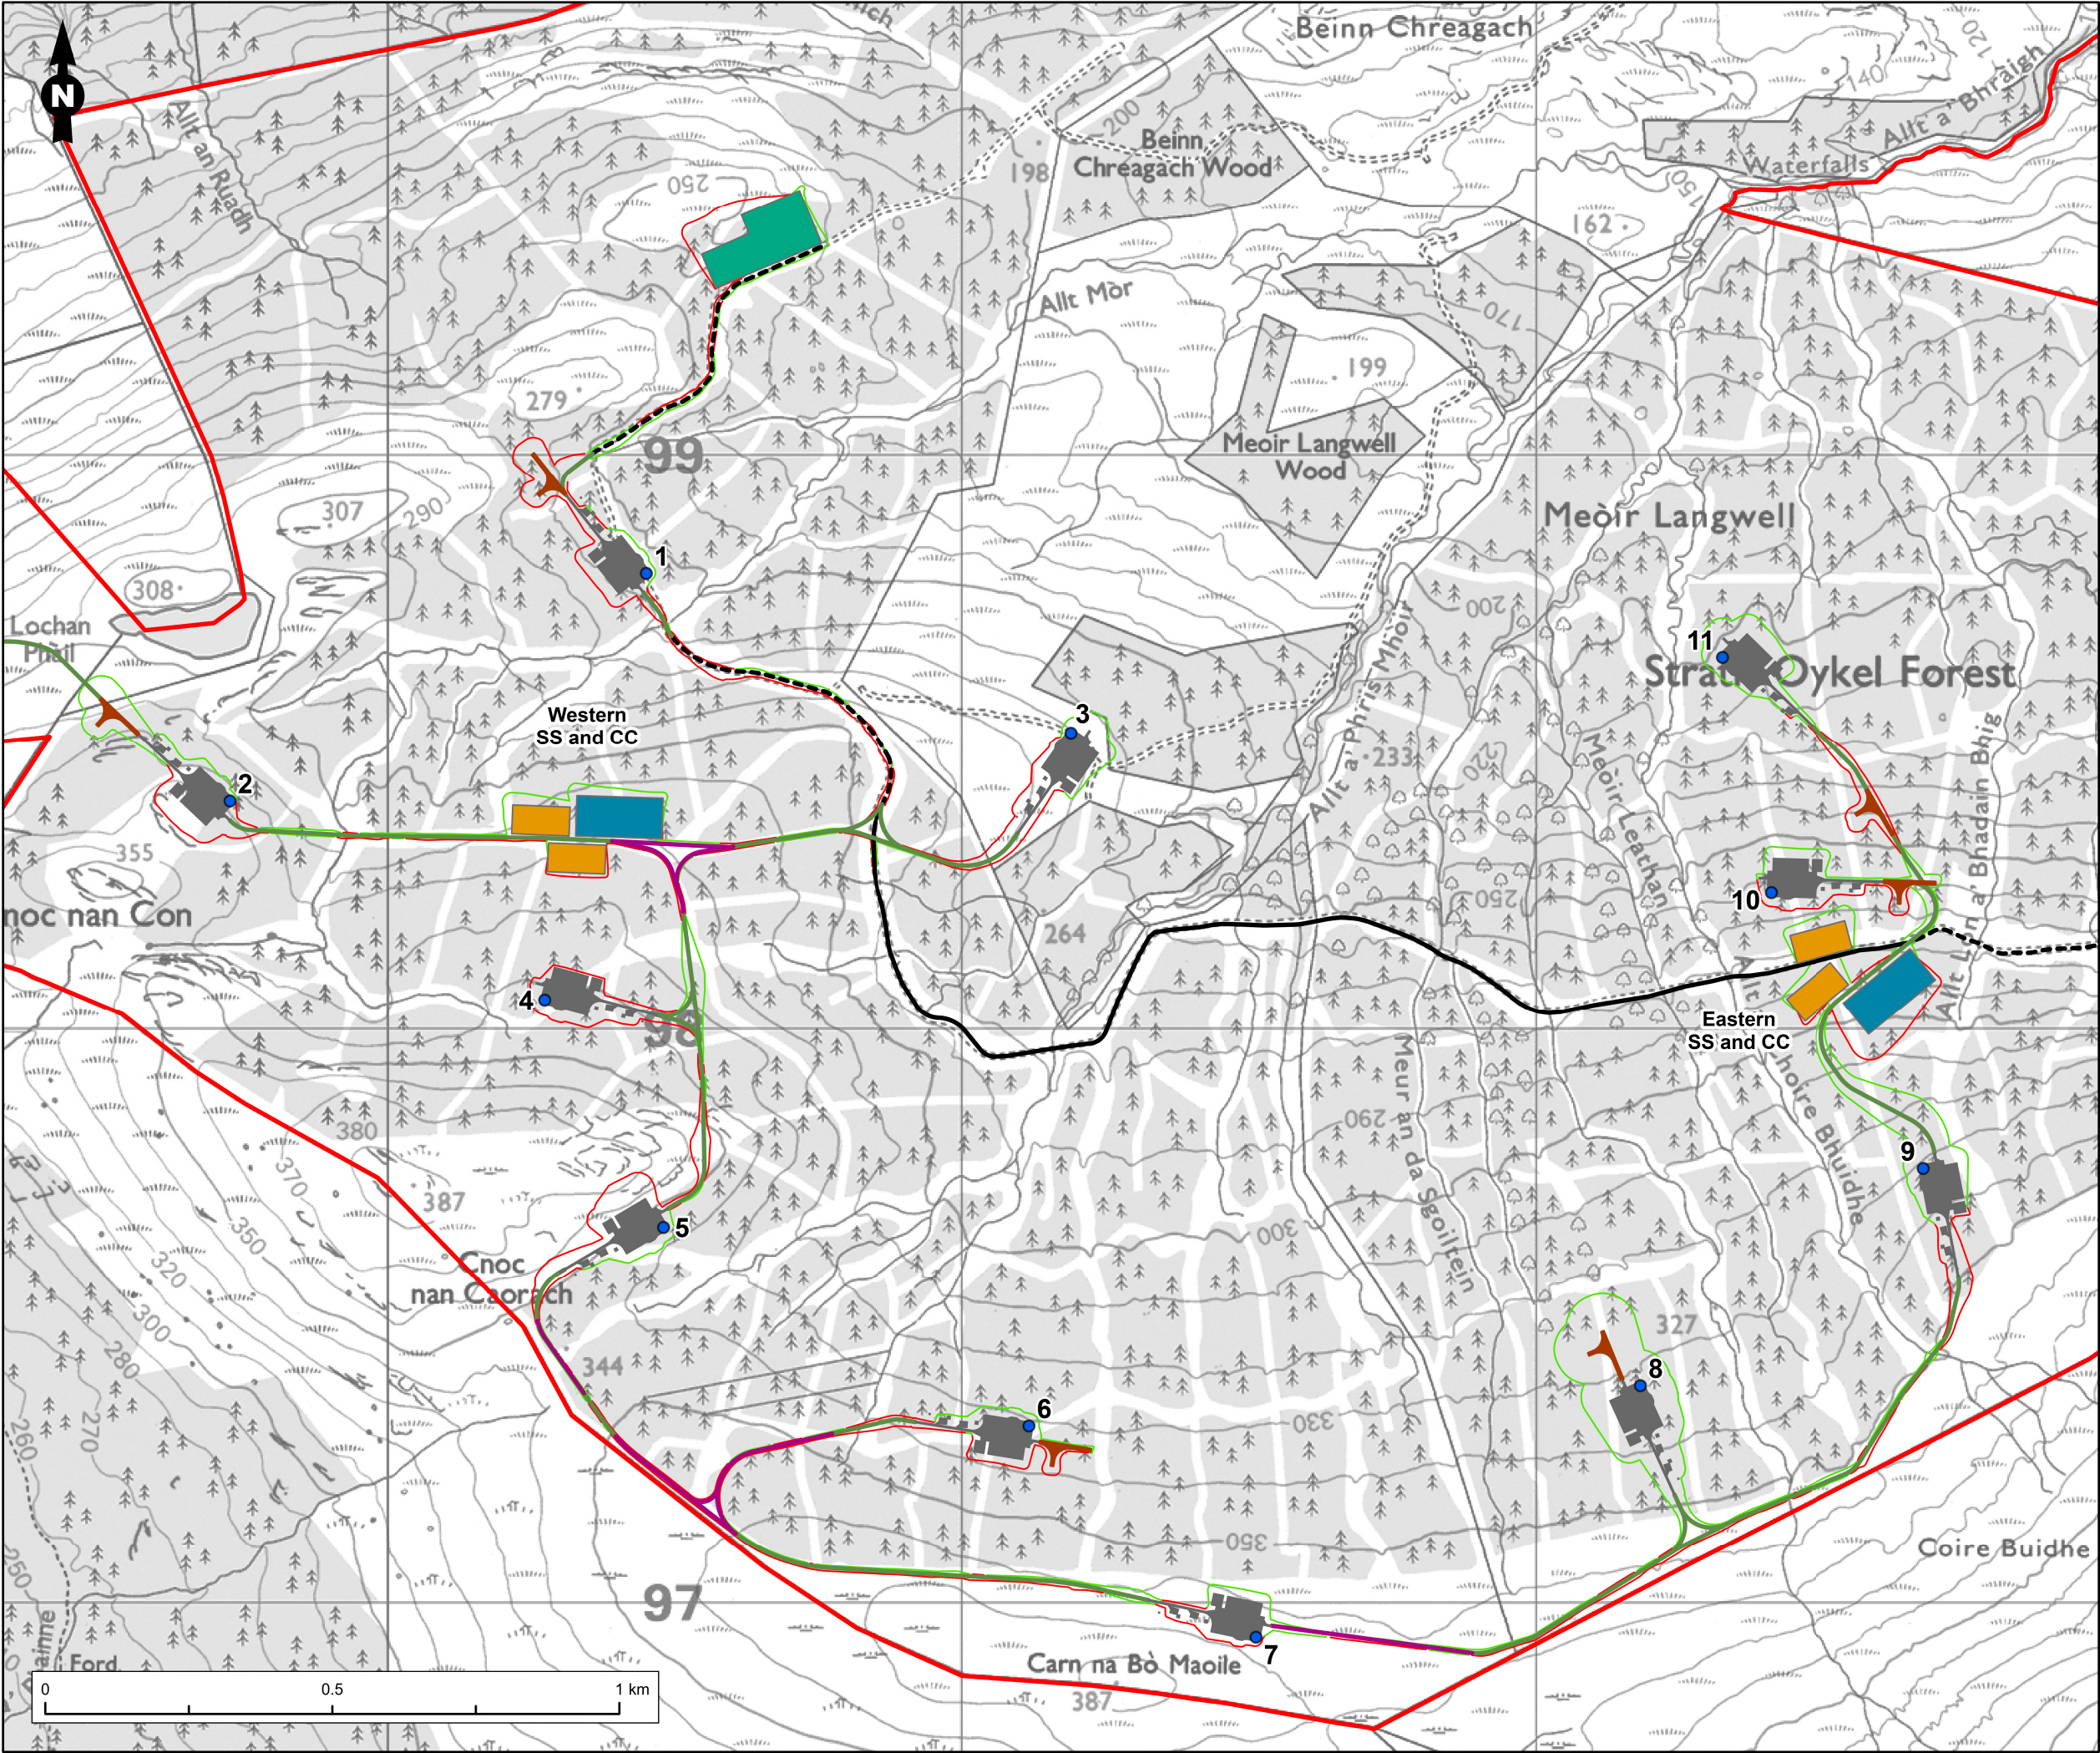

Legend

Site Boundary

Proposed Turbine

Proposed Infrastructure

Proposed Turning Head

Proposed Hardstanding

Proposed Substation

Proposed Temporary Construction Compound

Proposed Borrow Pit

Access Track

Existing Access Track - No Upgrade

Existing Access Track To Be Upgraded As Required

Proposed Access Track

Proposed Access Tracks - Floating

Earthworks

Earthworks-Cut

Earthworks-Fill

Figure Title

Proposed Earthworks

Project Name

Coille Beith Wind Farm

Project No./Fily ID

1620016742 / REH2024N00315

Date

May 2025

Figure No.

2.1b

Revision

1.0

Prepared By

RS

Scale

1:11,000 @A3

Client

Statkraft

 Statkraft

 RAMBOLL