


1620016742-RAM-MA-IA-00069_Fig3.1DesignEvolution_05.pagx

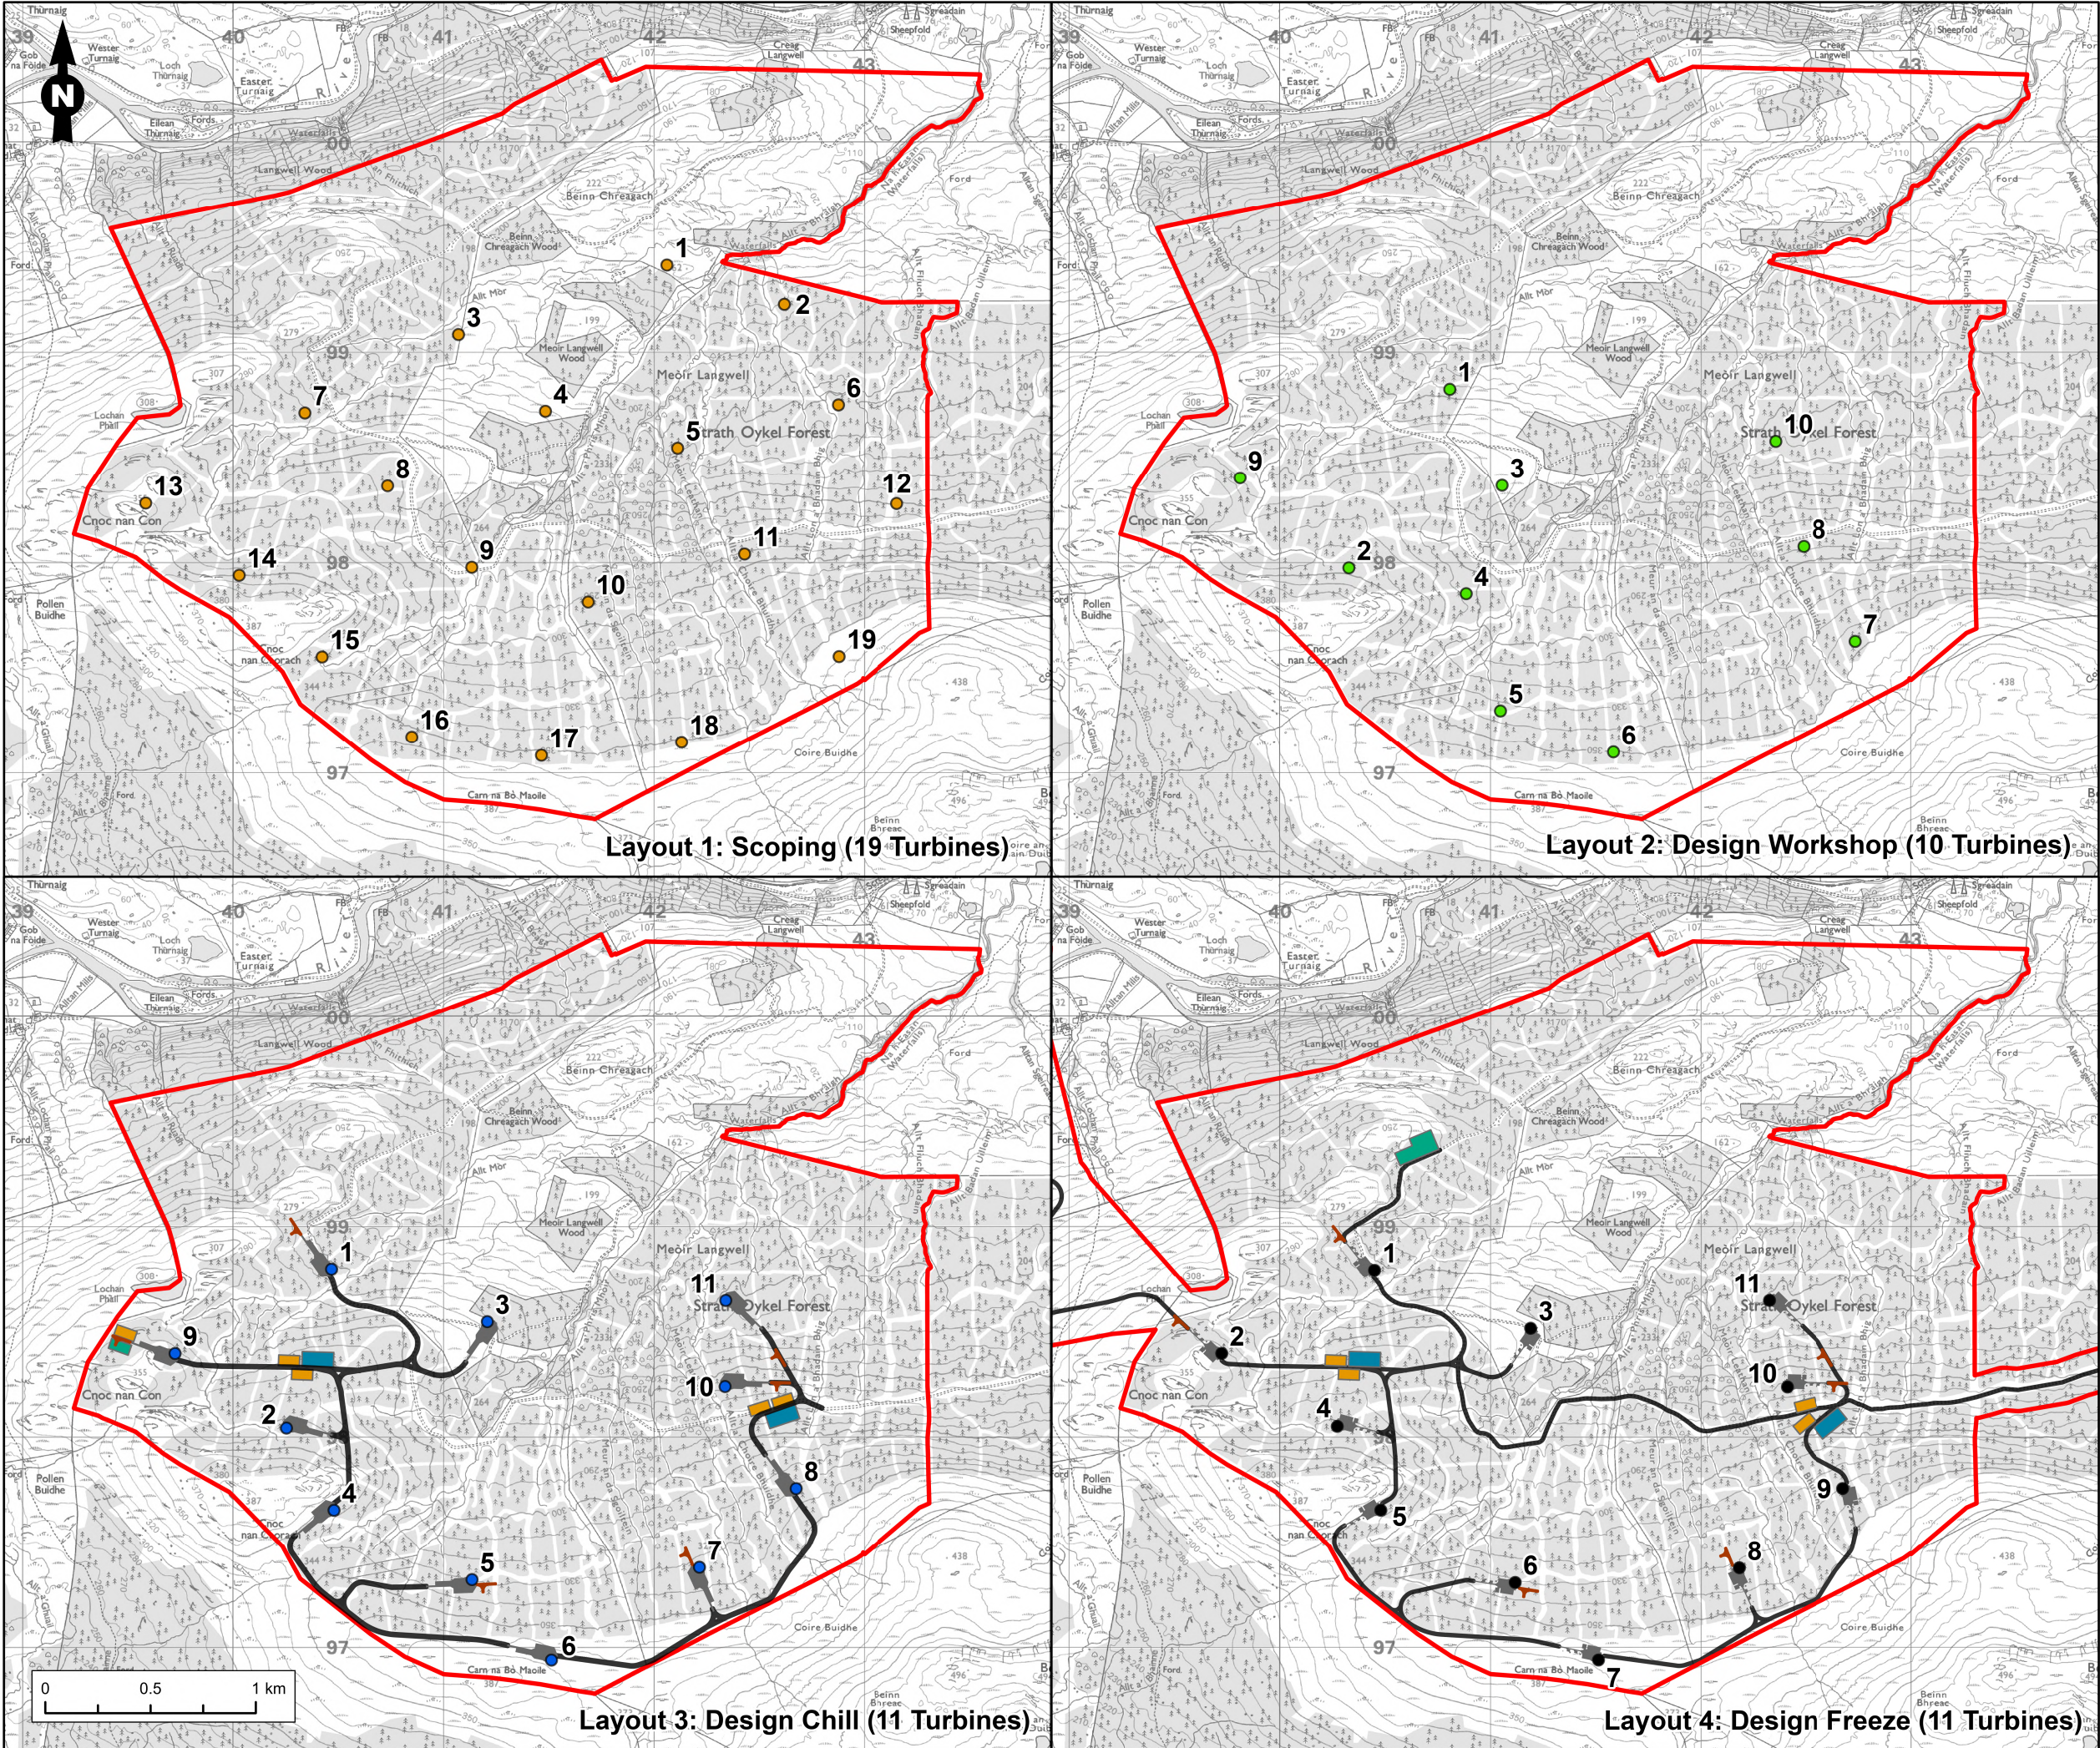

Site Boundary

Proposed Turbine - Scoping Layout

Proposed Turbine - Design Workshop 1

Proposed Turbine - Design Chill

Proposed Turbine - Design Freeze

Proposed Infrastructure

Proposed Turning Head

Proposed Hardstanding

Proposed Substation

Proposed Temporary Construction Compound

Proposed Borrow Pit

Access Track

Figure Title

Figure 3.1: Design Evolution

Project Name

Coille Beith Wind Farm

Project No./Filyr ID

1620016742 / REH2024N00315

Date

June 2025

Figure No.

3.1

Revision

1.0

Prepared By

RS / RD

Scale

1:30,000 @A3

Client

Statkraft