0 1 2 3 4 5 6 7 8 9 10m

SCALE 1:100

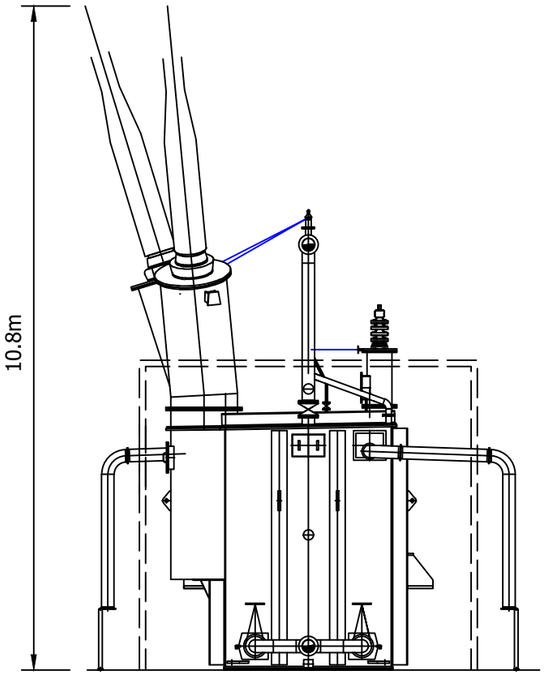

END ELEVATION

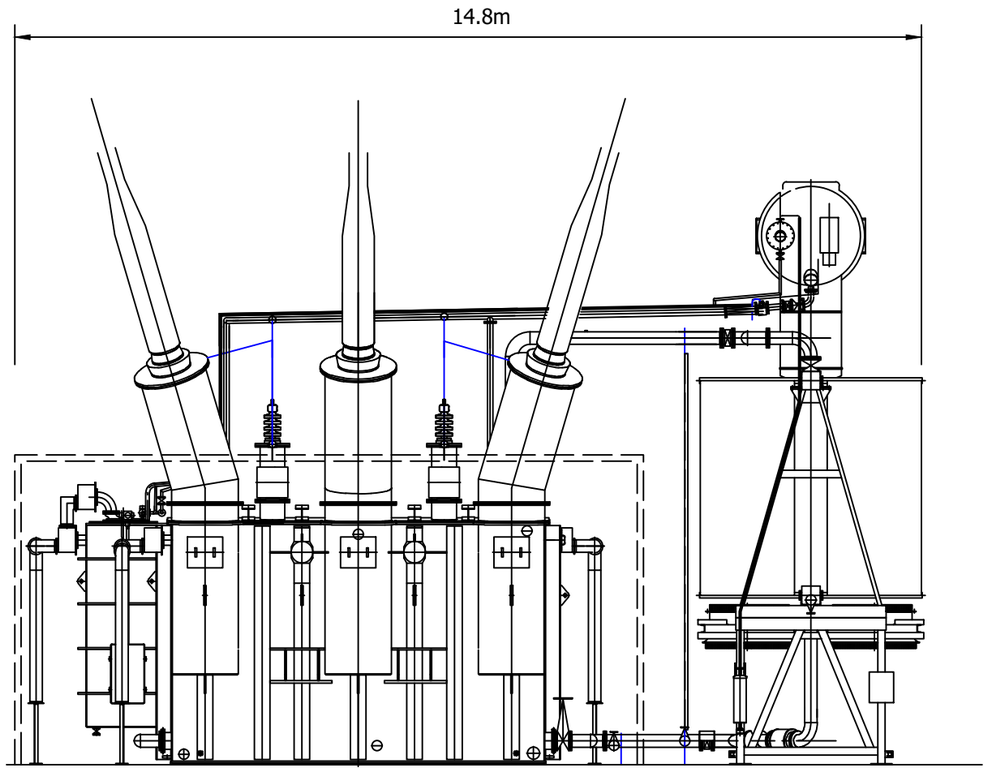

FRONT ELEVATION

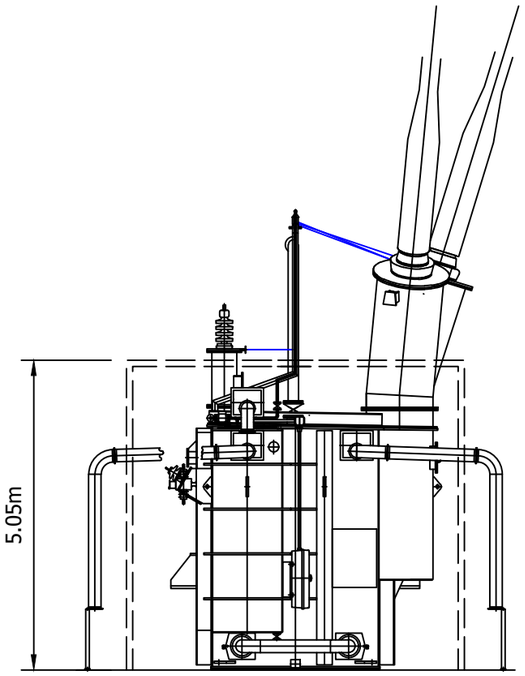

END ELEVATION

Plot Date : 20 October 2021 12:56:01
File Name P:\CAD\4188 COYLTON BATTERY STORAGE\01-WORKING\01_01-DRAWINGS\4188-DR-P-0025-

Project Title: COYLTON GREENER GRID PARK	Drawing Title: PLANNING DRAWING 15 INDICATIVE 275kV TRANSFORMER	Purpose of issue: PLANNING	THIS DOCUMENT HAS BEEN PREPARED IN ACCORDANCE WITH THE SCOPE OF ARCUS' APPOINTMENT WITH ITS CLIENT AND IS SUBJECT TO THE TERMS OF THAT APPOINTMENT. ARCUS ACCEPTS NO LIABILITY FOR ANY USE OF THIS DOCUMENT OTHER THAN BY ITS CLIENT AND ONLY FOR THE PURPOSES FOR WHICH IT WAS PREPARED AND PROVIDED
Client: Statkraft		Designed: - / Drawn: KM / Checked: / Approved: MG	
		Arcus Internal Project No.: 4188	Drawing Number: 4188-DR-P-0025 / Rev: 1
		Scale @ A3: 1:100 / Date: 14.10.21	

Arcus Consultancy Services
7th Floor
144 West George Street
Glasgow, G2 2HG
Tel: +44 (0)141 221 9997
Fax: +44 (0)141 221 5610
www.arcusconsulting.co.uk

ARCUS