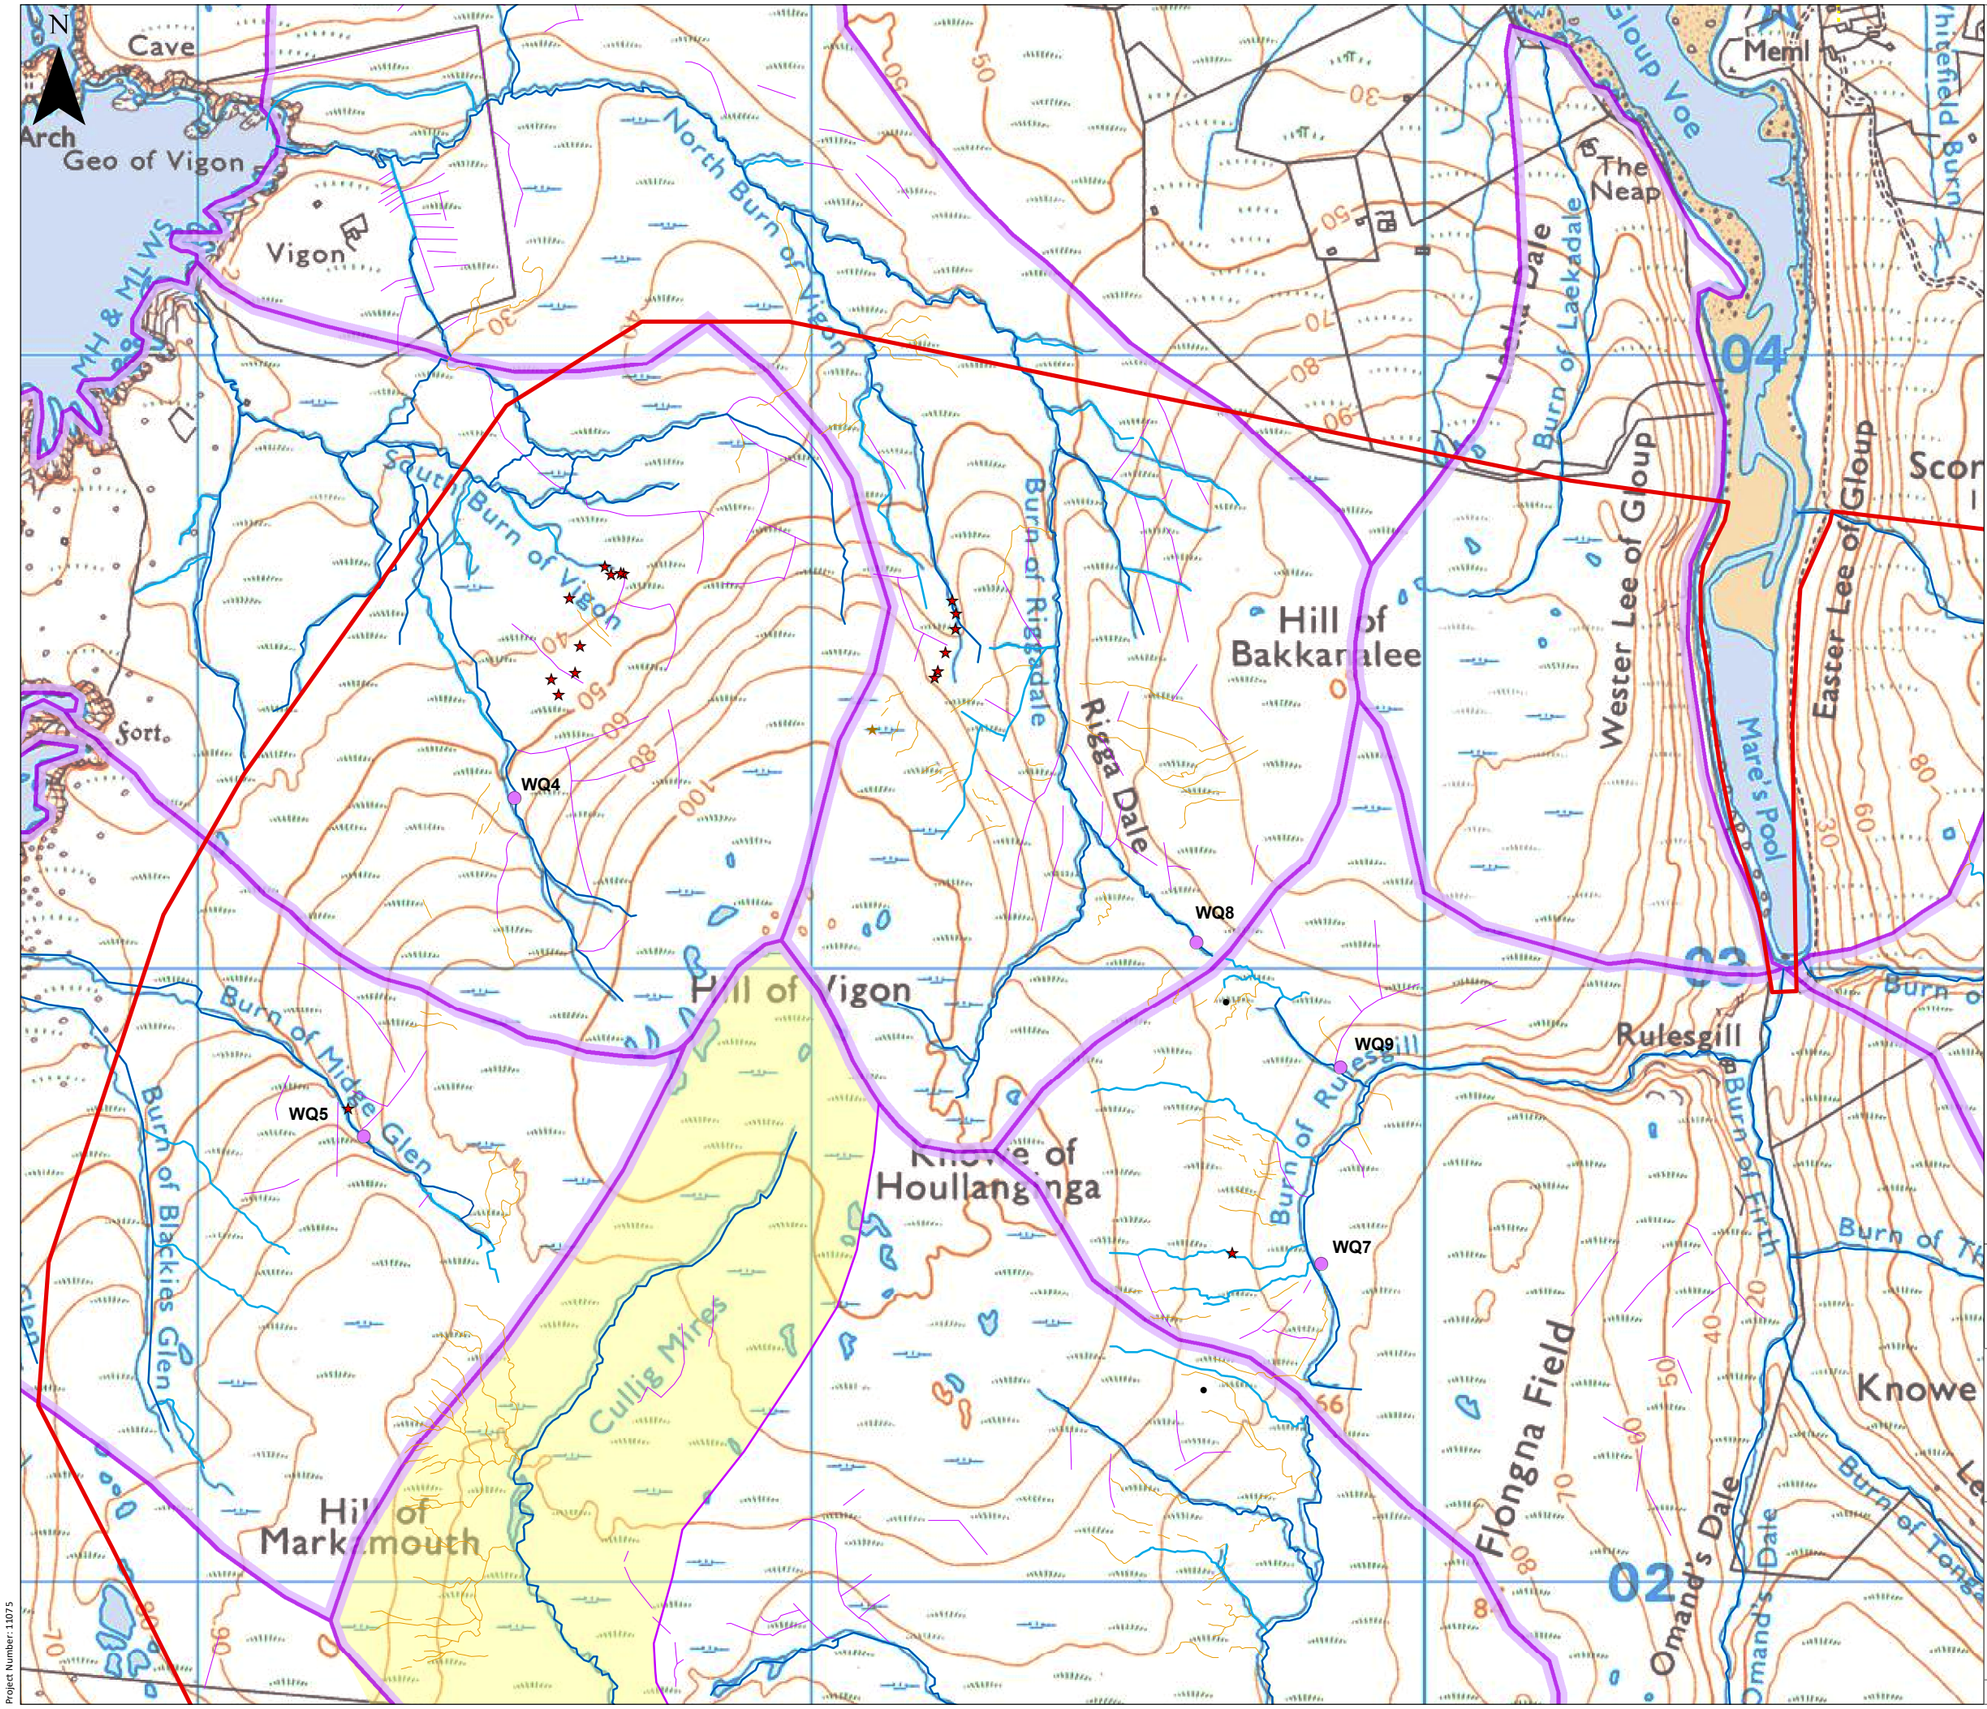

KEY

- Turbines
- Met Mast
- Site Boundary
- Crane Pad and Temporary Laydown Area
- Construction Compound
- Substation
- Borrow Pit Search Areas
- Existing Track
- Access Track Excavated
- Access Track Floated

Watercourse Crossing and Diversion

- Watercourse Crossing 1:50 K
- Watercourse Crossing 1:25 K or others
- Gossa Water Scottish Water Drinking Water Supply Catchment
- Surface Water Catchments
- Scottish Water Raw Water Pipeline
- SW Mains Water Distribution Pipeline
- Watercourse 50 K
- Watercourse 25 K and other
- Drain or Gully Erosion
- Man Made Drain
- Water Quality Monitoring Point
- Peat Slide
- Tension Crack
- Spring
- Sinkhole

0 0.5 km

Scale 1:10,000 @ A3

Statkraft

ITPENERGISED Earth. Smart. Solutions

Energy Isles Wind Farm
Supplementary Environmental Information 2

Figure 10.6b

Hydrological Features NW

Date:	Drawn by:	Checked by:	Version:
08/09/2021	JM	LP	V1

Project Number: 11075

© Crown copyright and database rights 2020. Ordnance Survey 0100031673