Project Management Initials: CA Designer:AW Checked:DL Approved: CA

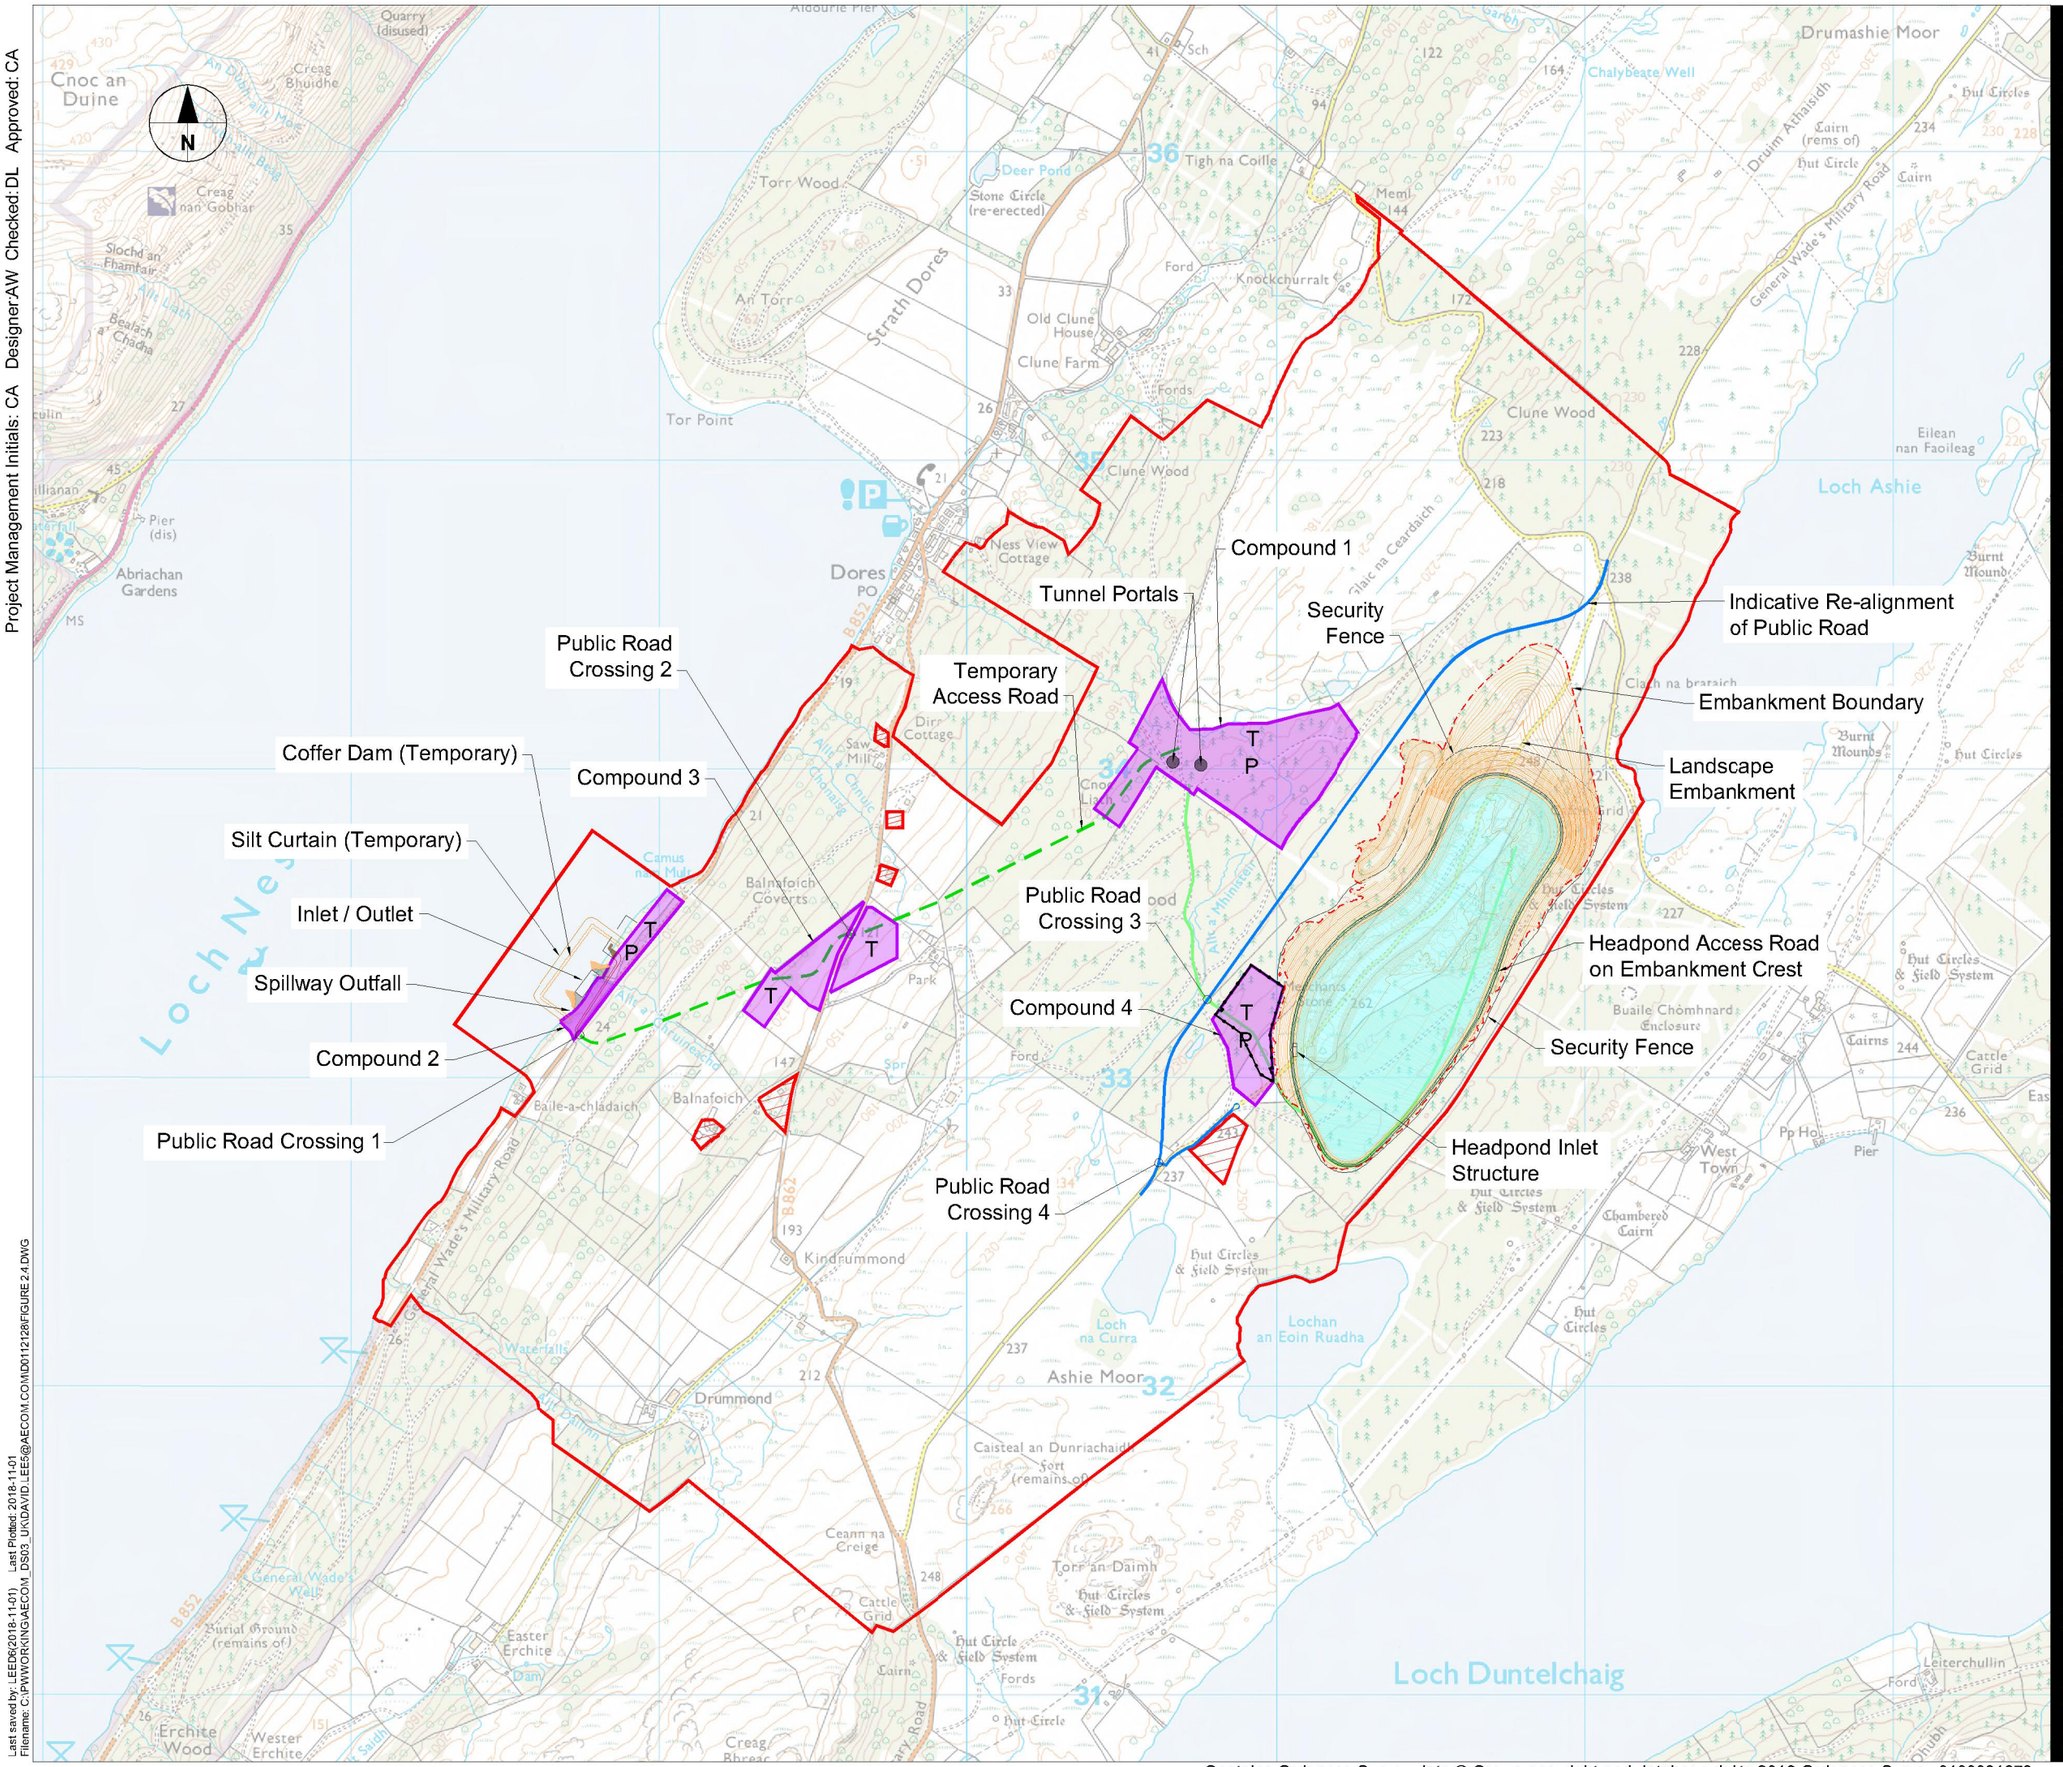
Compound 1
Tunnel Portals
Security Fence
Indicative Re-alignment of Public Road
Embankment Boundary
Landscape Embankment
Temporary Access Road
Public Road Crossing 2
Coffer Dam (Temporary)
Compound 3
Silt Curtain (Temporary)
Inlet / Outlet
Spillway Outfall
Compound 2
Public Road Crossing 1
Public Road Crossing 3
Compound 4
Headpond Access Road on Embankment Crest
Security Fence
Headpond Inlet Structure
Public Road Crossing 4
T
P
Loch Ashie
Loch Duntelchaig
Loch Ness
Drumashie Moor
Ashie Moor
Dores
Strath Dores
Clune Wood
Torr Wood
Tor Point
Balnafoich
Kindrummond
Drummond
Abriachan Gardens
Cnoc an Duine
Creag Bhuidhe
Creag nan Gobhar
Slochd an Fhamhair
Beallach a' Chadha
Tigh na Coille
Old Clune House
Clune Farm
Knockchurralt
Ness View Cottage
Saw Mill
Balnafoich Coverts
Baile-a-chladaich
Camus na Mala
Alt a' Mhinister
Alt Dhrumnacha
Alt Dubh
Alt Lach
Alt Choinnaig
Alt Chnuic
Alt Dhrum
Alt Ghiubhais
Alt Ruadh
Alt Sauchie
Alt Ceanna
Alt Ghiubhais
Alt Dhrum