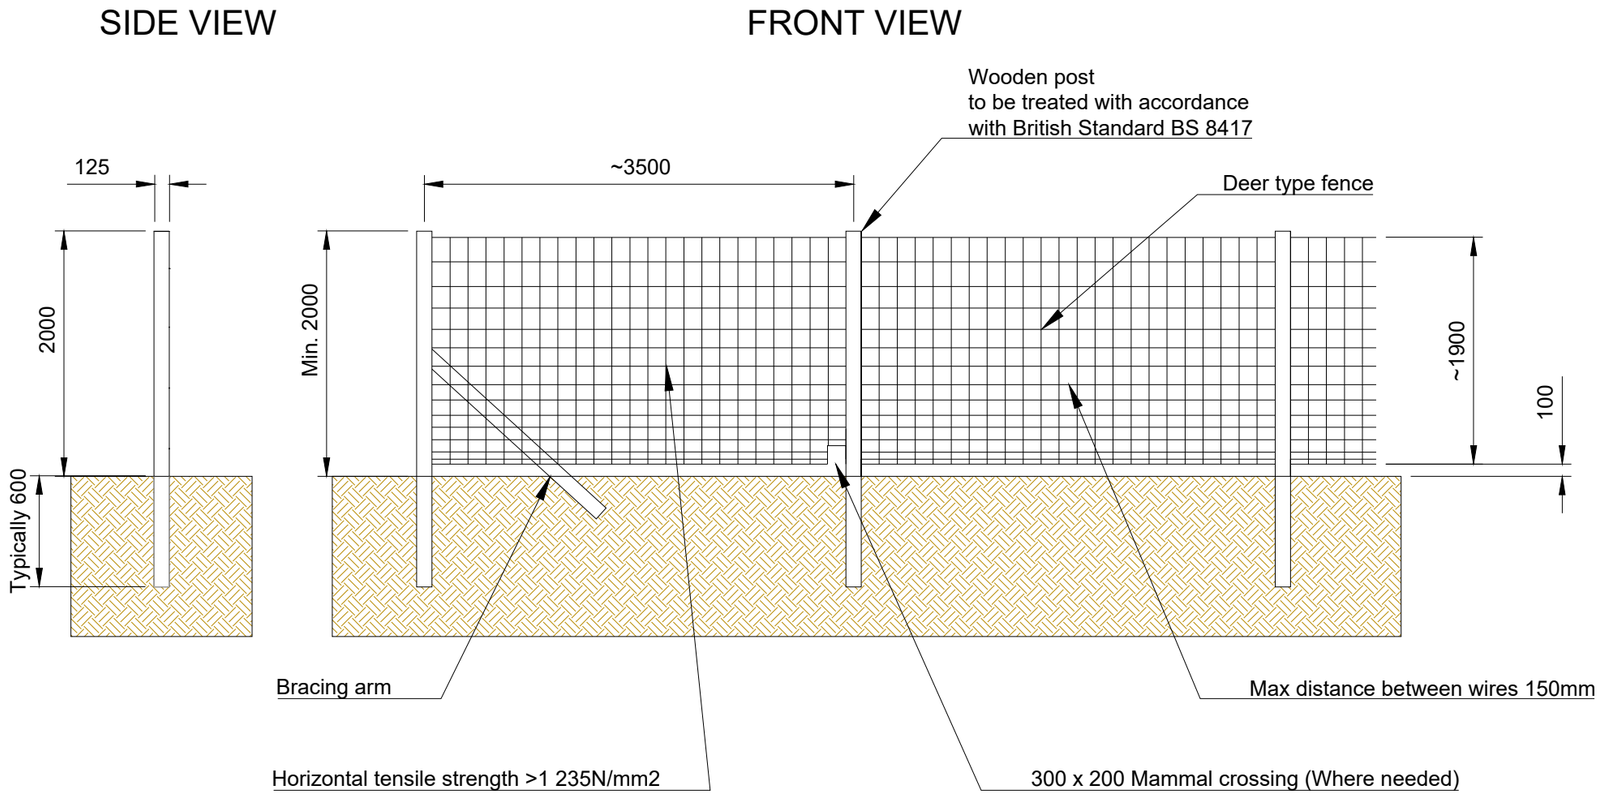

0m 1m 2m 3m 4m 5m

REFERENCES

NOTES

1. All measurements are in "mm" unless otherwise specified.
2. Distance between fence posts will vary.

LEGEND

FOR PLANNING

Statkraft

Main office in UK
19th Floor,
22 Bishopsgate,
London,
EC2N 4BQ

T +44 (0)20 7549 1000

info@statkraft.com
www.statkraft.com

© Statkraft copyright in the drawings, information and data recorded in this document ("the information") is the property of Statkraft. This document and the information are solely for the use of the authorised recipient and this document may not be used, copied or reproduced in whole or part for any purpose other than that for which it was supplied

REV	DATE	DESCRIPTION	DRAWN	APPROVE
-	31/05/2024	First issue	GU	AP

Fence Elevation	SCALE 1:50 A3
SCUKX-ALLES-000-MCS-203 (-)	SHEET 1 of 1